FOR EARTHWORK DEVELOPMENT ONLY

All Dimensions are U.S. Survey Feet

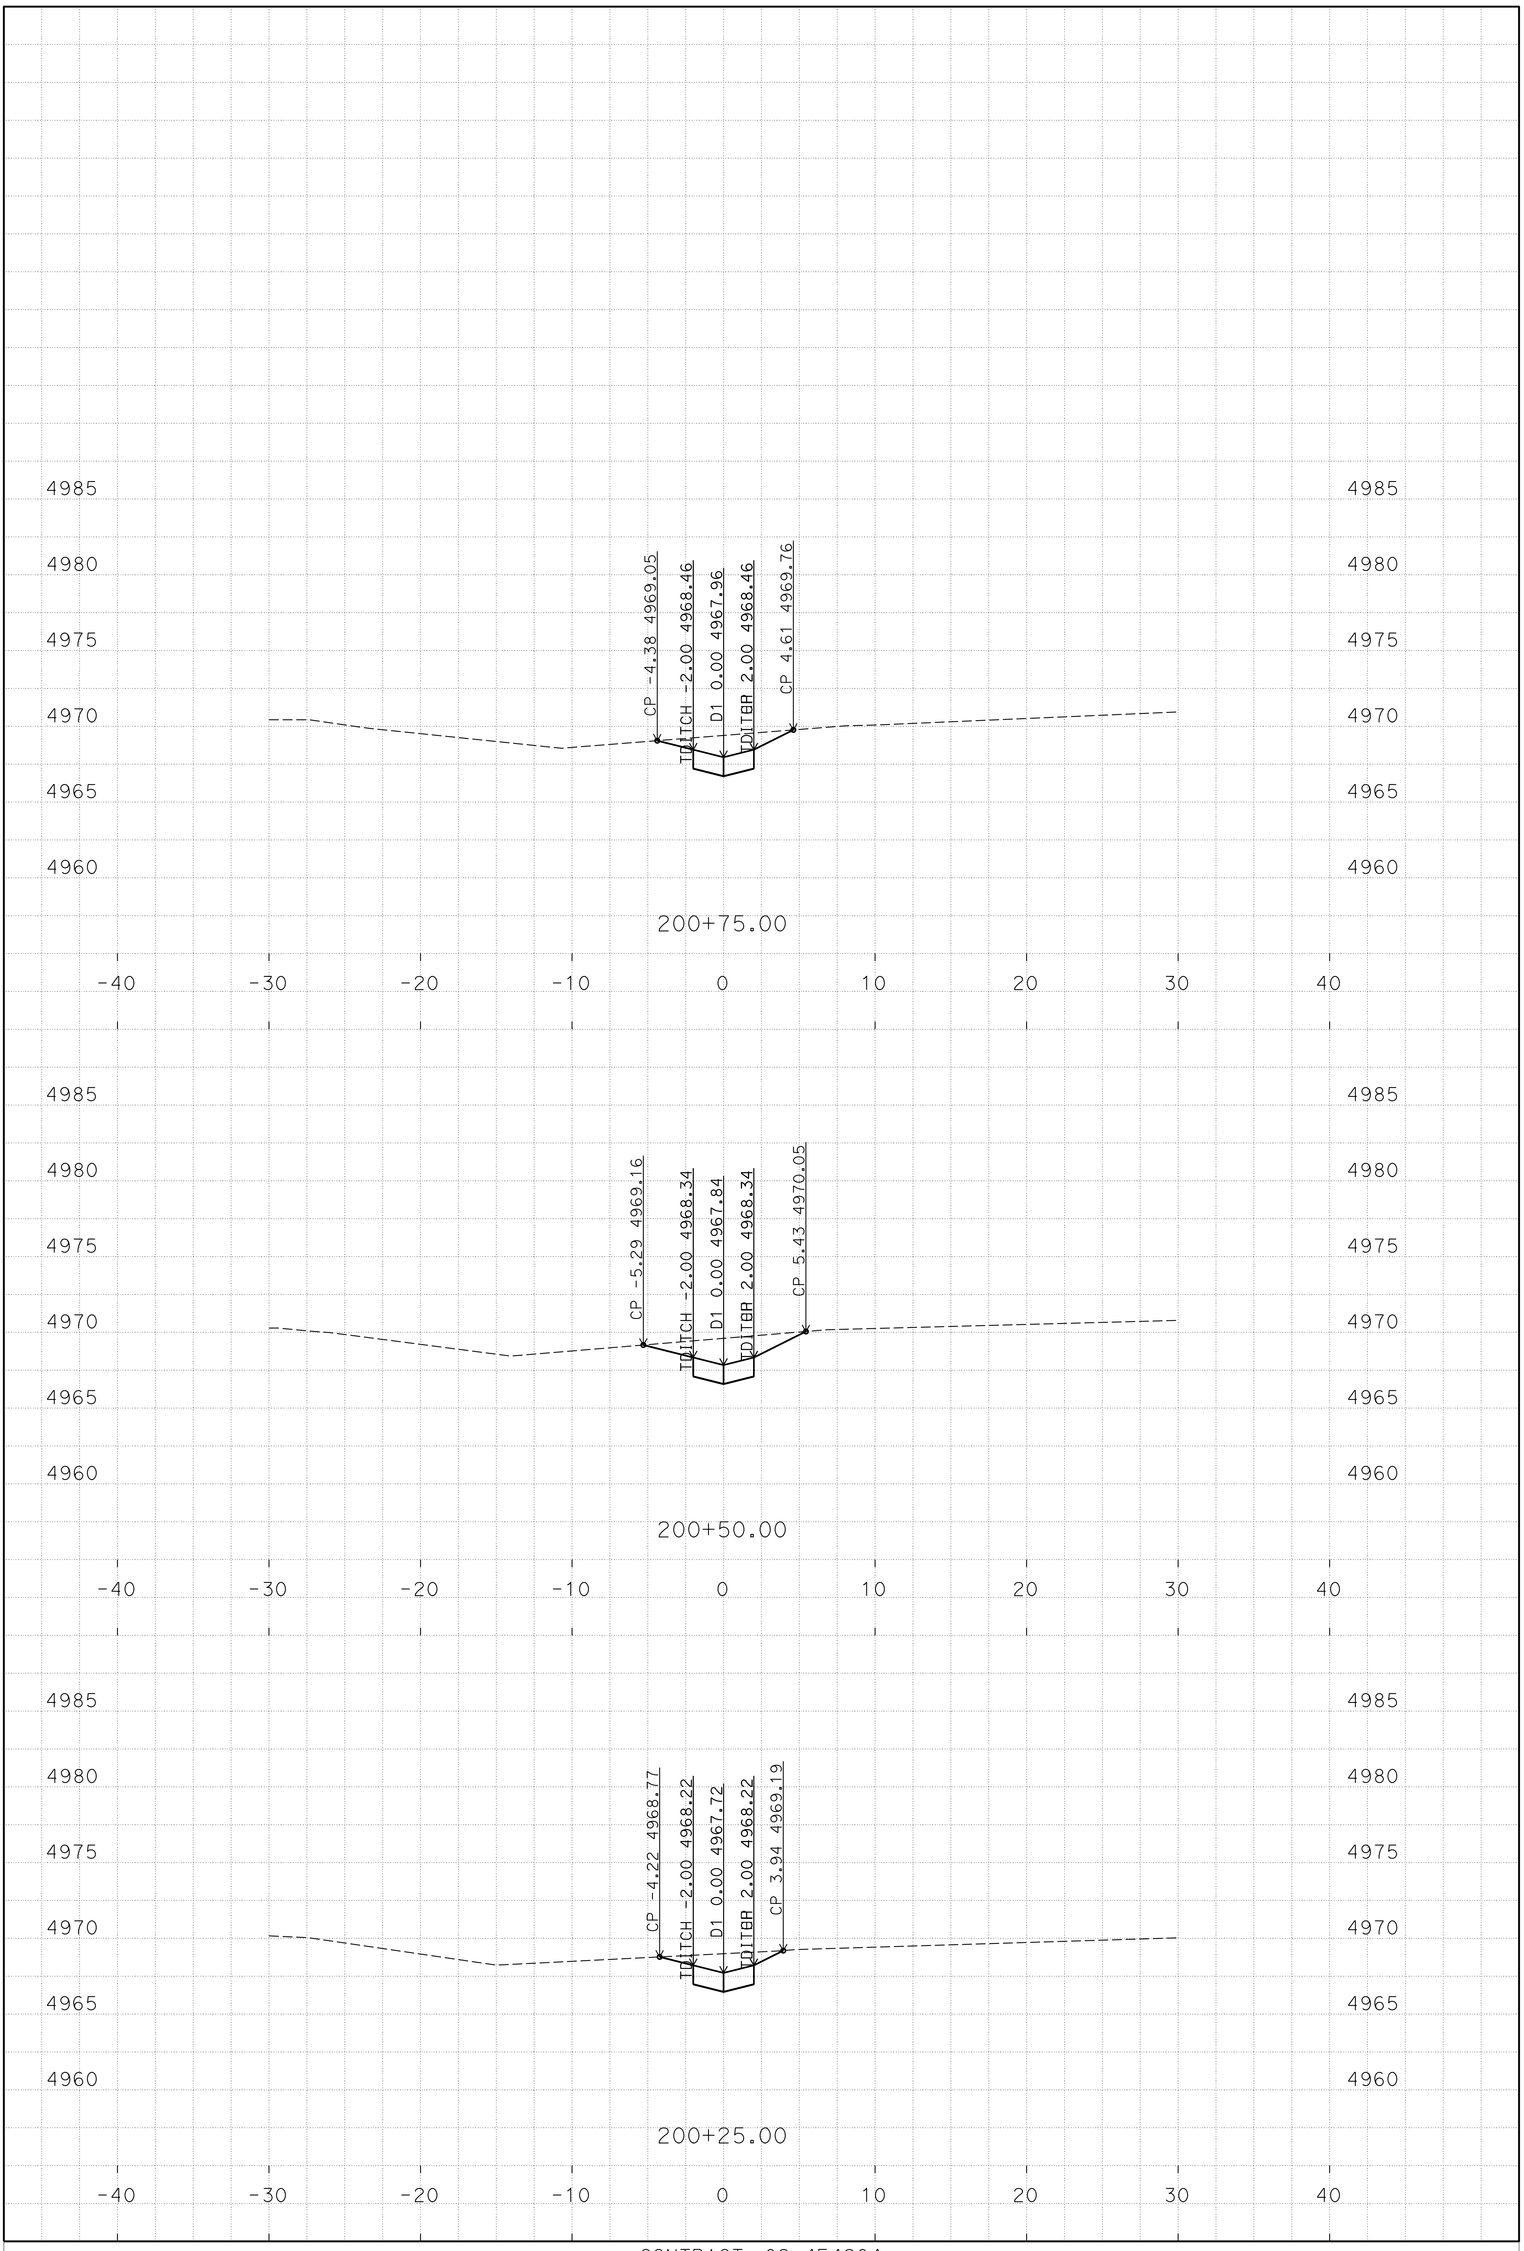

P:\proj1\02\4E420\design\C3D\XSec_Qtys
0224e420 Drainage xsec_TEMP_X_C3D_DWG.dwg - 14-Jan-16 11:47 AM

PLOTTED DATE: 25-FEB-2016

SCALE: 1"=5' Horiz.
1"=5' Vert.

CREATED BY: S117566

CONTRACT: 02-4E4204
DIST/CO/RTE/PM: 02/Las/Sie/395/0.0-5.6/0.0-3.1
PROJECT ID: 02 0002 0283

"D1" LINE
CROSS SECTIONS
1 OF 26

FOR EARTHWORK DEVELOPMENT ONLY

All Dimensions are U.S. Survey Feet

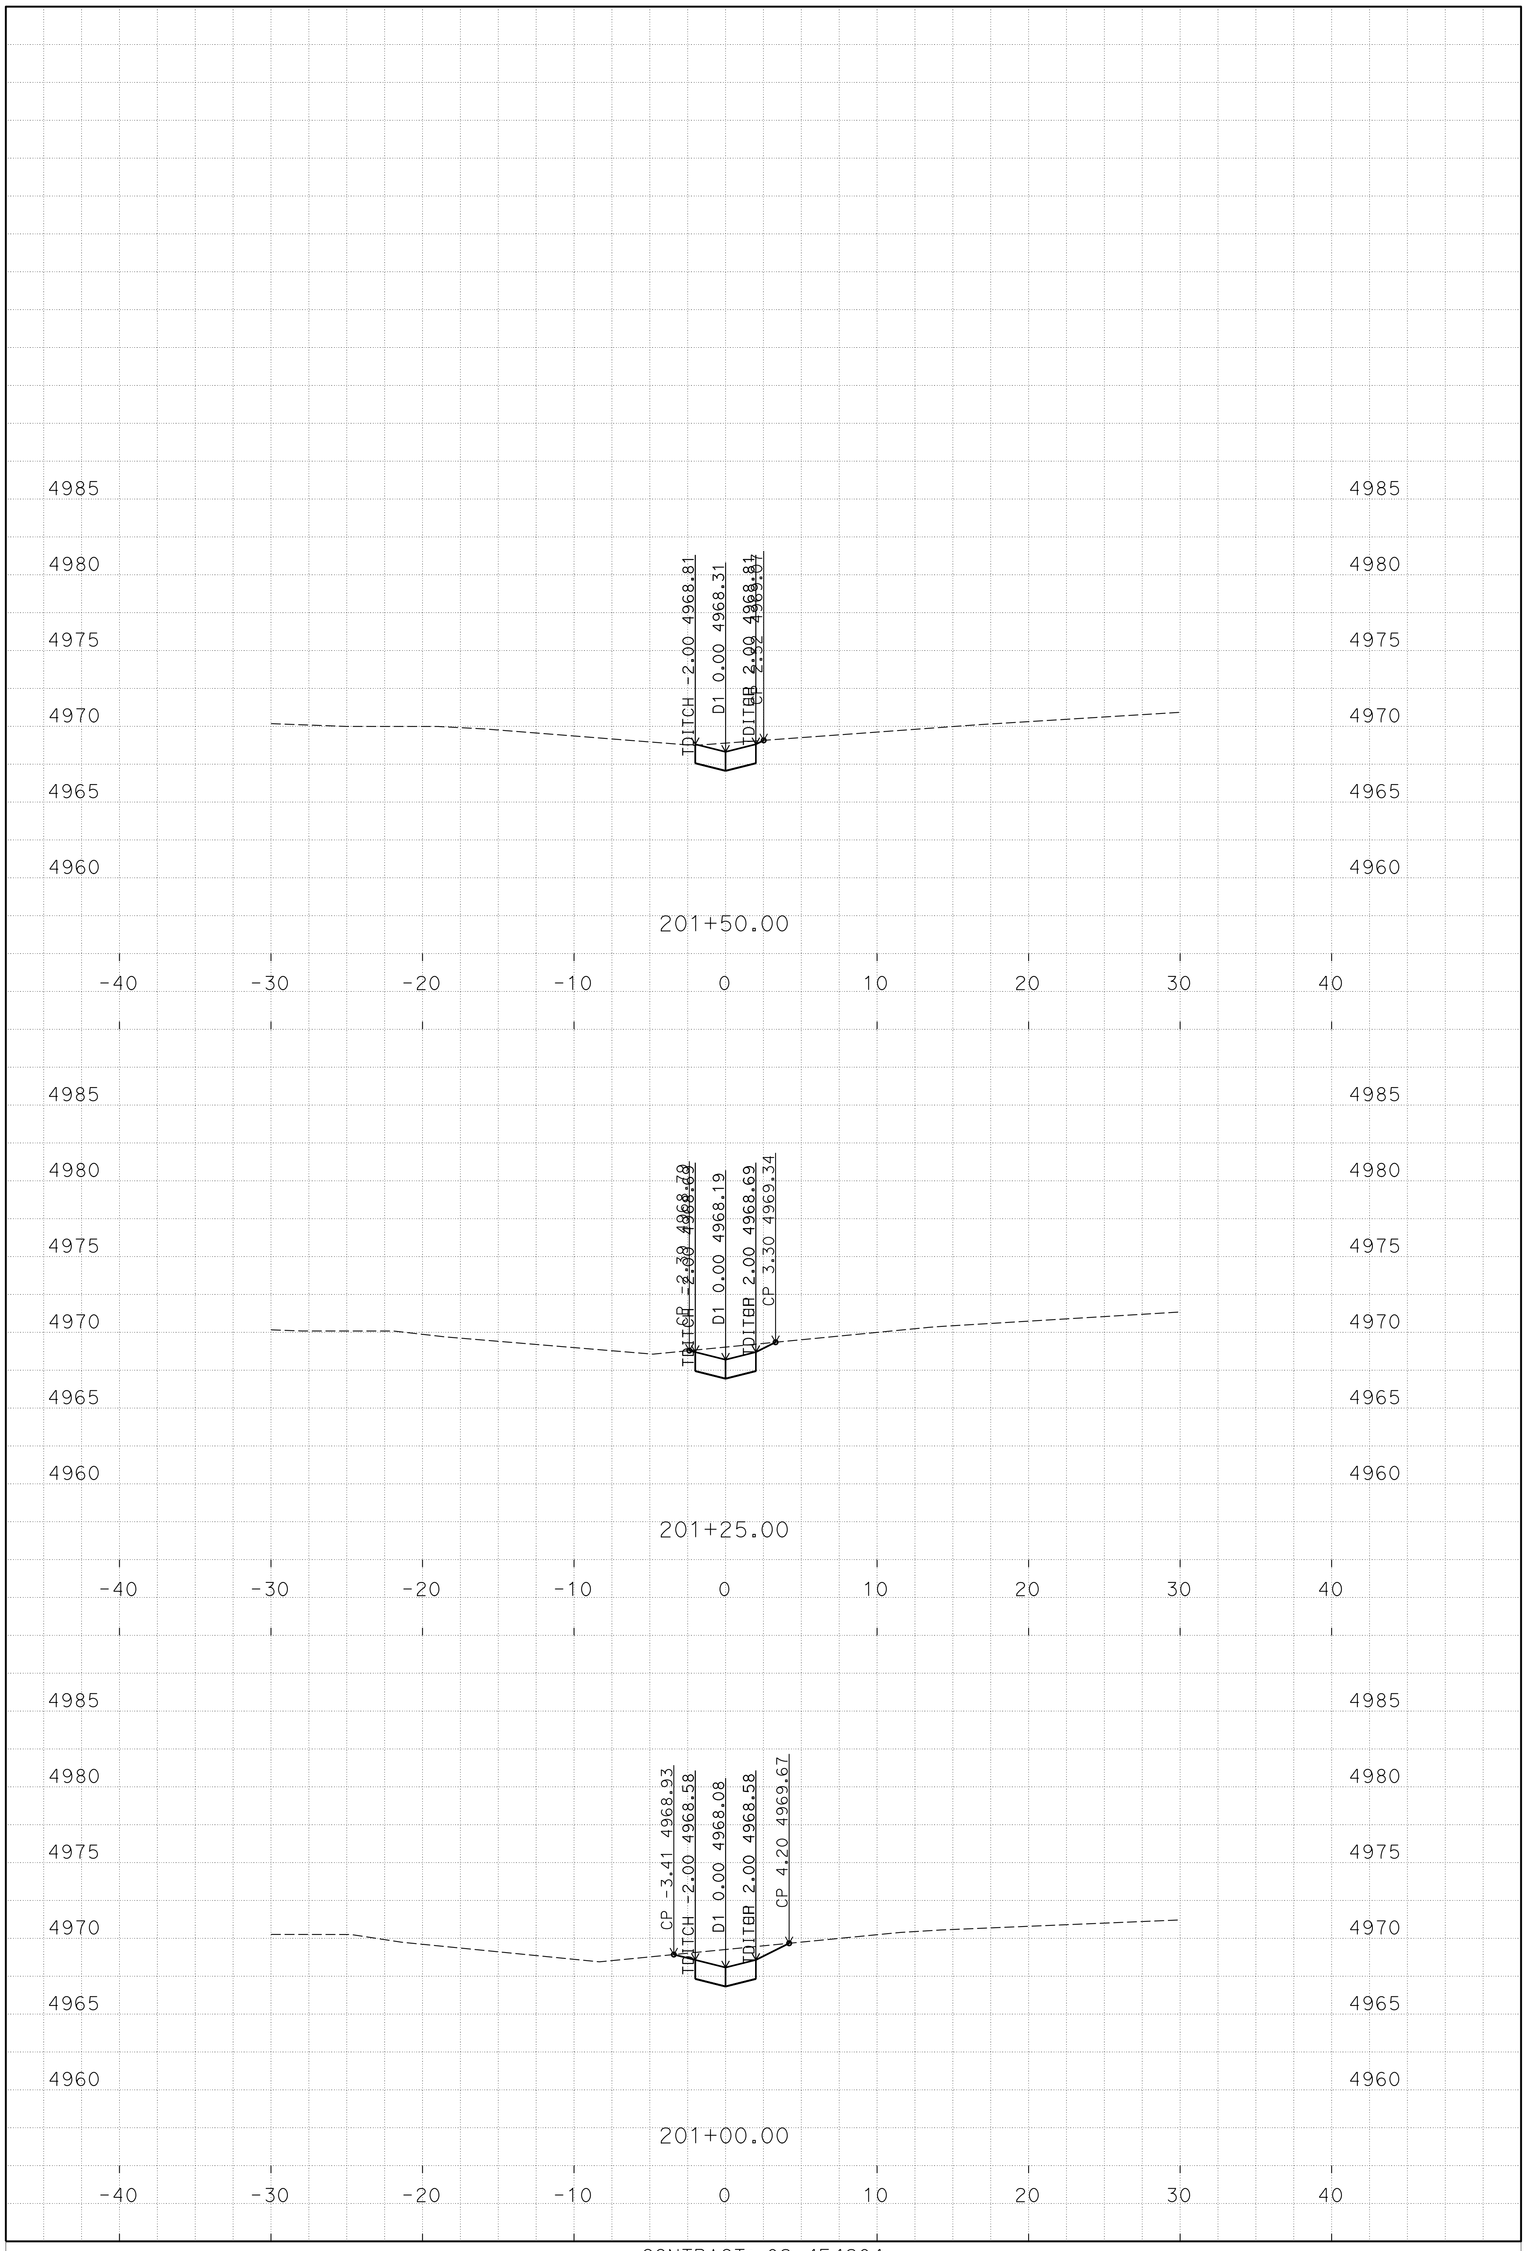

P:\proj1\02\4E420\design\C3D\XSec_Qtys
0224e420 Drainage xsec_TEMP_X_C3D_DWG.dwg - 14-Jan-16 11:47 AM

PLOTTED DATE: 25-FEB-2016

SCALE: 1"=5' Horiz.
1"=5' Vert.

CREATED BY: S117566

CONTRACT: 02-4E4204
DIST/CO/RTE/PM: 02/Las/Sie/395/0.0-5.6/0.0-3.1
PROJECT ID: 02 0002 0283

"D1" LINE
CROSS SECTIONS
2 OF 26

FOR EARTHWORK DEVELOPMENT ONLY

All Dimensions are U.S. Survey Feet

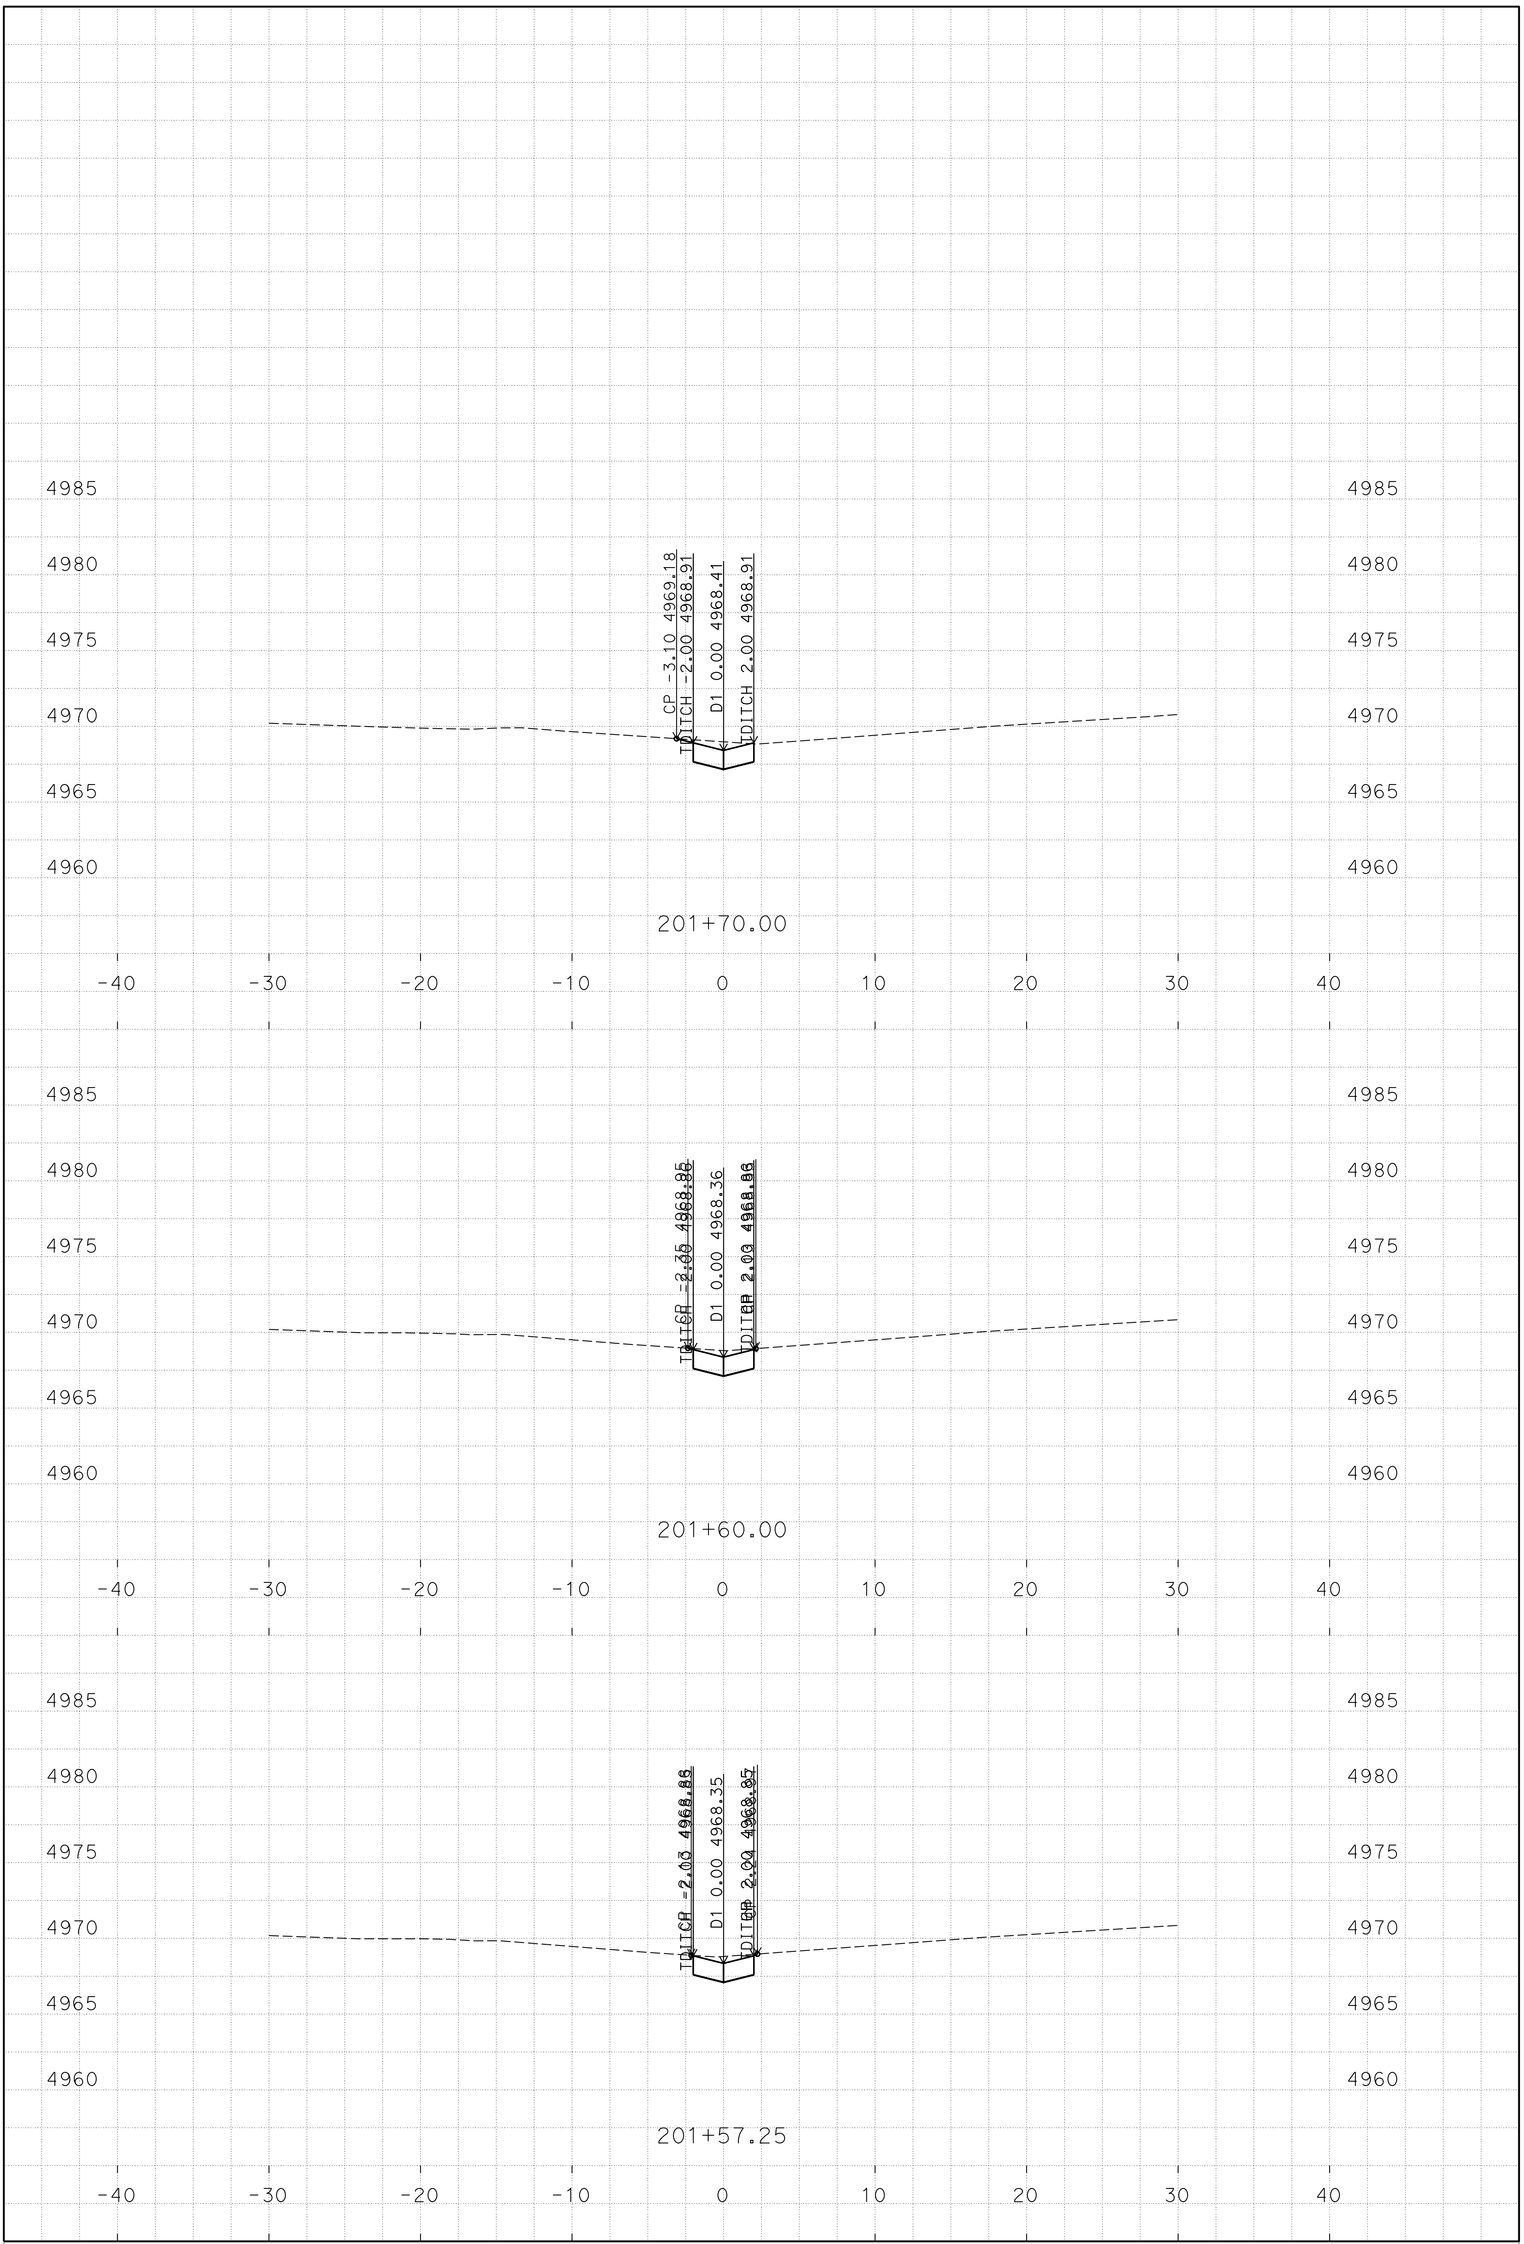

P:\proj1\02\4E420\design\C3D\XSec_Qtys
0224e420 Drainage xsec_TEMP_X_C3D_DWG.dwg - 14-Jan-16 11:47 AM

PLOTTED DATE: 25-FEB-2016

SCALE: 1"=5' Horiz.
1"=5' Vert.

CREATED BY: S117566

CONTRACT: 02-4E4204
DIST/CO/RTE/PM: 02/Las/Sie/395/0.0-5.6/0.0-3.1
PROJECT ID: 02 0002 0283

"D1" LINE
CROSS SECTIONS
3 OF 26

FOR EARTHWORK DEVELOPMENT ONLY

All Dimensions are U.S. Survey Feet

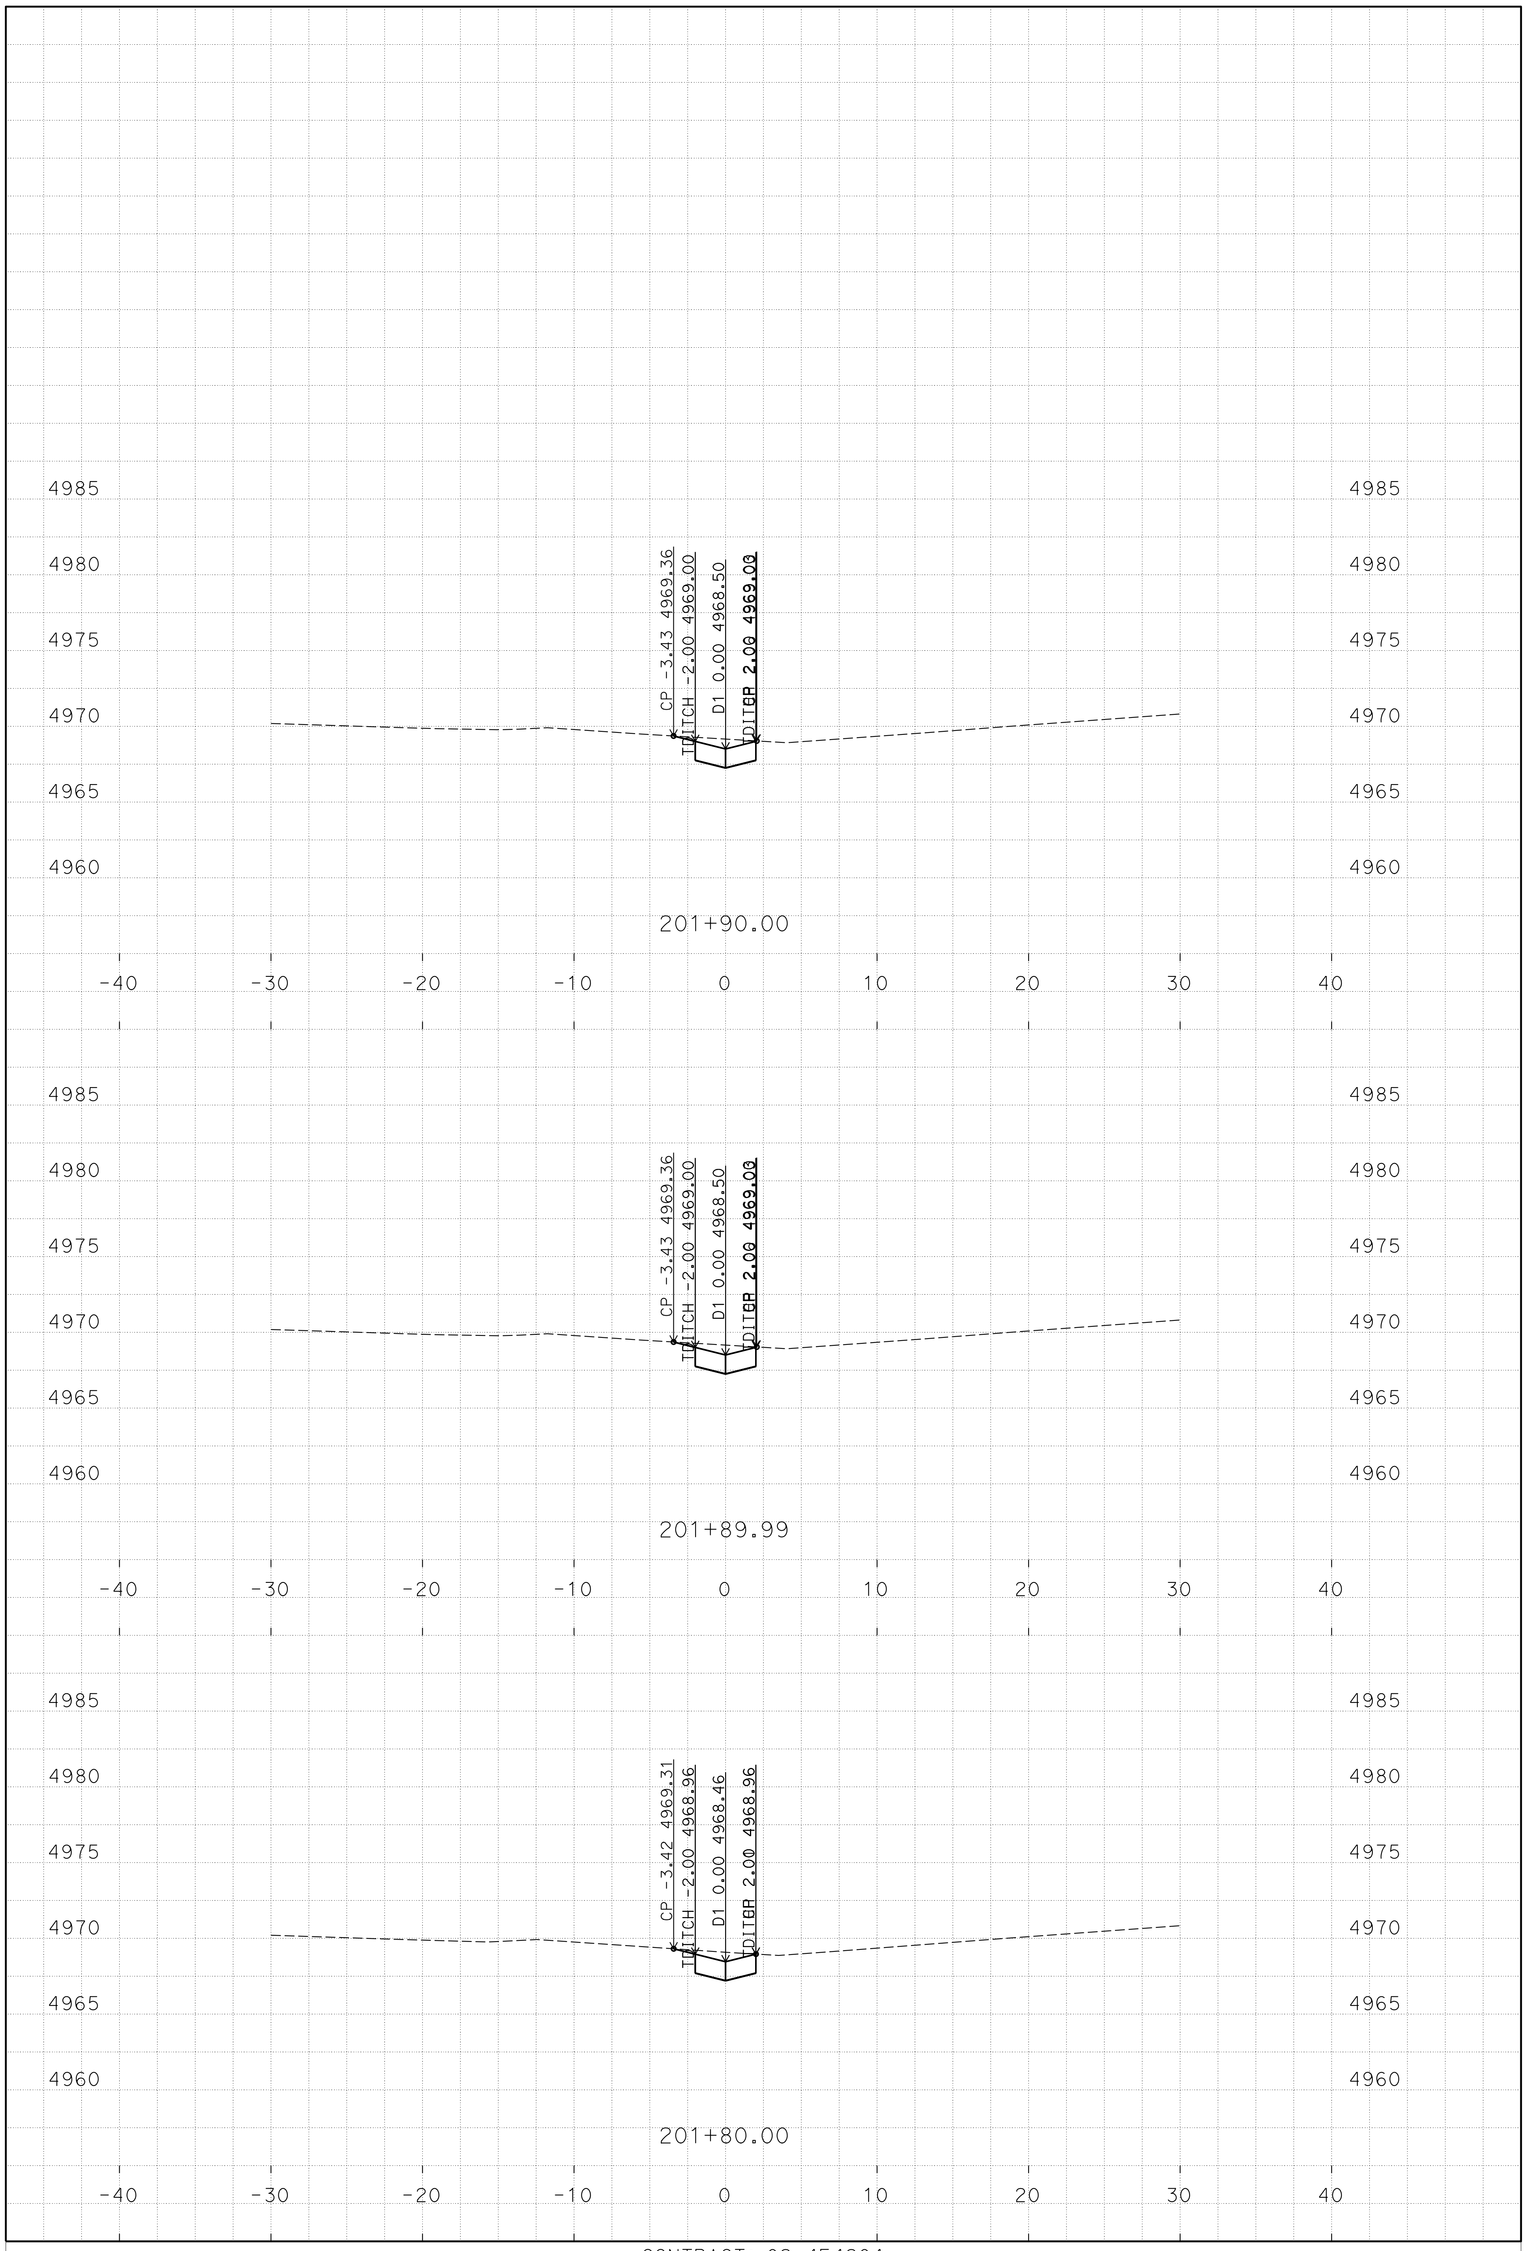

P:\proj1\02\4E420\design\C3D\XSec_Qtys
0224e420 Drainage xsec_TEMP_X_C3D_DWG.dwg - 14-Jan-16 11:47 AM

PLOTTED DATE: 25-FEB-2016

SCALE: 1"=5' Horiz.
1"=5' Vert.

CREATED BY: S117566

CONTRACT: 02-4E4204
DIST/CO/RTE/PM: 02/Las/Sie/395/0.0-5.6/0.0-3.1
PROJECT ID: 02 0002 0283

"D1" LINE
CROSS SECTIONS

FOR EARTHWORK DEVELOPMENT ONLY

All Dimensions are U.S. Survey Feet

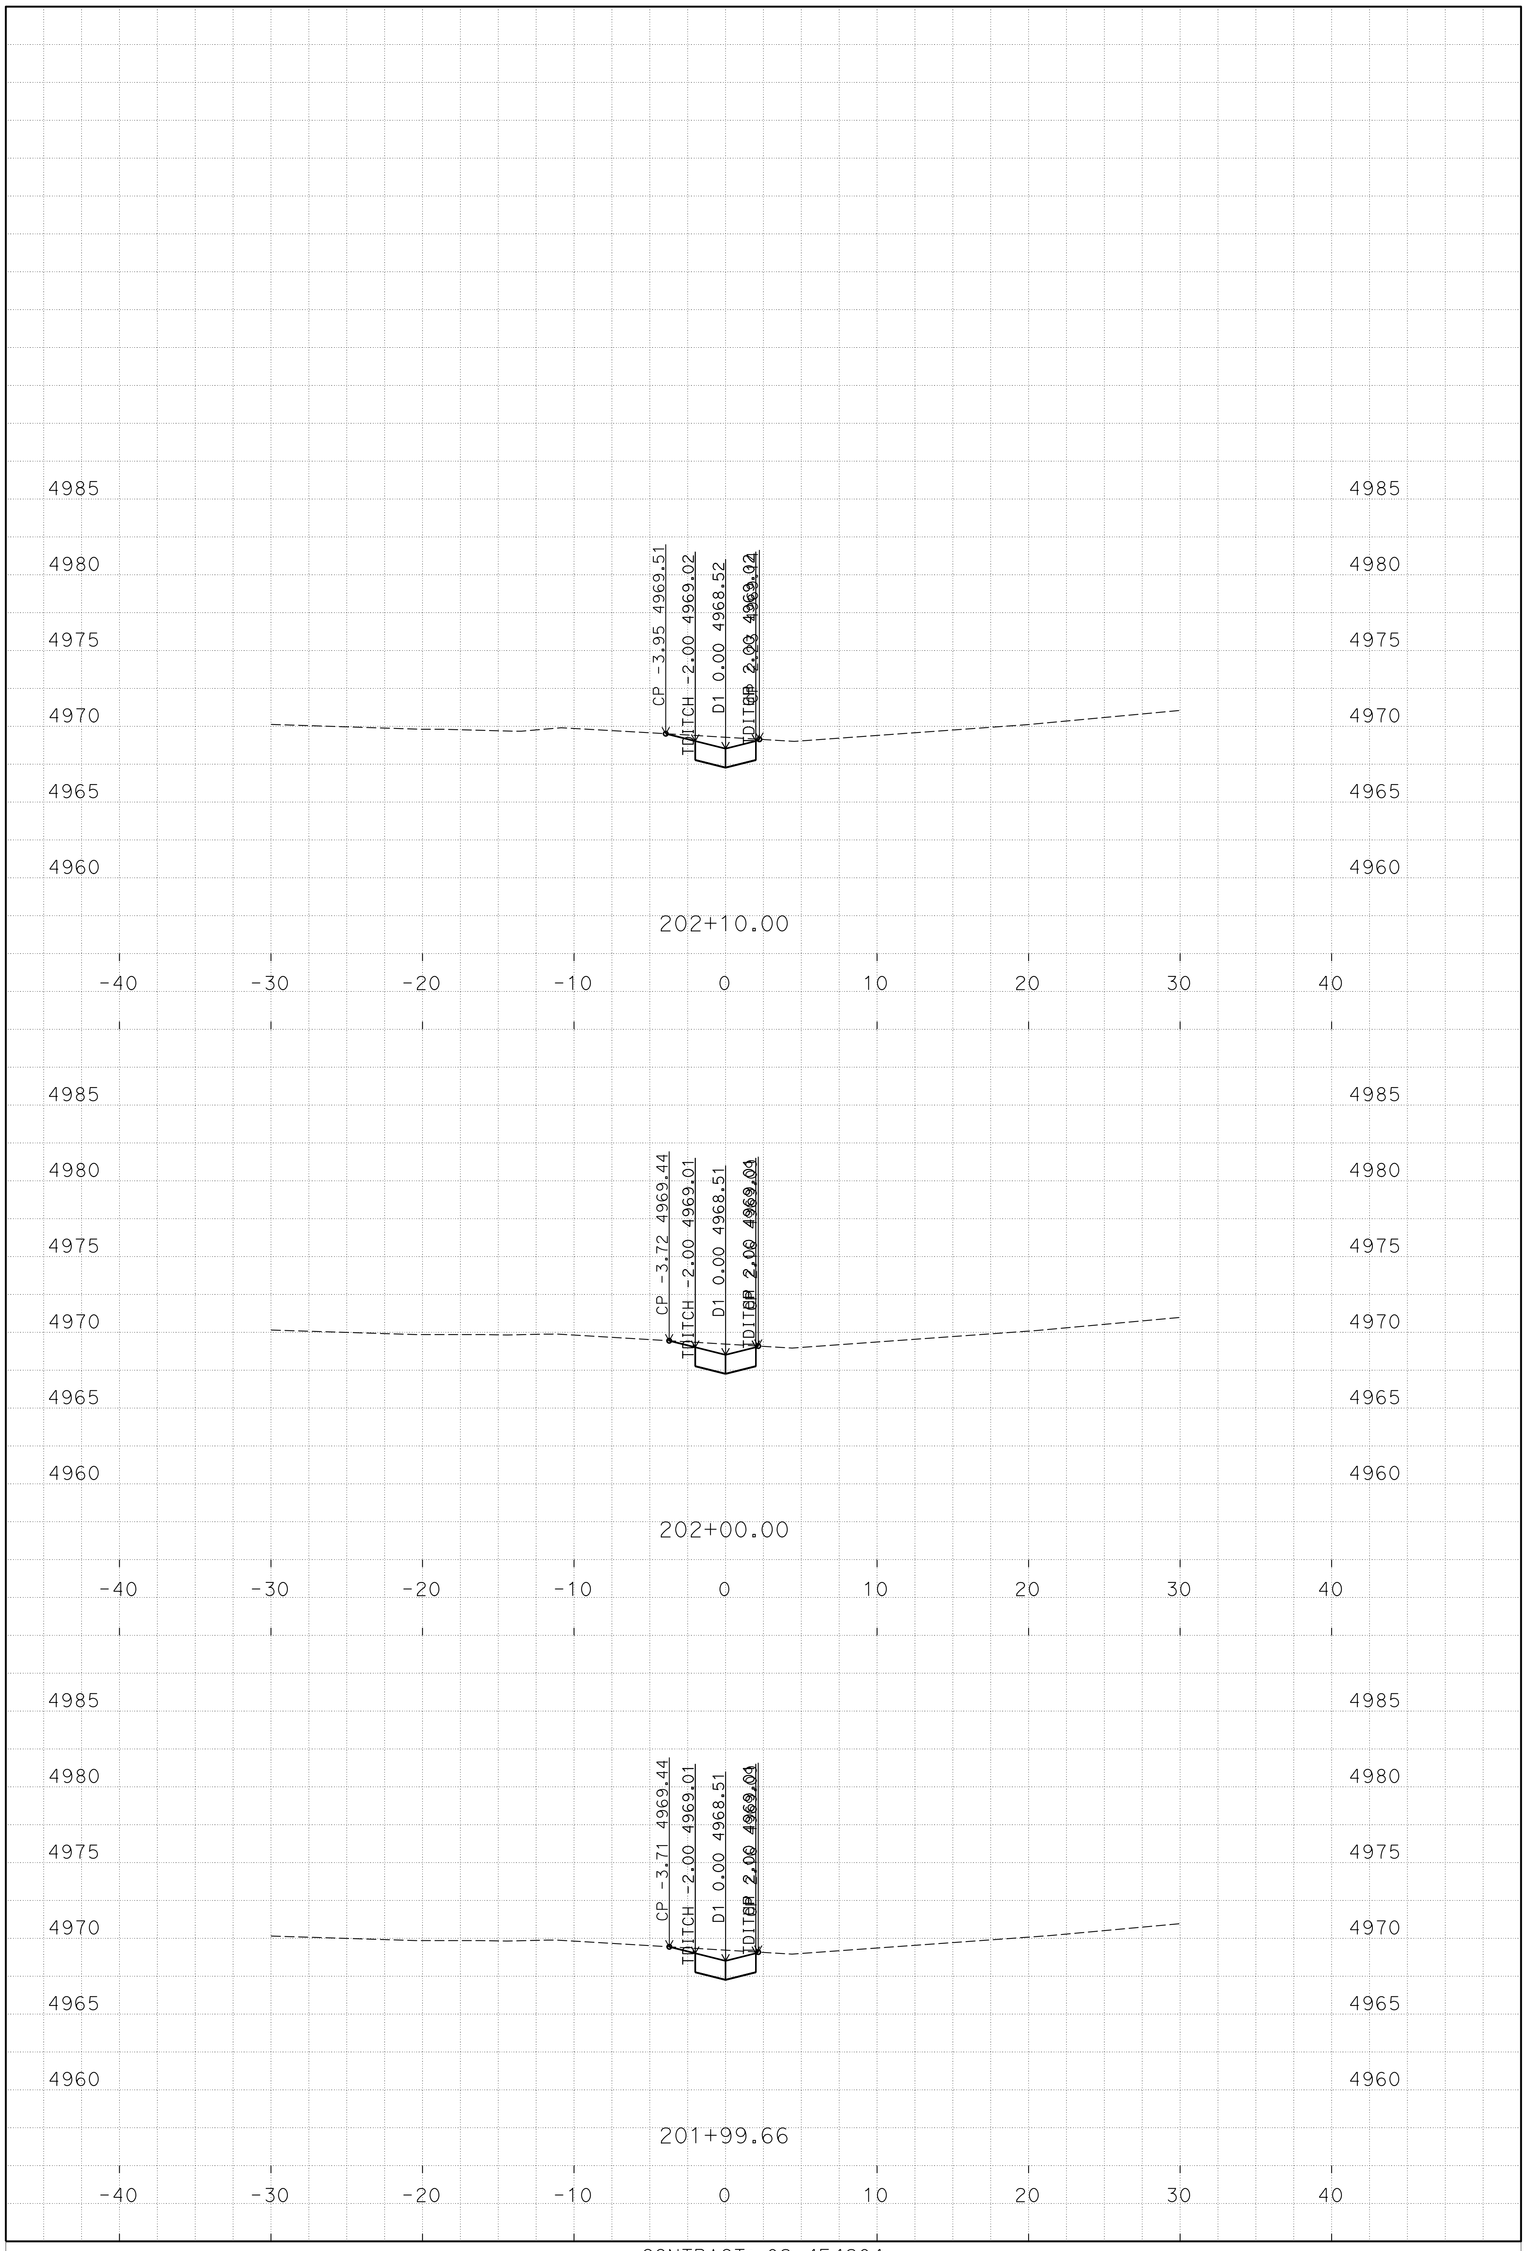

PLOTTED DATE: 25-FEB-2016

SCALE: 1"=5' Horiz.
1"=5' Vert.

CREATED BY: S117566

CONTRACT: 02-4E4204
DIST/CO/RTE/PM: 02/Las/Sie/395/0.0-5.6/0.0-3.1
PROJECT ID: 02 0002 0283

"D1" LINE
CROSS SECTIONS
5 OF 26

P:\proj1\02\4E420\design\C3D\XSec_Qtys
0224e420 Drainage xsec_TEMP_X_C3D_DWG.dwg - 14-Jan-16 11:47 AM

FOR EARTHWORK DEVELOPMENT ONLY

All Dimensions are U.S. Survey Feet

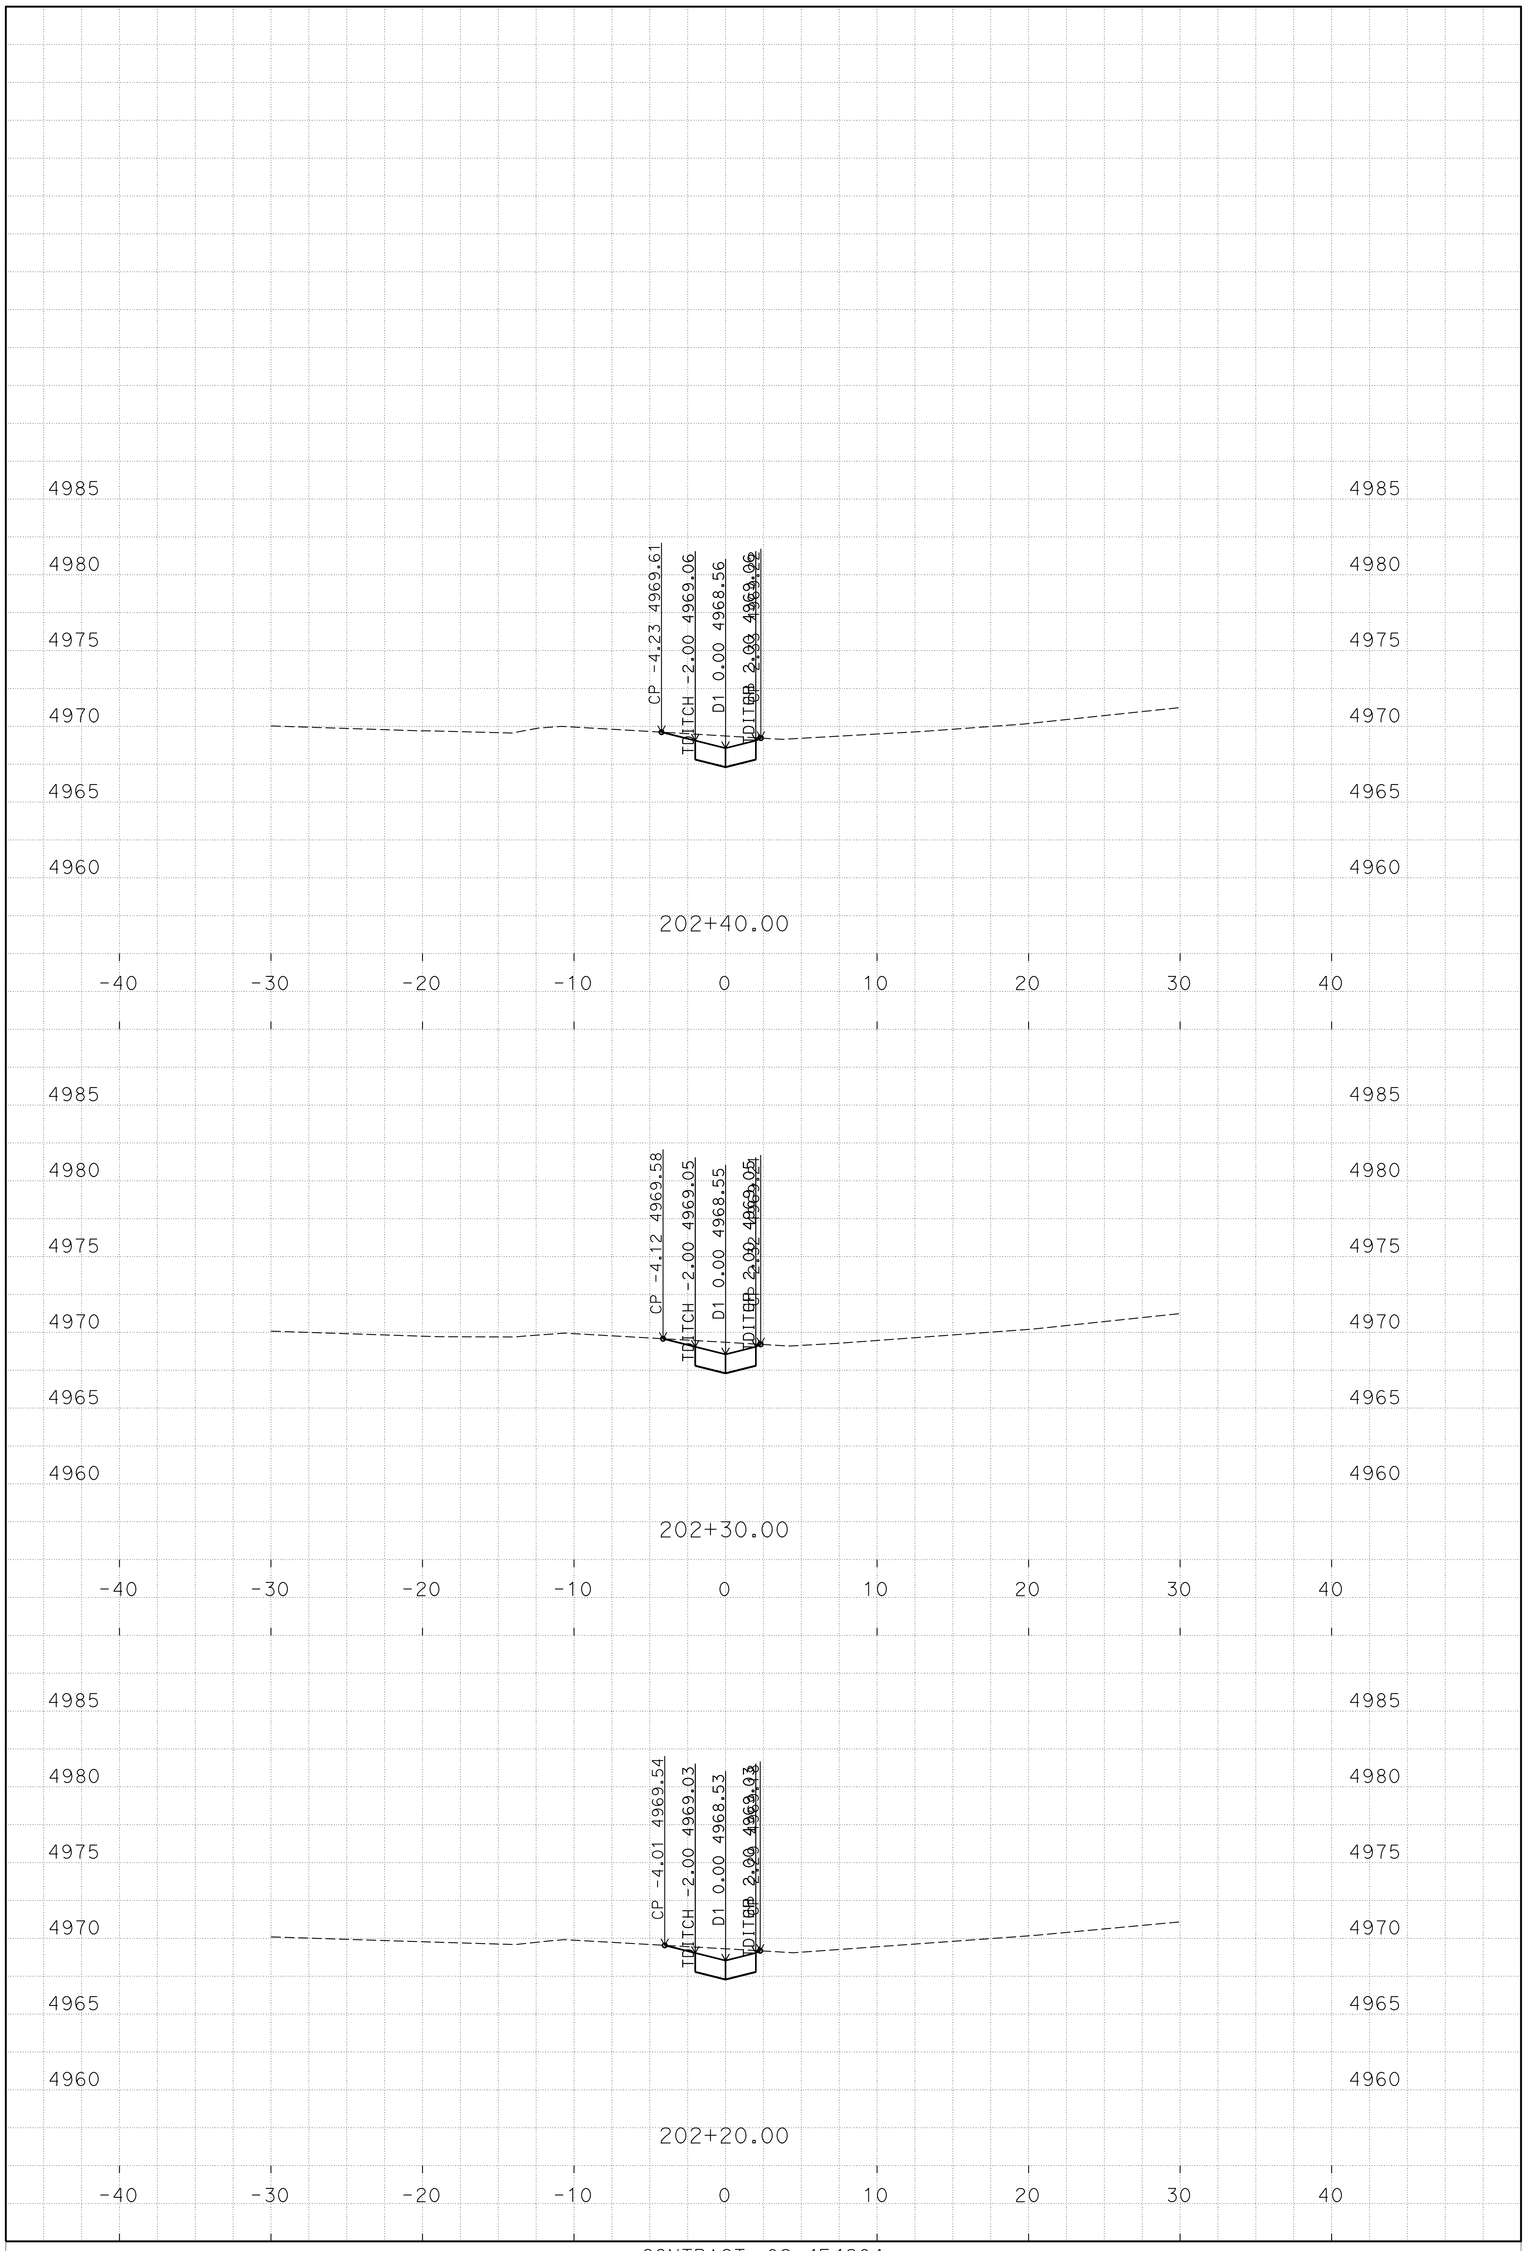

P:\proj1\02\4E420\design\C3D\XSec_Qtys
0224e420 Drainage xsec_TEMP_X_C3D_DWG.dwg - 14-Jan-16 11:47 AM

PLOTTED DATE: 25-FEB-2016

SCALE: 1"=5' Horiz.
1"=5' Vert.

CREATED BY: S117566

CONTRACT: 02-4E4204
DIST/CO/RTE/PM: 02/Las/Sie/395/0.0-5.6/0.0-3.1
PROJECT ID: 02 0002 0283

"D1" LINE
CROSS SECTIONS
6 OF 26

FOR EARTHWORK DEVELOPMENT ONLY

All Dimensions are U.S. Survey Feet

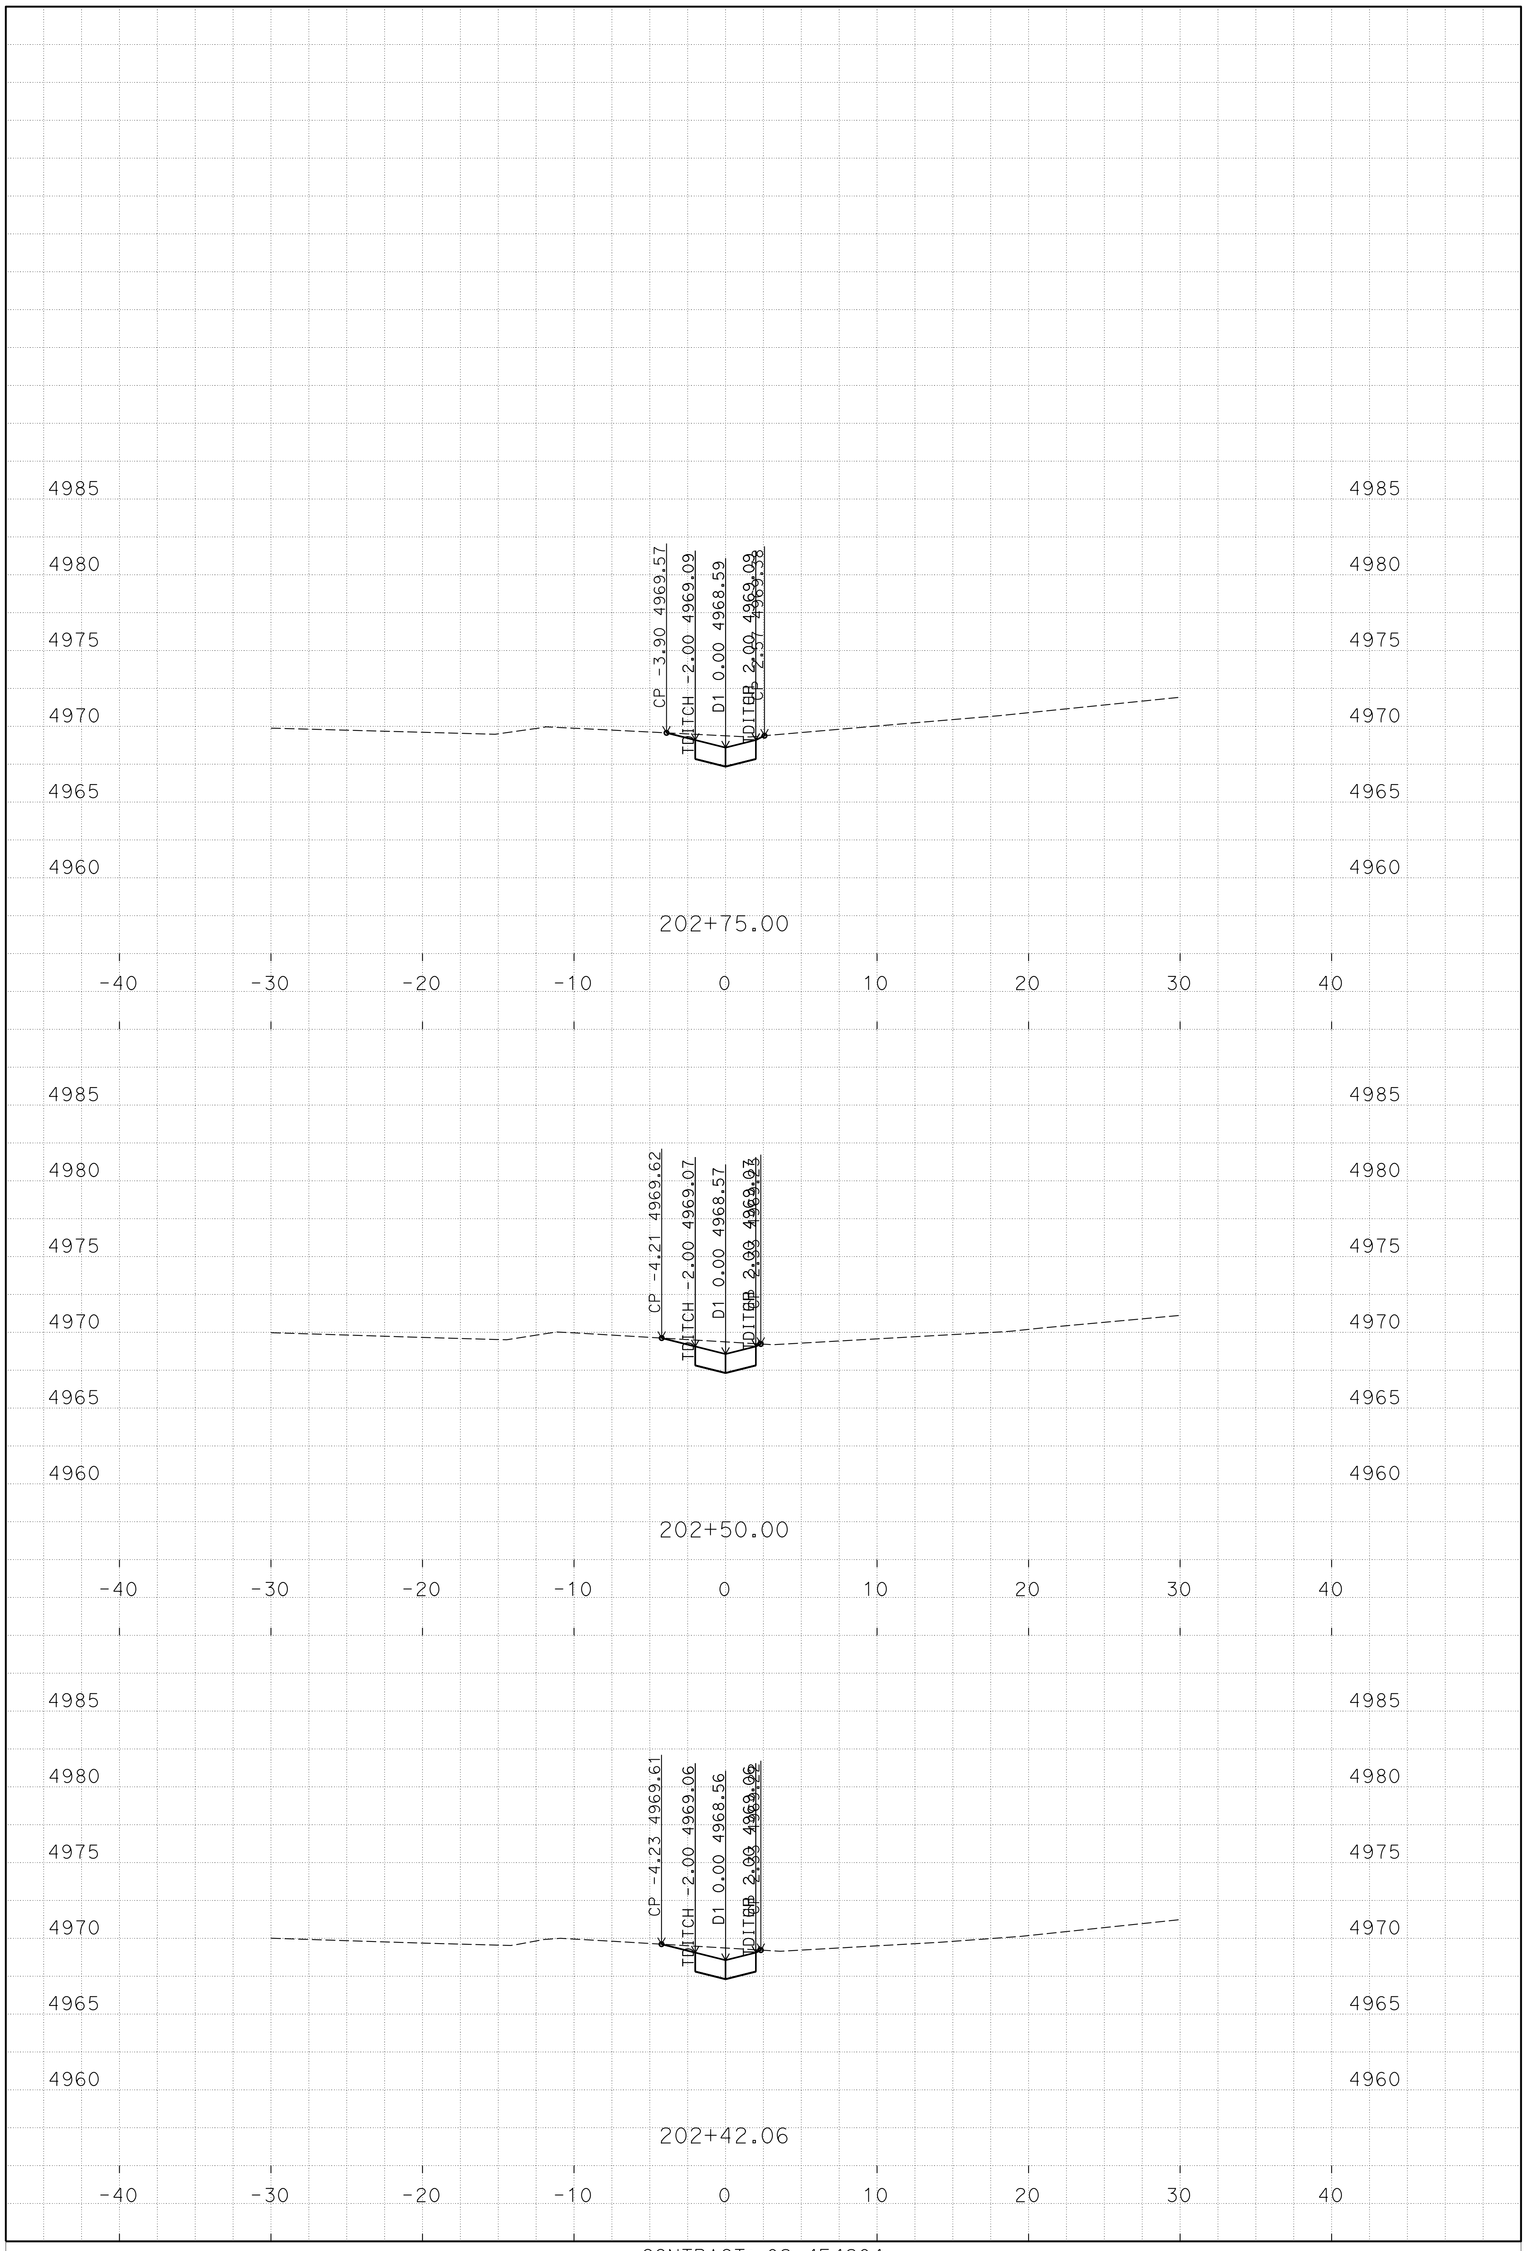

P:\proj1\02\4E420\design\C3D\XSec_Qtys
0224e420 Drainage xsec_TEMP_X_C3D_DWG.dwg - 14-Jan-16 11:47 AM

PLOTTED DATE: 25-FEB-2016

SCALE: 1"=5' Horiz.
1"=5' Vert.

CREATED BY: S117566

CONTRACT: 02-4E4204
DIST/CO/RTE/PM: 02/Las/Sie/395/0.0-5.6/0.0-3.1
PROJECT ID: 02 0002 0283

"D1" LINE
CROSS SECTIONS
7 OF 26

FOR EARTHWORK DEVELOPMENT ONLY

All Dimensions are U.S. Survey Feet

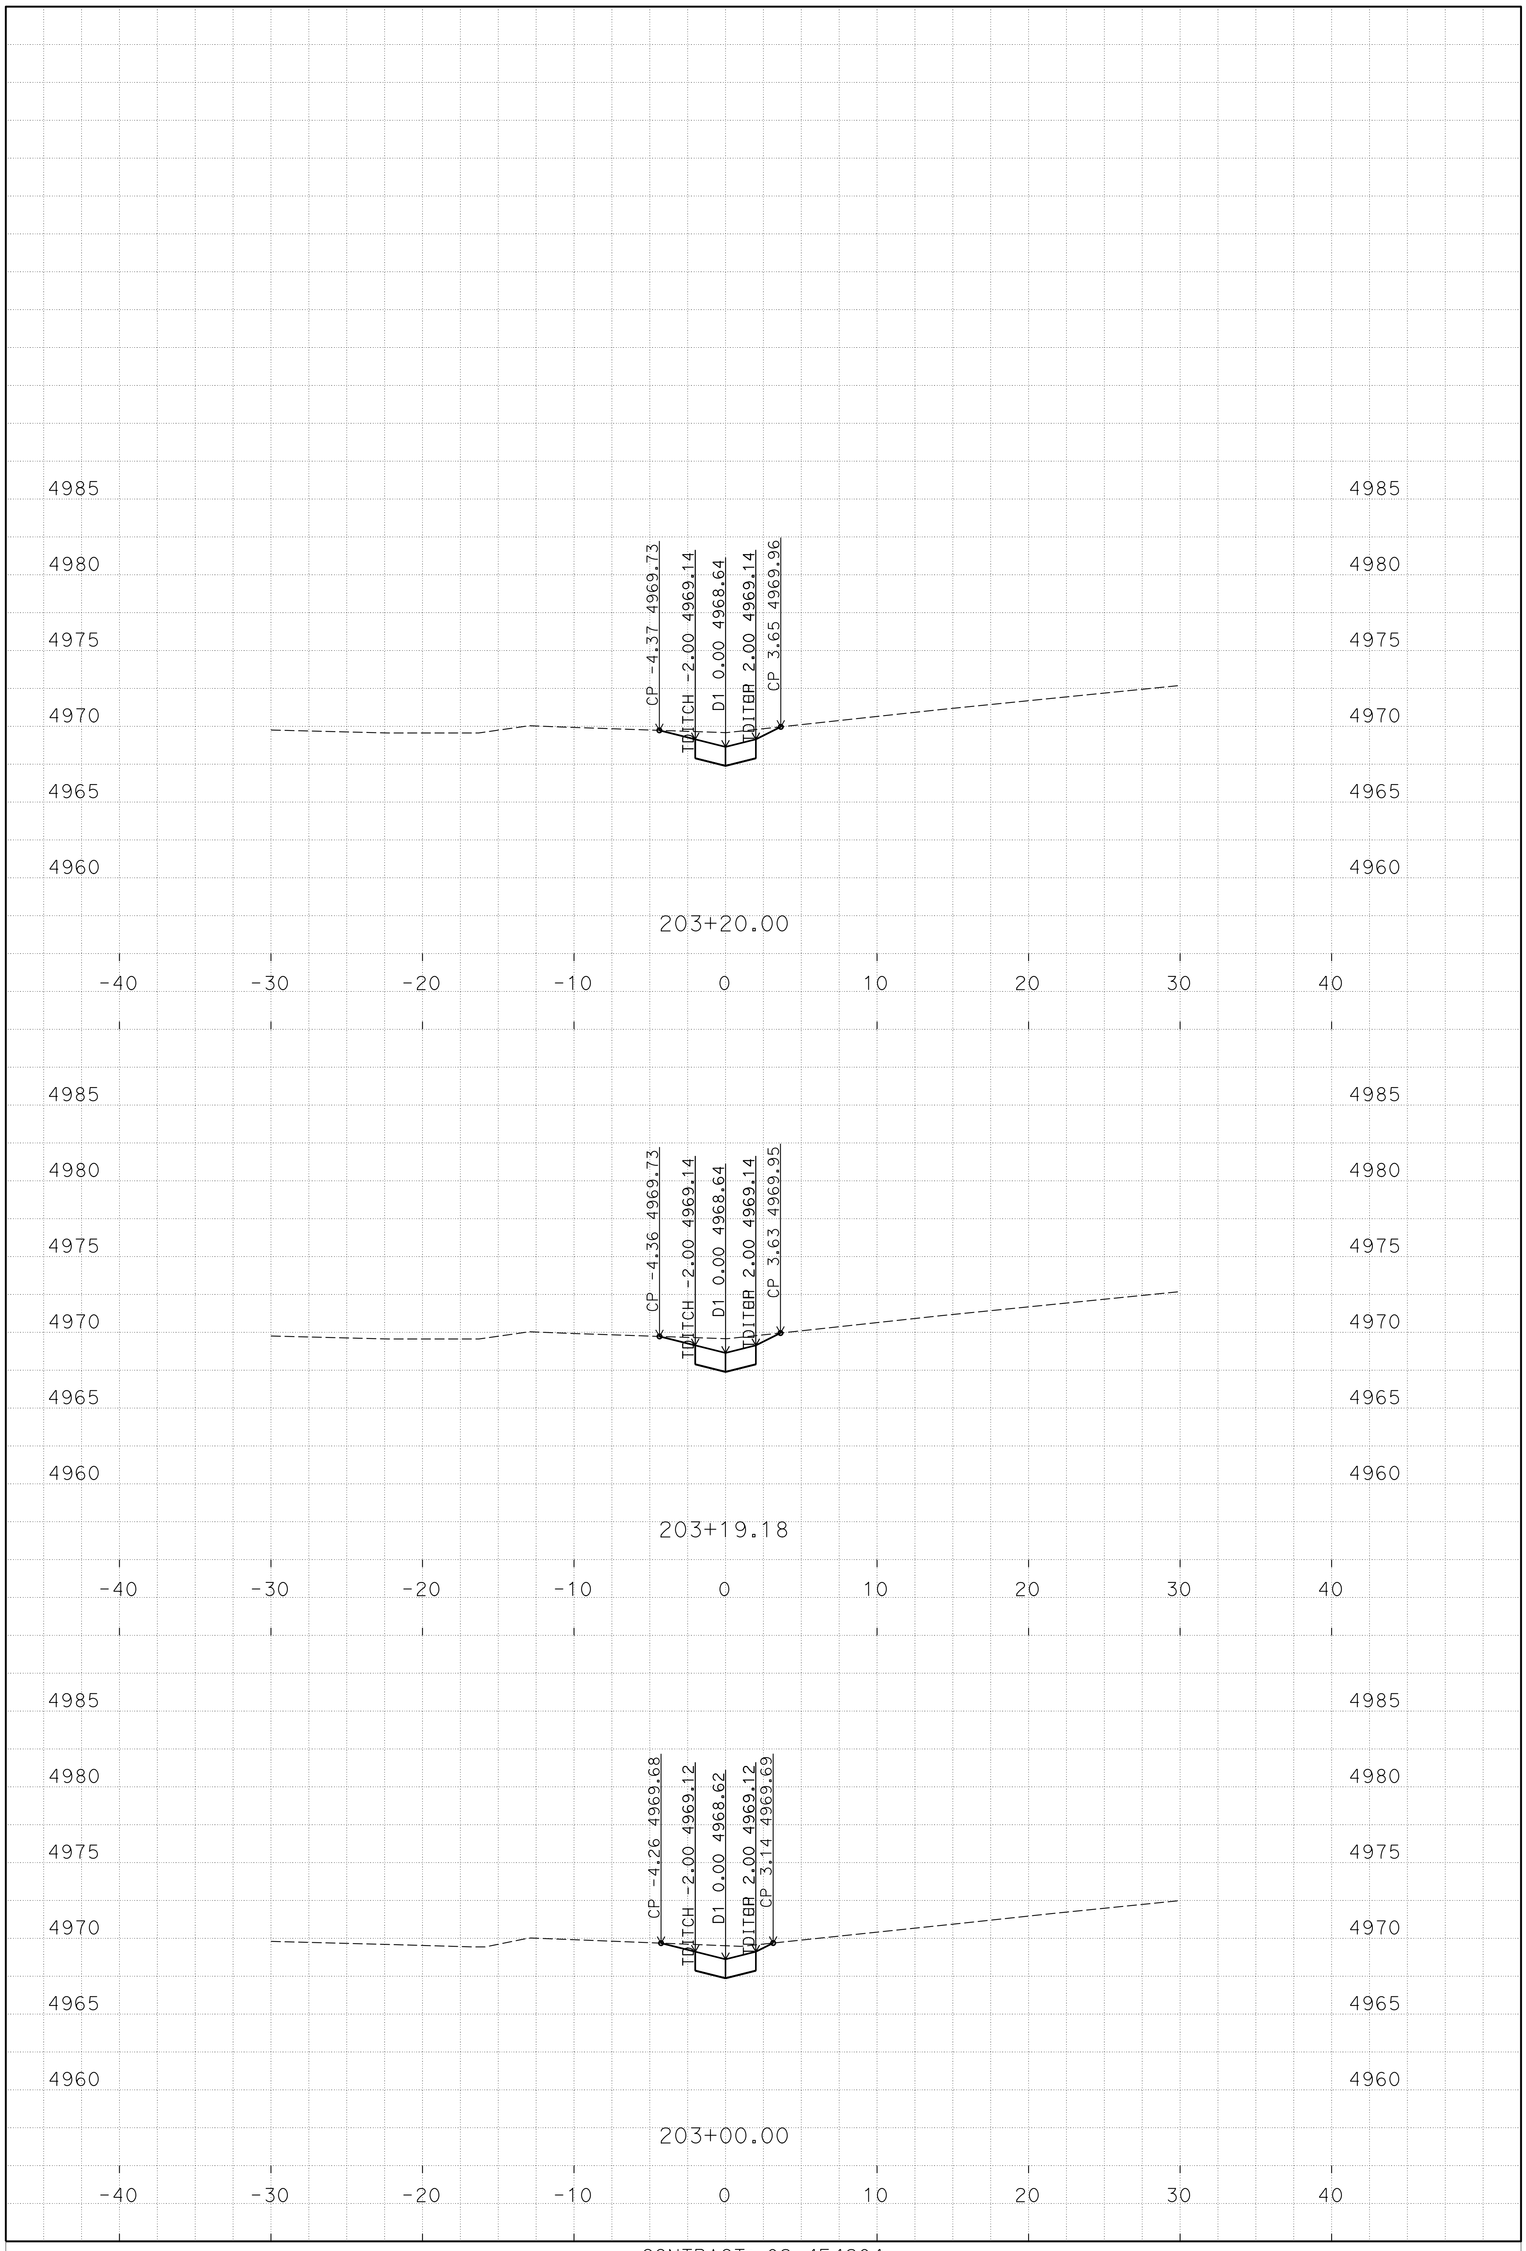

P:\proj1\02\4E420\design\C3D\XSec_Qtys
0224e420 Drainage xsec_TEMP_X_C3D_DWG.dwg - 14-Jan-16 11:47 AM

PLOTTED DATE: 25-FEB-2016

SCALE: 1"=5' Horiz.
1"=5' Vert.

CREATED BY: S117566

CONTRACT: 02-4E4204
DIST/CO/RTE/PM: 02/Las/Sie/395/0.0-5.6/0.0-3.1
PROJECT ID: 02 0002 0283

"D1" LINE
CROSS SECTIONS
8 OF 26

FOR EARTHWORK DEVELOPMENT ONLY

All Dimensions are U.S. Survey Feet

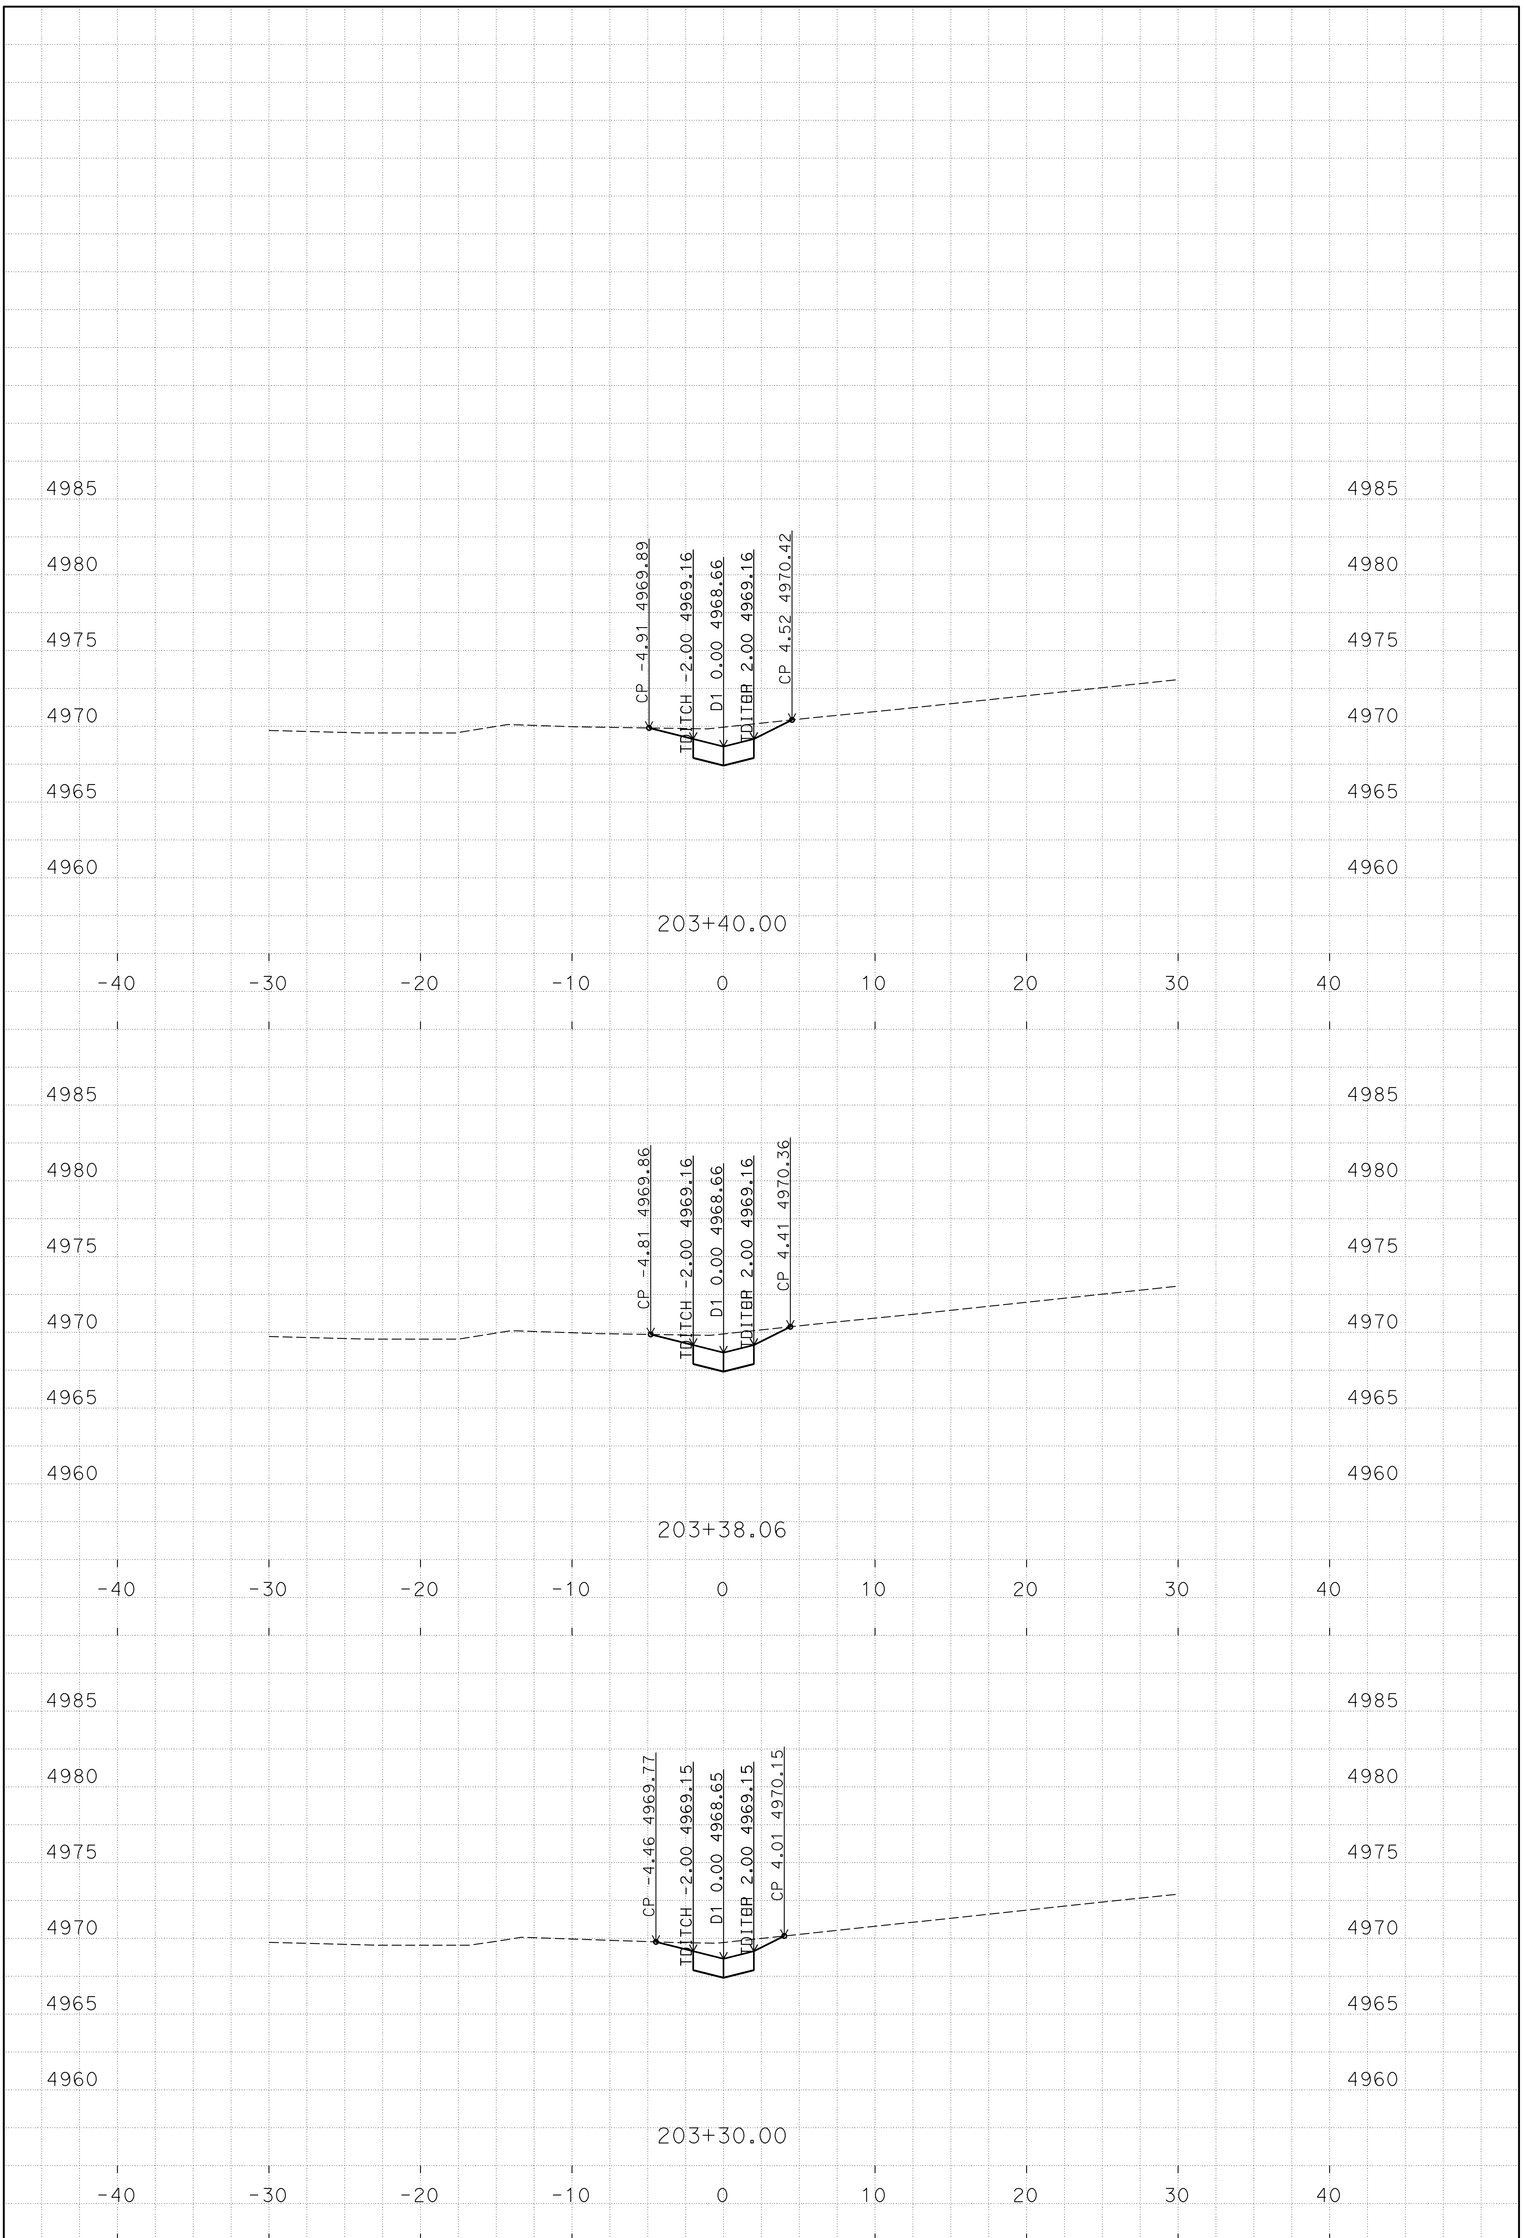

P:\proj1\02\4E420\design\C3D\XSec_Qtys
0224e420 Drainage xsec_TEMP_X_C3D_DWG.dwg - 14-Jan-16 11:47 AM

PLOTTED DATE: 25-FEB-2016

SCALE: 1"=5' Horiz.
1"=5' Vert.

CREATED BY: S117566

CONTRACT: 02-4E4204
DIST/CO/RTE/PM: 02/Las/Sie/395/0.0-5.6/0.0-3.1
PROJECT ID: 02 0002 0283

"D1" LINE
CROSS SECTIONS
9 OF 26

FOR EARTHWORK DEVELOPMENT ONLY

All Dimensions are U.S. Survey Feet

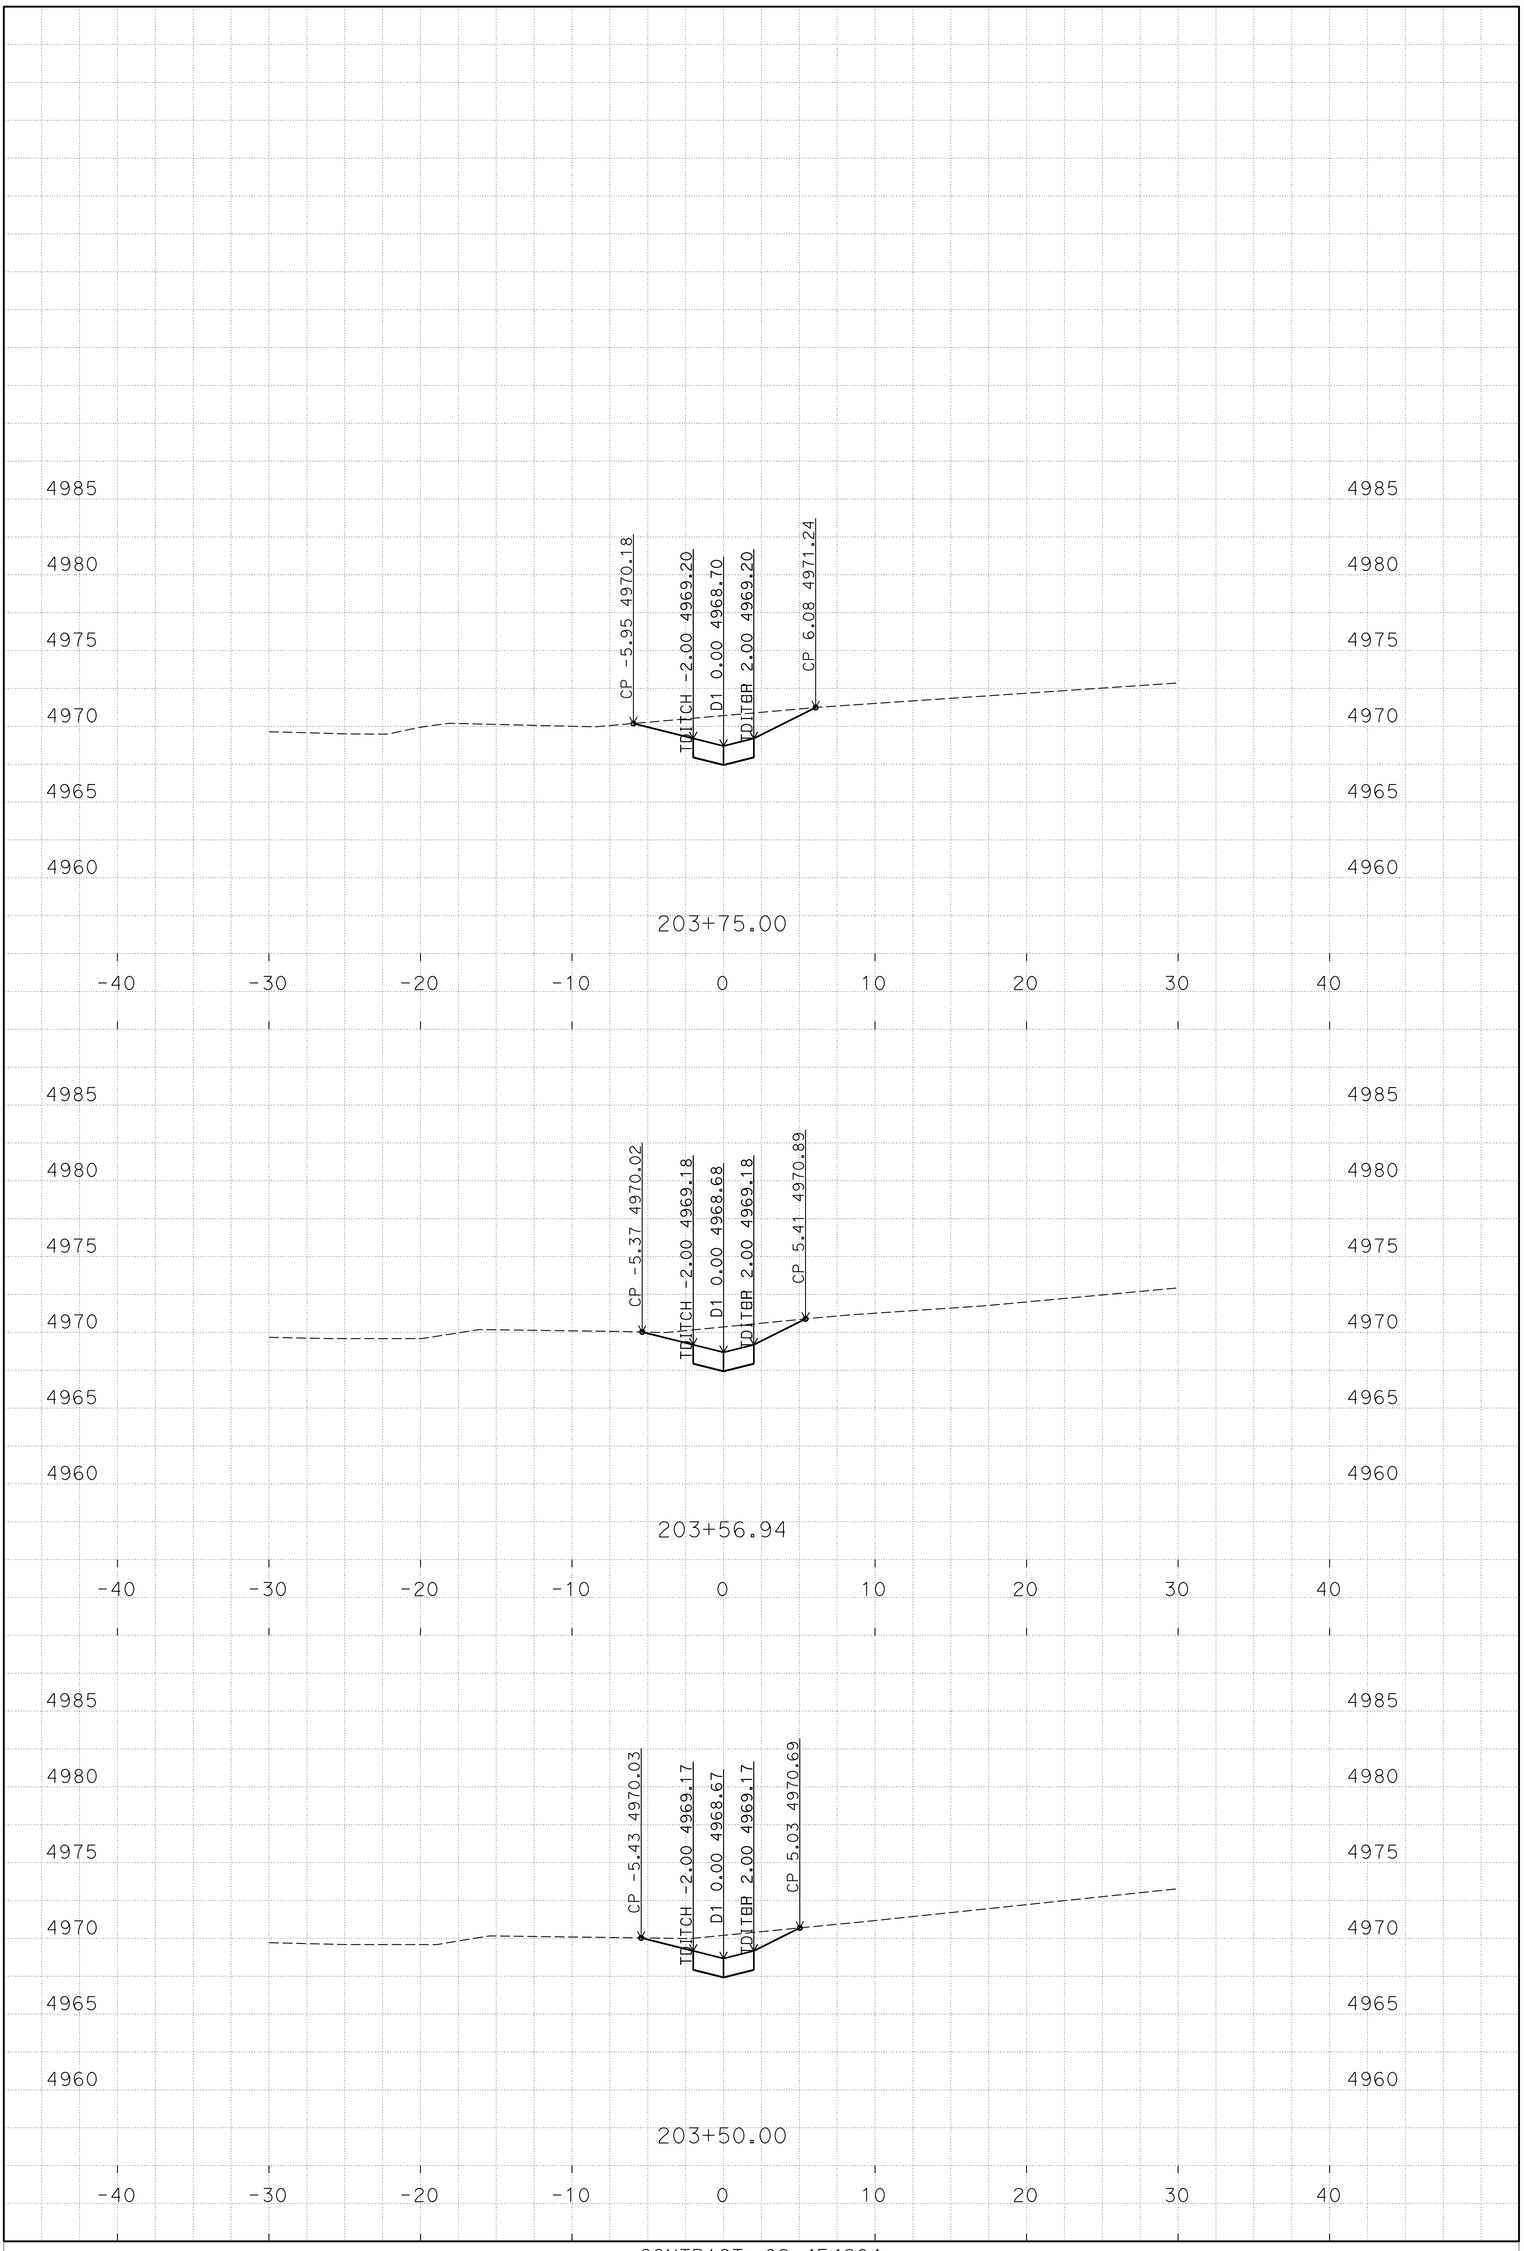

P:\proj1\02\4E420\design\C3D\XSec_Qtys
0224e420 Drainage xsec_TEMP_X_C3D_DWG.dwg - 14-Jan-16 11:47 AM

PLOTTED DATE: 25-FEB-2016

SCALE: 1"=5' Horiz.
1"=5' Vert.

CREATED BY: S117566

CONTRACT: 02-4E4204
DIST/CO/RTE/PM: 02/Las/Sie/395/0.0-5.6/0.0-3.1
PROJECT ID: 02 0002 0283

"D1" LINE
CROSS SECTIONS
10 OF 26

FOR EARTHWORK DEVELOPMENT ONLY

All Dimensions are U.S. Survey Feet

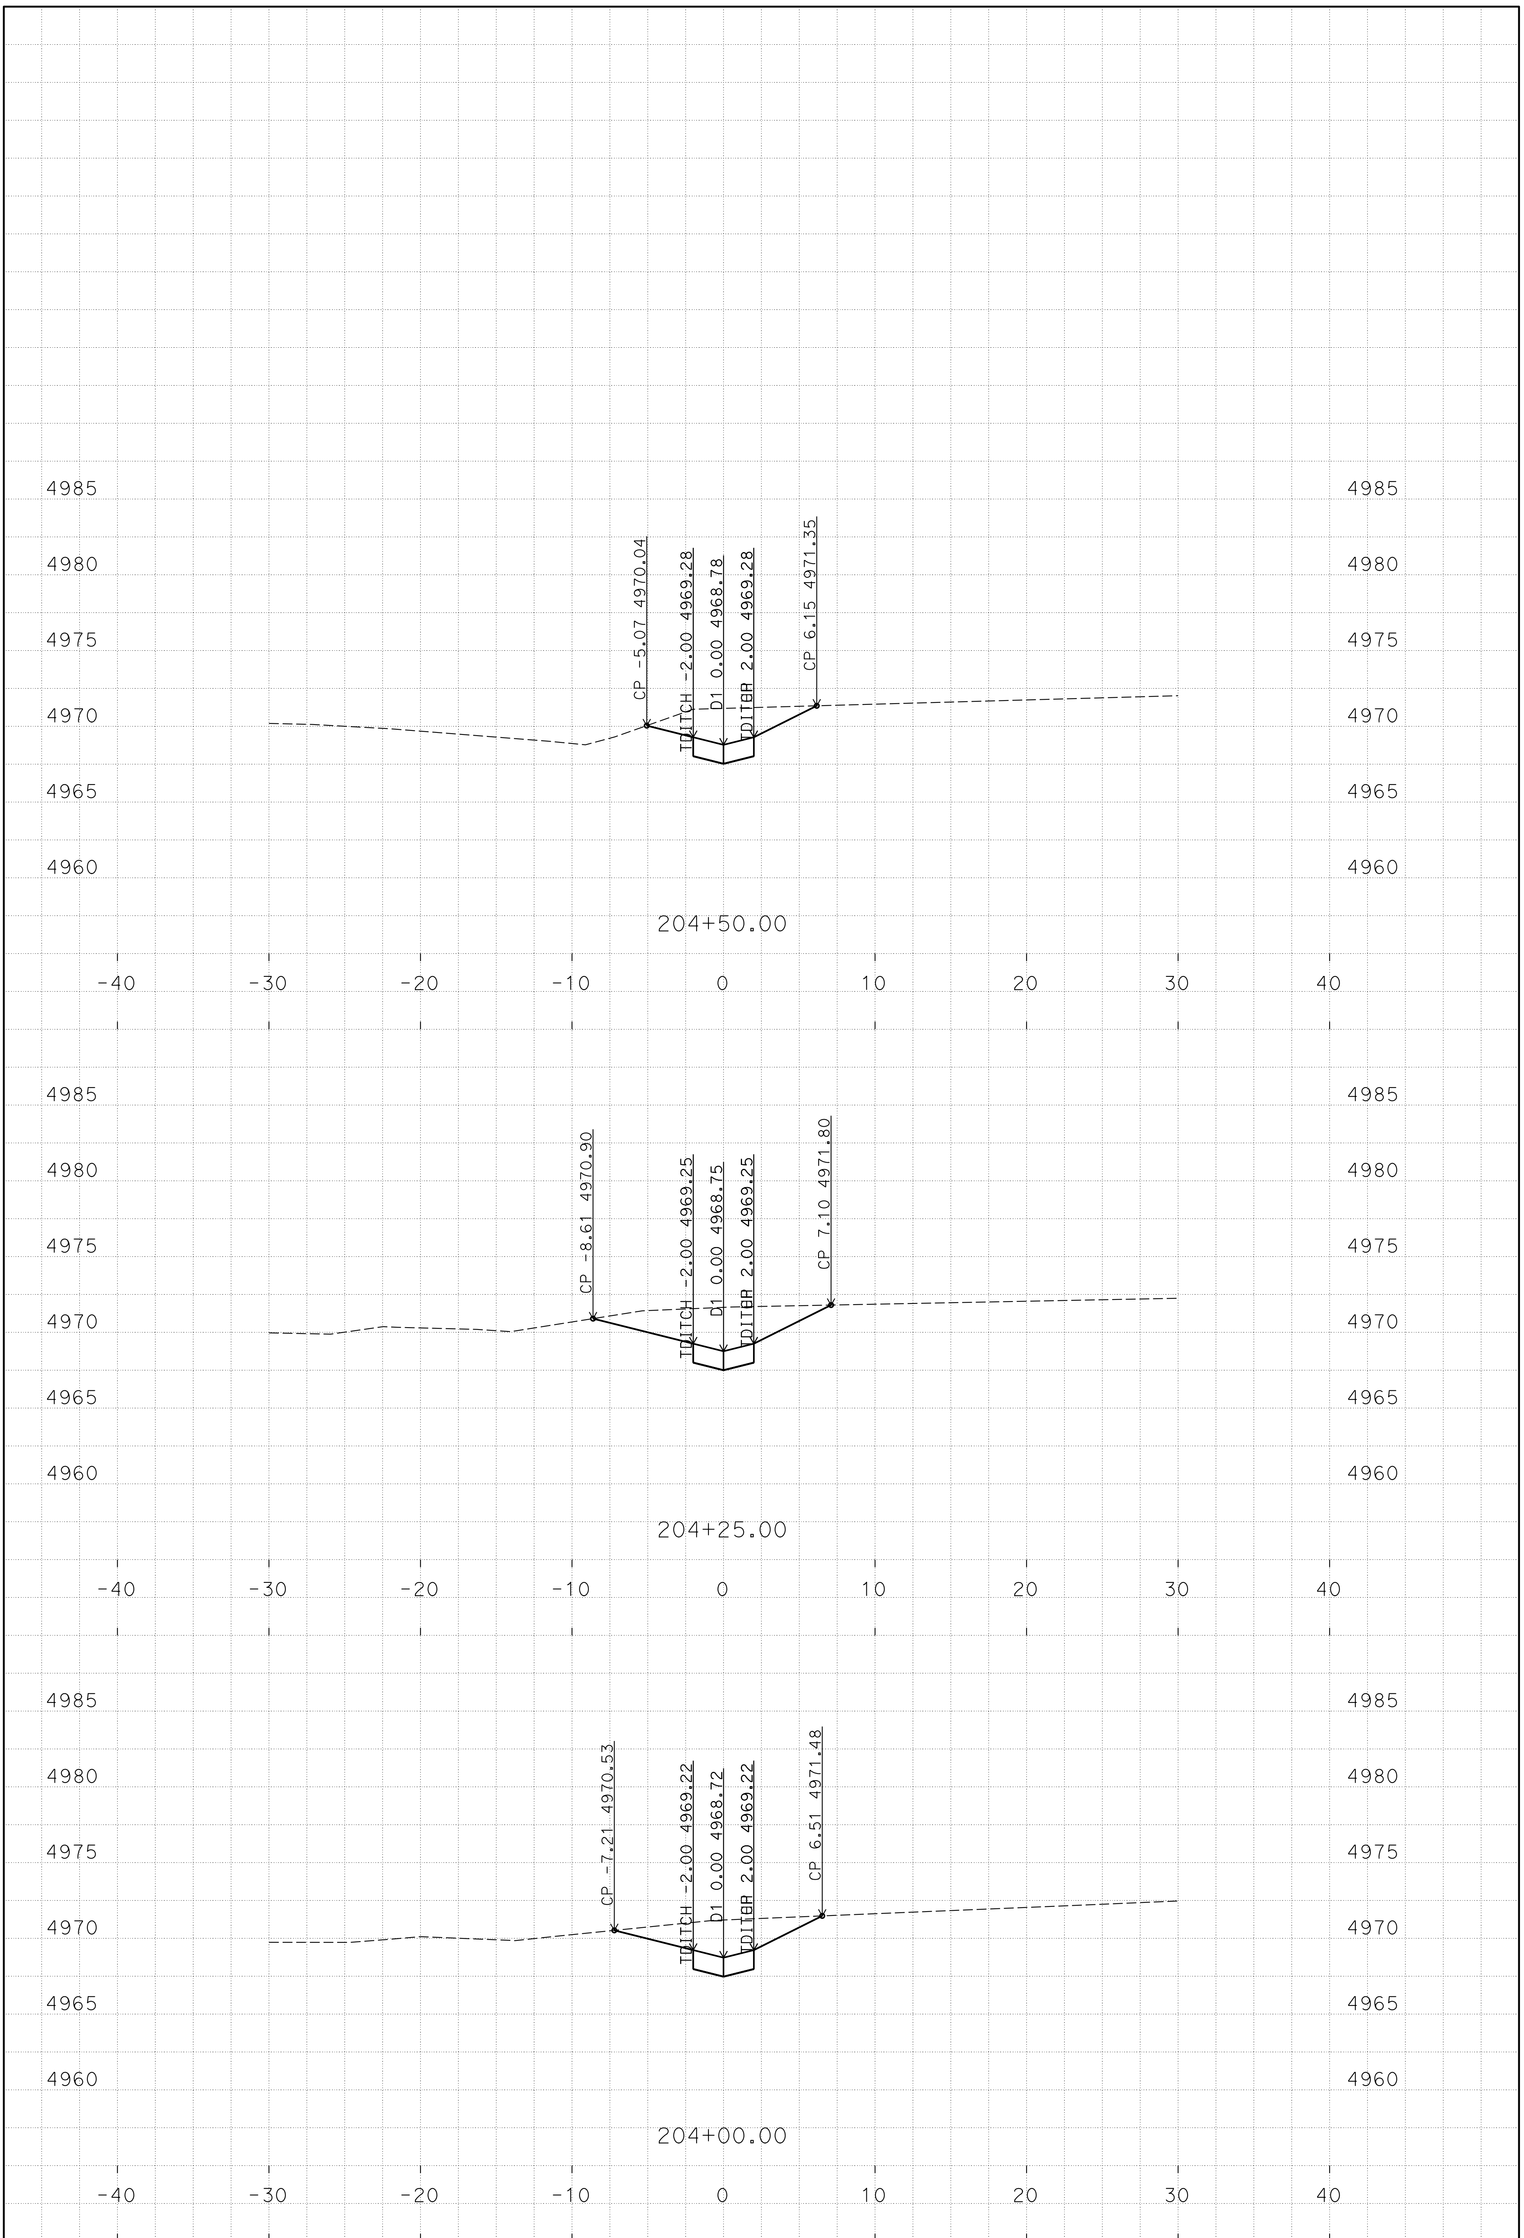

P:\proj1\02\4E420\design\C3D\XSec_Qtys
0224e420 Drainage xsec_TEMP_X_C3D_DWG.dwg - 14-Jan-16 11:47 AM

PLOTTED DATE: 25-FEB-2016

SCALE: 1"=5' Horiz.
1"=5' Vert.

CREATED BY: S117566

CONTRACT: 02-4E4204
DIST/CO/RTE/PM: 02/Las/Sie/395/0.0-5.6/0.0-3.1
PROJECT ID: 02 0002 0283

"D1" LINE
CROSS SECTIONS
11 OF 26

FOR EARTHWORK DEVELOPMENT ONLY

All Dimensions are U.S. Survey Feet

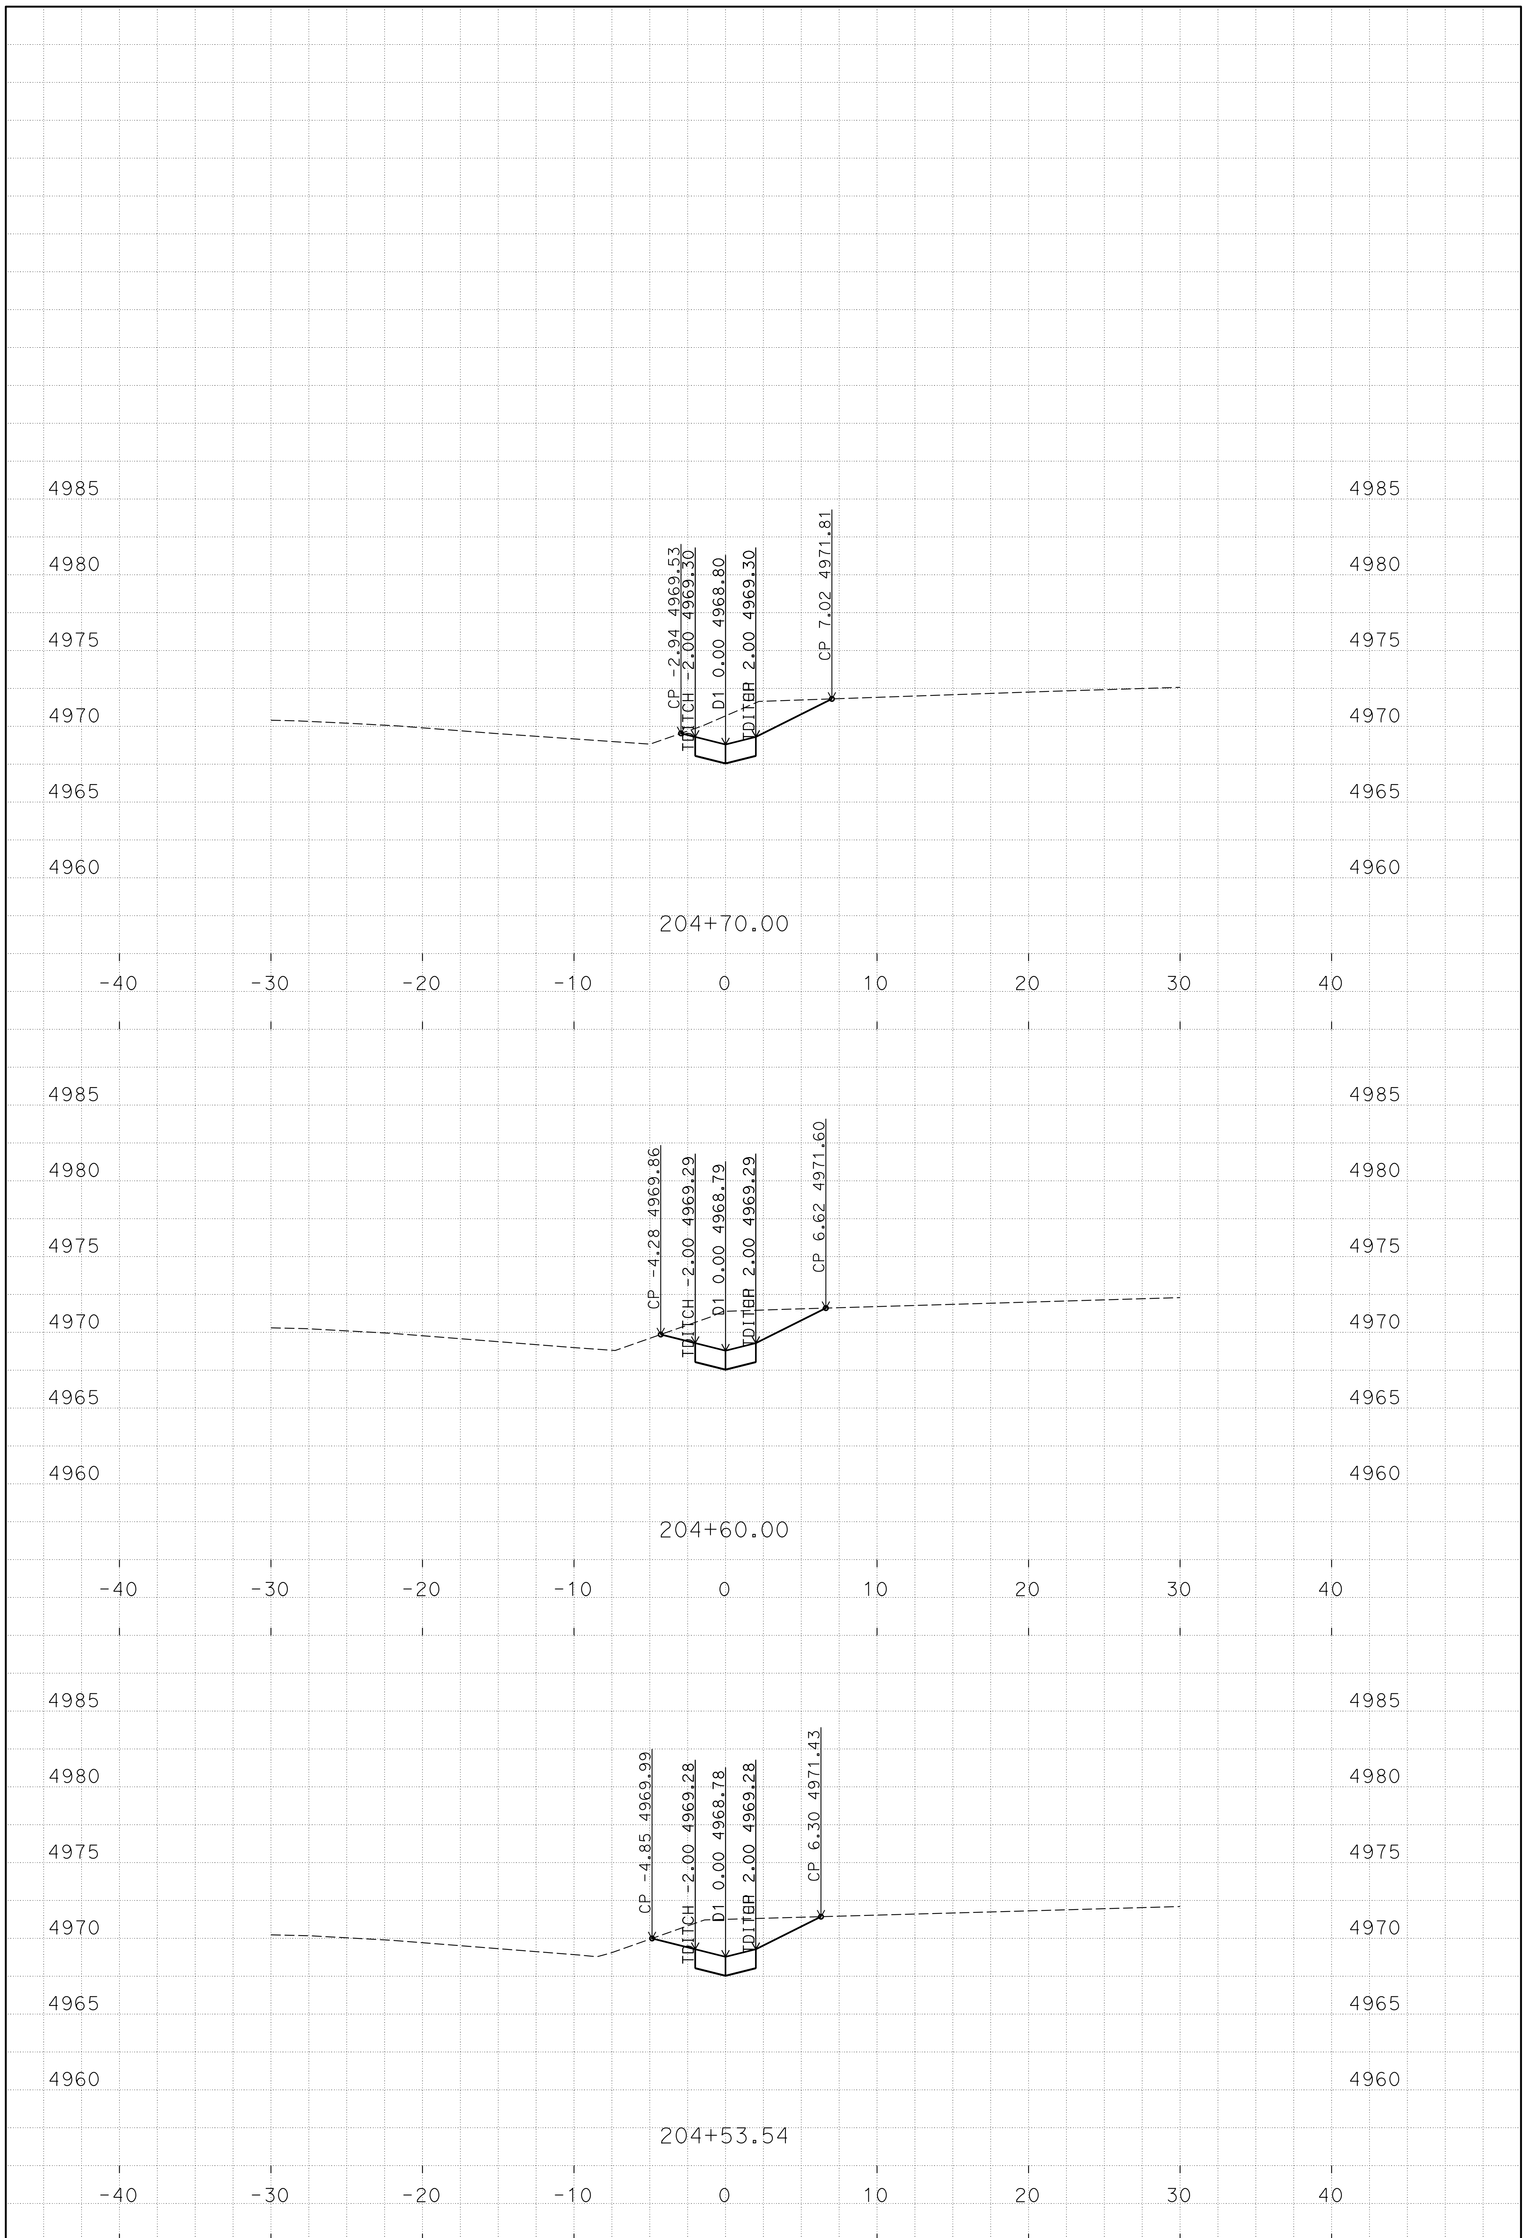

PLOTTED DATE: 25-FEB-2016

SCALE: 1"=5' Horiz.
1"=5' Vert.

CREATED BY: S117566

CONTRACT: 02-4E4204
DIST/CO/RTE/PM: 02/Las/Sie/395/0.0-5.6/0.0-3.1
PROJECT ID: 02 0002 0283

"D1" LINE
CROSS SECTIONS
12 OF 26

P:\proj1\02\4E420\design\C3D\XSec_Qtys
0224e420 Drainage xsec_TEMP_X_C3D_DWG.dwg - 14-Jan-16 11:47 AM

FOR EARTHWORK DEVELOPMENT ONLY

All Dimensions are U.S. Survey Feet

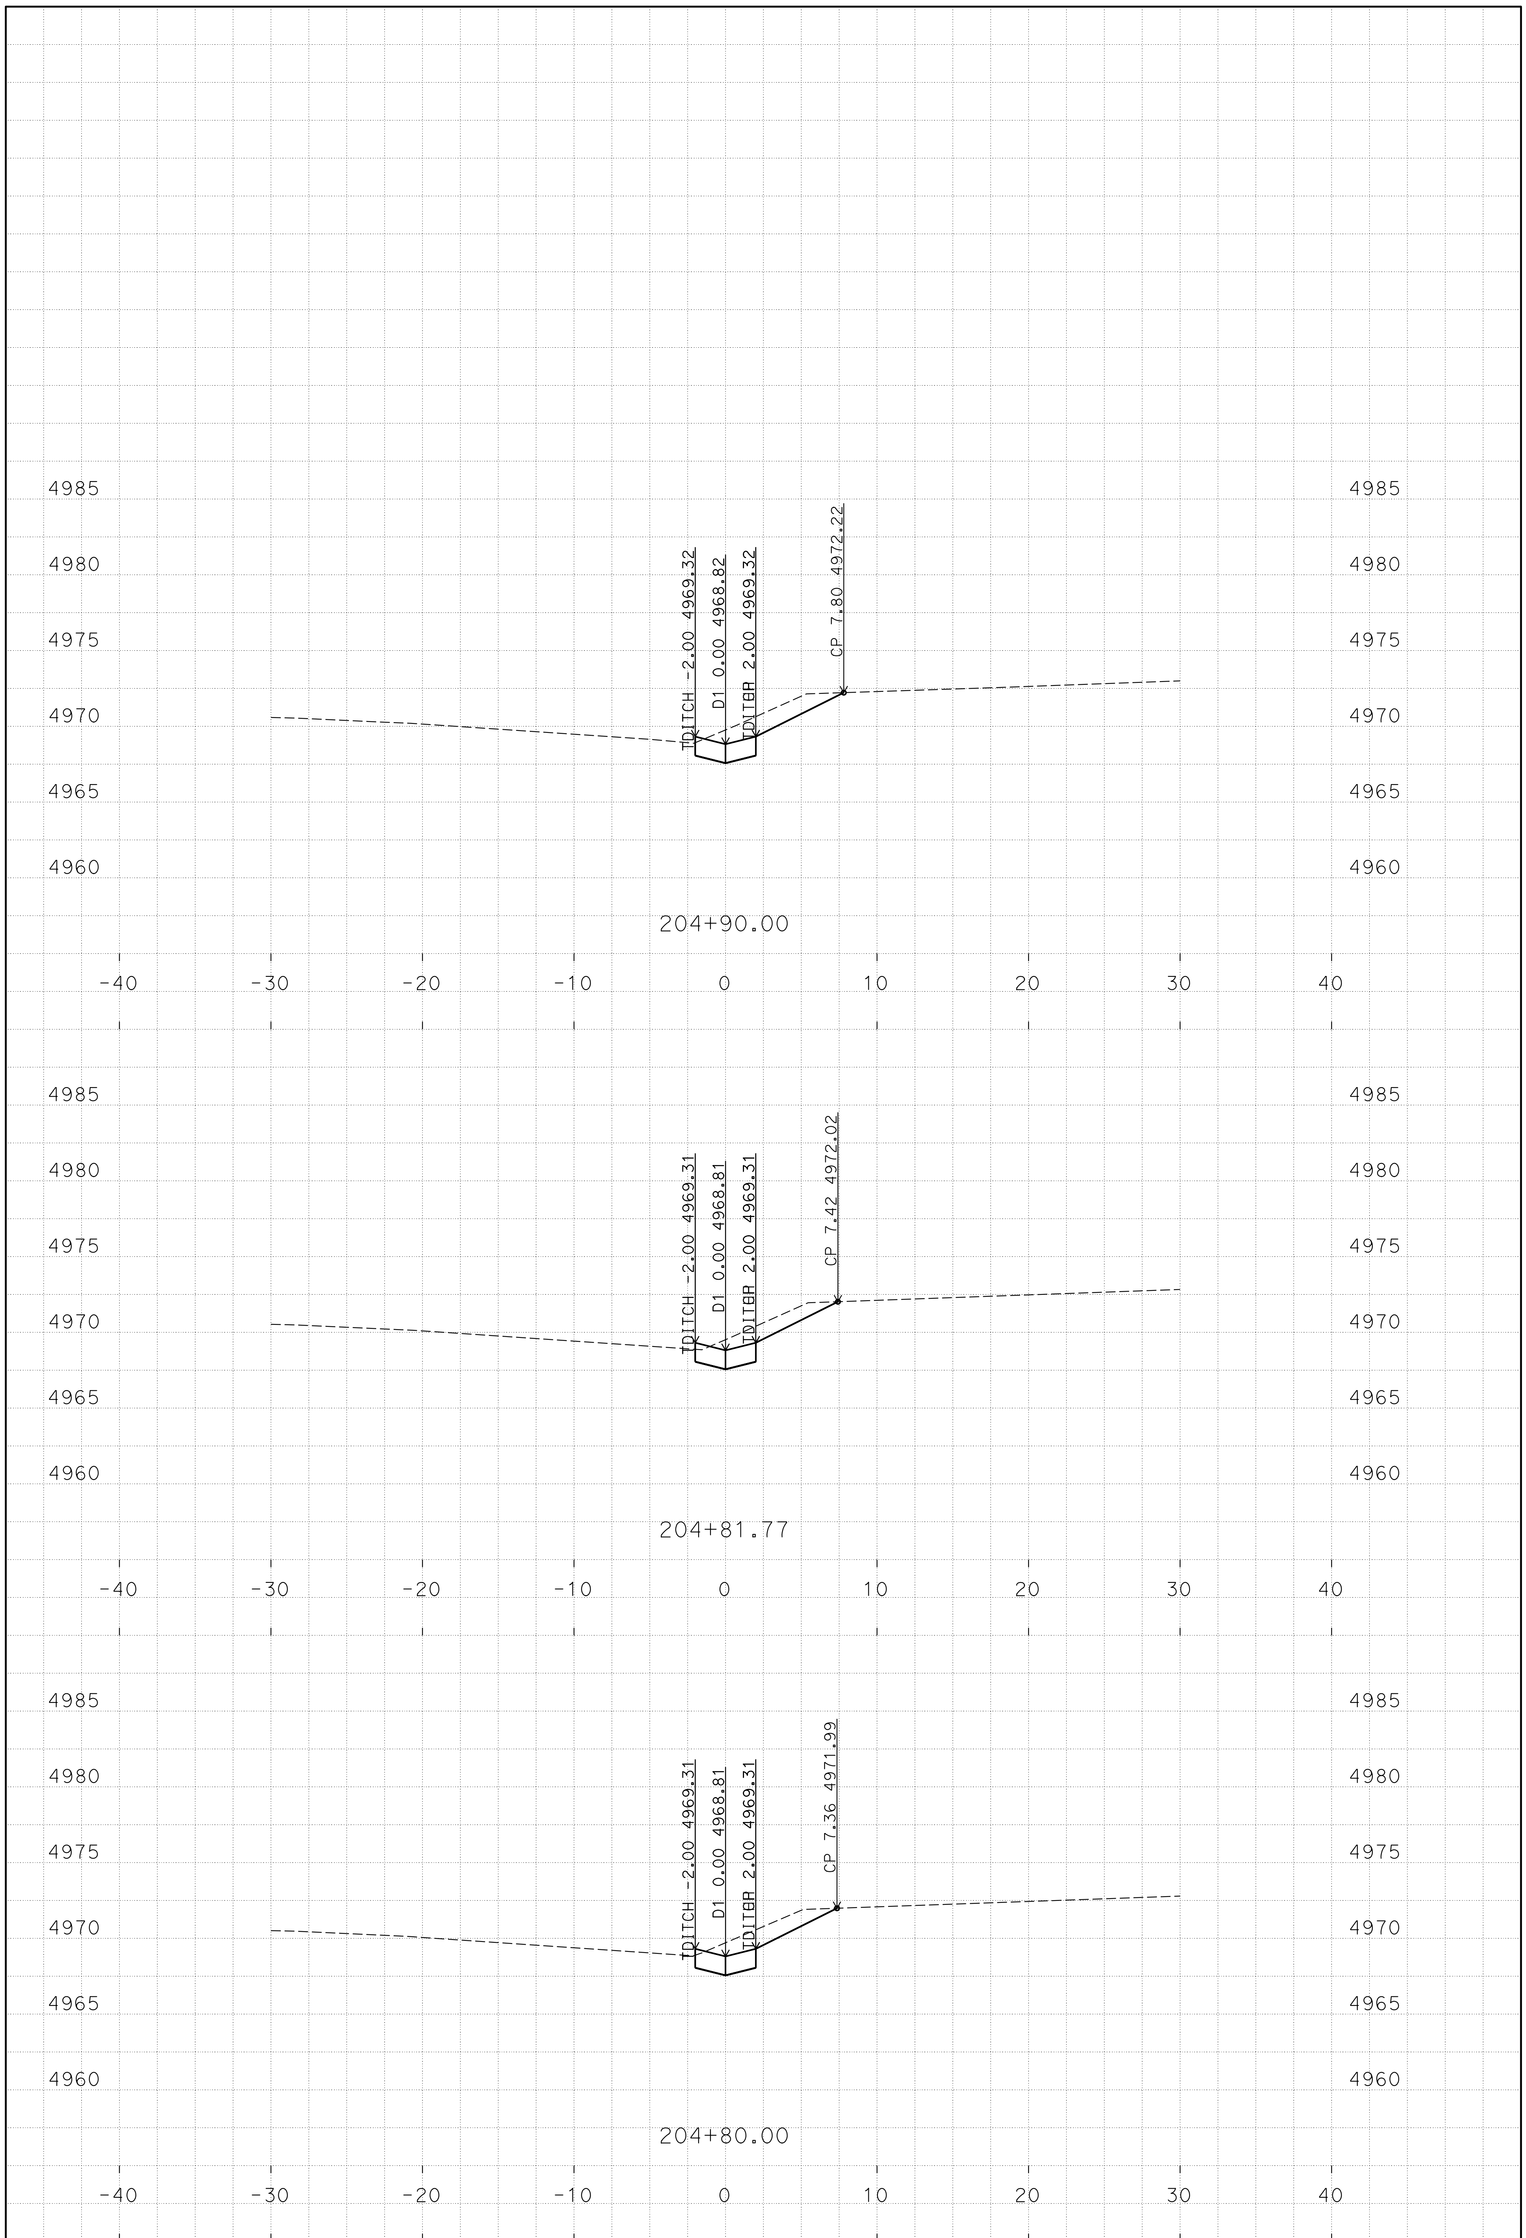

P:\proj1\02\4E420\design\C3D\XSec_Qtys
0224e420 Drainage xsec_TEMP_X_C3D_DWG.dwg - 14-Jan-16 11:47 AM

PLOTTED DATE: 25-FEB-2016

SCALE: 1"=5' Horiz.
1"=5' Vert.

CREATED BY: S117566

CONTRACT: 02-4E4204
DIST/CO/RTE/PM: 02/Las/Sie/395/0.0-5.6/0.0-3.1
PROJECT ID: 02 0002 0283

"D1" LINE
CROSS SECTIONS
13 OF 26

FOR EARTHWORK DEVELOPMENT ONLY

All Dimensions are U.S. Survey Feet

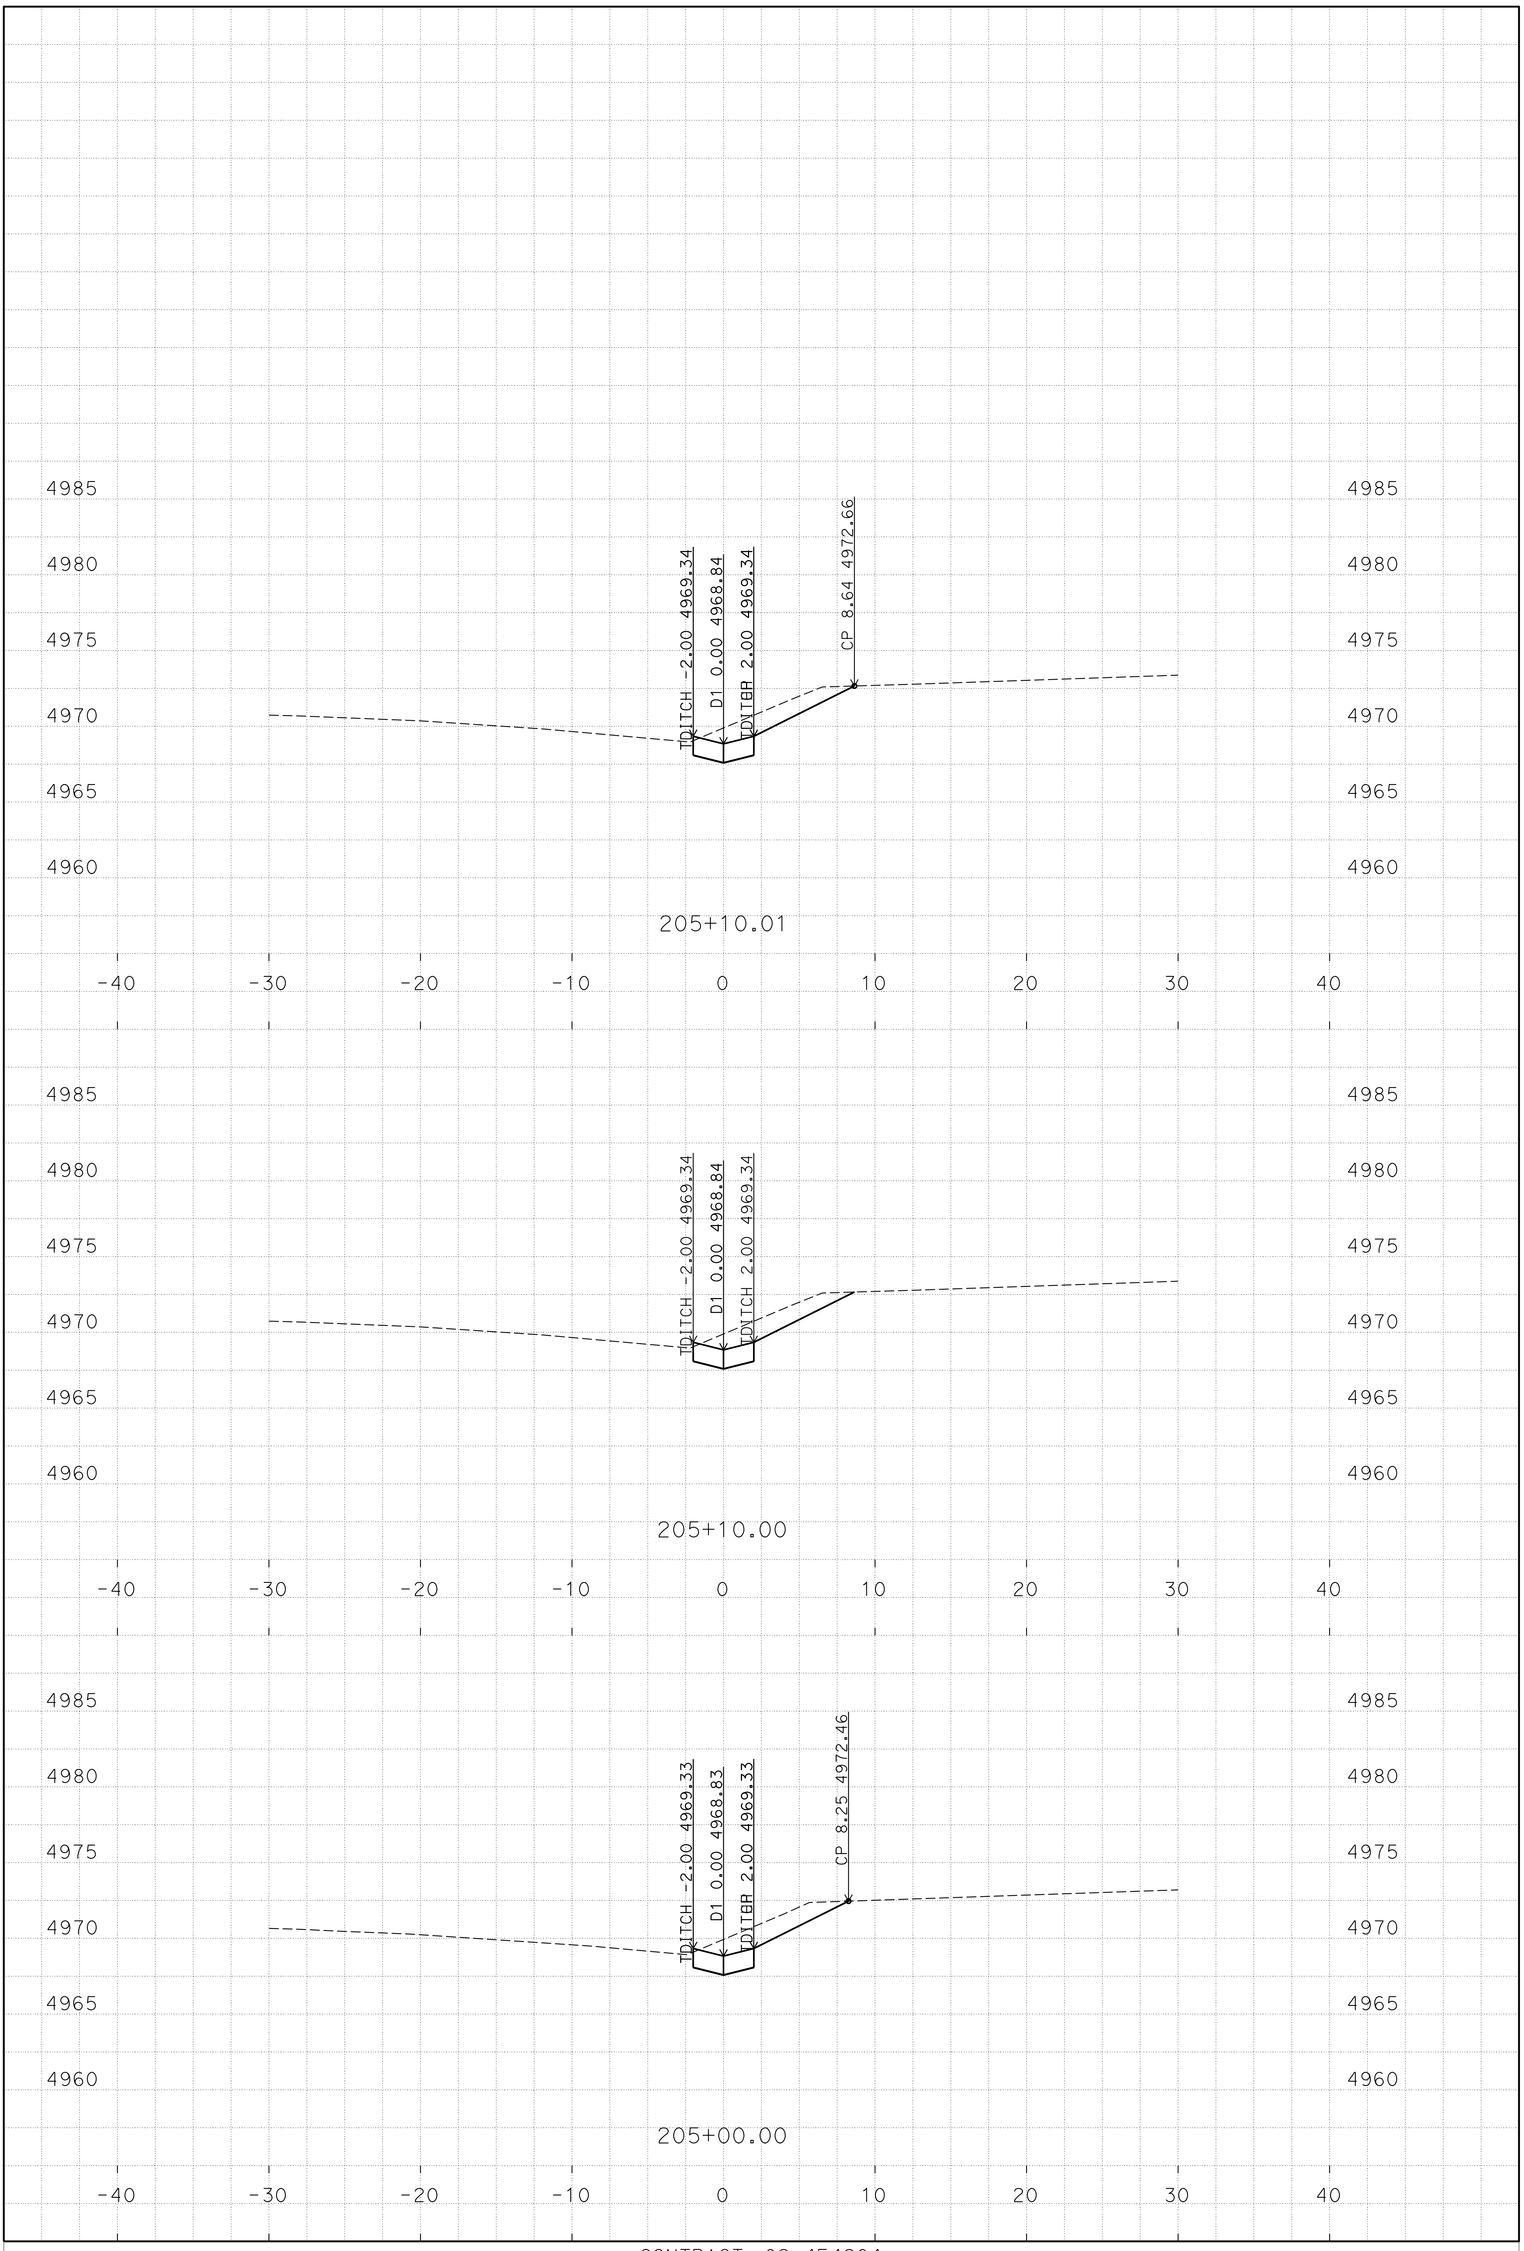

PLOTTED DATE: 25-FEB-2016

SCALE: 1"=5' Horiz.
1"=5' Vert.

CREATED BY: S117566

CONTRACT: 02-4E4204
DIST/CO/RTE/PM: 02/Las/Sie/395/0.0-5.6/0.0-3.1
PROJECT ID: 02 0002 0283

"D1" LINE
CROSS SECTIONS
14 OF 26

P:\proj1\02\4E420\design\C3D\XSec_Qtys
0224e420 Drainage xsec_TEMP_X_C3D_DWG.dwg - 14-Jan-16 11:47 AM

FOR EARTHWORK DEVELOPMENT ONLY

All Dimensions are U.S. Survey Feet

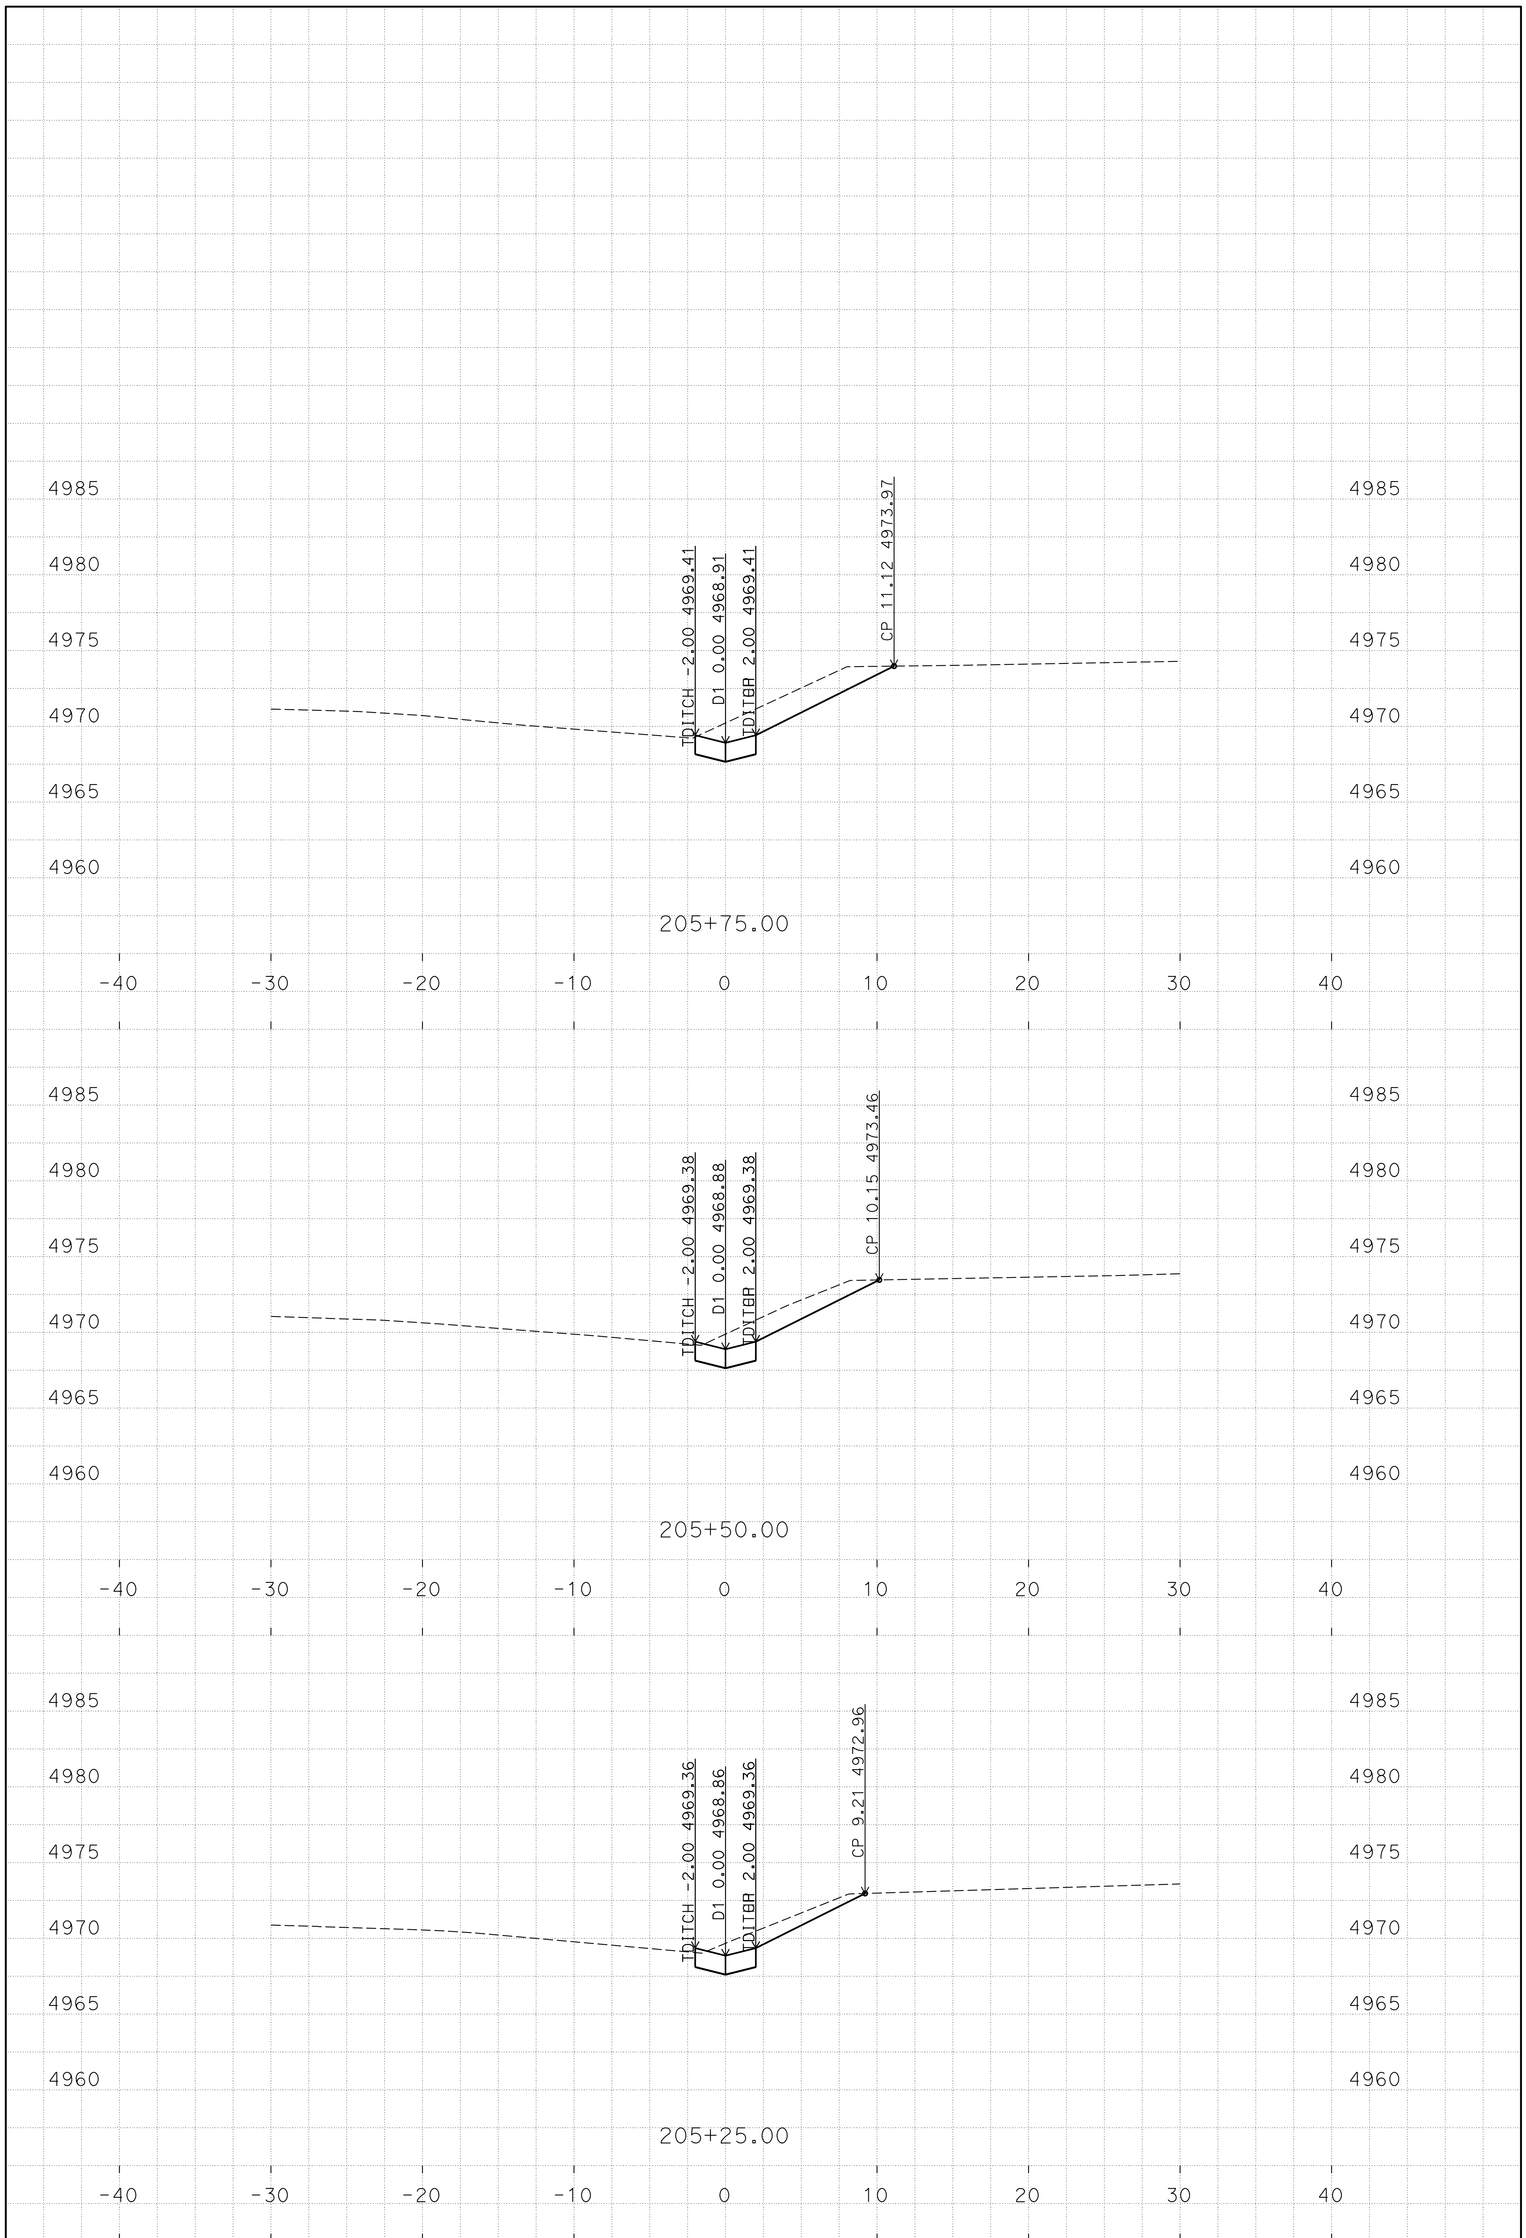

P:\proj1\02\4E420\design\C3D\XSec_Qtys
0224e420 Drainage xsec_TEMP_X_C3D_DWG.dwg - 14-Jan-16 11:47 AM

PLOTTED DATE: 25-FEB-2016

SCALE: 1"=5' Horiz.
1"=5' Vert.

CREATED BY: S117566

CONTRACT: 02-4E4204
DIST/CO/RTE/PM: 02/Las/Sie/395/0.0-5.6/0.0-3.1
PROJECT ID: 02 0002 0283

"D1" LINE
CROSS SECTIONS
15 OF 26

FOR EARTHWORK DEVELOPMENT ONLY

All Dimensions are U.S. Survey Feet

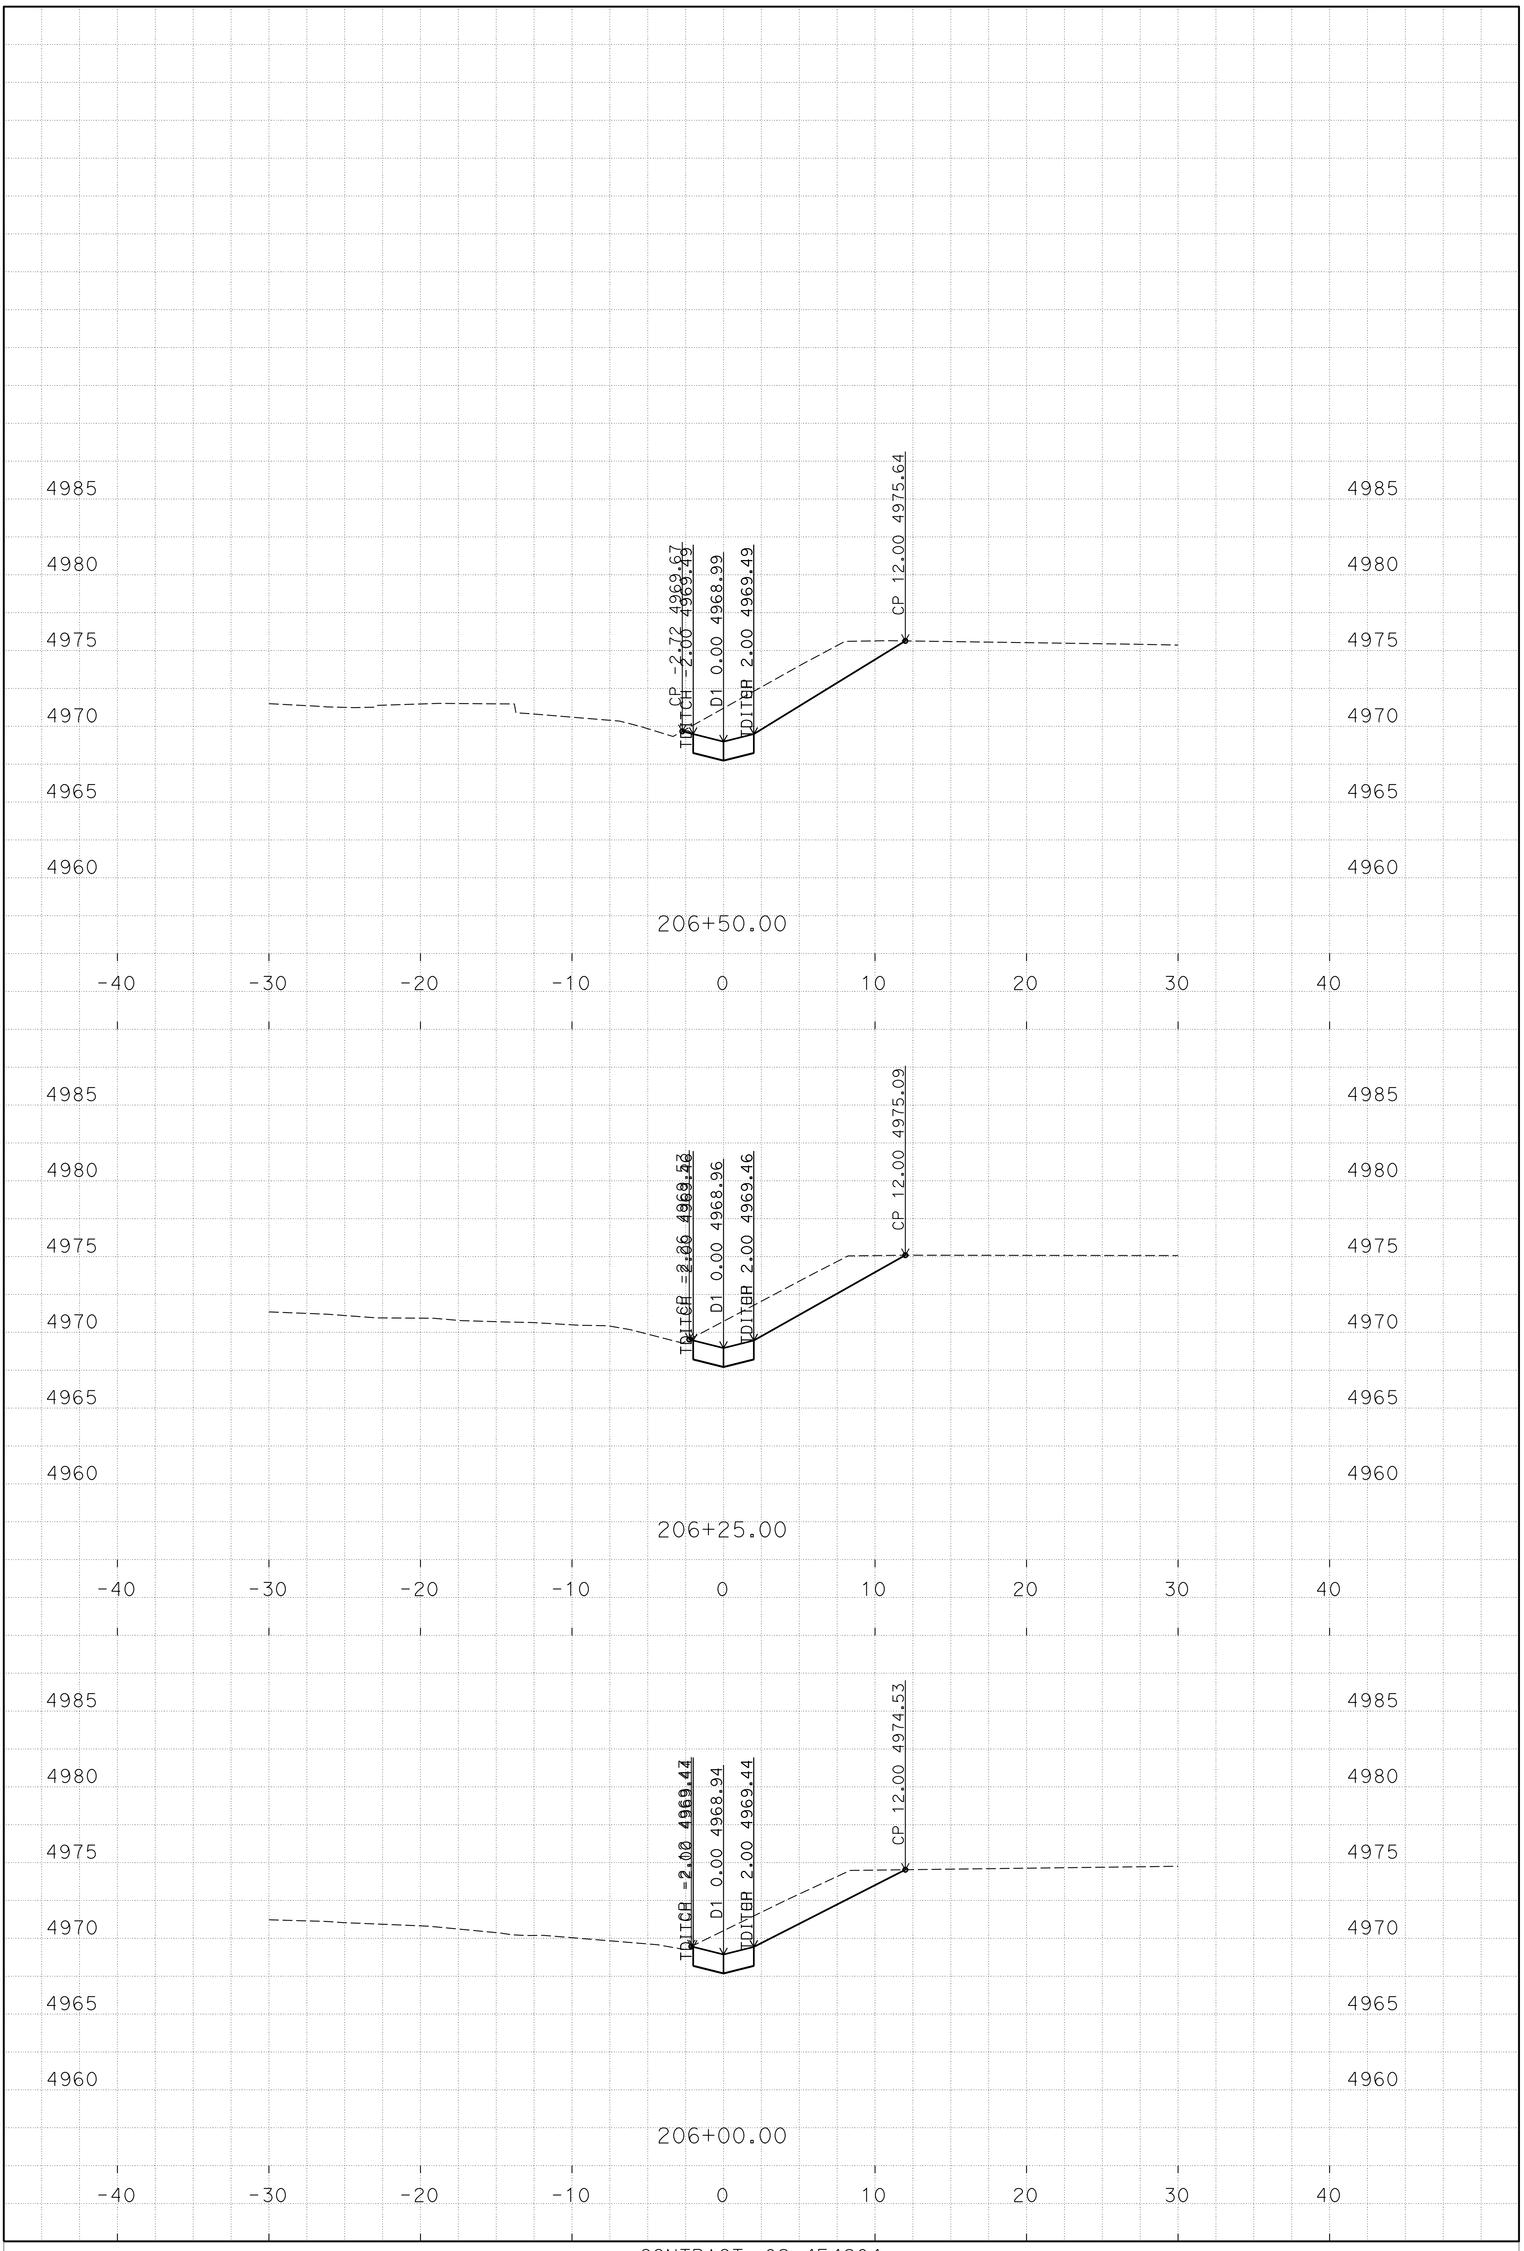

P:\proj1\02\4E420\design\C3D\XSec_Qtys
0224e420 Drainage xsec_TEMP_X_C3D_DWG.dwg - 14-Jan-16 11:47 AM

PLOTTED DATE: 25-FEB-2016

SCALE: 1"=5' Horiz.
1"=5' Vert.

CREATED BY: S117566

CONTRACT: 02-4E4204
DIST/CO/RTE/PM: 02/Las/Sie/395/0.0-5.6/0.0-3.1
PROJECT ID: 02 0002 0283

"D1" LINE
CROSS SECTIONS
16 OF 26

FOR EARTHWORK DEVELOPMENT ONLY

All Dimensions are U.S. Survey Feet

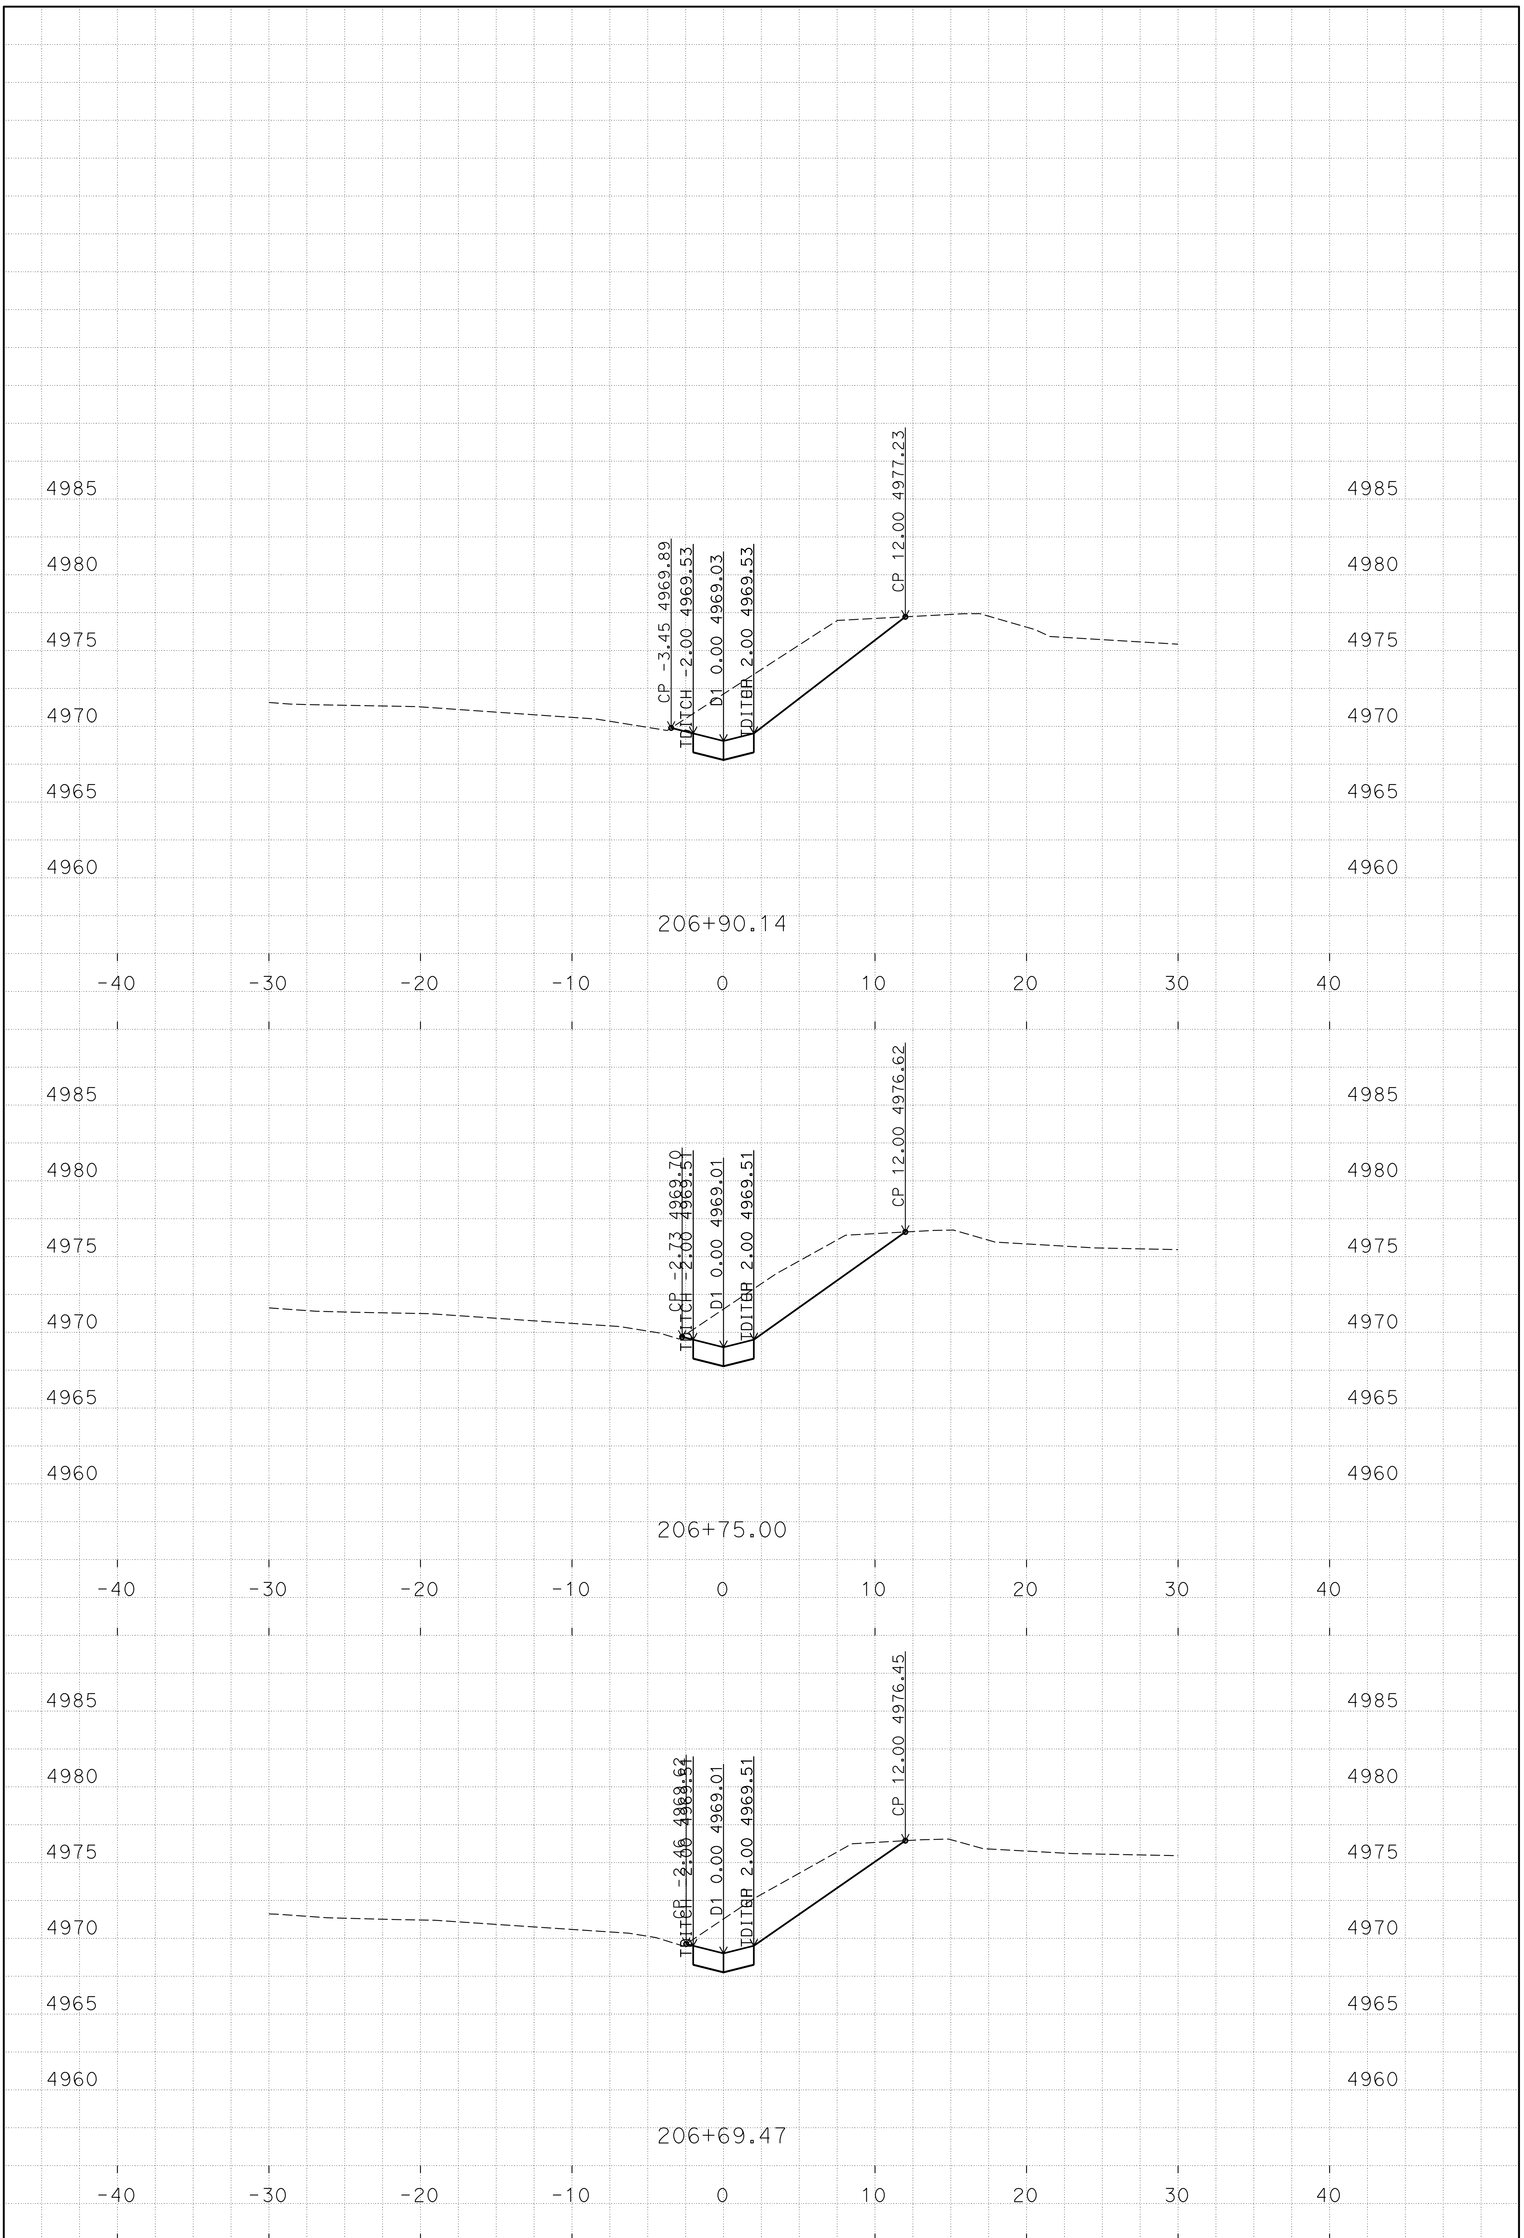

P:\proj1\02\4E420\design\C3D\XSec_Qtys
0224e420 Drainage xsec_TEMP_X_C3D_DWG.dwg - 14-Jan-16 11:47 AM

PLOTTED DATE: 25-FEB-2016

SCALE: 1"=5' Horiz.
1"=5' Vert.

CREATED BY: S117566

CONTRACT: 02-4E4204
DIST/CO/RTE/PM: 02/Las/Sie/395/0.0-5.6/0.0-3.1
PROJECT ID: 02 0002 0283

"D1" LINE
CROSS SECTIONS
17 OF 26

FOR EARTHWORK DEVELOPMENT ONLY

All Dimensions are U.S. Survey Feet

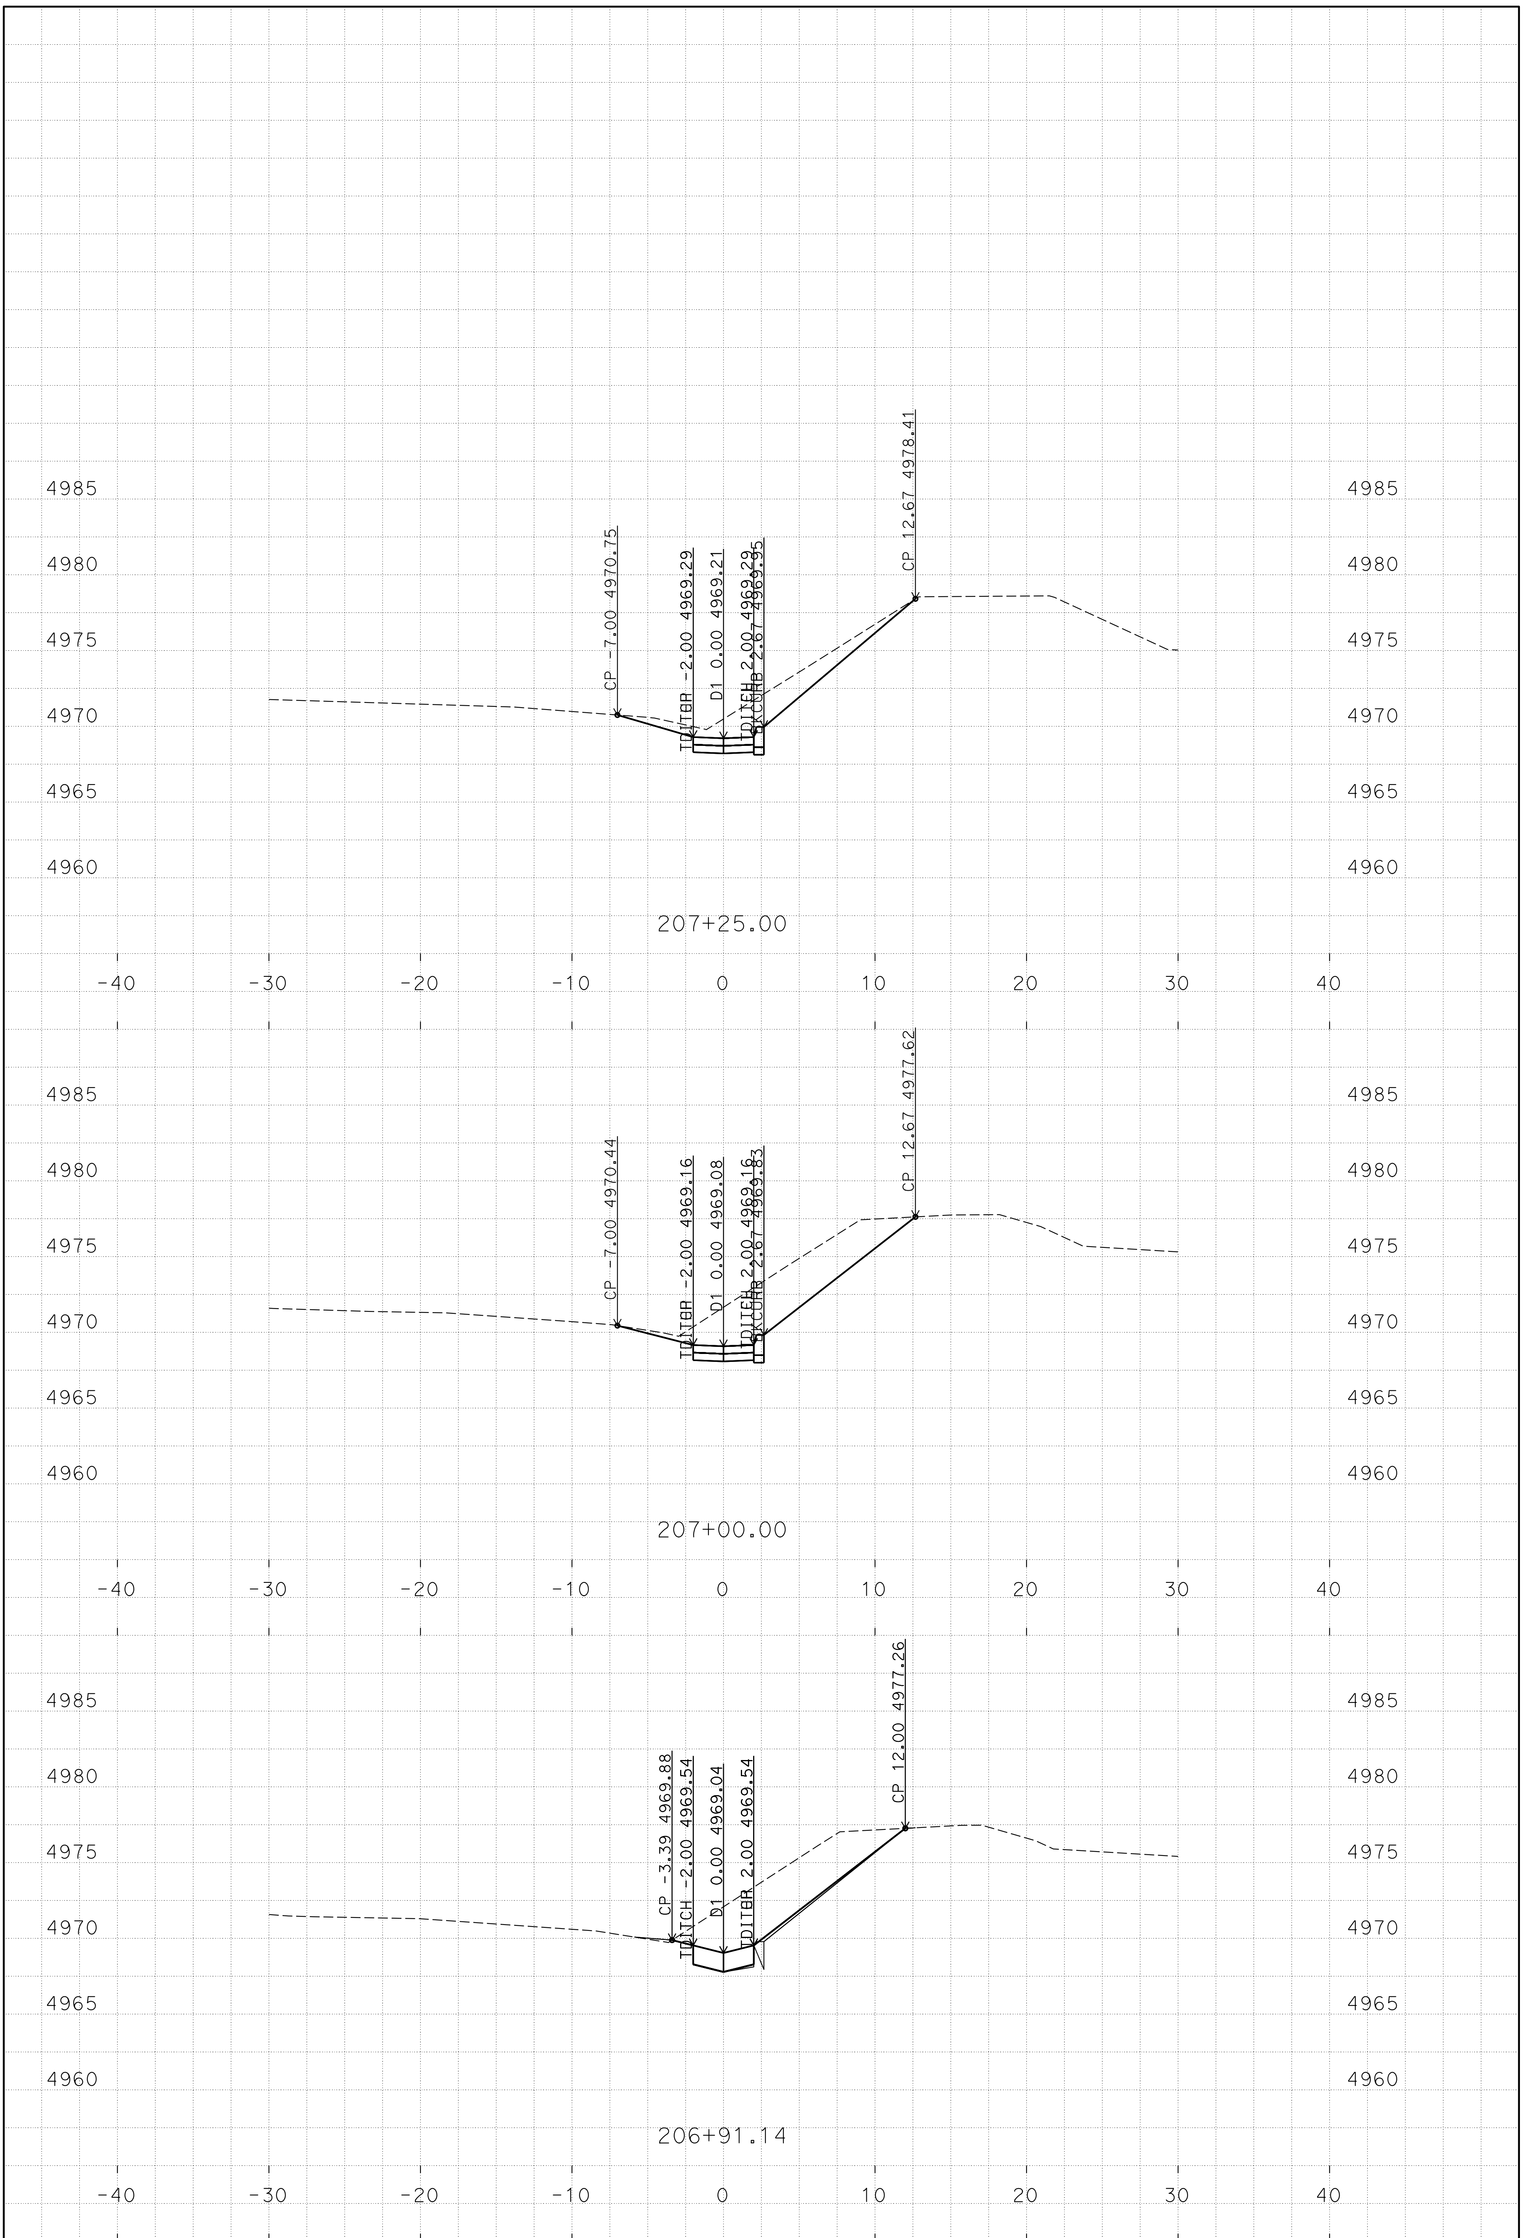

P:\proj1\02\4E420\design\C3D\XSec_Qtys
0224e420 Drainage xsec_TEMP_X_C3D_DWG.dwg - 14-Jan-16 11:47 AM

PLOTTED DATE: 25-FEB-2016

SCALE: 1"=5' Horiz.
1"=5' Vert.

CREATED BY: S117566

CONTRACT: 02-4E4204
DIST/CO/RTE/PM: 02/Las/Sie/395/0.0-5.6/0.0-3.1
PROJECT ID: 02 0002 0283

"D1" LINE
CROSS SECTIONS
18 OF 26

FOR EARTHWORK DEVELOPMENT ONLY

All Dimensions are U.S. Survey Feet

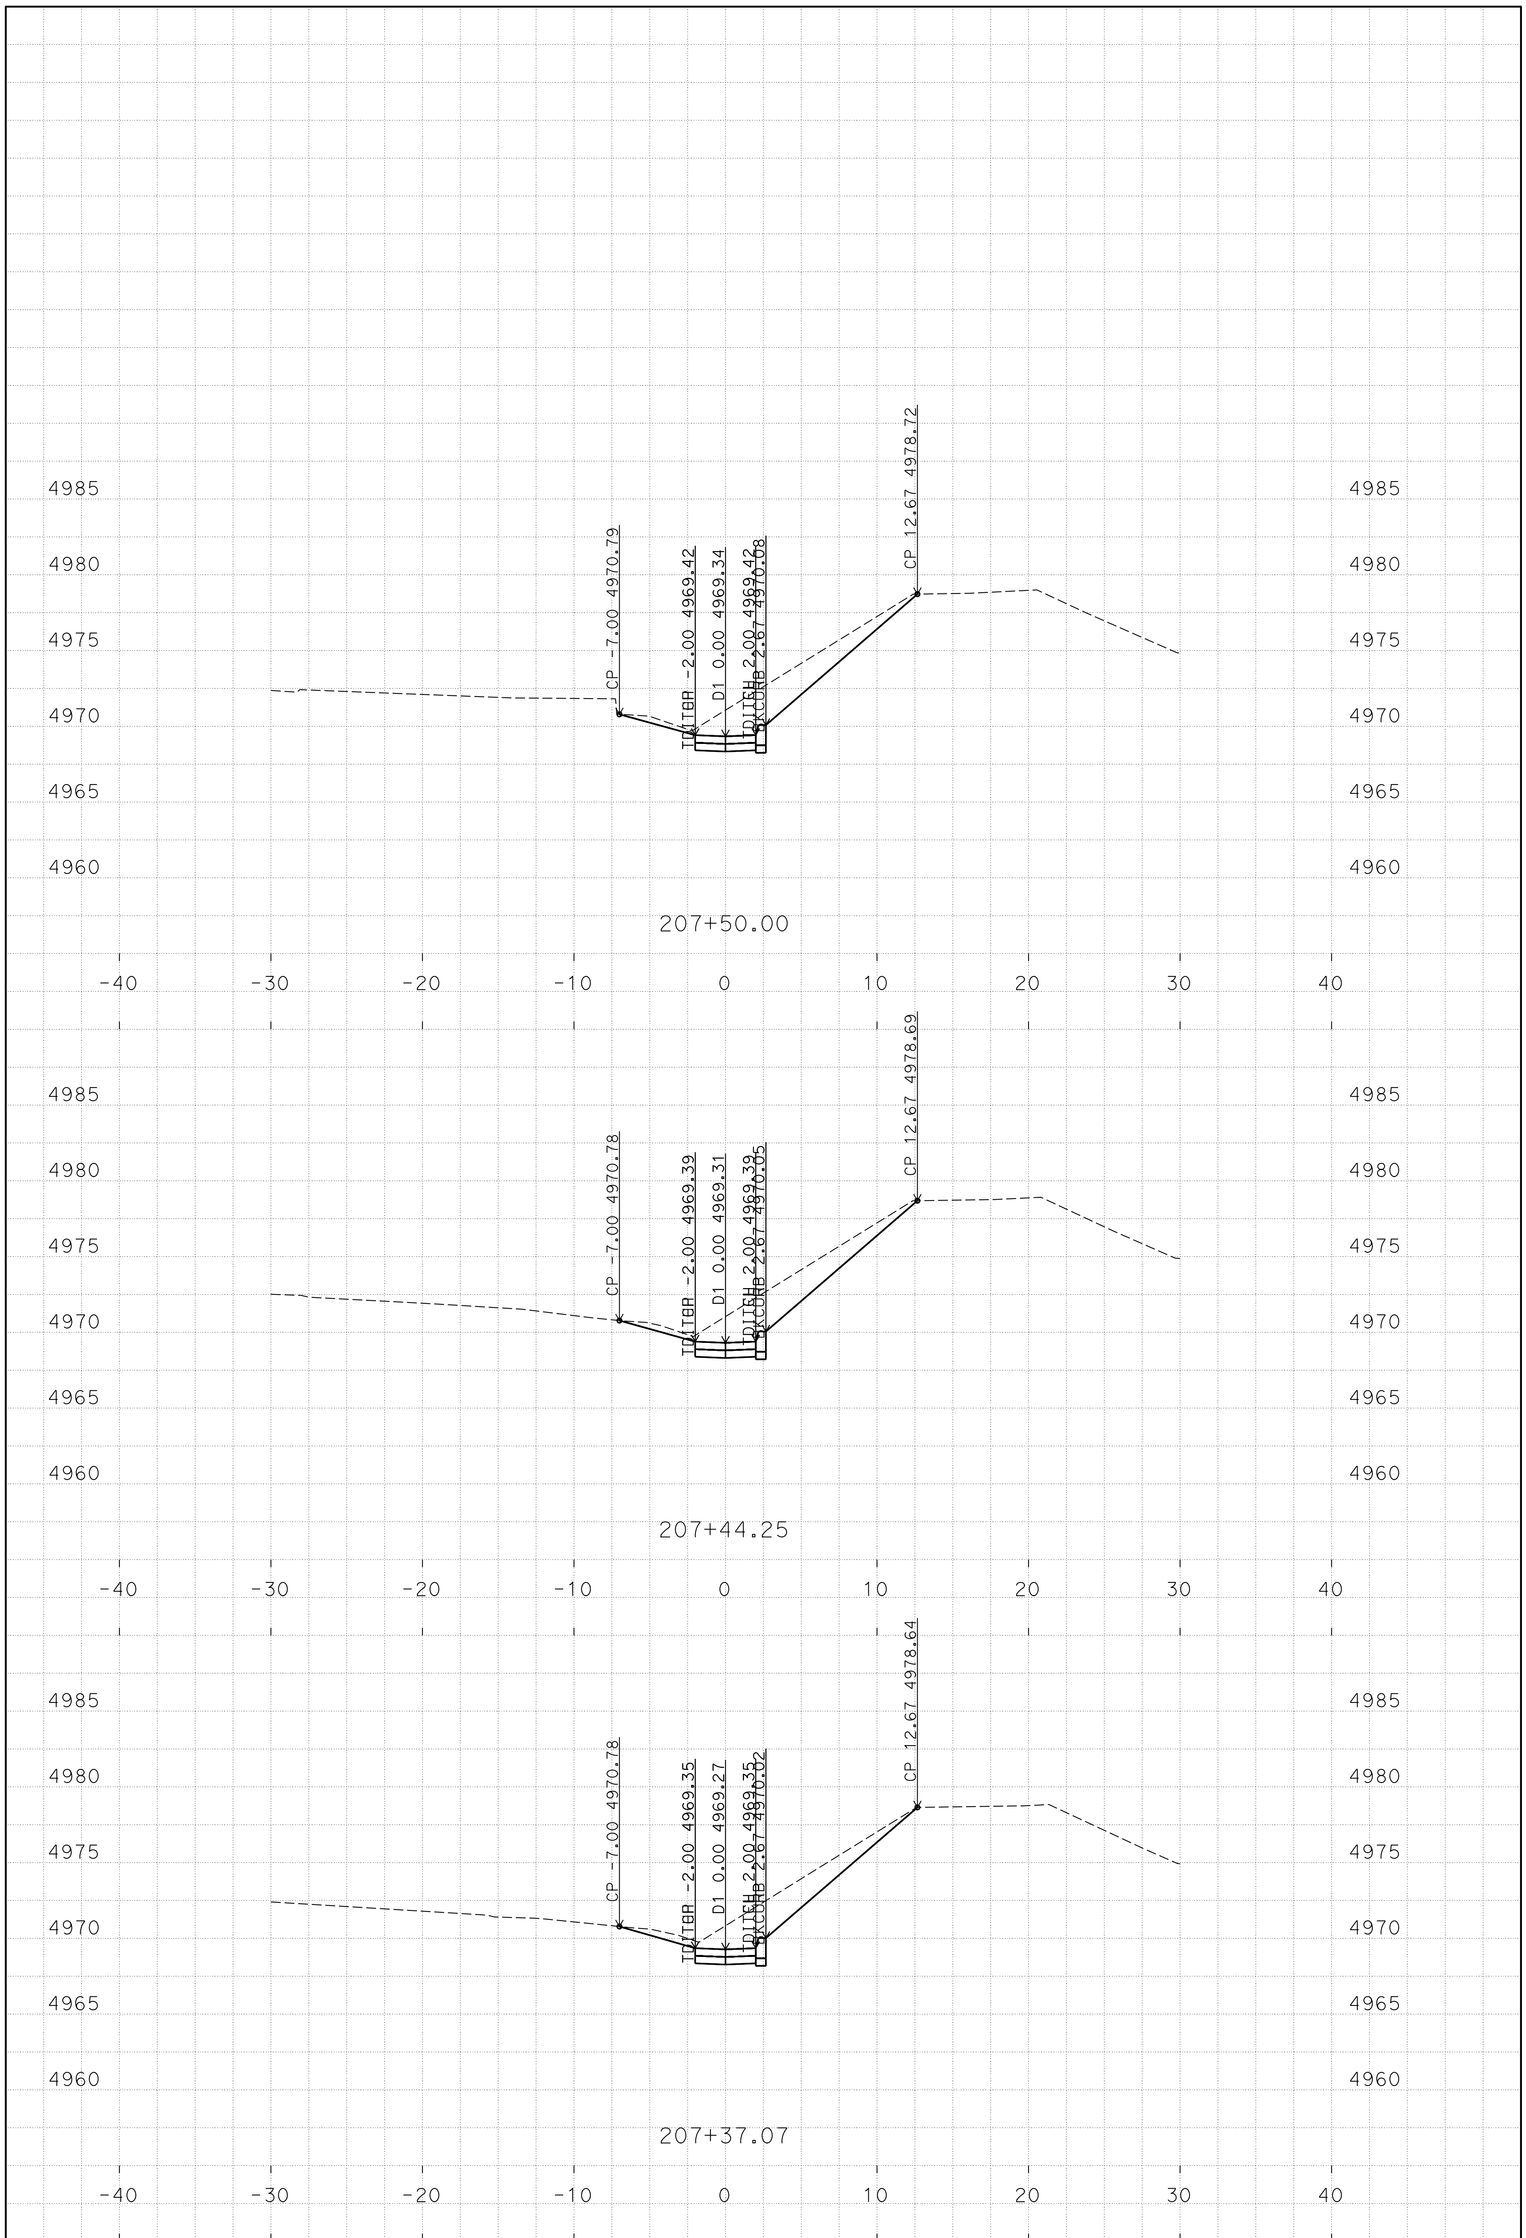

P:\proj1\02\4E420\design\C3D\XSec_Qtys
0224e420 Drainage xsec_TEMP_X_C3D_DWG.dwg - 14-Jan-16 11:47 AM

PLOTTED DATE: 25-FEB-2016

SCALE: 1"=5' Horiz.
1"=5' Vert.

CREATED BY: S117566

CONTRACT: 02-4E4204
DIST/CO/RTE/PM: 02/Las/Sie/395/0.0-5.6/0.0-3.1
PROJECT ID: 02 0002 0283

"D1" LINE
CROSS SECTIONS
19 OF 26

FOR EARTHWORK DEVELOPMENT ONLY

All Dimensions are U.S. Survey Feet

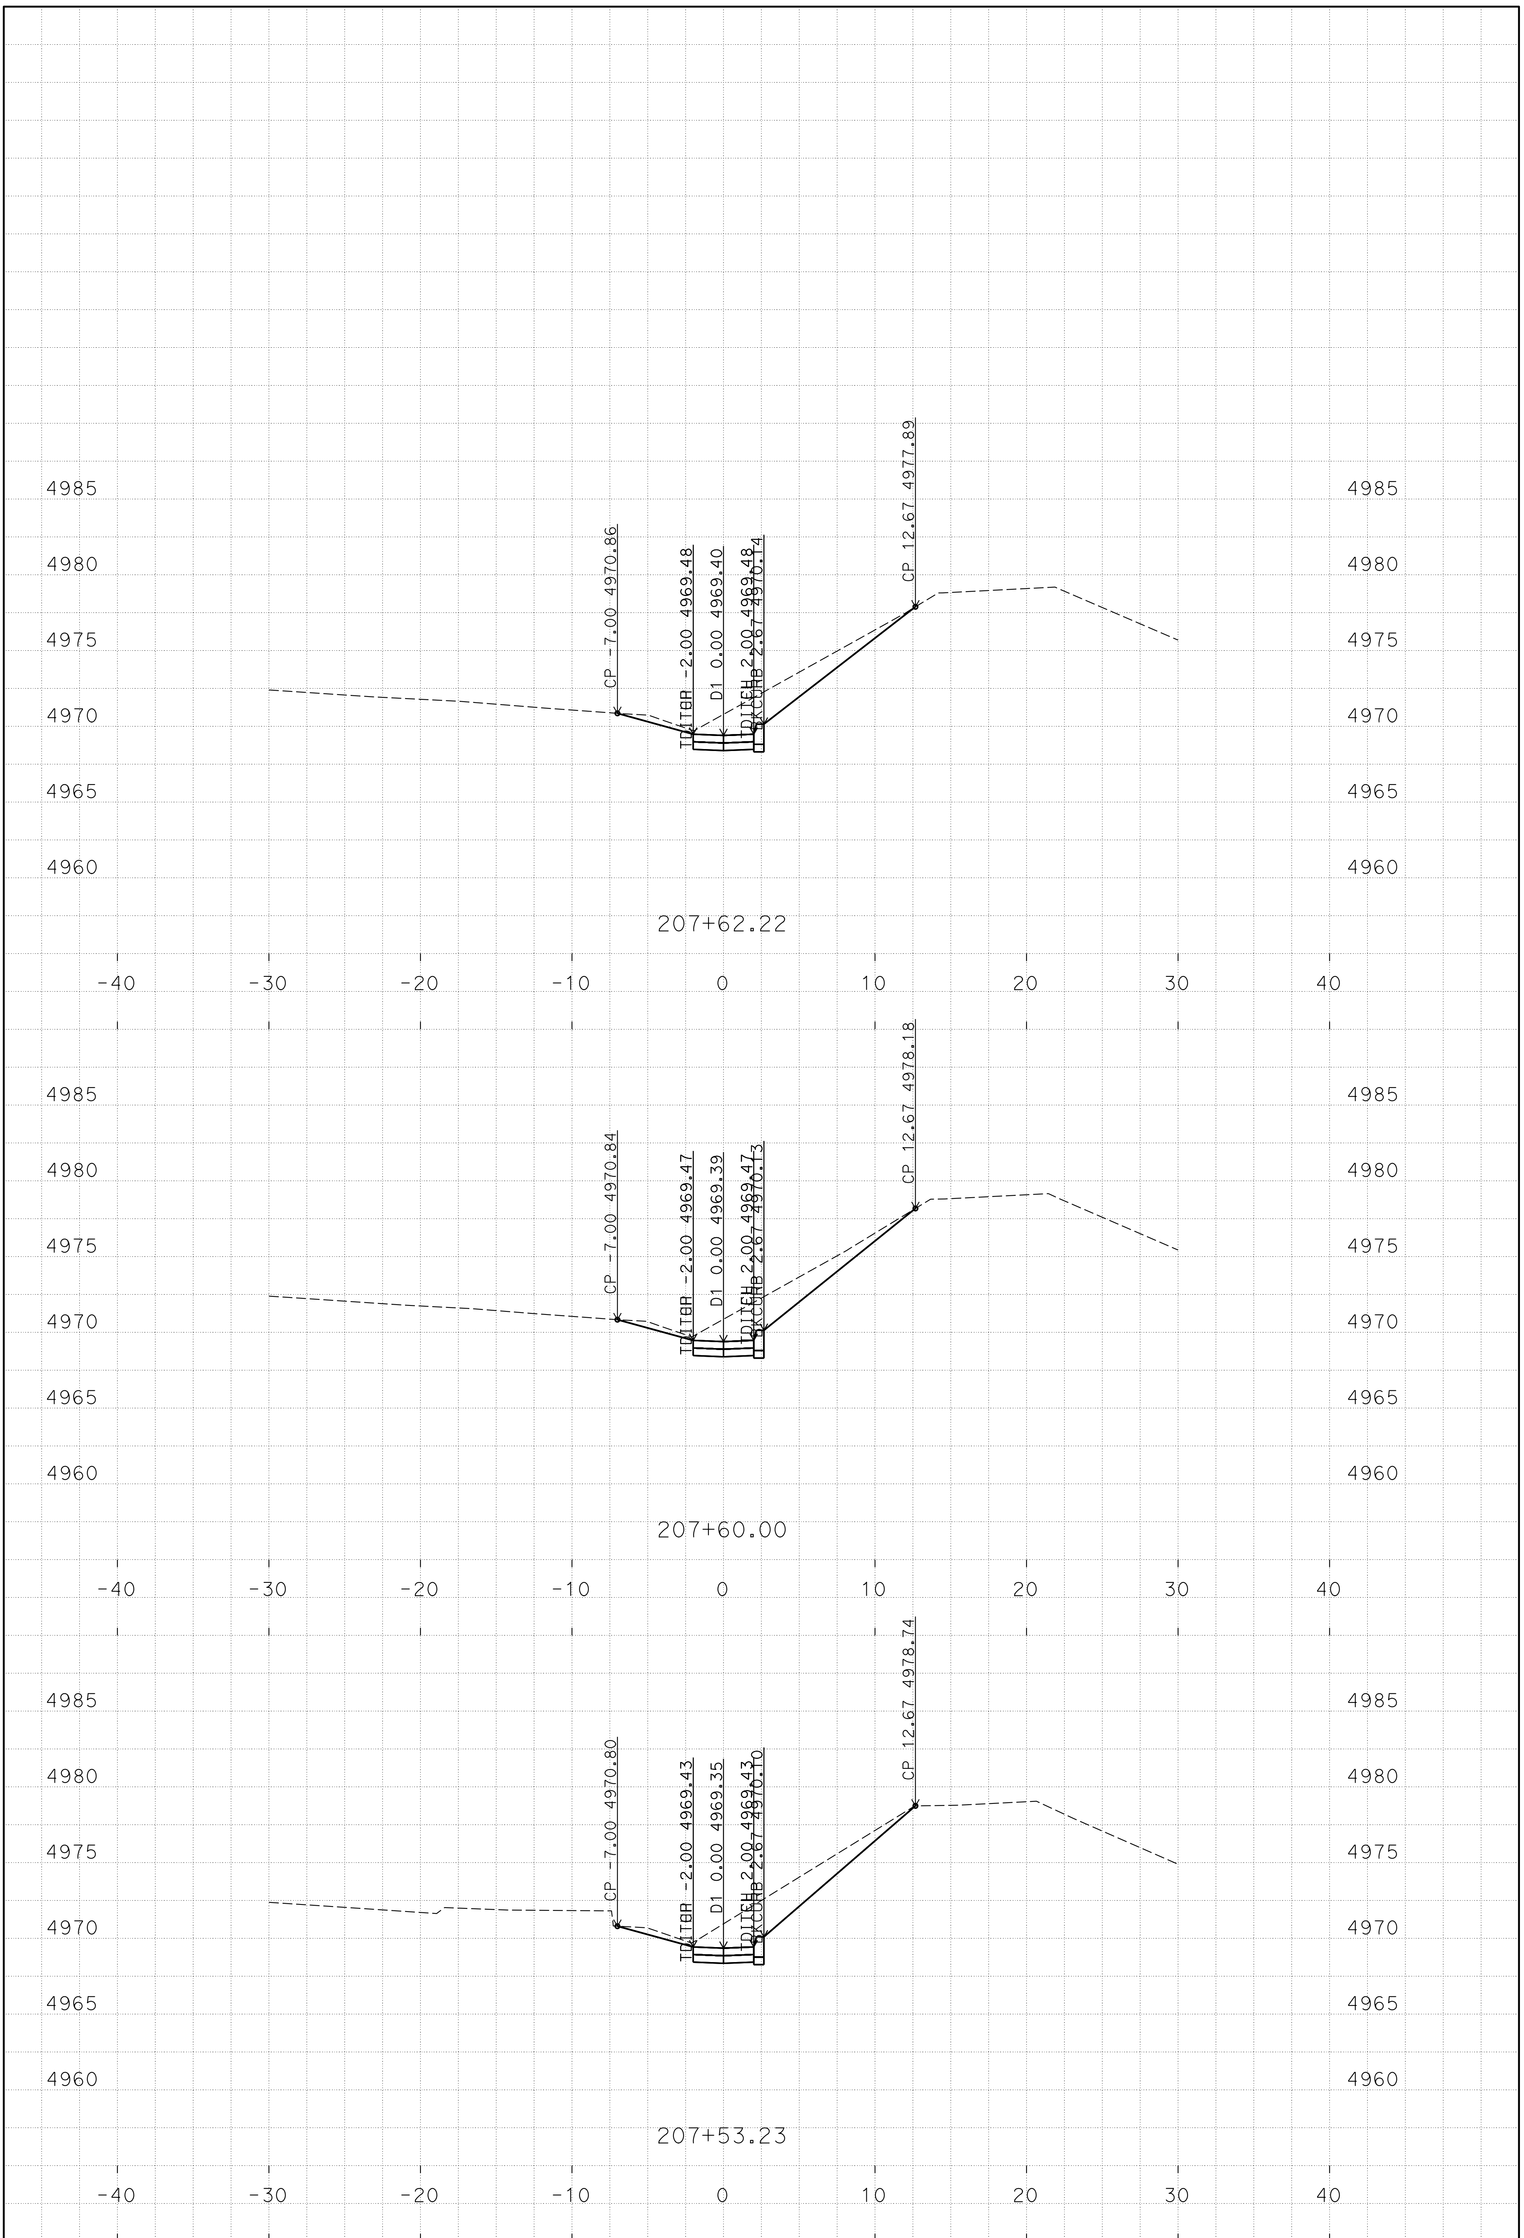

P:\proj1\02\4E420\design\C3D\XSec_Qtys
0224e420 Drainage xsec_TEMP_X_C3D_DWG.dwg - 14-Jan-16 11:47 AM

PLOTTED DATE: 25-FEB-2016

SCALE: 1"=5' Horiz.
1"=5' Vert.

CREATED BY: S117566

CONTRACT: 02-4E4204
DIST/CO/RTE/PM: 02/Las/Sie/395/0.0-5.6/0.0-3.1
PROJECT ID: 02 0002 0283

"D1" LINE
CROSS SECTIONS
20 OF 26

FOR EARTHWORK DEVELOPMENT ONLY

All Dimensions are U.S. Survey Feet

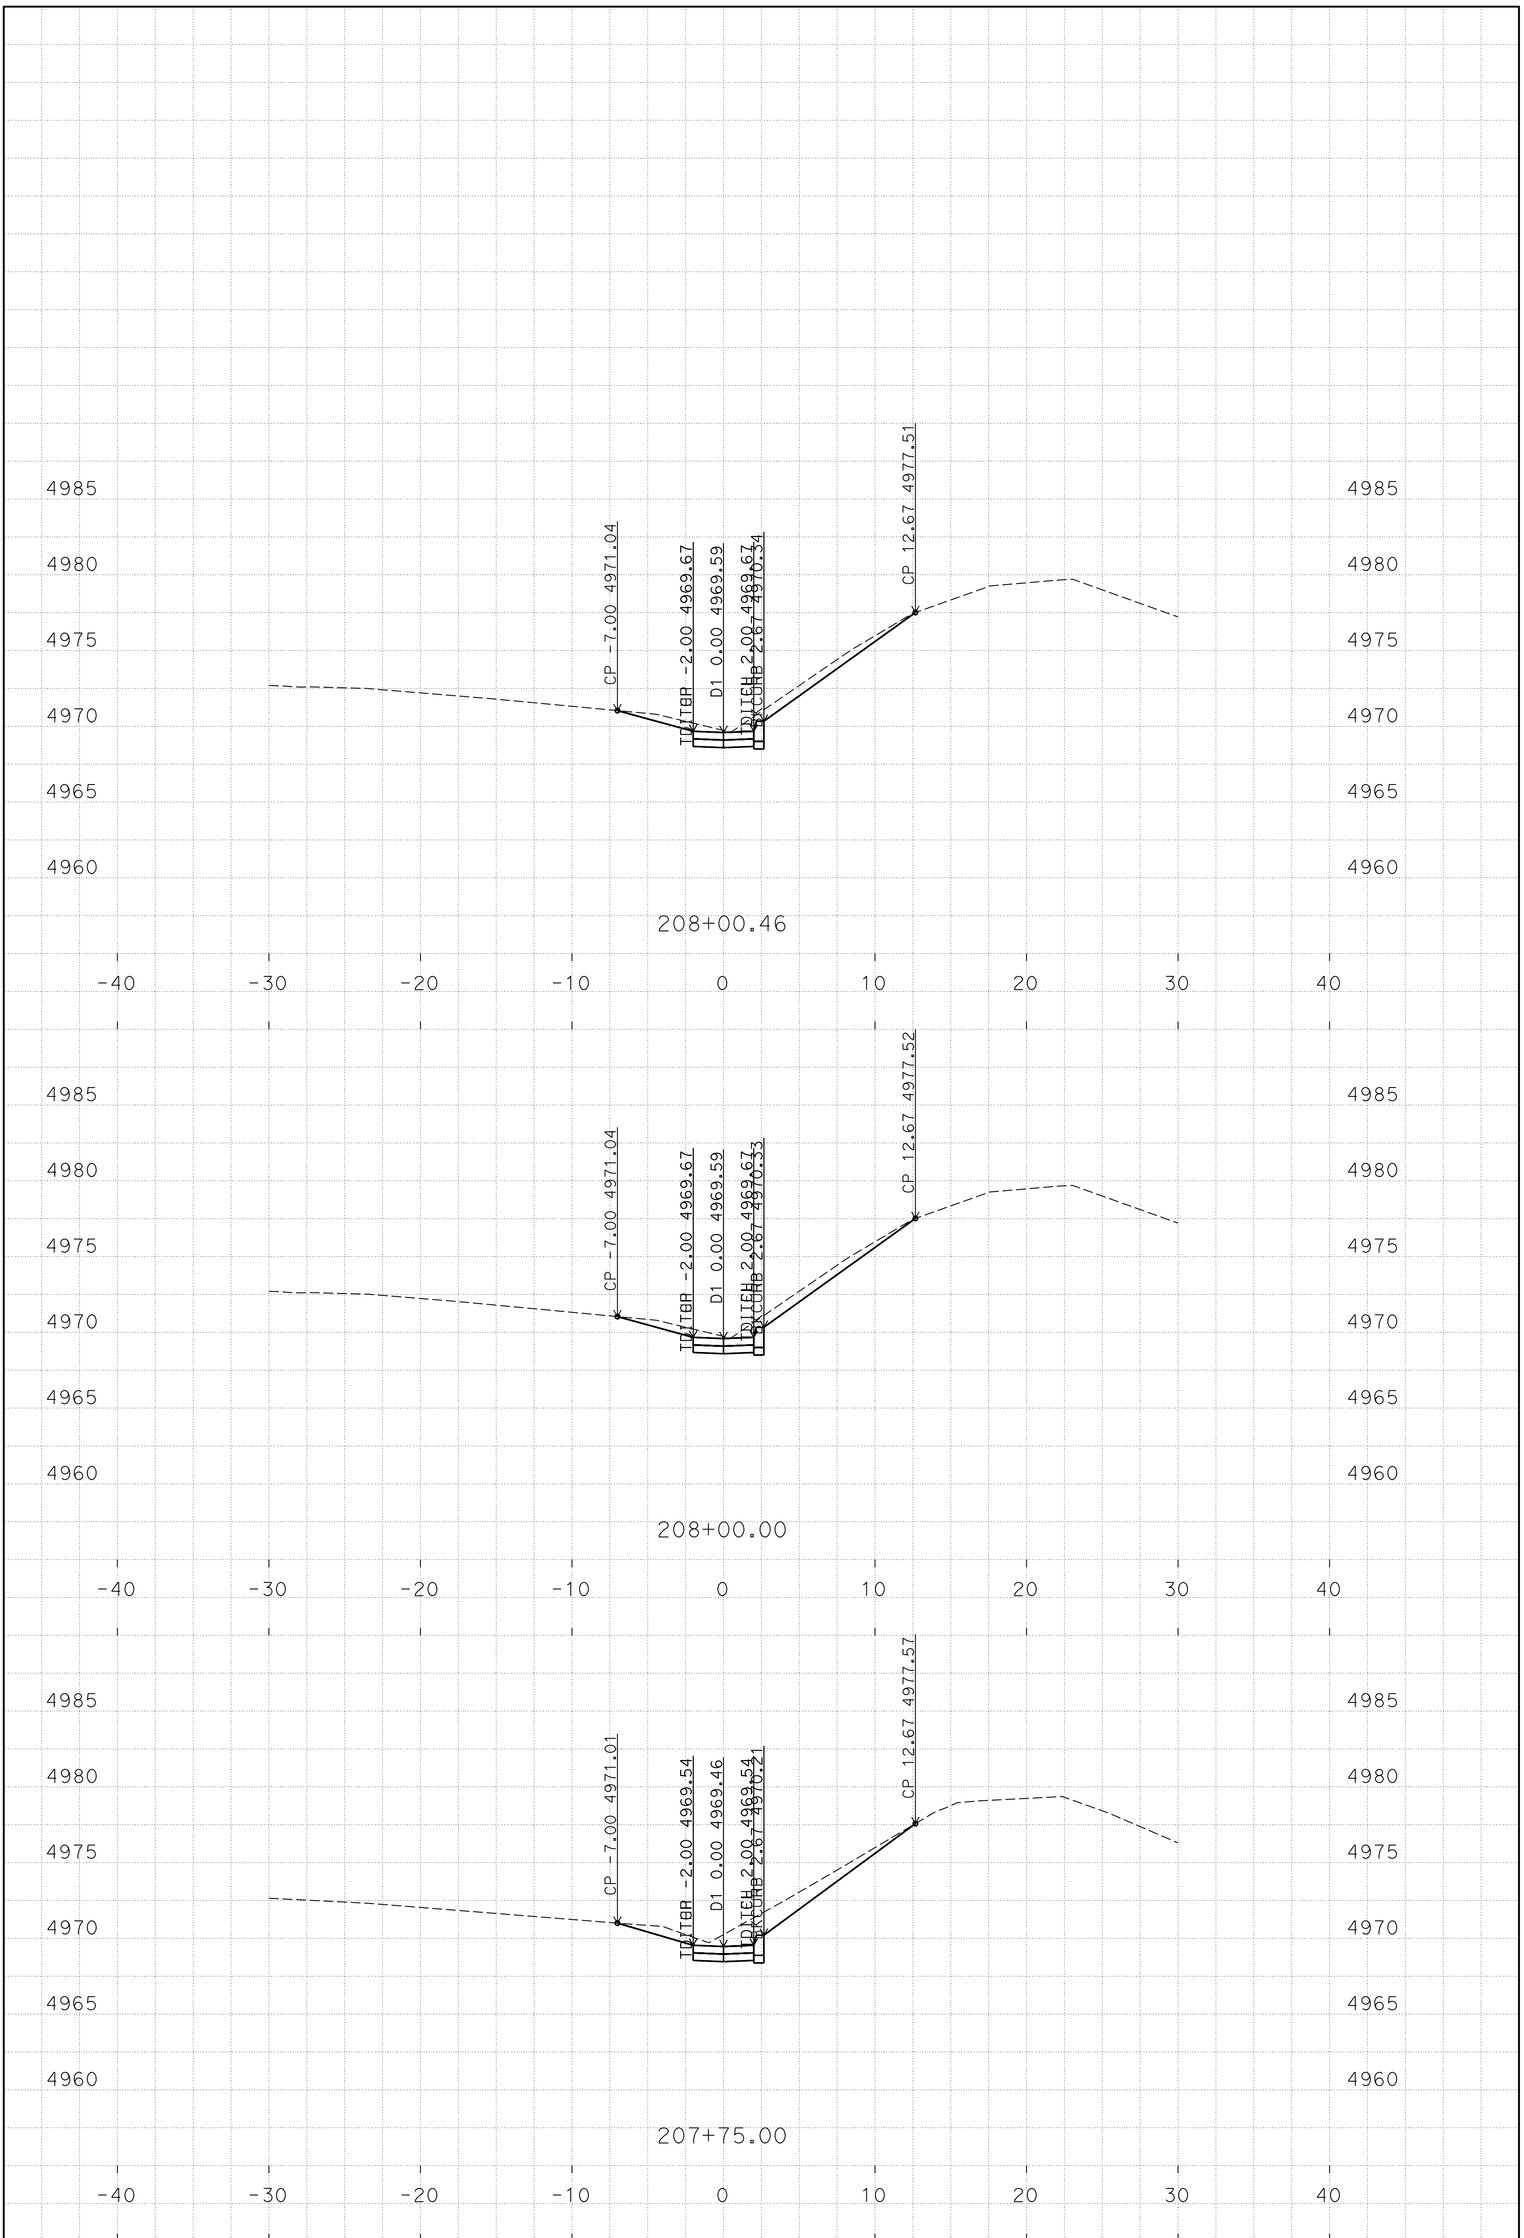

P:\proj1\02\4E420\design\C3D\XSec_Qtys
0224e420 Drainage xsec_TEMP_X_C3D_DWG.dwg - 14-Jan-16 11:47 AM

PLOTTED DATE: 25-FEB-2016

SCALE: 1"=5' Horiz.
1"=5' Vert.

CREATED BY: S117566

CONTRACT: 02-4E4204
DIST/CO/RTE/PM: 02/Las/Sie/395/0.0-5.6/0.0-3.1
PROJECT ID: 02 0002 0283

"D1" LINE
CROSS SECTIONS
21 OF 26

FOR EARTHWORK DEVELOPMENT ONLY

All Dimensions are U.S. Survey Feet

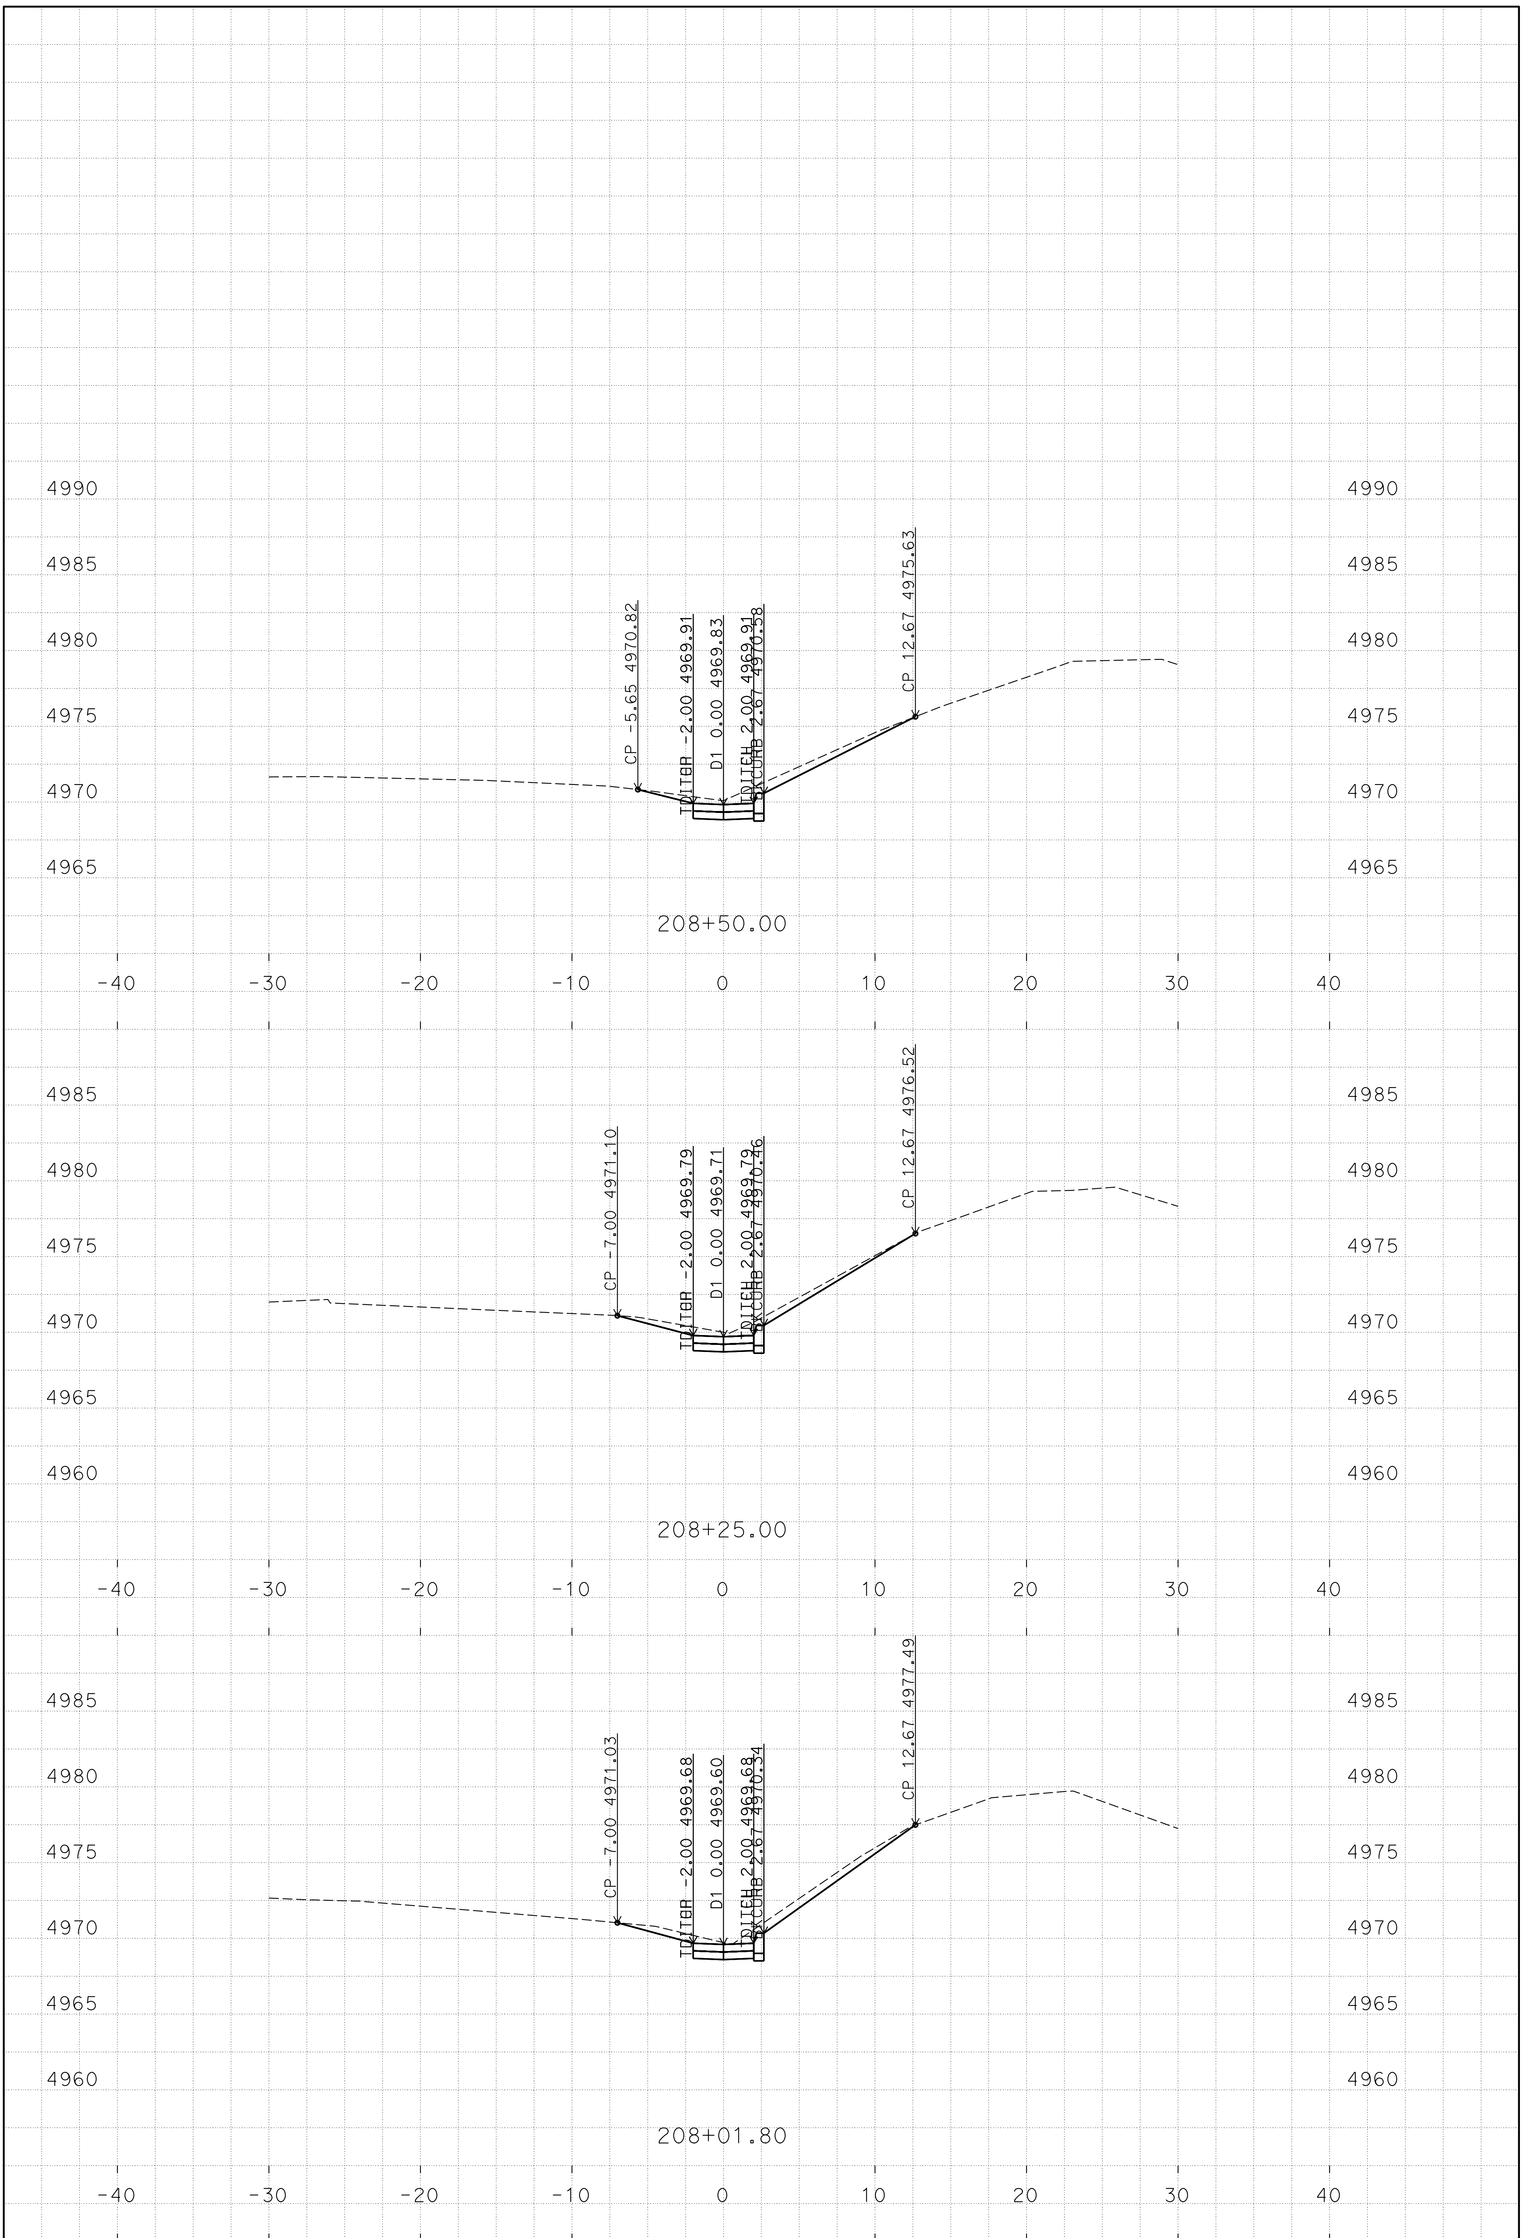

P:\proj1\02\4E420\design\C3D\XSec_Qtys
0224e420 Drainage xsec_TEMP_X_C3D_DWG.dwg - 14-Jan-16 11:47 AM

PLOTTED DATE: 25-FEB-2016

SCALE: 1"=5' Horiz.
1"=5' Vert.

CREATED BY: S117566

CONTRACT: 02-4E4204
DIST/CO/RTE/PM: 02/Las/Sie/395/0.0-5.6/0.0-3.1
PROJECT ID: 02 0002 0283

"D1" LINE
CROSS SECTIONS
22 OF 26

FOR EARTHWORK DEVELOPMENT ONLY

All Dimensions are U.S. Survey Feet

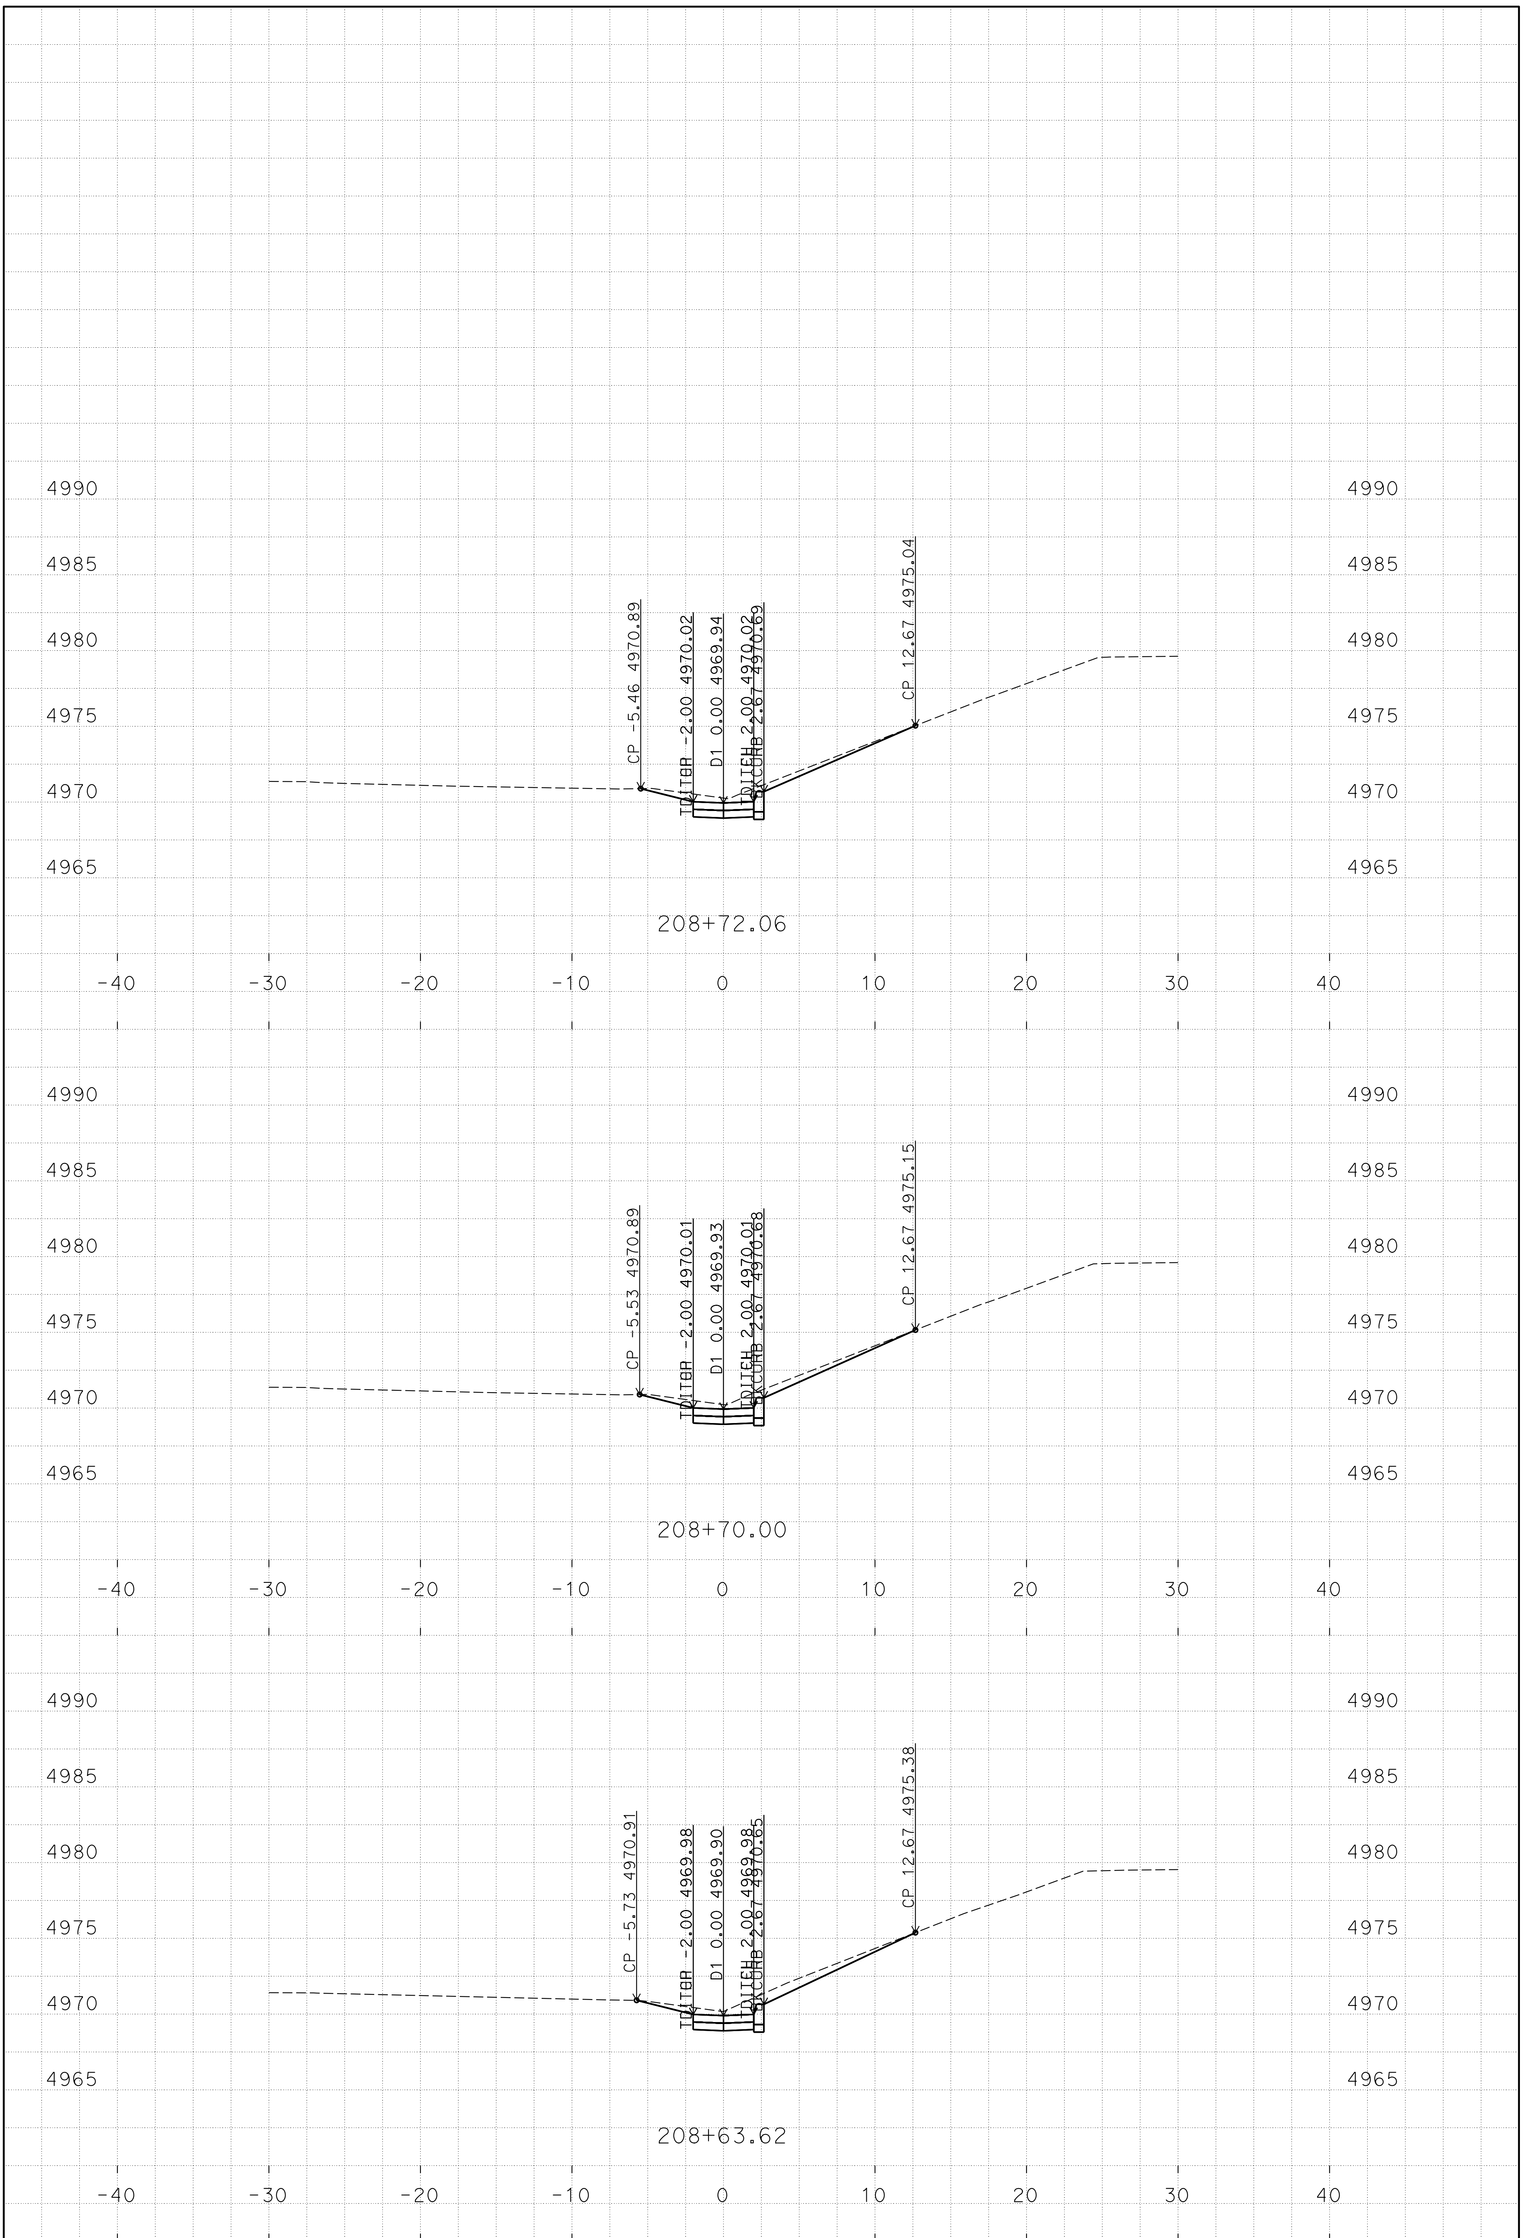

P:\proj1\02\4E420\design\C3D\XSec_Qtys
0224e420 Drainage xsec_TEMP_X_C3D_DWG.dwg - 14-Jan-16 11:47 AM

PLOTTED DATE: 25-FEB-2016

SCALE: 1"=5' Horiz.
1"=5' Vert.

CREATED BY: S117566

CONTRACT: 02-4E4204
DIST/CO/RTE/PM: 02/Las/Sie/395/0.0-5.6/0.0-3.1
PROJECT ID: 02 0002 0283

"D1" LINE
CROSS SECTIONS
23 OF 26

FOR EARTHWORK DEVELOPMENT ONLY

All Dimensions are U.S. Survey Feet

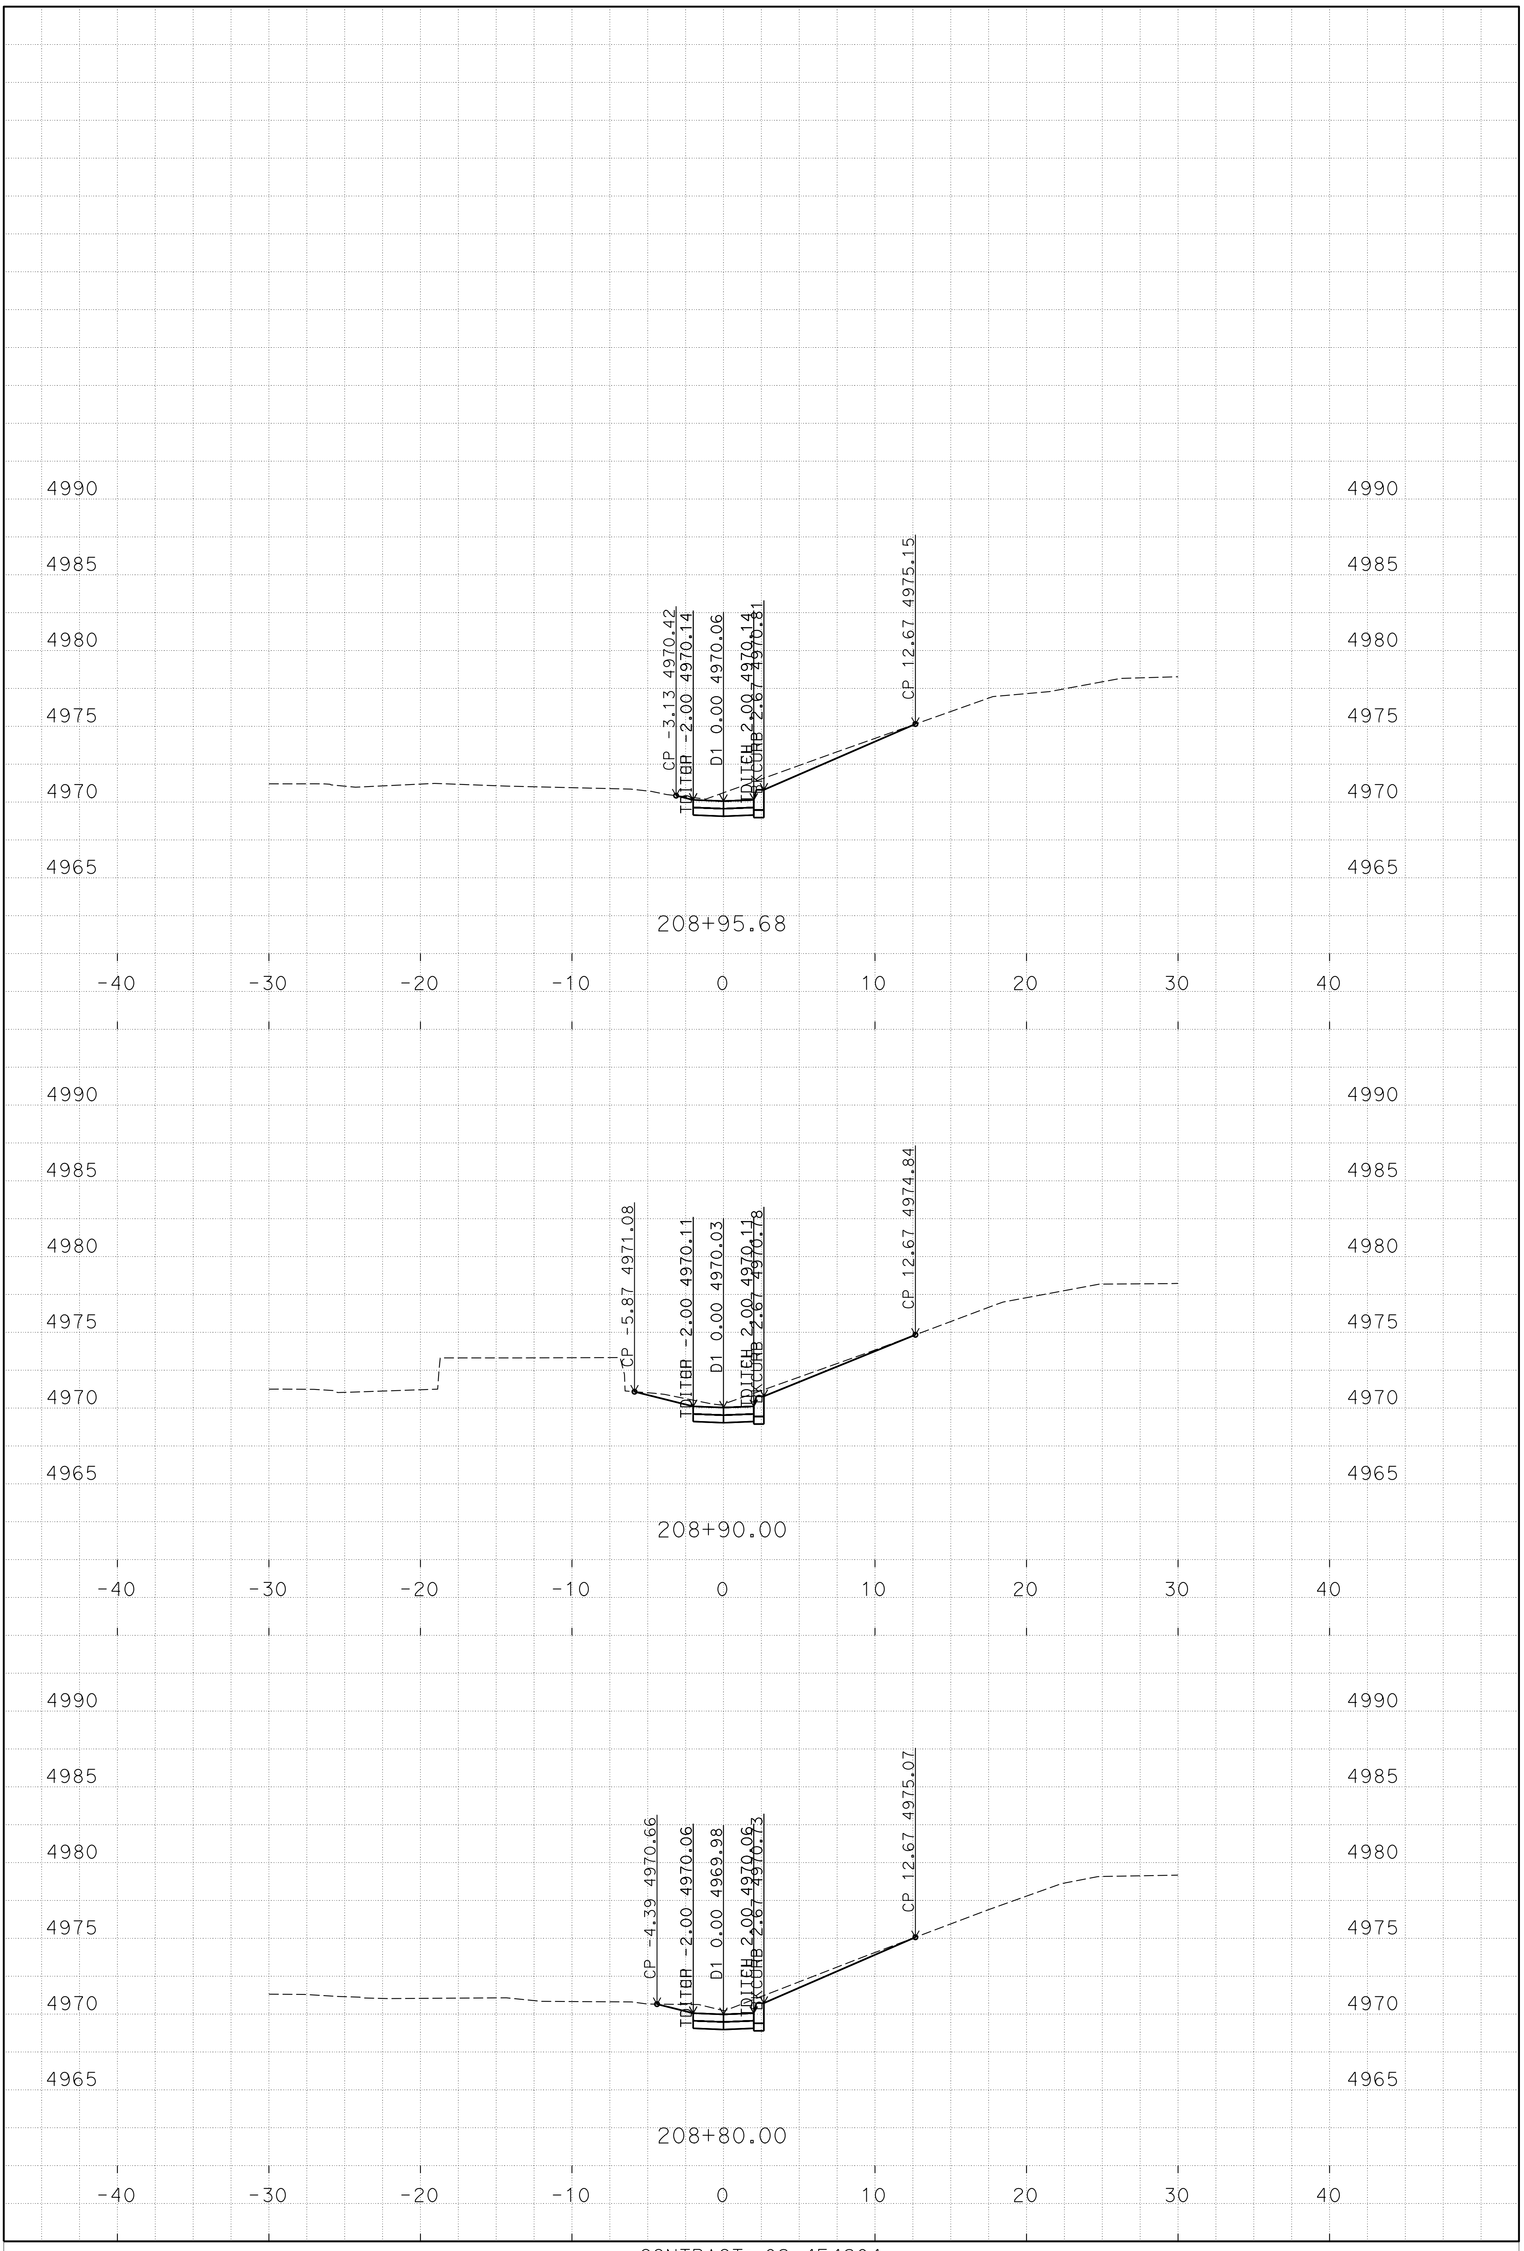

P:\proj1\02\4E420\design\C3D\XSec_Qtys
0224e420 Drainage xsec_TEMP_X_C3D_DWG.dwg - 14-Jan-16 11:47 AM

PLOTTED DATE: 25-FEB-2016

SCALE: 1"=5' Horiz.
1"=5' Vert.

CREATED BY: S117566

CONTRACT: 02-4E4204
DIST/CO/RTE/PM: 02/Las/Sie/395/0.0-5.6/0.0-3.1
PROJECT ID: 02 0002 0283

"D1" LINE
CROSS SECTIONS
24 OF 26

FOR EARTHWORK DEVELOPMENT ONLY

All Dimensions are U.S. Survey Feet

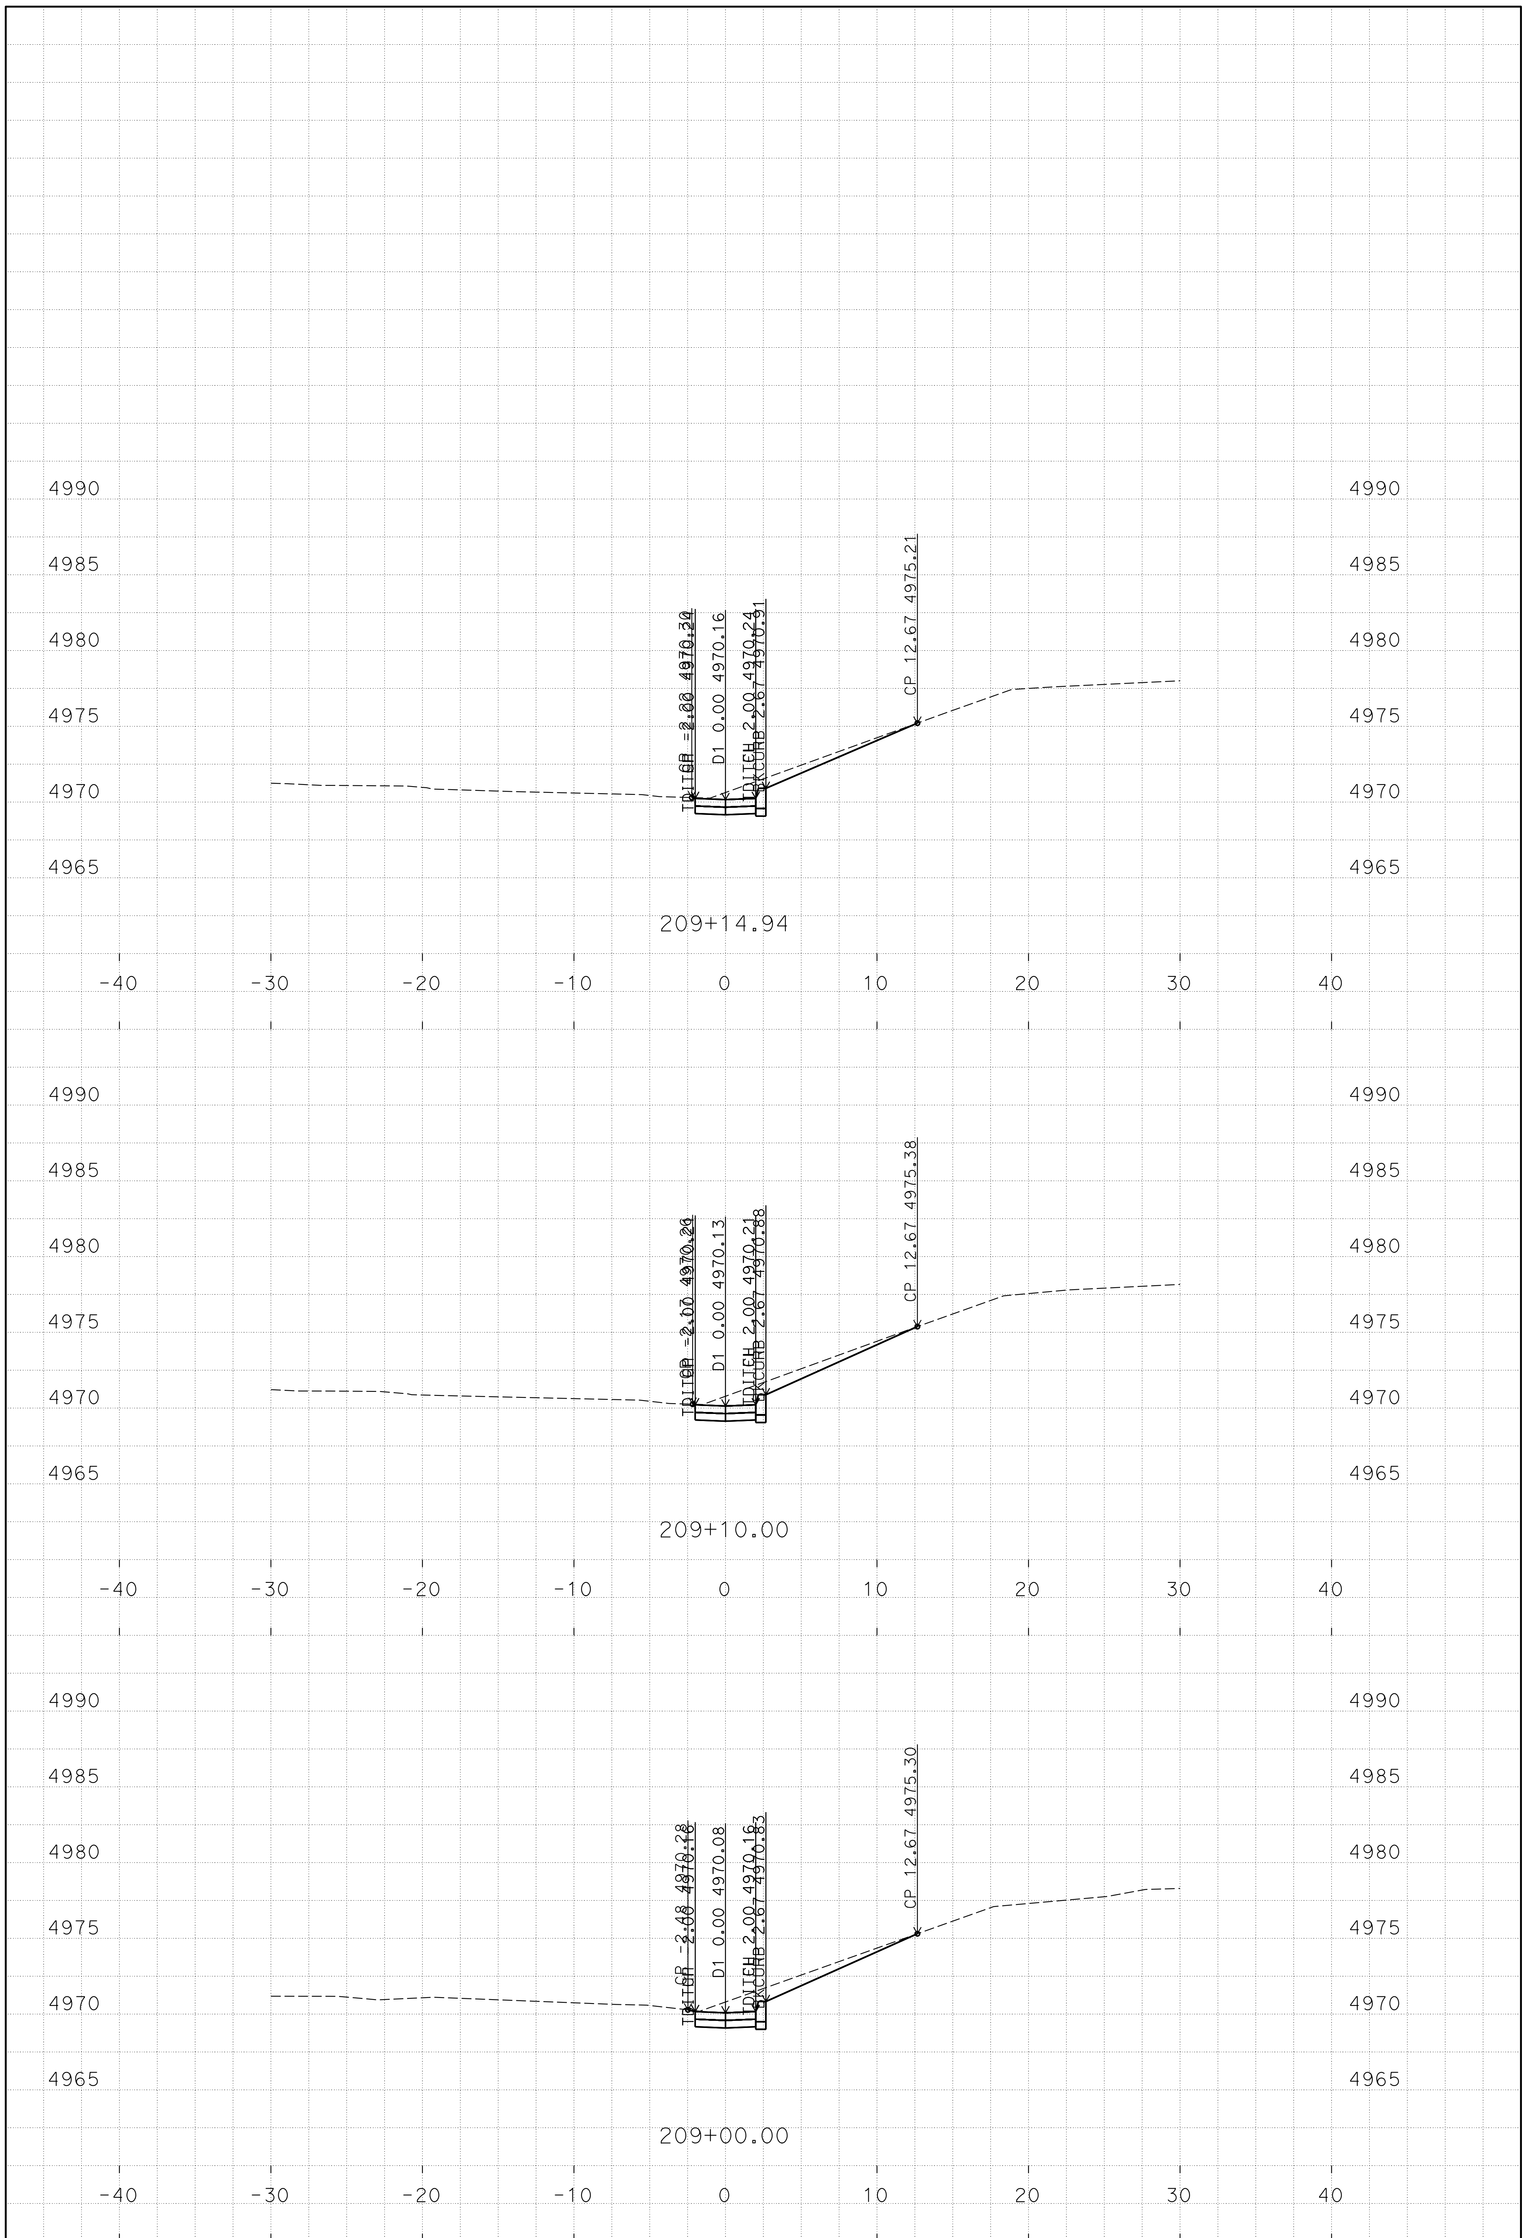

P:\proj1\02\4E420\design\C3D\XSec_Qtys
0224e420 Drainage xsec_TEMP_X_C3D_DWG.dwg - 14-Jan-16 11:47 AM

PLOTTED DATE: 25-FEB-2016

SCALE: 1"=5' Horiz.
1"=5' Vert.

CREATED BY: S117566

CONTRACT: 02-4E4204
DIST/CO/RTE/PM: 02/Las/Sie/395/0.0-5.6/0.0-3.1
PROJECT ID: 02 0002 0283

"D1" LINE
CROSS SECTIONS
25 OF 26

FOR EARTHWORK DEVELOPMENT ONLY

All Dimensions are U.S. Survey Feet

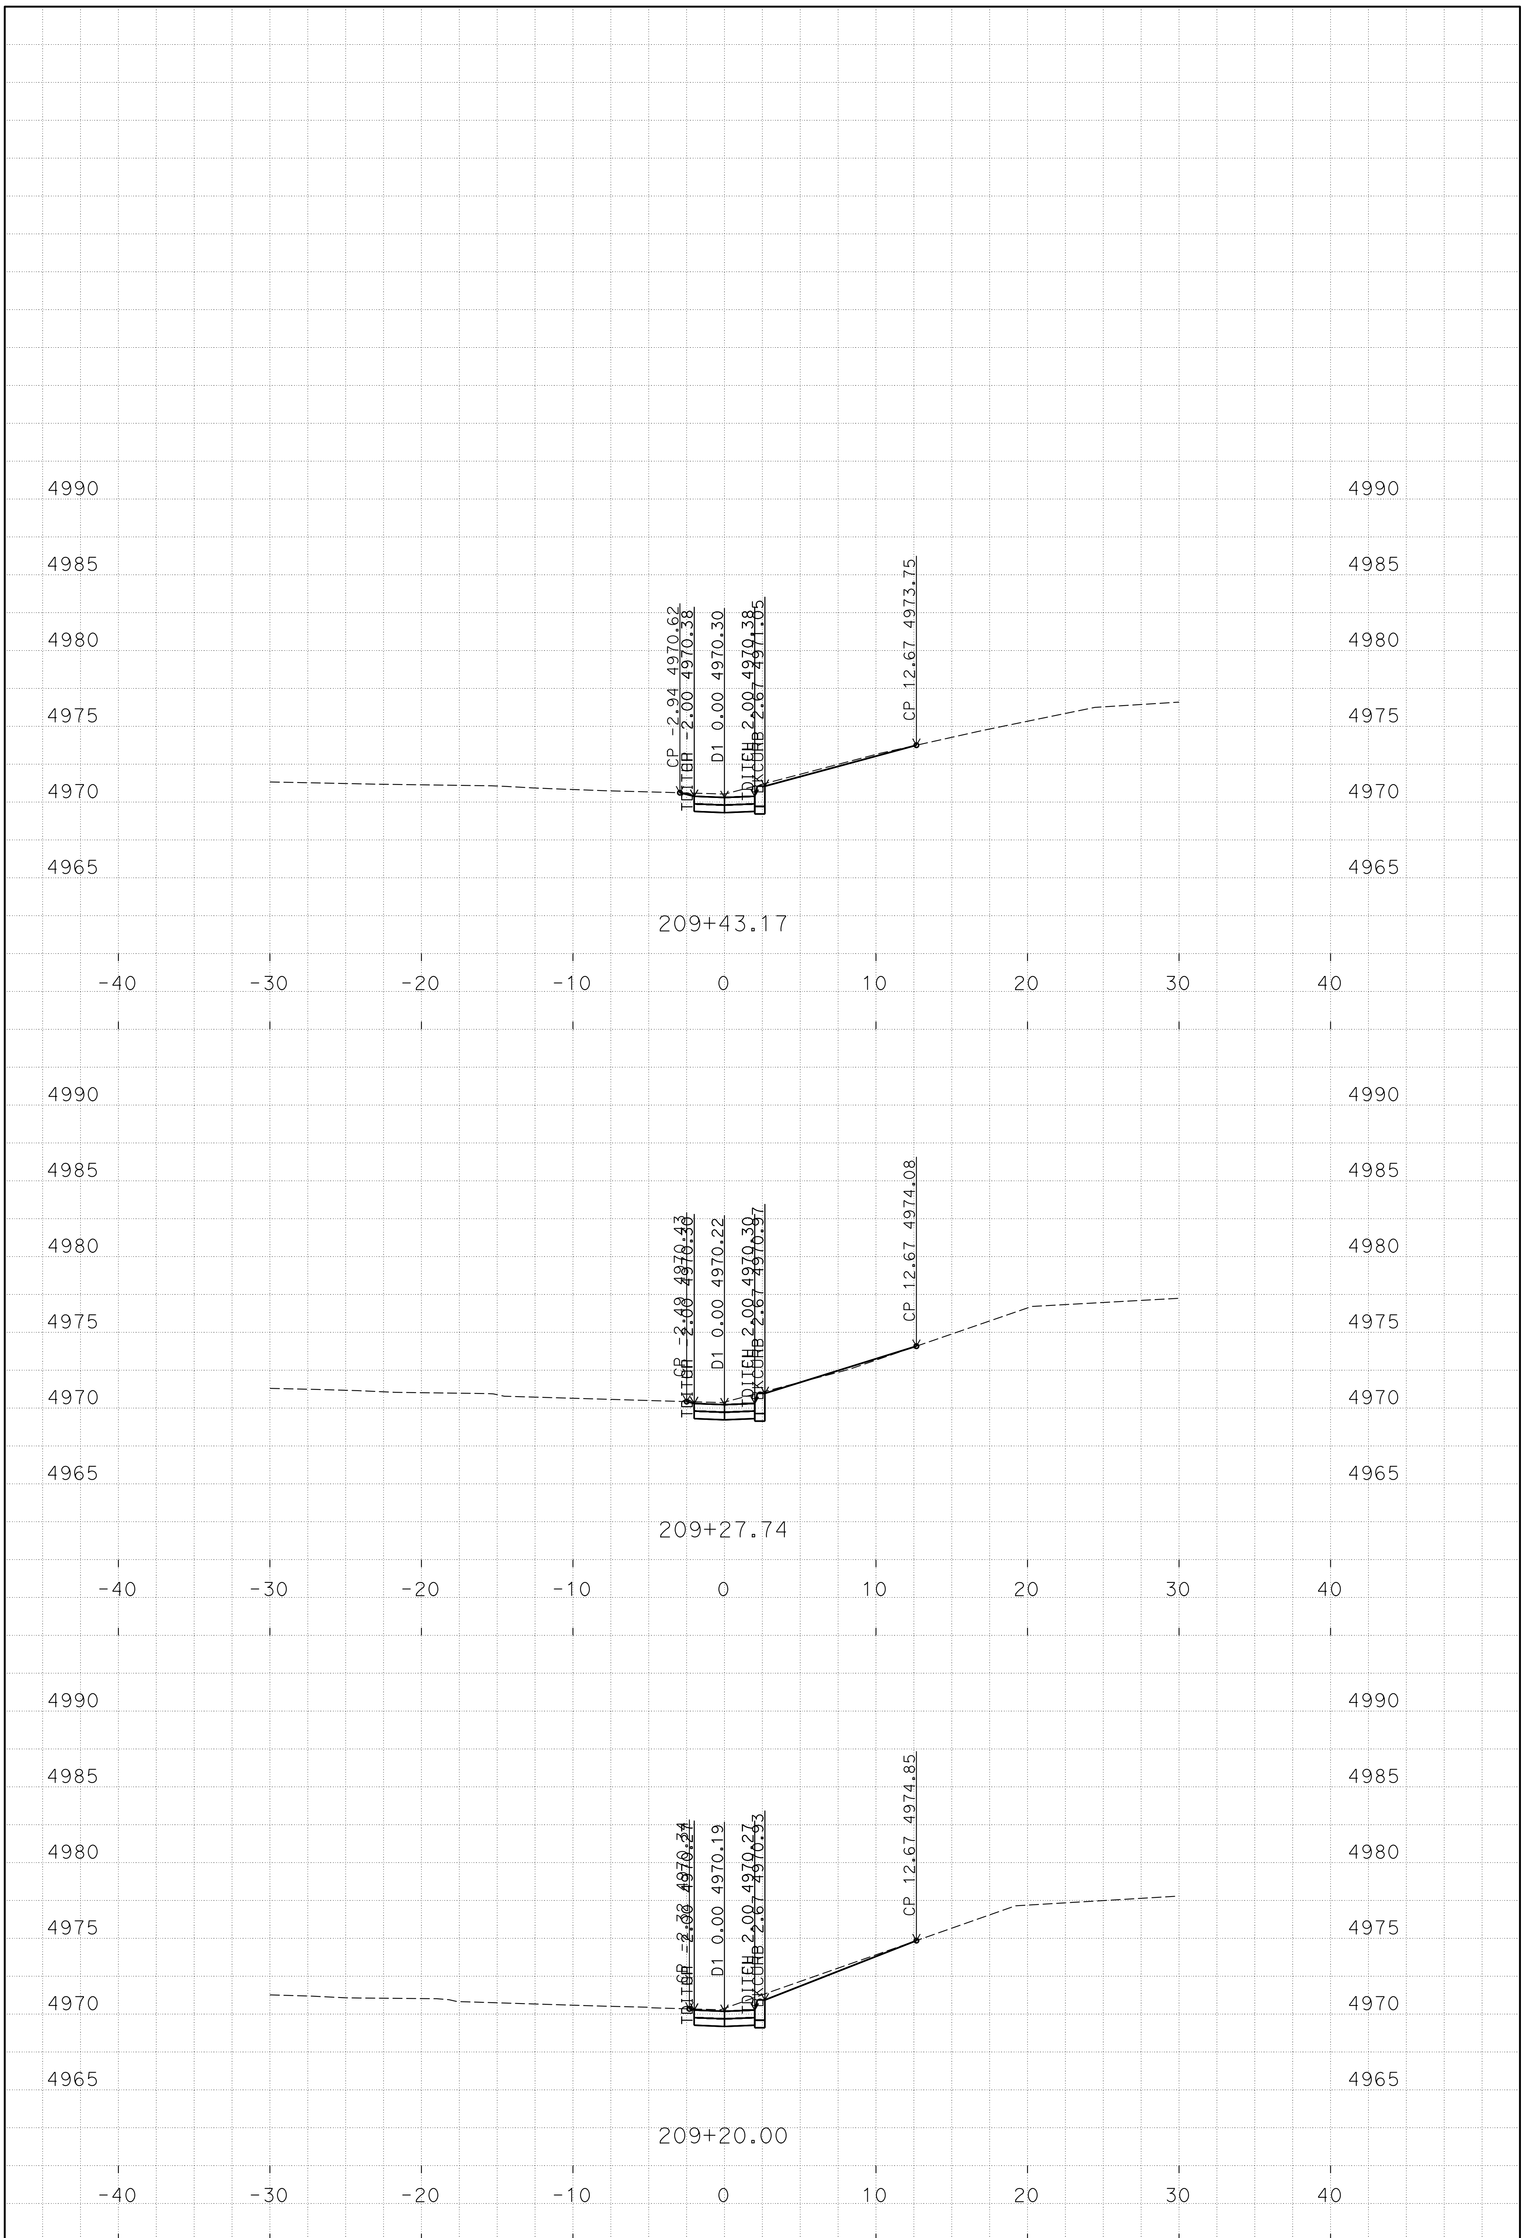

P:\proj1\02\4E420\design\C3D\XSec_Qtys
0224e420 Drainage xsec_TEMP_X_C3D_DWG.dwg - 14-Jan-16 11:47 AM

PLOTTED DATE: 25-FEB-2016

SCALE: 1"=5' Horiz.
1"=5' Vert.

CREATED BY: S117566

CONTRACT: 02-4E4204
DIST/CO/RTE/PM: 02/Las/Sie/395/0.0-5.6/0.0-3.1
PROJECT ID: 02 0002 0283

"D1" LINE
CROSS SECTIONS
26 OF 26

FOR EARTHWORK DEVELOPMENT ONLY

All Dimensions are U.S. Survey Feet

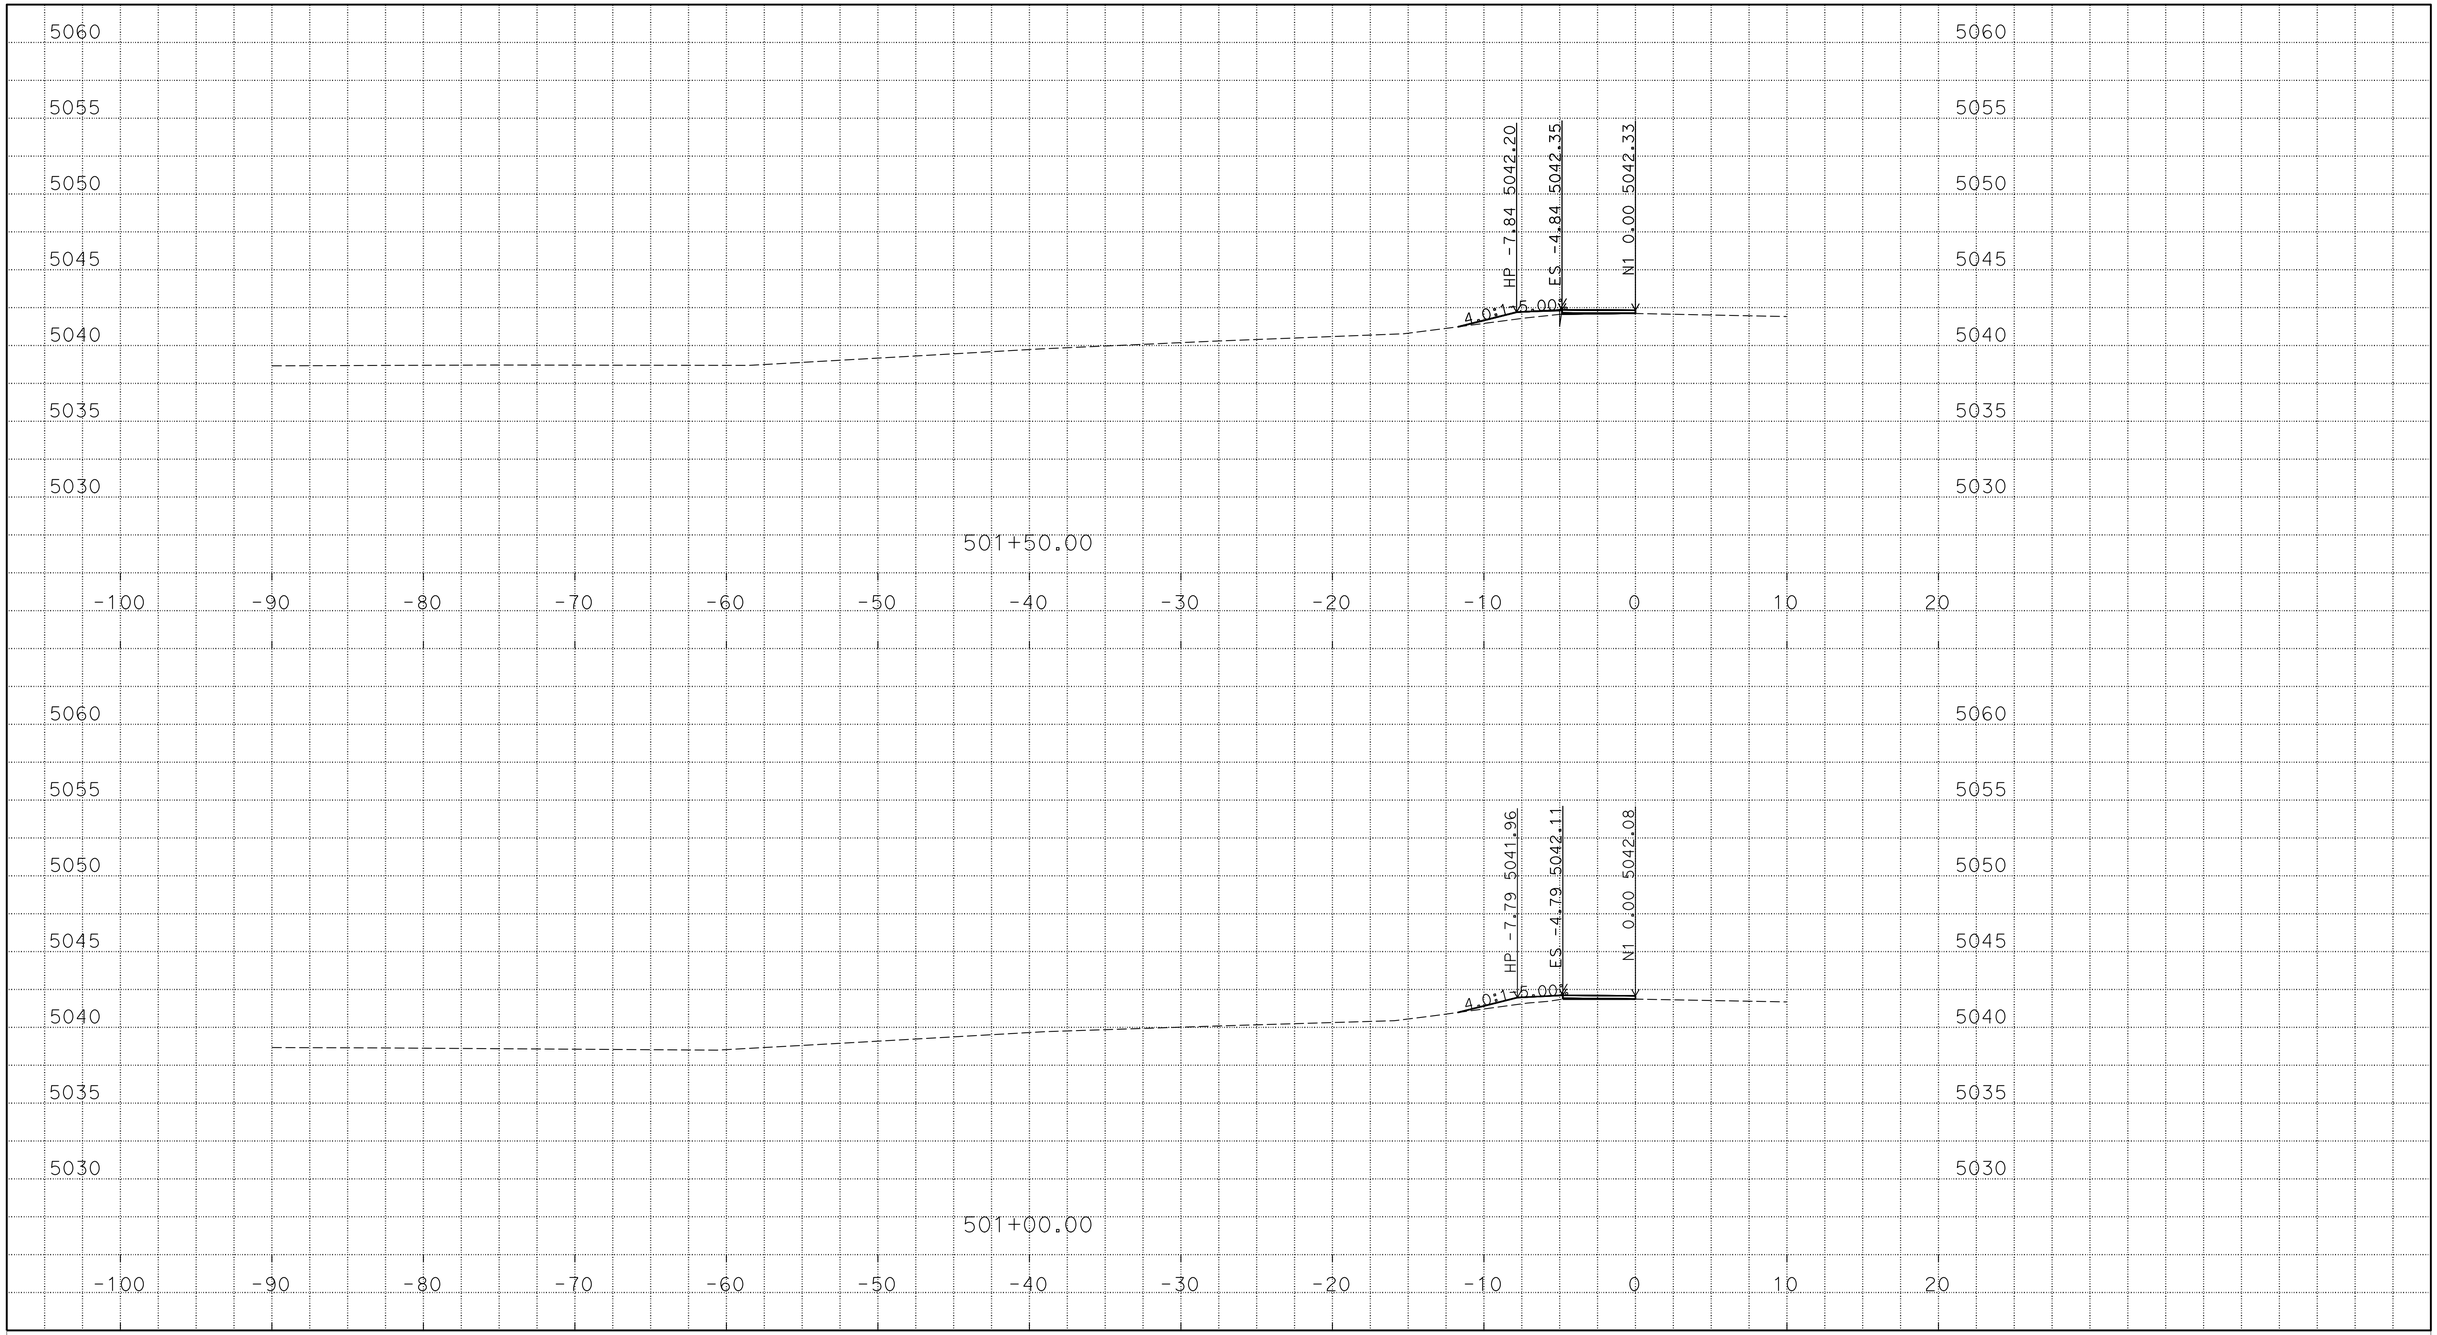

P:\proj1\02\4E420\design\C3D\XSec_Qtys
024E420 NB1N XSEC_TEMP_X_C3D_DWG.dwg - 24-Feb-16 8:41 AM

PLOTTED DATE: 25-FEB-2016

SCALE: 1"=5' Horiz.
1"=5' Vert.

CREATED BY: S117566

CONTRACT: 02-4E4204

DIST/CO/RTE/PM: 02/Las/Sie/395/0.0-5.6/0.0-3.1

PROJECT ID: 02 0002 0283

"N1" LINE
CROSS SECTIONS
1 OF 6

FOR EARTHWORK DEVELOPMENT ONLY

All Dimensions are U.S. Survey Feet

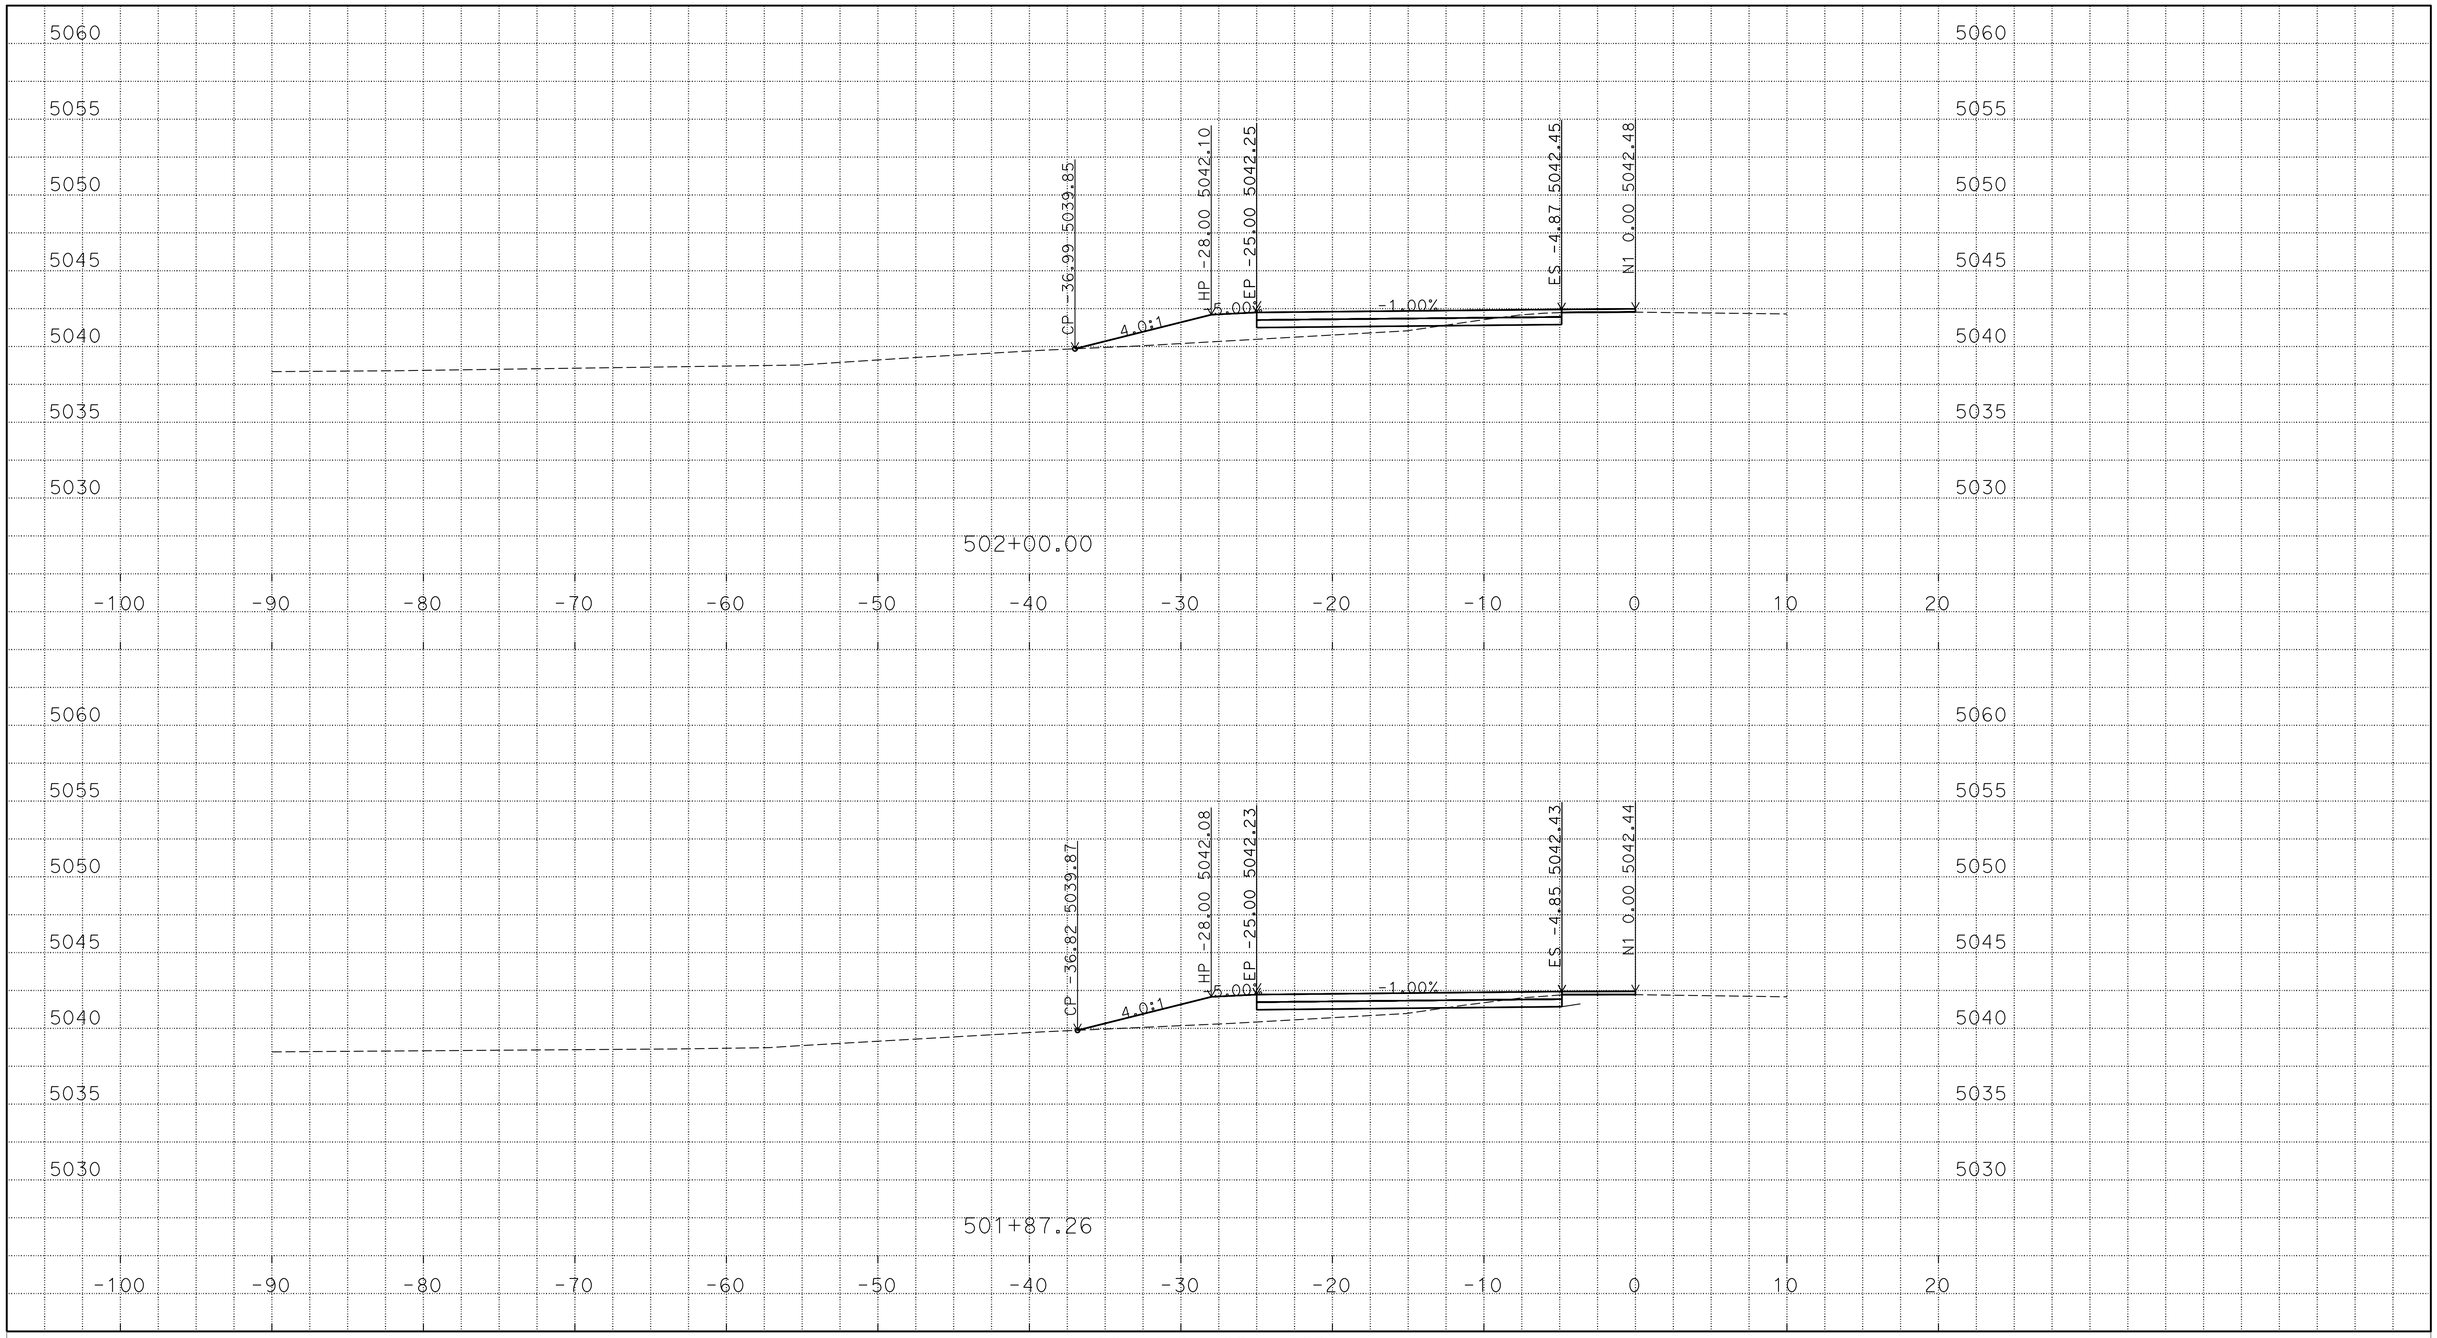

P:\proj1\02\4E420\design\C3D\XSec_Qtys
024E420 NB1N XSEC_TEMP_X_C3D_DWG.dwg - 24-Feb-16 8:41 AM

PLOTTED DATE: 25-FEB-2016

SCALE: 1"=5' Horiz.
1"=5' Vert.

CREATED BY: S117566

CONTRACT: 02-4E4204

DIST/CO/RTE/PM: 02/Las/Sie/395/0.0-5.6/0.0-3.1

PROJECT ID: 02 0002 0283

"N1" LINE
CROSS SECTIONS
2 OF 6

FOR EARTHWORK DEVELOPMENT ONLY

All Dimensions are U.S. Survey Feet

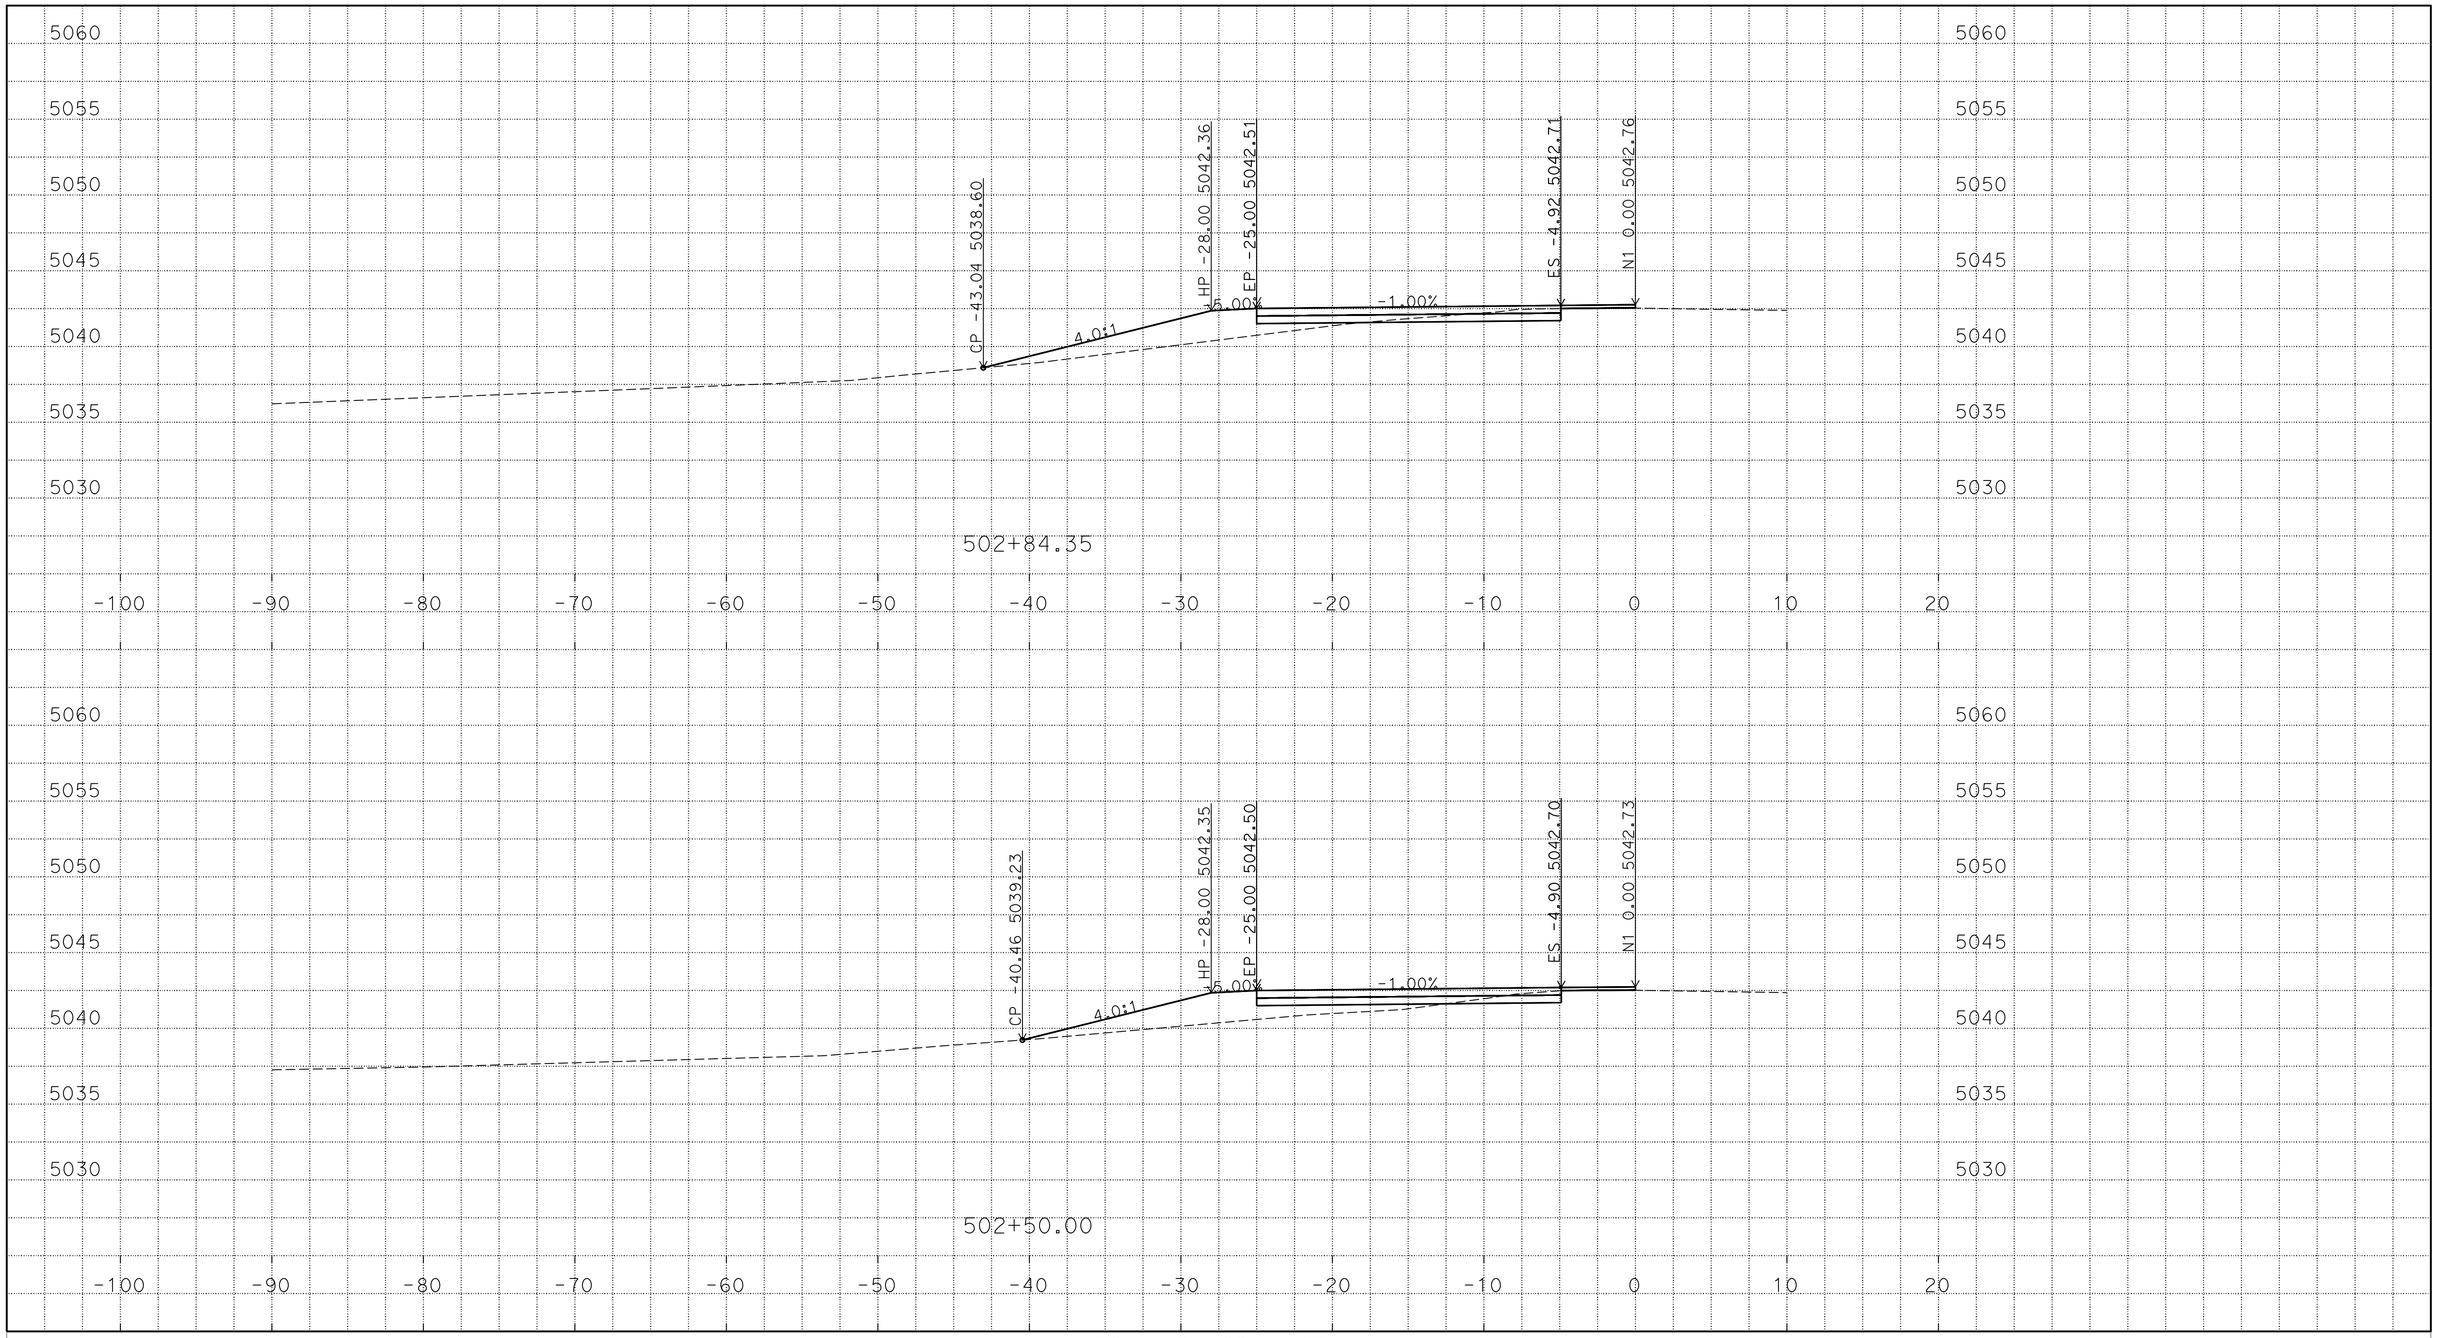

P:\proj1\02\4E420\design\C3D\XSec_Qtys
024E420 NB1N XSEC_TEMP_X_C3D_DWG.dwg - 24-Feb-16 8:41 AM

PLOTTED DATE: 25-FEB-2016

SCALE: 1"=5' Horiz.
1"=5' Vert.

CREATED BY: S117566

CONTRACT: 02-4E4204

DIST/CO/RTE/PM: 02/Las/Sie/395/0.0-5.6/0.0-3.1

PROJECT ID: 02 0002 0283

"N1" LINE
CROSS SECTIONS
3 OF 6

FOR EARTHWORK DEVELOPMENT ONLY

All Dimensions are U.S. Survey Feet

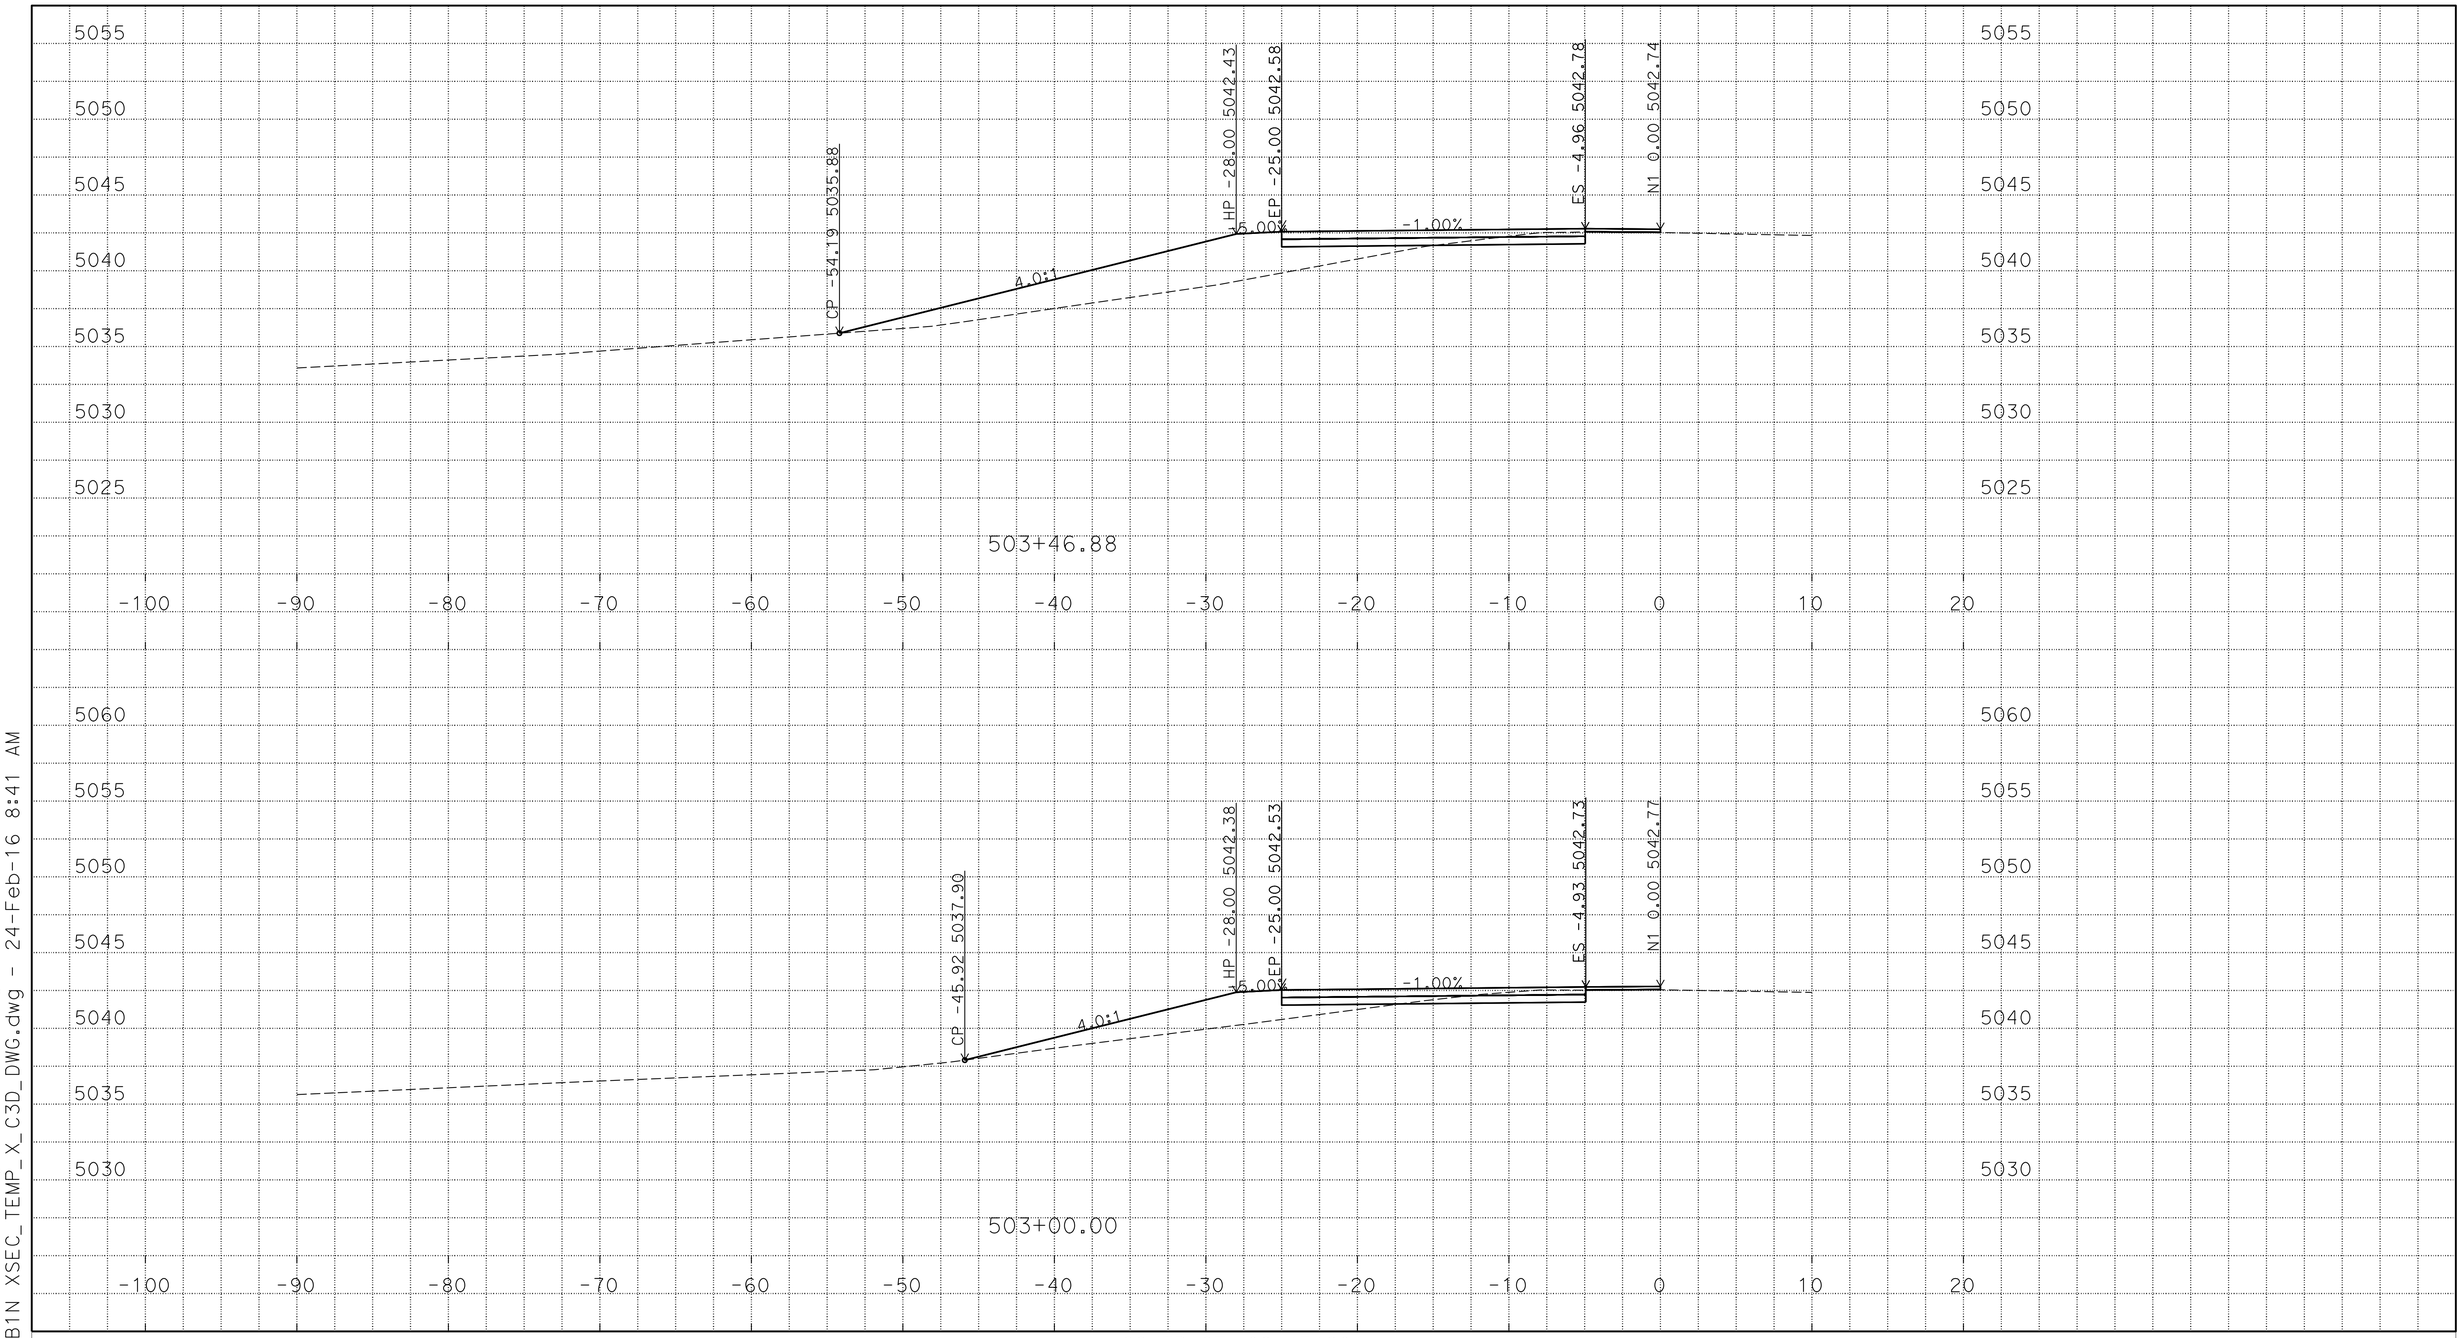

P:\proj1\02\4E420\design\C3D\XSec_Qtys
024E420 NB1N XSEC_TEMP_X_C3D_DWG.dwg - 24-Feb-16 8:41 AM

PLOTTED DATE: 25-FEB-2016

SCALE: 1"=5' Horiz.
1"=5' Vert.

CREATED BY: S117566

CONTRACT: 02-4E4204

DIST/CO/RTE/PM: 02/Las/Sie/395/0.0-5.6/0.0-3.1

PROJECT ID: 02 0002 0283

"N1" LINE
CROSS SECTIONS
4 OF 6

FOR EARTHWORK DEVELOPMENT ONLY

All Dimensions are U.S. Survey Feet

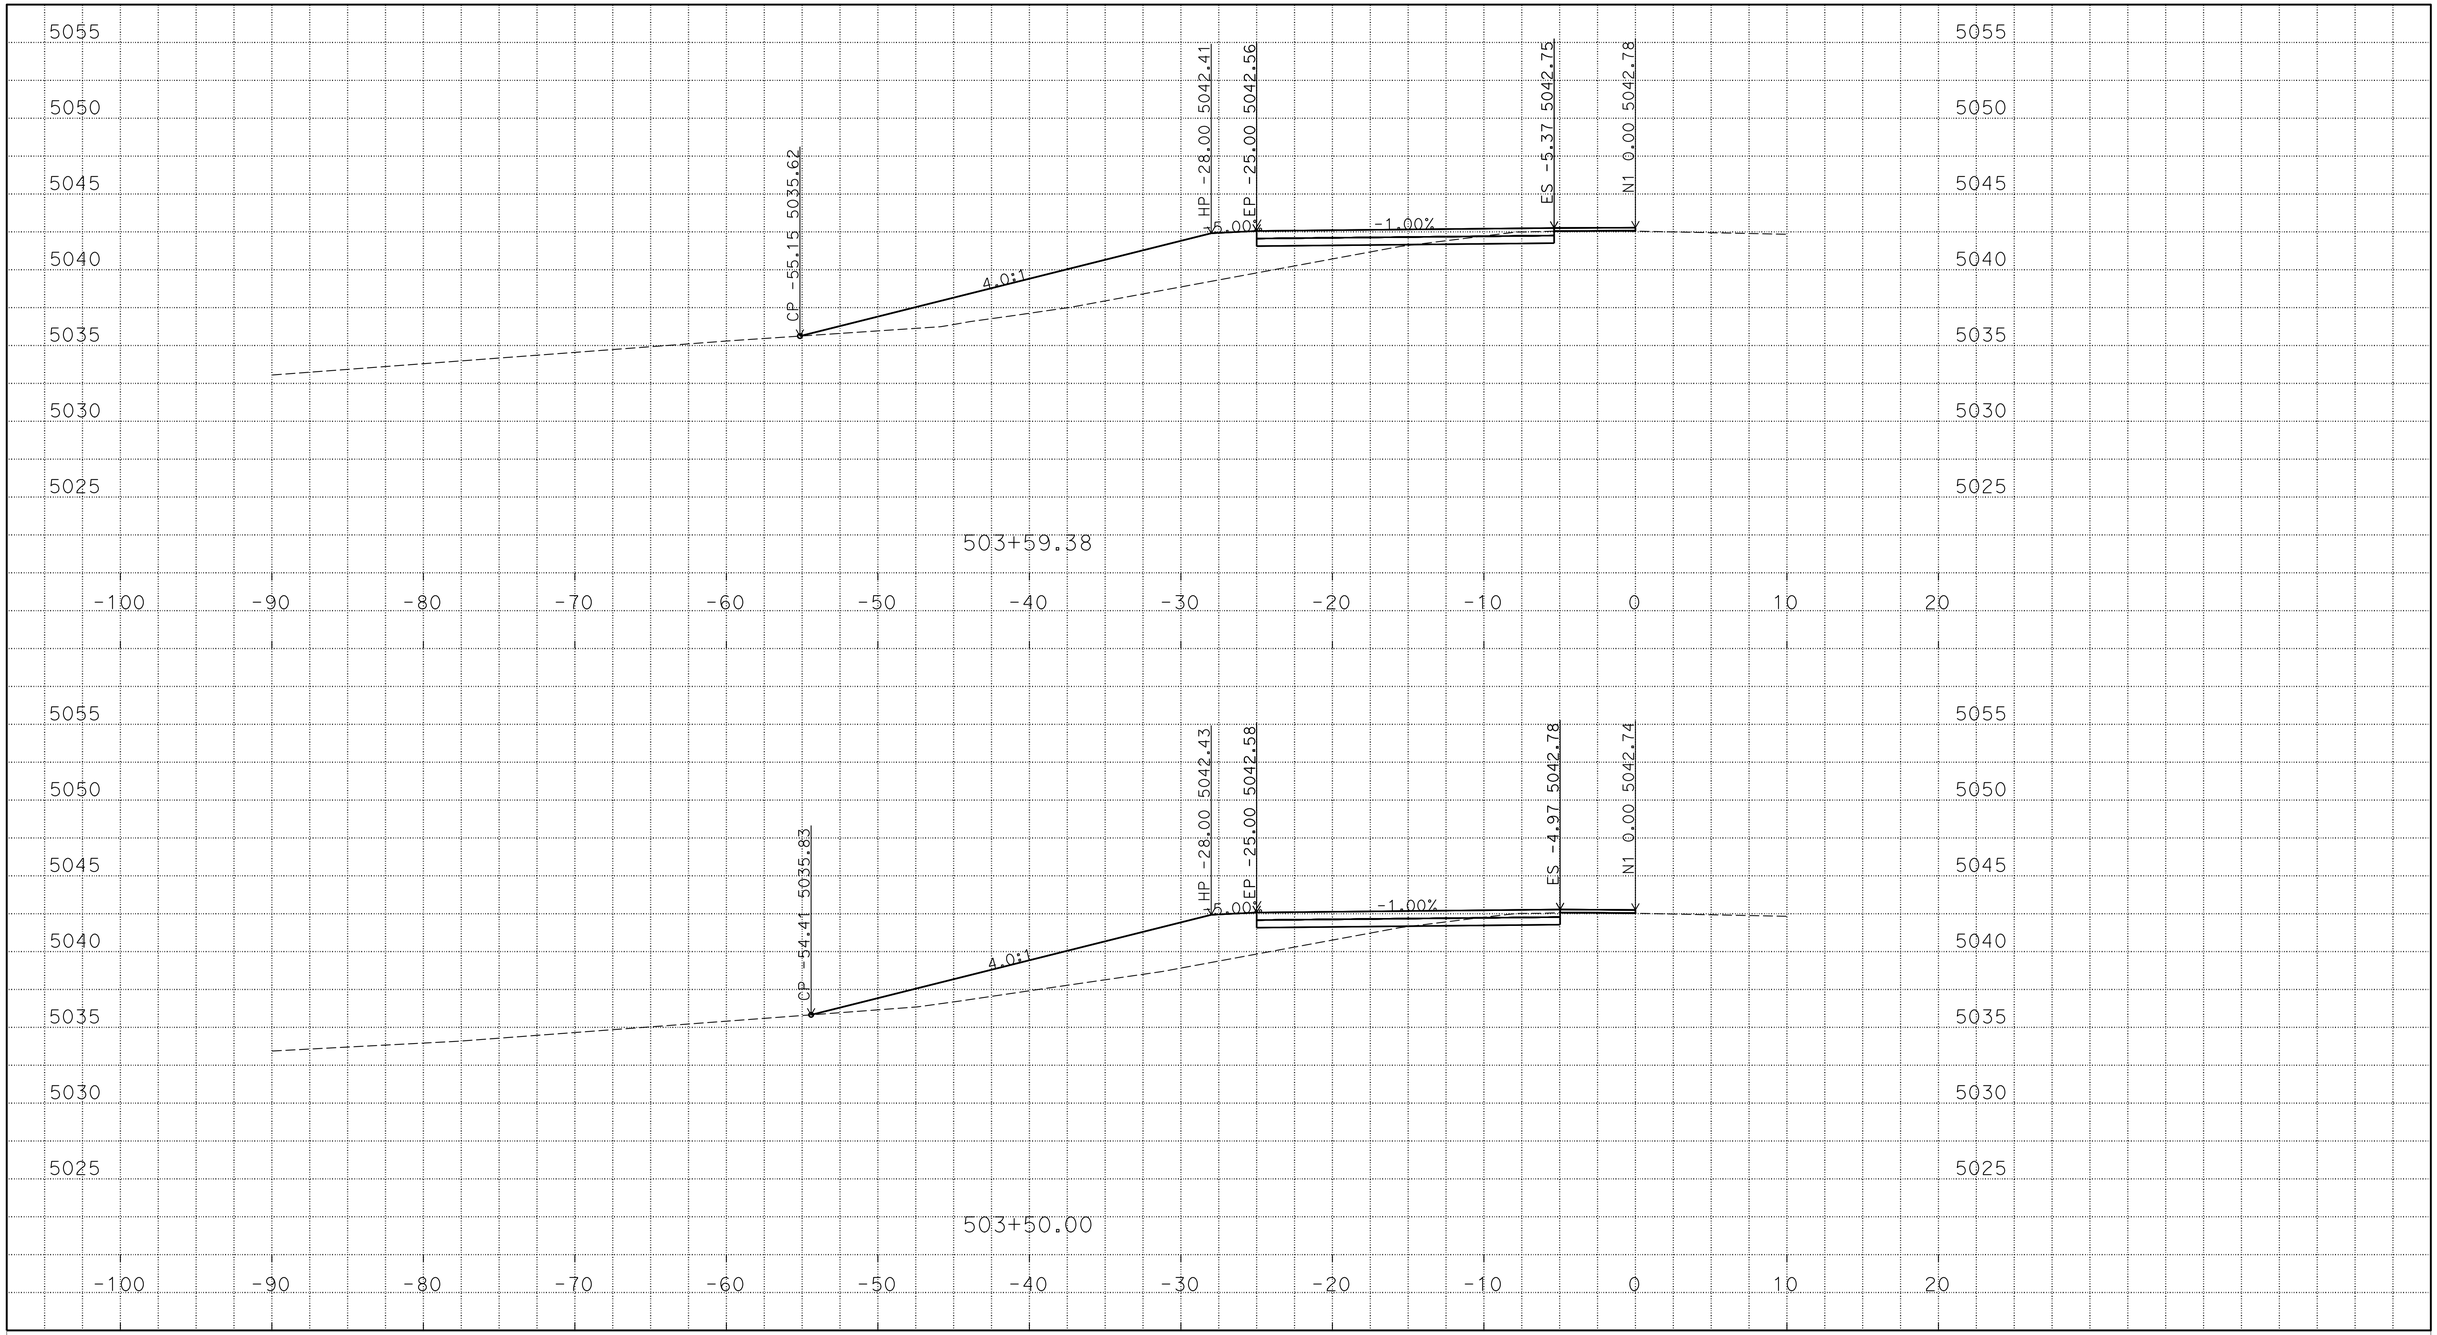

P:\proj1\02\4E420\design\C3D\XSec_Qtys
024E420 NB1N XSEC_TEMP_X_C3D_DWG.dwg - 24-Feb-16 8:41 AM

PLOTTED DATE: 25-FEB-2016

SCALE: 1"=5' Horiz.
1"=5' Vert.

CREATED BY: S117566

CONTRACT: 02-4E4204

DIST/CO/RTE/PM: 02/Las/Sie/395/0.0-5.6/0.0-3.1

PROJECT ID: 02 0002 0283

"N1" LINE
CROSS SECTIONS
5 OF 6

FOR EARTHWORK DEVELOPMENT ONLY

All Dimensions are U.S. Survey Feet

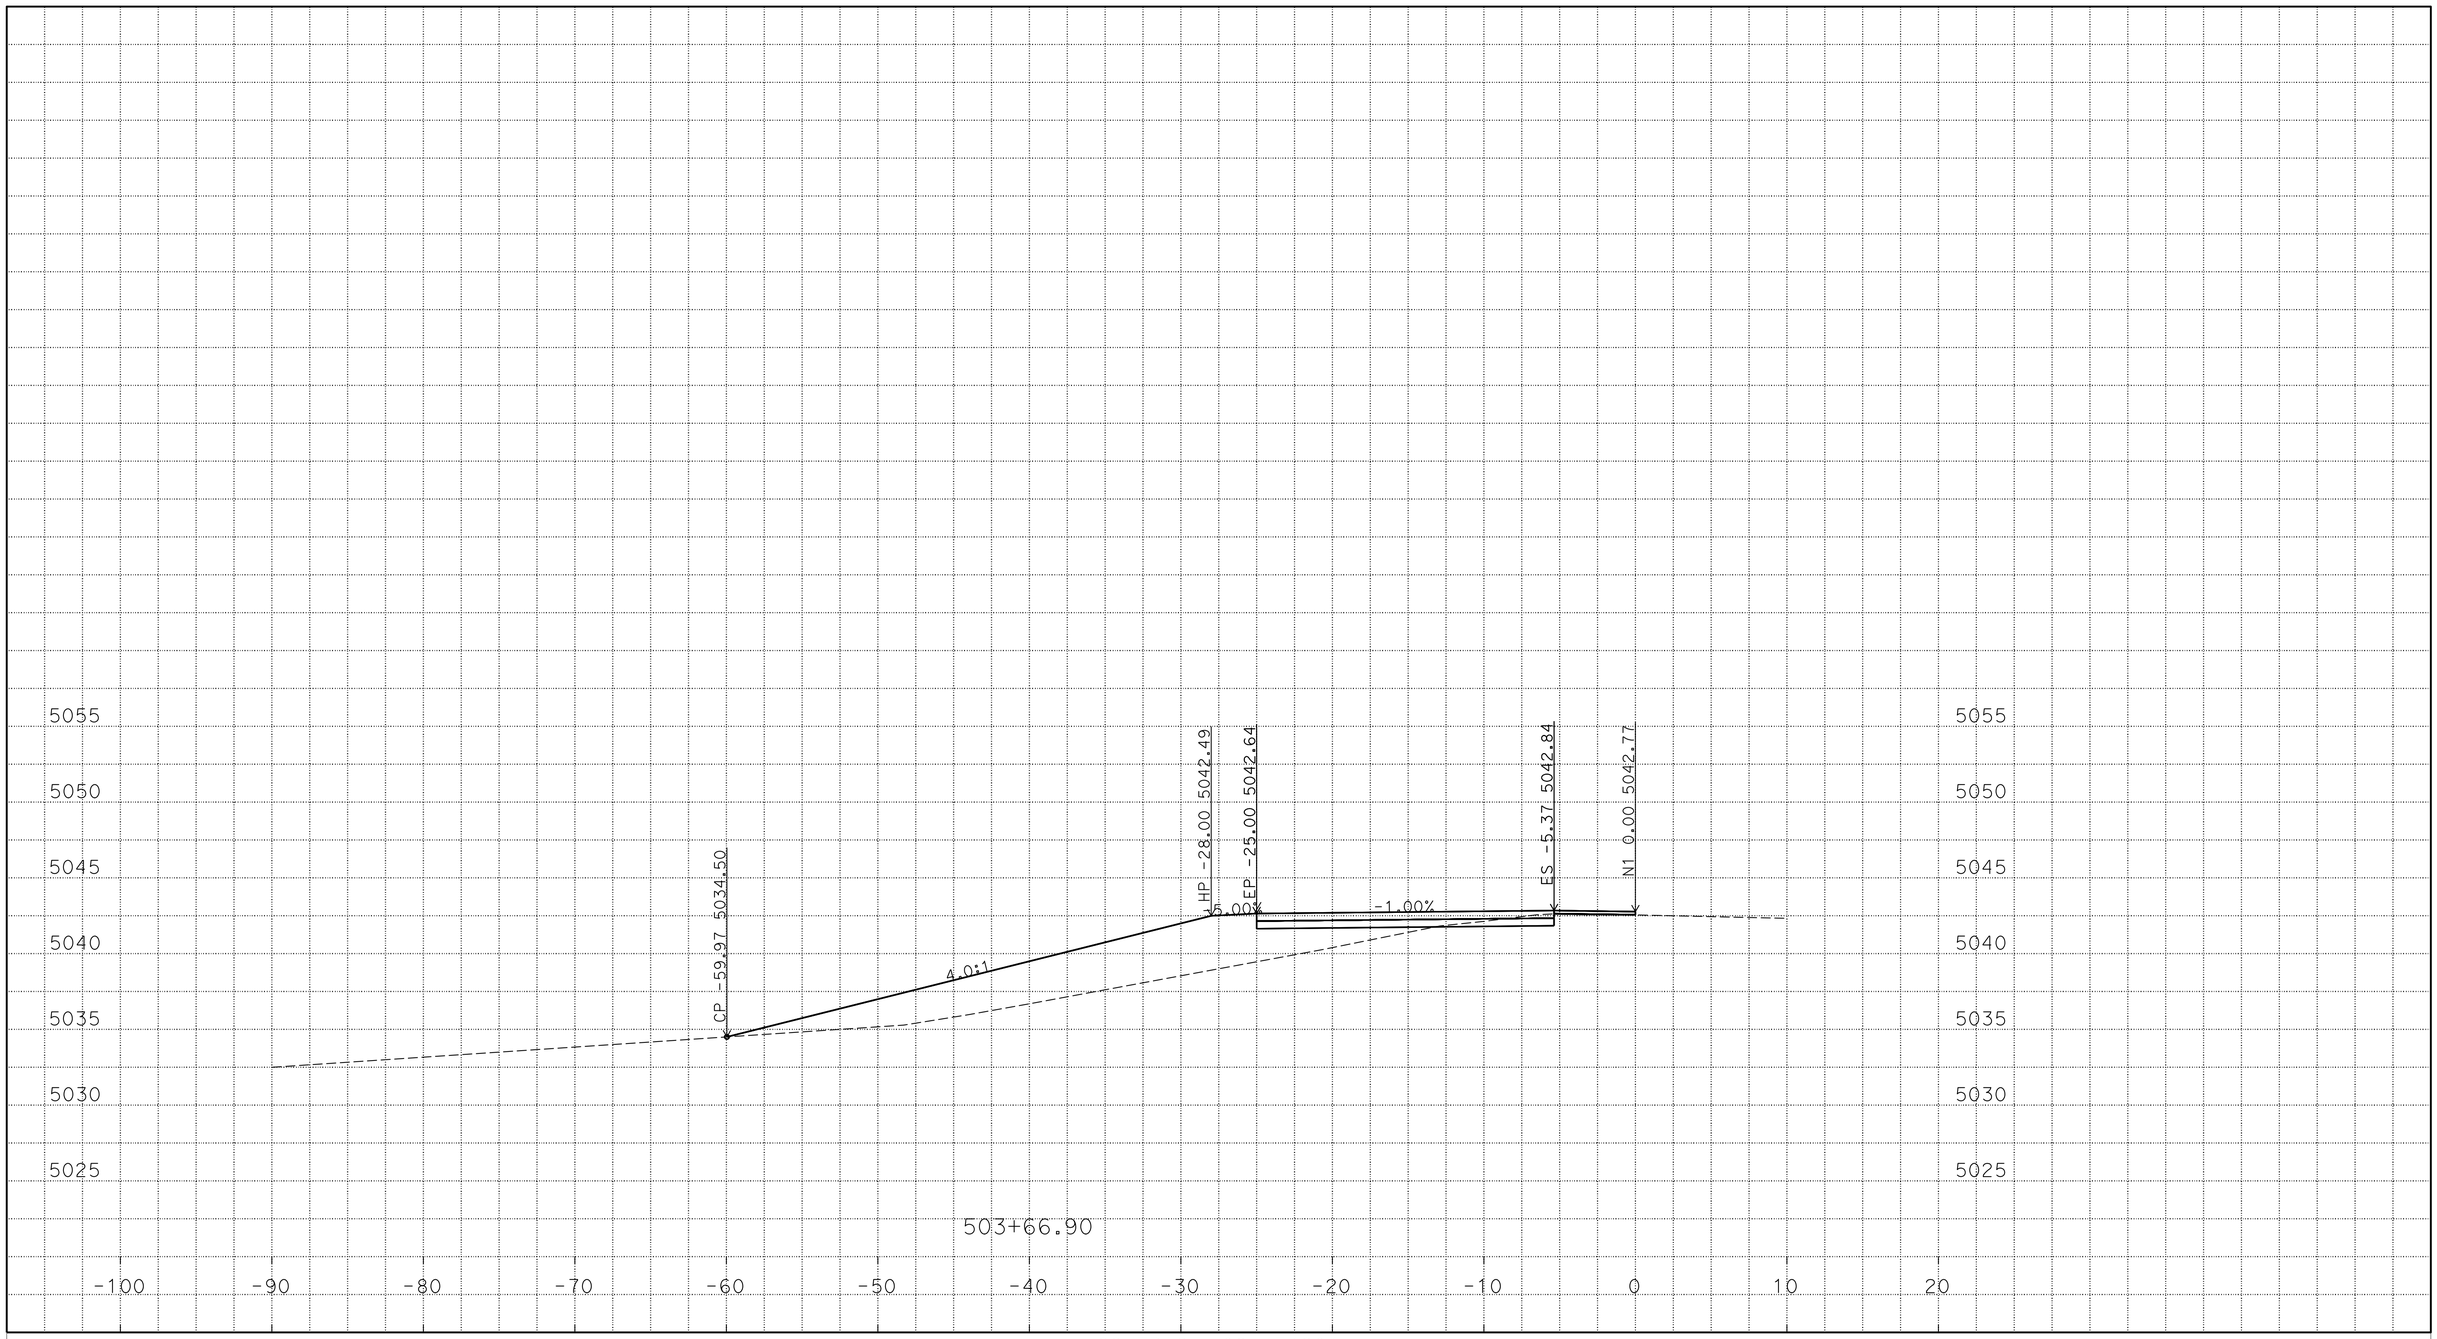

P:\proj1\02\4E420\design\C3D\XSec_Qtys
024E420 NB1N XSEC_TEMP_X_C3D_DWG.dwg - 24-Feb-16 8:41 AM

PLOTTED DATE: 25-FEB-2016

SCALE: 1"=5' Horiz.
1"=5' Vert.

CREATED BY: S117566

CONTRACT: 02-4E4204

DIST/CO/RTE/PM: 02/Las/Sie/395/0.0-5.6/0.0-3.1

PROJECT ID: 02 0002 0283

"N1" LINE
CROSS SECTIONS
6 OF 6

FOR EARTHWORK DEVELOPMENT ONLY

All Dimensions are U.S. Survey Feet

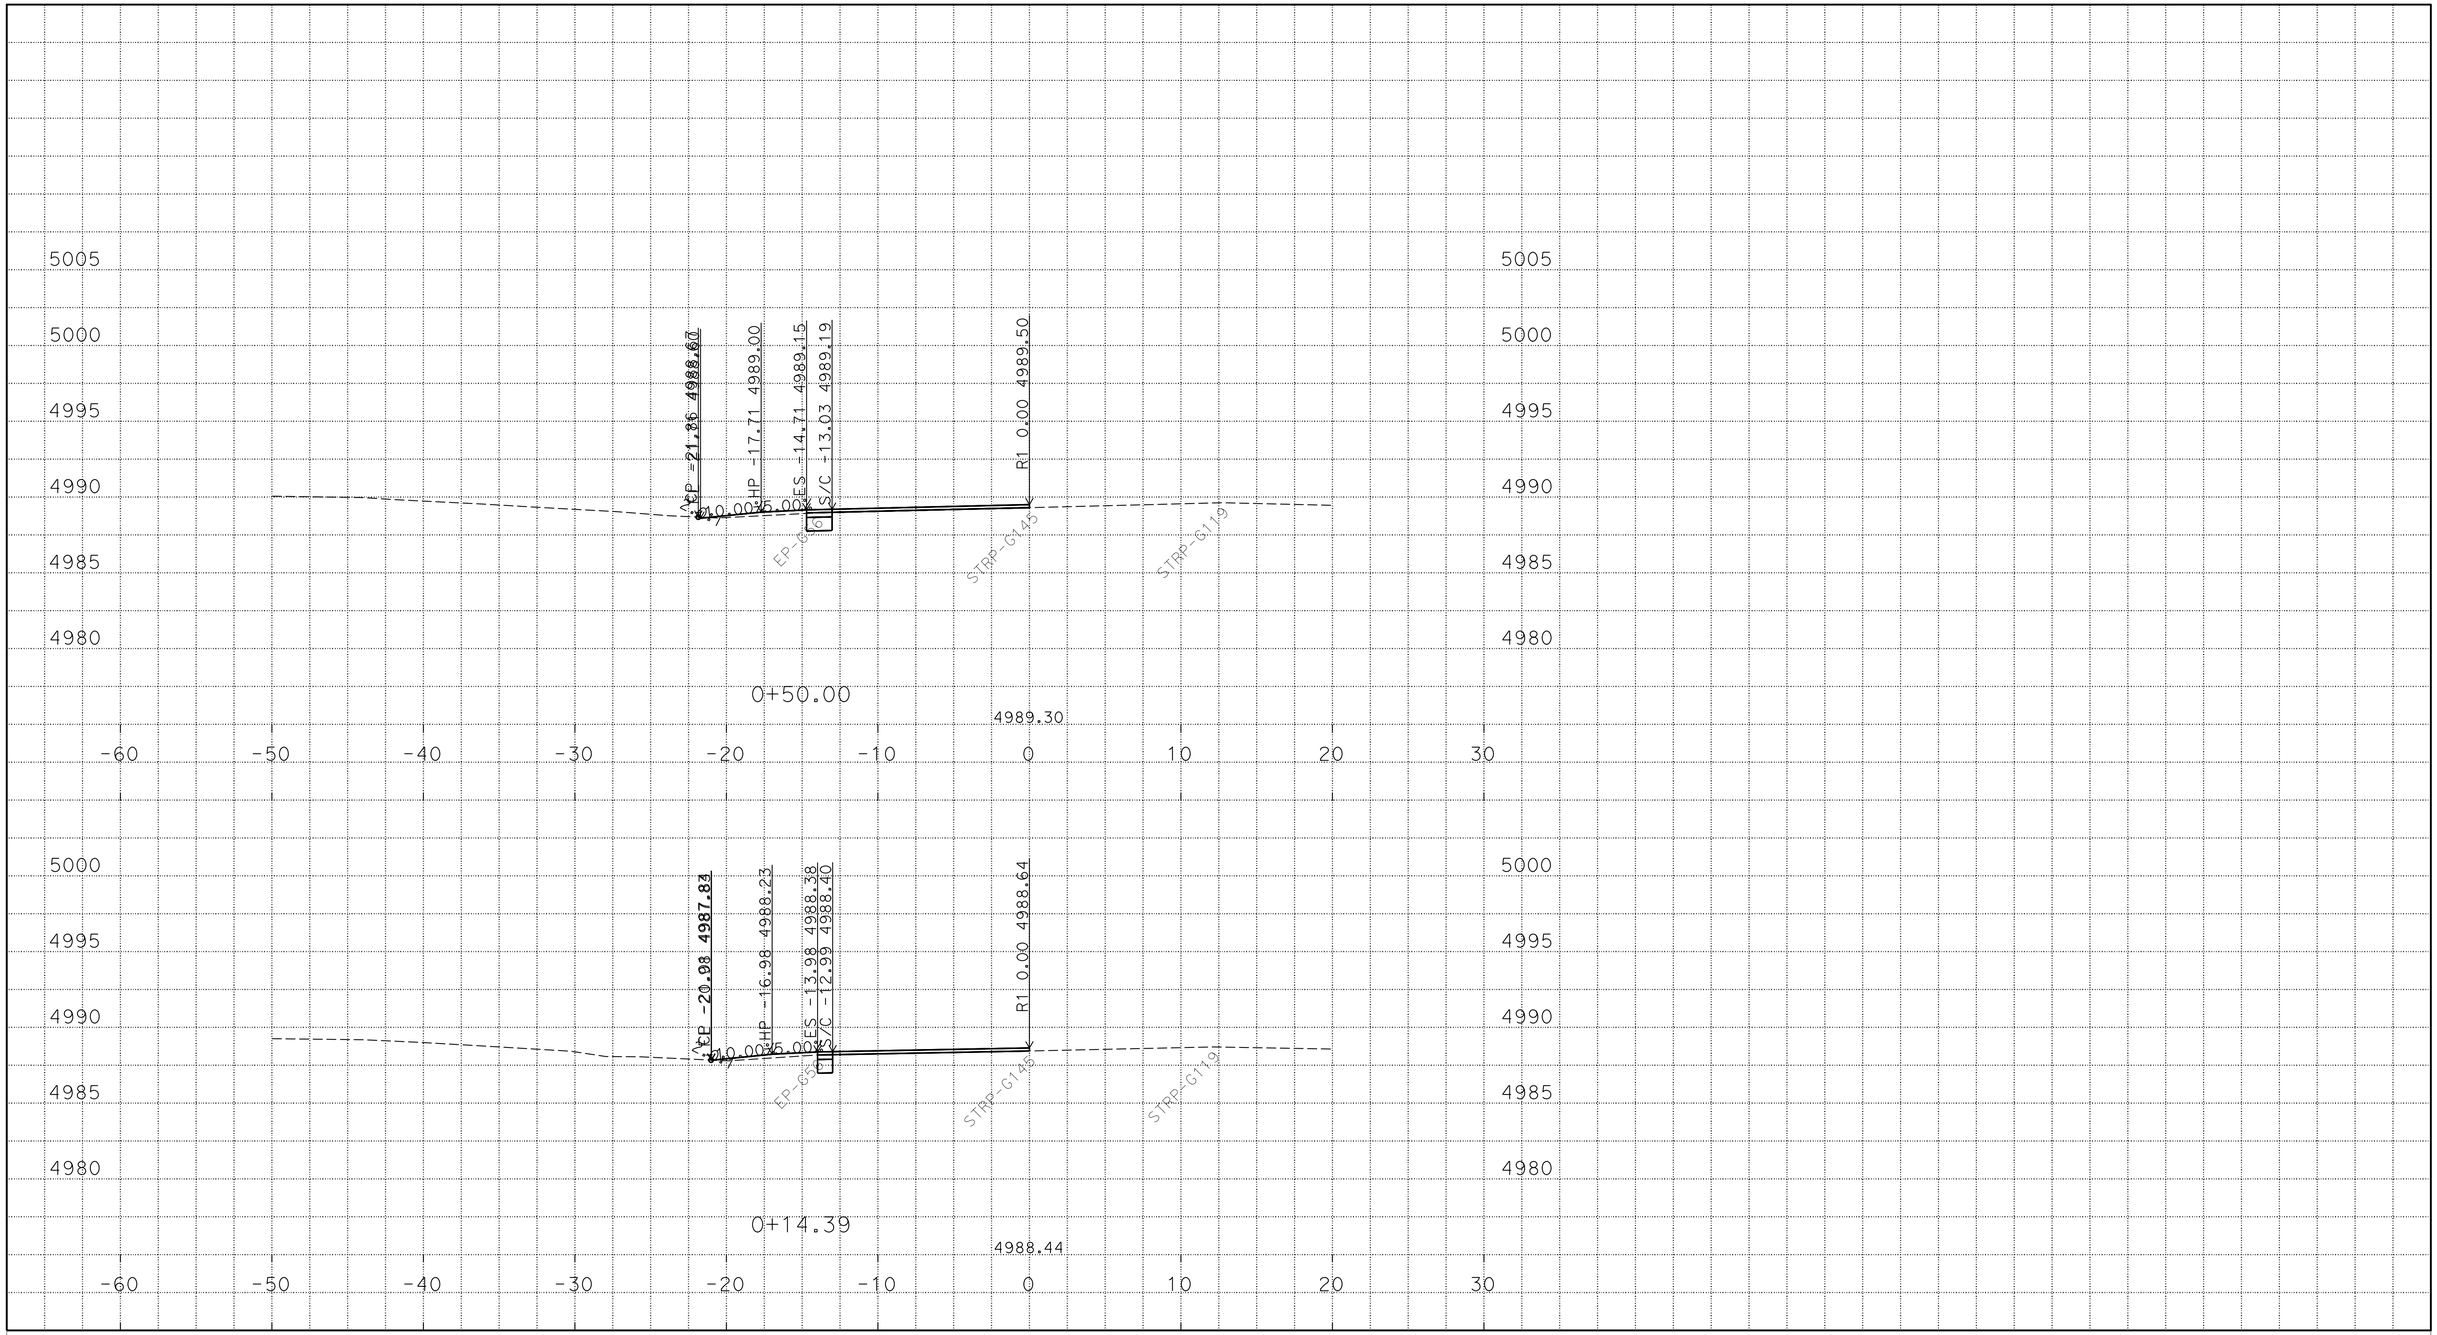

P:\proj1\02\4E420\design\C3D\XSec_Qtys
024E420 SB1N XSEC_TEMP_X_C3D_DWG.dwg - 24-Feb-16 11:29 AM

PLOTTED DATE: 25-FEB-2016

SCALE: 1"=5' Horiz.
1"=5' Vert.

CREATED BY: S117566

CONTRACT: 02-4E4204

DIST/CO/RTE/PM: 02/Las/Sie/395/0.0-5.6/0.0-3.1

PROJECT ID: 02 0002 0283

"R1" LINE
CROSS SECTIONS
1 OF 23

FOR EARTHWORK DEVELOPMENT ONLY

All Dimensions are U.S. Survey Feet

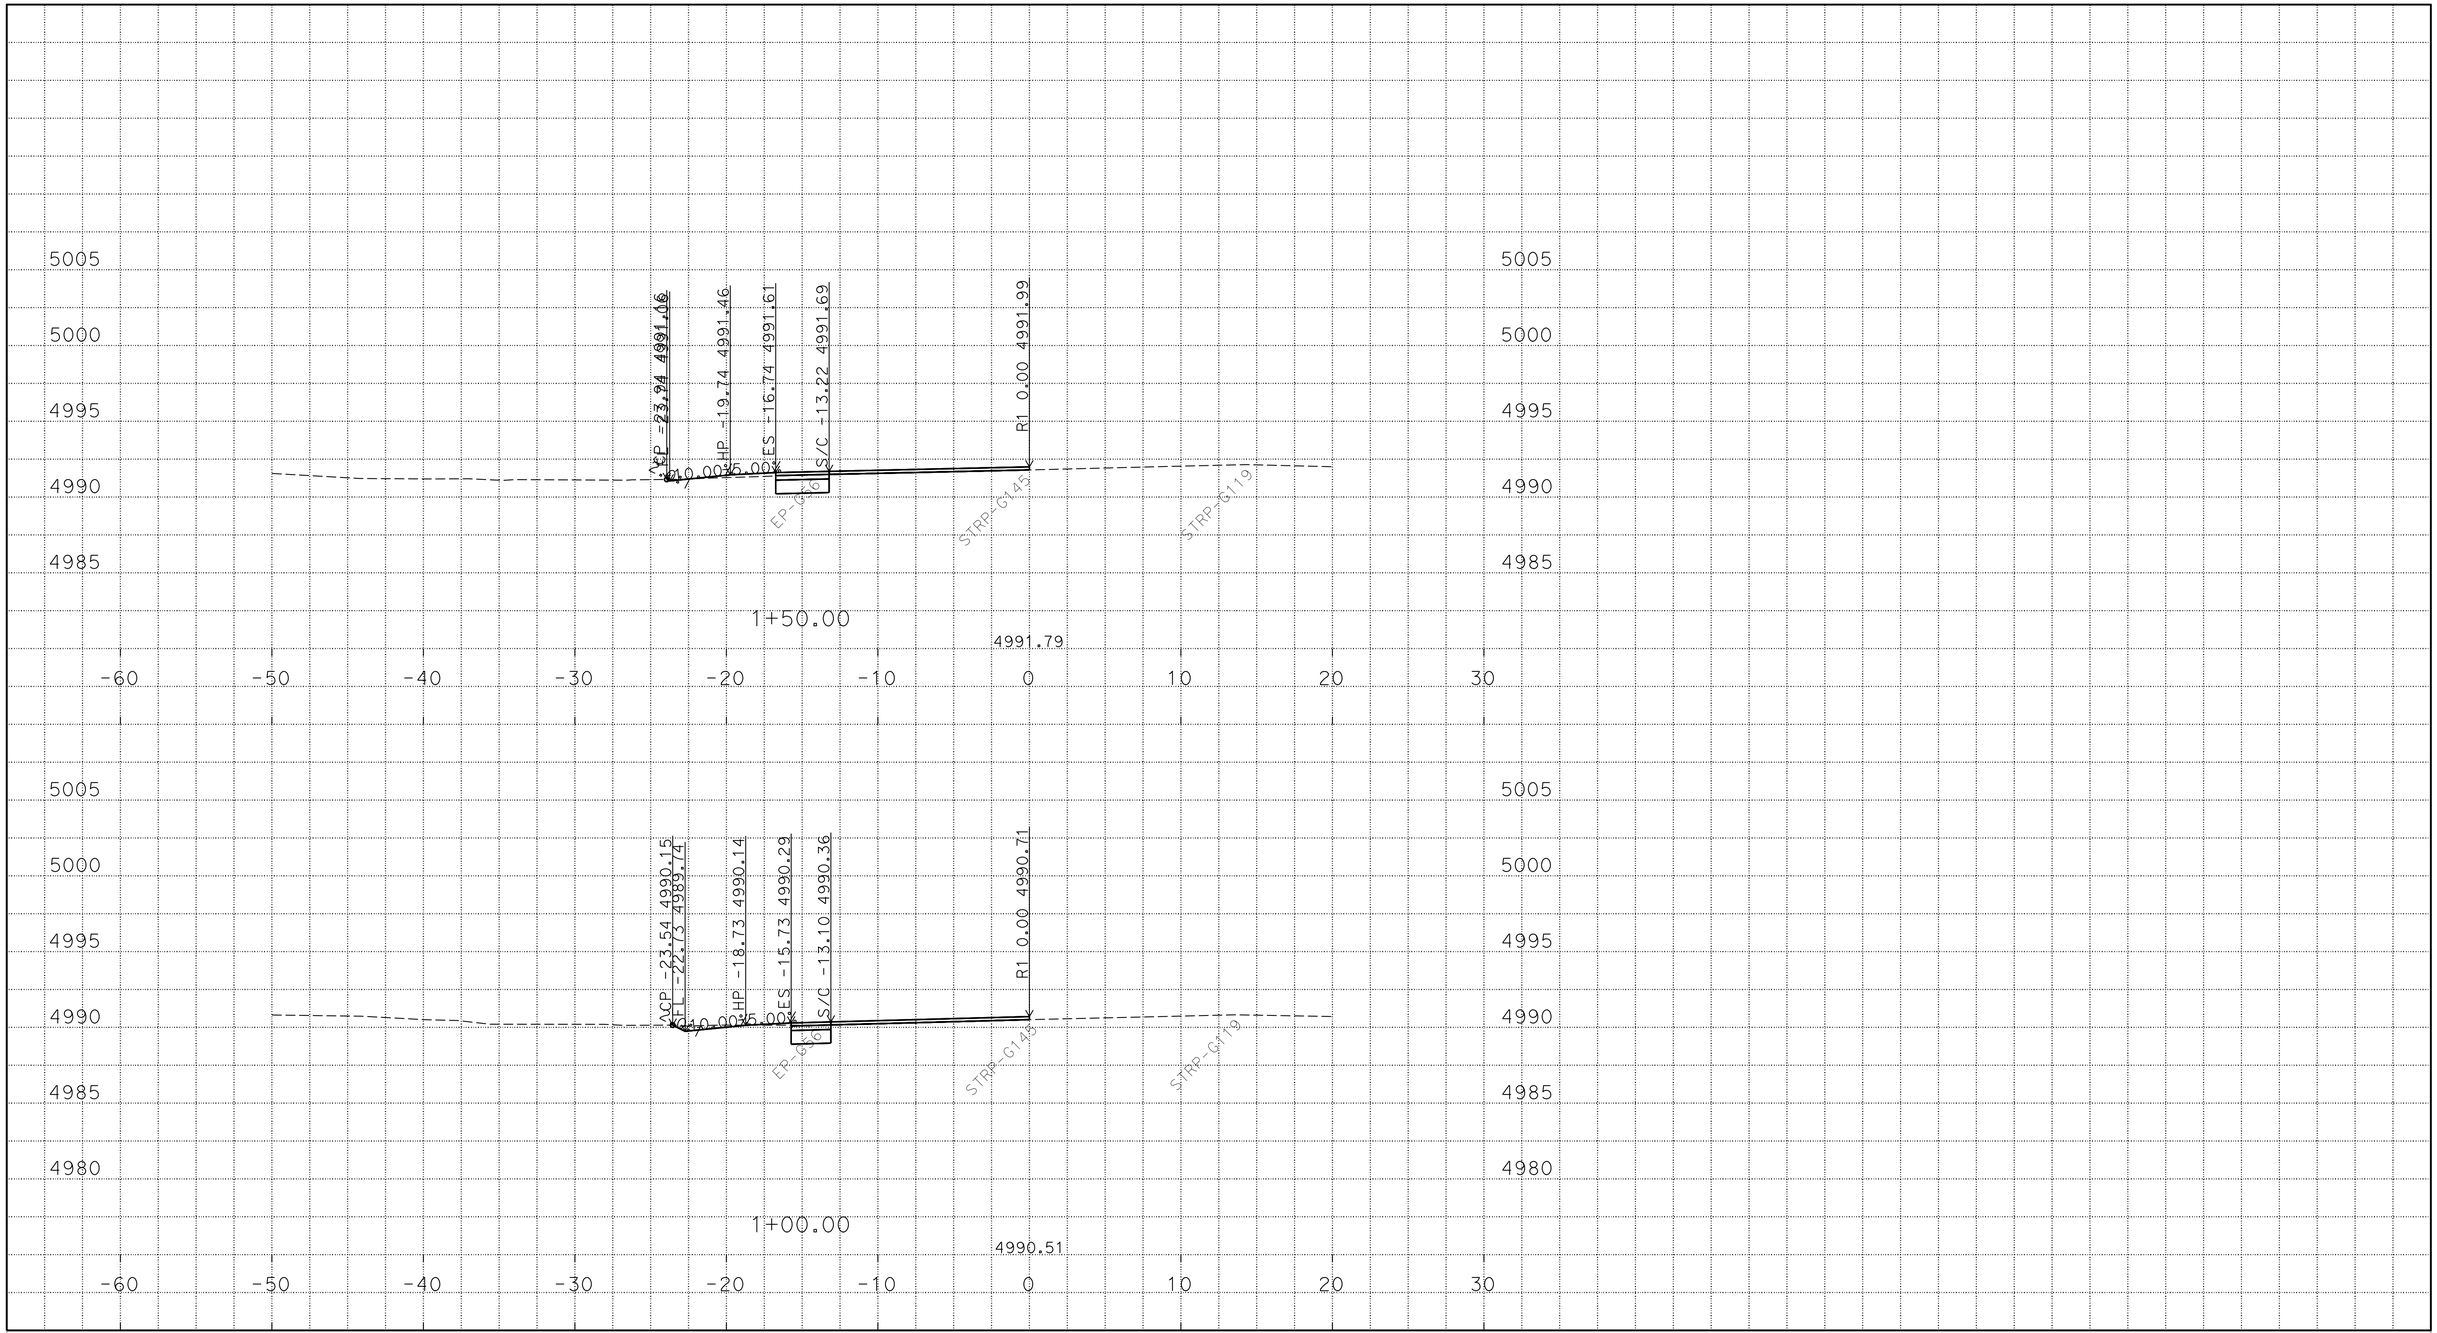

P:\proj1\02\4E420\design\C3D\XSec_Qtys
024E420 SB1N XSEC_TEMP_X_C3D_DWG.dwg - 24-Feb-16 11:29 AM

PLOTTED DATE: 25-FEB-2016

SCALE: 1"=5' Horiz.
1"=5' Vert.

CREATED BY: S117566

CONTRACT: 02-4E4204

DIST/CO/RTE/PM: 02/Las/Sie/395/0.0-5.6/0.0-3.1

PROJECT ID: 02 0002 0283

"R1" LINE
CROSS SECTIONS
2 OF 23

FOR EARTHWORK DEVELOPMENT ONLY

All Dimensions are U.S. Survey Feet

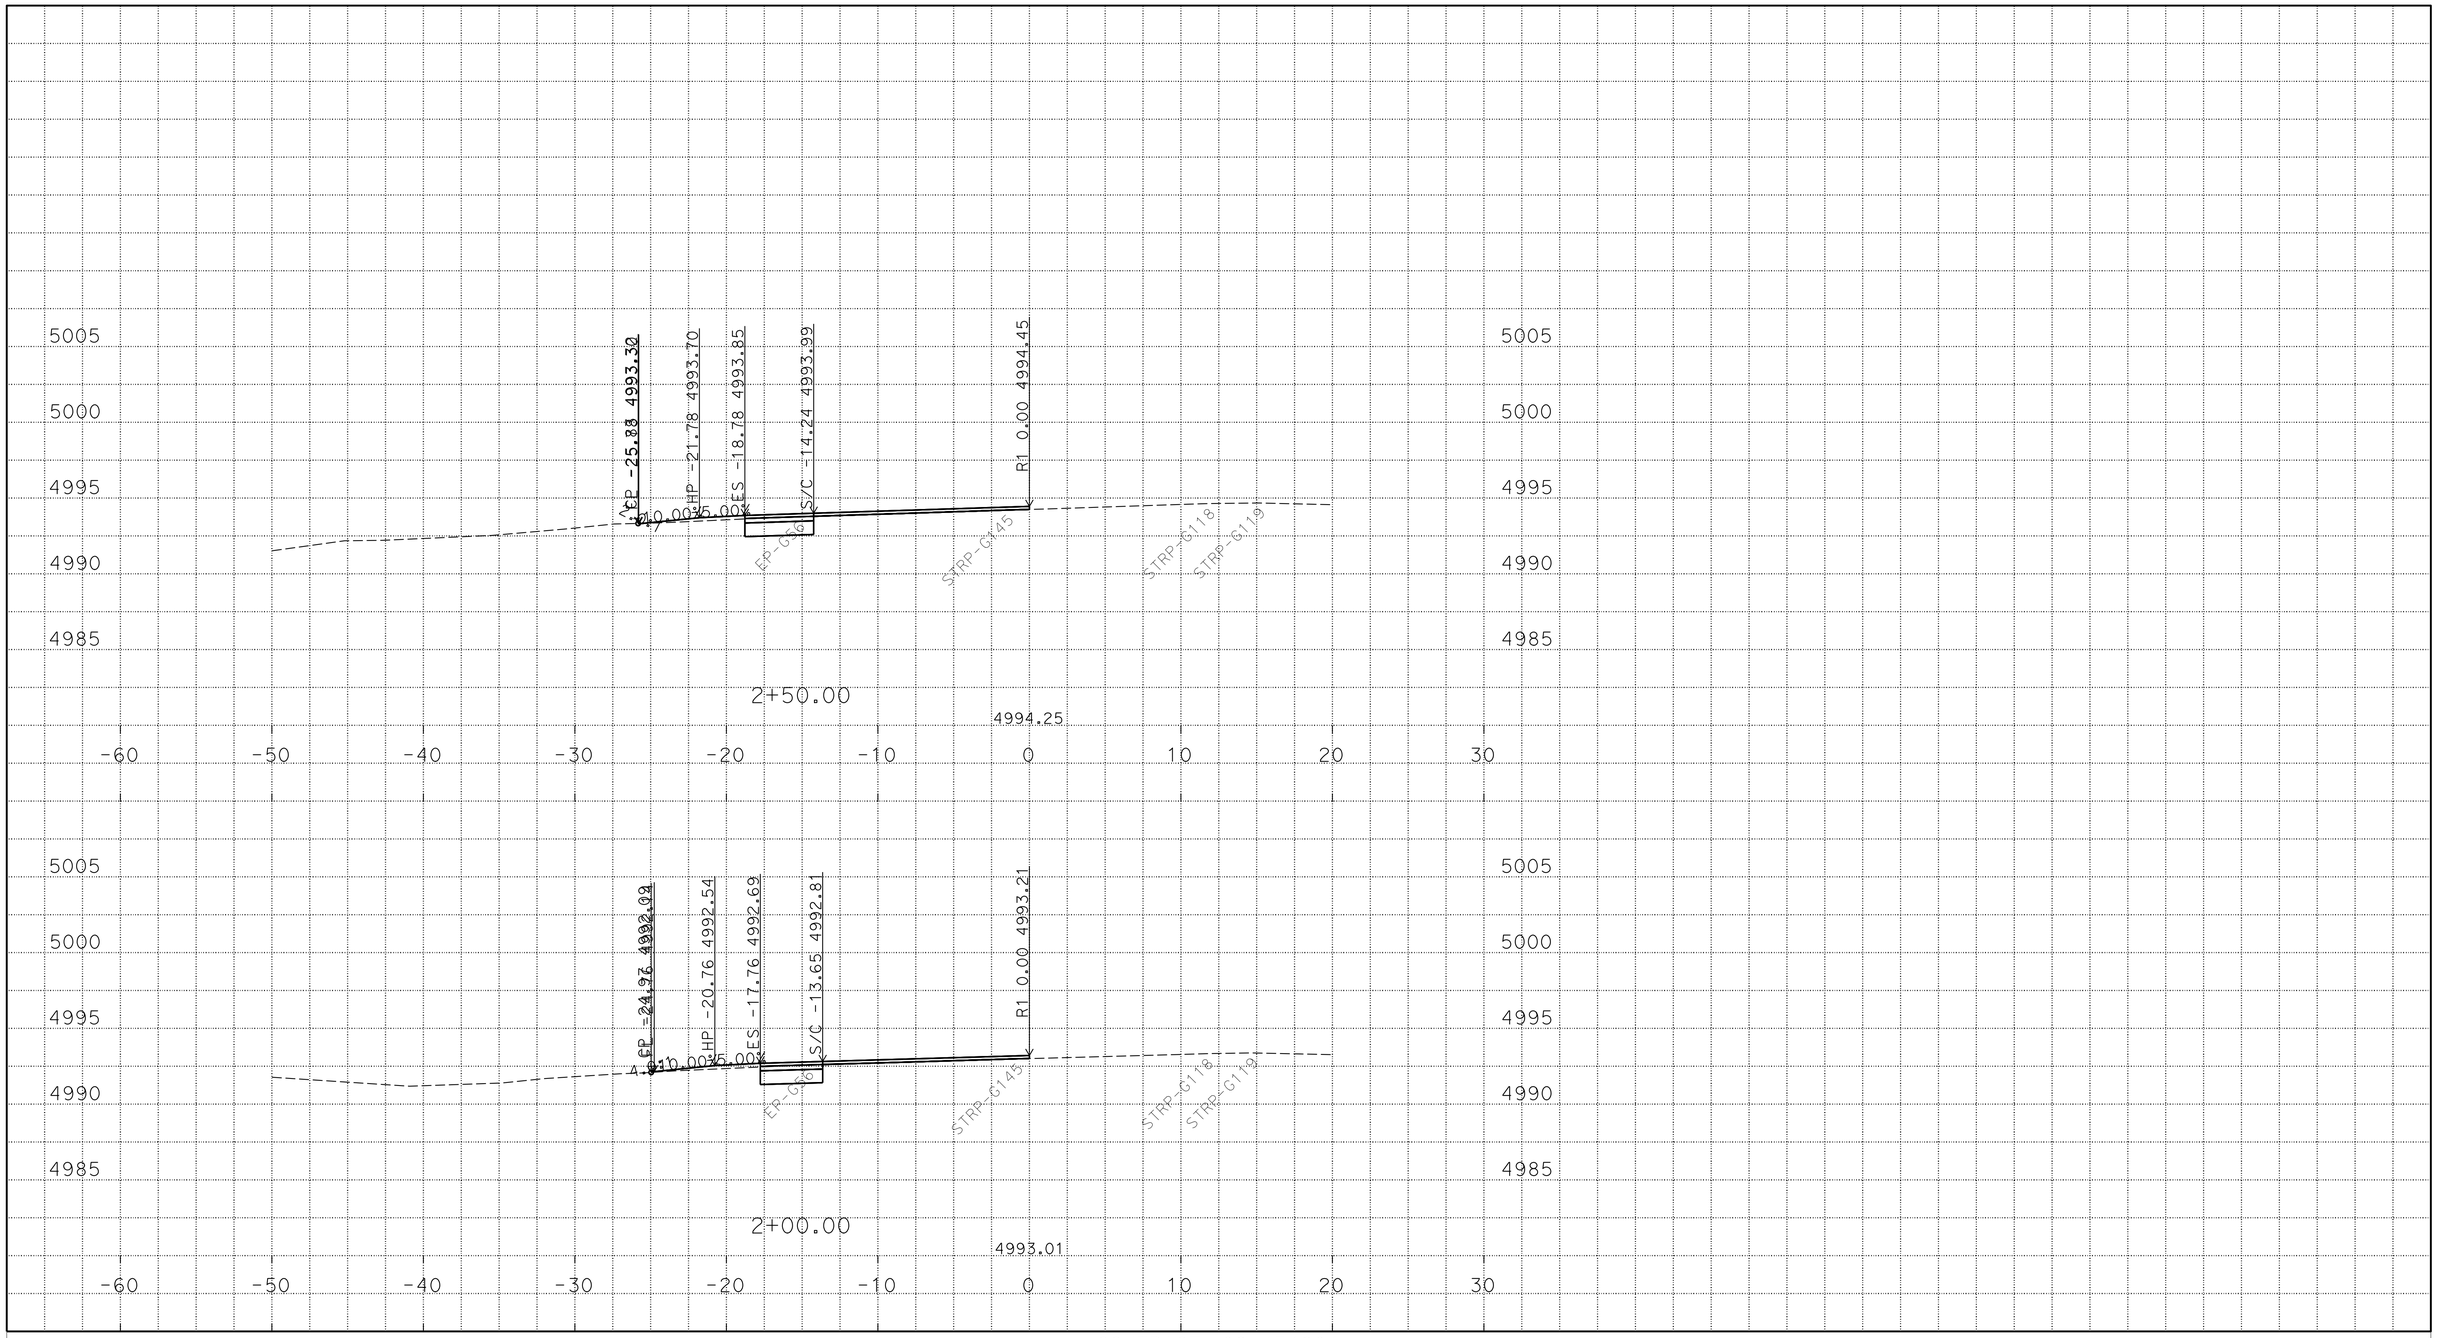

P:\proj1\02\4E420\design\C3D\XSec_Qtys
024E420 SB1N XSEC_TEMP_X_C3D_DWG.dwg - 24-Feb-16 11:29 AM

PLOTTED DATE: 25-FEB-2016

SCALE: 1"=5' Horiz.
1"=5' Vert.

CREATED BY: S117566

CONTRACT: 02-4E4204

DIST/CO/RTE/PM: 02/Las/Sie/395/0.0-5.6/0.0-3.1

PROJECT ID: 02 0002 0283

"R1" LINE
CROSS SECTIONS
3 OF 23

FOR EARTHWORK DEVELOPMENT ONLY

All Dimensions are U.S. Survey Feet

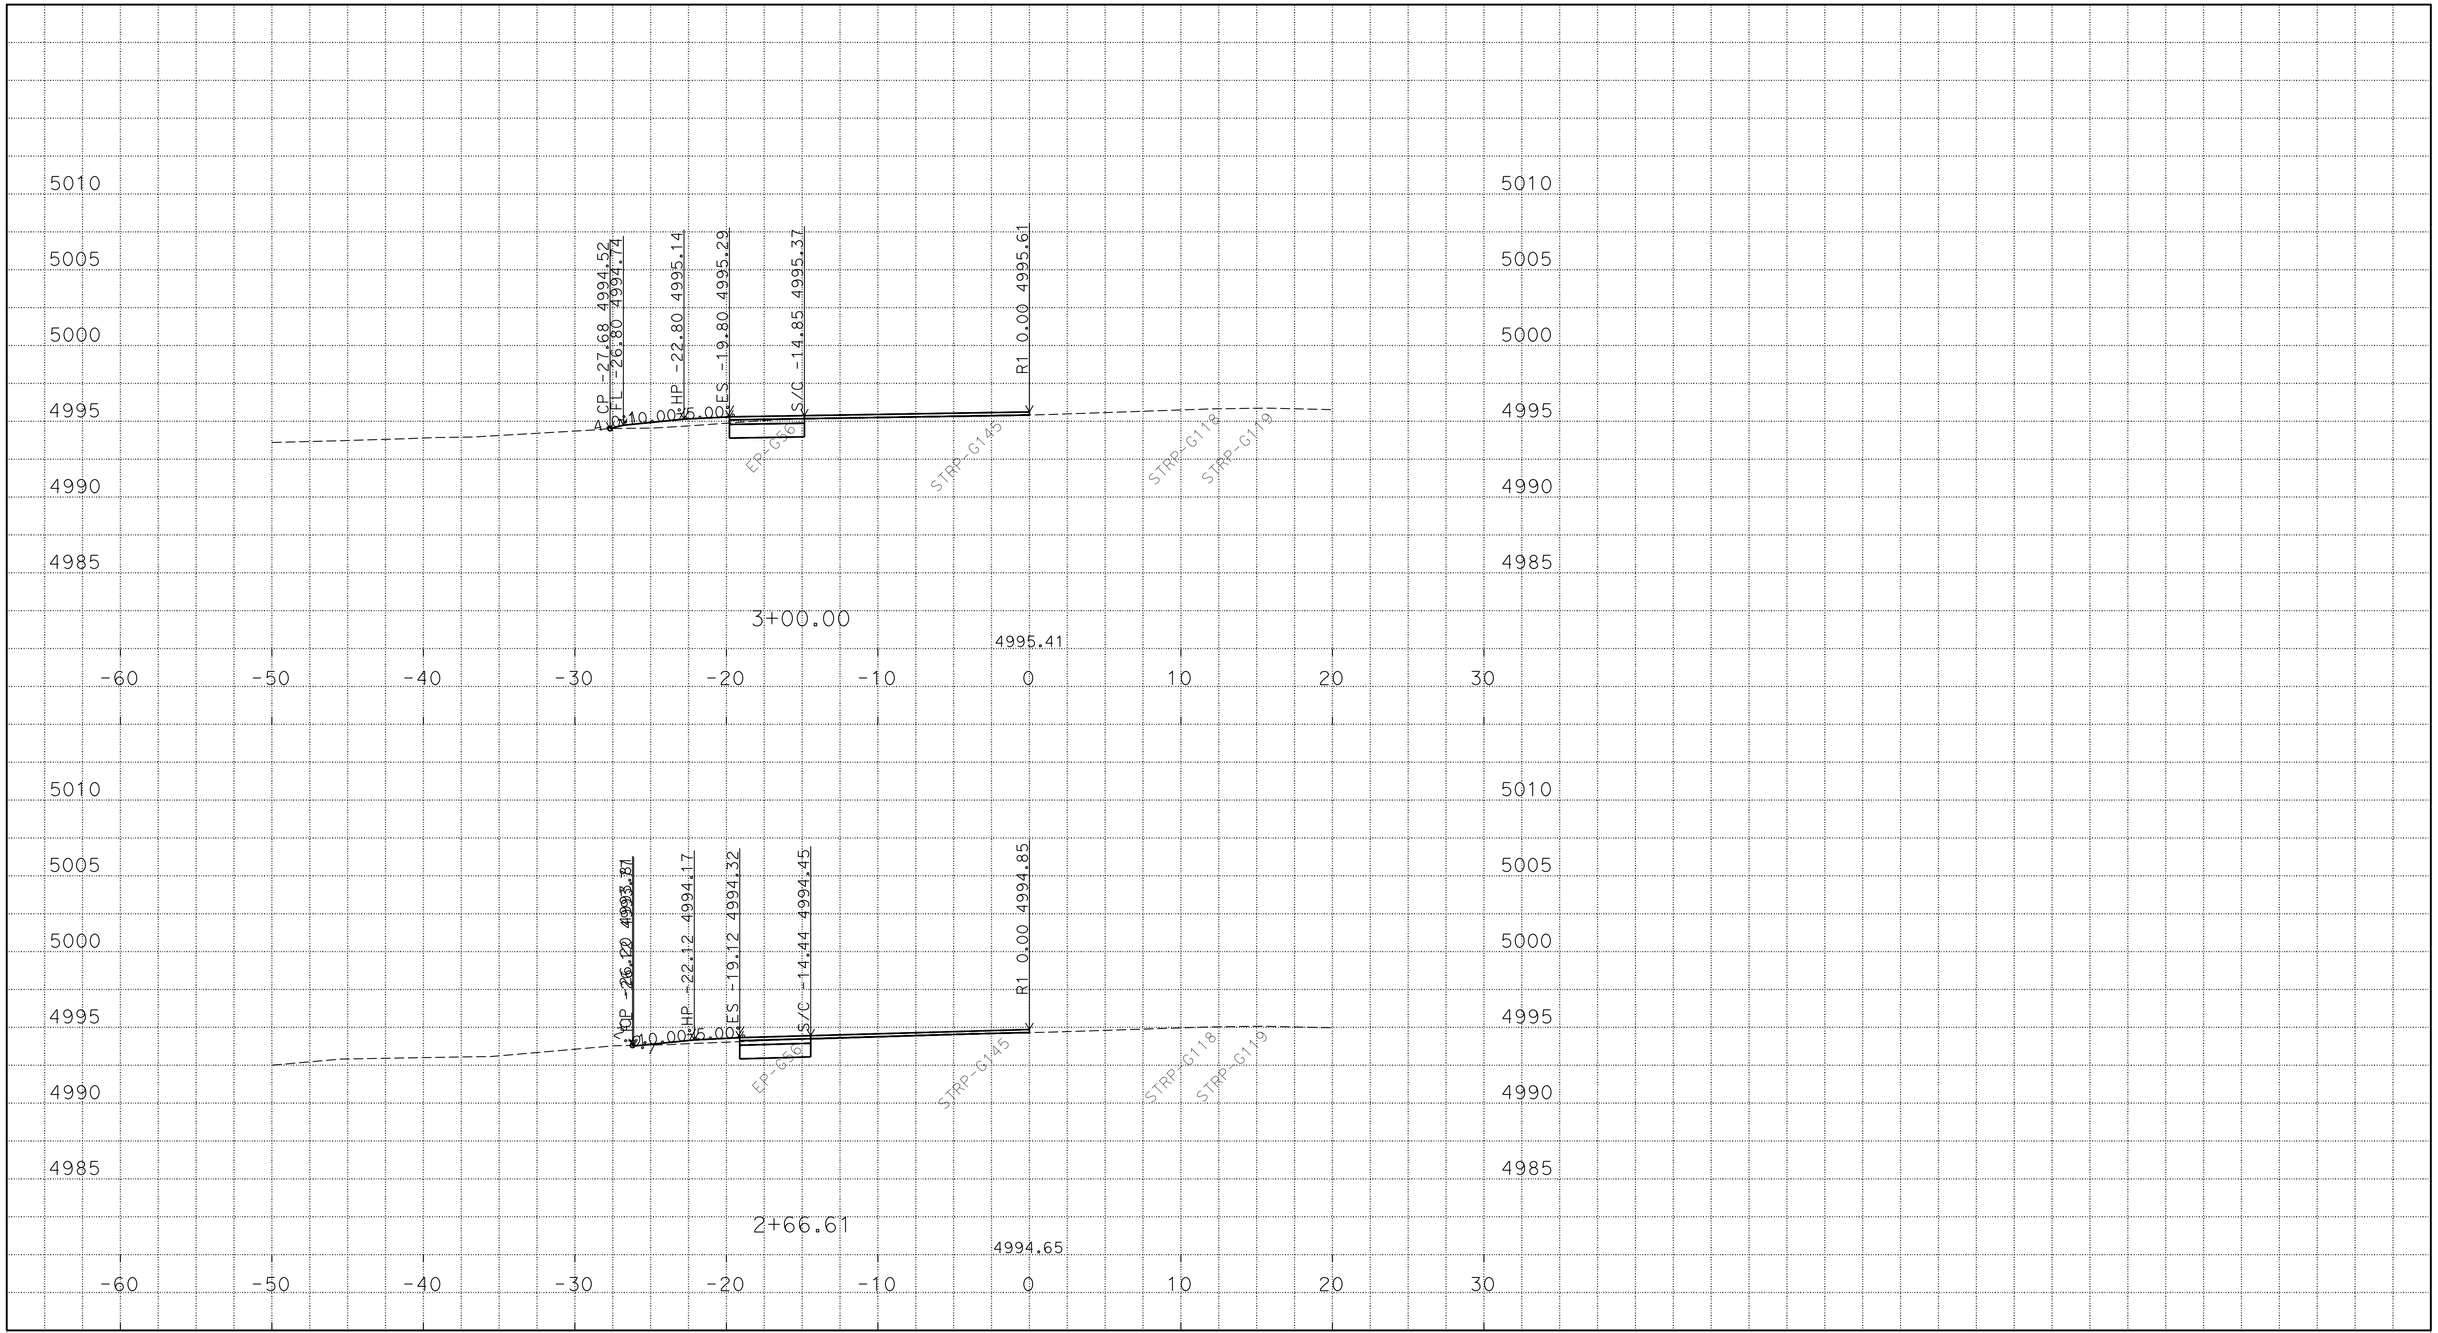

P:\proj1\02\4E420\design\C3D\XSec_Qtys
024E420 SB1N XSEC_TEMP_X_C3D_DWG.dwg - 24-Feb-16 11:29 AM

PLOTTED DATE: 25-FEB-2016

SCALE: 1"=5' Horiz.
1"=5' Vert.

CREATED BY: S117566

CONTRACT: 02-4E4204

DIST/CO/RTE/PM: 02/Las/Sie/395/0.0-5.6/0.0-3.1

PROJECT ID: 02 0002 0283

"R1" LINE
CROSS SECTIONS
4 OF 23

FOR EARTHWORK DEVELOPMENT ONLY

All Dimensions are U.S. Survey Feet

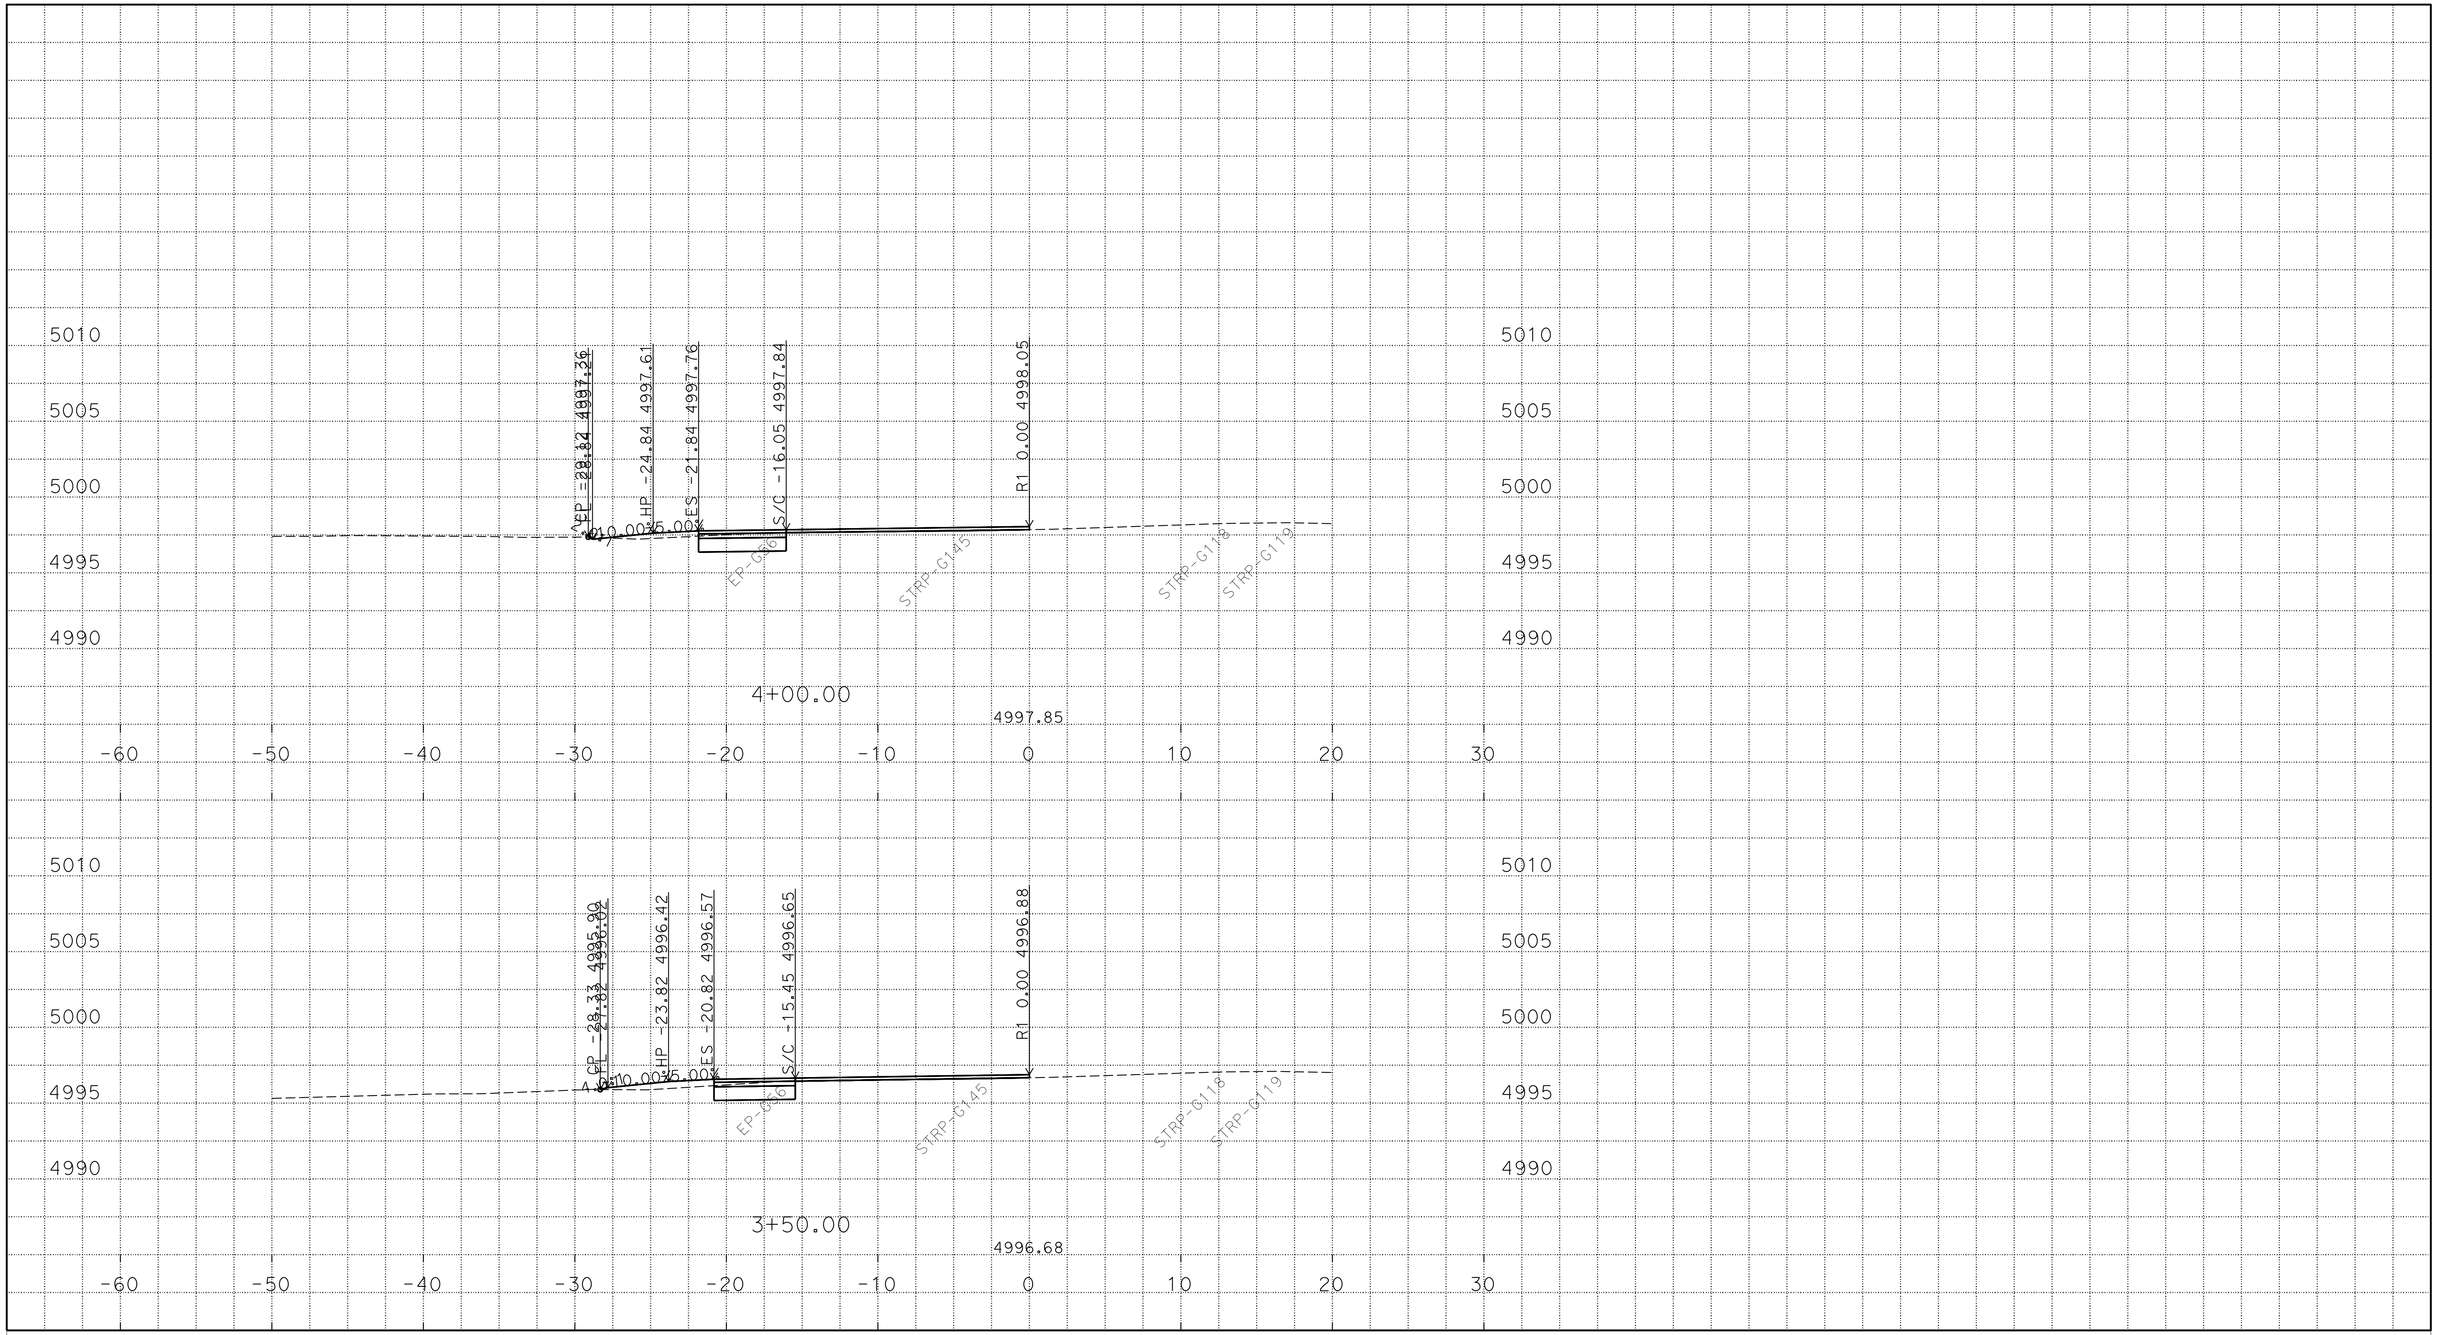

P:\proj1\02\4E420\design\C3D\XSec_Qtys
024E420 SB1N XSEC_TEMP_X_C3D_DWG.dwg - 24-Feb-16 11:29 AM

PLOTTED DATE: 25-FEB-2016

SCALE: 1"=5' Horiz.
1"=5' Vert.

CREATED BY: S117566

CONTRACT: 02-4E4204

DIST/CO/RTE/PM: 02/Las/Sie/395/0.0-5.6/0.0-3.1

PROJECT ID: 02 0002 0283

"R1" LINE
CROSS SECTIONS
5 OF 23

FOR EARTHWORK DEVELOPMENT ONLY

All Dimensions are U.S. Survey Feet

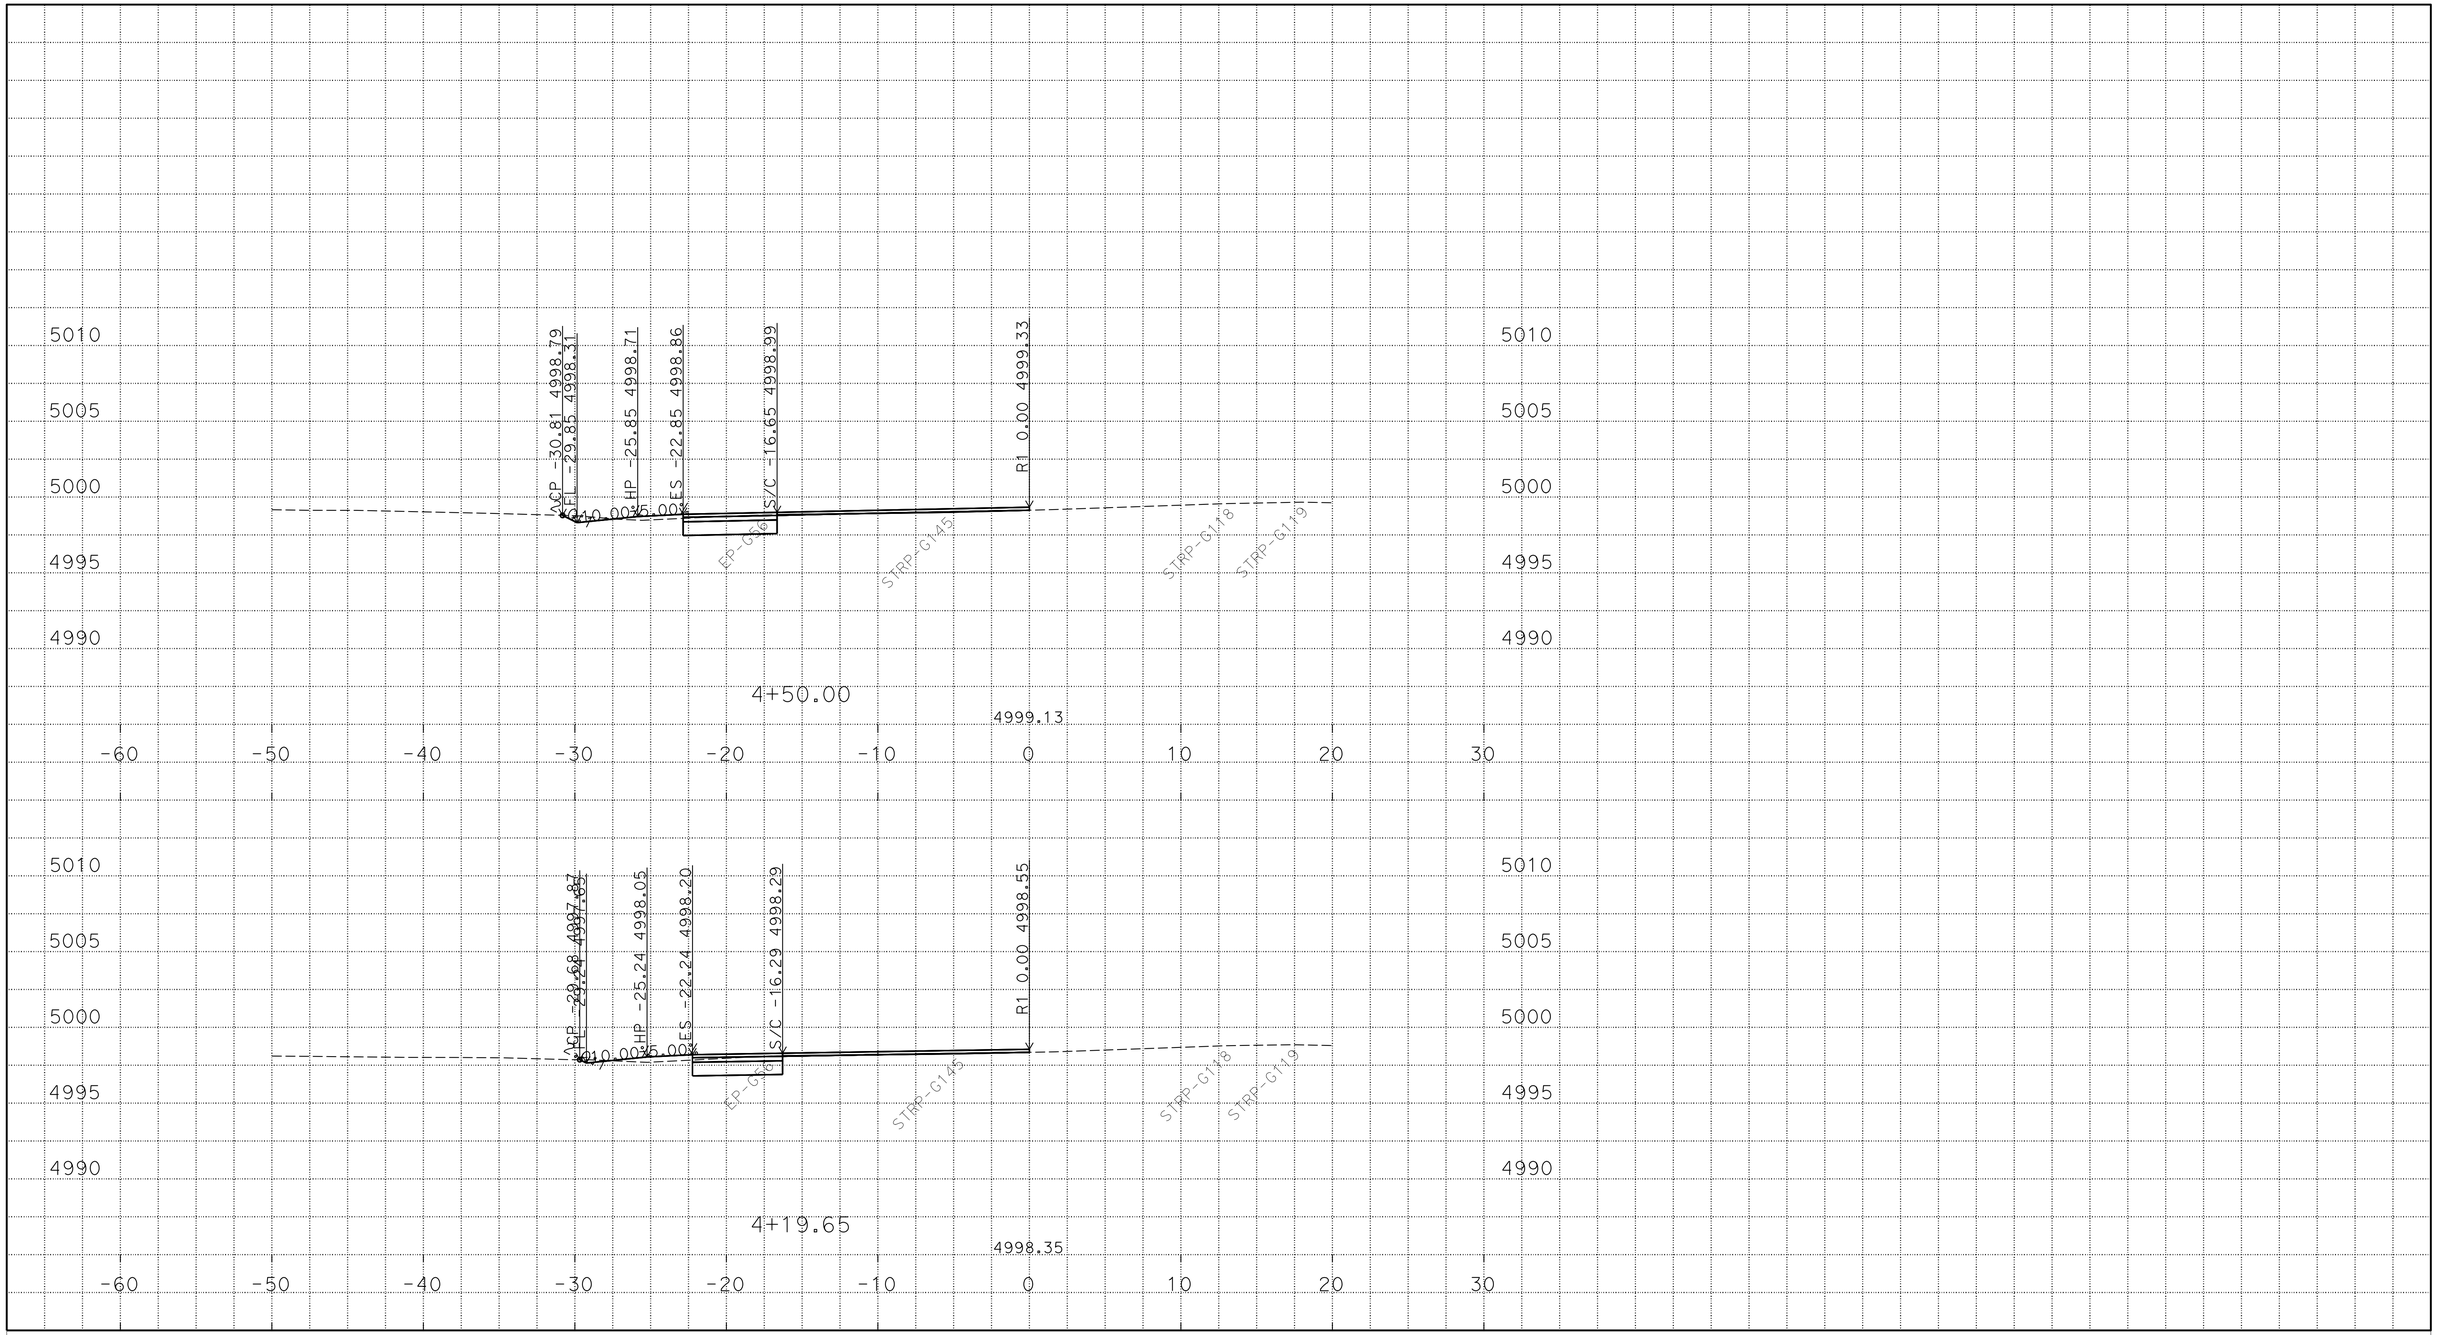

P:\proj1\02\4E420\design\C3D\XSec_Qtys
024E420 SB1N XSEC_TEMP_X_C3D_DWG.dwg - 24-Feb-16 11:29 AM

PLOTTED DATE: 25-FEB-2016

SCALE: 1"=5' Horiz.
1"=5' Vert.

CREATED BY: S117566

CONTRACT: 02-4E4204

DIST/CO/RTE/PM: 02/Las/Sie/395/0.0-5.6/0.0-3.1

PROJECT ID: 02 0002 0283

"R1" LINE
CROSS SECTIONS
6 OF 23

FOR EARTHWORK DEVELOPMENT ONLY

All Dimensions are U.S. Survey Feet

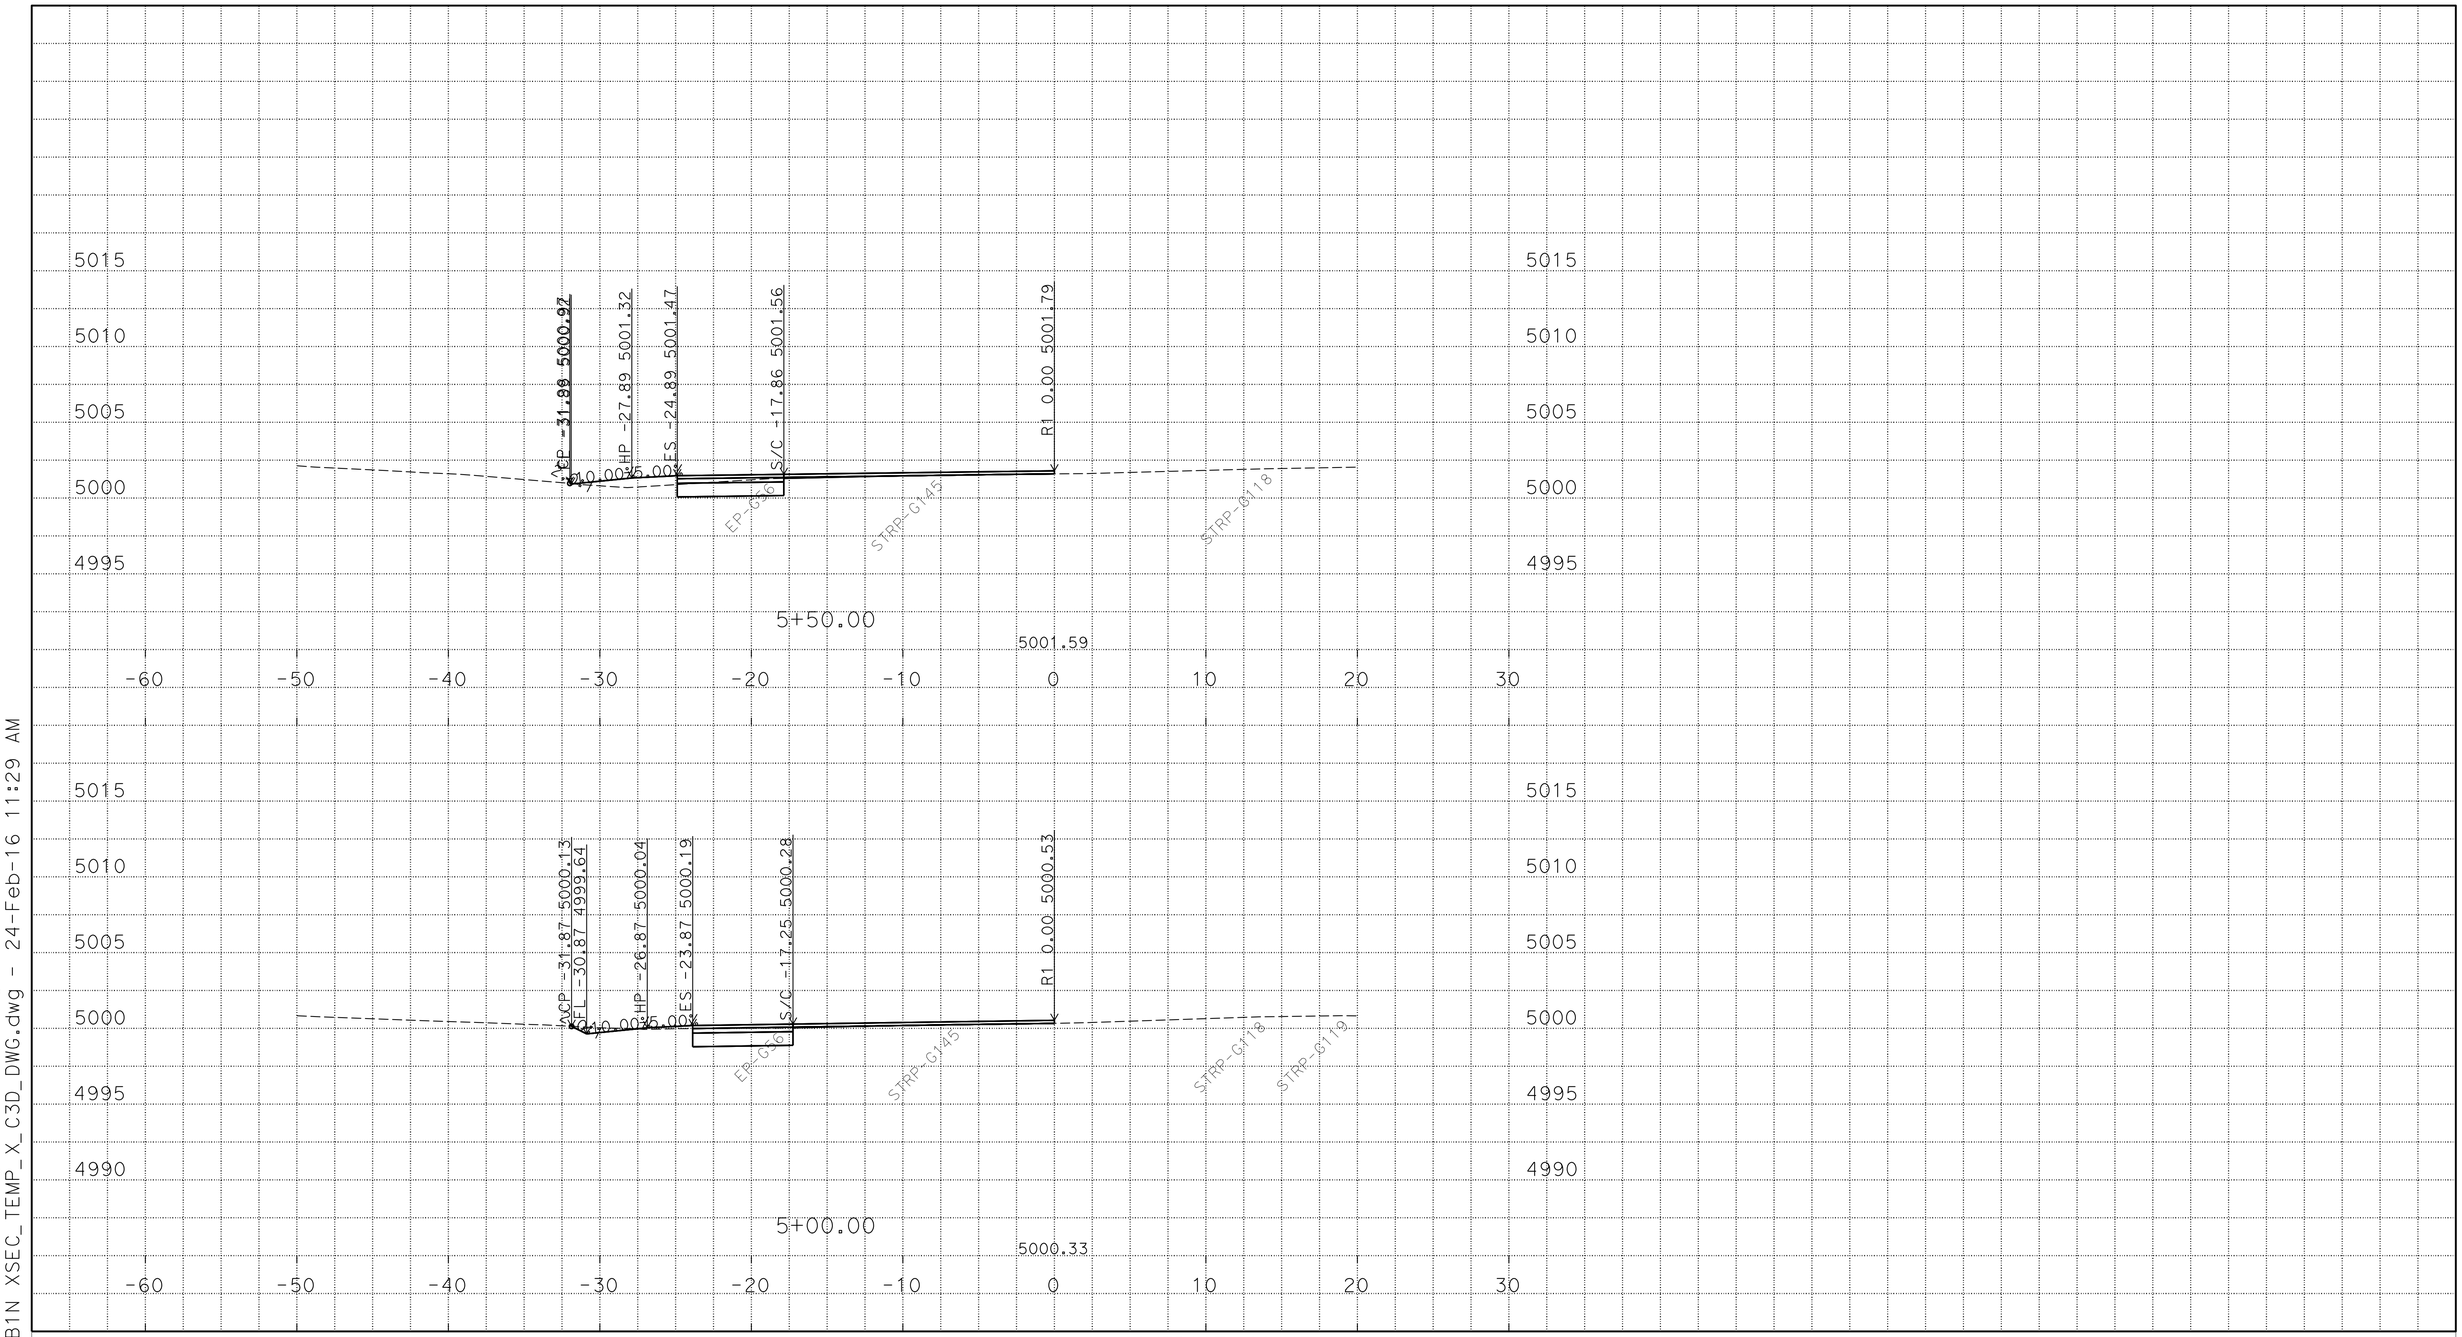

P:\proj1\02\4E420\design\C3D\XSec_Qtys
024E420 SB1N XSEC_TEMP_X_C3D_DWG.dwg - 24-Feb-16 11:29 AM

PLOTTED DATE: 25-FEB-2016

SCALE: 1"=5' Horiz.
1"=5' Vert.

CREATED BY: S117566

CONTRACT: 02-4E4204

DIST/CO/RTE/PM: 02/Las/Sie/395/0.0-5.6/0.0-3.1

PROJECT ID: 02 0002 0283

"R1" LINE
CROSS SECTIONS
7 OF 23

FOR EARTHWORK DEVELOPMENT ONLY

All Dimensions are U.S. Survey Feet

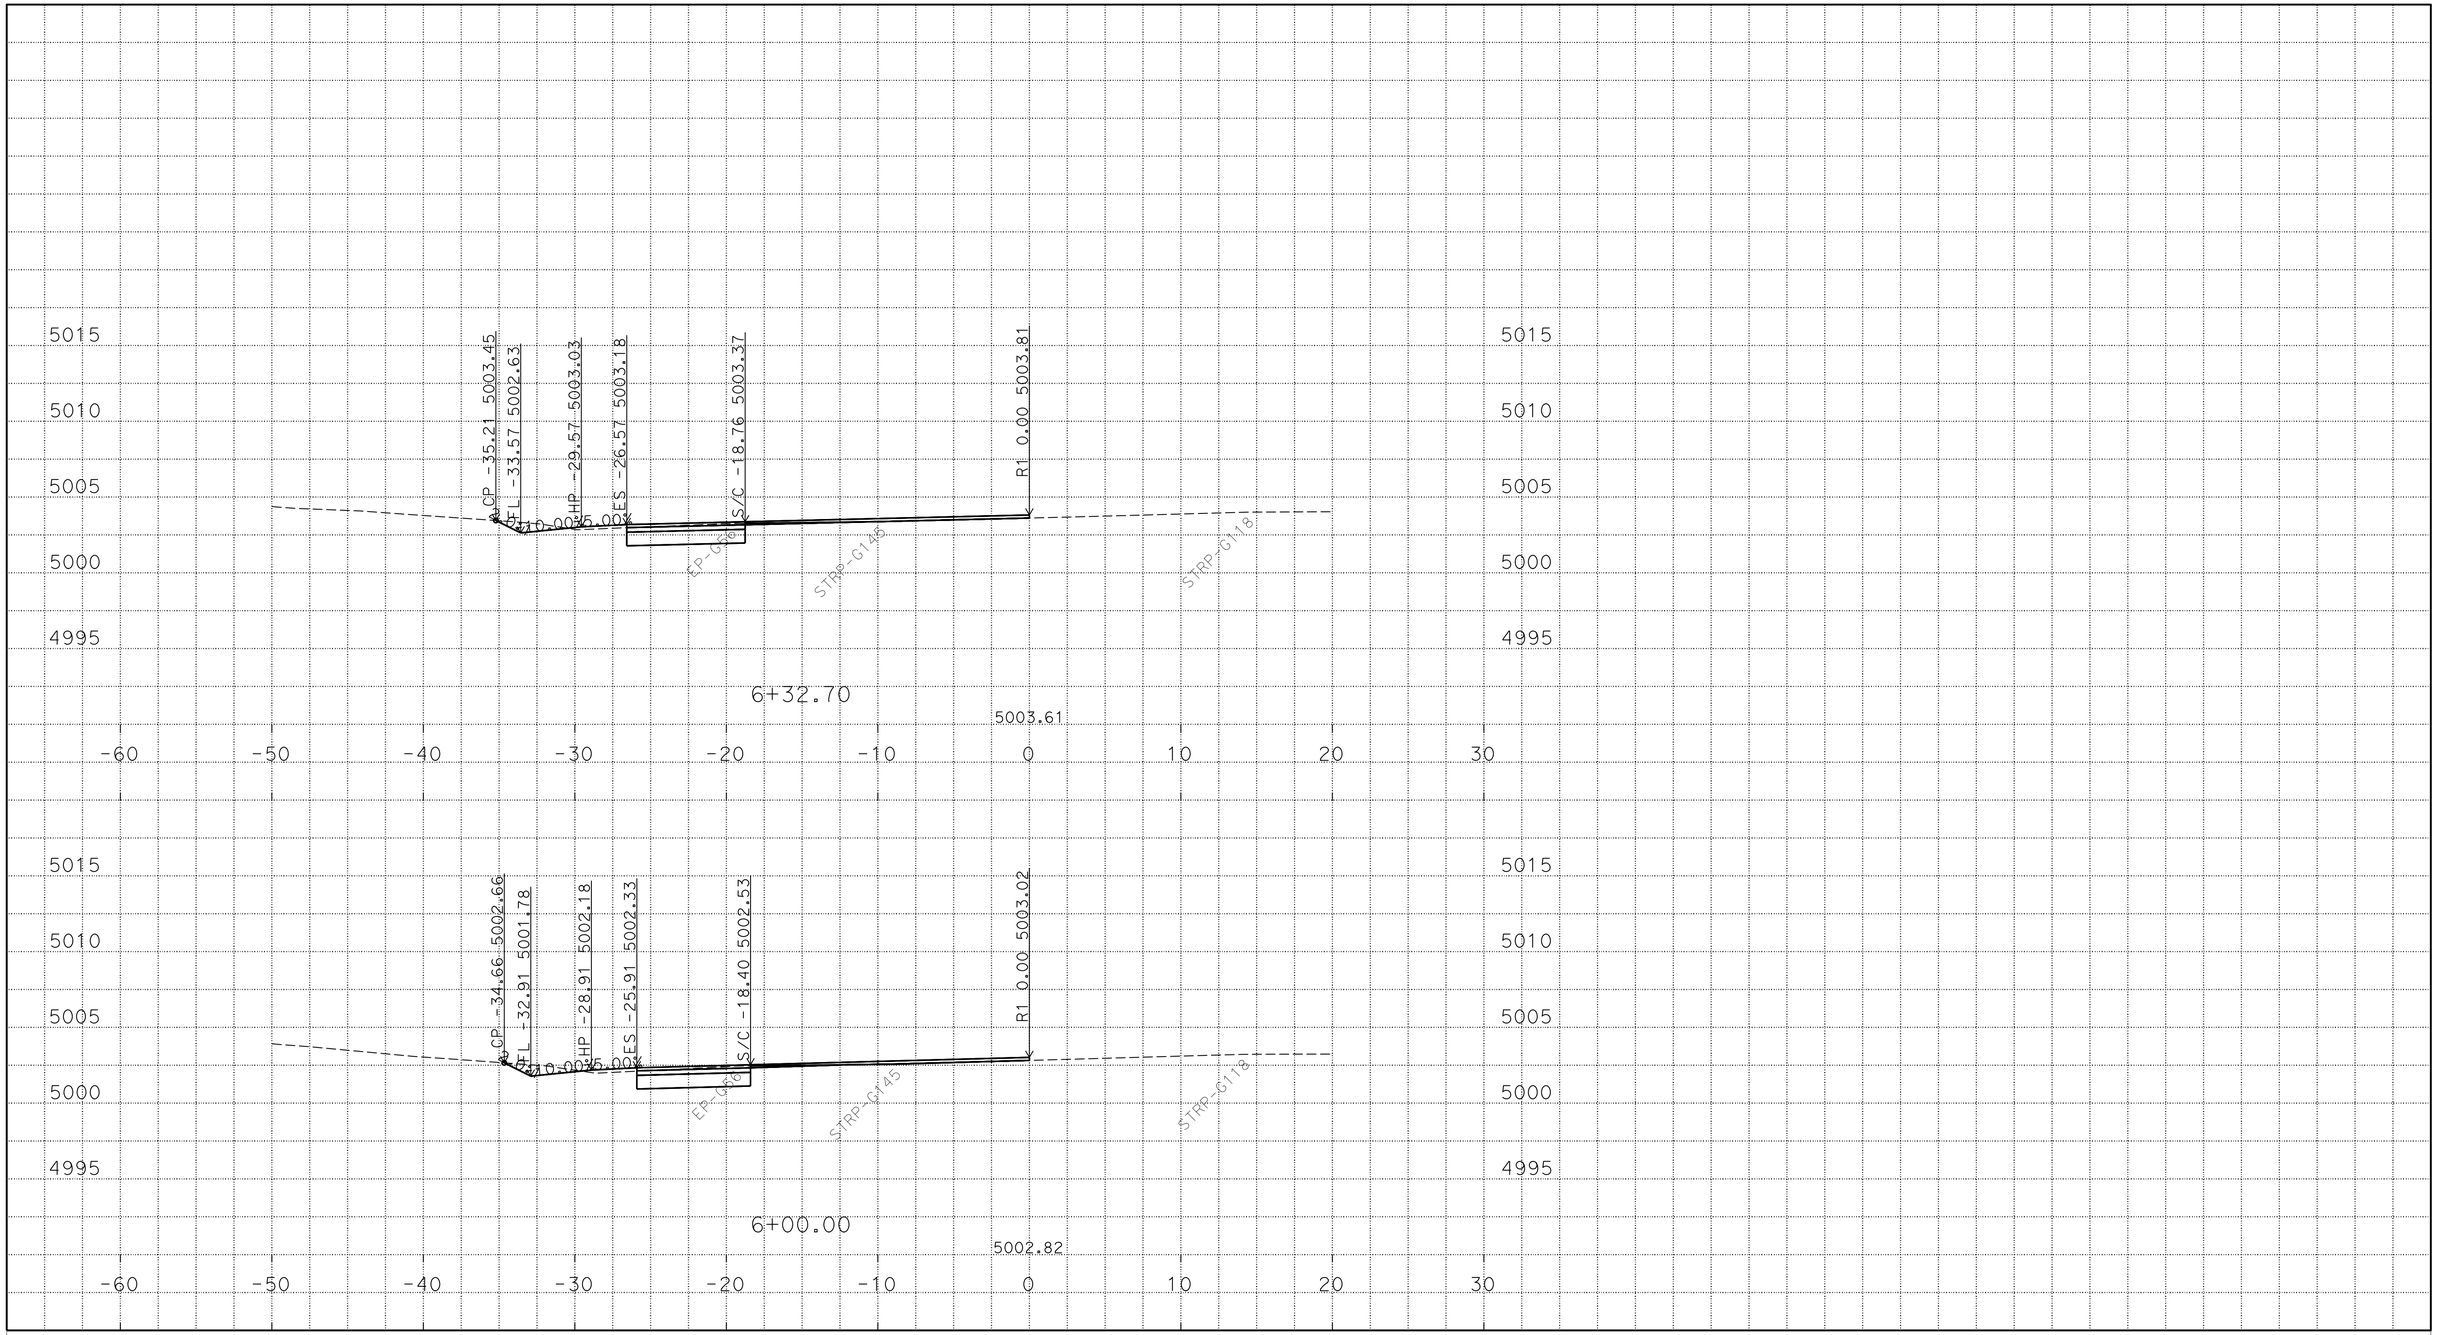

P:\proj1\02\4E420\design\C3D\XSec_Qtys
024E420 SB1N XSEC_TEMP_X_C3D_DWG.dwg - 24-Feb-16 11:29 AM

PLOTTED DATE: 25-FEB-2016

SCALE: 1"=5' Horiz.
1"=5' Vert.

CREATED BY: S117566

CONTRACT: 02-4E4204

DIST/CO/RTE/PM: 02/Las/Sie/395/0.0-5.6/0.0-3.1

PROJECT ID: 02 0002 0283

"R1" LINE
CROSS SECTIONS
8 OF 23

FOR EARTHWORK DEVELOPMENT ONLY

All Dimensions are U.S. Survey Feet

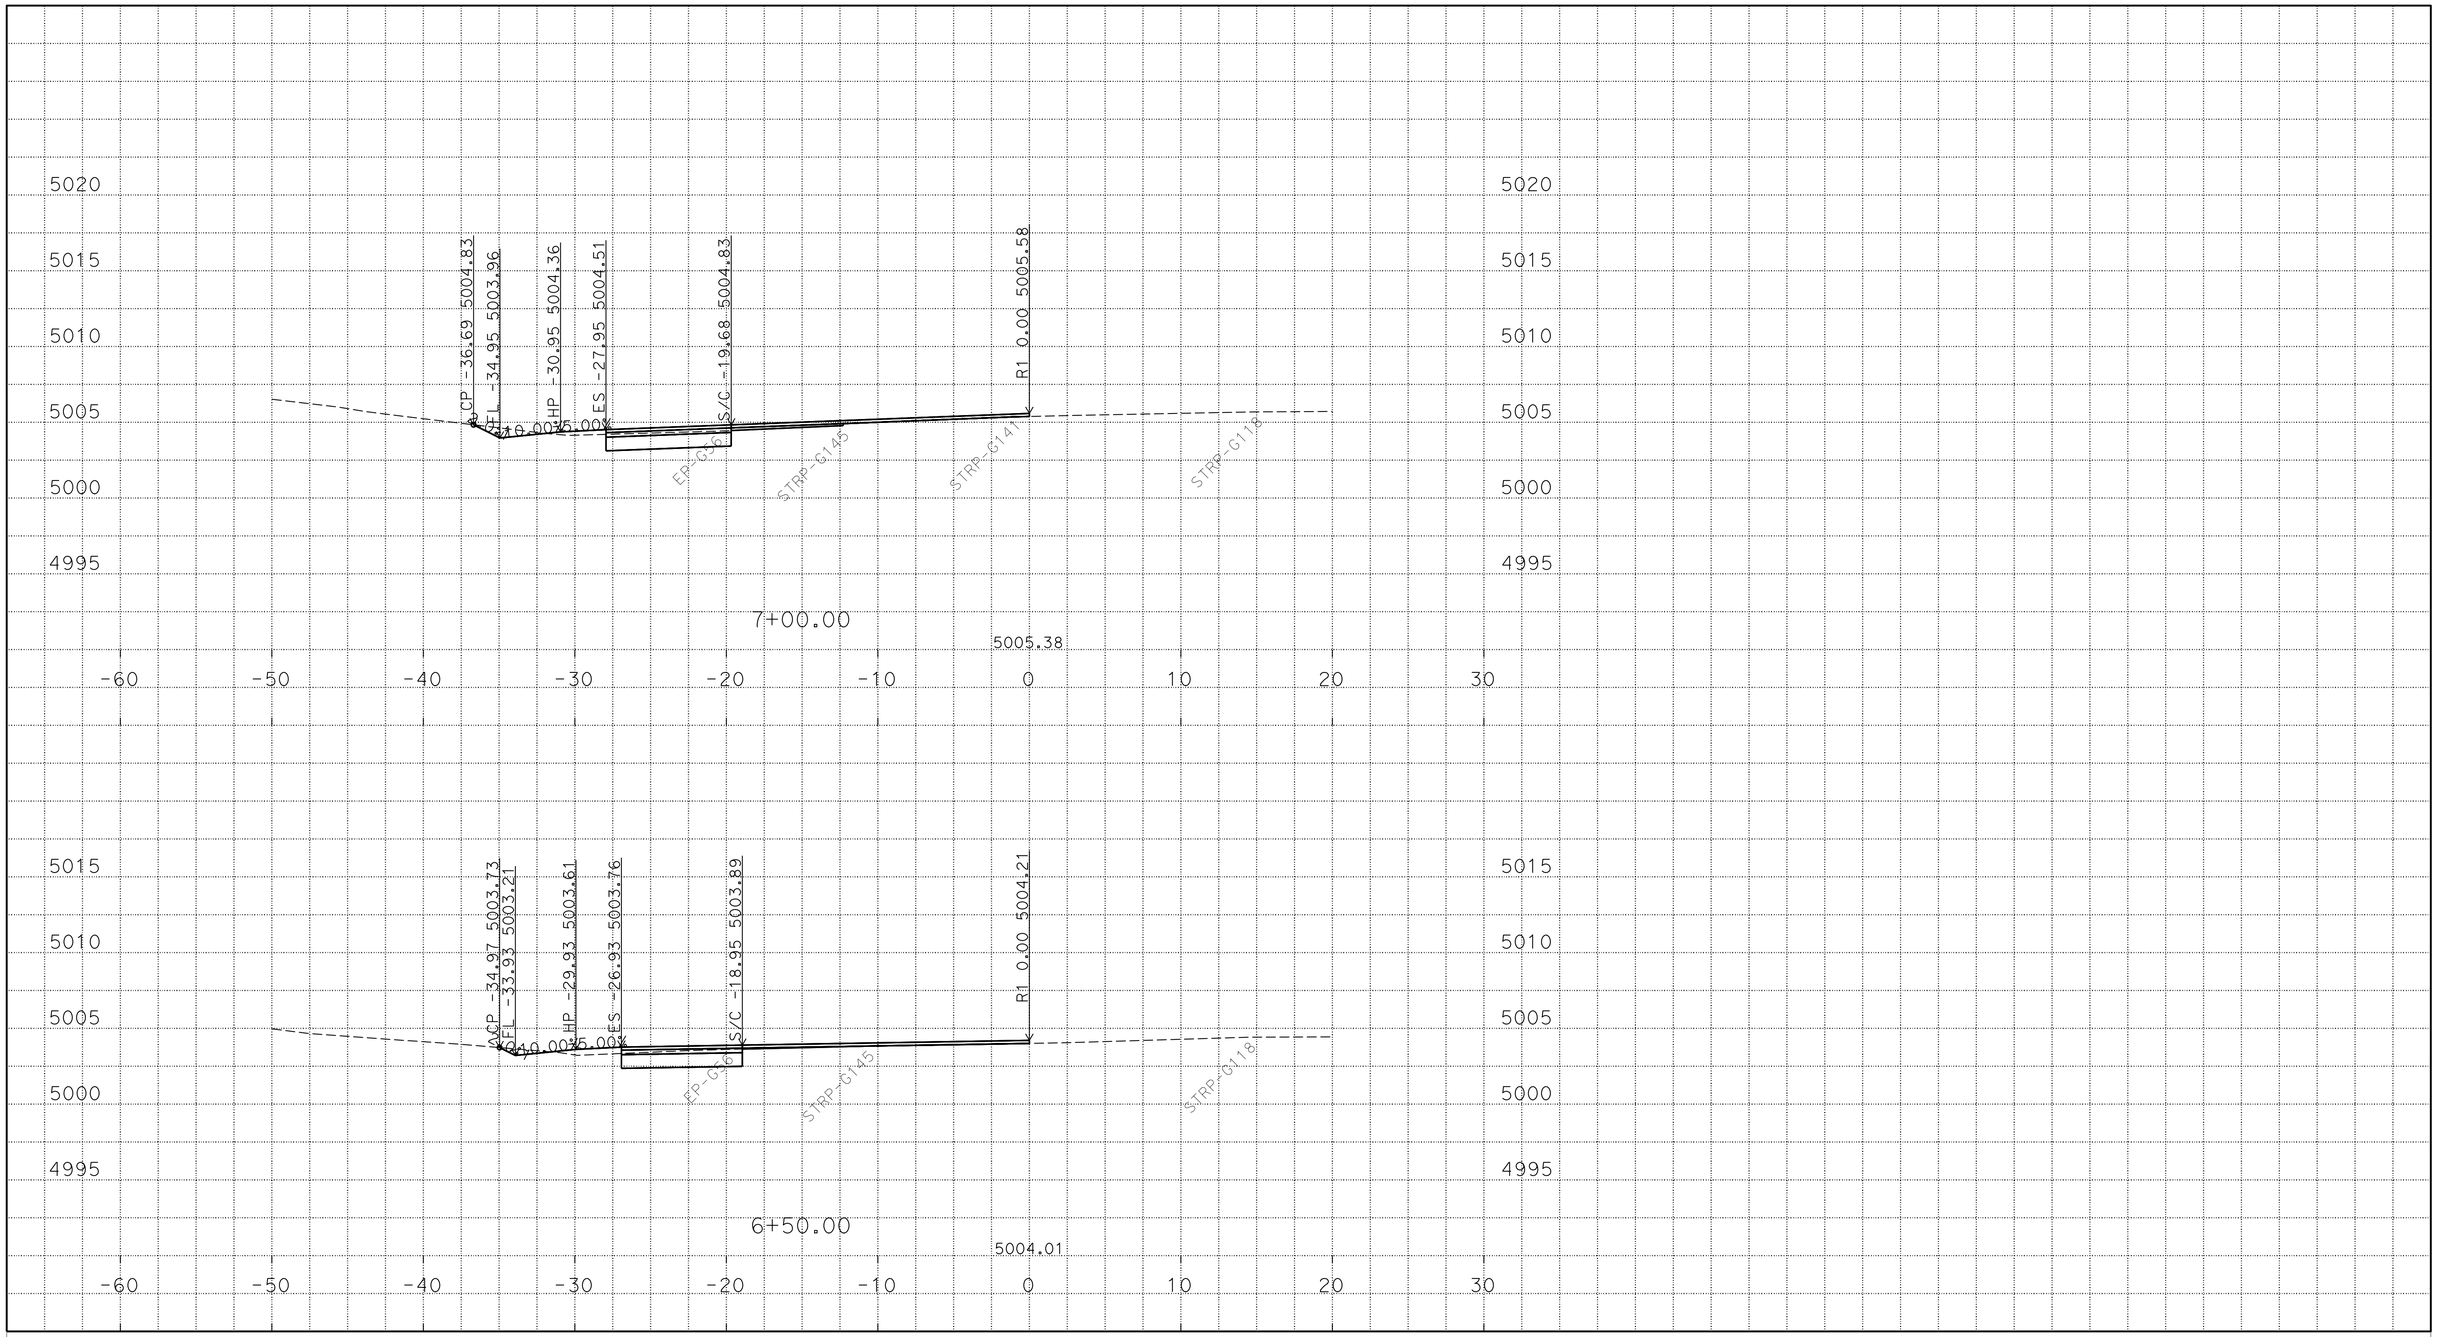

P:\proj1\02\4E420\design\C3D\XSec_Qtys
024E420 SB1N XSEC_TEMP_X_C3D_DWG.dwg - 24-Feb-16 11:29 AM

PLOTTED DATE: 25-FEB-2016

SCALE: 1"=5' Horiz.
1"=5' Vert.

CREATED BY: S117566

CONTRACT: 02-4E4204

DIST/CO/RTE/PM: 02/Las/Sie/395/0.0-5.6/0.0-3.1

PROJECT ID: 02 0002 0283

"R1" LINE
CROSS SECTIONS
9 OF 23

FOR EARTHWORK DEVELOPMENT ONLY

All Dimensions are U.S. Survey Feet

P:\proj1\02\4E420\design\C3D\XSec_Qtys
024E420 SB1N XSEC_TEMP_X_C3D_DWG.dwg - 24-Feb-16 11:29 AM

PLOTTED DATE: 25-FEB-2016

SCALE: 1"=5' Horiz.
1"=5' Vert.

CREATED BY: S117566

CONTRACT: 02-4E4204

DIST/CO/RTE/PM: 02/Las/Sie/395/0.0-5.6/0.0-3.1

PROJECT ID: 02 0002 0283

"R1" LINE
CROSS SECTIONS
10 OF 23

FOR EARTHWORK DEVELOPMENT ONLY

All Dimensions are U.S. Survey Feet

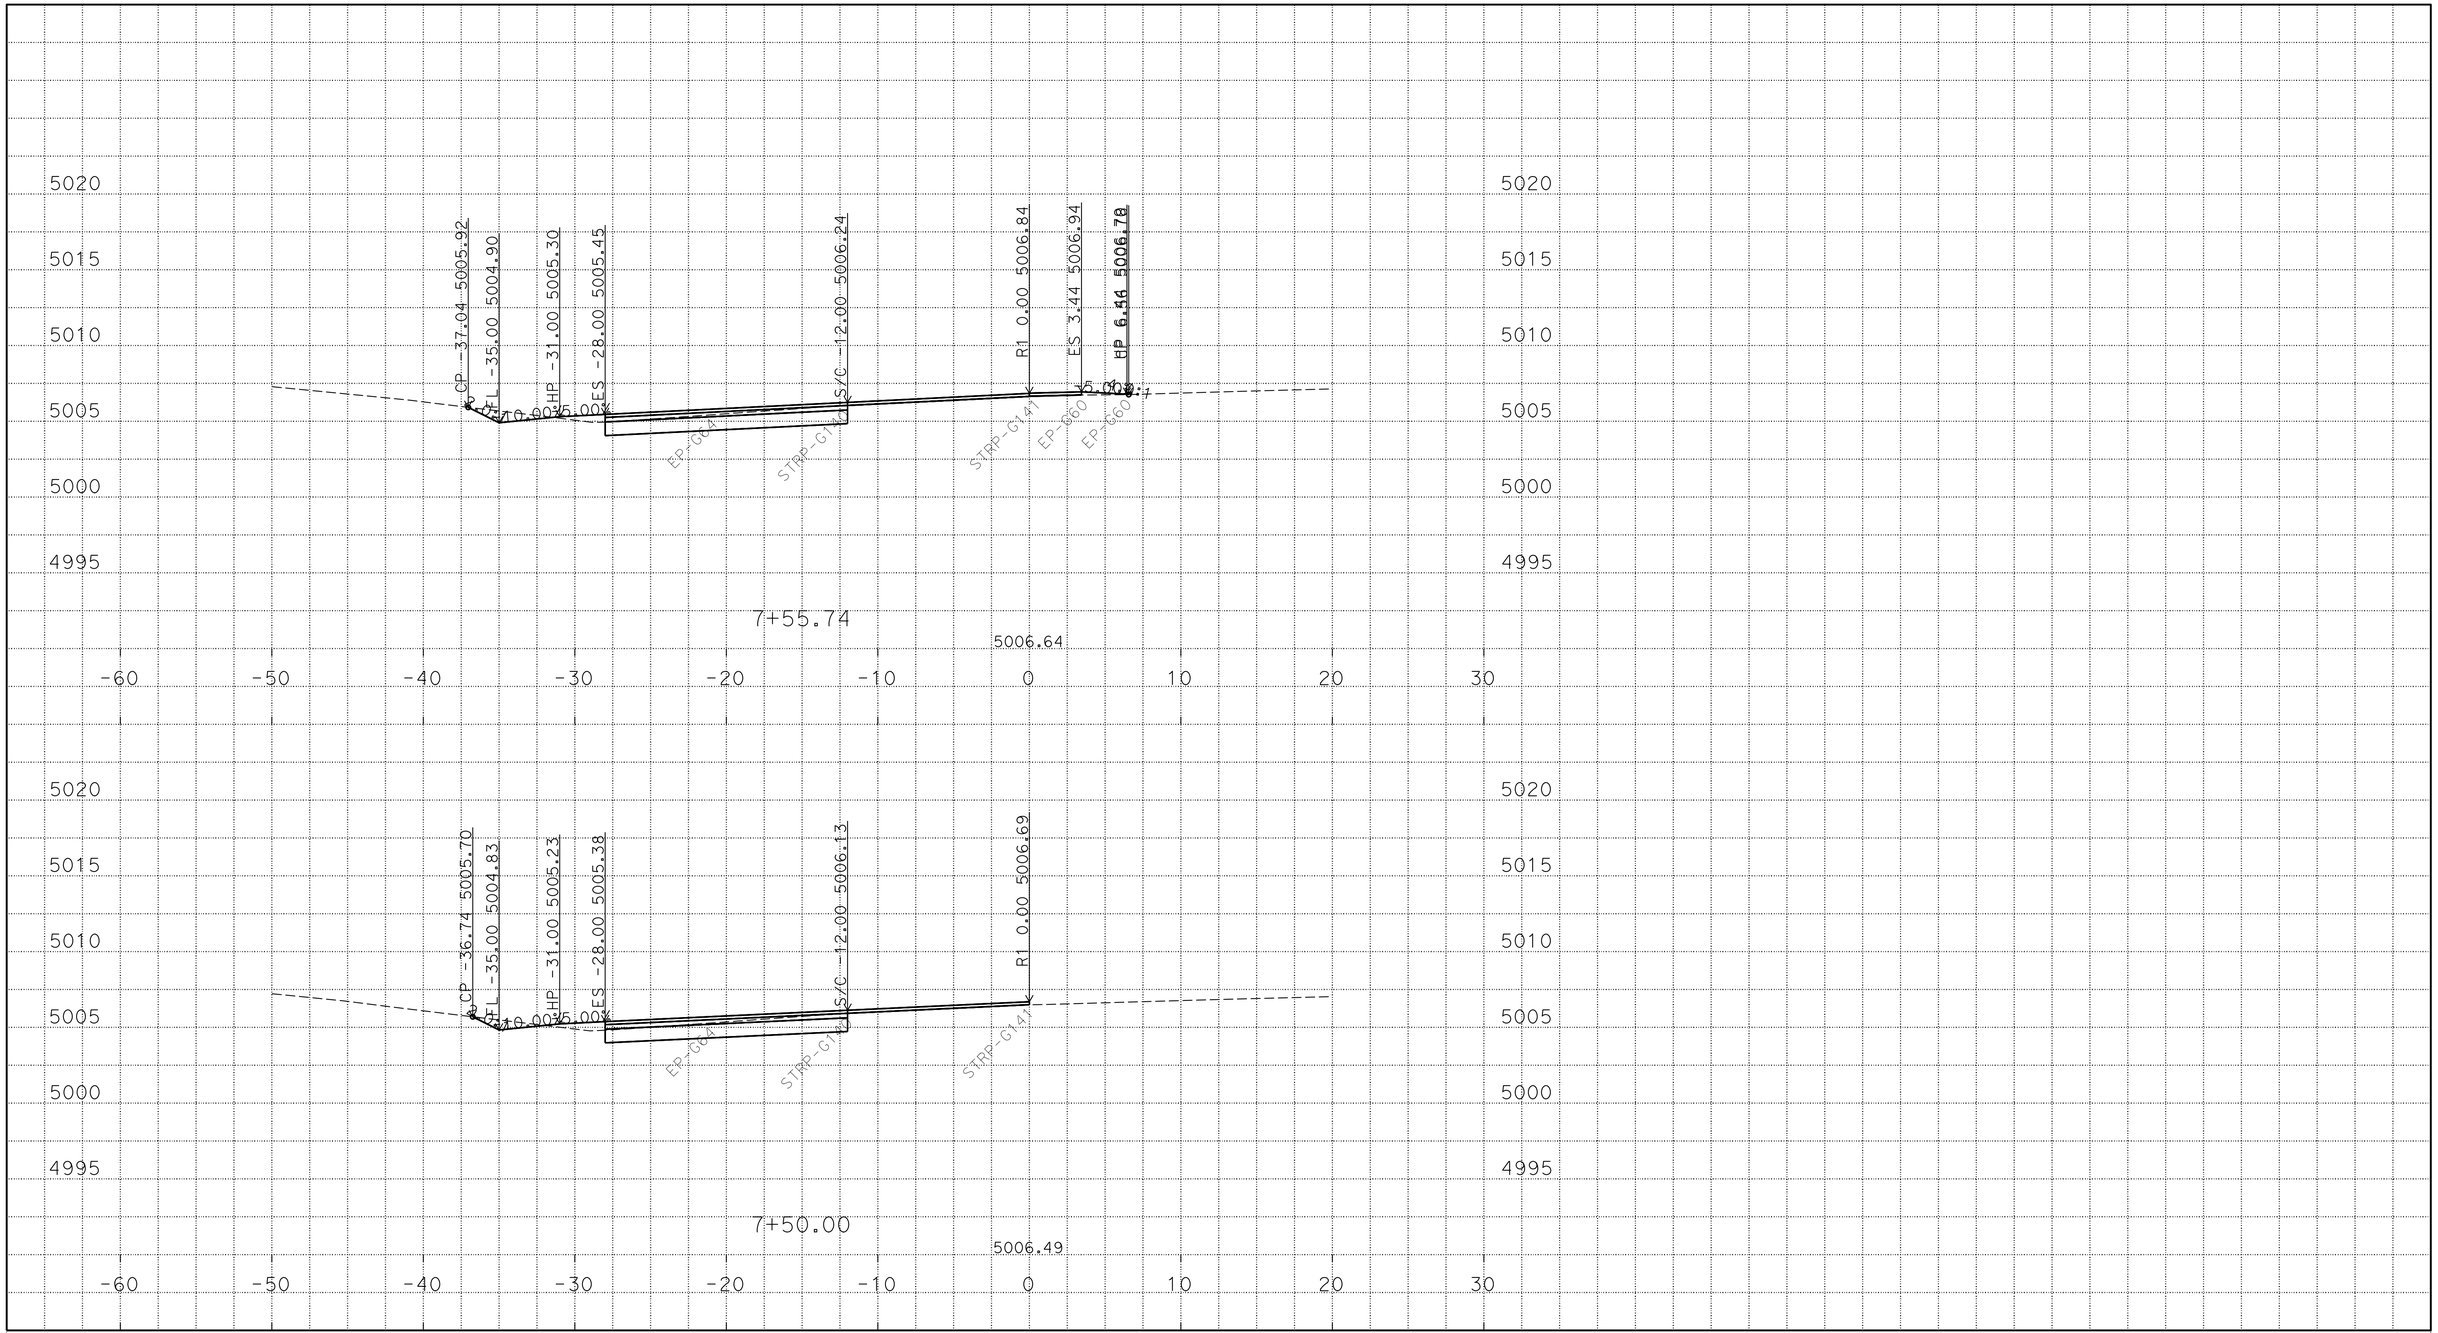

P:\proj1\02\4E420\design\C3D\XSec_Qtys
024E420 SB1N XSEC_TEMP_X_C3D_DWG.dwg - 24-Feb-16 11:29 AM

PLOTTED DATE: 25-FEB-2016

SCALE: 1"=5' Horiz.
1"=5' Vert.

CREATED BY: S117566

CONTRACT: 02-4E4204

DIST/CO/RTE/PM: 02/Las/Sie/395/0.0-5.6/0.0-3.1

PROJECT ID: 02 0002 0283

"R1" LINE
CROSS SECTIONS
11 OF 23

FOR EARTHWORK DEVELOPMENT ONLY

All Dimensions are U.S. Survey Feet

P:\proj1\02\4E420\design\C3D\XSec_Qtys
024E420 SB1N XSEC_TEMP_X_C3D_DWG.dwg - 24-Feb-16 11:29 AM

PLOTTED DATE: 25-FEB-2016

SCALE: 1"=5' Horiz.
1"=5' Vert.

CREATED BY: S117566

CONTRACT: 02-4E4204

DIST/CO/RTE/PM: 02/Las/Sie/395/0.0-5.6/0.0-3.1

PROJECT ID: 02 0002 0283

"R1" LINE
CROSS SECTIONS
12 OF 23

FOR EARTHWORK DEVELOPMENT ONLY

All Dimensions are U.S. Survey Feet

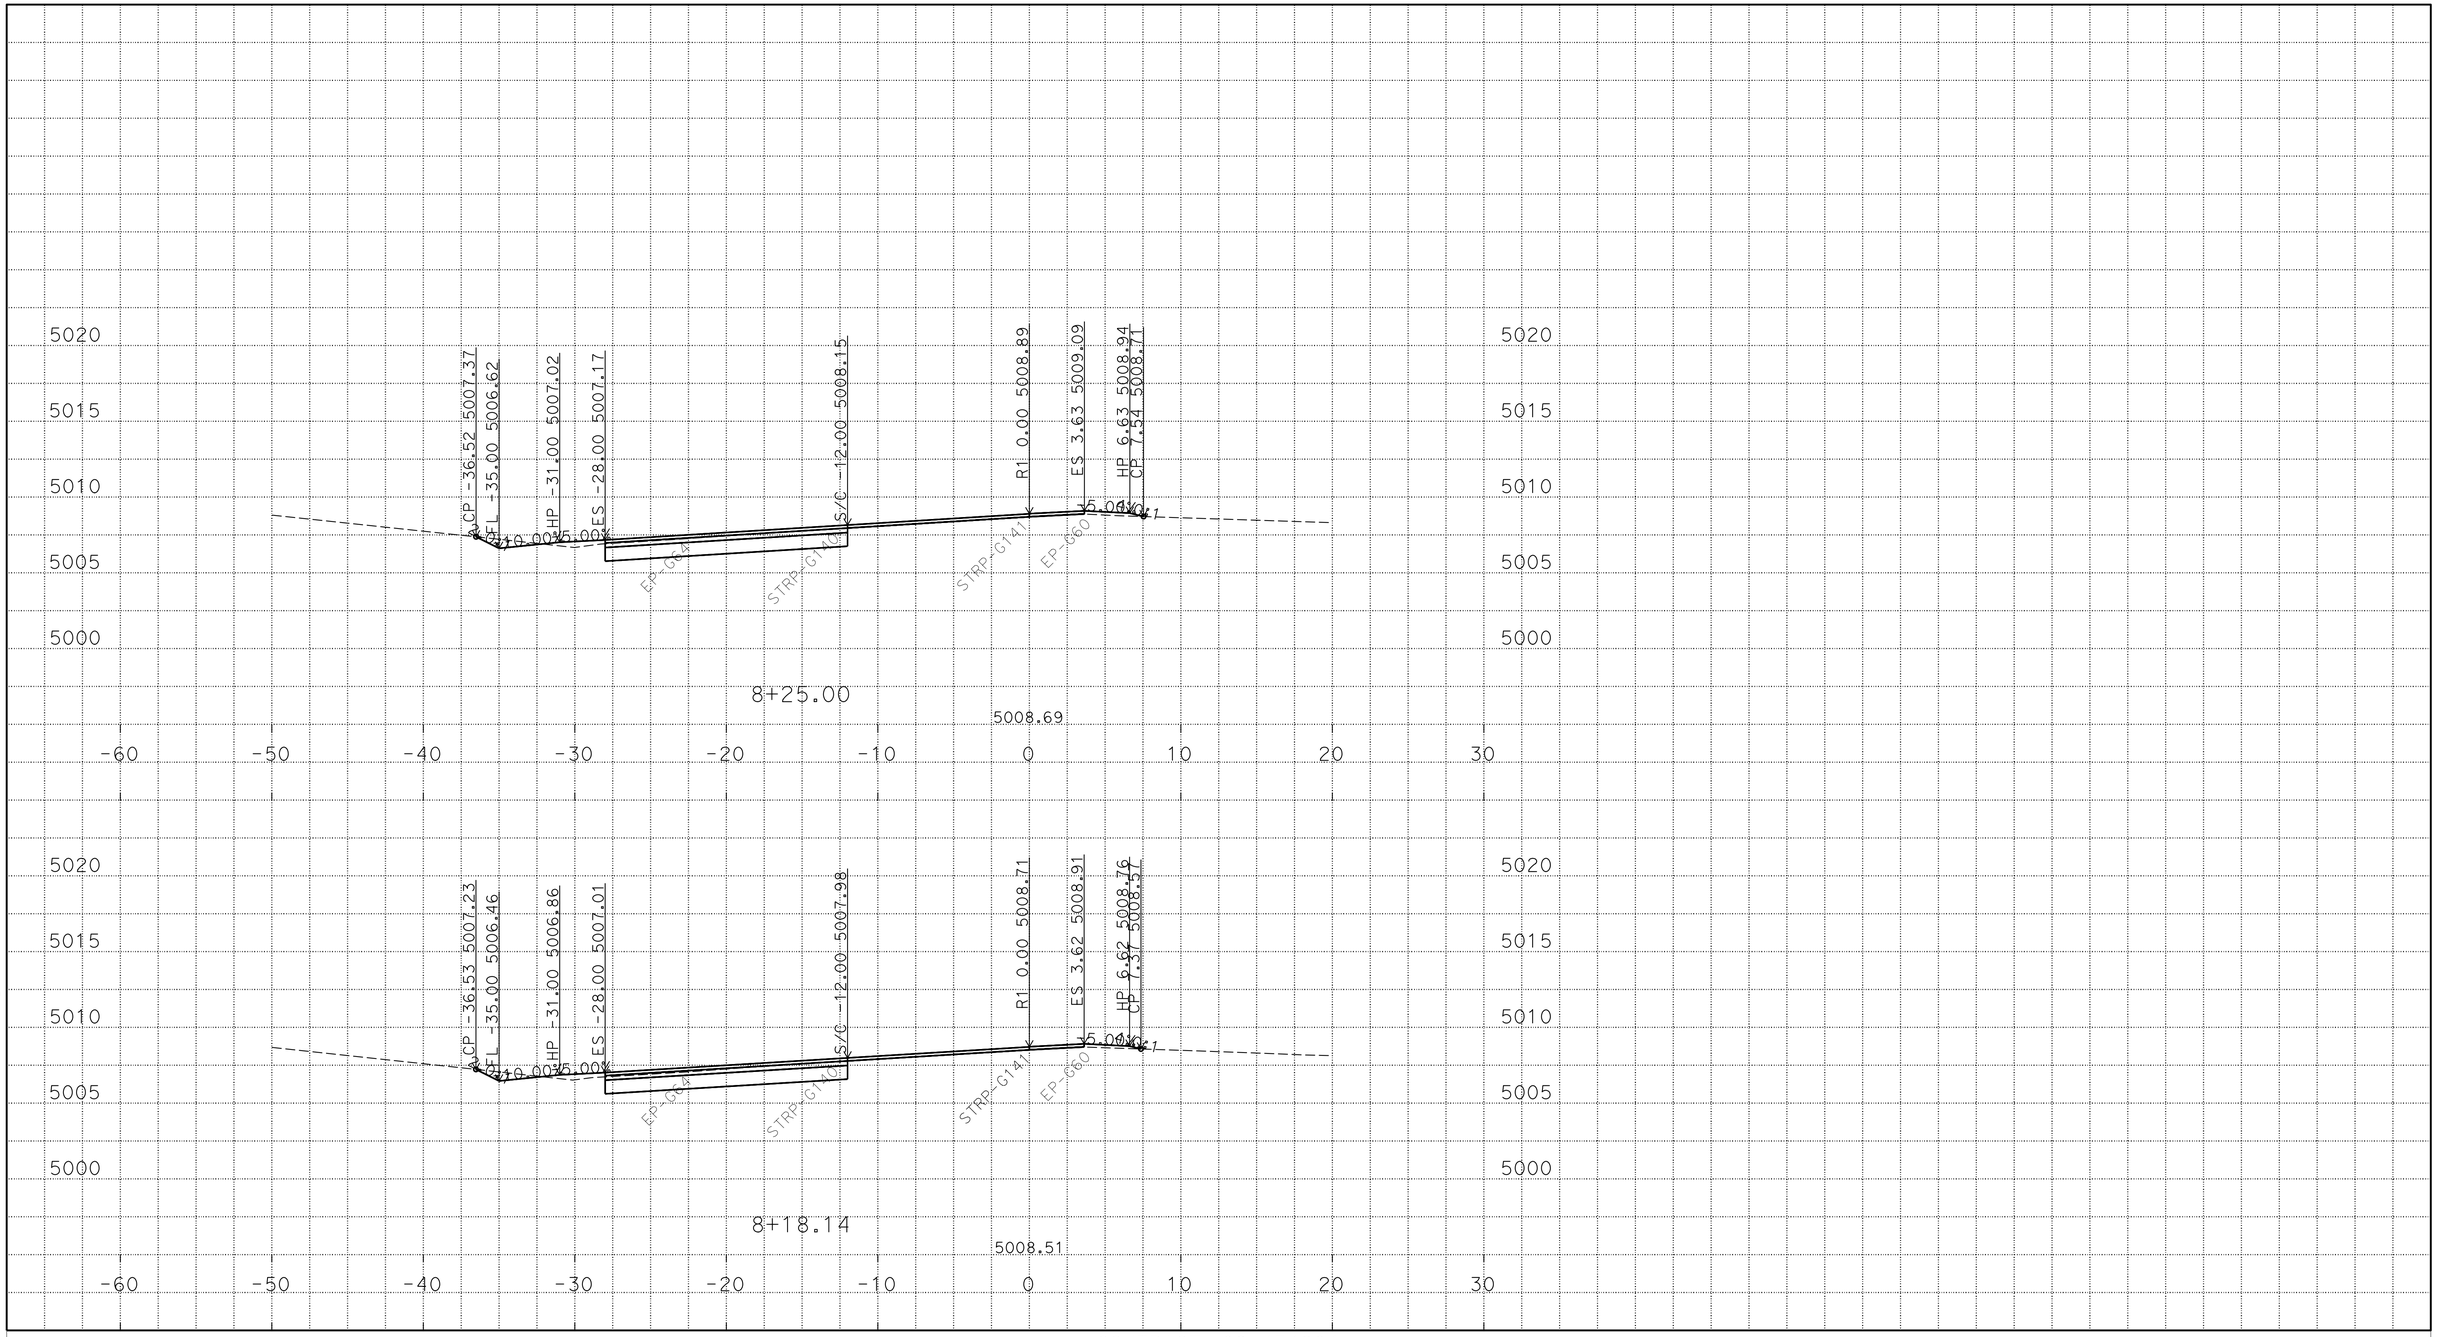

P:\proj1\02\4E420\design\C3D\XSec_Qtys
024E420 SB1N XSEC_TEMP_X_C3D_DWG.dwg - 24-Feb-16 11:29 AM

PLOTTED DATE: 25-FEB-2016

SCALE: 1"=5' Horiz.
1"=5' Vert.

CREATED BY: S117566

CONTRACT: 02-4E4204

DIST/CO/RTE/PM: 02/Las/Sie/395/0.0-5.6/0.0-3.1

PROJECT ID: 02 0002 0283

"R1" LINE
CROSS SECTIONS
13 OF 23

FOR EARTHWORK DEVELOPMENT ONLY

All Dimensions are U.S. Survey Feet

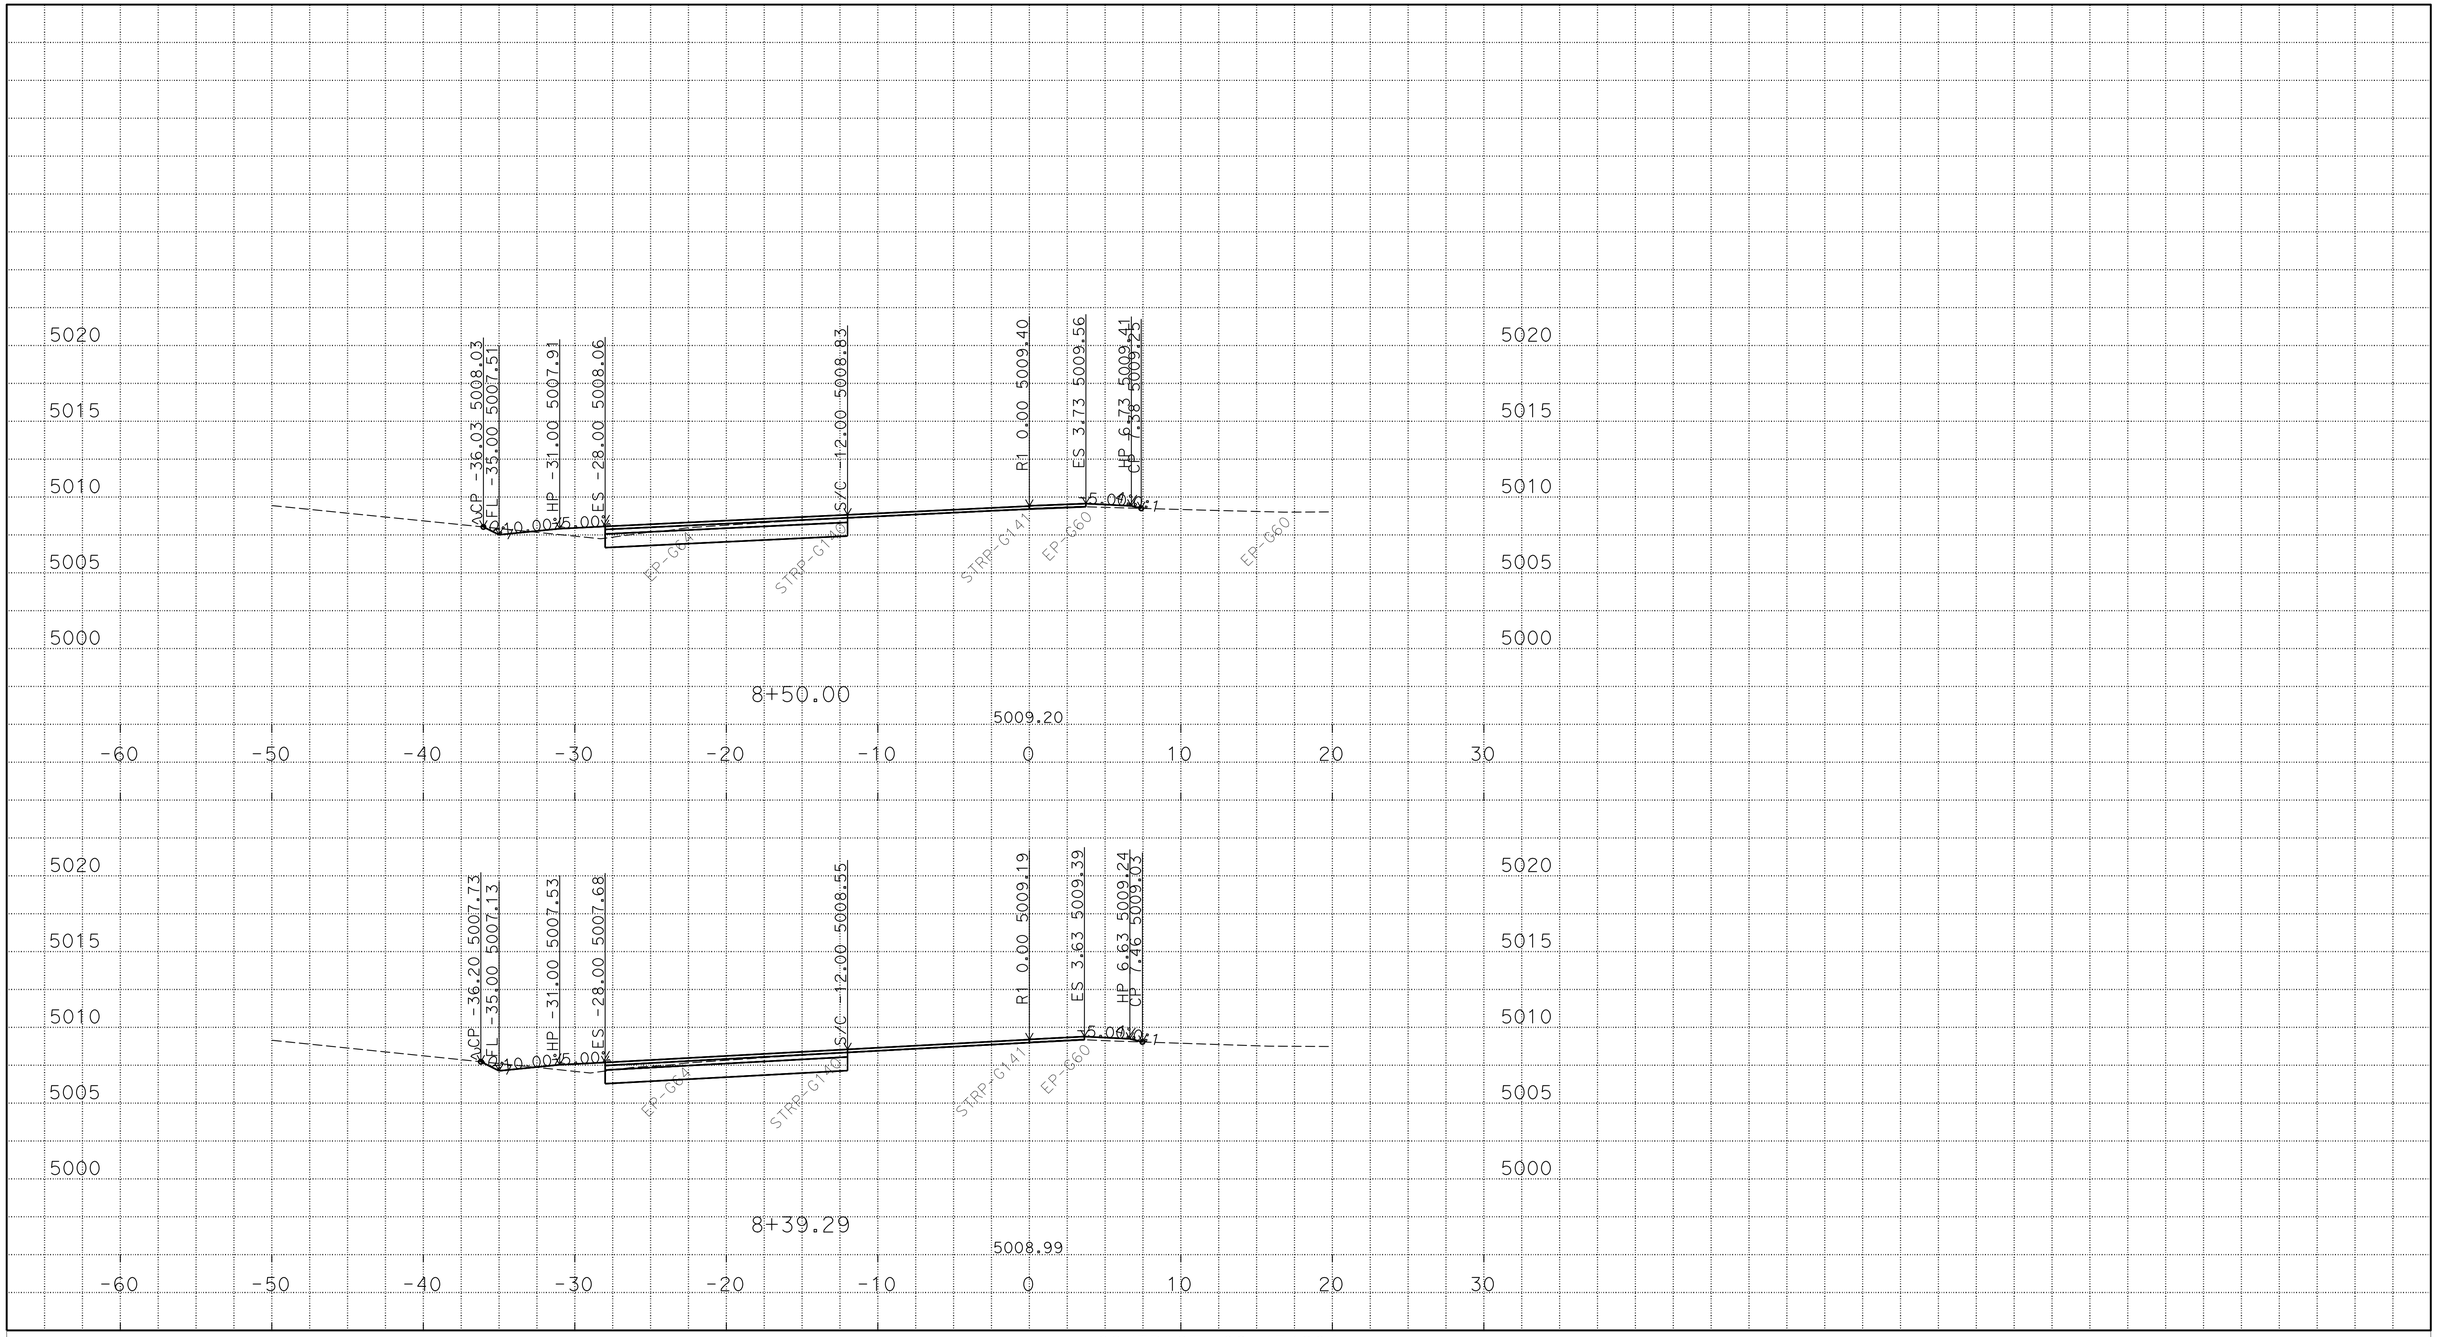

P:\proj1\02\4E420\design\C3D\XSec_Qtys
024E420 SB1N XSEC_TEMP_X_C3D_DWG.dwg - 24-Feb-16 11:29 AM

PLOTTED DATE: 25-FEB-2016

SCALE: 1"=5' Horiz.
1"=5' Vert.

CREATED BY: S117566

CONTRACT: 02-4E4204

DIST/CO/RTE/PM: 02/Las/Sie/395/0.0-5.6/0.0-3.1

PROJECT ID: 02 0002 0283

"R1" LINE
CROSS SECTIONS
14 OF 23

FOR EARTHWORK DEVELOPMENT ONLY

All Dimensions are U.S. Survey Feet

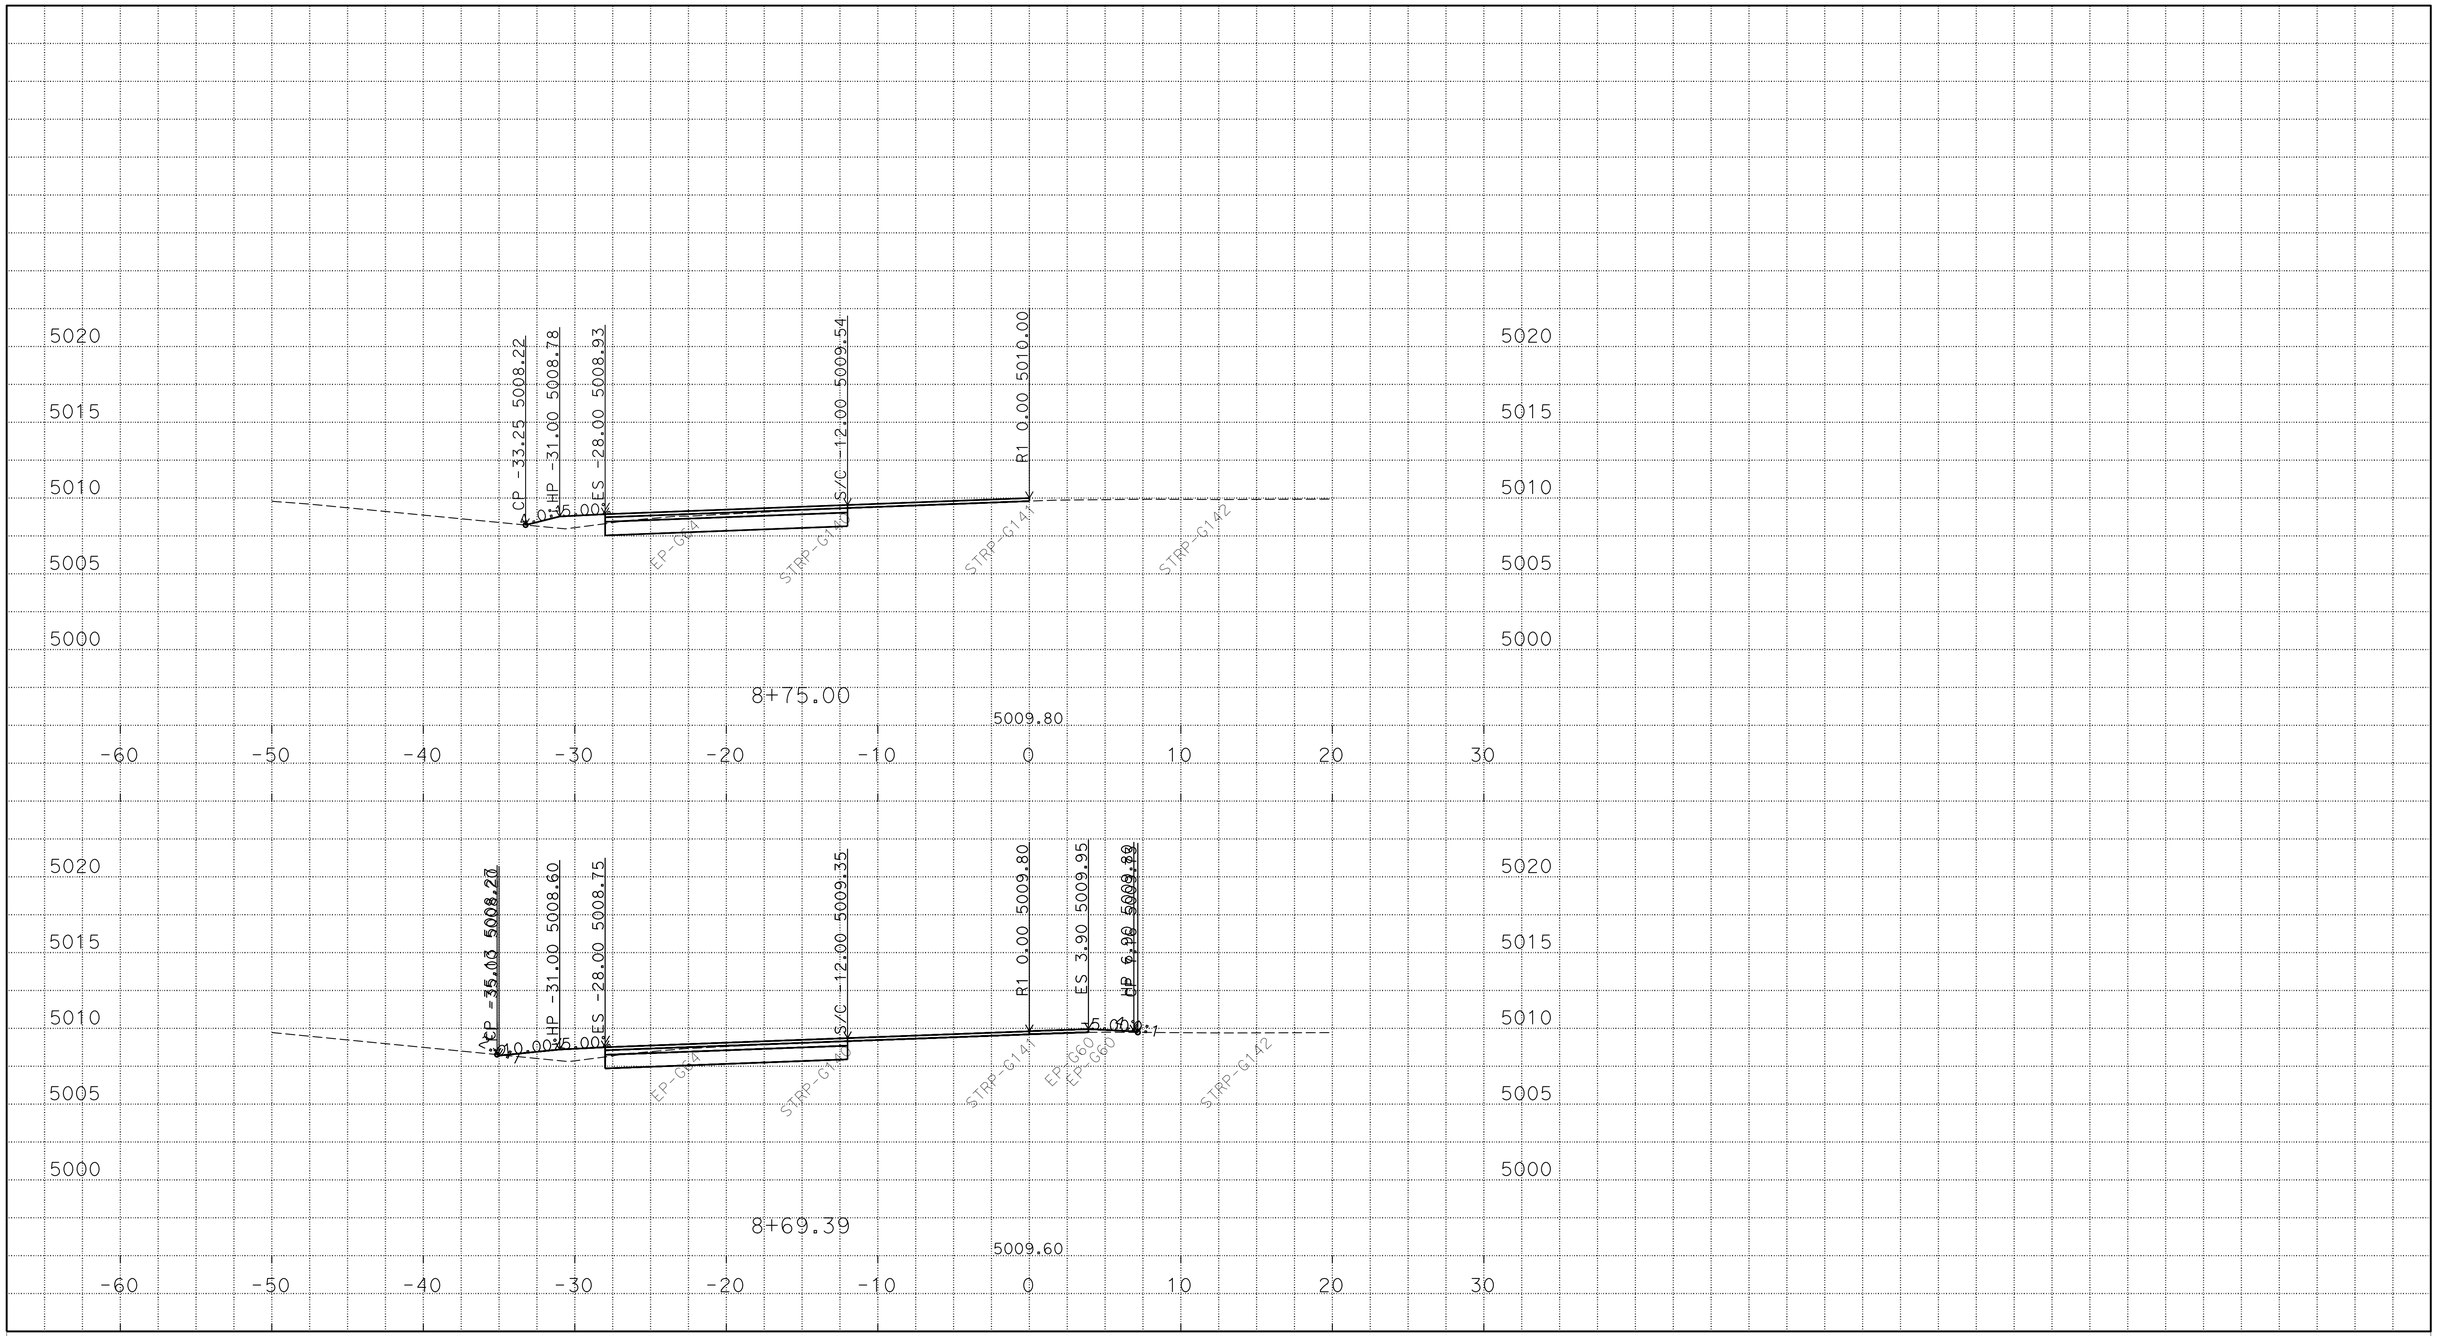

P:\proj1\02\4E420\design\C3D\XSec_Qtys
024E420 SB1N XSEC_TEMP_X_C3D_DWG.dwg - 24-Feb-16 11:29 AM

PLOTTED DATE: 25-FEB-2016

SCALE: 1"=5' Horiz.
1"=5' Vert.

CREATED BY: S117566

CONTRACT: 02-4E4204

DIST/CO/RTE/PM: 02/Las/Sie/395/0.0-5.6/0.0-3.1

PROJECT ID: 02 0002 0283

"R1" LINE
CROSS SECTIONS
15 OF 23

FOR EARTHWORK DEVELOPMENT ONLY

All Dimensions are U.S. Survey Feet

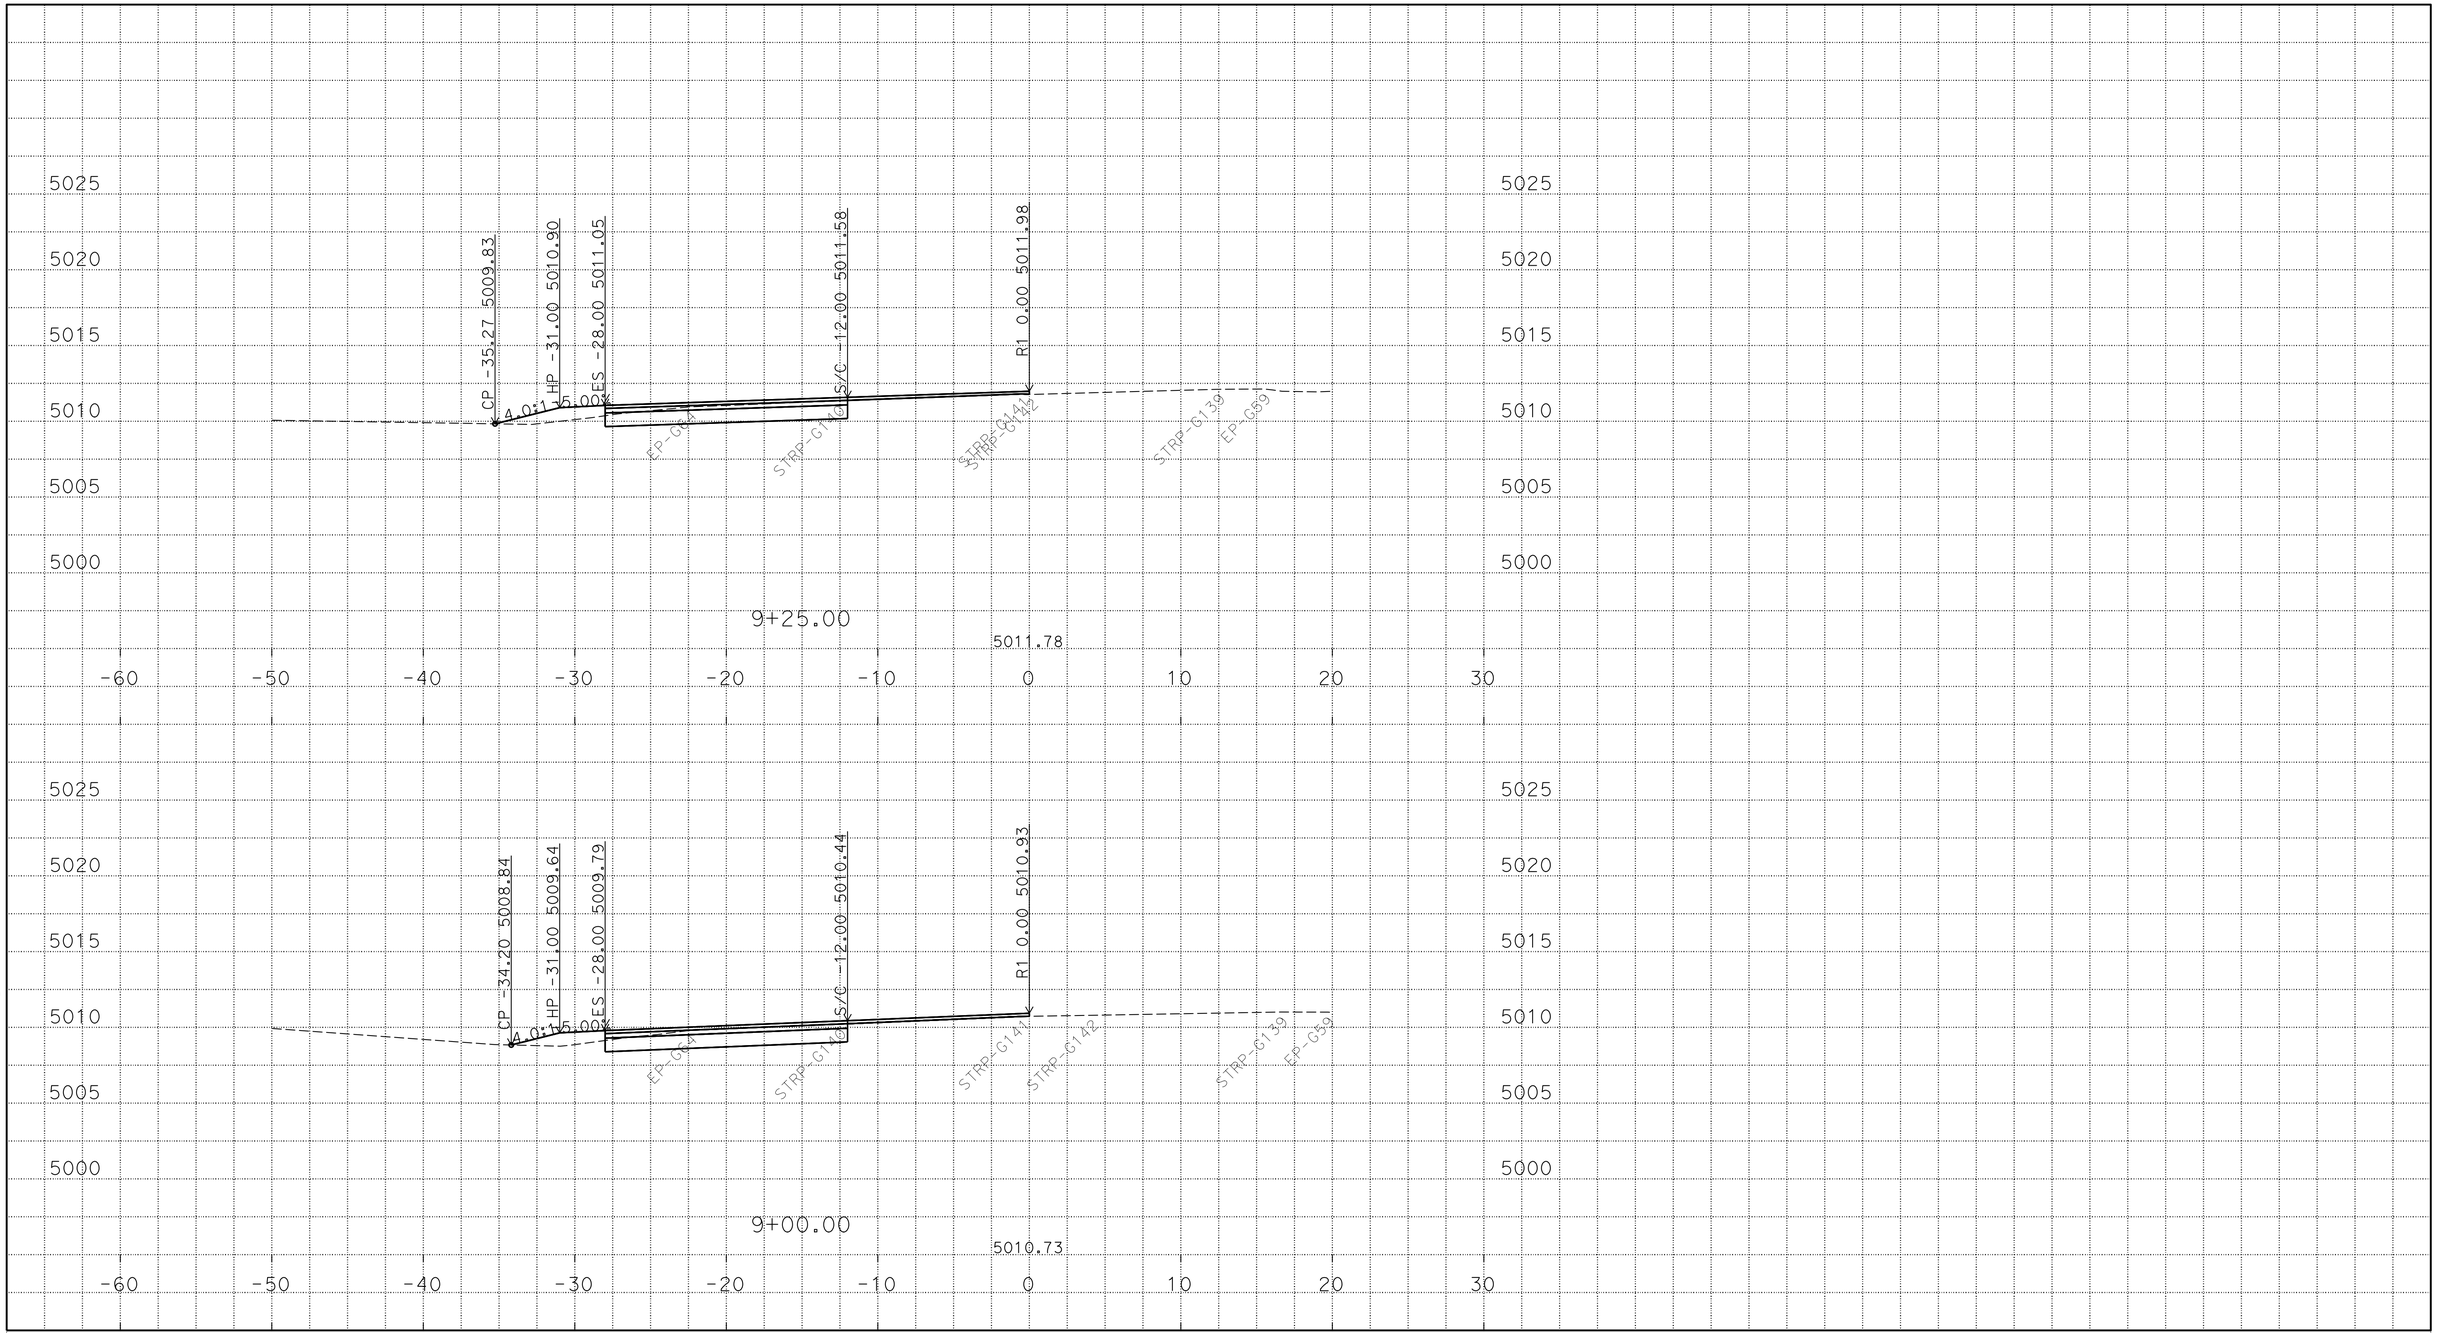

P:\proj1\02\4E420\design\C3D\XSec_Qtys
024E420 SB1N XSEC_TEMP_X_C3D_DWG.dwg - 24-Feb-16 11:29 AM

PLOTTED DATE: 25-FEB-2016

SCALE: 1"=5' Horiz.
1"=5' Vert.

CREATED BY: S117566

CONTRACT: 02-4E4204

DIST/CO/RTE/PM: 02/Las/Sie/395/0.0-5.6/0.0-3.1

PROJECT ID: 02 0002 0283

"R1" LINE
CROSS SECTIONS
16 OF 23

FOR EARTHWORK DEVELOPMENT ONLY

All Dimensions are U.S. Survey Feet

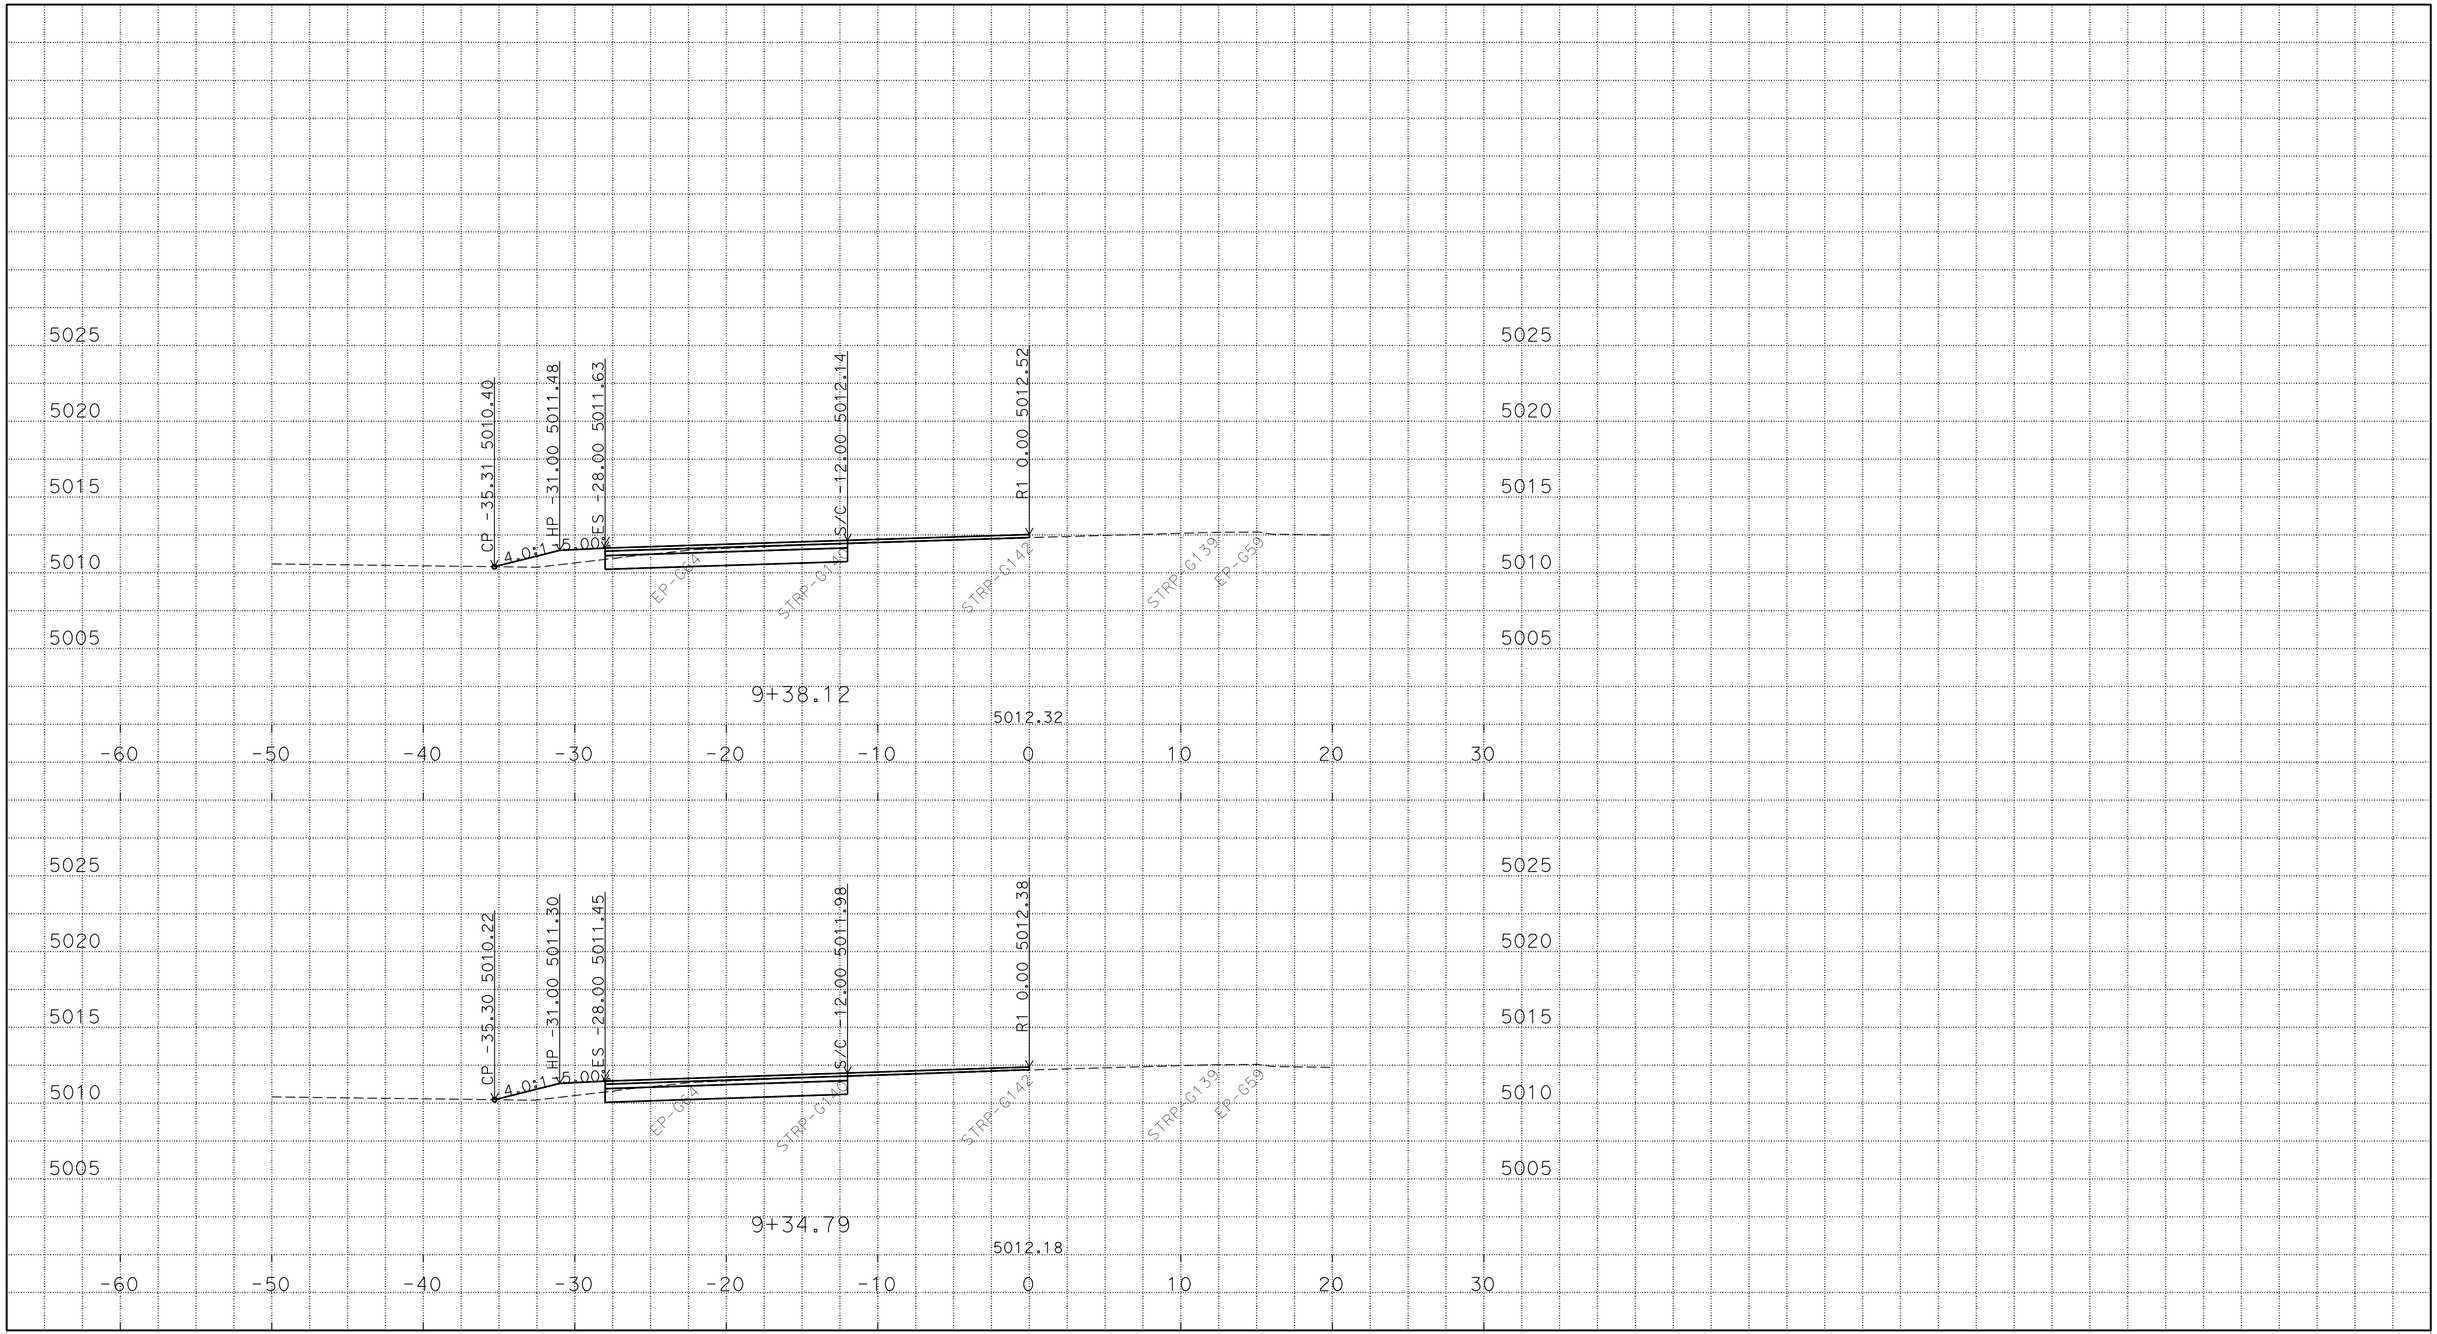

P:\proj1\02\4E420\design\C3D\XSec_Qtys
024E420 SB1N XSEC_TEMP_X_C3D_DWG.dwg - 24-Feb-16 11:29 AM

PLOTTED DATE: 25-FEB-2016

SCALE: 1"=5' Horiz.
1"=5' Vert.

CREATED BY: S117566

CONTRACT: 02-4E4204

DIST/CO/RTE/PM: 02/Las/Sie/395/0.0-5.6/0.0-3.1

PROJECT ID: 02 0002 0283

"R1" LINE
CROSS SECTIONS
17 OF 23

FOR EARTHWORK DEVELOPMENT ONLY

All Dimensions are U.S. Survey Feet

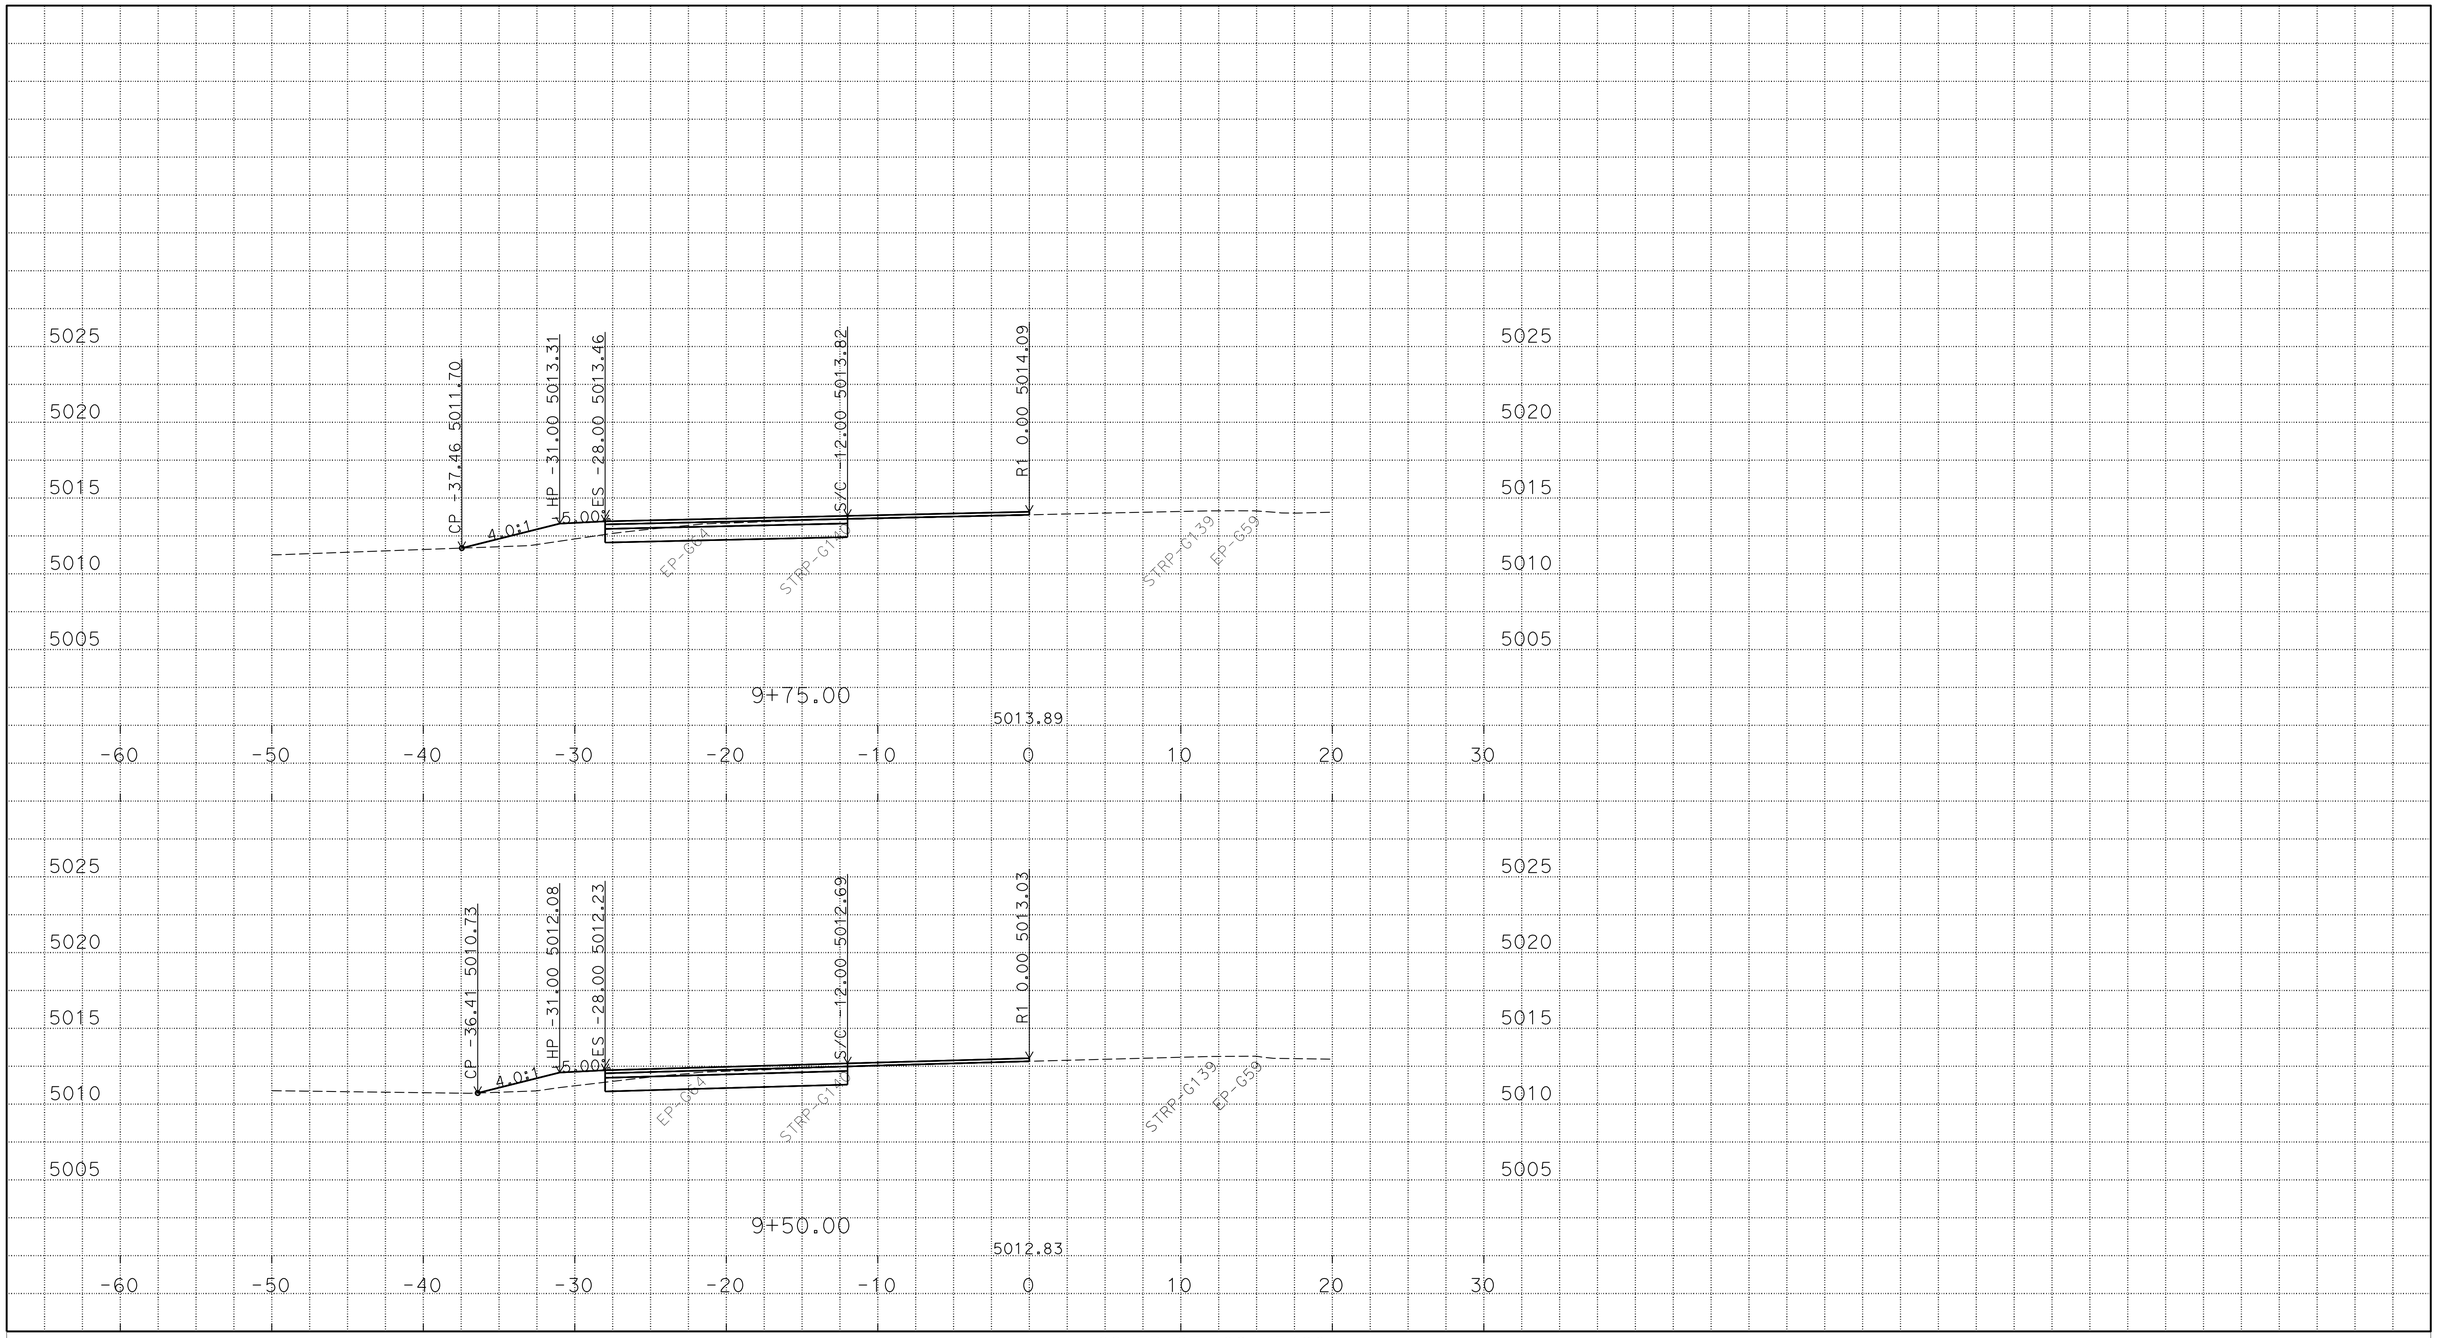

P:\proj1\02\4E420\design\C3D\XSec_Qtys
024E420 SB1N XSEC_TEMP_X_C3D_DWG.dwg - 24-Feb-16 11:29 AM

PLOTTED DATE: 25-FEB-2016

SCALE: 1"=5' Horiz.
1"=5' Vert.

CREATED BY: S117566

CONTRACT: 02-4E4204

DIST/CO/RTE/PM: 02/Las/Sie/395/0.0-5.6/0.0-3.1

PROJECT ID: 02 0002 0283

"R1" LINE
CROSS SECTIONS
18 OF 23

FOR EARTHWORK DEVELOPMENT ONLY

All Dimensions are U.S. Survey Feet

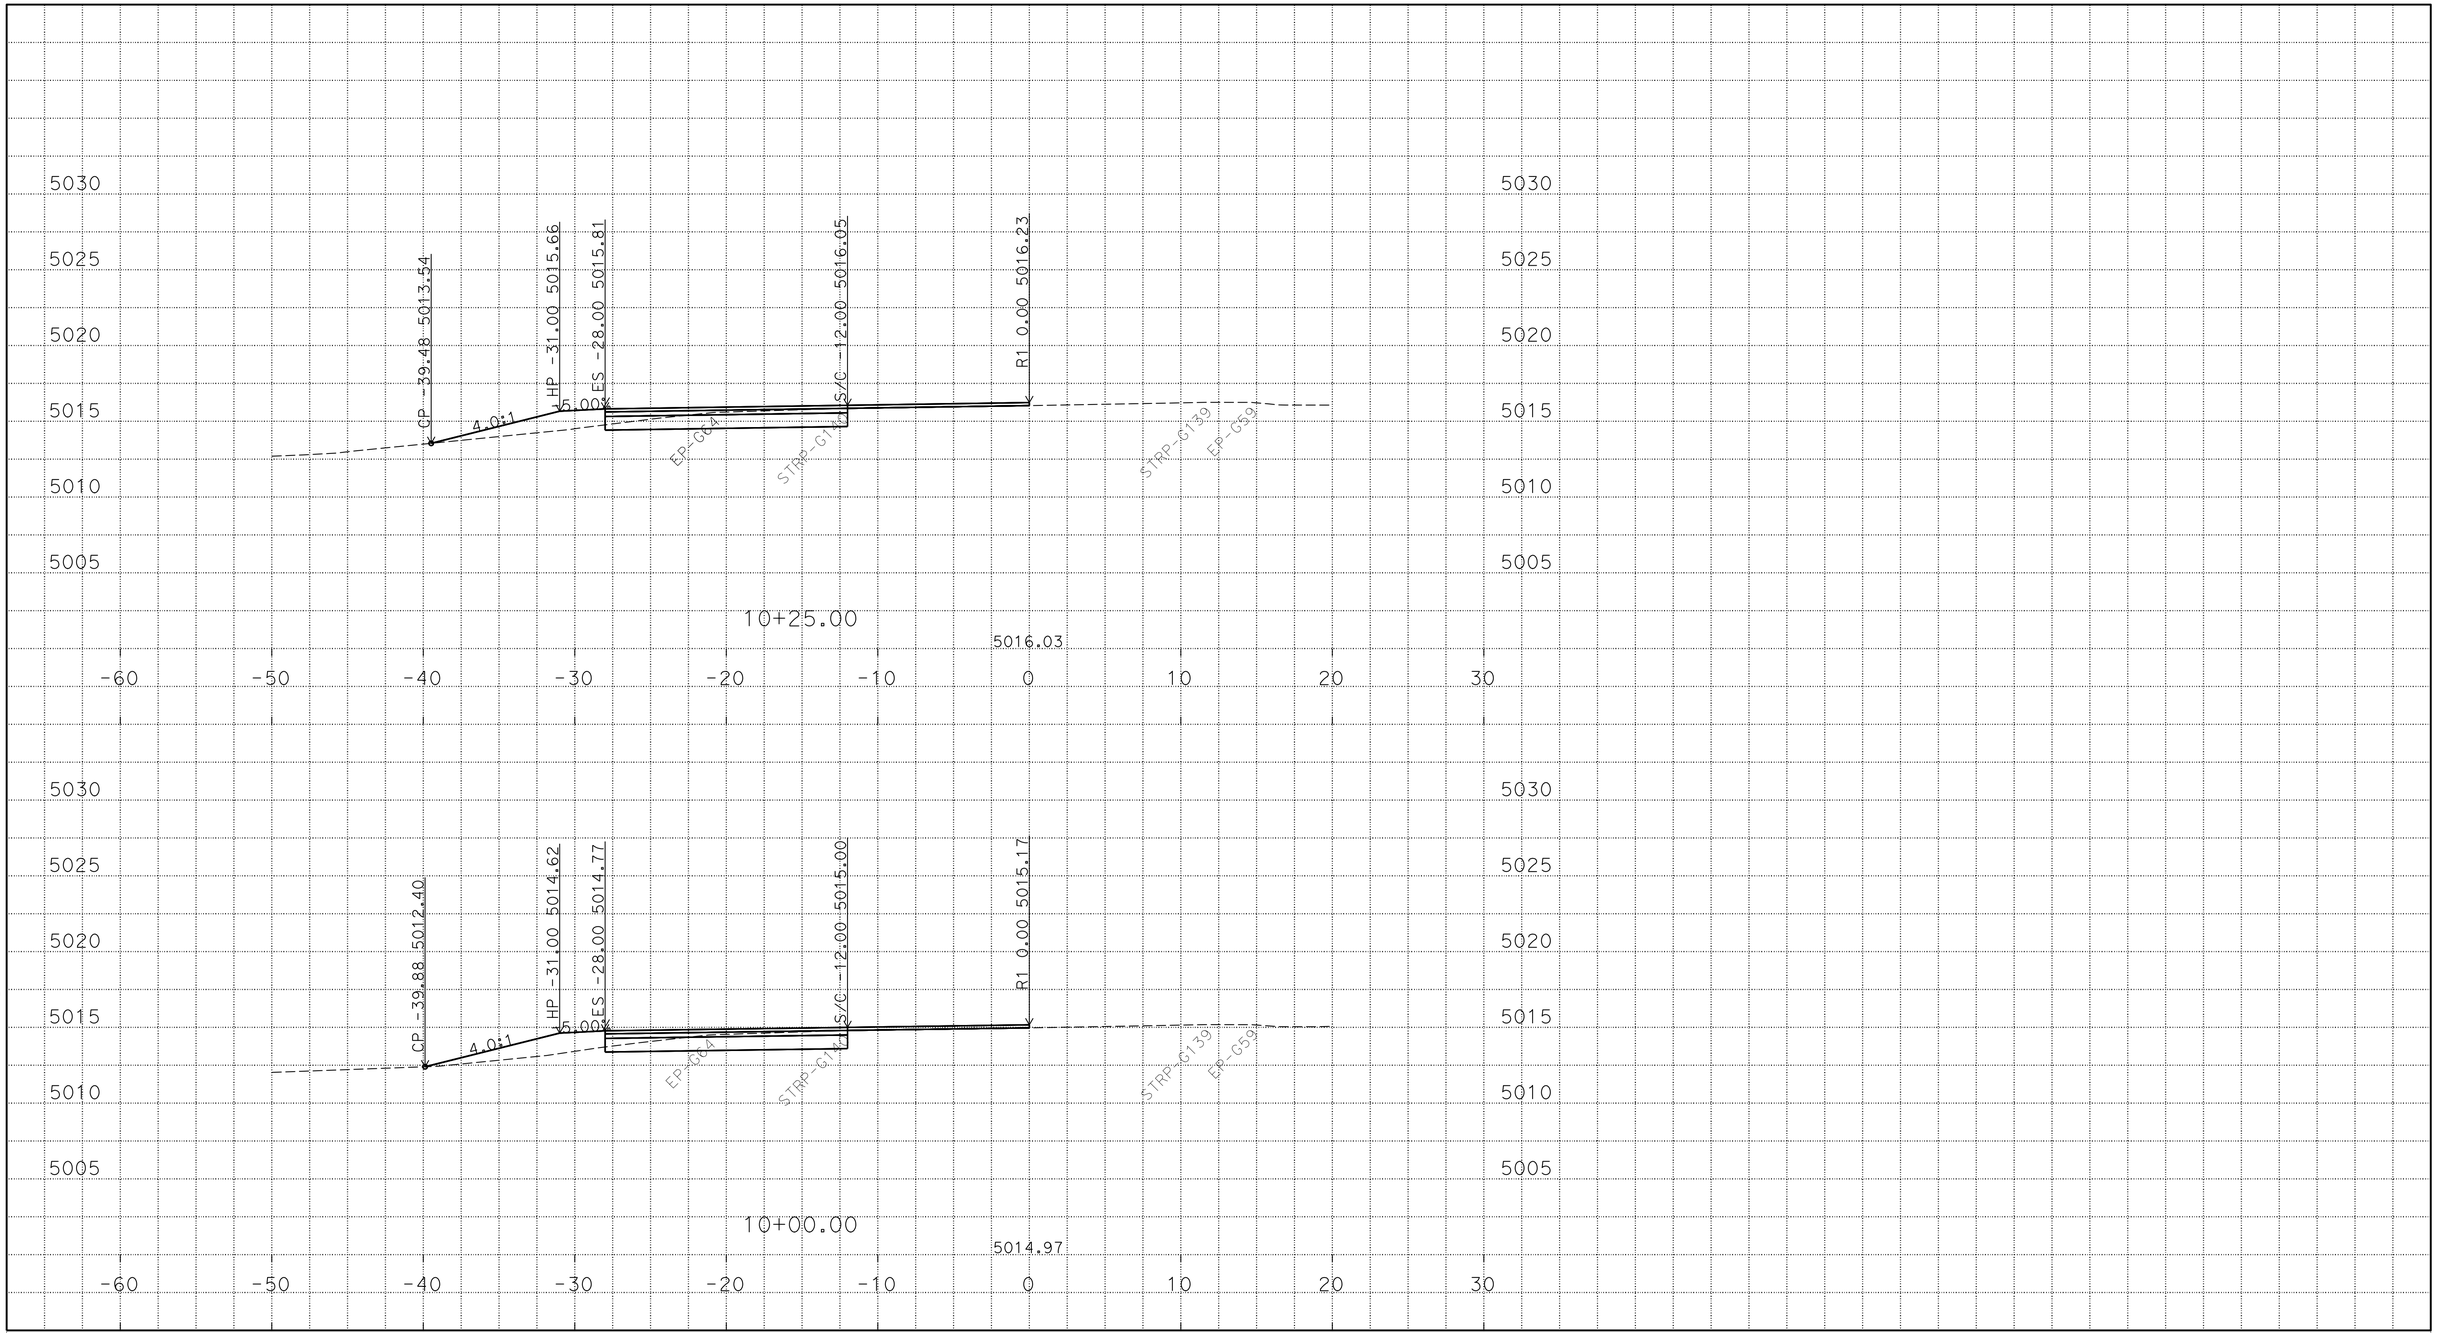

P:\proj1\02\4E420\design\C3D\XSec_Qtys
024E420 SB1N XSEC_TEMP_X_C3D_DWG.dwg - 24-Feb-16 11:29 AM

PLOTTED DATE: 25-FEB-2016

SCALE: 1"=5' Horiz.
1"=5' Vert.

CREATED BY: S117566

CONTRACT: 02-4E4204

DIST/CO/RTE/PM: 02/Las/Sie/395/0.0-5.6/0.0-3.1

PROJECT ID: 02 0002 0283

"R1" LINE
CROSS SECTIONS
19 OF 23

FOR EARTHWORK DEVELOPMENT ONLY

All Dimensions are U.S. Survey Feet

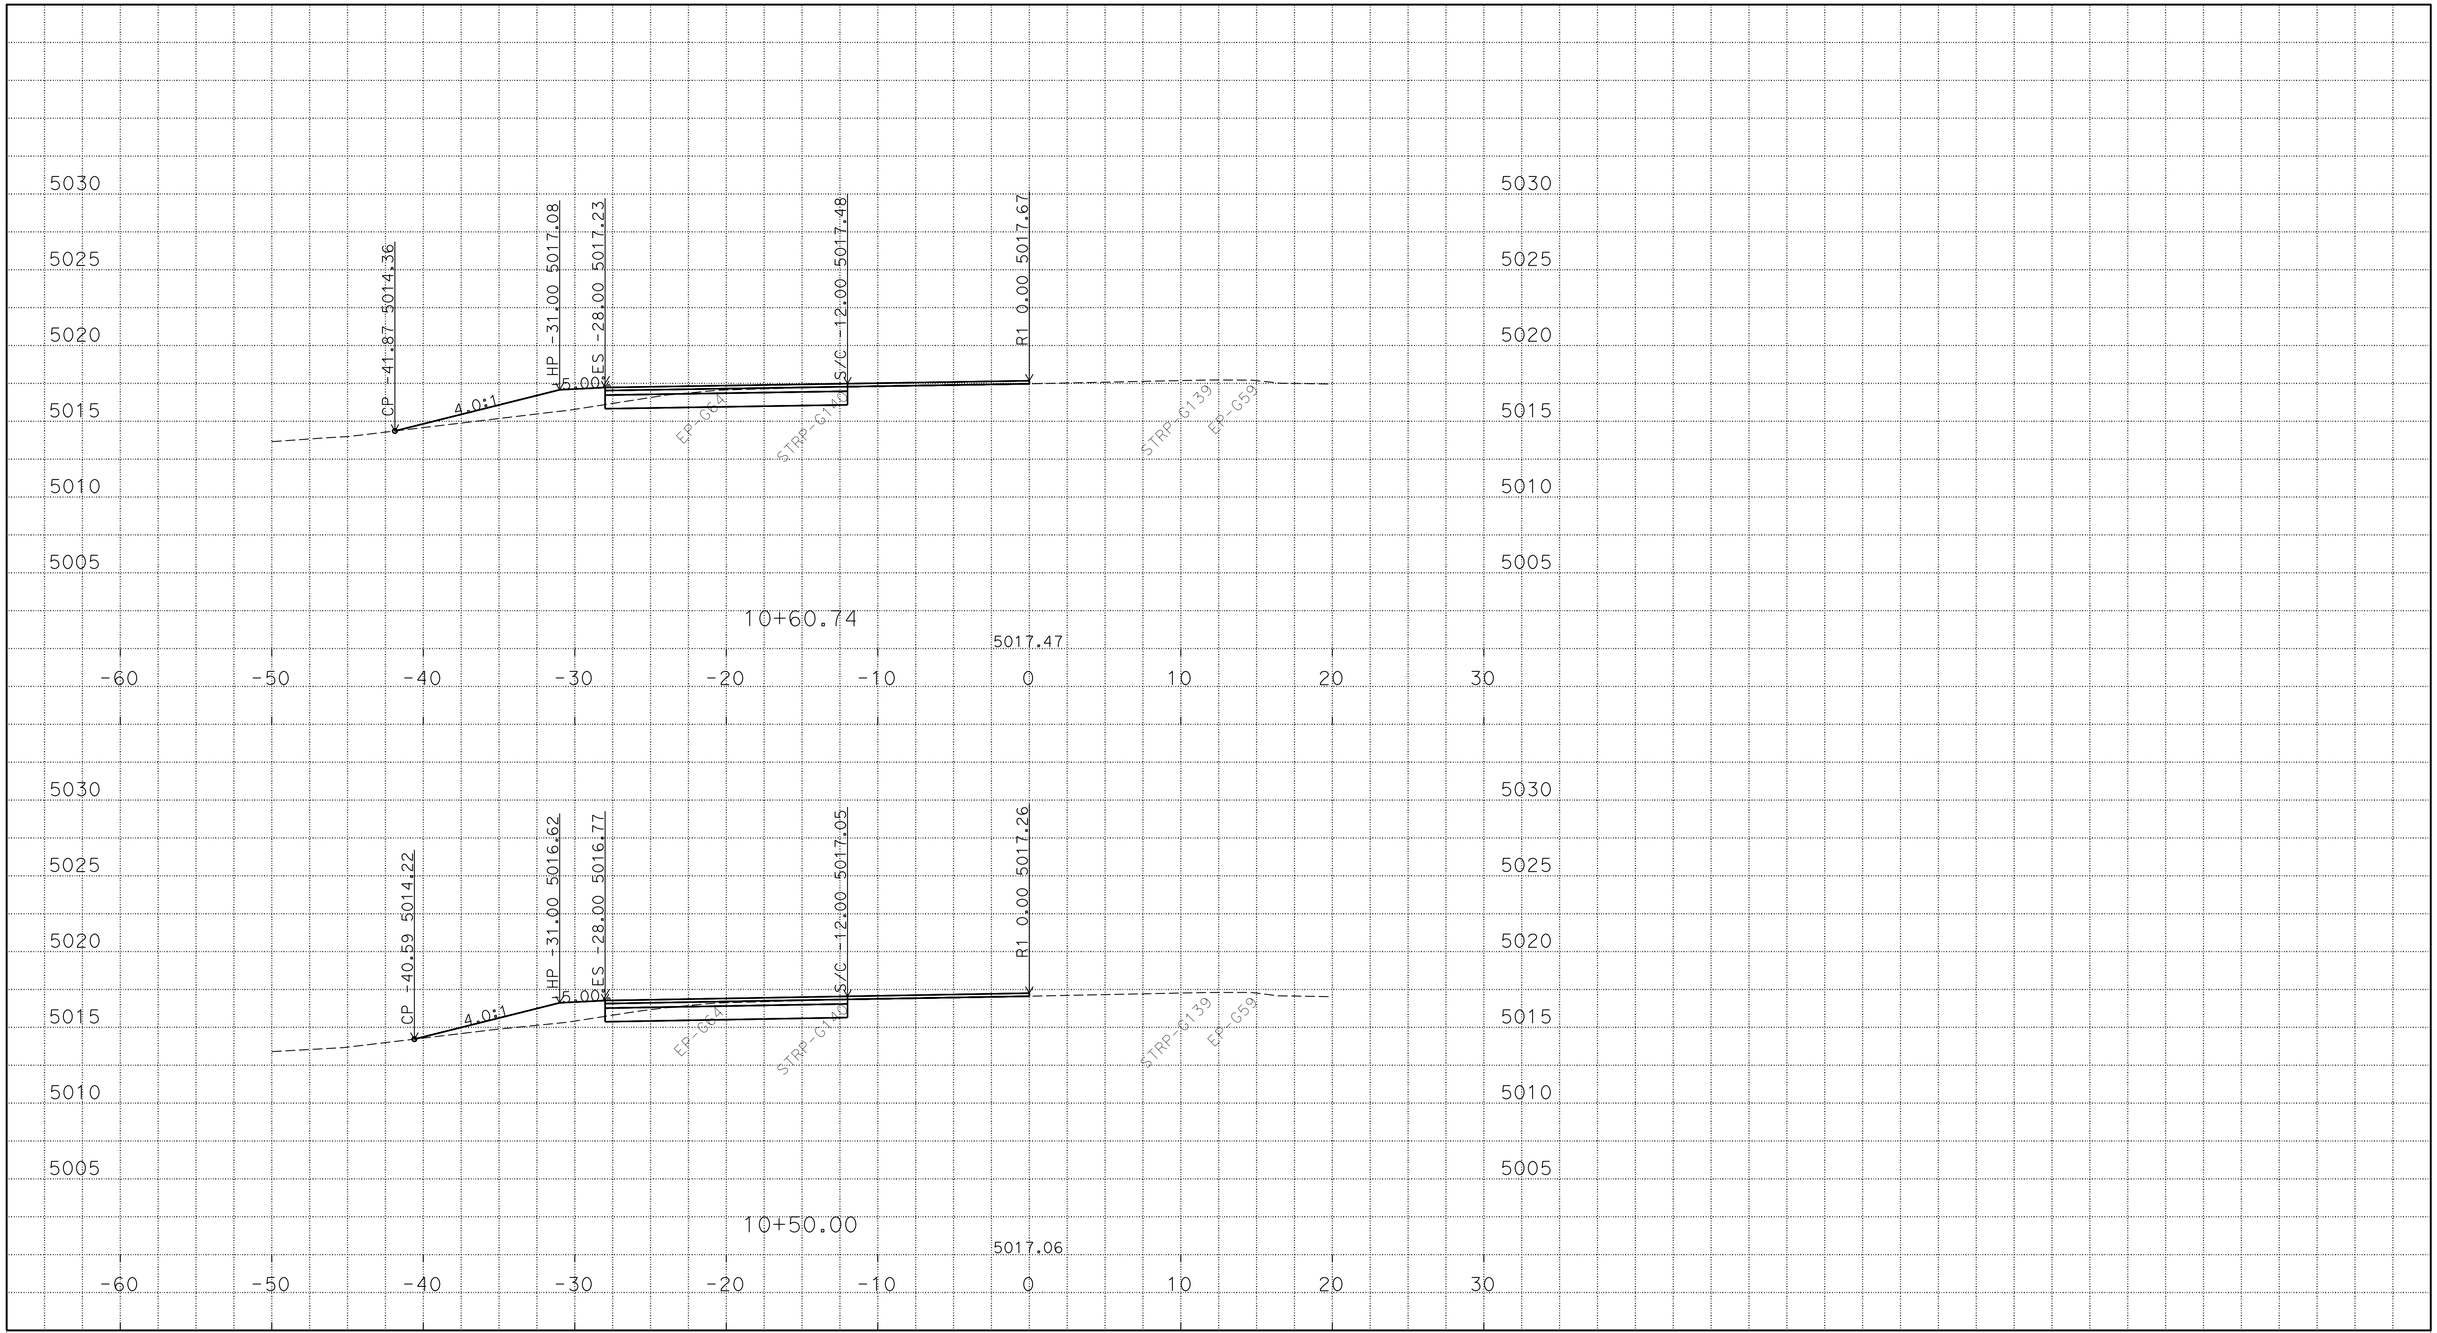

P:\proj1\02\4E420\design\C3D\XSec_Qtys
024E420 SB1N XSEC_TEMP_X_C3D_DWG.dwg - 24-Feb-16 11:29 AM

PLOTTED DATE: 25-FEB-2016

SCALE: 1"=5' Horiz.
1"=5' Vert.

CREATED BY: S117566

CONTRACT: 02-4E4204

DIST/CO/RTE/PM: 02/Las/Sie/395/0.0-5.6/0.0-3.1

PROJECT ID: 02 0002 0283

"R1" LINE
CROSS SECTIONS
20 OF 23

FOR EARTHWORK DEVELOPMENT ONLY

All Dimensions are U.S. Survey Feet

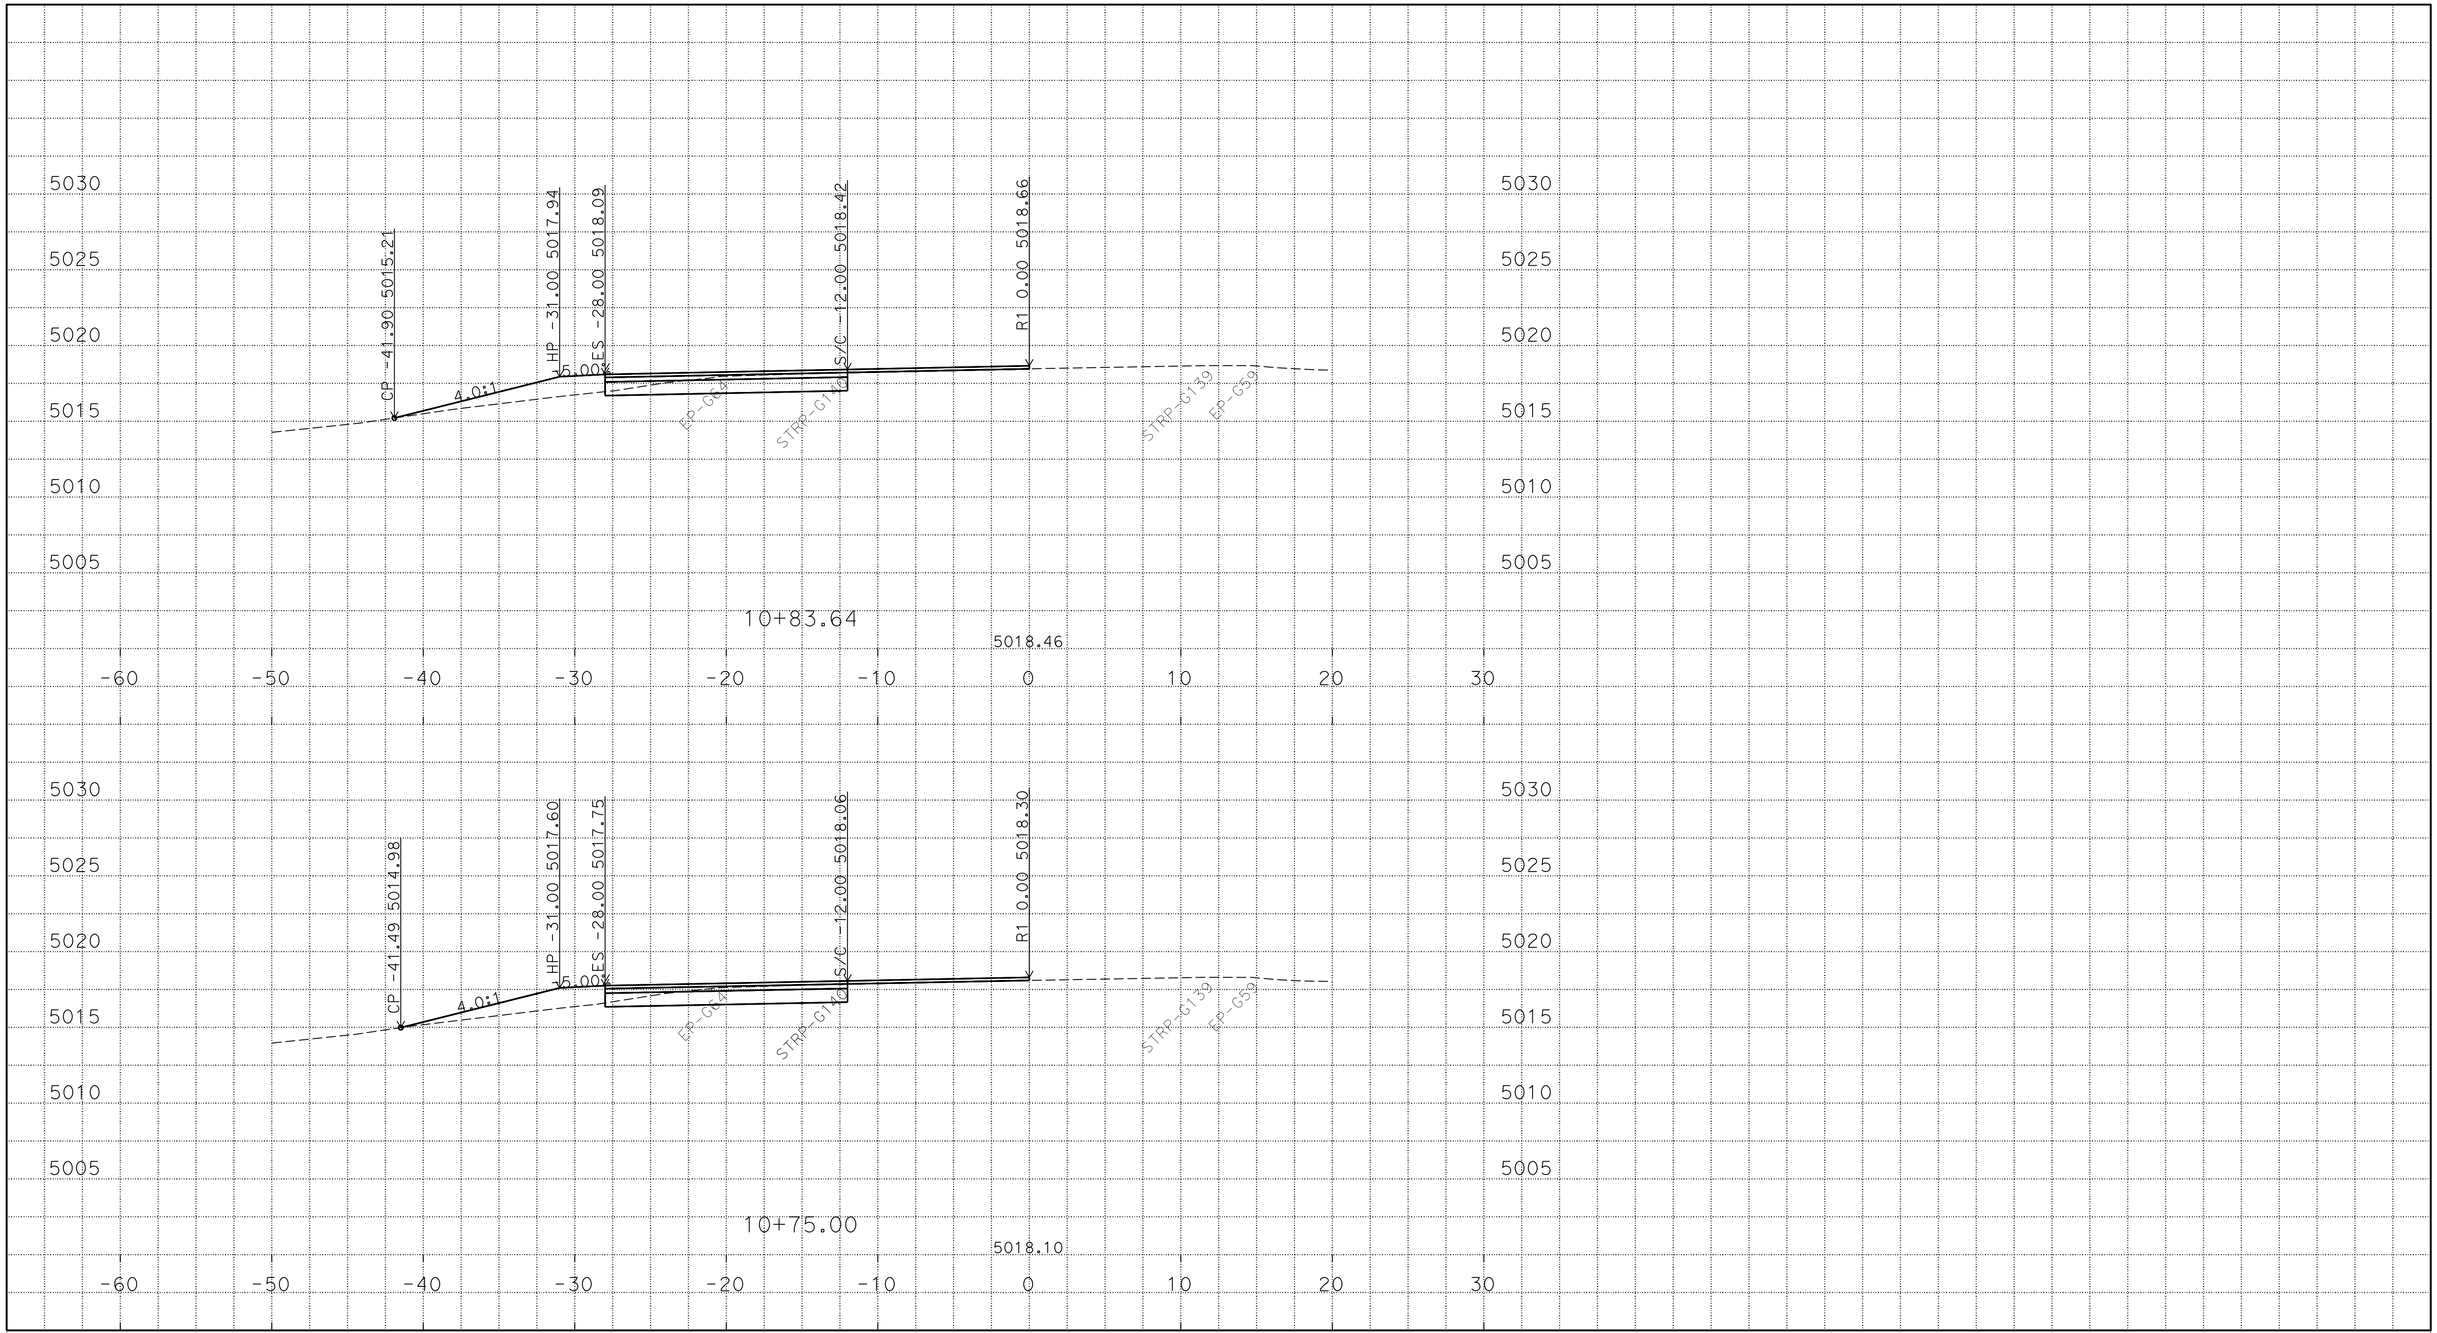

P:\proj1\02\4E420\design\C3D\XSec_Qtys
024E420 SB1N XSEC_TEMP_X_C3D_DWG.dwg - 24-Feb-16 11:29 AM

PLOTTED DATE: 25-FEB-2016

SCALE: 1"=5' Horiz.
1"=5' Vert.

CREATED BY: S117566

CONTRACT: 02-4E4204

DIST/CO/RTE/PM: 02/Las/Sie/395/0.0-5.6/0.0-3.1

PROJECT ID: 02 0002 0283

"R1" LINE
CROSS SECTIONS

FOR EARTHWORK DEVELOPMENT ONLY

All Dimensions are U.S. Survey Feet

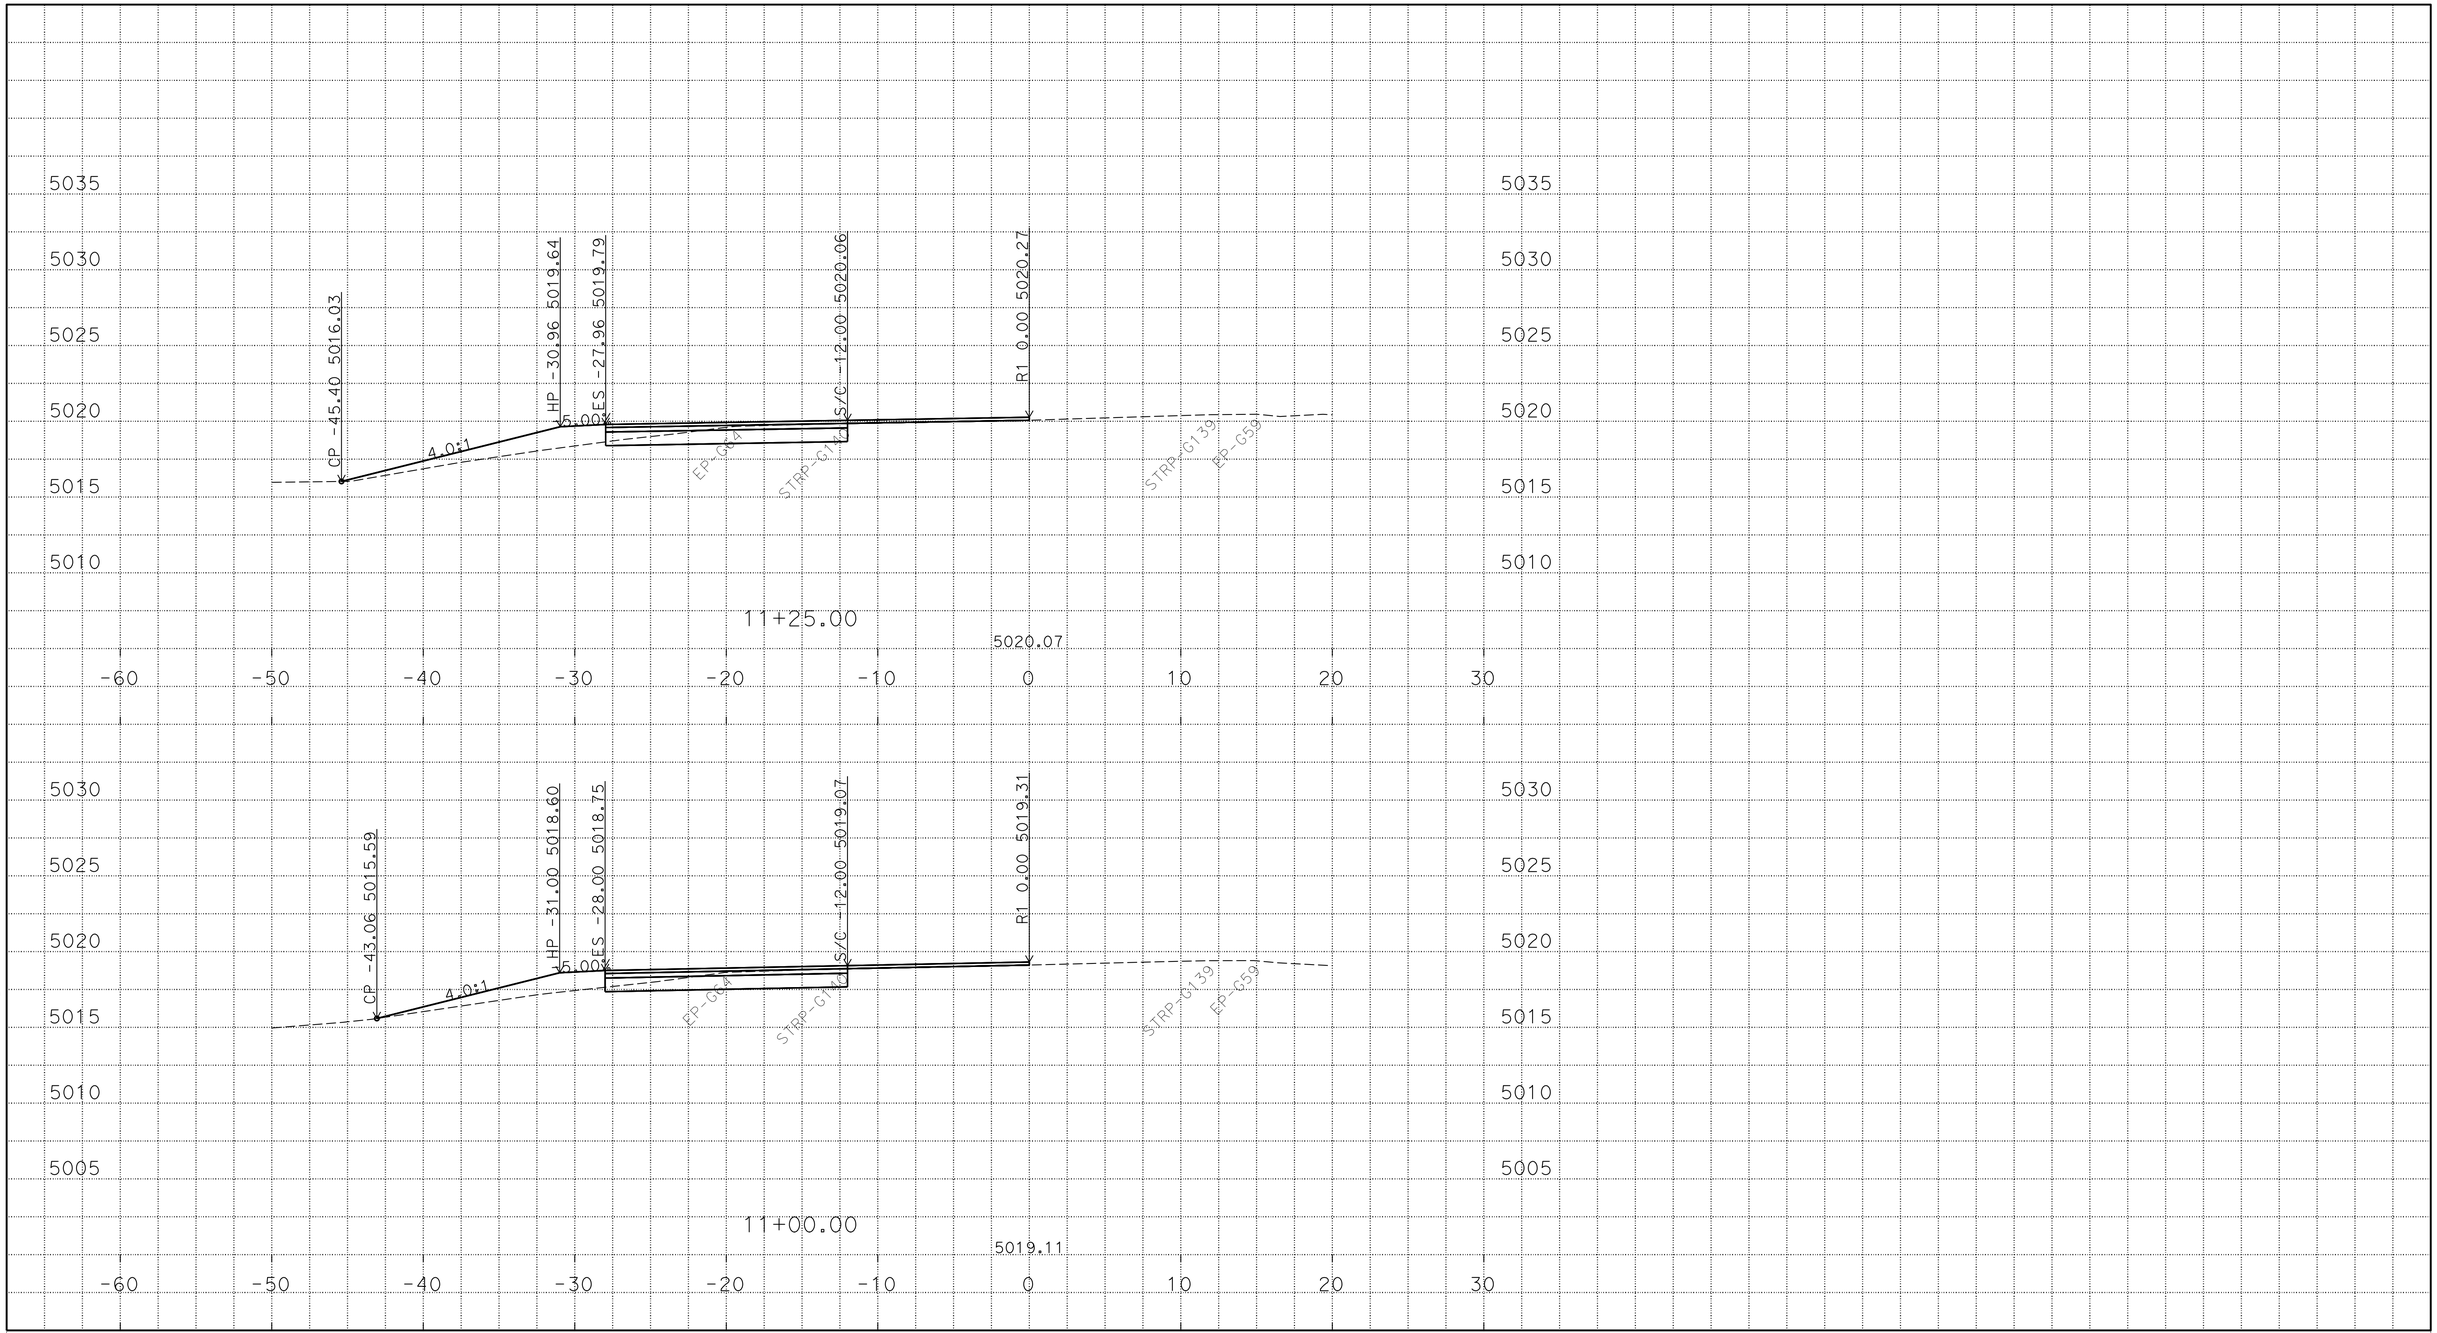

P:\proj1\02\4E420\design\C3D\XSec_Qtys
024E420 SB1N XSEC_TEMP_X_C3D_DWG.dwg - 24-Feb-16 11:29 AM

PLOTTED DATE: 25-FEB-2016

SCALE: 1"=5' Horiz.
1"=5' Vert.

CREATED BY: S117566

CONTRACT: 02-4E4204

DIST/CO/RTE/PM: 02/Las/Sie/395/0.0-5.6/0.0-3.1

PROJECT ID: 02 0002 0283

"R1" LINE
CROSS SECTIONS
22 OF 23

FOR EARTHWORK DEVELOPMENT ONLY

All Dimensions are U.S. Survey Feet

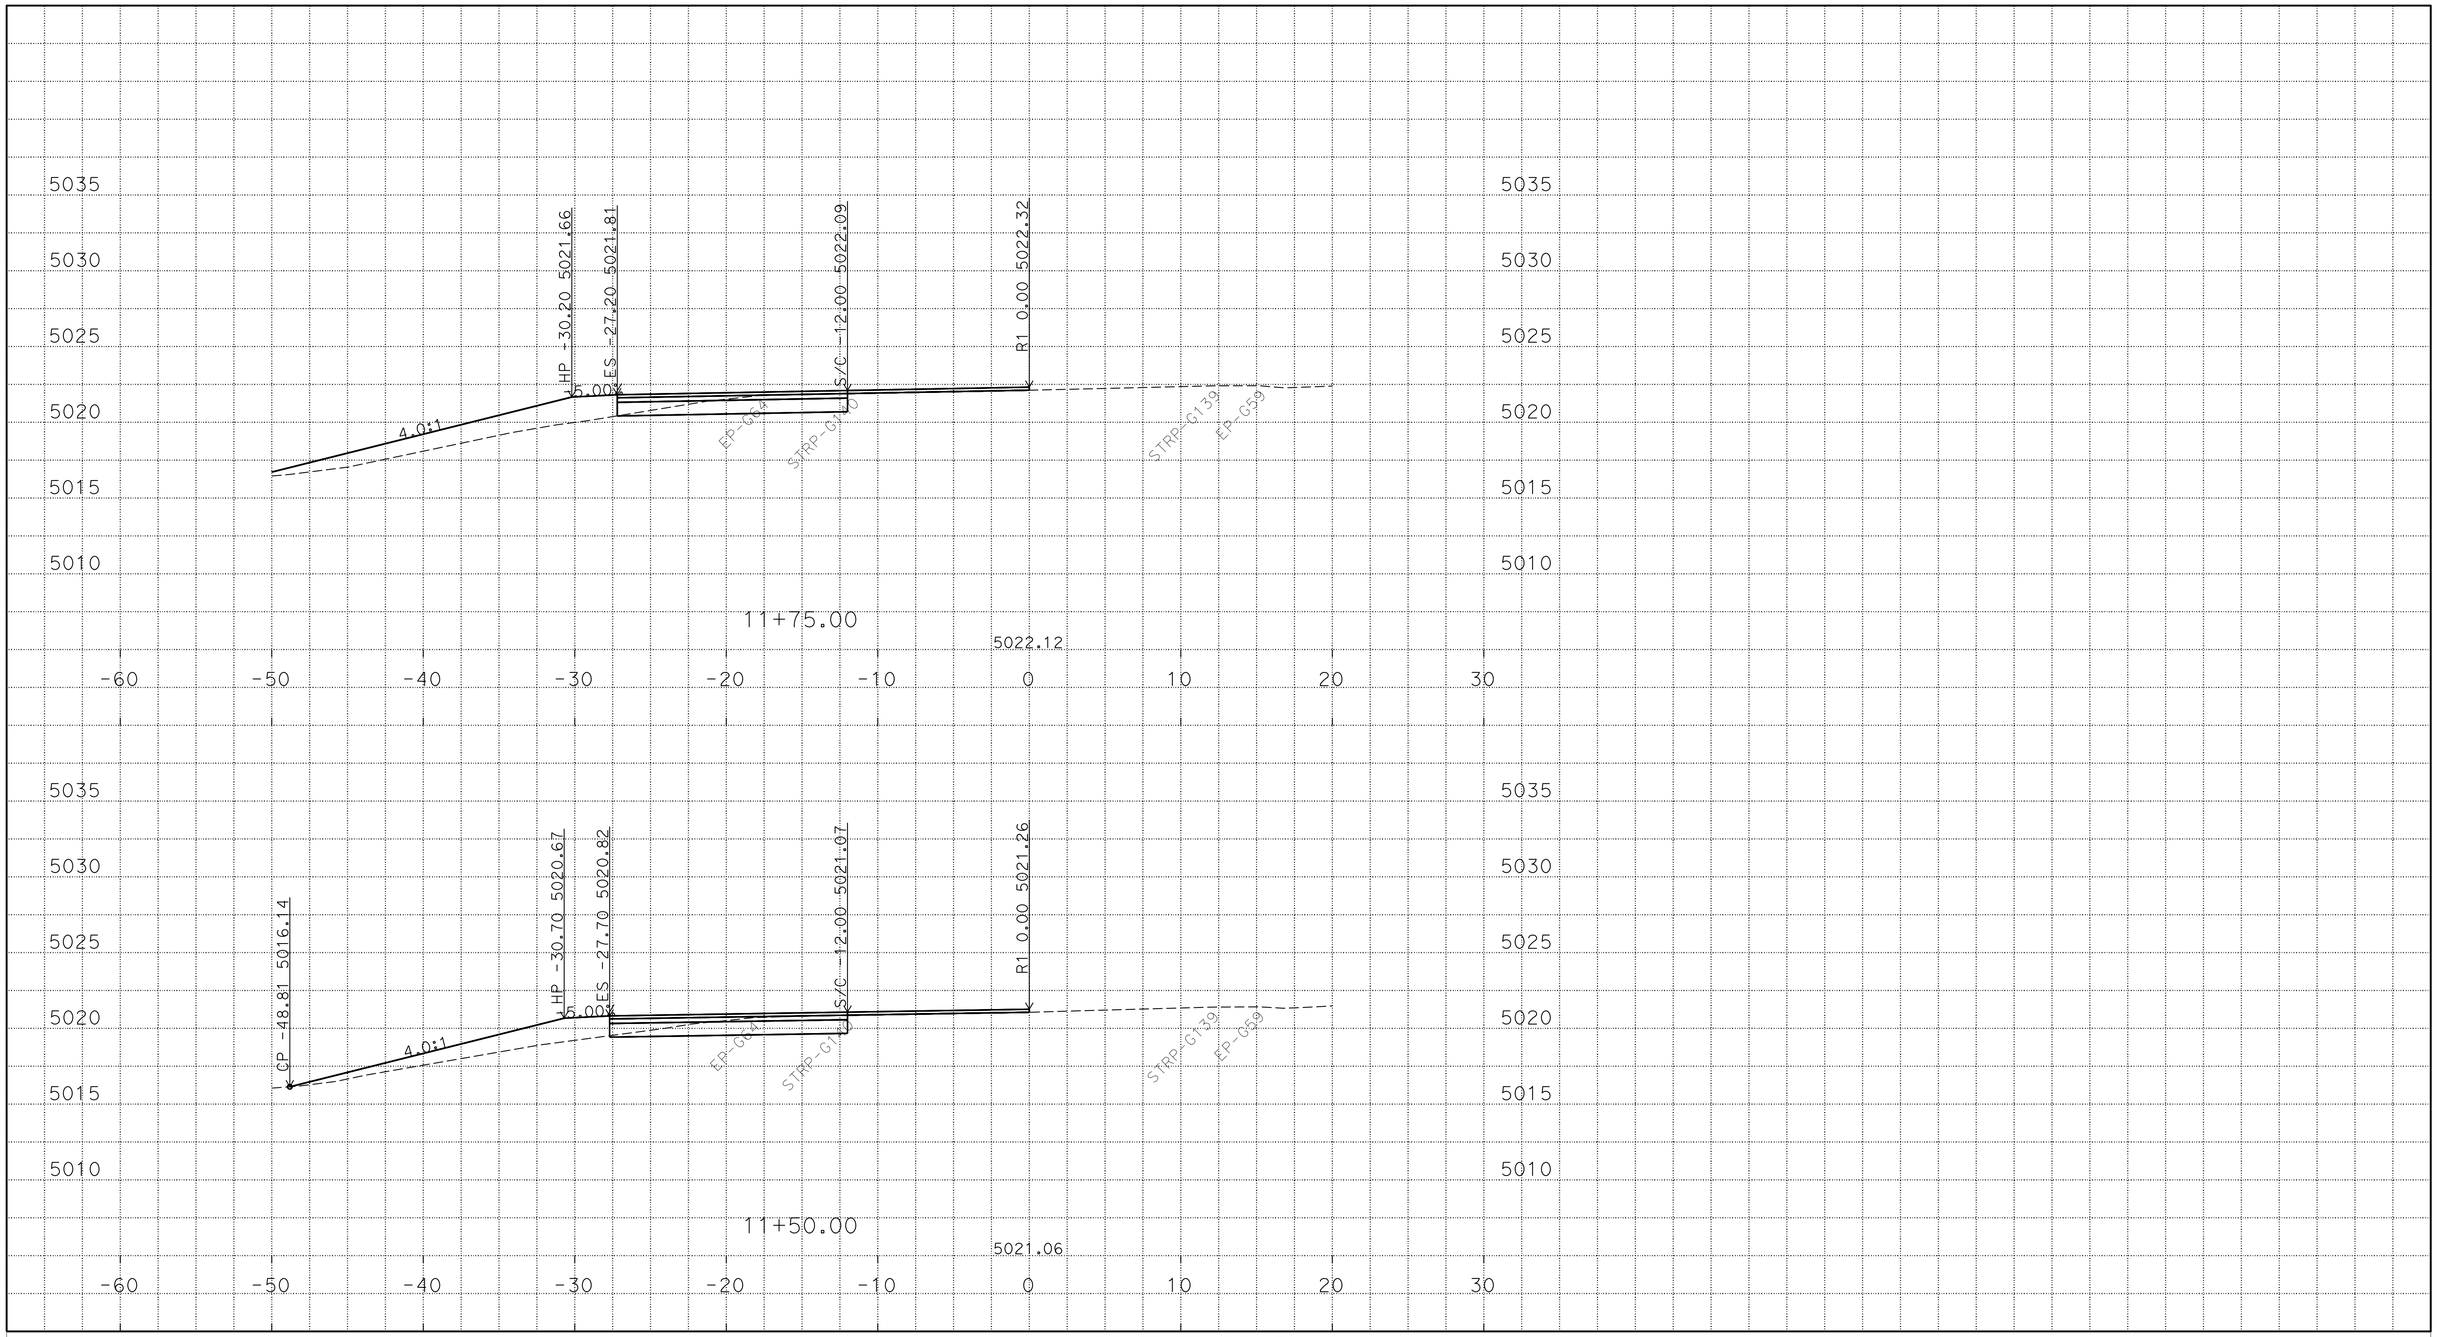

P:\proj1\02\4E420\design\C3D\XSec_Qtys
024E420 SB1N XSEC_TEMP_X_C3D_DWG.dwg - 24-Feb-16 11:29 AM

PLOTTED DATE: 25-FEB-2016

SCALE: 1"=5' Horiz.
1"=5' Vert.

CREATED BY: S117566

CONTRACT: 02-4E4204

DIST/CO/RTE/PM: 02/Las/Sie/395/0.0-5.6/0.0-3.1

PROJECT ID: 02 0002 0283

"R1" LINE
CROSS SECTIONS
23 OF 23

FOR EARTHWORK DEVELOPMENT ONLY

All Dimensions are U.S. Survey Feet

P:\proj1\02\4E420\design\C3D\XSec_Qtys
024E420 SB1N XSEC 1-10_TEMP_X_C3D_DWG.dwg - 23-Feb-16 11:27 AM

PLOTTED DATE: 25-FEB-2016

SCALE: 1"=10' Horiz.
1"=10' Vert.

CREATED BY: S117566

CONTRACT: 02-4E4204

DIST/CO/RTE/PM: 02/Las/Sie/395/0.0-5.6/0.0-3.1

PROJECT ID: 02 0002 0283

"R2" LINE
CROSS SECTIONS
1 OF 33

FOR EARTHWORK DEVELOPMENT ONLY

All Dimensions are U.S. Survey Feet

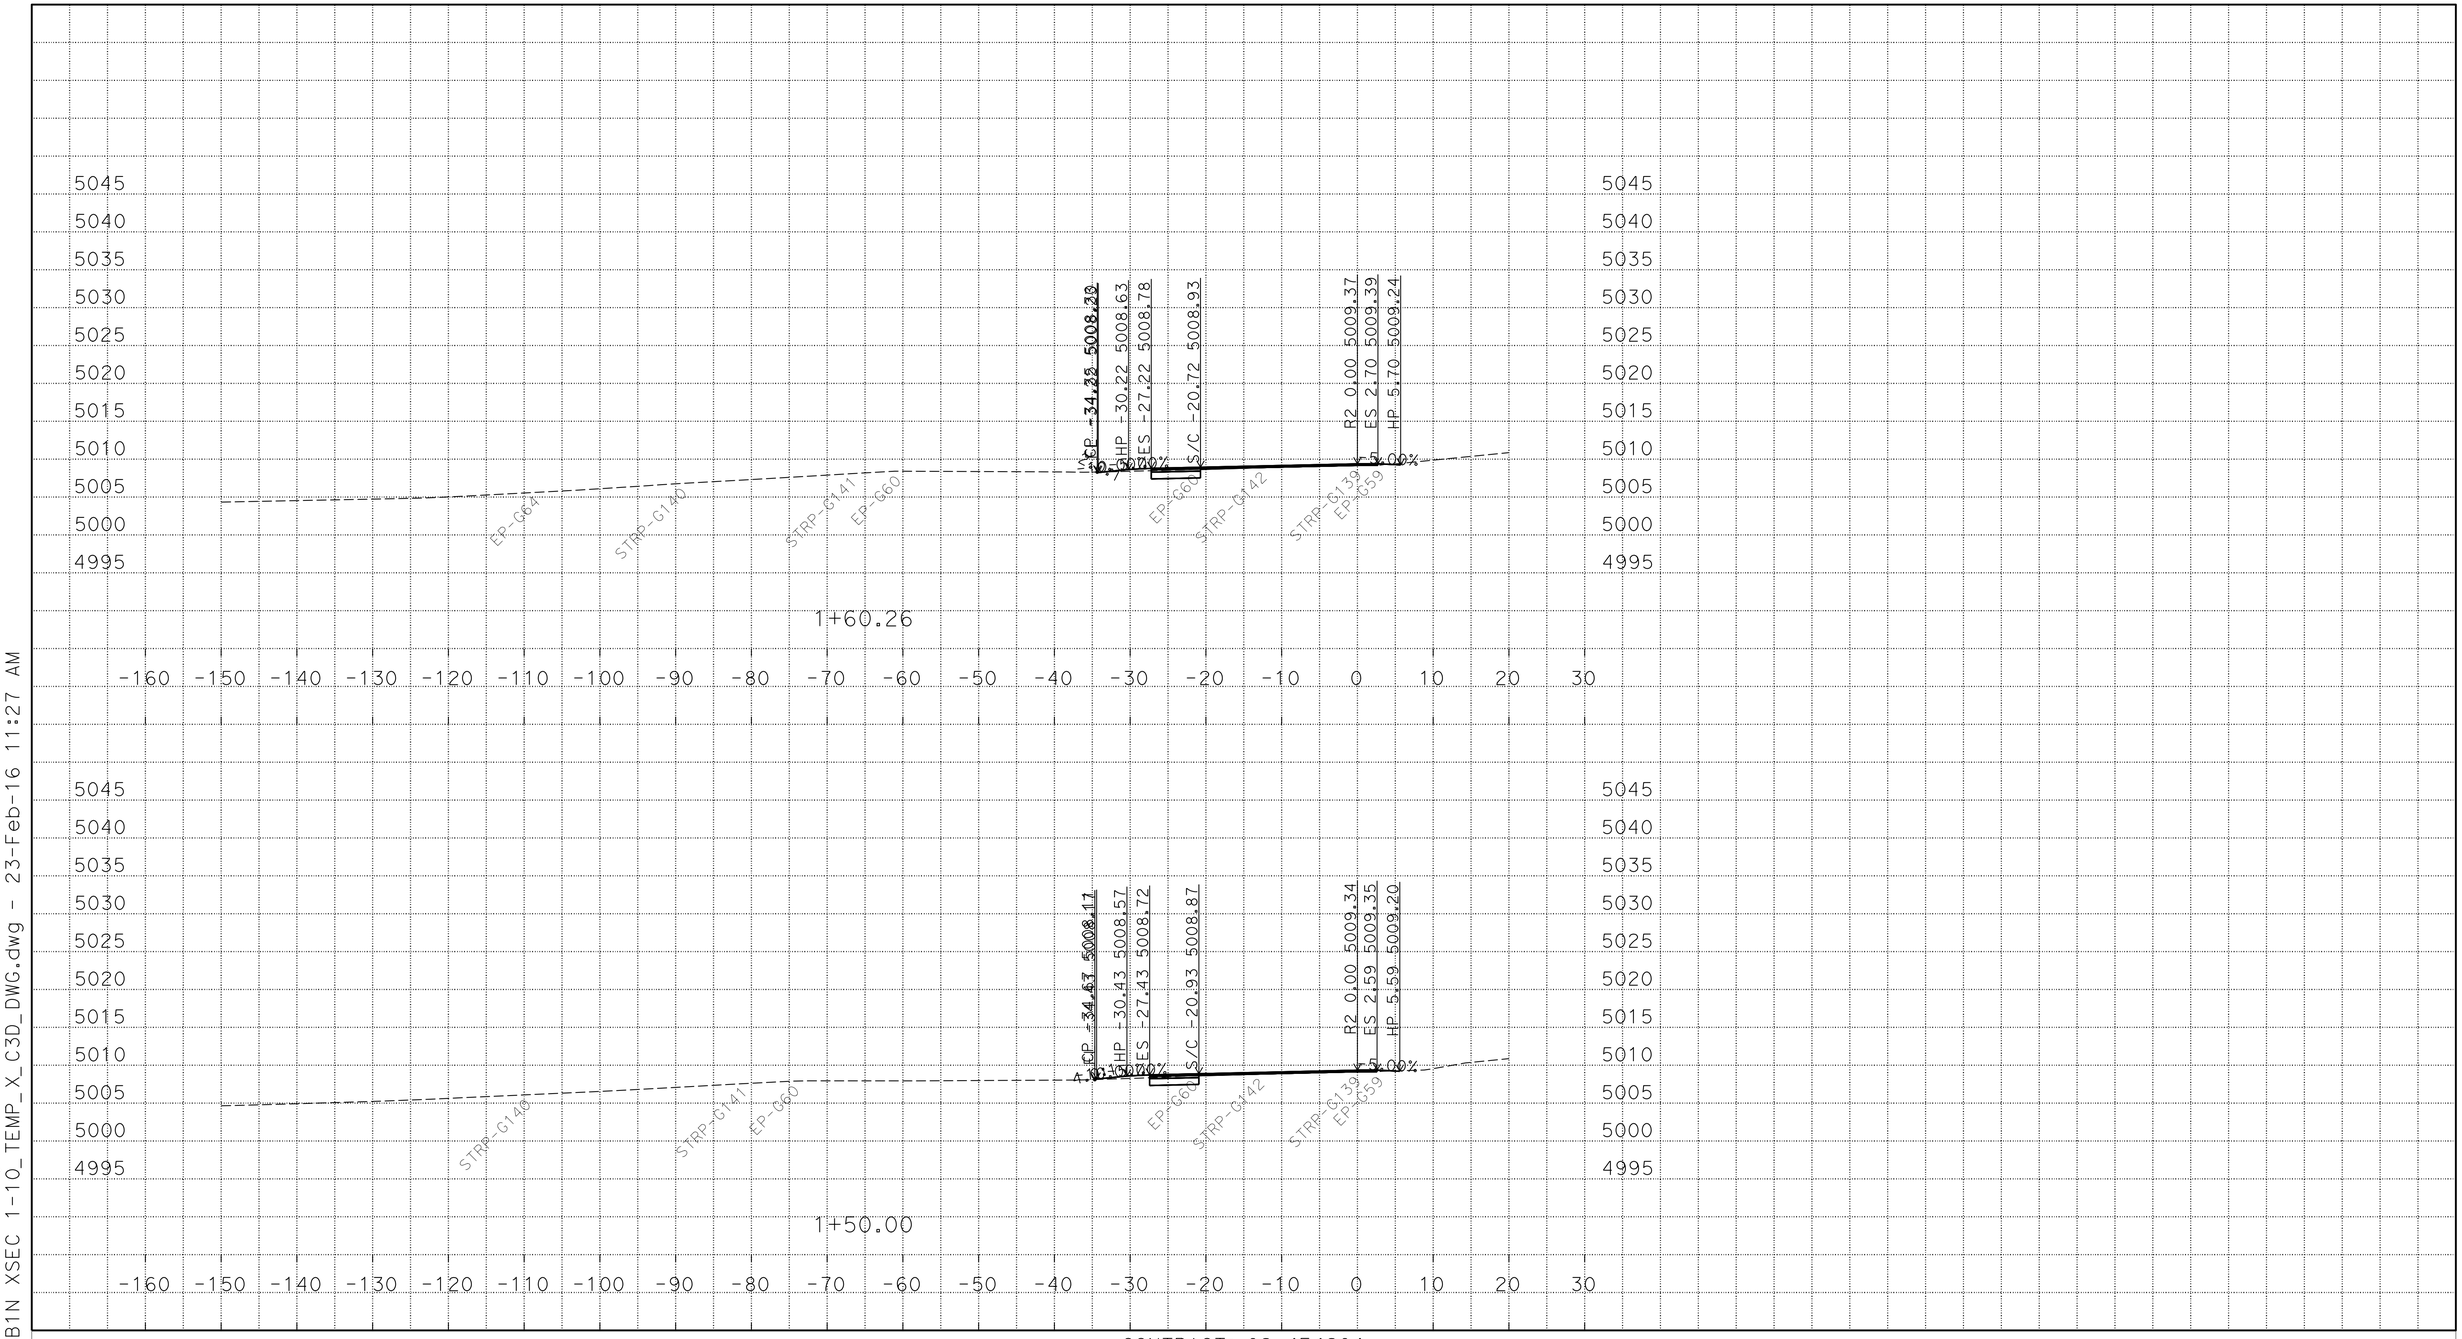

P:\proj1\02\4E420\design\C3D\XSec_Qtys
024E420 SB1N XSEC 1-10_TEMP_X_C3D_DWG.dwg - 23-Feb-16 11:27 AM

PLOTTED DATE: 25-FEB-2016

SCALE: 1"=10' Horiz.
1"=10' Vert.

CREATED BY: S117566

CONTRACT: 02-4E4204

DIST/CO/RTE/PM: 02/Las/Sie/395/0.0-5.6/0.0-3.1

PROJECT ID: 02 0002 0283

"R2" LINE
CROSS SECTIONS
2 OF 33

FOR EARTHWORK DEVELOPMENT ONLY

All Dimensions are U.S. Survey Feet

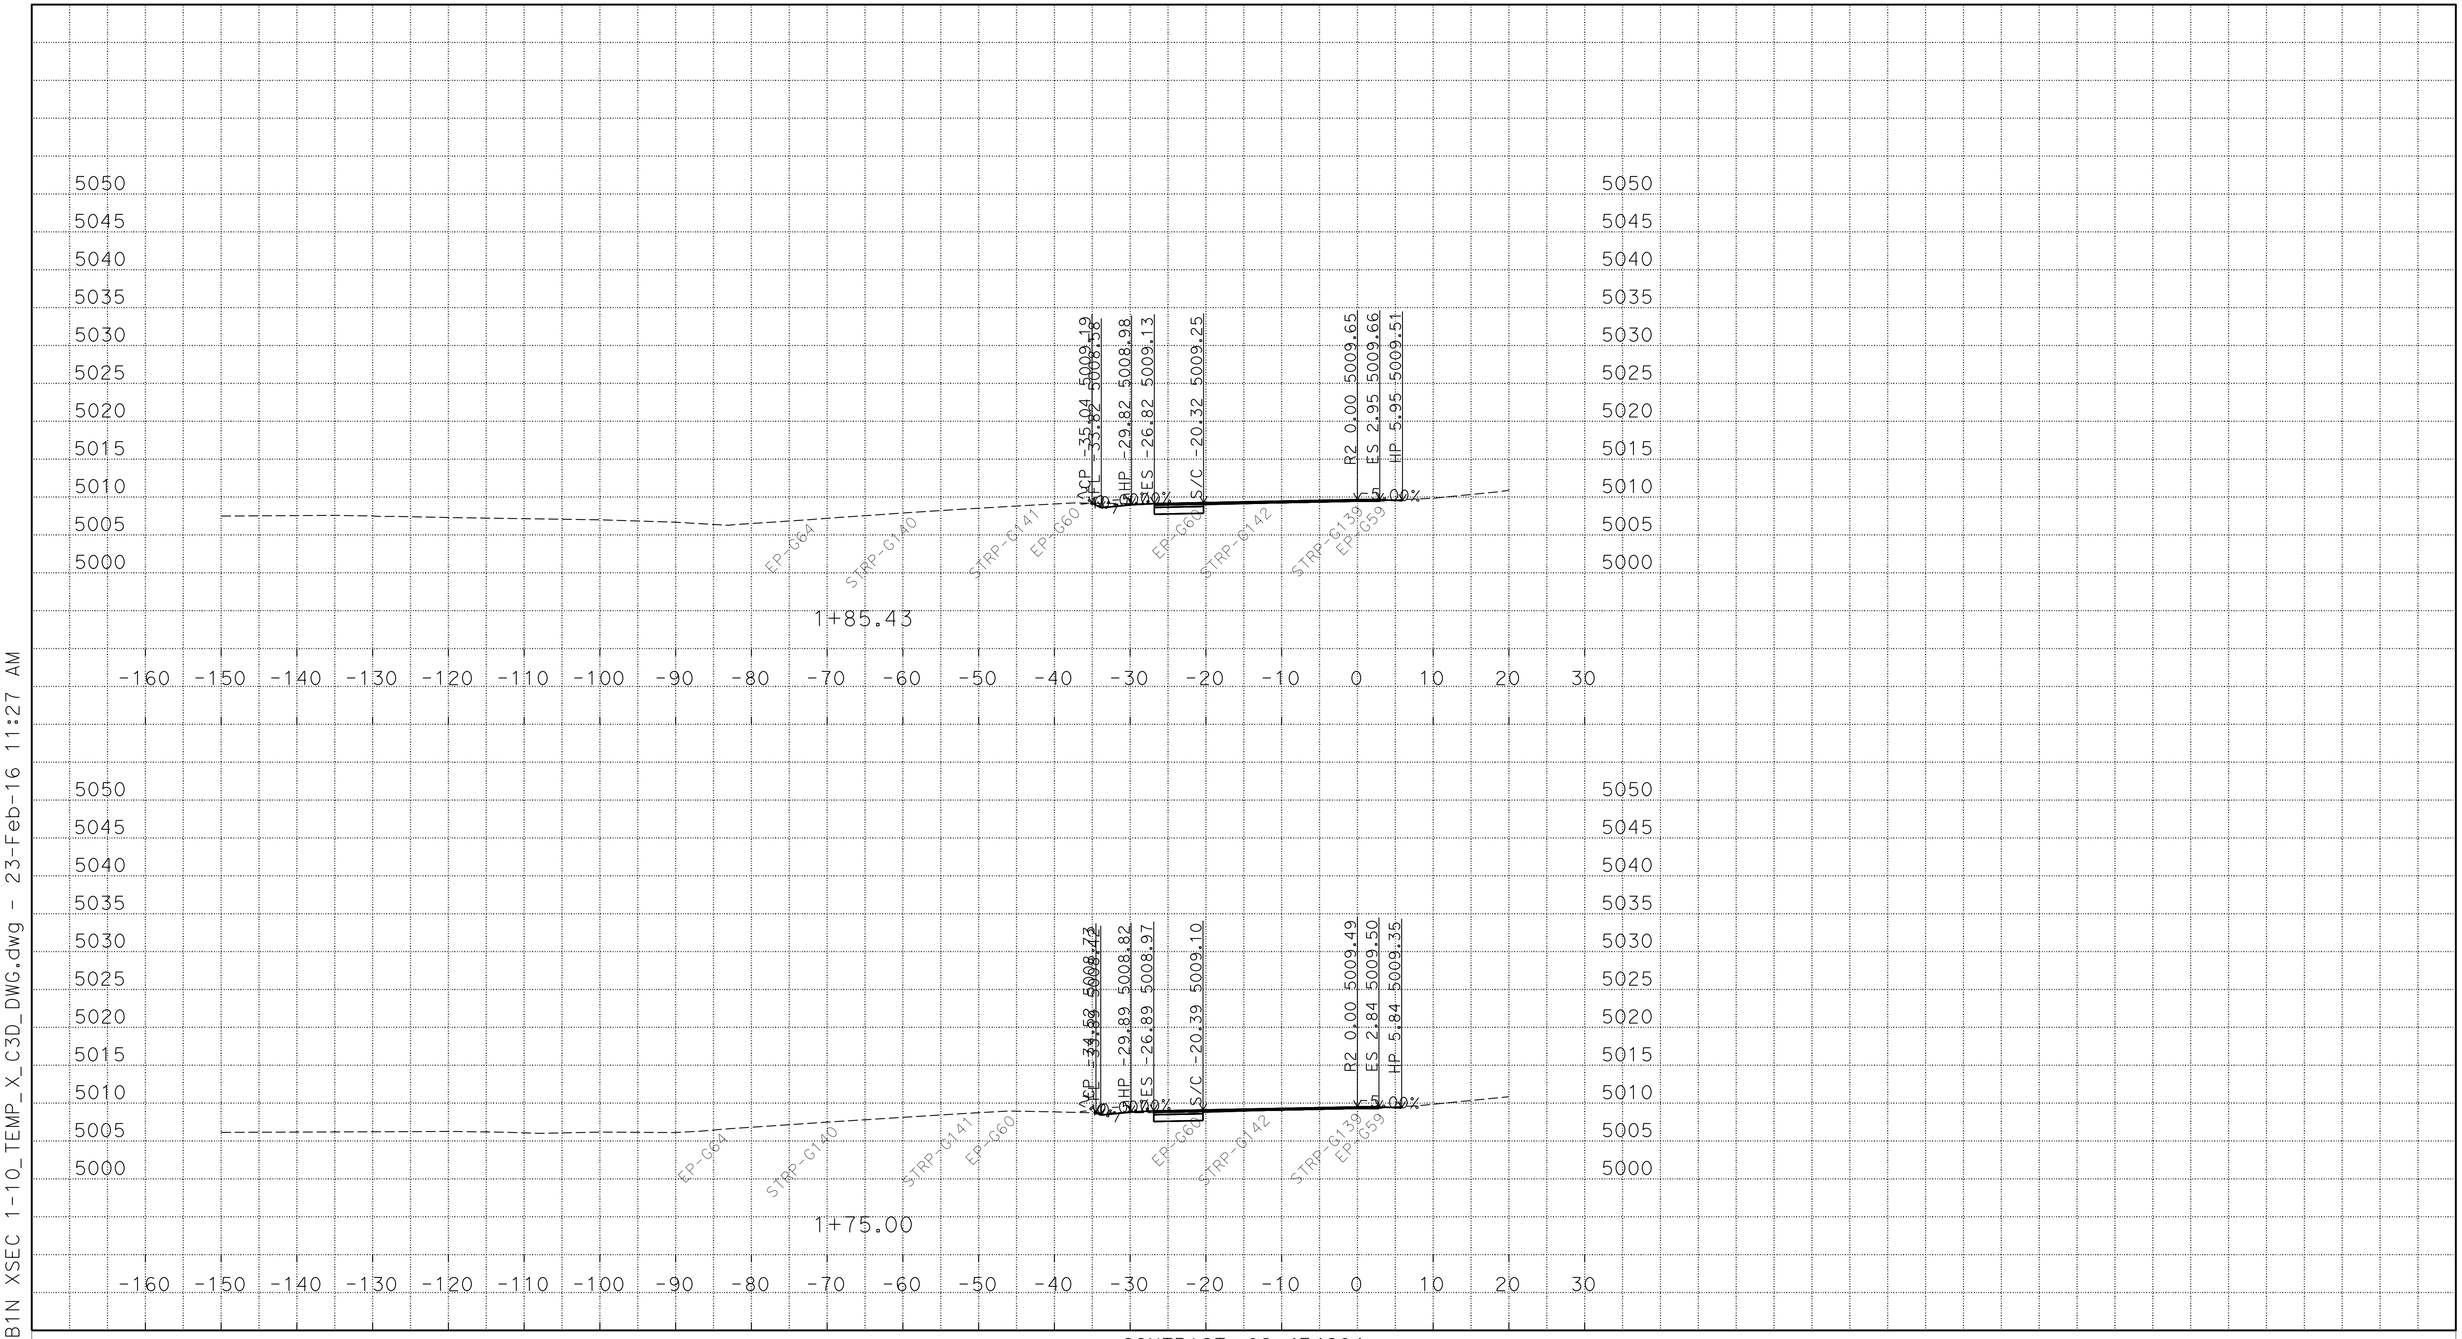

P:\proj1\02\4E420\design\C3D\XSec_Qtys
024E420 SB1N XSEC 1-10_TEMP_X_C3D_DWG.dwg - 23-Feb-16 11:27 AM

PLOTTED DATE: 25-FEB-2016

SCALE: 1"=10' Horiz.
1"=10' Vert.

CREATED BY: S117566

CONTRACT: 02-4E4204

DIST/CO/RTE/PM: 02/Las/Sie/395/0.0-5.6/0.0-3.1

PROJECT ID: 02 0002 0283

"R2" LINE
CROSS SECTIONS
3 OF 33

FOR EARTHWORK DEVELOPMENT ONLY

All Dimensions are U.S. Survey Feet

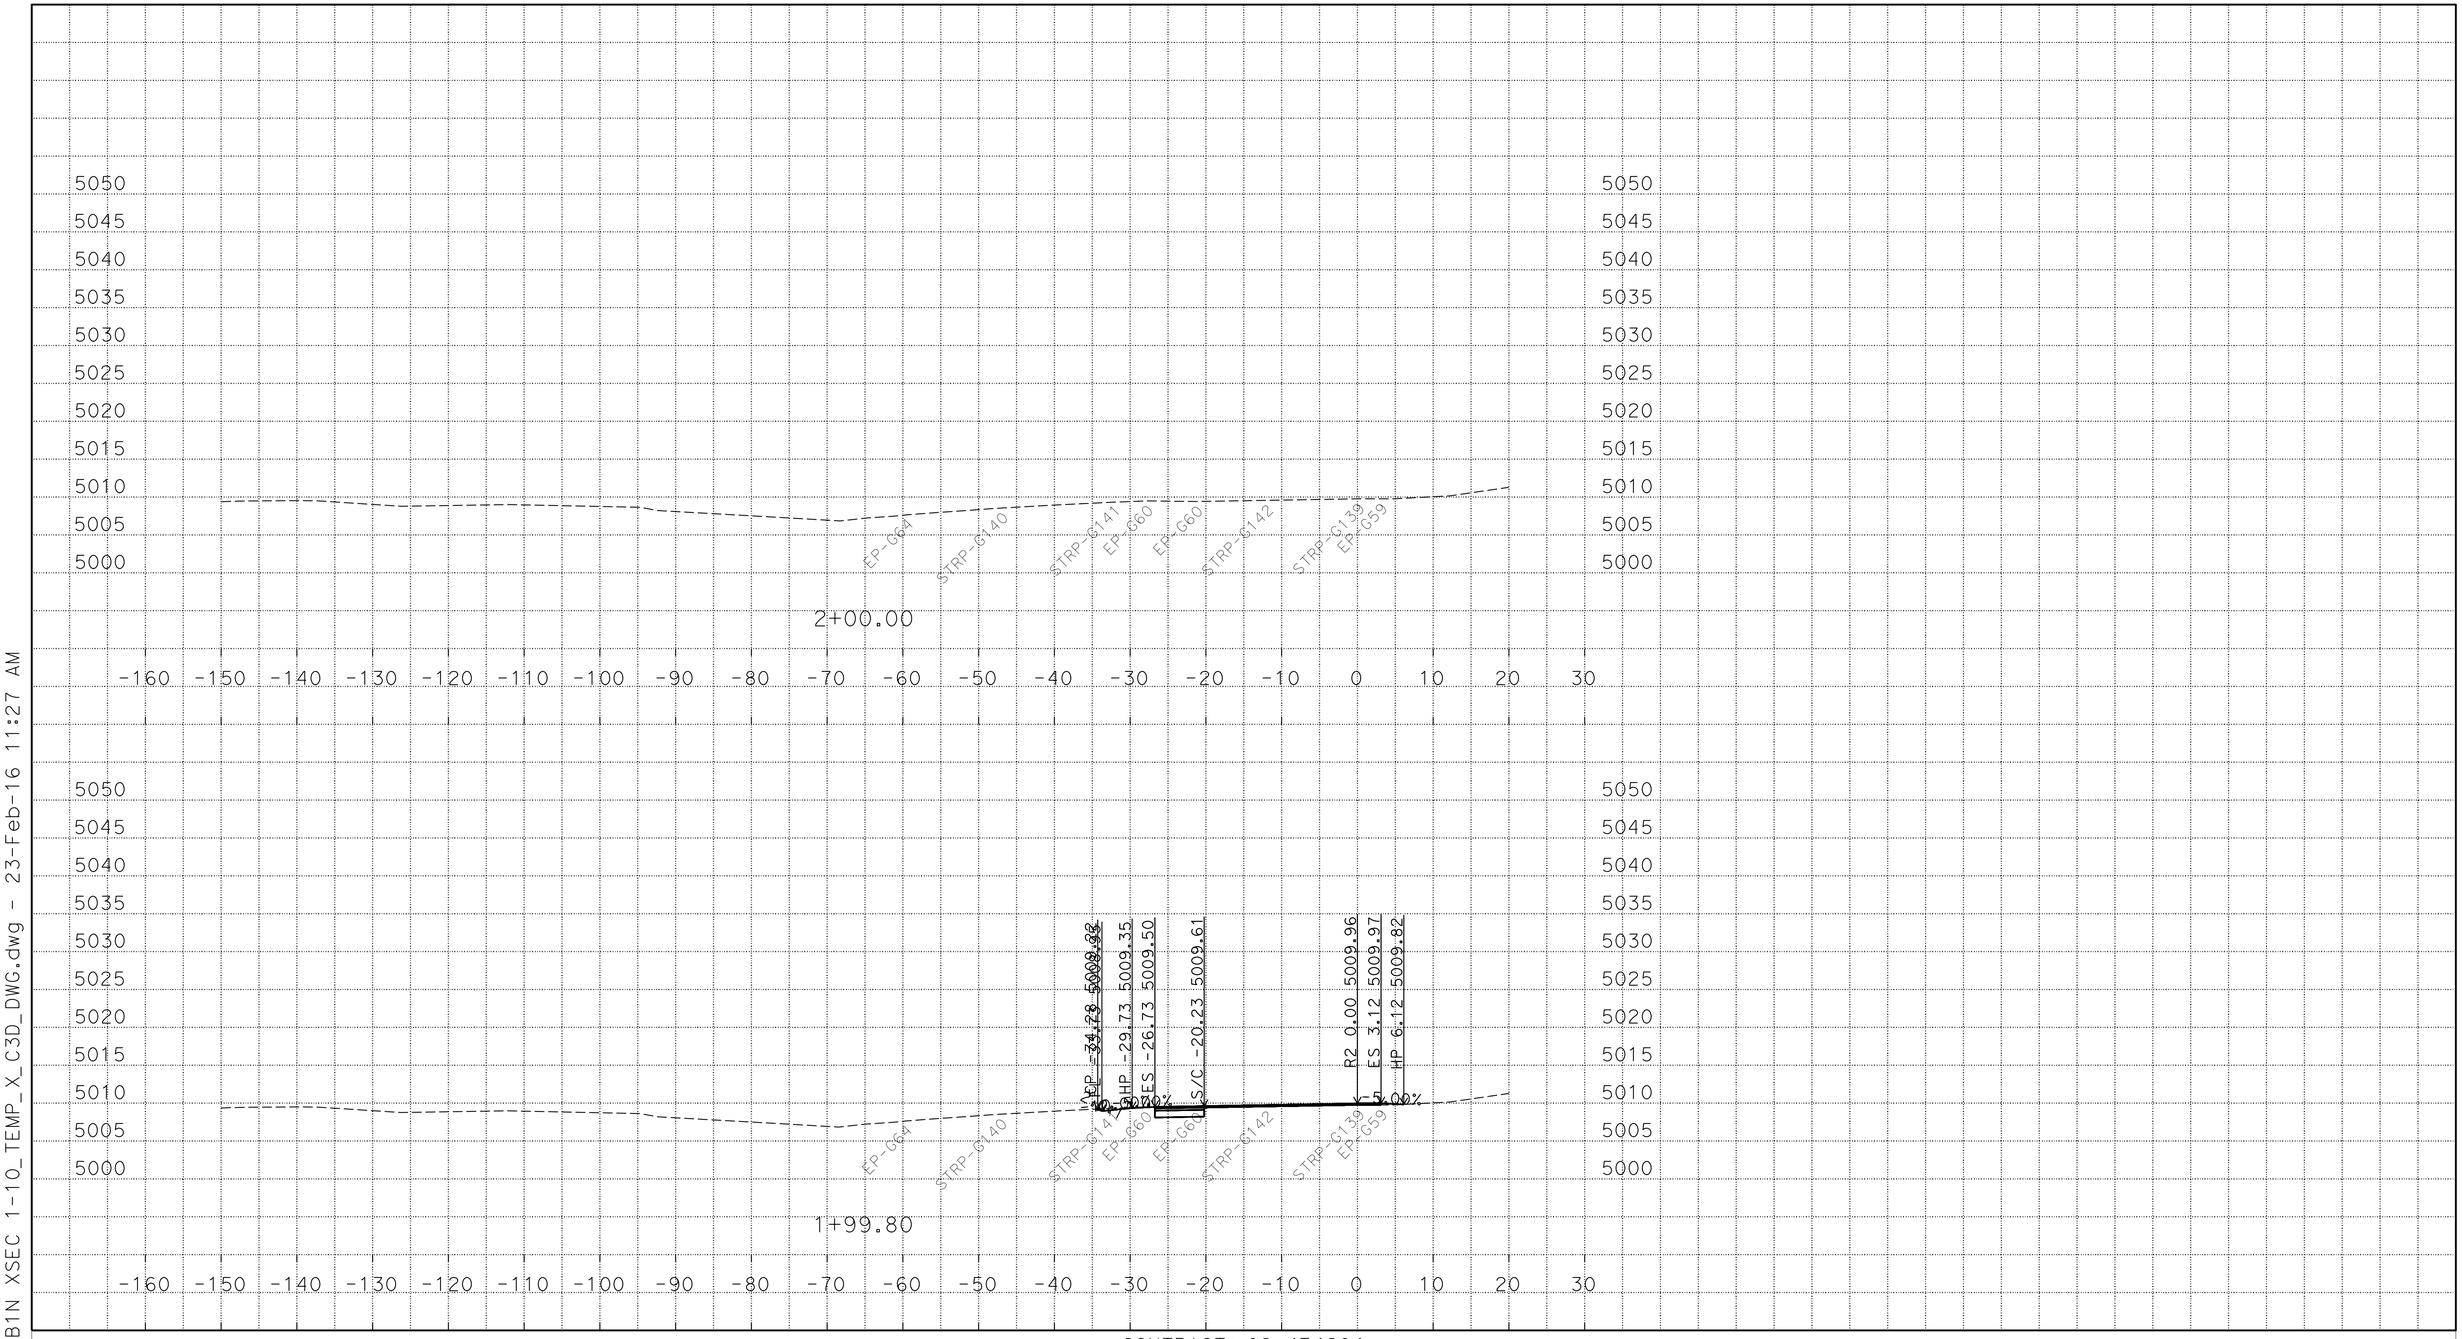

P:\proj1\02\4E420\design\C3D\XSec_Qtys
024E420 SB1N XSEC 1-10_TEMP_X_C3D_DWG.dwg - 23-Feb-16 11:27 AM

PLOTTED DATE: 25-FEB-2016

SCALE: 1"=10' Horiz.
1"=10' Vert.

CREATED BY: S117566

CONTRACT: 02-4E4204

DIST/CO/RTE/PM: 02/Las/Sie/395/0.0-5.6/0.0-3.1

PROJECT ID: 02 0002 0283

"R2" LINE
CROSS SECTIONS
4 OF 33

FOR EARTHWORK DEVELOPMENT ONLY

All Dimensions are U.S. Survey Feet

P:\proj1\02\4E420\design\C3D\XSec_Qtys
024E420 SB1N XSEC 1-10_TEMP_X_C3D_DWG.dwg - 23-Feb-16 11:27 AM

PLOTTED DATE: 25-FEB-2016

SCALE: 1"=10' Horiz.
1"=10' Vert.

CREATED BY: S117566

CONTRACT: 02-4E4204

DIST/CO/RTE/PM: 02/Las/Sie/395/0.0-5.6/0.0-3.1

PROJECT ID: 02 0002 0283

"R2" LINE
CROSS SECTIONS
5 OF 33

FOR EARTHWORK DEVELOPMENT ONLY

All Dimensions are U.S. Survey Feet

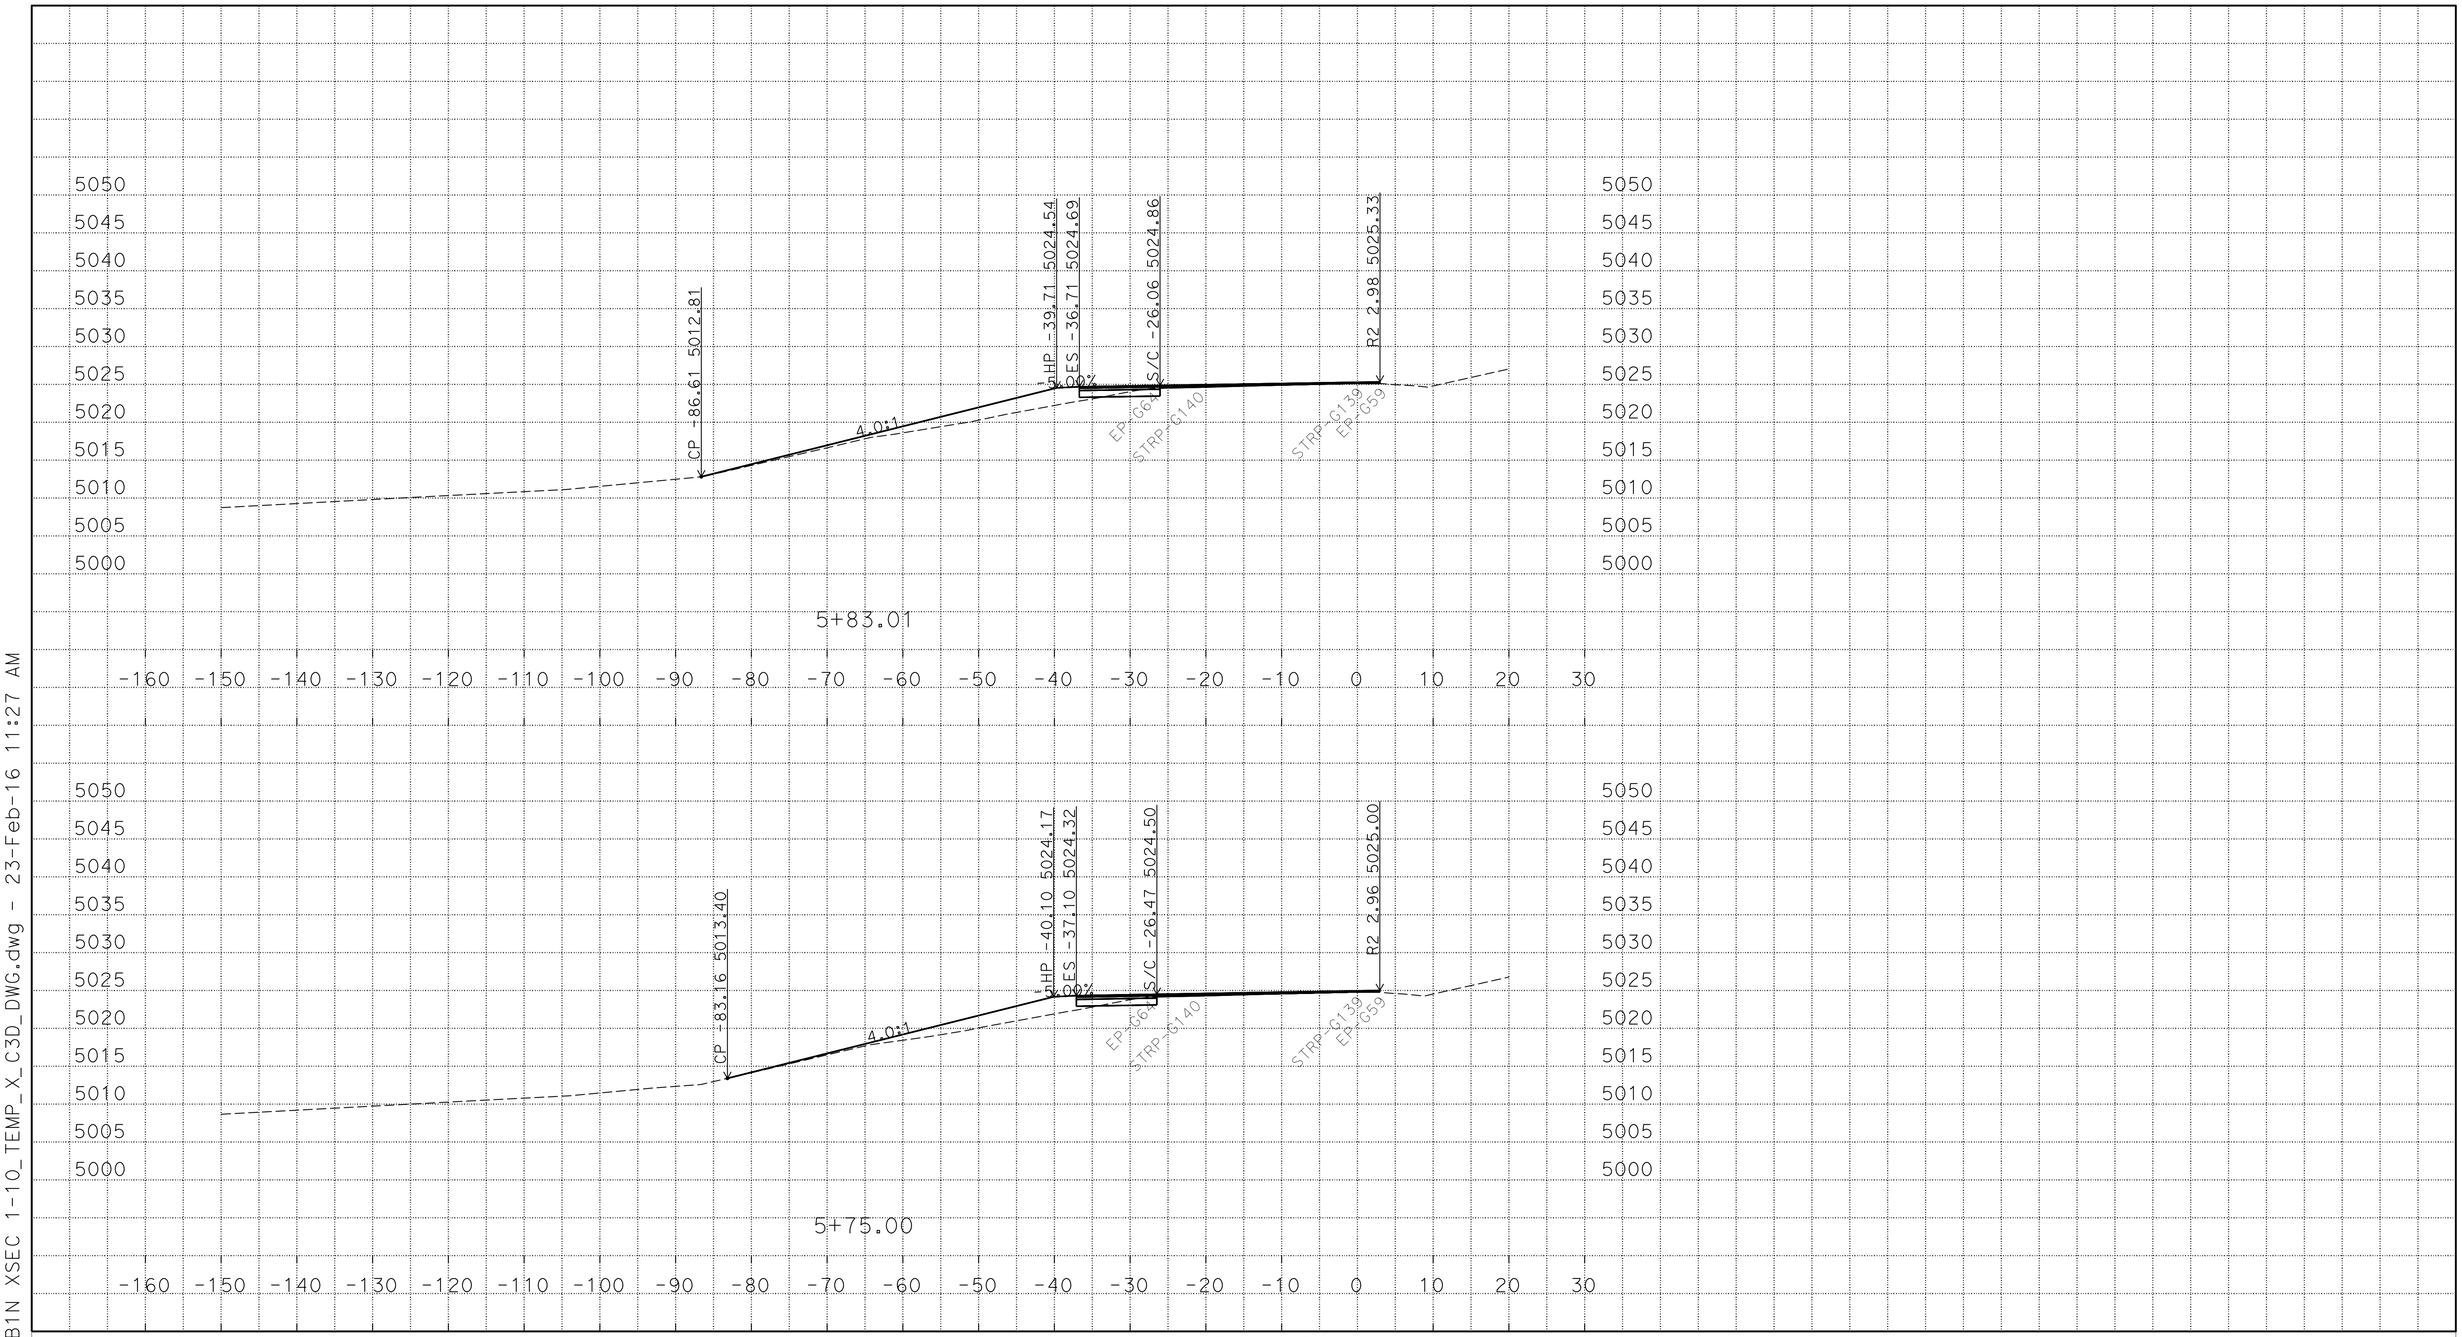

P:\proj1\02\4E420\design\C3D\XSec_Qtys
024E420 SB1N XSEC 1-10_TEMP_X_C3D_DWG.dwg - 23-Feb-16 11:27 AM

PLOTTED DATE: 25-FEB-2016

SCALE: 1"=10' Horiz.
1"=10' Vert.

CREATED BY: S117566

CONTRACT: 02-4E4204

DIST/CO/RTE/PM: 02/Las/Sie/395/0.0-5.6/0.0-3.1

PROJECT ID: 02 0002 0283

"R2" LINE
CROSS SECTIONS
6 OF 33

FOR EARTHWORK DEVELOPMENT ONLY

All Dimensions are U.S. Survey Feet

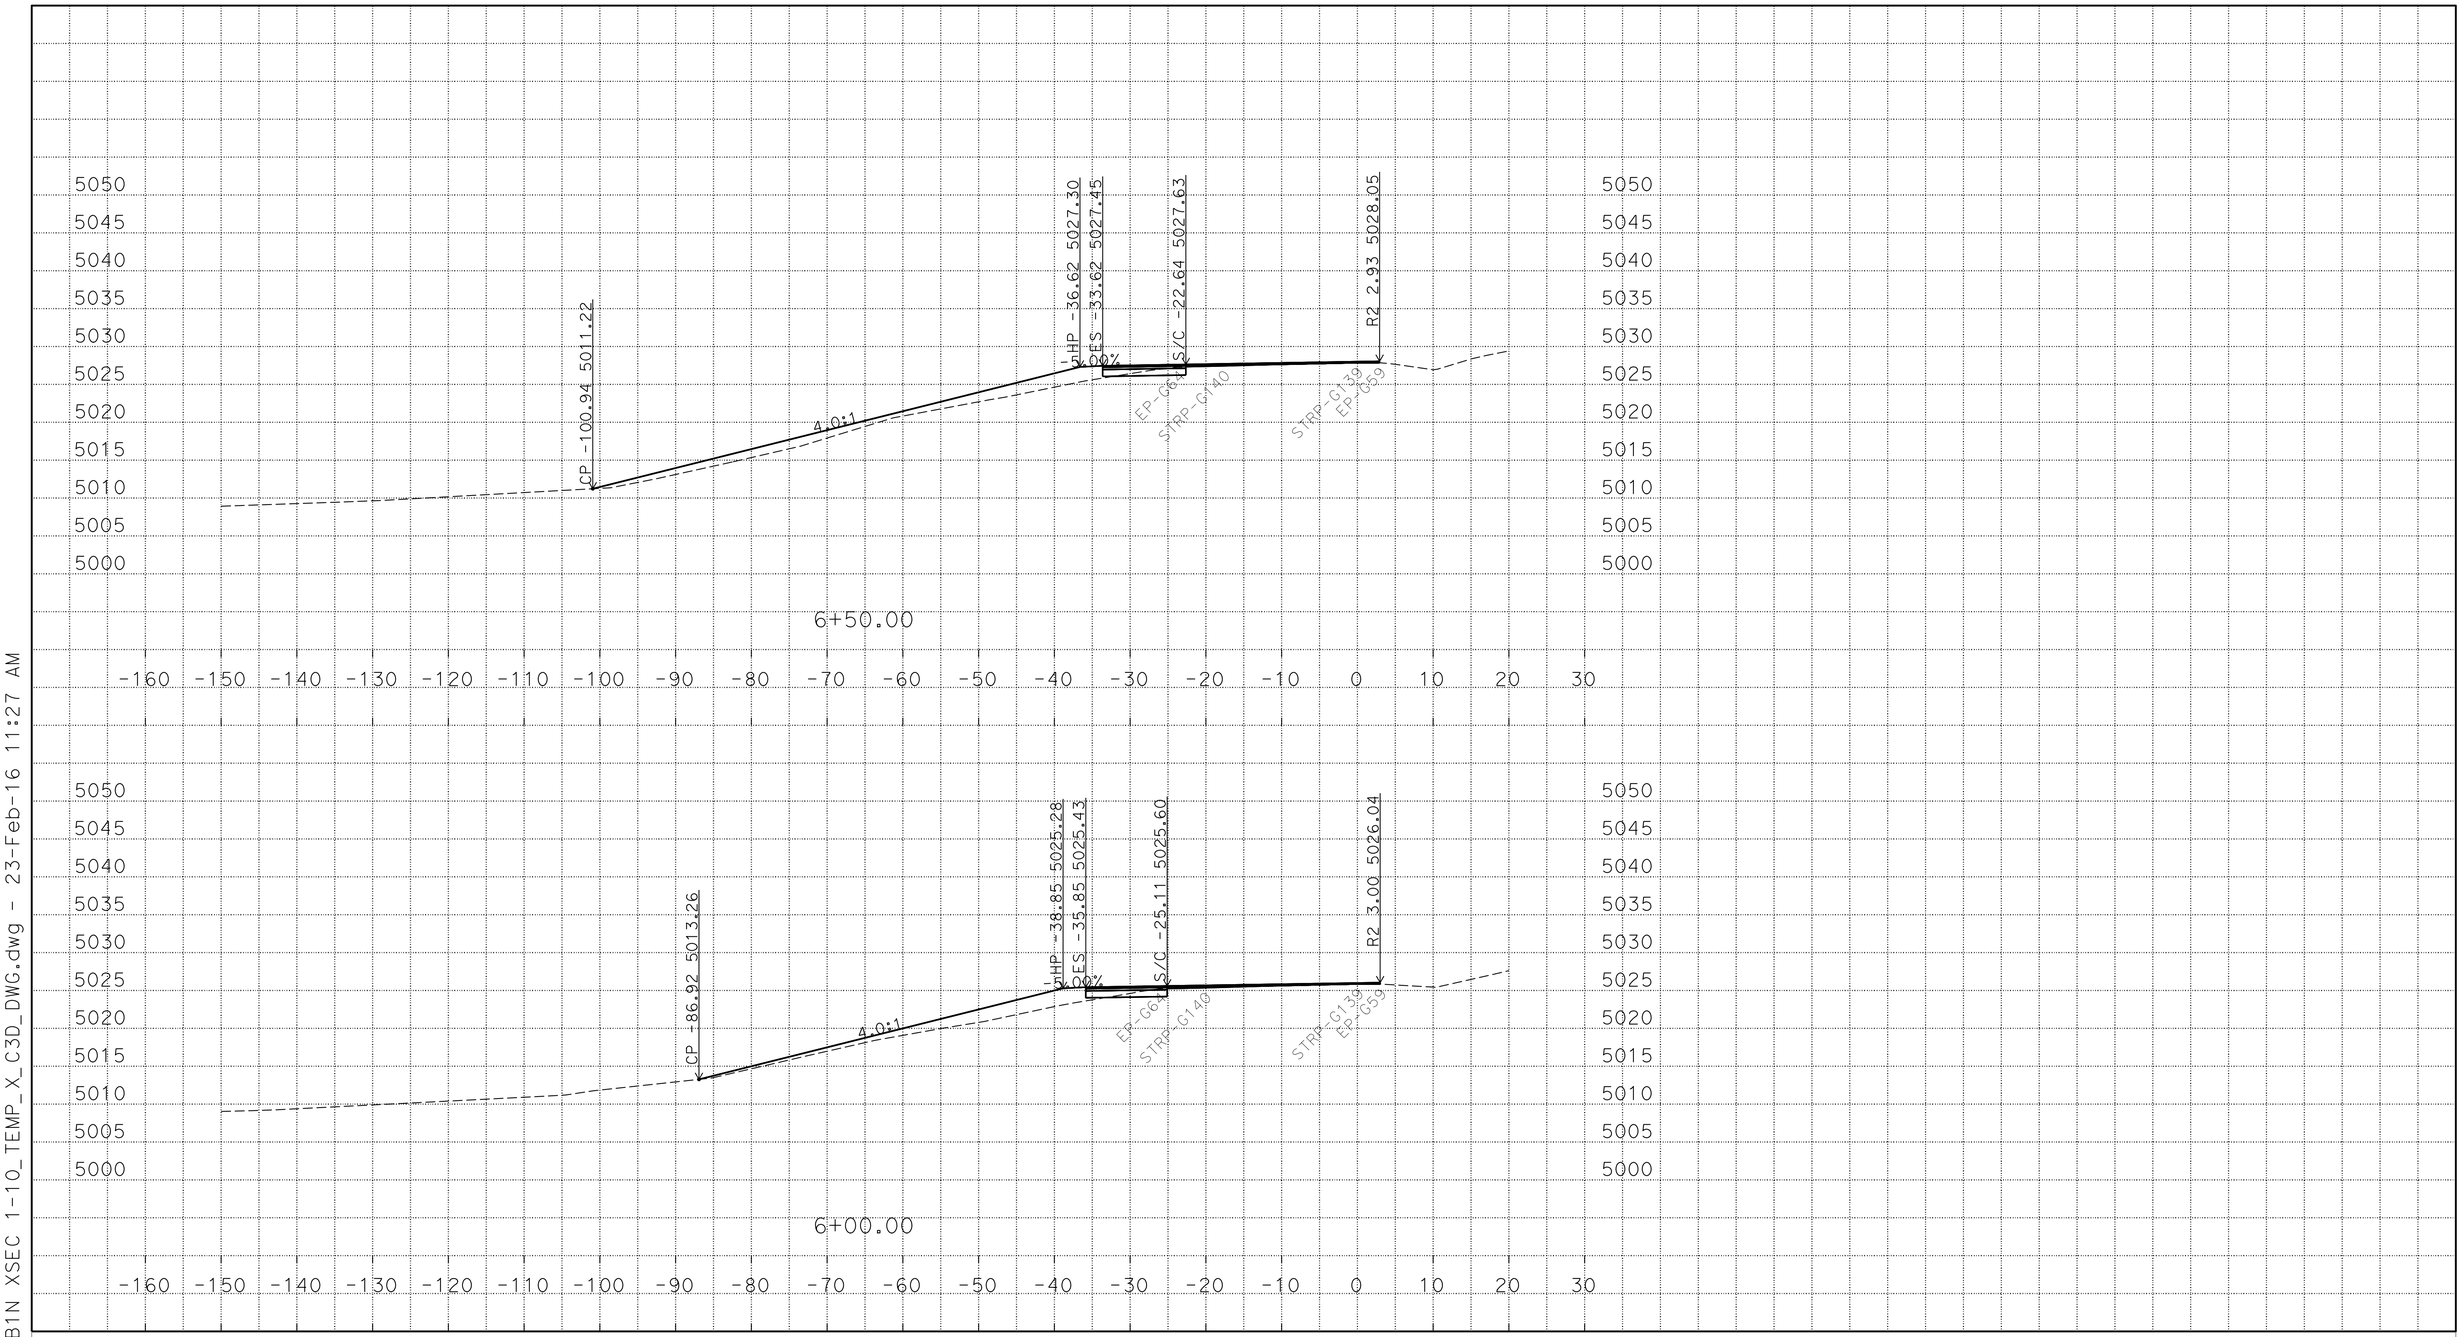

P:\proj1\02\4E420\design\C3D\XSec_Qtys
024E420 SB1N XSEC 1-10_TEMP_X_C3D_DWG.dwg - 23-Feb-16 11:27 AM

PLOTTED DATE: 25-FEB-2016

SCALE: 1"=10' Horiz.
1"=10' Vert.

CREATED BY: S117566

CONTRACT: 02-4E4204

DIST/CO/RTE/PM: 02/Las/Sie/395/0.0-5.6/0.0-3.1

PROJECT ID: 02 0002 0283

"R2" LINE
CROSS SECTIONS
7 OF 33

FOR EARTHWORK DEVELOPMENT ONLY

All Dimensions are U.S. Survey Feet

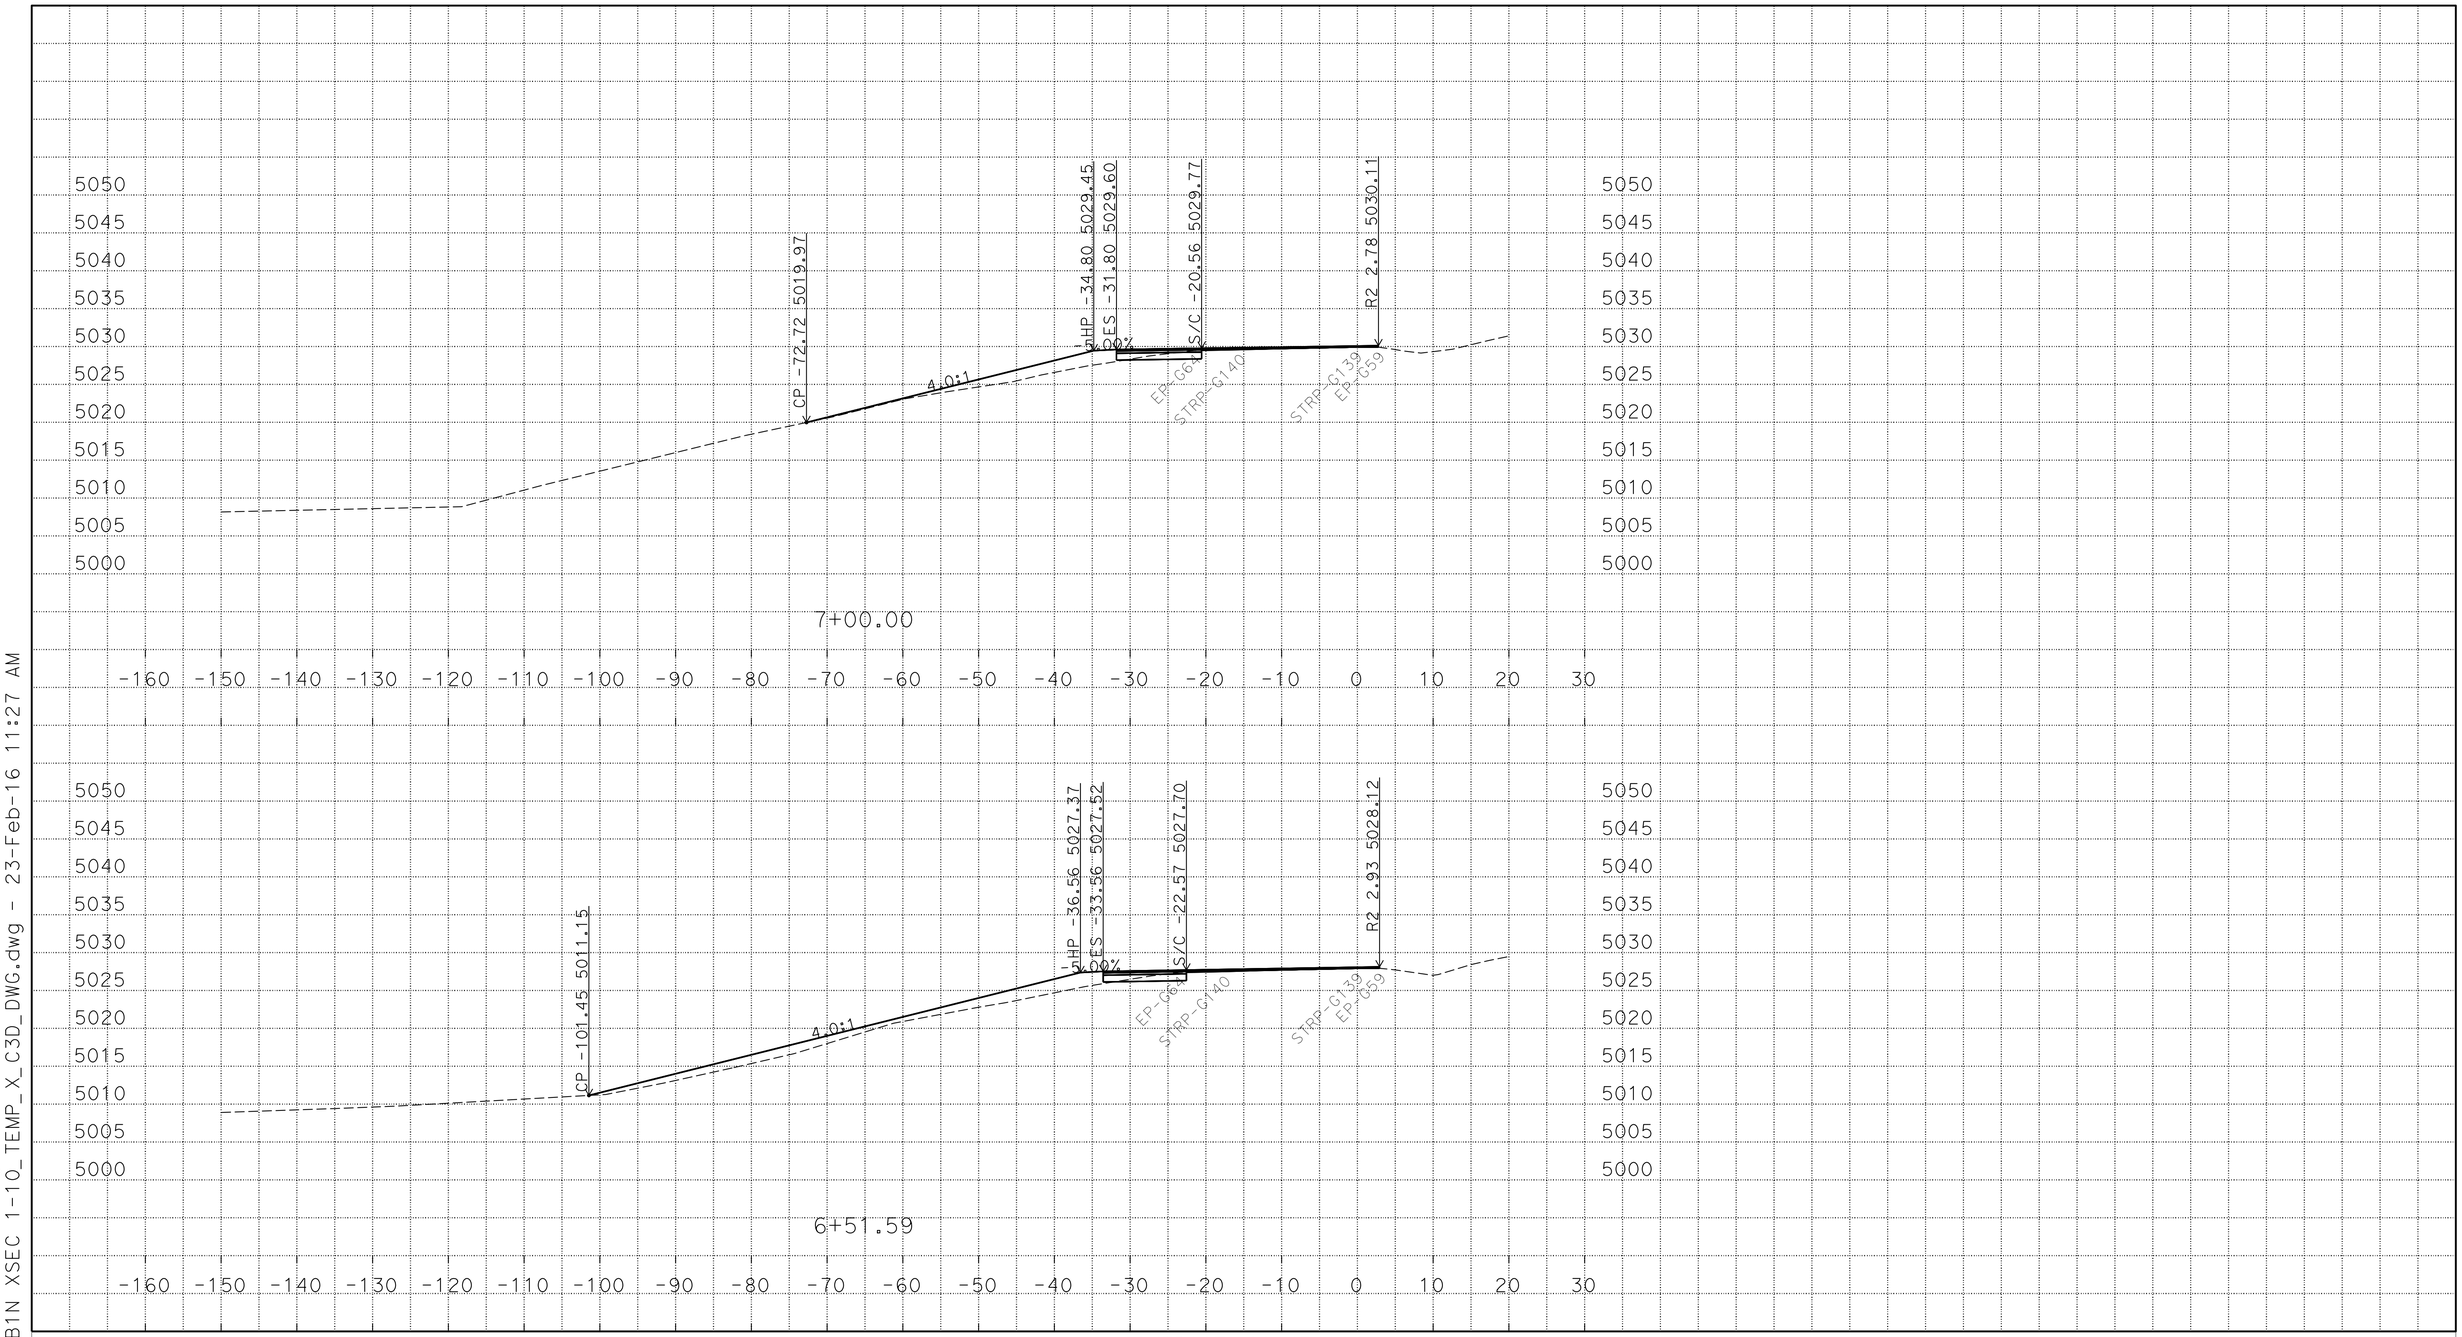

P:\proj1\02\4E420\design\C3D\XSec_Qtys
024E420 SB1N XSEC 1-10_TEMP_X_C3D_DWG.dwg - 23-Feb-16 11:27 AM

PLOTTED DATE: 25-FEB-2016

SCALE: 1"=10' Horiz.
1"=10' Vert.

CREATED BY: S117566

CONTRACT: 02-4E4204

DIST/CO/RTE/PM: 02/Las/Sie/395/0.0-5.6/0.0-3.1

PROJECT ID: 02 0002 0283

"R2" LINE
CROSS SECTIONS
8 OF 33

FOR EARTHWORK DEVELOPMENT ONLY

All Dimensions are U.S. Survey Feet

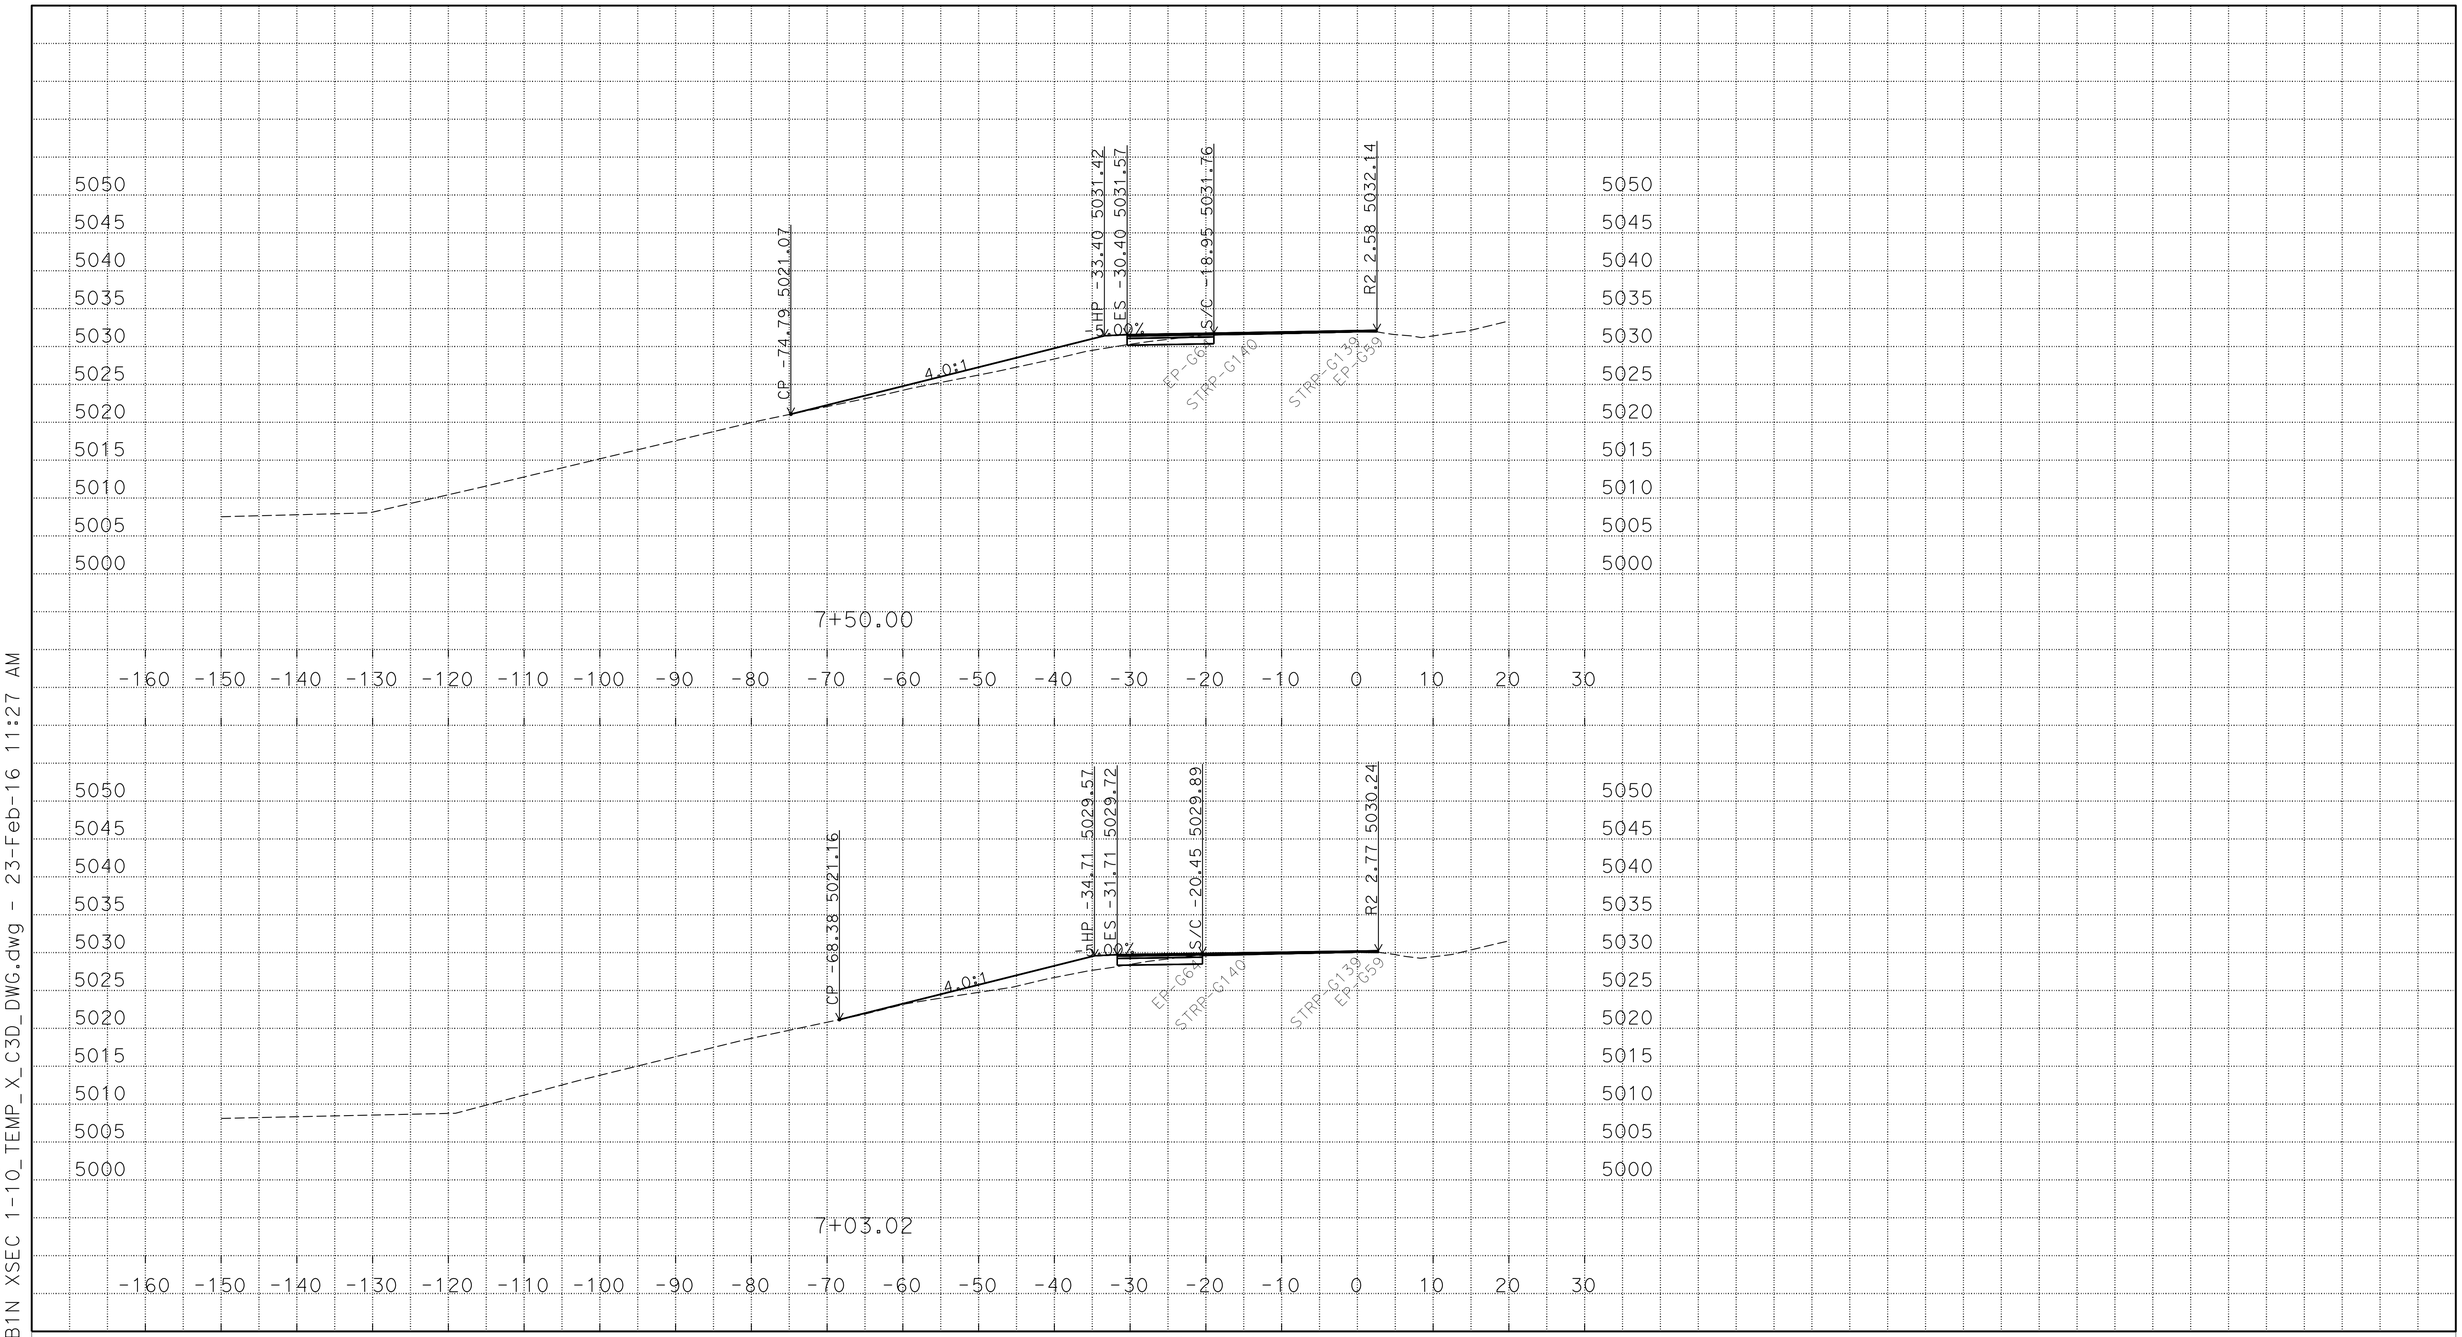

P:\proj1\02\4E420\design\C3D\XSec_Qtys
024E420 SB1N XSEC 1-10_TEMP_X_C3D_DWG.dwg - 23-Feb-16 11:27 AM

PLOTTED DATE: 25-FEB-2016

SCALE: 1"=10' Horiz.
1"=10' Vert.

CREATED BY: S117566

CONTRACT: 02-4E4204

DIST/CO/RTE/PM: 02/Las/Sie/395/0.0-5.6/0.0-3.1

PROJECT ID: 02 0002 0283

"R2" LINE
CROSS SECTIONS
9 OF 33

FOR EARTHWORK DEVELOPMENT ONLY

All Dimensions are U.S. Survey Feet

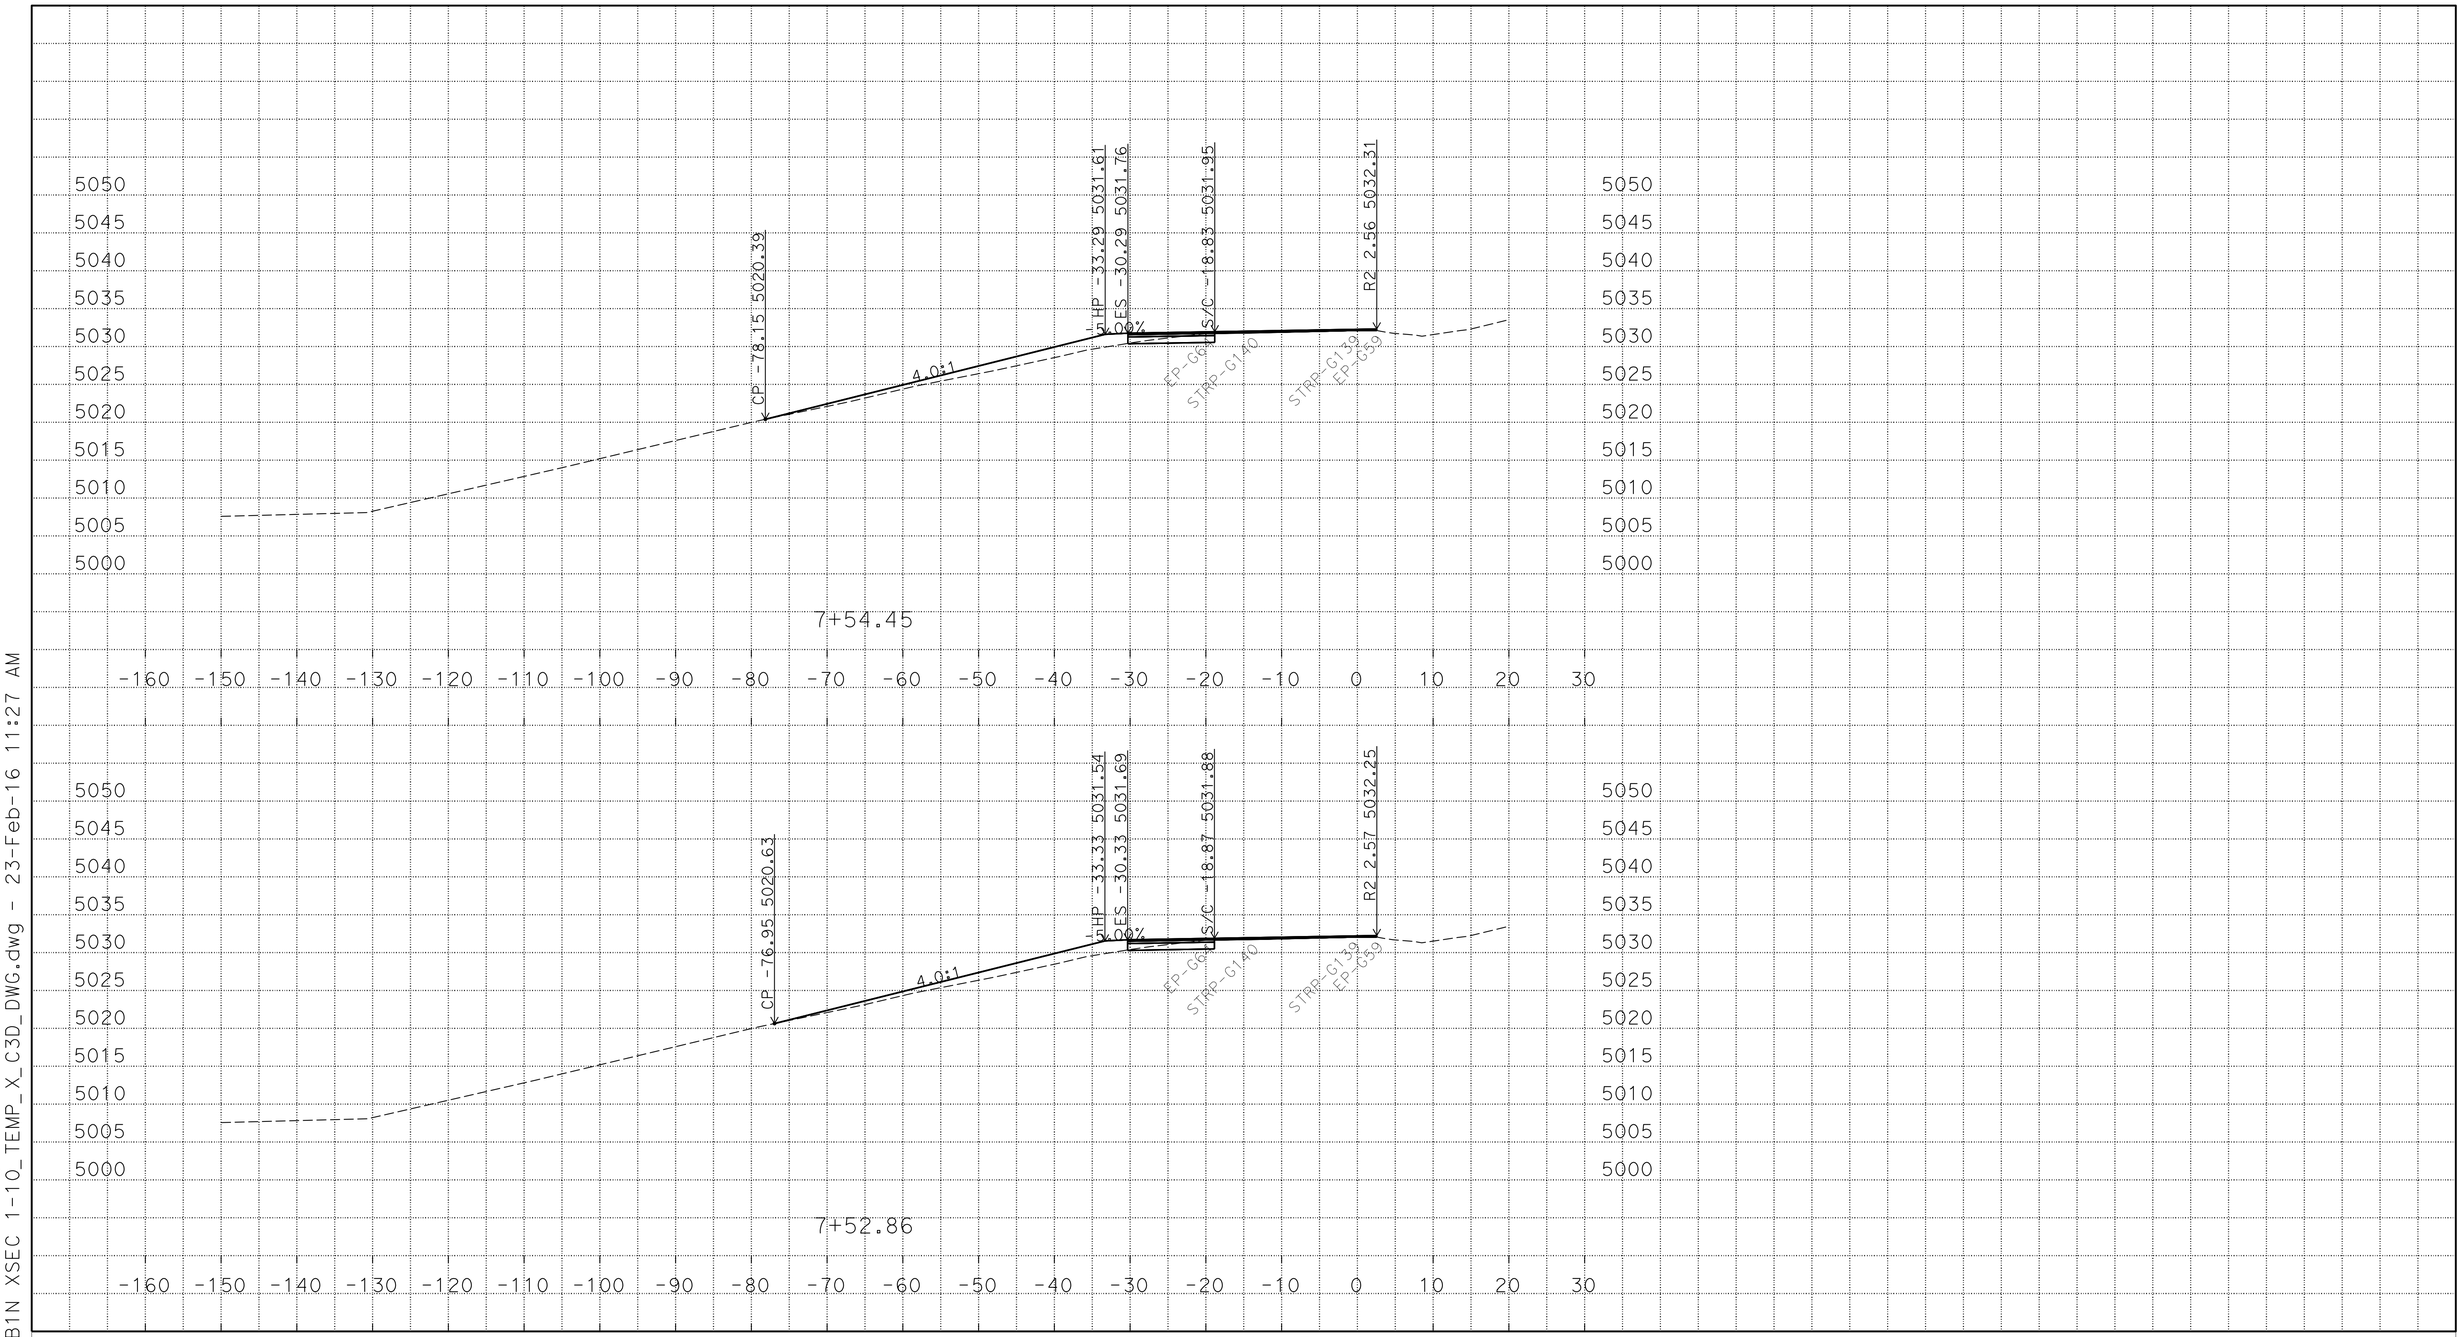

P:\proj1\02\4E420\design\C3D\XSec_Qtys
024E420 SB1N XSEC 1-10_TEMP_X_C3D_DWG.dwg - 23-Feb-16 11:27 AM

PLOTTED DATE: 25-FEB-2016

SCALE: 1"=10' Horiz.
1"=10' Vert.

CREATED BY: S117566

CONTRACT: 02-4E4204

DIST/CO/RTE/PM: 02/Las/Sie/395/0.0-5.6/0.0-3.1

PROJECT ID: 02 0002 0283

"R2" LINE
CROSS SECTIONS
10 OF 33

FOR EARTHWORK DEVELOPMENT ONLY

All Dimensions are U.S. Survey Feet

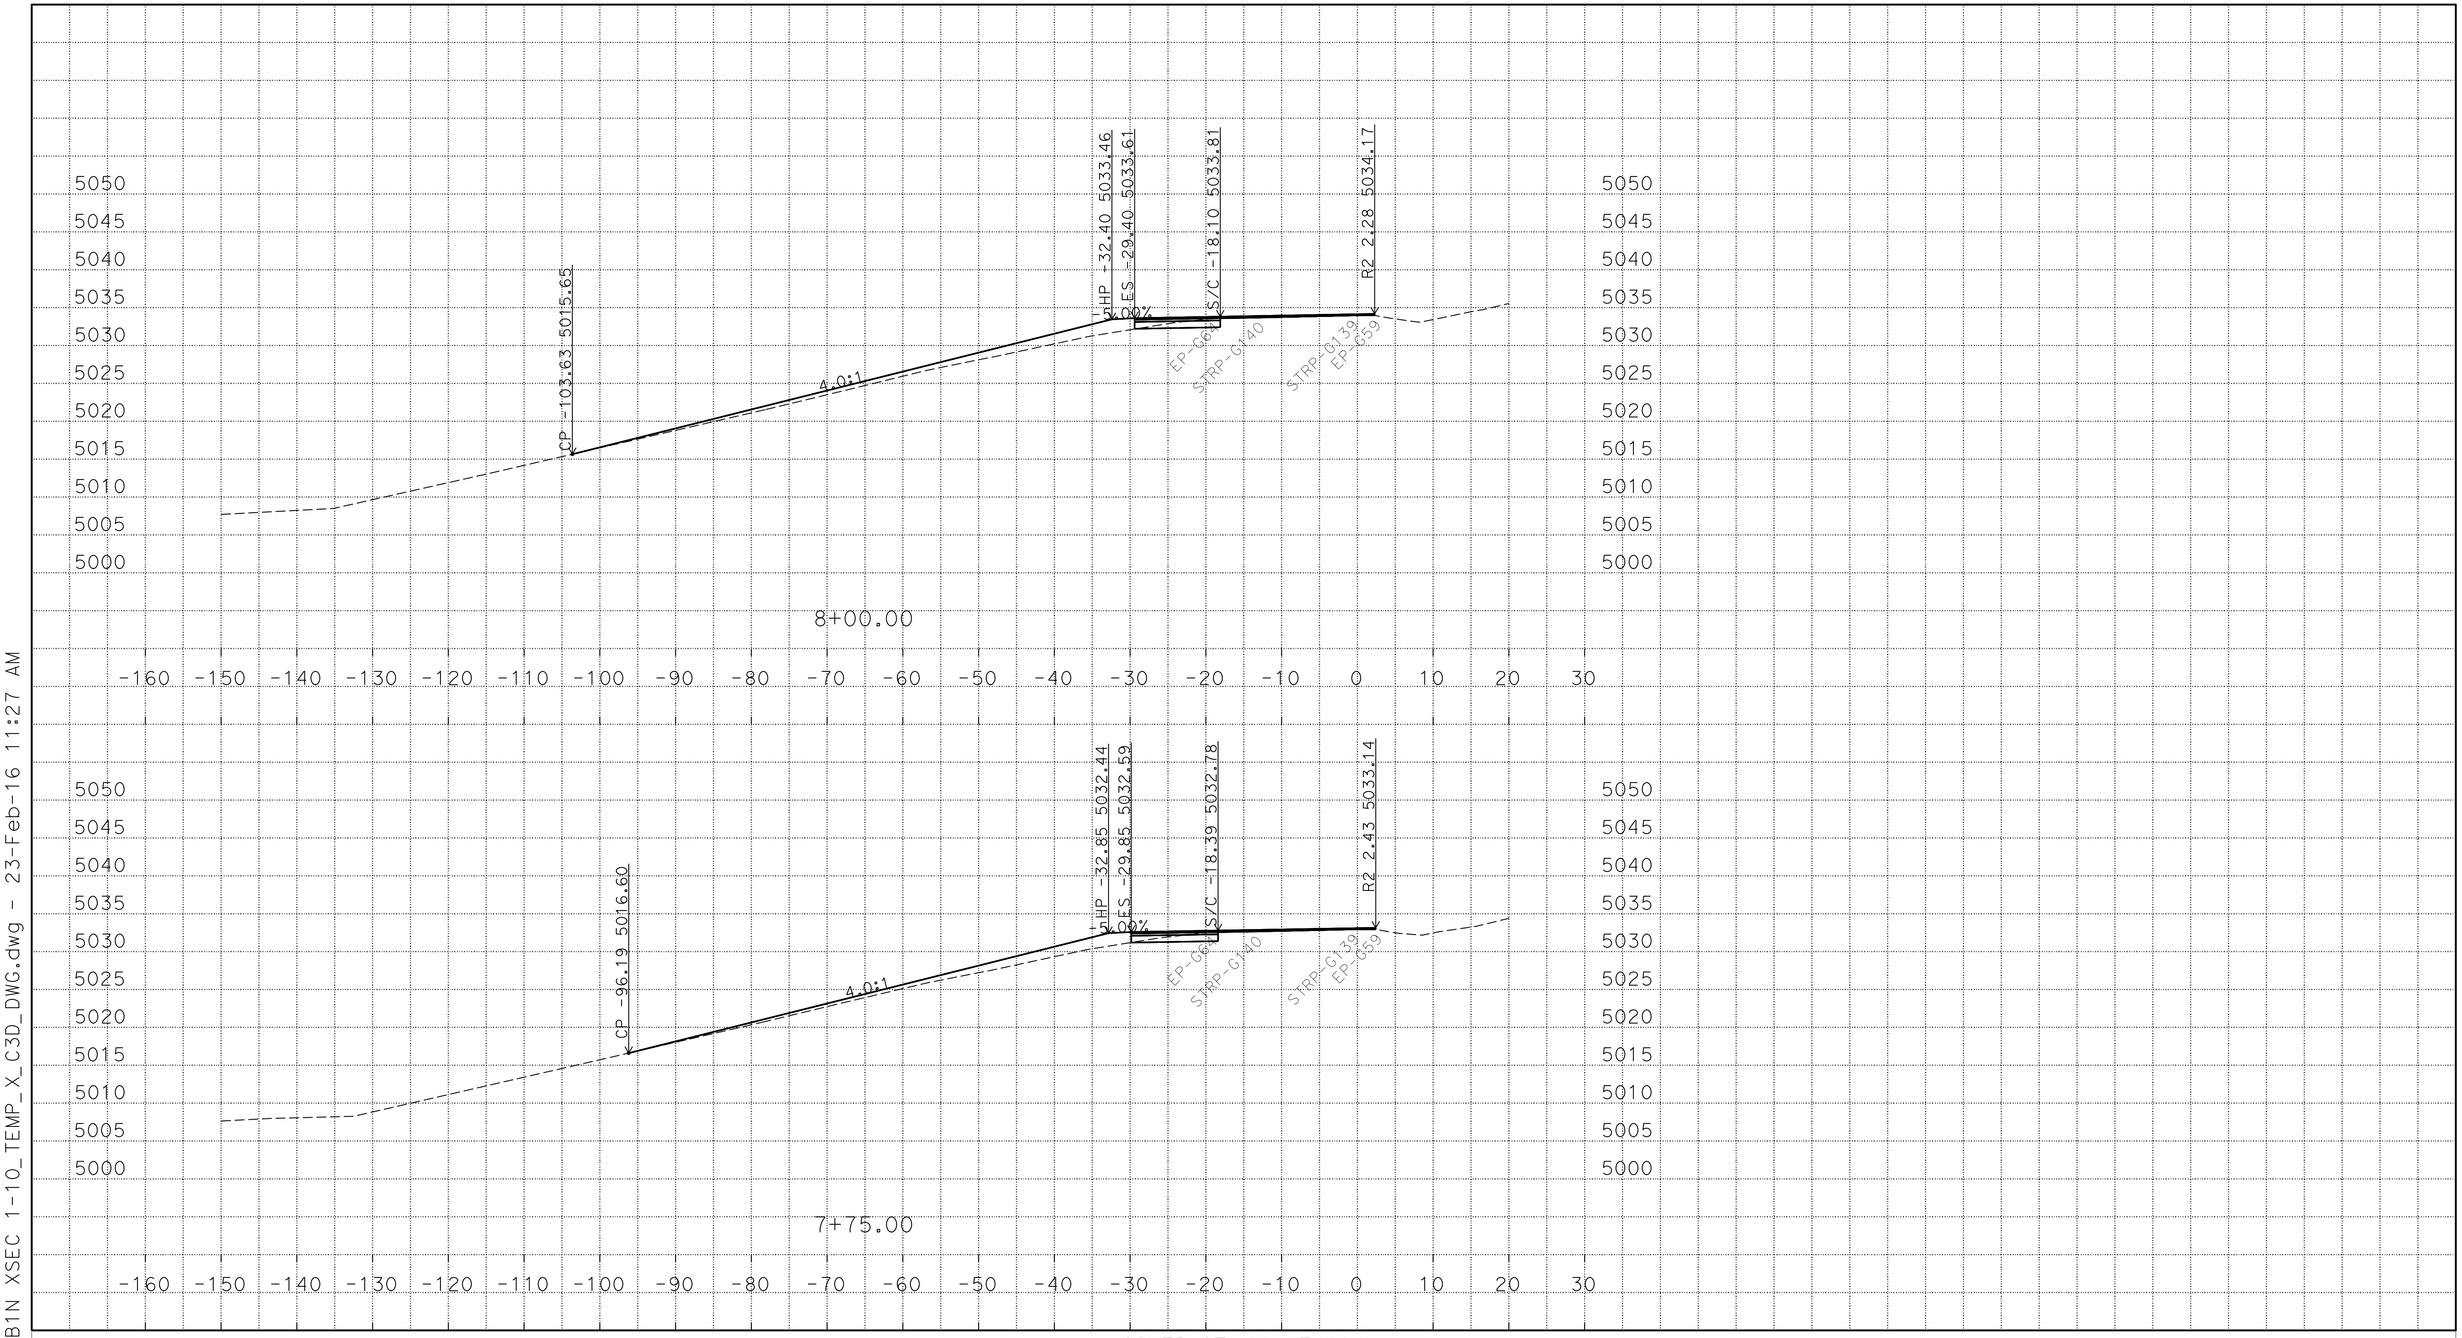

P:\proj1\02\4E420\design\C3D\XSec_Qtys
024E420 SB1N XSEC 1-10_TEMP_X_C3D_DWG.dwg - 23-Feb-16 11:27 AM

PLOTTED DATE: 25-FEB-2016

SCALE: 1"=10' Horiz.
1"=10' Vert.

CREATED BY: S117566

CONTRACT: 02-4E4204

DIST/CO/RTE/PM: 02/Las/Sie/395/0.0-5.6/0.0-3.1

PROJECT ID: 02 0002 0283

"R2" LINE
CROSS SECTIONS
11 OF 33

FOR EARTHWORK DEVELOPMENT ONLY

All Dimensions are U.S. Survey Feet

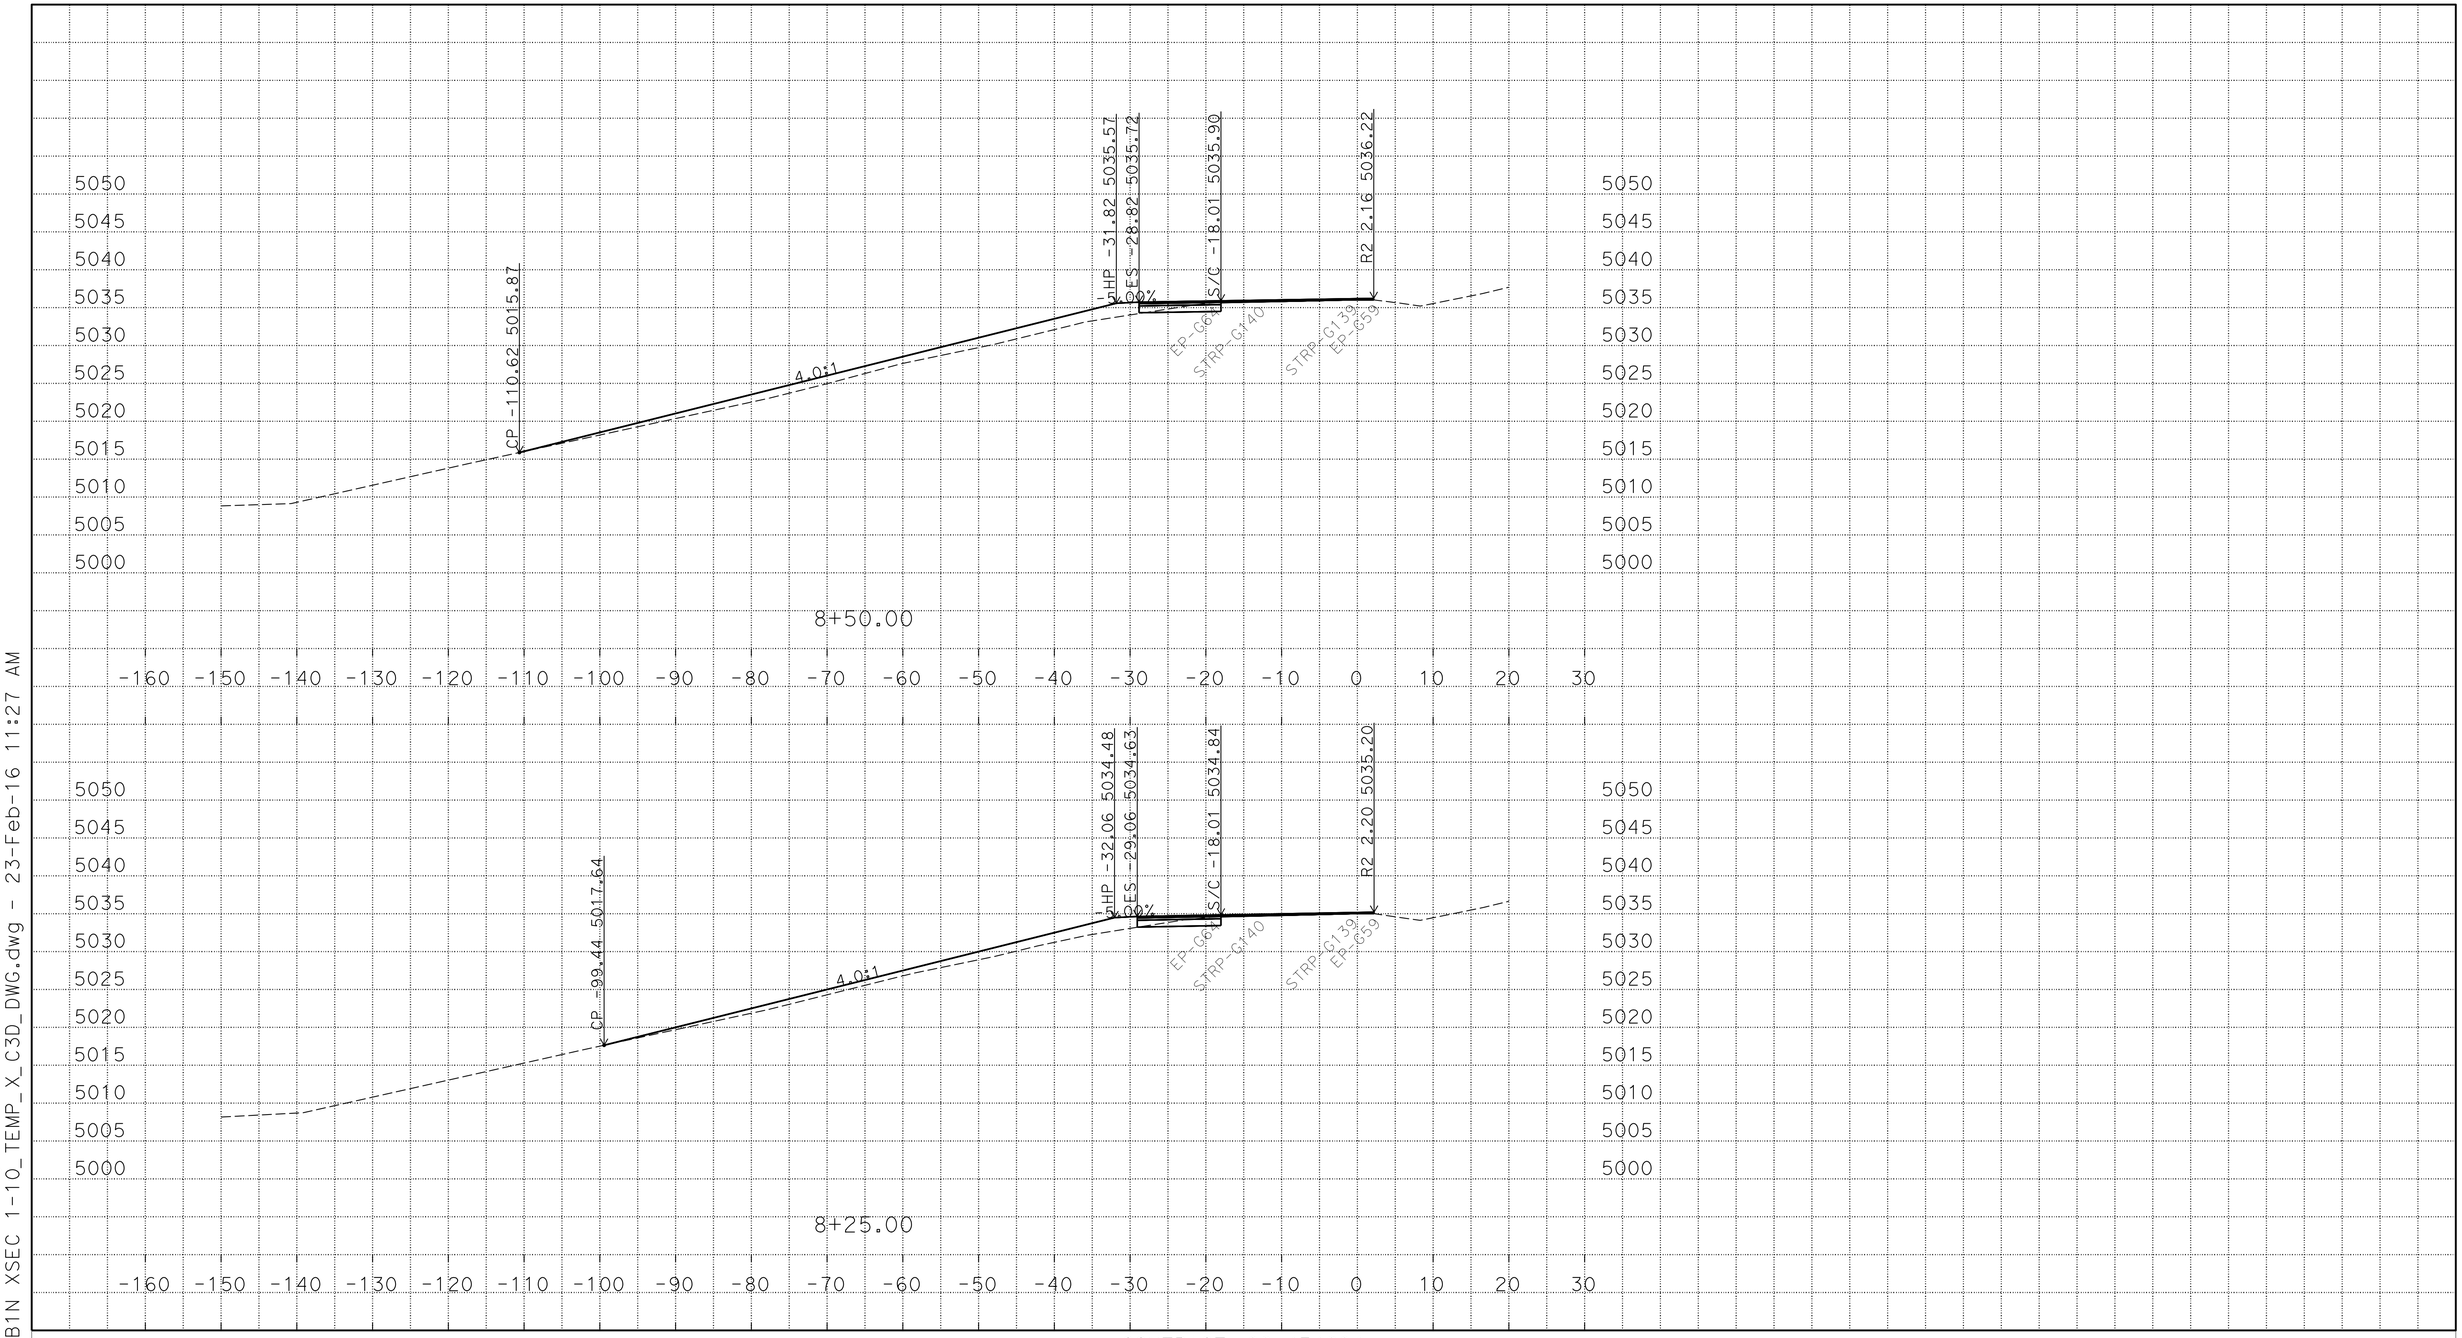

P:\proj1\02\4E420\design\C3D\XSec_Qtys
024E420 SB1N XSEC 1-10_TEMP_X_C3D_DWG.dwg - 23-Feb-16 11:27 AM

PLOTTED DATE: 25-FEB-2016

SCALE: 1"=10' Horiz.
1"=10' Vert.

CREATED BY: S117566

CONTRACT: 02-4E4204

DIST/CO/RTE/PM: 02/Las/Sie/395/0.0-5.6/0.0-3.1

PROJECT ID: 02 0002 0283

"R2" LINE
CROSS SECTIONS
12 OF 33

FOR EARTHWORK DEVELOPMENT ONLY

All Dimensions are U.S. Survey Feet

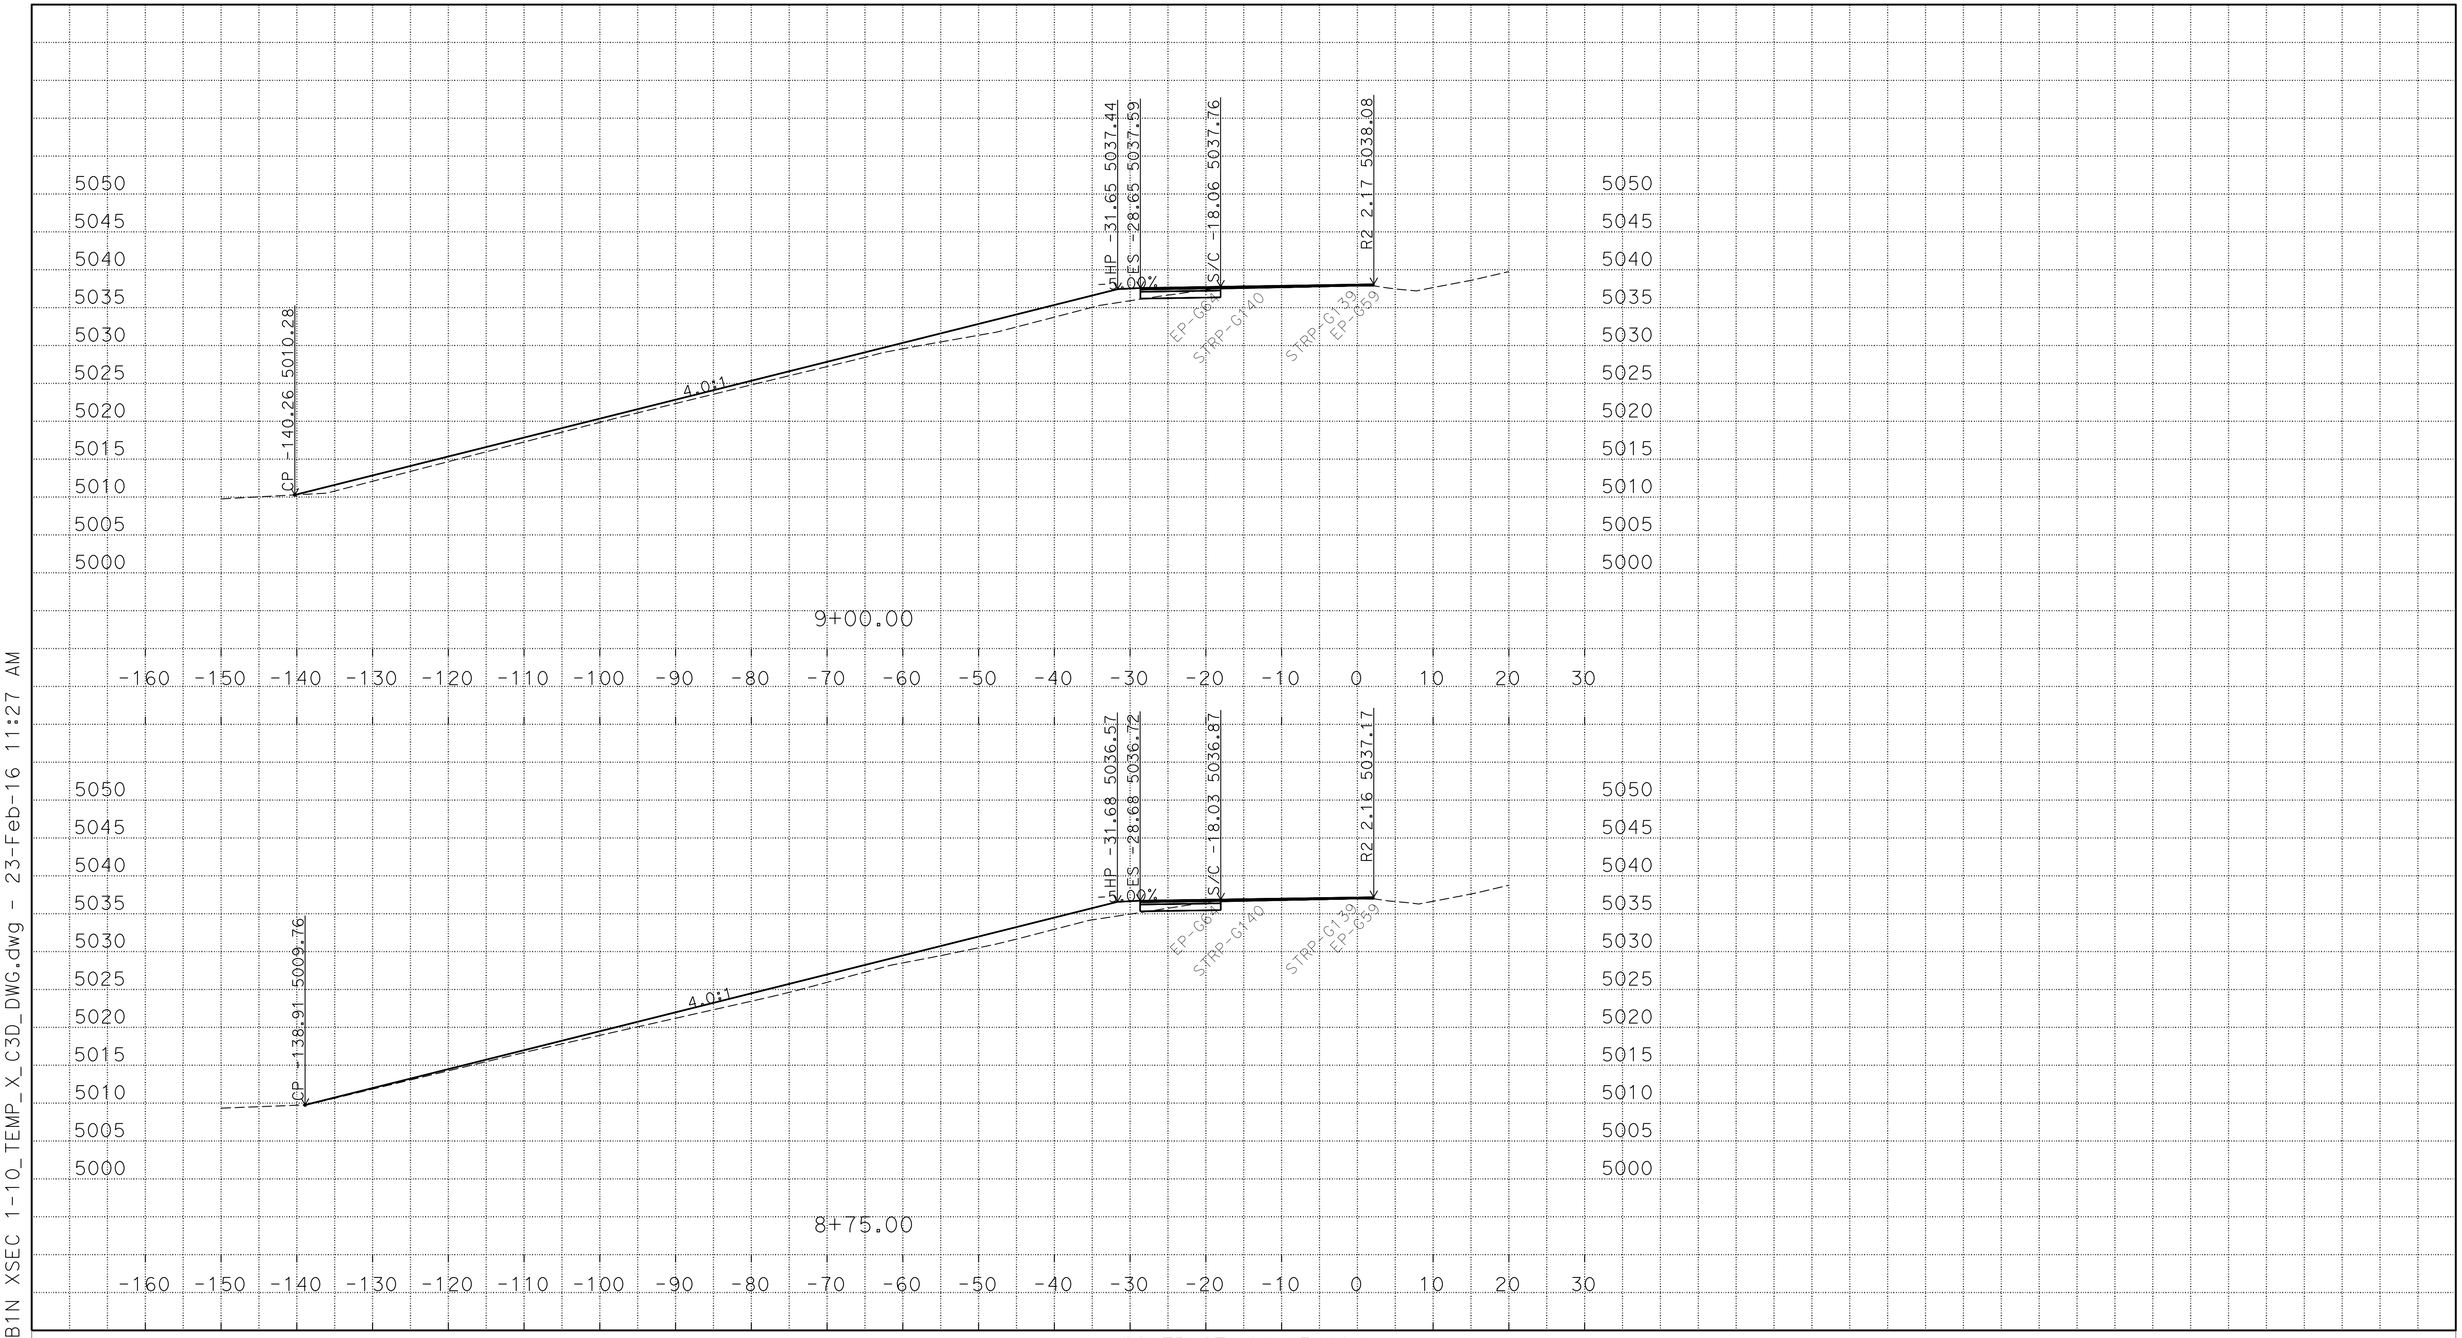

P:\proj1\02\4E420\design\C3D\XSec_Qtys
024E420 SB1N XSEC 1-10_TEMP_X_C3D_DWG.dwg - 23-Feb-16 11:27 AM

PLOTTED DATE: 25-FEB-2016

SCALE: 1"=10' Horiz.
1"=10' Vert.

CREATED BY: S117566

CONTRACT: 02-4E4204

DIST/CO/RTE/PM: 02/Las/Sie/395/0.0-5.6/0.0-3.1

PROJECT ID: 02 0002 0283

"R2" LINE
CROSS SECTIONS
13 OF 33

FOR EARTHWORK DEVELOPMENT ONLY

All Dimensions are U.S. Survey Feet

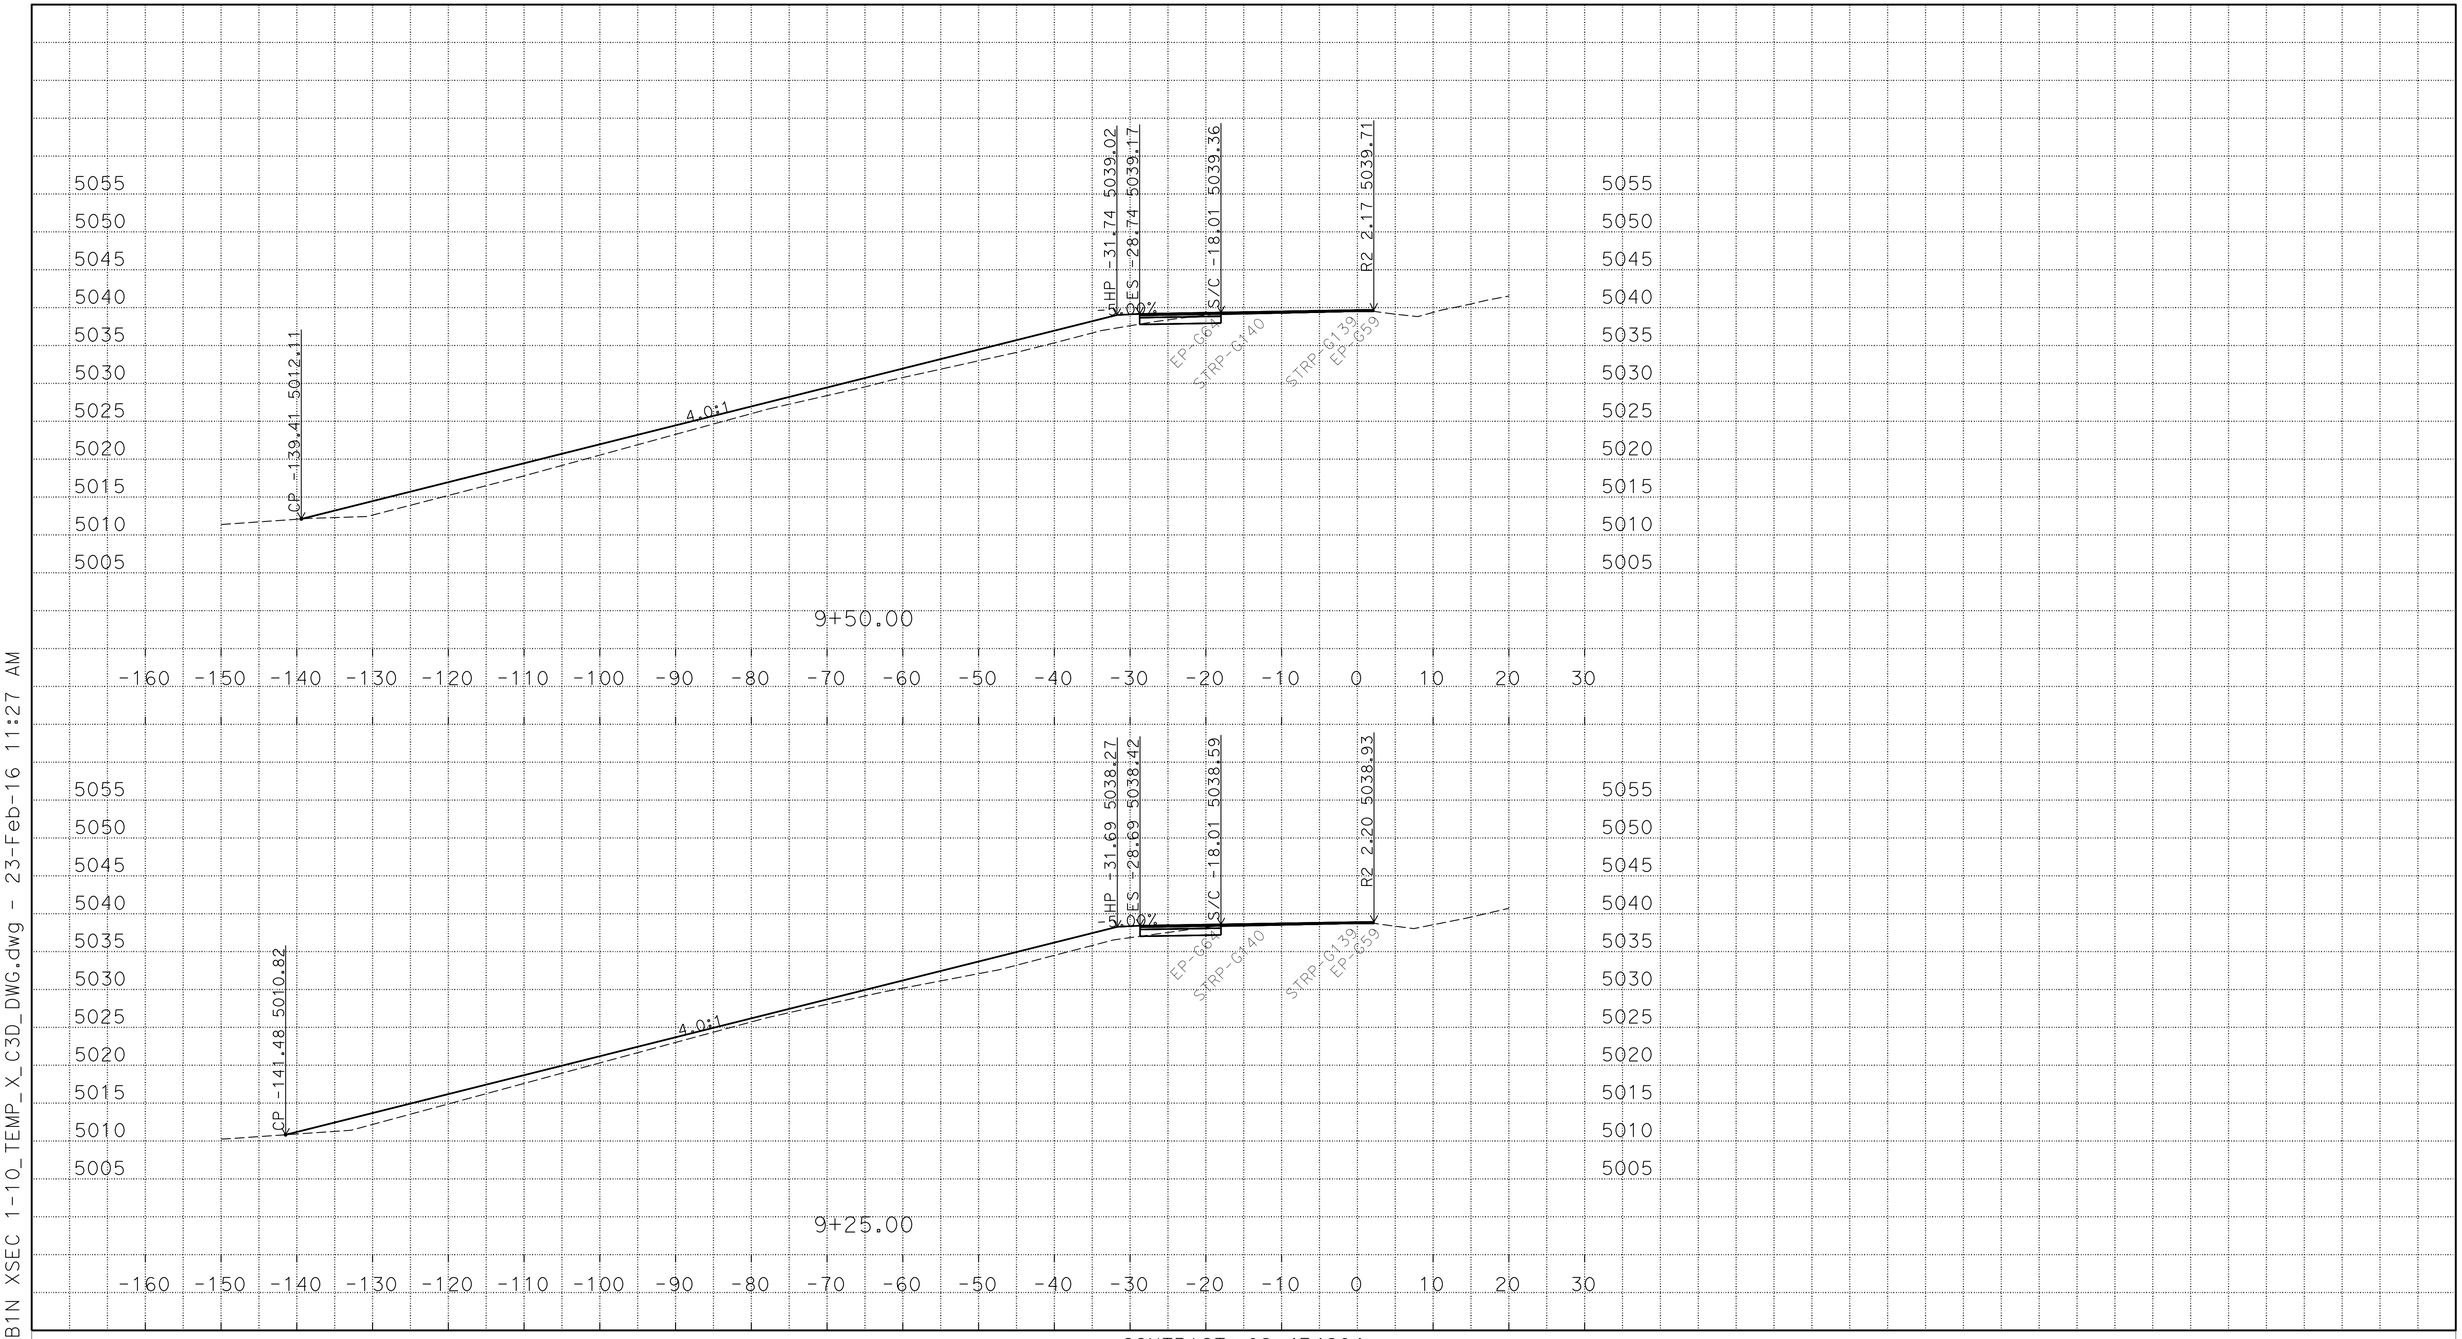

P:\proj1\02\4E420\design\C3D\XSec_Qtys
024E420 SB1N XSEC 1-10_TEMP_X_C3D_DWG.dwg - 23-Feb-16 11:27 AM

PLOTTED DATE: 25-FEB-2016

SCALE: 1"=10' Horiz.
1"=10' Vert.

CREATED BY: S117566

CONTRACT: 02-4E4204

DIST/CO/RTE/PM: 02/Las/Sie/395/0.0-5.6/0.0-3.1

PROJECT ID: 02 0002 0283

"R2" LINE
CROSS SECTIONS
14 OF 33

FOR EARTHWORK DEVELOPMENT ONLY

All Dimensions are U.S. Survey Feet

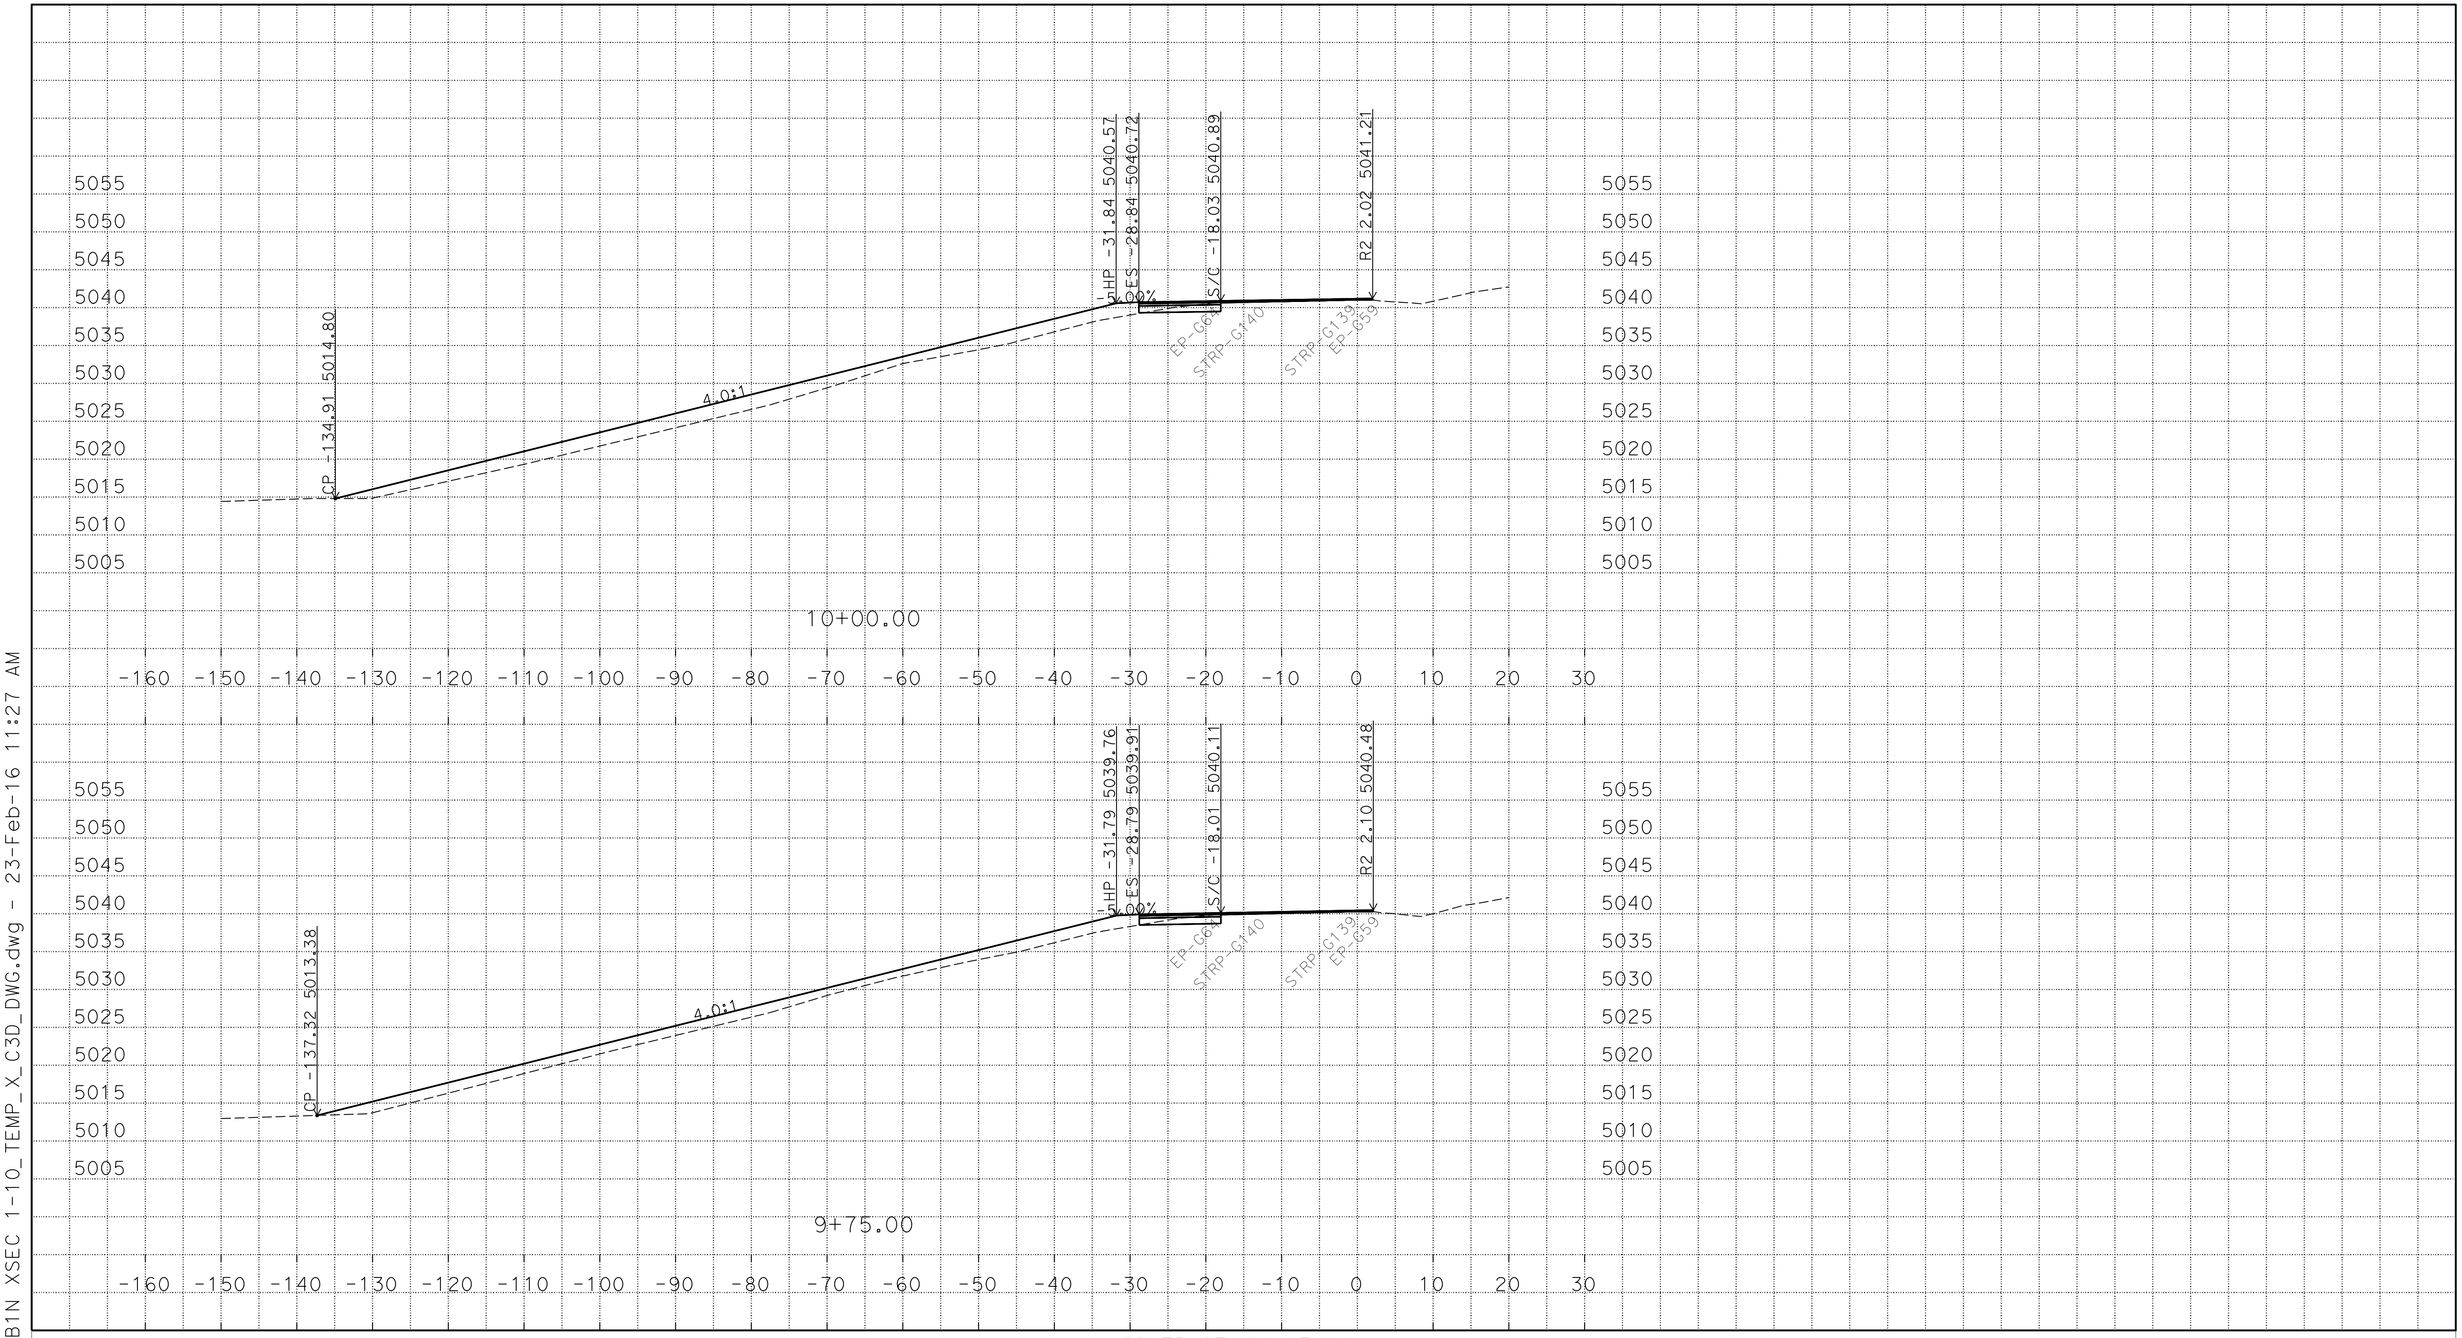

P:\proj1\02\4E420\design\C3D\XSec_Qtys
024E420 SB1N XSEC 1-10_TEMP_X_C3D_DWG.dwg - 23-Feb-16 11:27 AM

PLOTTED DATE: 25-FEB-2016

SCALE: 1"=10' Horiz.
1"=10' Vert.

CREATED BY: S117566

CONTRACT: 02-4E4204

DIST/CO/RTE/PM: 02/Las/Sie/395/0.0-5.6/0.0-3.1

PROJECT ID: 02 0002 0283

"R2" LINE
CROSS SECTIONS
15 OF 33

FOR EARTHWORK DEVELOPMENT ONLY

All Dimensions are U.S. Survey Feet

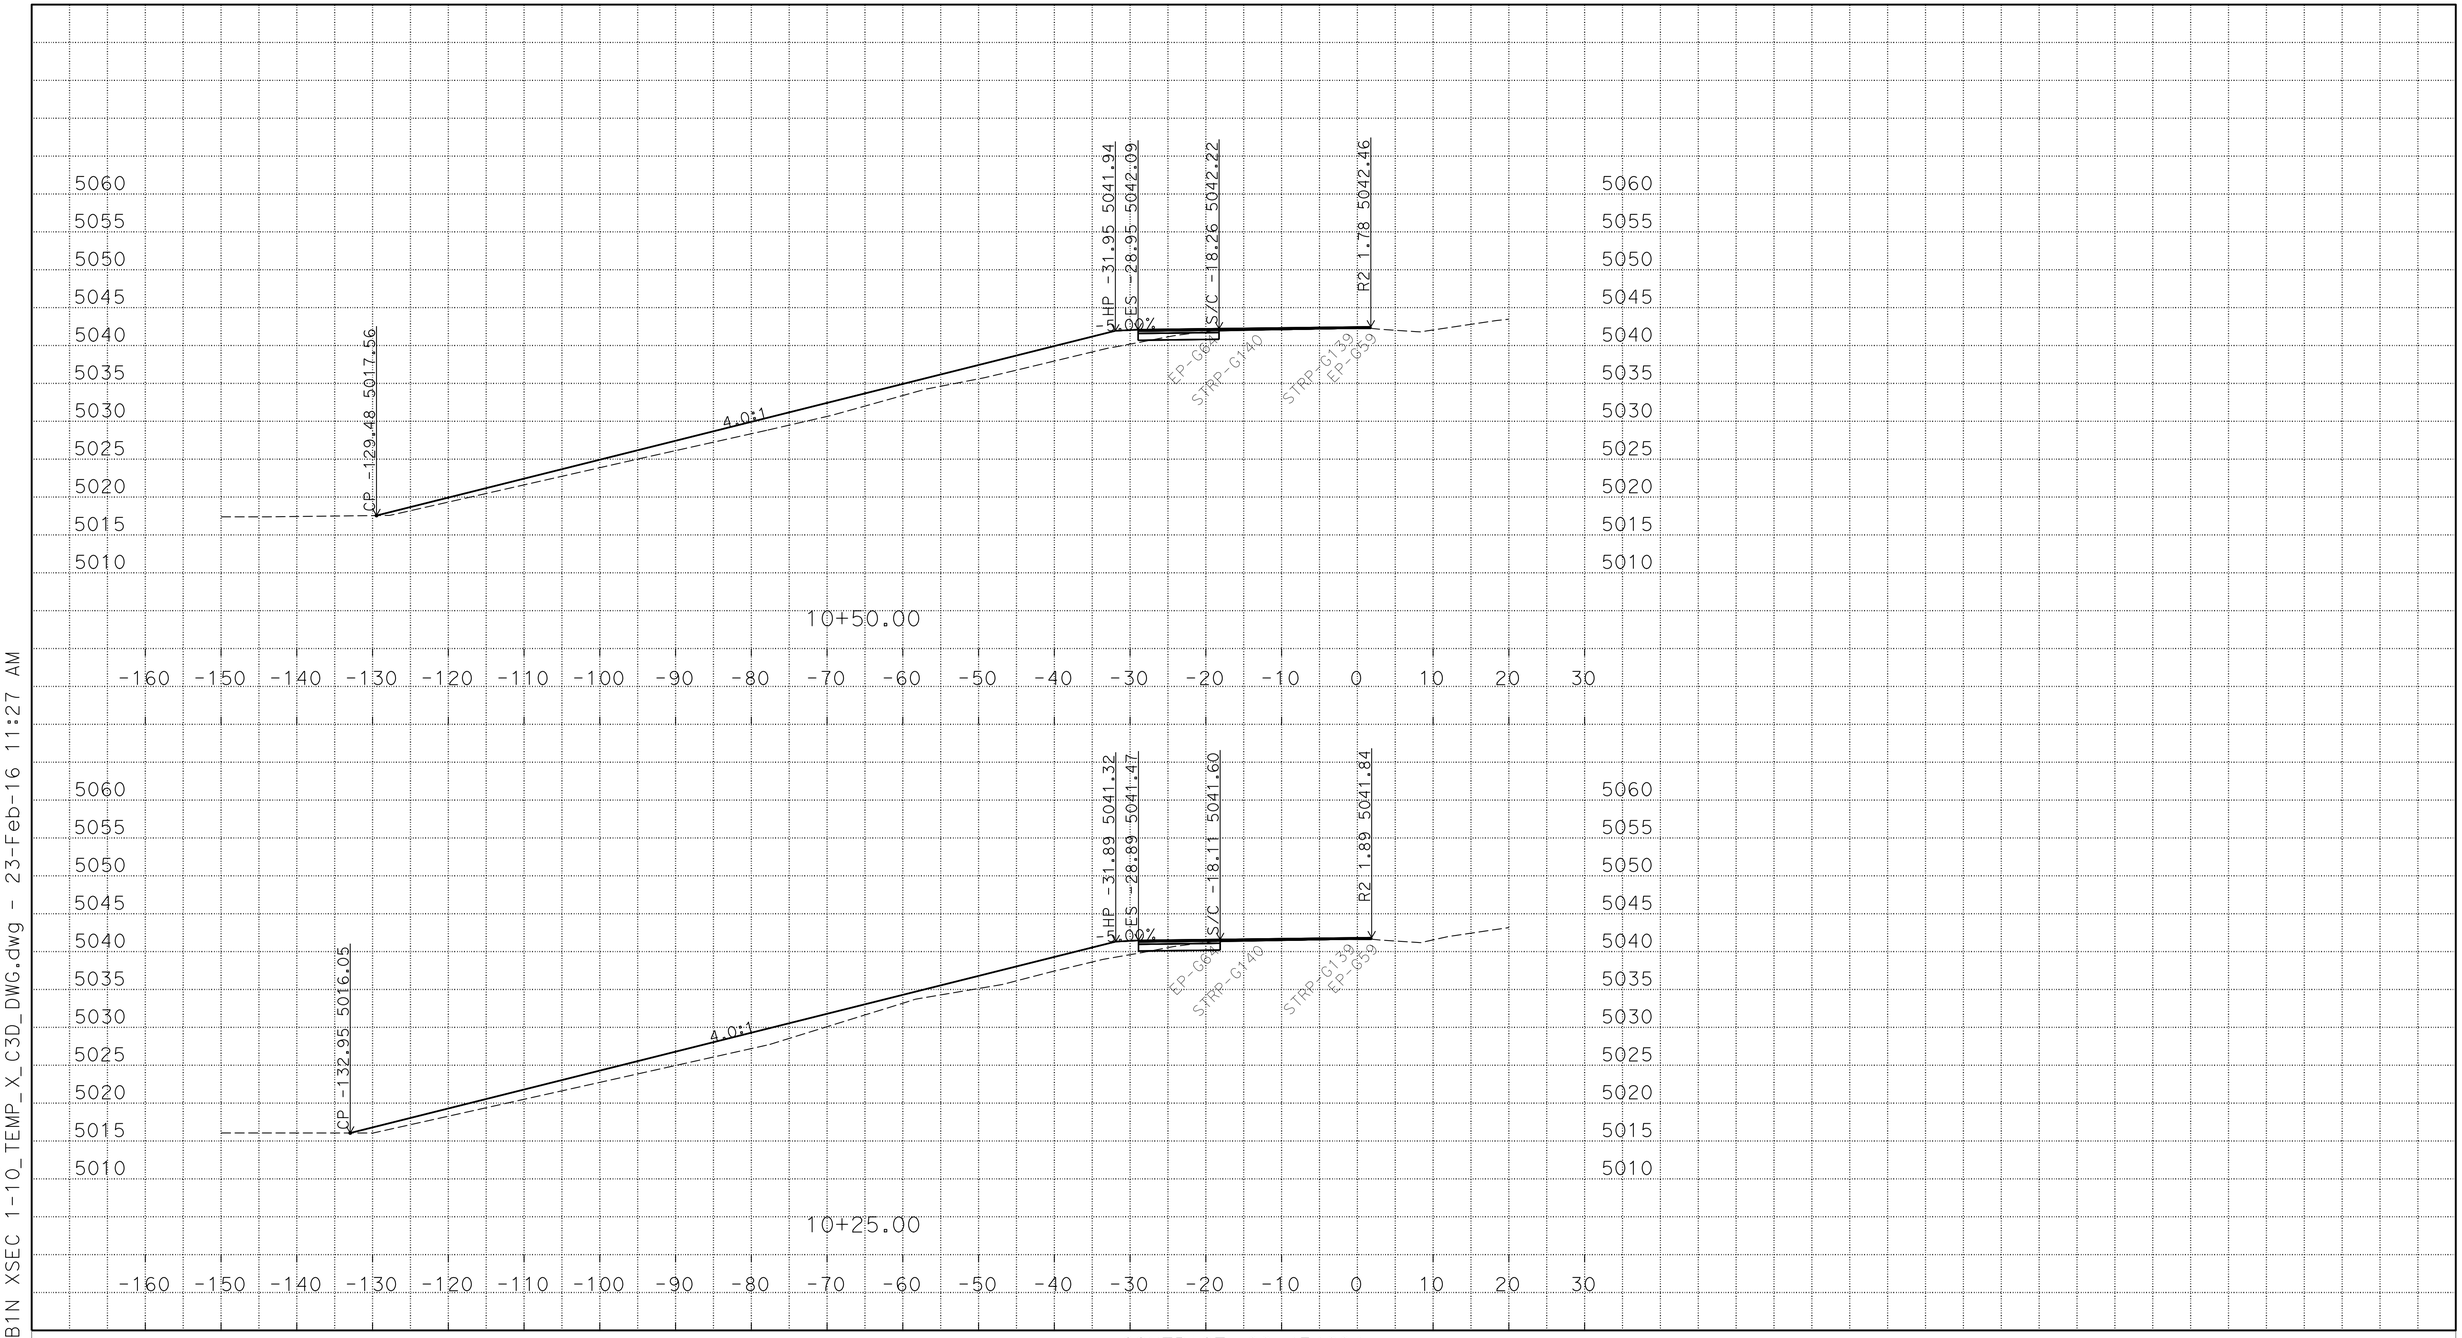

P:\proj1\02\4E420\design\C3D\XSec_Qtys
024E420 SB1N XSEC 1-10_TEMP_X_C3D_DWG.dwg - 23-Feb-16 11:27 AM

PLOTTED DATE: 25-FEB-2016

SCALE: 1"=10' Horiz.
1"=10' Vert.

CREATED BY: S117566

CONTRACT: 02-4E4204

DIST/CO/RTE/PM: 02/Las/Sie/395/0.0-5.6/0.0-3.1

PROJECT ID: 02 0002 0283

"R2" LINE
CROSS SECTIONS
16 OF 33

FOR EARTHWORK DEVELOPMENT ONLY

All Dimensions are U.S. Survey Feet

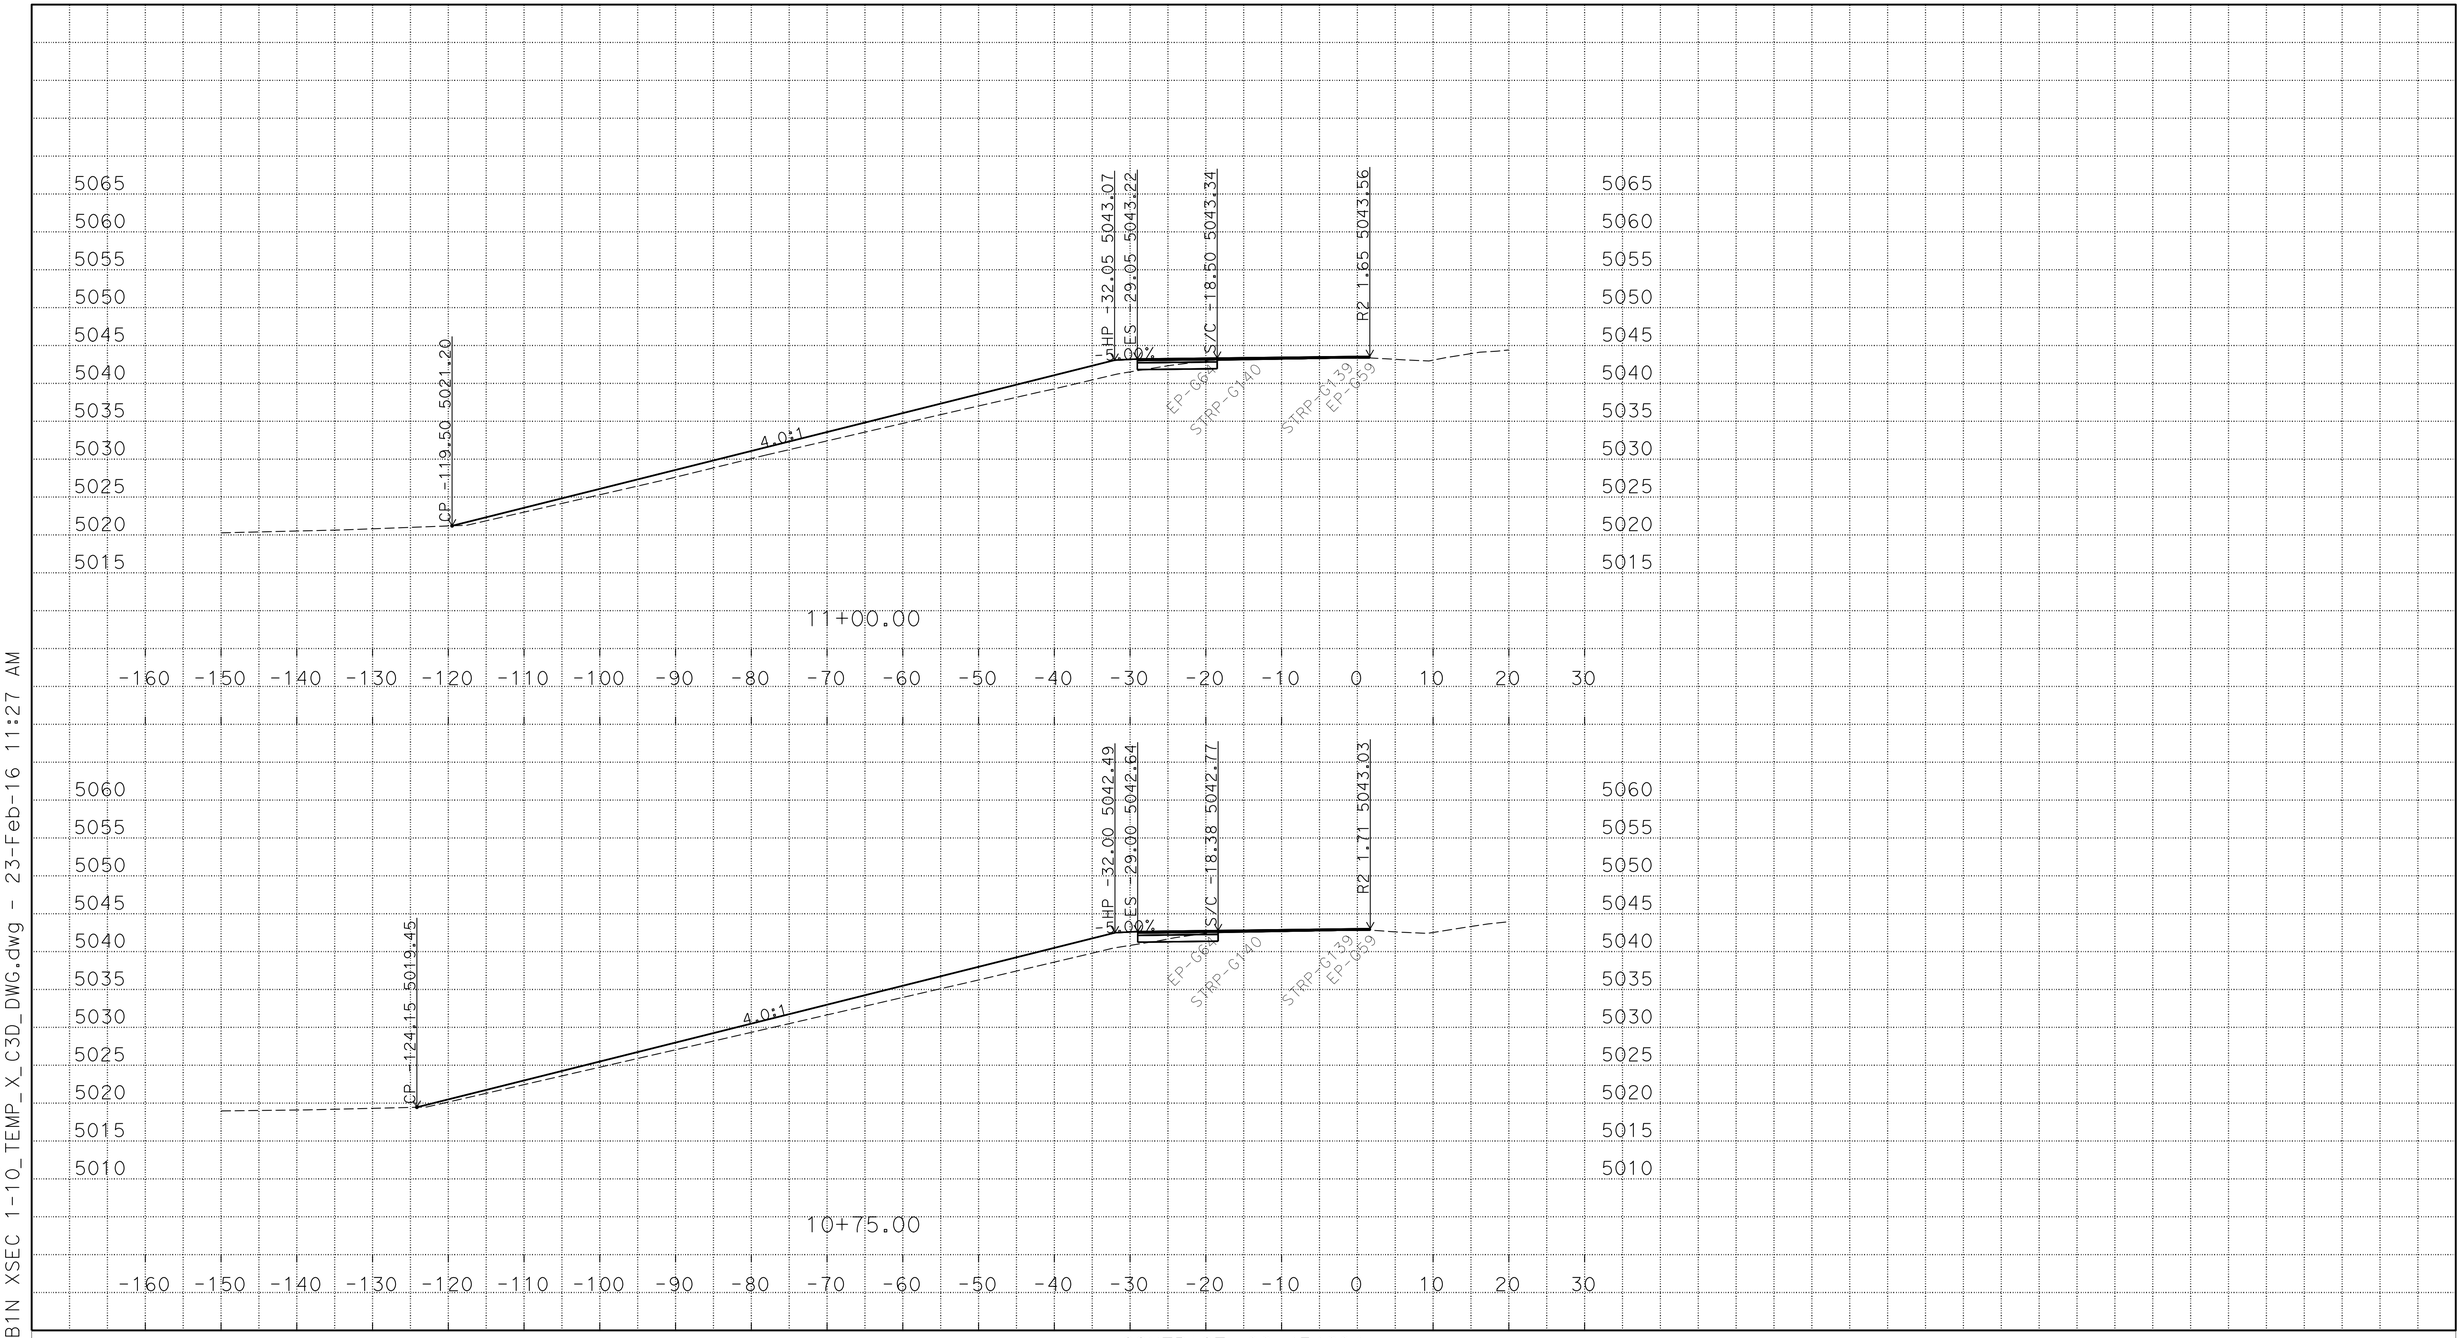

P:\proj1\02\4E420\design\C3D\XSec_Qtys
024E420 SB1N XSEC 1-10_TEMP_X_C3D_DWG.dwg - 23-Feb-16 11:27 AM

PLOTTED DATE: 25-FEB-2016

SCALE: 1"=10' Horiz.
1"=10' Vert.

CREATED BY: S117566

CONTRACT: 02-4E4204

DIST/CO/RTE/PM: 02/Las/Sie/395/0.0-5.6/0.0-3.1

PROJECT ID: 02 0002 0283

"R2" LINE
CROSS SECTIONS
17 OF 33

FOR EARTHWORK DEVELOPMENT ONLY

All Dimensions are U.S. Survey Feet

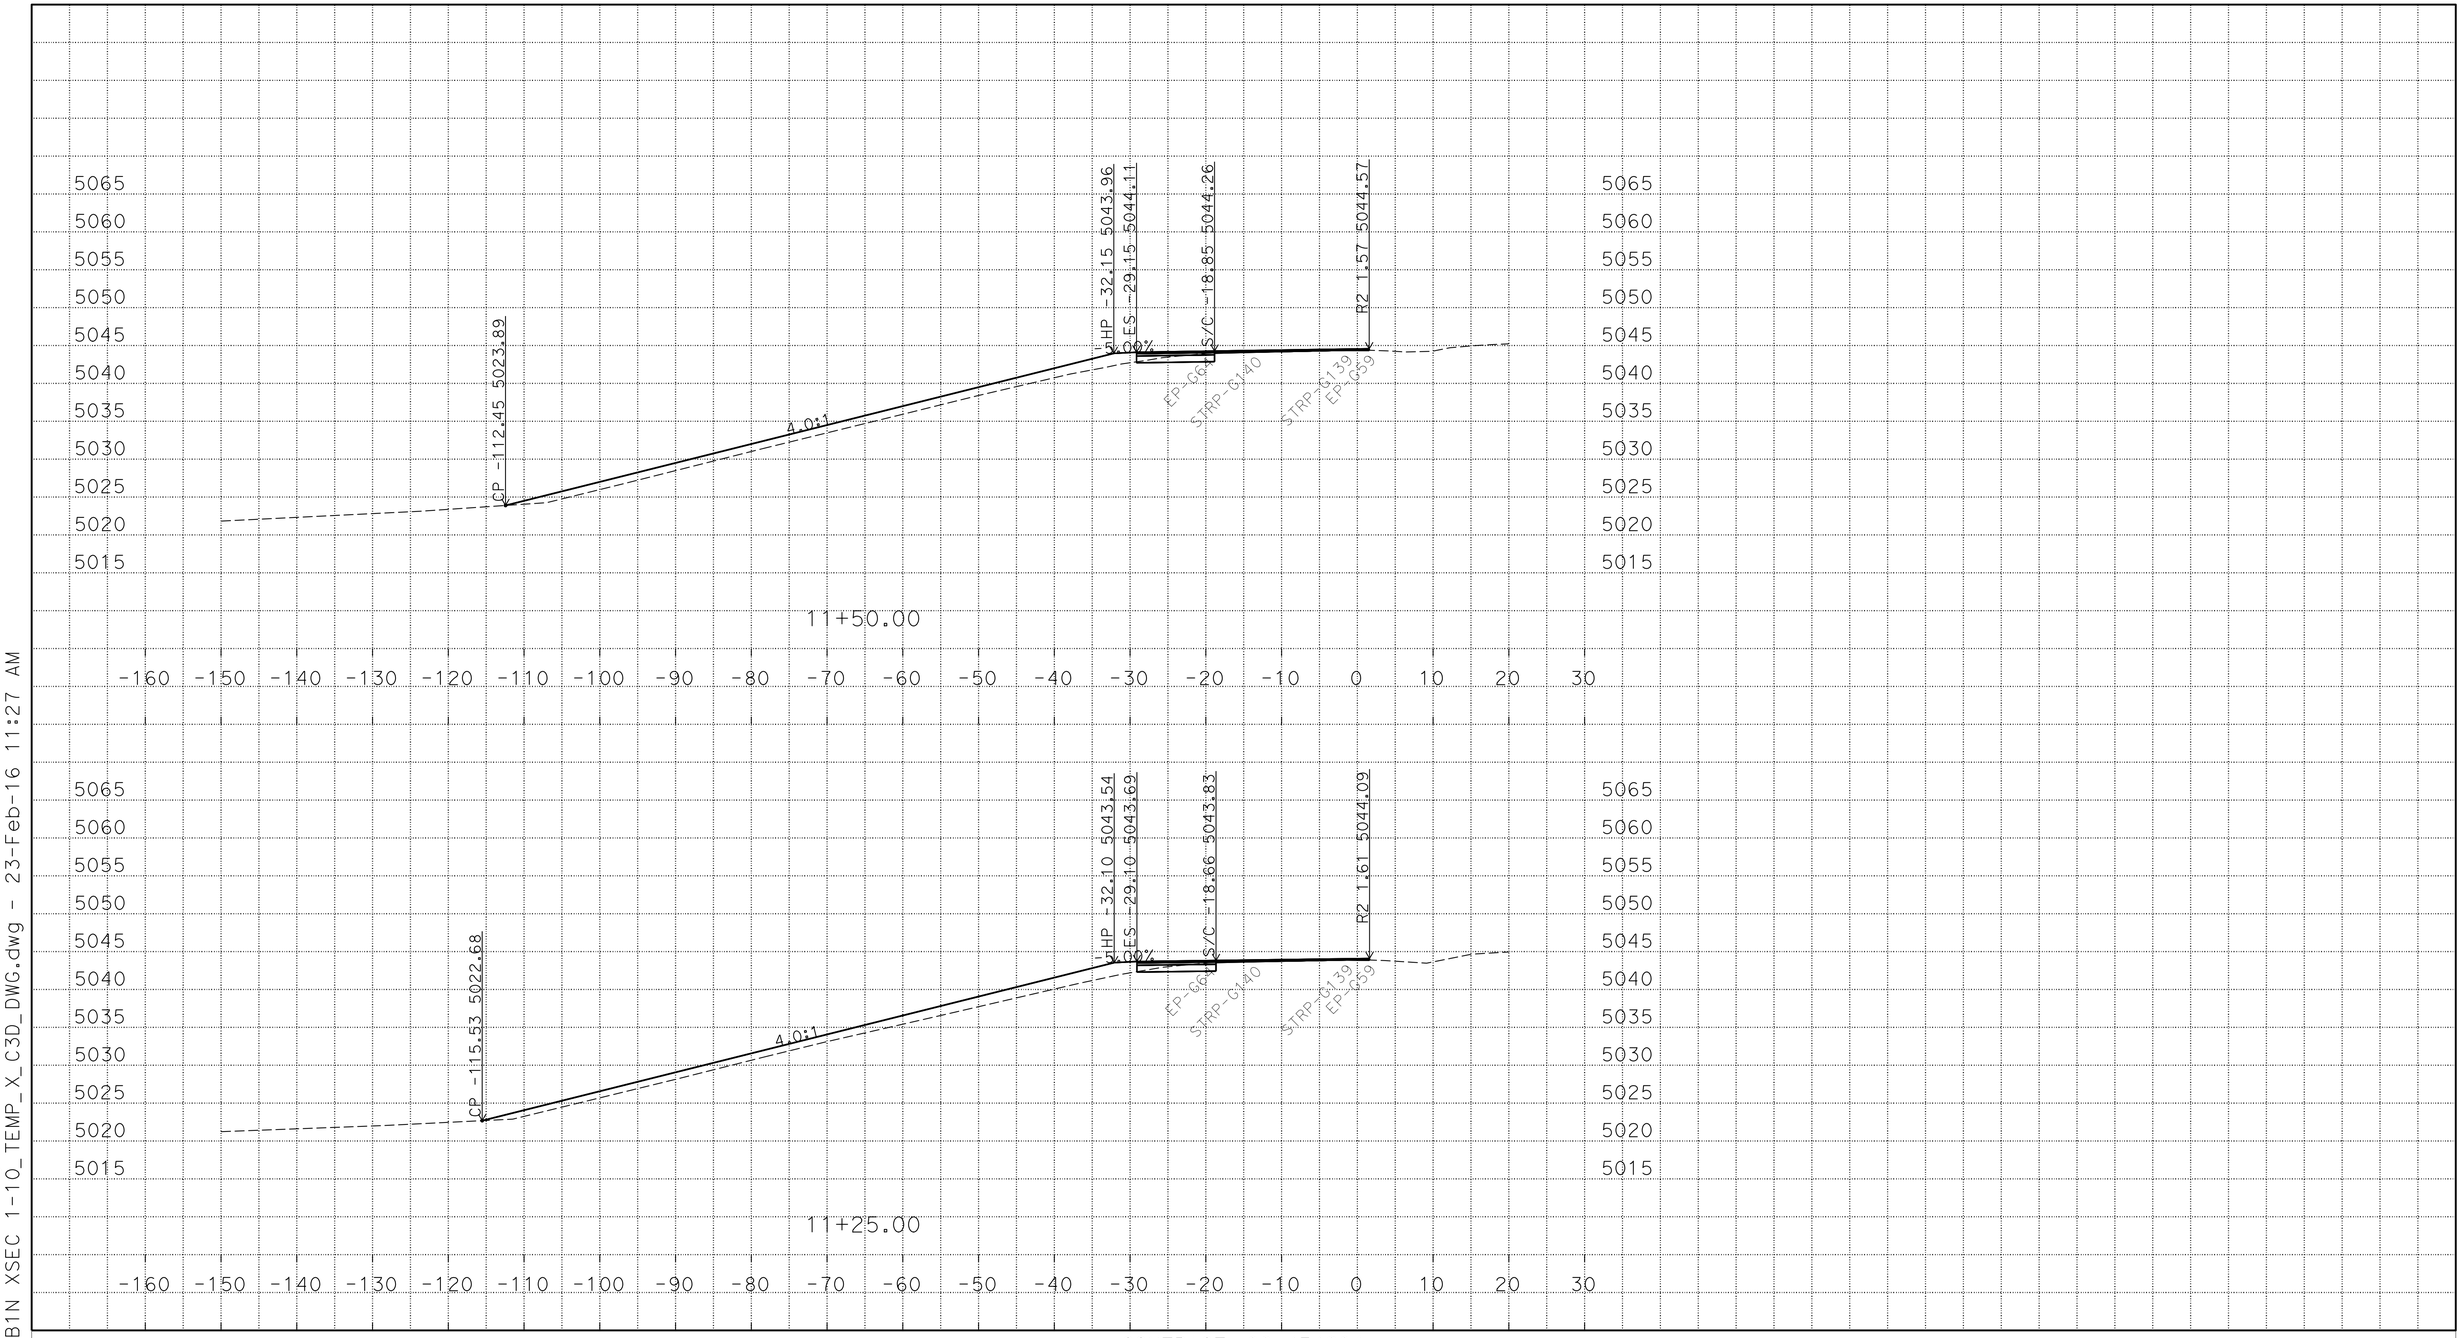

P:\proj1\02\4E420\design\C3D\XSec_Qtys
024E420 SB1N XSEC 1-10_TEMP_X_C3D_DWG.dwg - 23-Feb-16 11:27 AM

PLOTTED DATE: 25-FEB-2016

SCALE: 1"=10' Horiz.
1"=10' Vert.

CREATED BY: S117566

CONTRACT: 02-4E4204

DIST/CO/RTE/PM: 02/Las/Sie/395/0.0-5.6/0.0-3.1

PROJECT ID: 02 0002 0283

"R2" LINE
CROSS SECTIONS
18 OF 33

FOR EARTHWORK DEVELOPMENT ONLY

All Dimensions are U.S. Survey Feet

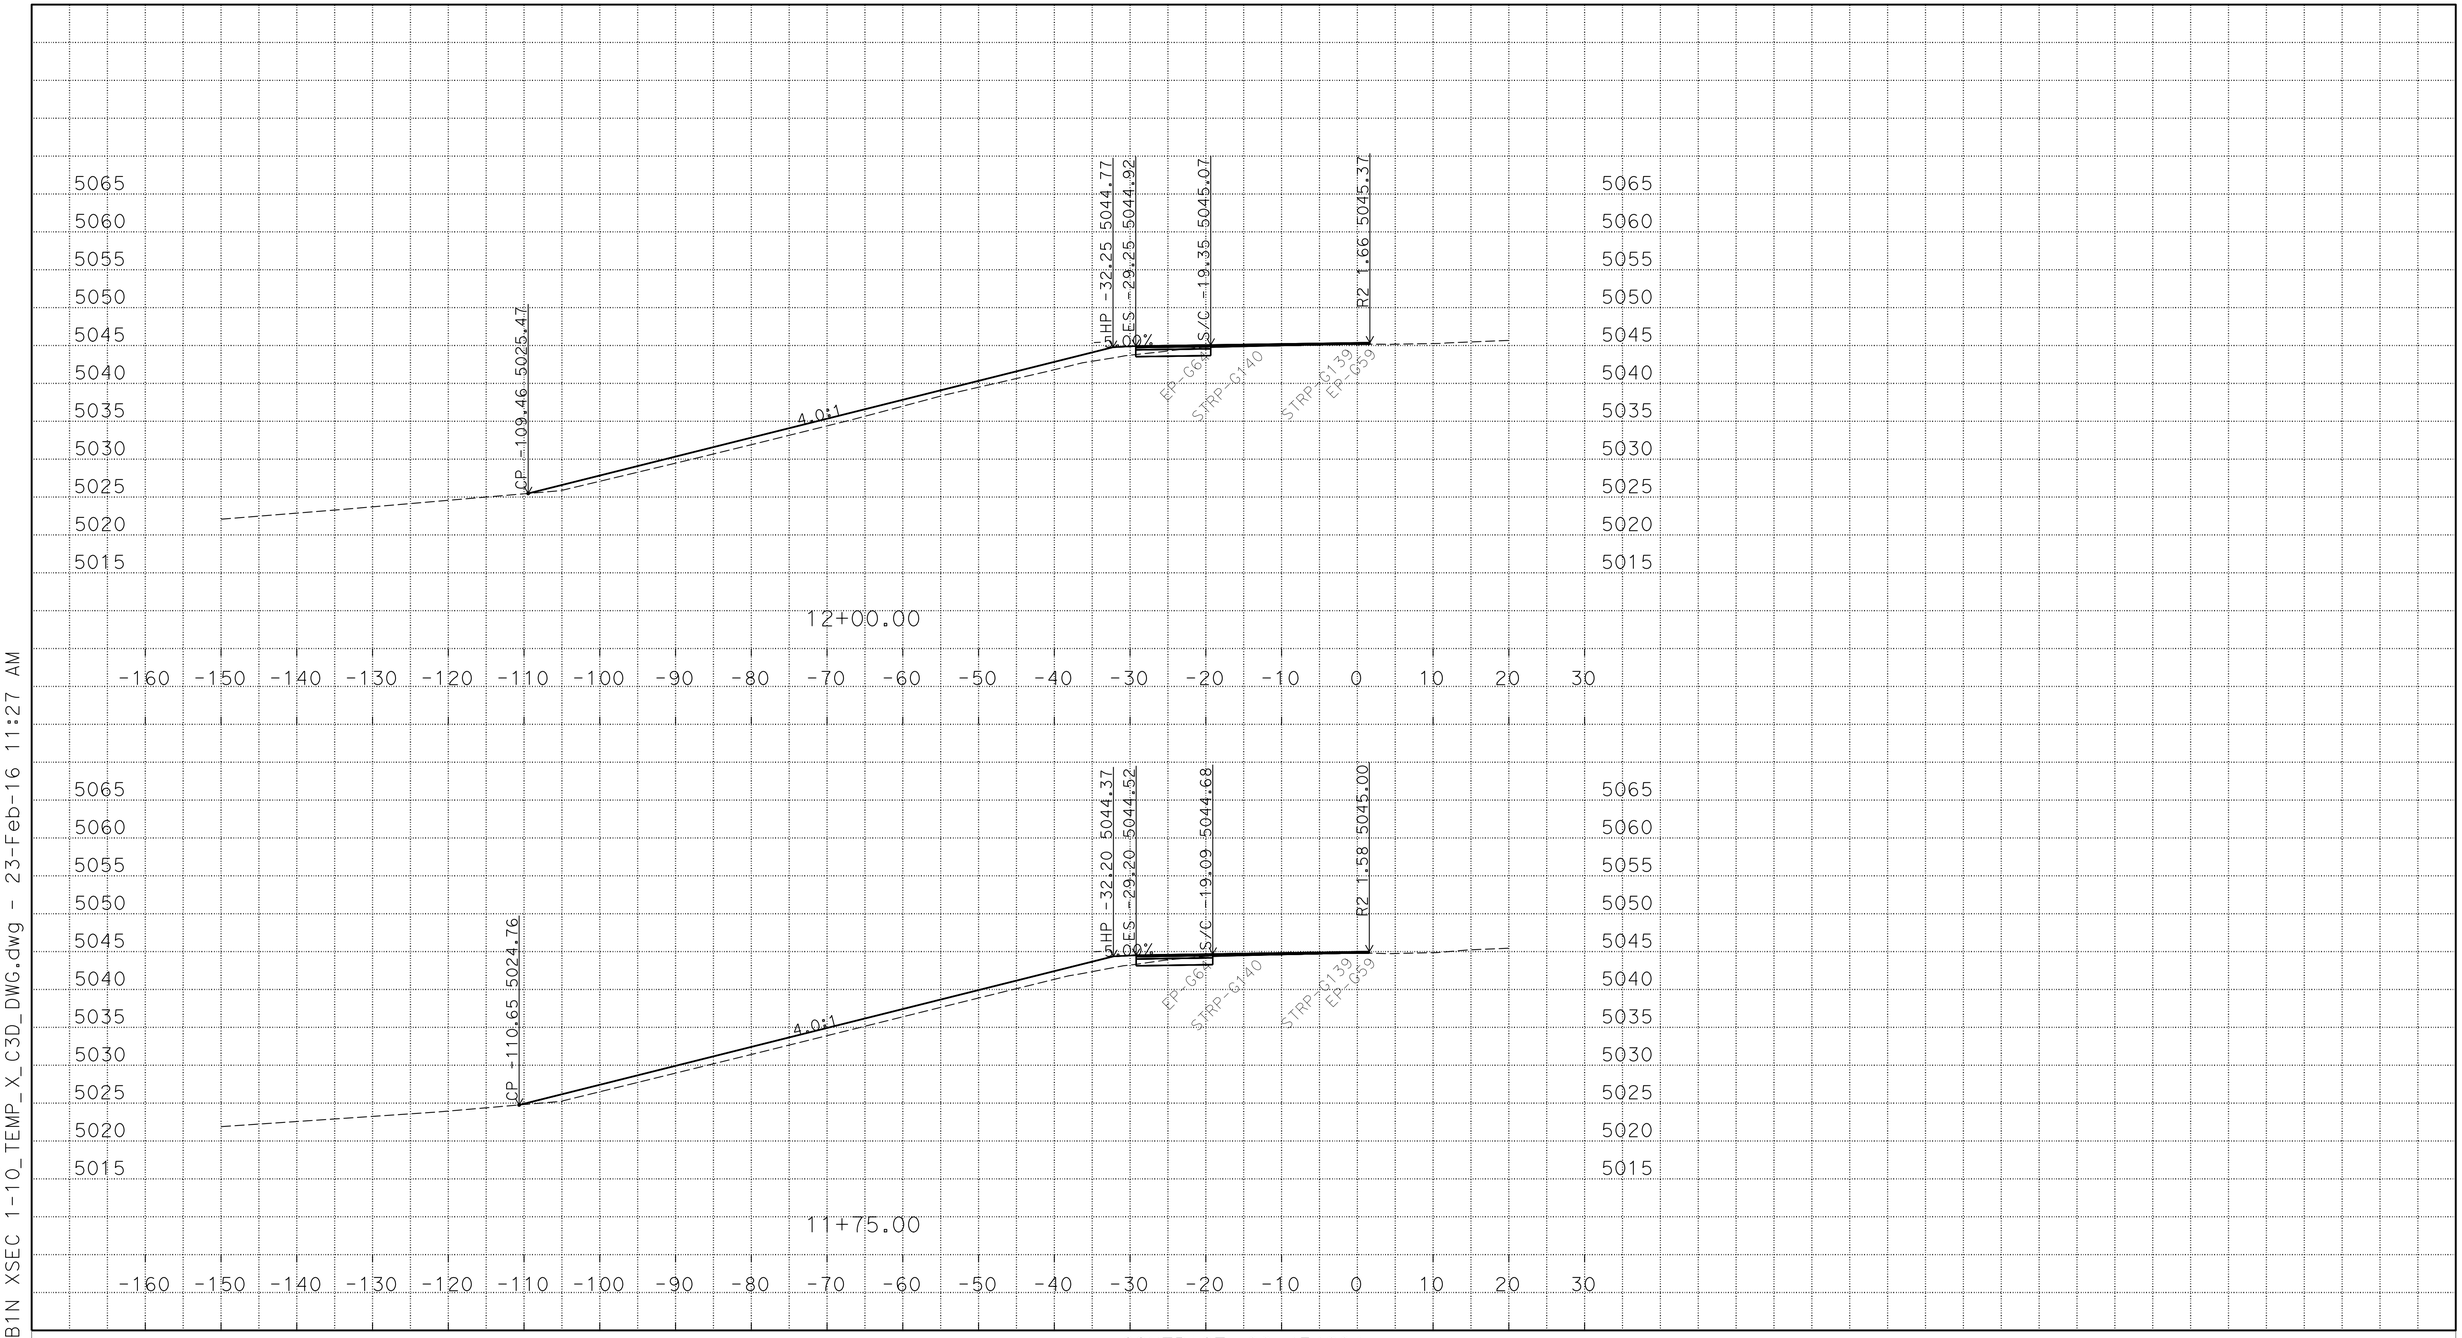

P:\proj1\02\4E420\design\C3D\XSec_Qtys
024E420 SB1N XSEC 1-10_TEMP_X_C3D_DWG.dwg - 23-Feb-16 11:27 AM

PLOTTED DATE: 25-FEB-2016

SCALE: 1"=10' Horiz.
1"=10' Vert.

CREATED BY: S117566

CONTRACT: 02-4E4204

DIST/CO/RTE/PM: 02/Las/Sie/395/0.0-5.6/0.0-3.1

PROJECT ID: 02 0002 0283

"R2" LINE
CROSS SECTIONS
19 OF 33

FOR EARTHWORK DEVELOPMENT ONLY

All Dimensions are U.S. Survey Feet

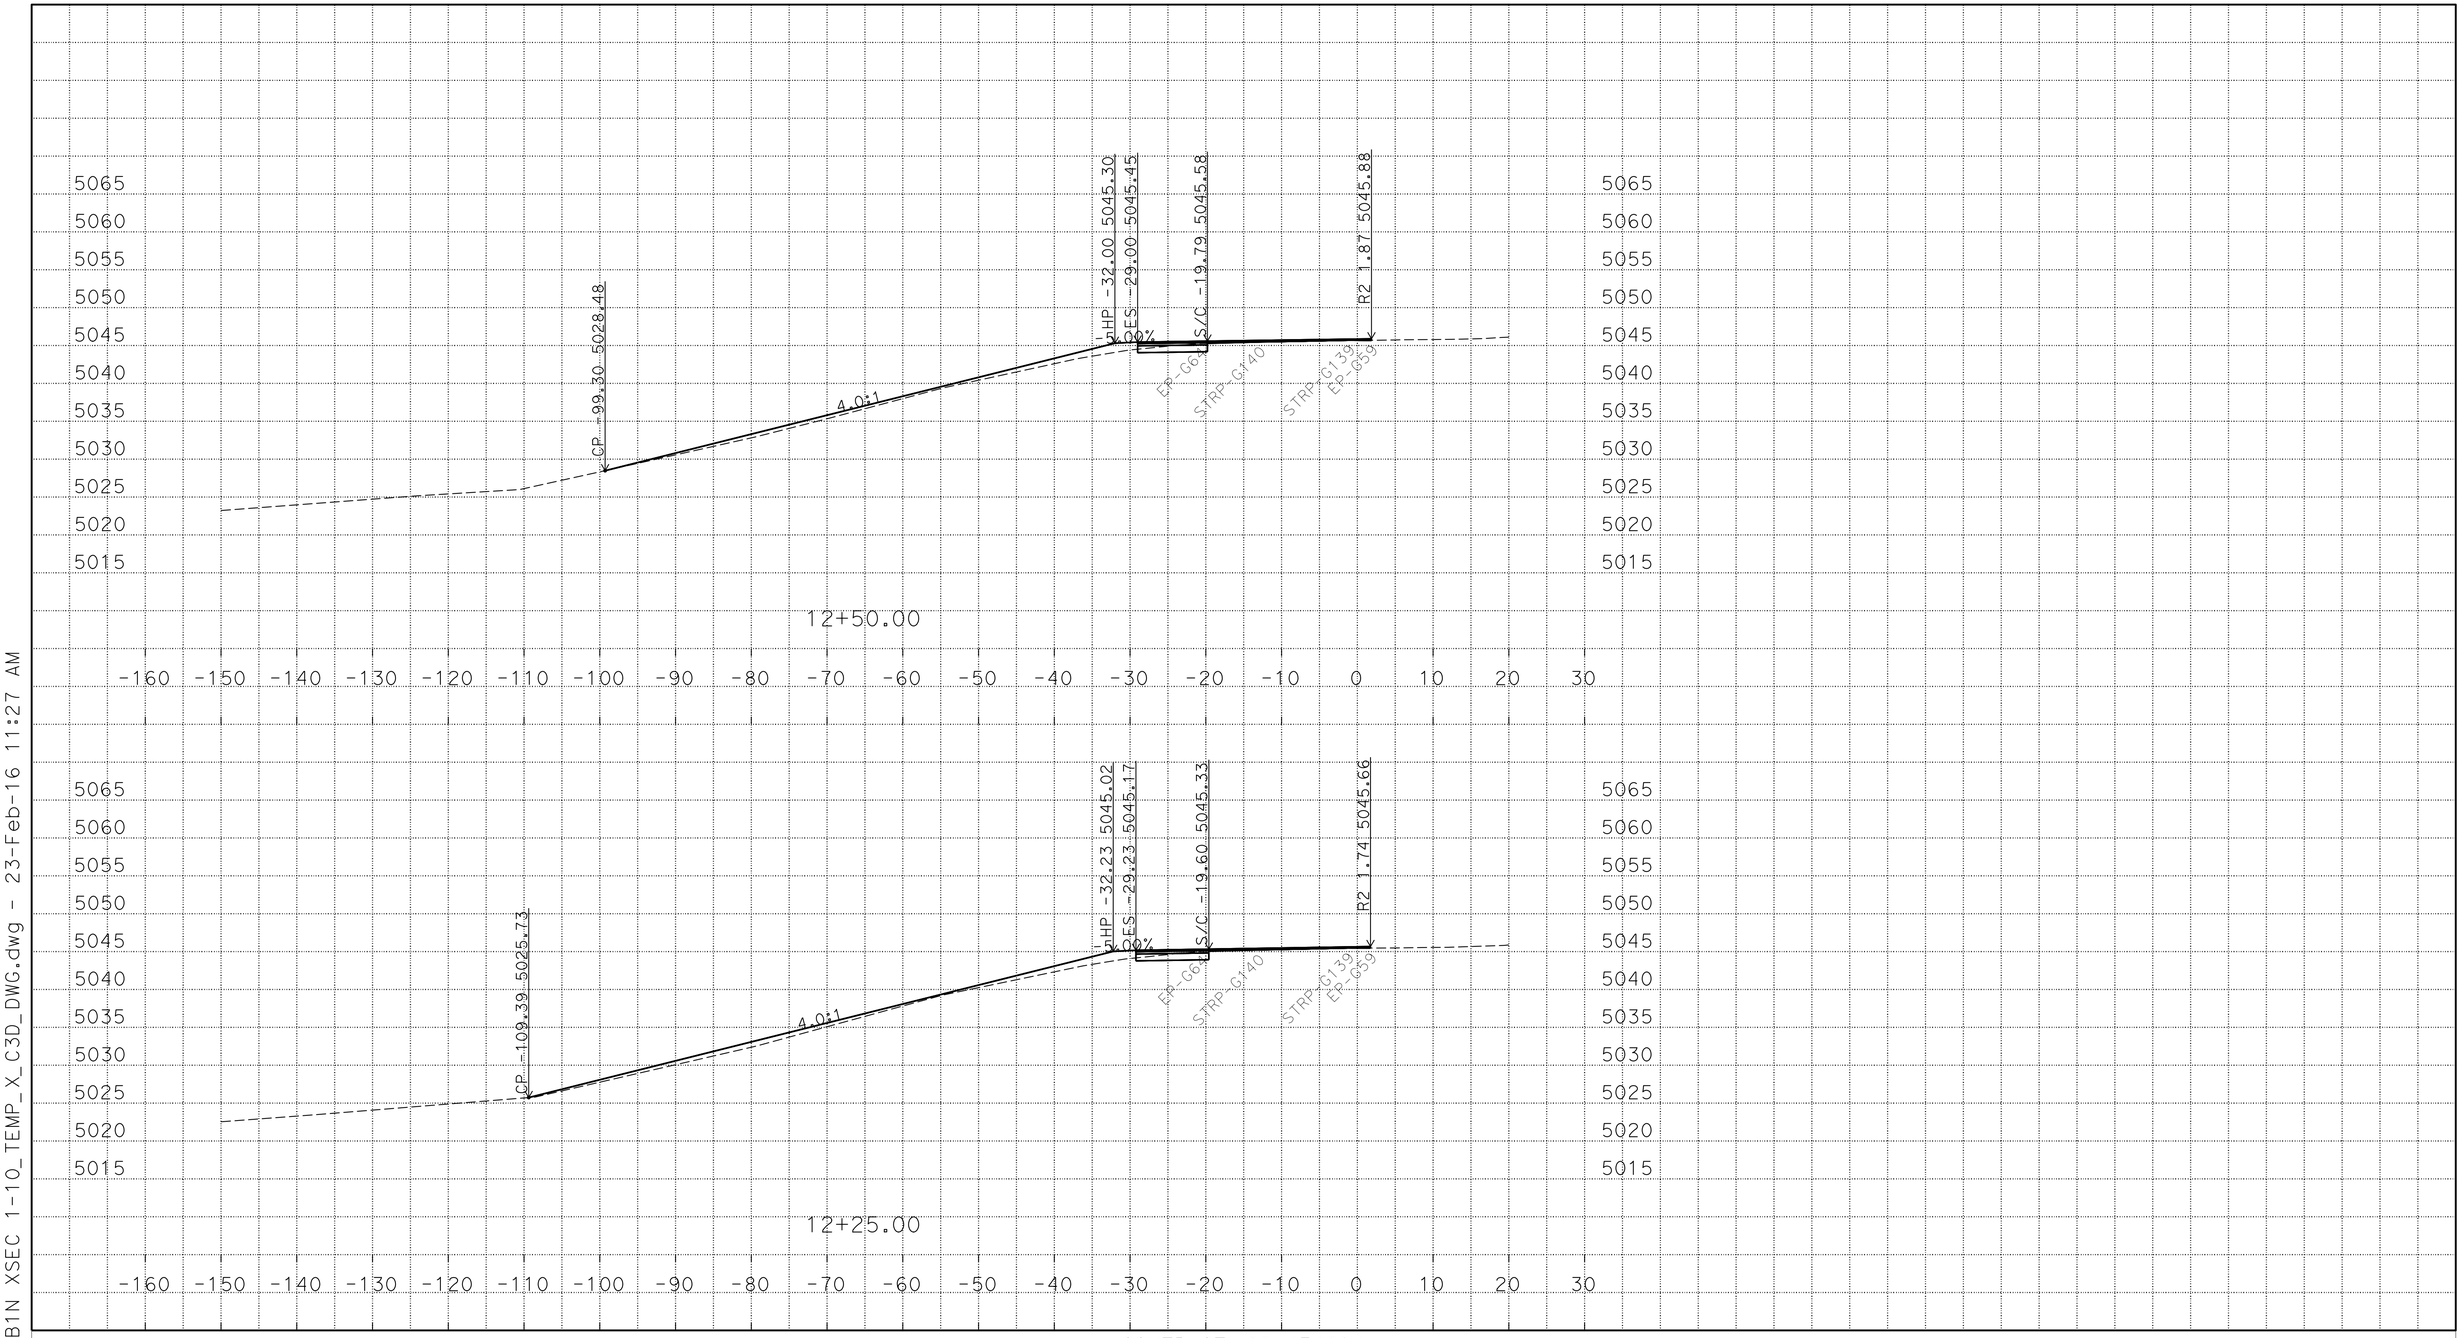

P:\proj1\02\4E420\design\C3D\XSec_Qtys
024E420 SB1N XSEC 1-10_TEMP_X_C3D_DWG.dwg - 23-Feb-16 11:27 AM

PLOTTED DATE: 25-FEB-2016

SCALE: 1"=10' Horiz.
1"=10' Vert.

CREATED BY: S117566

CONTRACT: 02-4E4204

DIST/CO/RTE/PM: 02/Las/Sie/395/0.0-5.6/0.0-3.1

PROJECT ID: 02 0002 0283

"R2" LINE
CROSS SECTIONS
20 OF 33

FOR EARTHWORK DEVELOPMENT ONLY

All Dimensions are U.S. Survey Feet

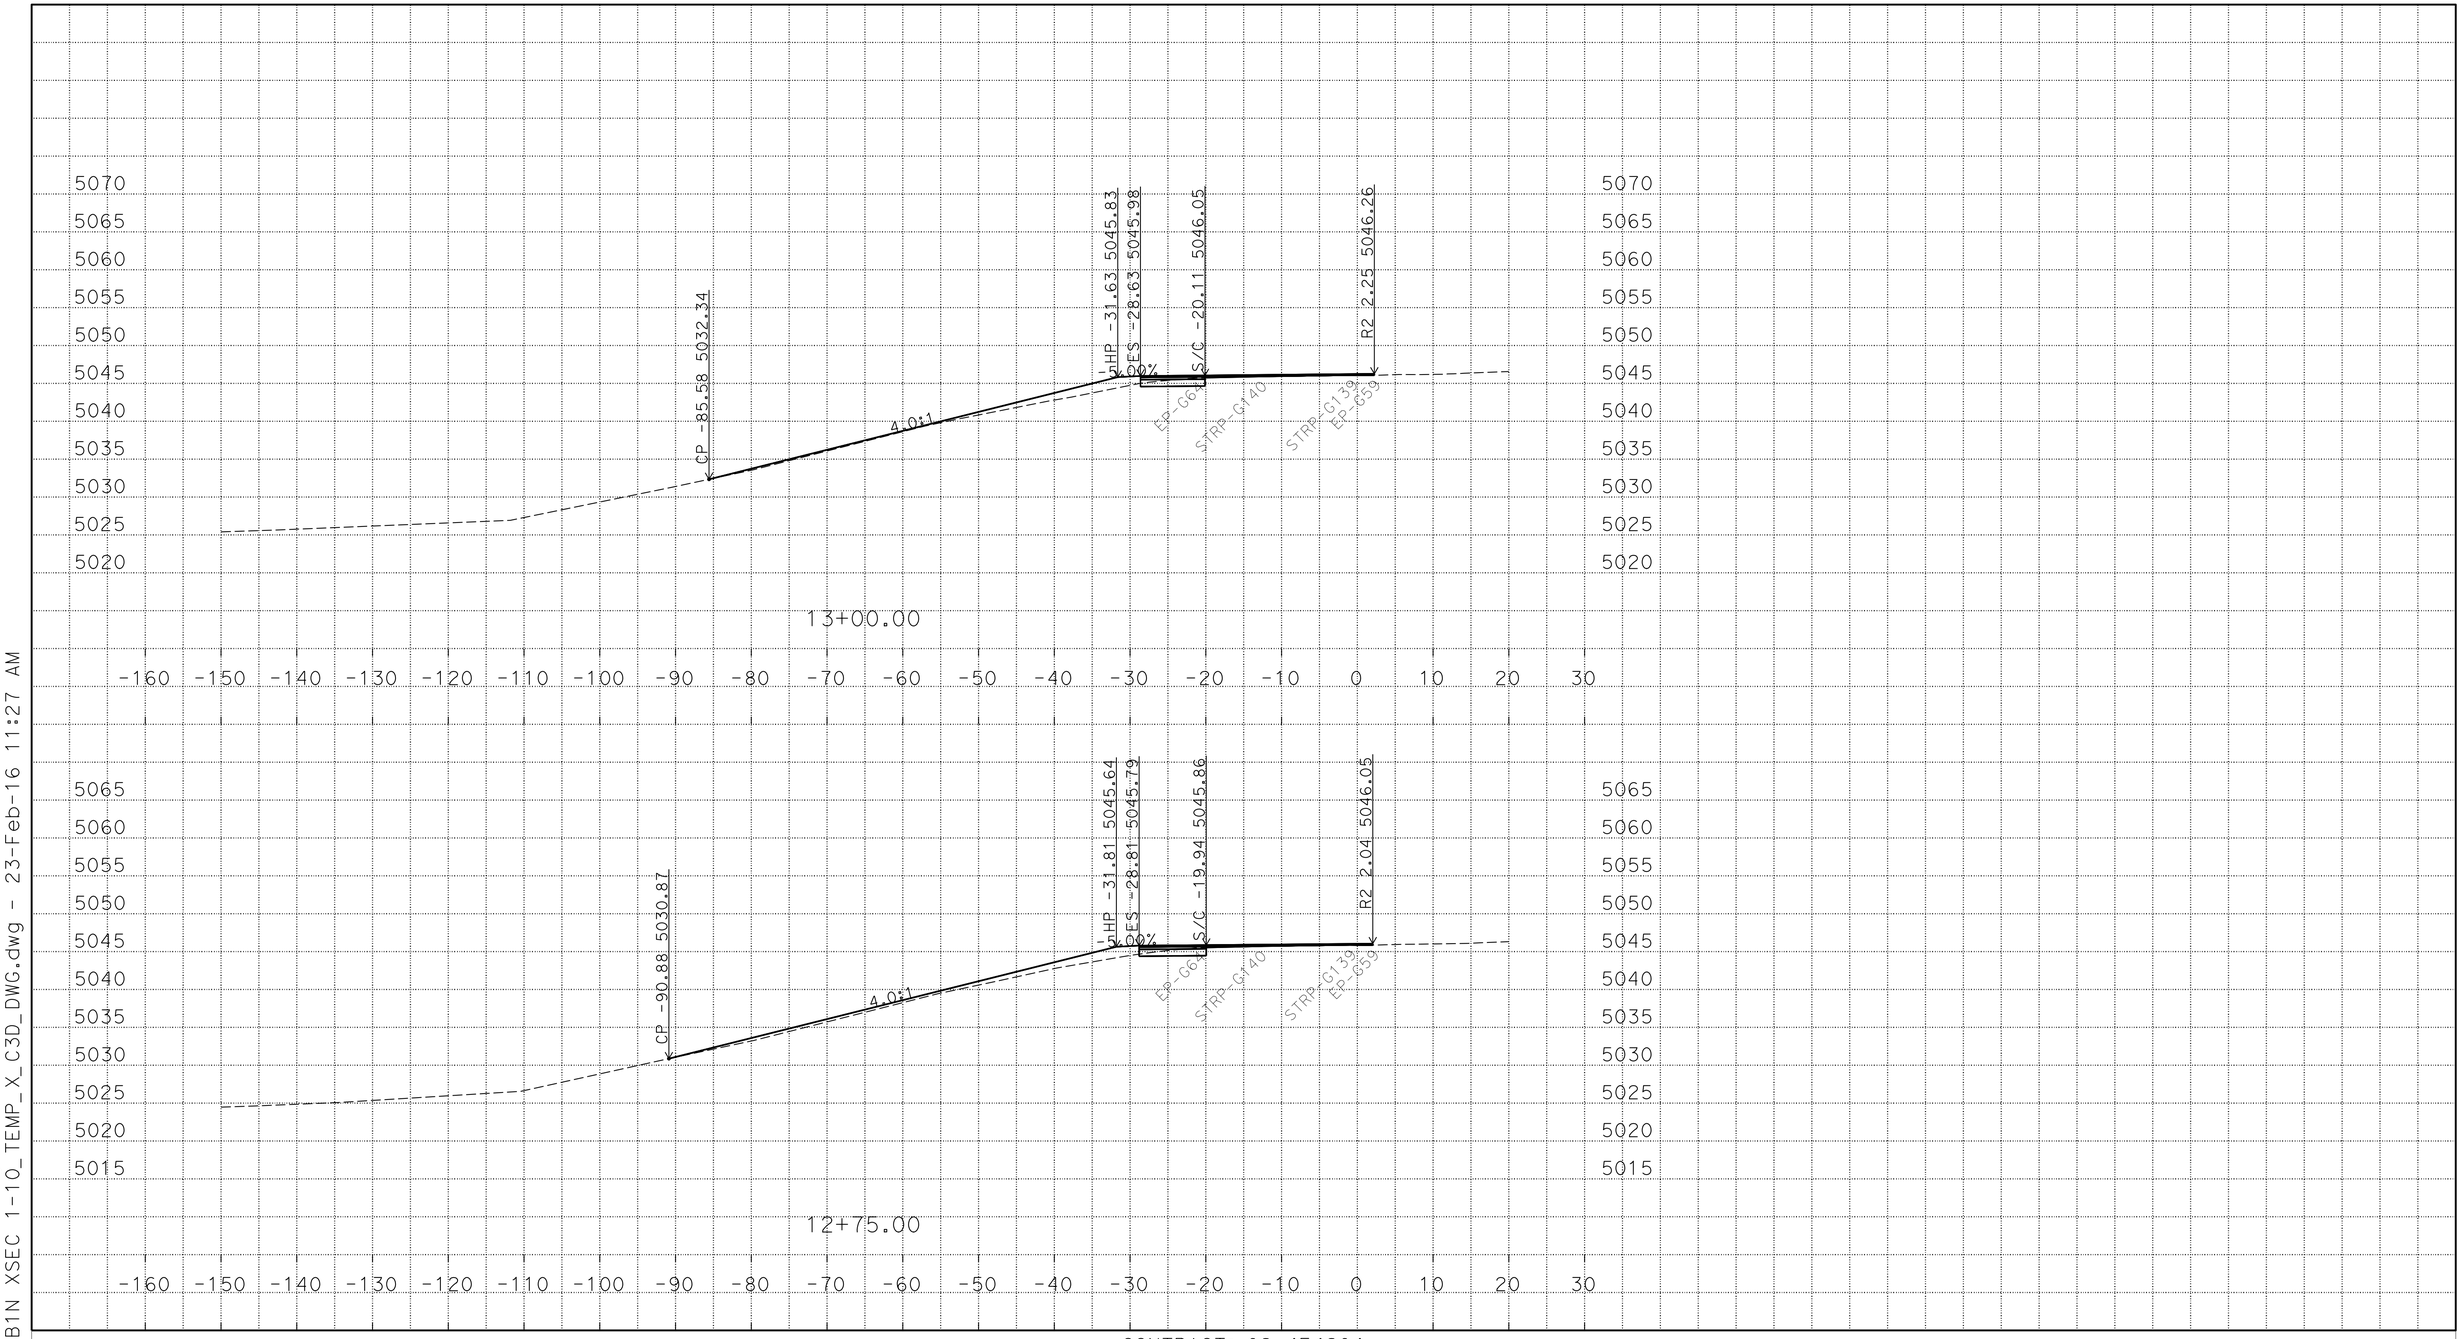

P:\proj1\02\4E420\design\C3D\XSec_Qtys
024E420 SB1N XSEC 1-10_TEMP_X_C3D_DWG.dwg - 23-Feb-16 11:27 AM

PLOTTED DATE: 25-FEB-2016

SCALE: 1"=10' Horiz.
1"=10' Vert.

CREATED BY: S117566

CONTRACT: 02-4E4204

DIST/CO/RTE/PM: 02/Las/Sie/395/0.0-5.6/0.0-3.1

PROJECT ID: 02 0002 0283

"R2" LINE
CROSS SECTIONS
21 OF 33

FOR EARTHWORK DEVELOPMENT ONLY

All Dimensions are U.S. Survey Feet

P:\proj1\02\4E420\design\C3D\XSec_Qtys
024E420 SB1N XSEC 1-10_TEMP_X_C3D_DWG.dwg - 23-Feb-16 11:27 AM

PLOTTED DATE: 25-FEB-2016

SCALE: 1"=10' Horiz.
1"=10' Vert.

CREATED BY: S117566

CONTRACT: 02-4E4204

DIST/CO/RTE/PM: 02/Las/Sie/395/0.0-5.6/0.0-3.1

PROJECT ID: 02 0002 0283

"R2" LINE
CROSS SECTIONS
22 OF 33

FOR EARTHWORK DEVELOPMENT ONLY

All Dimensions are U.S. Survey Feet

P:\proj1\02\4E420\design\C3D\XSec_Qtys
024E420 SB1N XSEC 1-10_TEMP_X_C3D_DWG.dwg - 23-Feb-16 11:27 AM

PLOTTED DATE: 25-FEB-2016

SCALE: 1"=10' Horiz.
1"=10' Vert.

CREATED BY: S117566

CONTRACT: 02-4E4204

DIST/CO/RTE/PM: 02/Las/Sie/395/0.0-5.6/0.0-3.1

PROJECT ID: 02 0002 0283

"R2" LINE
CROSS SECTIONS
23 OF 33

FOR EARTHWORK DEVELOPMENT ONLY

All Dimensions are U.S. Survey Feet

P:\proj1\02\4E420\design\C3D\XSec_Qtys
024E420 SB1N XSEC 1-10_TEMP_X_C3D_DWG.dwg - 23-Feb-16 11:27 AM

PLOTTED DATE: 25-FEB-2016

SCALE: 1"=10' Horiz.
1"=10' Vert.

CREATED BY: S117566

CONTRACT: 02-4E4204

DIST/CO/RTE/PM: 02/Las/Sie/395/0.0-5.6/0.0-3.1

PROJECT ID: 02 0002 0283

"R2" LINE
CROSS SECTIONS
24 OF 33

FOR EARTHWORK DEVELOPMENT ONLY

All Dimensions are U.S. Survey Feet

P:\proj1\02\4E420\design\C3D\XSec_Qtys
024E420 SB1N XSEC 1-10_TEMP_X_C3D_DWG.dwg - 23-Feb-16 11:27 AM

PLOTTED DATE: 25-FEB-2016

SCALE: 1"=10' Horiz.
1"=10' Vert.

CREATED BY: S117566

CONTRACT: 02-4E4204

DIST/CO/RTE/PM: 02/Las/Sie/395/0.0-5.6/0.0-3.1

PROJECT ID: 02 0002 0283

"R2" LINE
CROSS SECTIONS
25 OF 33

FOR EARTHWORK DEVELOPMENT ONLY

All Dimensions are U.S. Survey Feet

P:\proj1\02\4E420\design\C3D\XSec_Qtys
024E420 SB1N XSEC 1-10_TEMP_X_C3D_DWG.dwg - 23-Feb-16 11:27 AM

PLOTTED DATE: 25-FEB-2016

SCALE: 1"=10' Horiz.
1"=10' Vert.

CREATED BY: S117566

CONTRACT: 02-4E4204

DIST/CO/RTE/PM: 02/Las/Sie/395/0.0-5.6/0.0-3.1

PROJECT ID: 02 0002 0283

"R2" LINE
CROSS SECTIONS

FOR EARTHWORK DEVELOPMENT ONLY

All Dimensions are U.S. Survey Feet

P:\proj1\02\4E420\design\C3D\XSec_Qtys
024E420 SB1N XSEC 1-10_TEMP_X_C3D_DWG.dwg - 23-Feb-16 11:27 AM

PLOTTED DATE: 25-FEB-2016

SCALE: 1"=10' Horiz.
1"=10' Vert.

CREATED BY: S117566

CONTRACT: 02-4E4204

DIST/CO/RTE/PM: 02/Las/Sie/395/0.0-5.6/0.0-3.1

PROJECT ID: 02 0002 0283

"R2" LINE
CROSS SECTIONS
27 OF 33

FOR EARTHWORK DEVELOPMENT ONLY

All Dimensions are U.S. Survey Feet

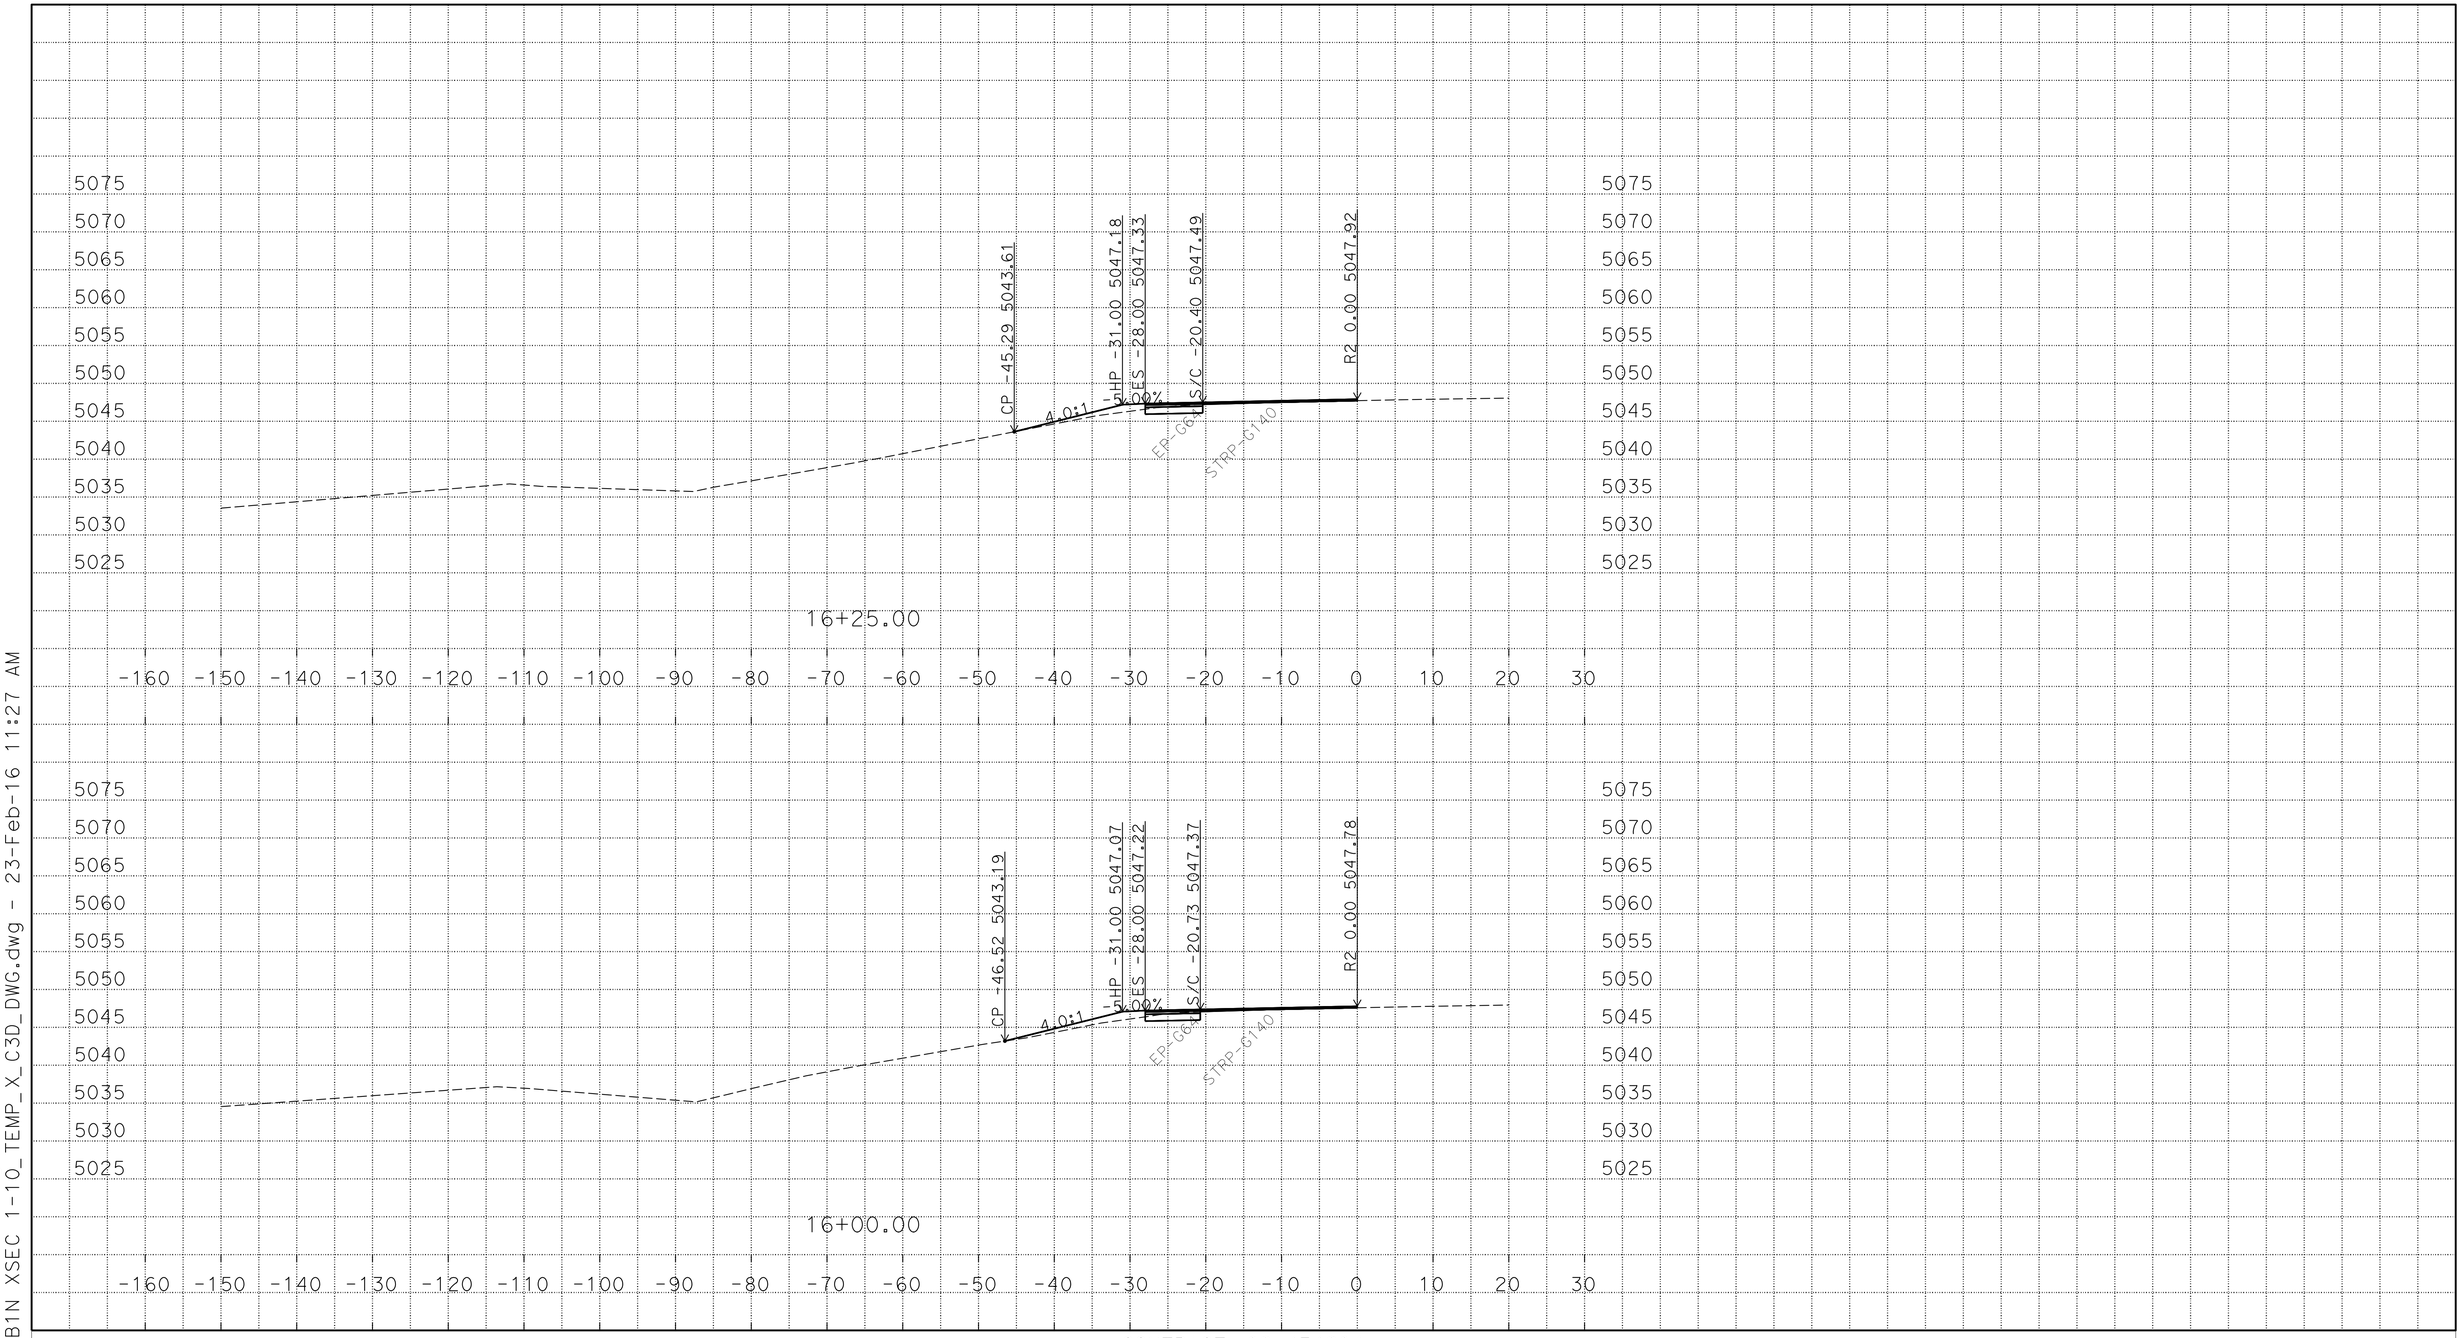

P:\proj1\02\4E420\design\C3D\XSec_Qtys
024E420 SB1N XSEC 1-10_TEMP_X_C3D_DWG.dwg - 23-Feb-16 11:27 AM

PLOTTED DATE: 25-FEB-2016

SCALE: 1"=10' Horiz.
1"=10' Vert.

CREATED BY: S117566

CONTRACT: 02-4E4204

DIST/CO/RTE/PM: 02/Las/Sie/395/0.0-5.6/0.0-3.1

PROJECT ID: 02 0002 0283

"R2" LINE
CROSS SECTIONS
28 OF 33

FOR EARTHWORK DEVELOPMENT ONLY

All Dimensions are U.S. Survey Feet

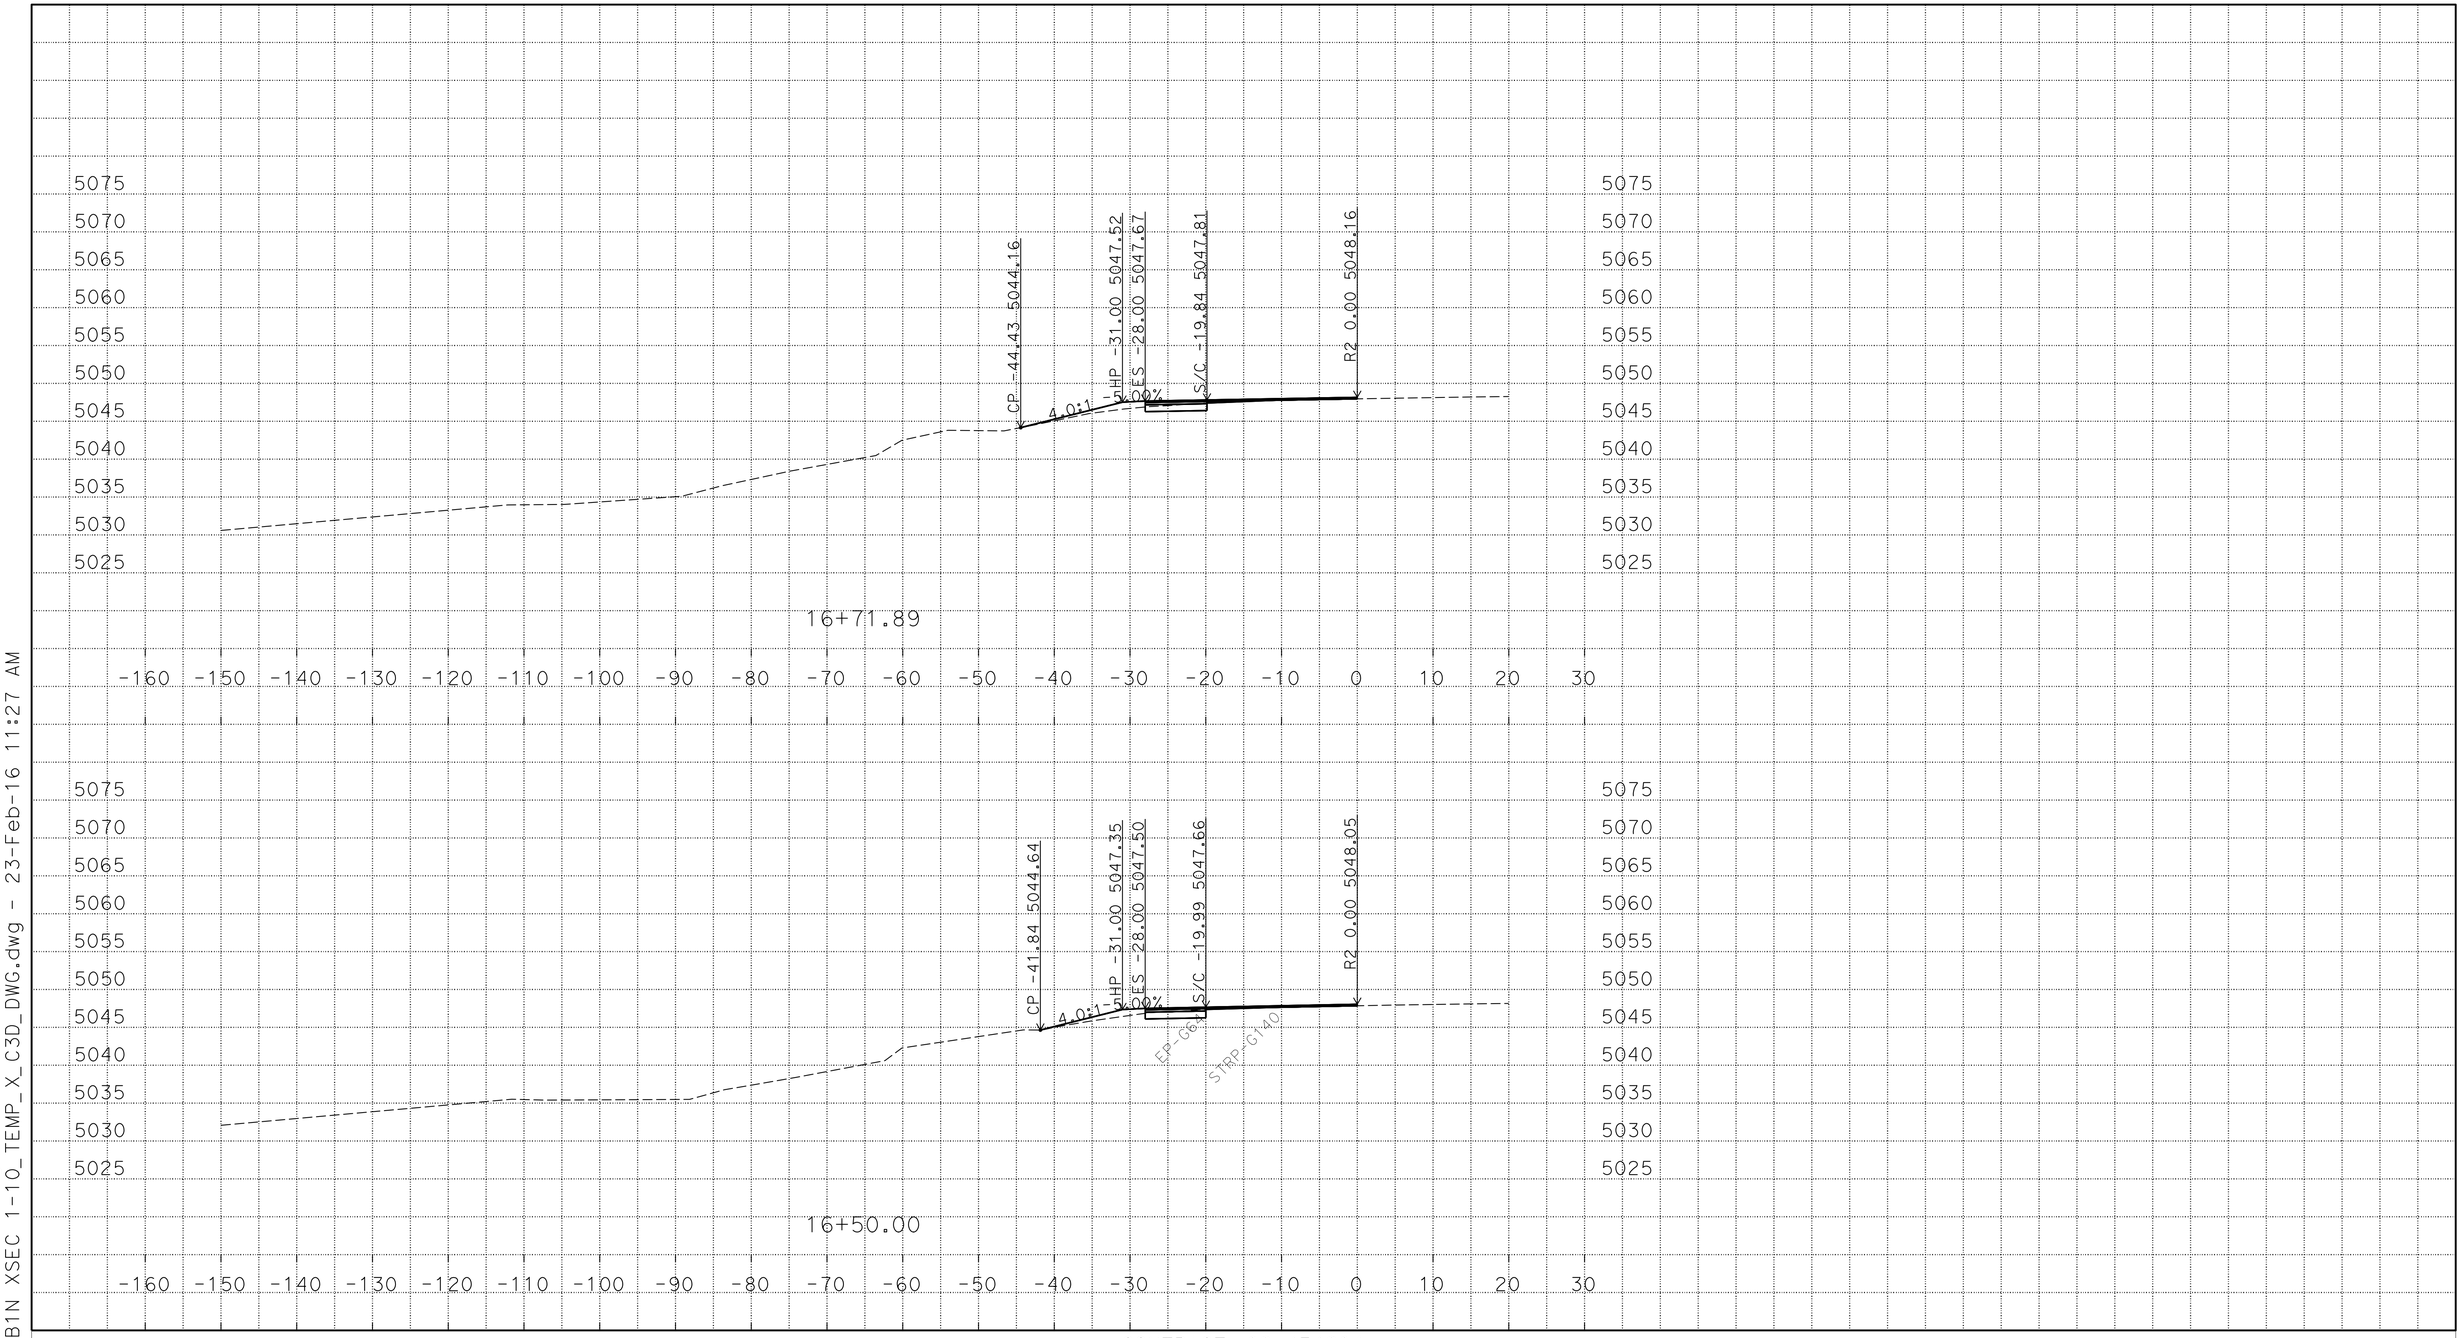

P:\proj1\02\4E420\design\C3D\XSec_Qtys
024E420 SB1N XSEC 1-10_TEMP_X_C3D_DWG.dwg - 23-Feb-16 11:27 AM

PLOTTED DATE: 25-FEB-2016

SCALE: 1"=10' Horiz.
1"=10' Vert.

CREATED BY: S117566

CONTRACT: 02-4E4204

DIST/CO/RTE/PM: 02/Las/Sie/395/0.0-5.6/0.0-3.1

PROJECT ID: 02 0002 0283

"R2" LINE
CROSS SECTIONS
29 OF 33

FOR EARTHWORK DEVELOPMENT ONLY

All Dimensions are U.S. Survey Feet

P:\proj1\02\4E420\design\C3D\XSec_Qtys
024E420 SB1N XSEC 1-10_TEMP_X_C3D_DWG.dwg - 23-Feb-16 11:27 AM

PLOTTED DATE: 25-FEB-2016

SCALE: 1"=10' Horiz.
1"=10' Vert.

CREATED BY: S117566

CONTRACT: 02-4E4204

DIST/CO/RTE/PM: 02/Las/Sie/395/0.0-5.6/0.0-3.1

PROJECT ID: 02 0002 0283

"R2" LINE
CROSS SECTIONS
30 OF 33

FOR EARTHWORK DEVELOPMENT ONLY

All Dimensions are U.S. Survey Feet

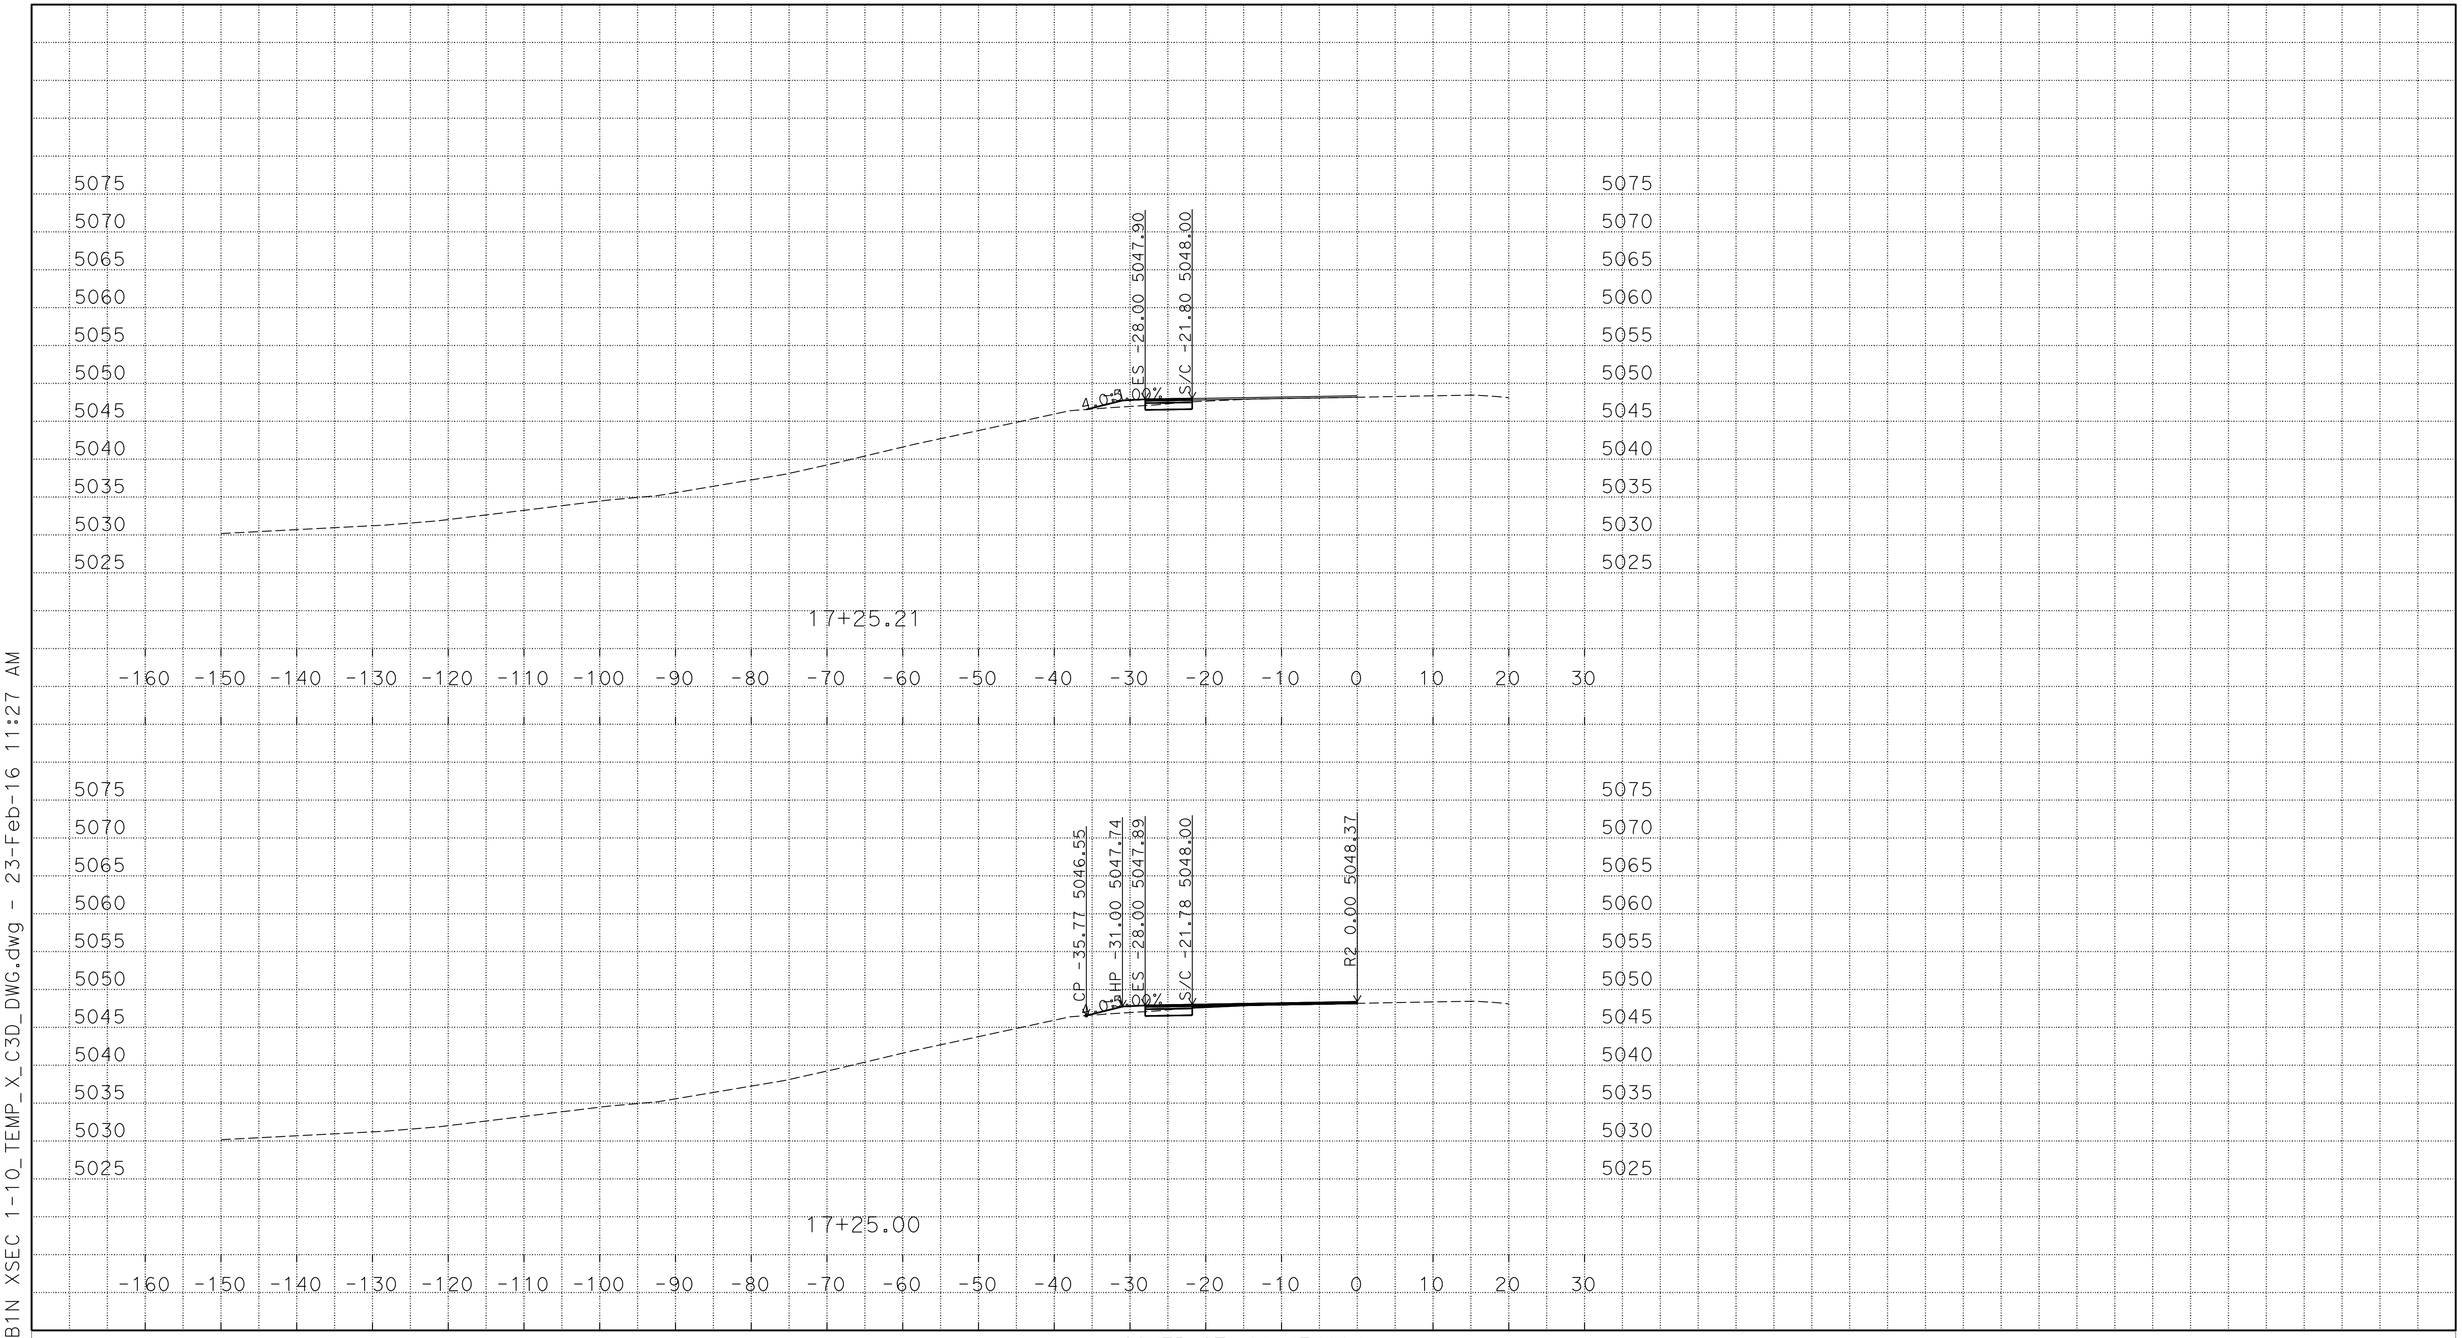

P:\proj1\02\4E420\design\C3D\XSec_Qtys
024E420 SB1N XSEC 1-10_TEMP_X_C3D_DWG.dwg - 23-Feb-16 11:27 AM

PLOTTED DATE: 25-FEB-2016

SCALE: 1"=10' Horiz.
1"=10' Vert.

CREATED BY: S117566

CONTRACT: 02-4E4204

DIST/CO/RTE/PM: 02/Las/Sie/395/0.0-5.6/0.0-3.1

PROJECT ID: 02 0002 0283

"R2" LINE
CROSS SECTIONS
31 OF 33

FOR EARTHWORK DEVELOPMENT ONLY

All Dimensions are U.S. Survey Feet

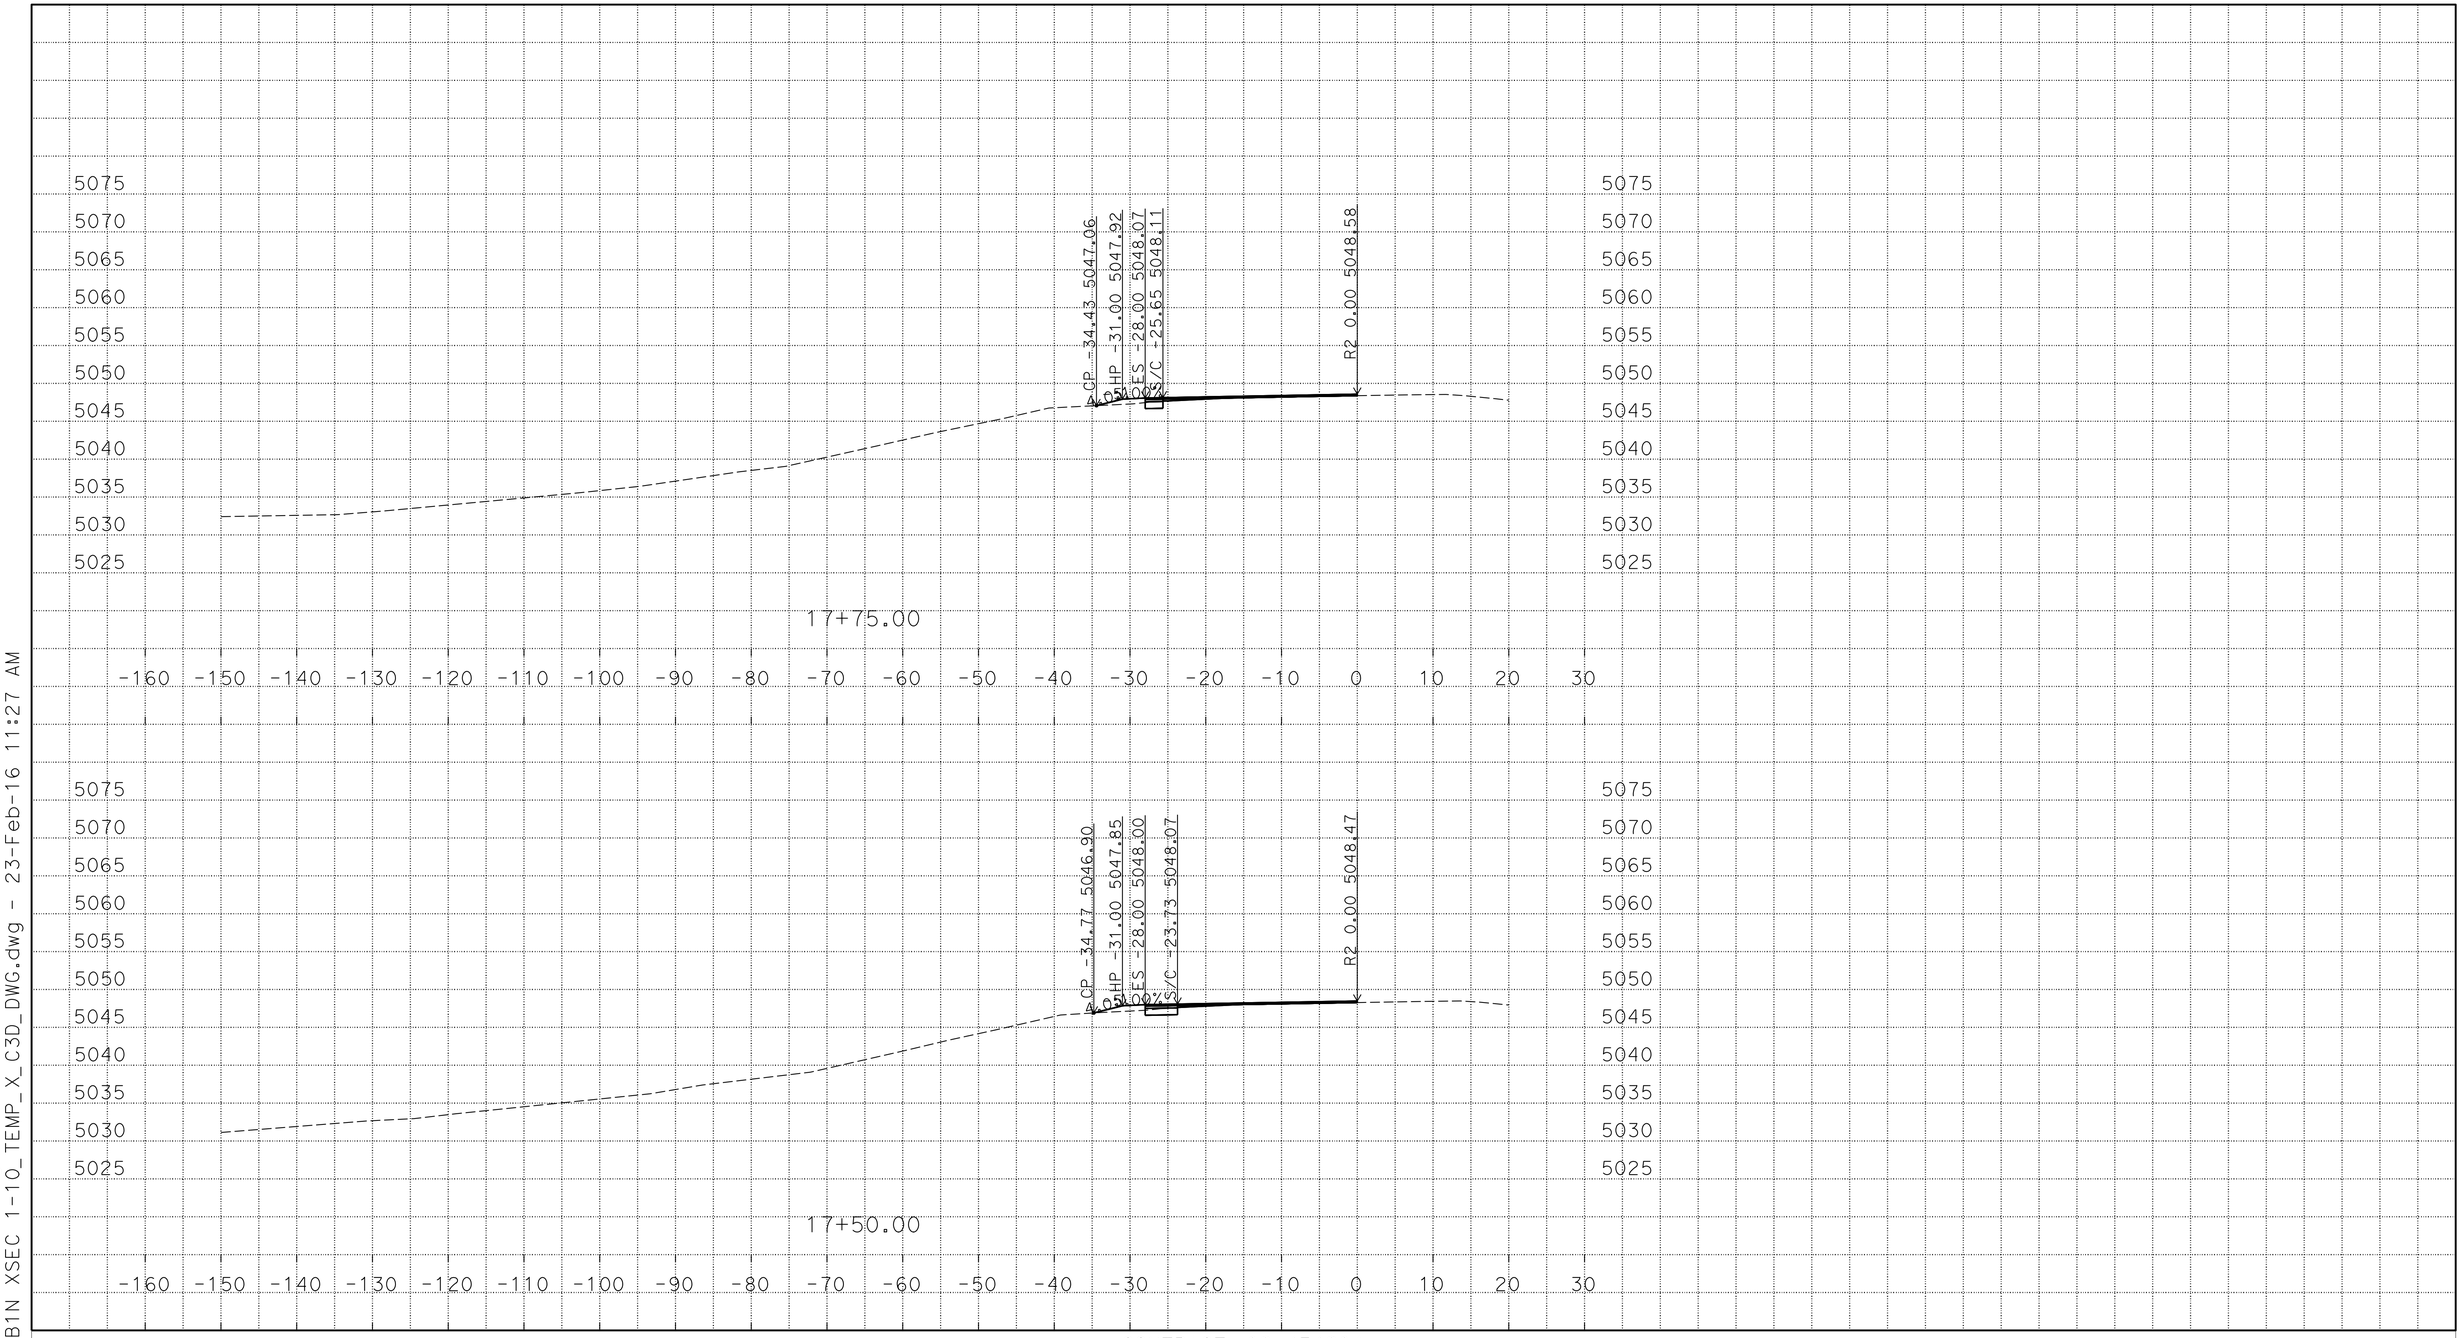

P:\proj1\02\4E420\design\C3D\XSec_Qtys
024E420 SB1N XSEC 1-10_TEMP_X_C3D_DWG.dwg - 23-Feb-16 11:27 AM

PLOTTED DATE: 25-FEB-2016

SCALE: 1"=10' Horiz.
1"=10' Vert.

CREATED BY: S117566

CONTRACT: 02-4E4204

DIST/CO/RTE/PM: 02/Las/Sie/395/0.0-5.6/0.0-3.1

PROJECT ID: 02 0002 0283

"R2" LINE
CROSS SECTIONS
32 OF 33

FOR EARTHWORK DEVELOPMENT ONLY

All Dimensions are U.S. Survey Feet

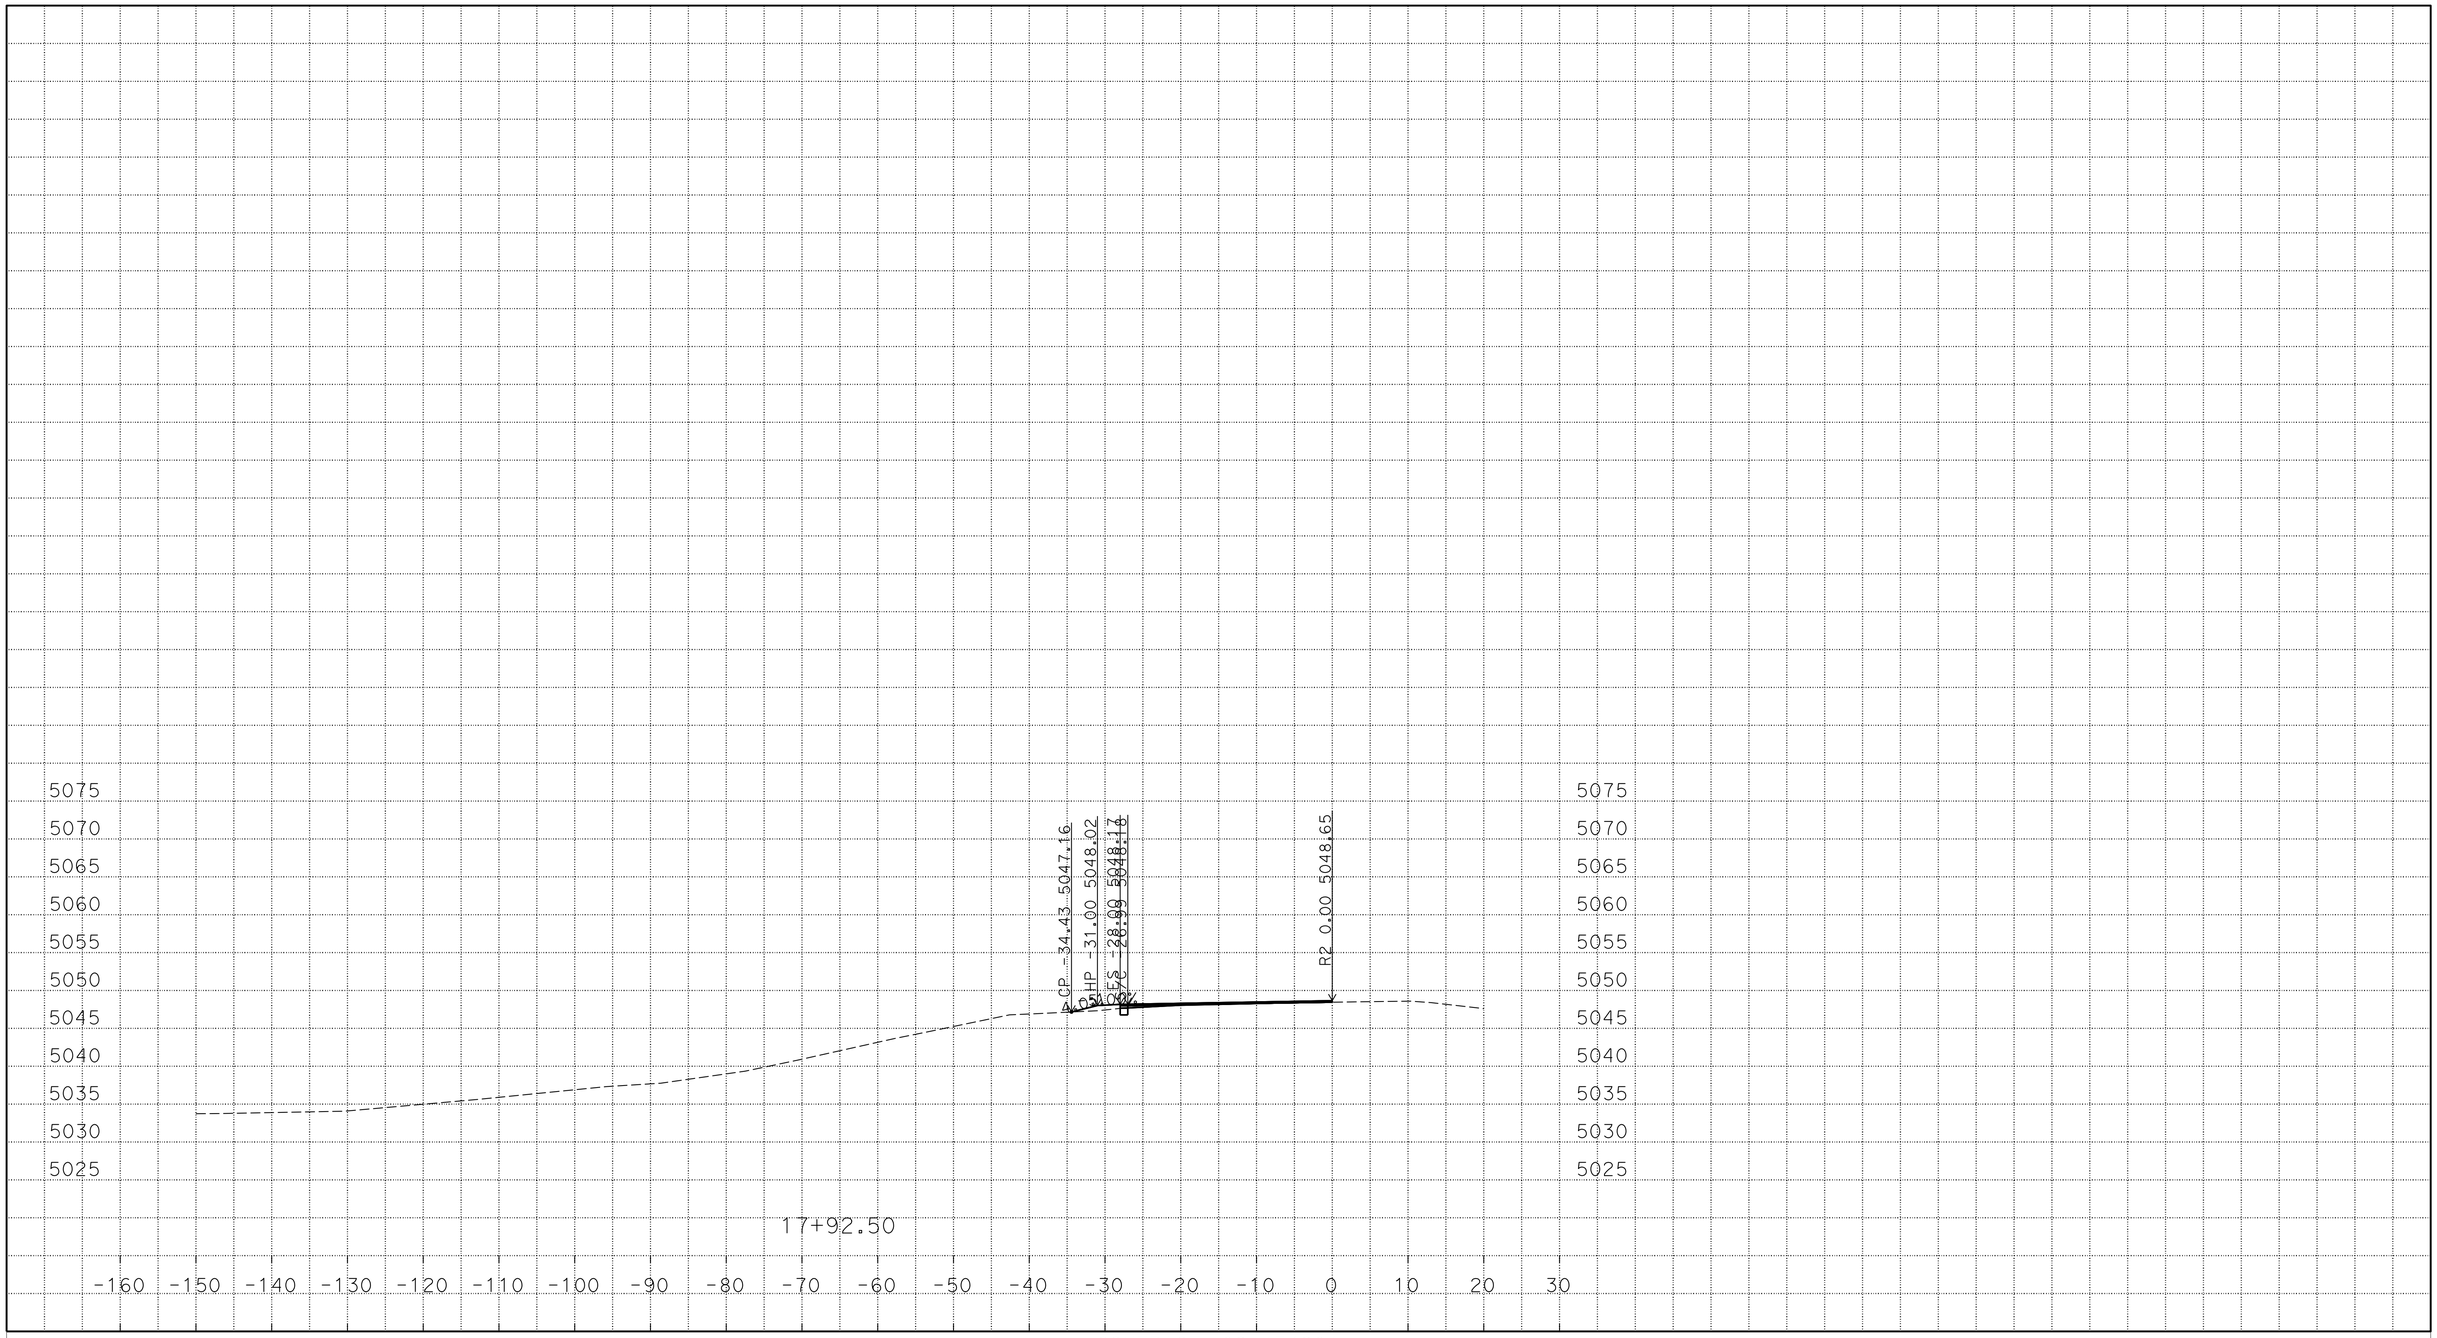

P:\proj1\02\4E420\design\C3D\XSec_Qtys
024E420 SB1N XSEC 1-10_TEMP_X_C3D_DWG.dwg - 23-Feb-16 11:27 AM

PLOTTED DATE: 25-FEB-2016

SCALE: 1"=10' Horiz.
1"=10' Vert.

CREATED BY: S117566

CONTRACT: 02-4E4204

DIST/CO/RTE/PM: 02/Las/Sie/395/0.0-5.6/0.0-3.1

PROJECT ID: 02 0002 0283

"R2" LINE
CROSS SECTIONS
33 OF 33

FOR EARTHWORK DEVELOPMENT ONLY

All Dimensions are U.S. Survey Feet

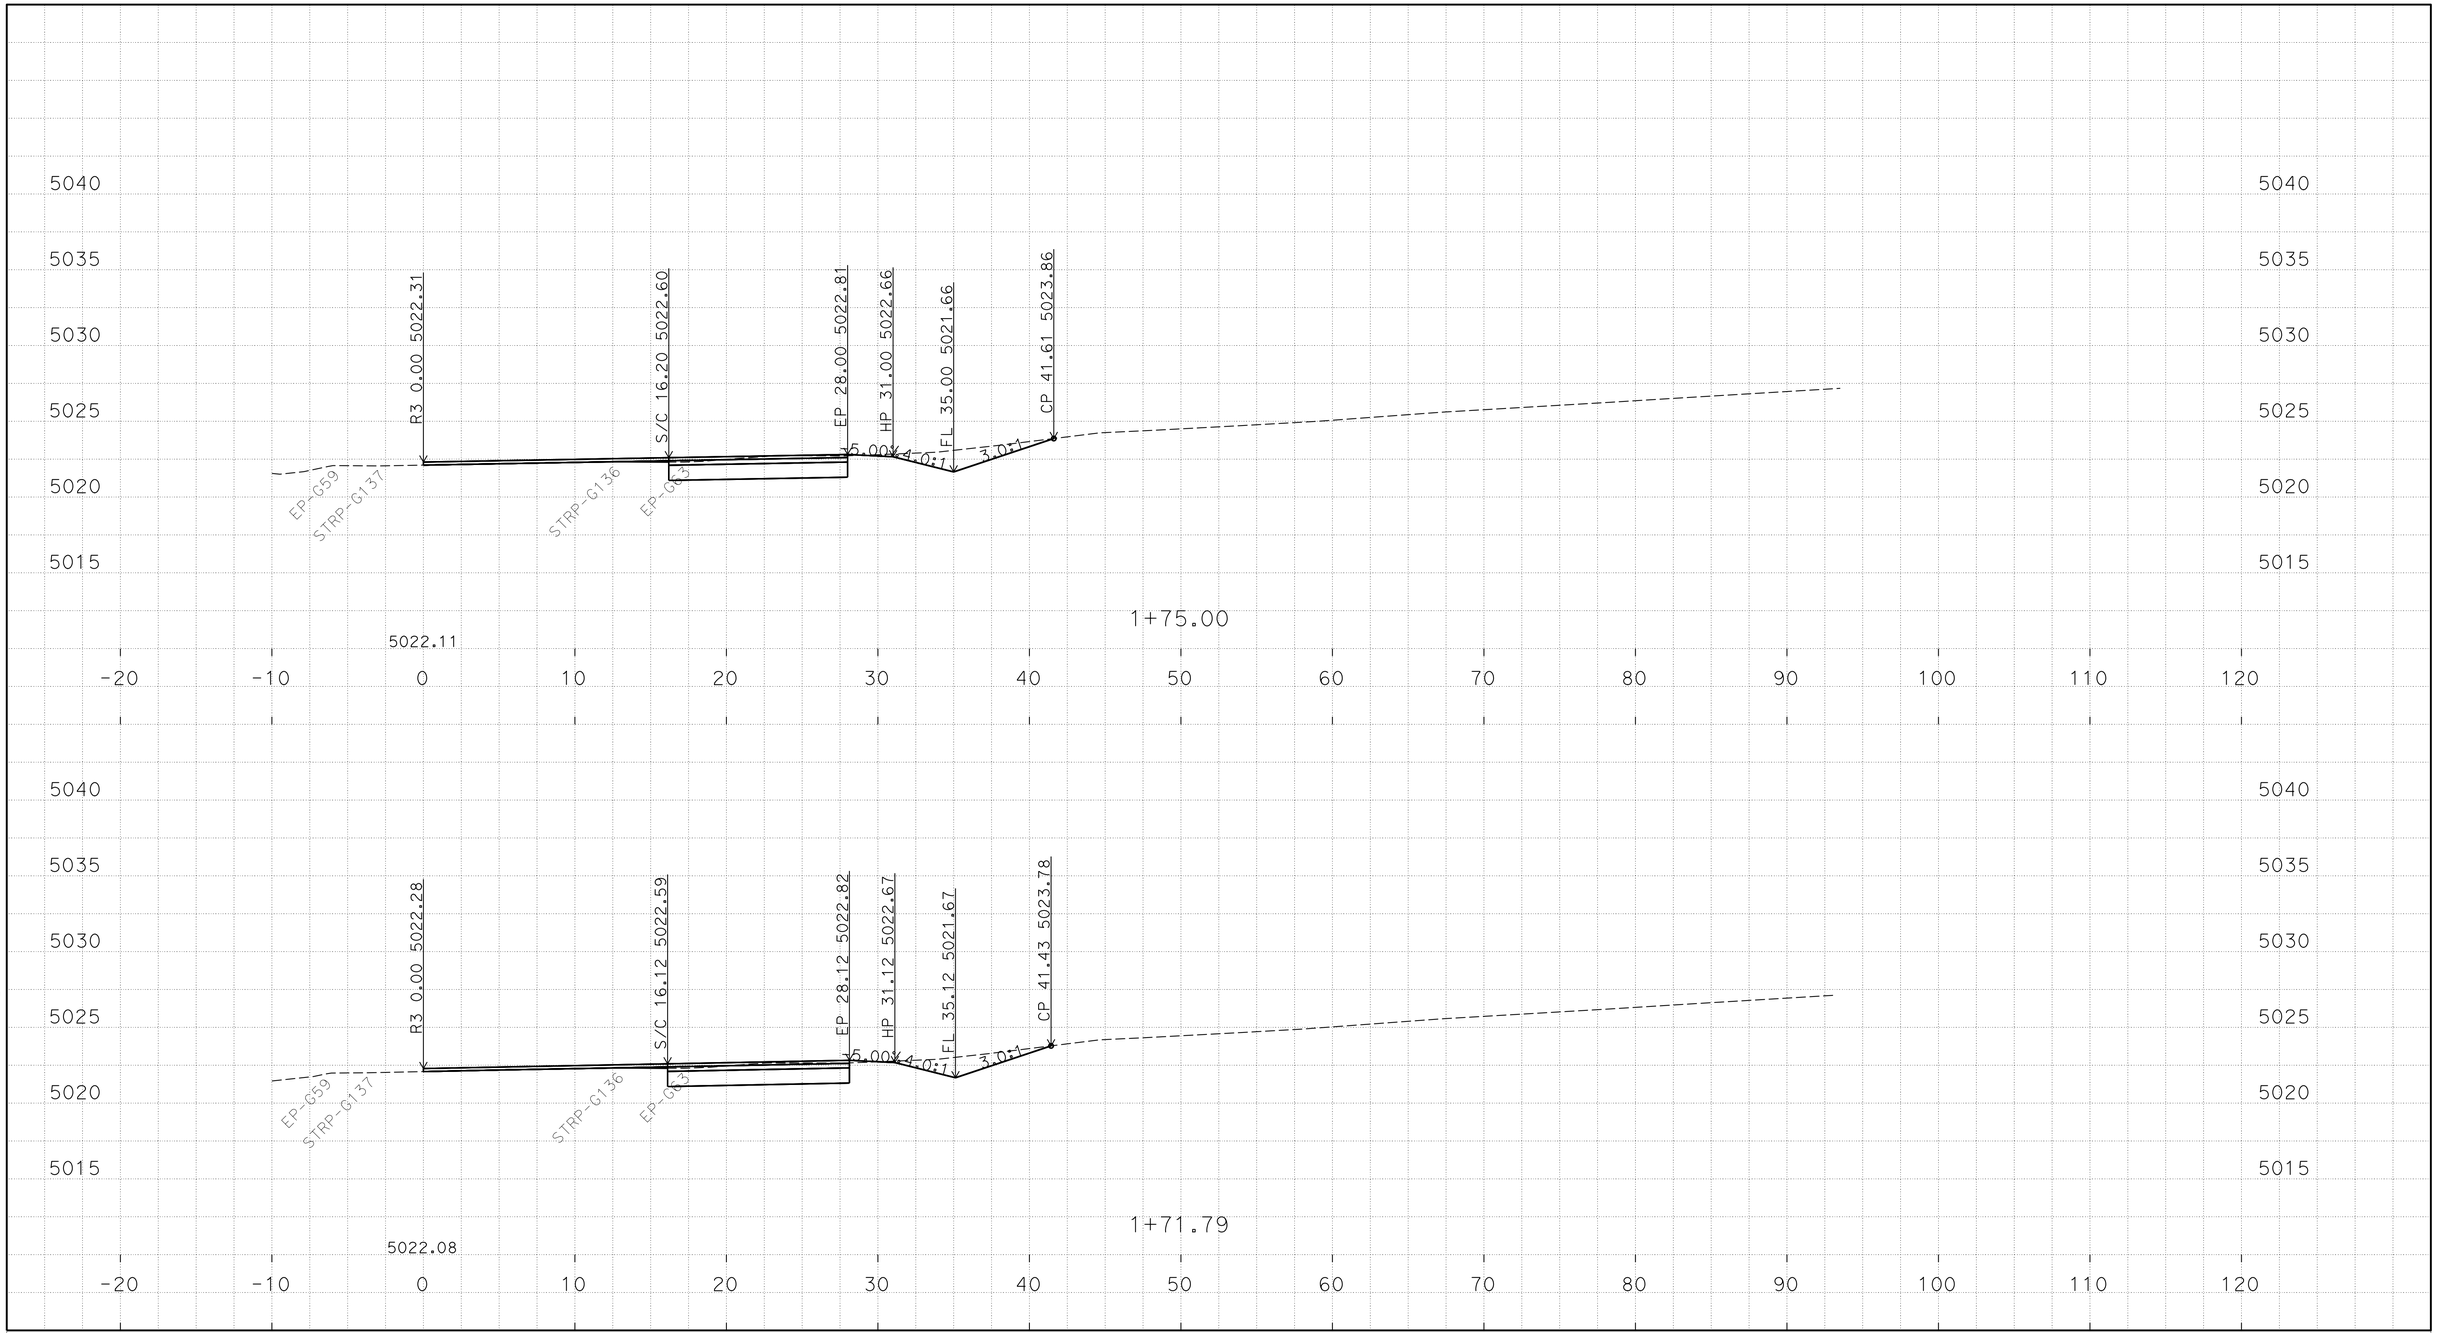

P:\proj1\02\4E420\design\C3D\XSec_Qtys
024E420 NB1N XSEC_TEMP_X_C3D_DWG.dwg - 18-Jan-16 2:05 PM

PLOTTED DATE: 25-FEB-2016

SCALE: 1"=5' Horiz.
1"=5' Vert.

CREATED BY: S117566

CONTRACT: 02-4E4204

DIST/CO/RTE/PM: 02/Las/Sie/395/0.0-5.6/0.0-3.1

PROJECT ID: 02 0002 0283

"R3" LINE
CROSS SECTIONS

FOR EARTHWORK DEVELOPMENT ONLY

All Dimensions are U.S. Survey Feet

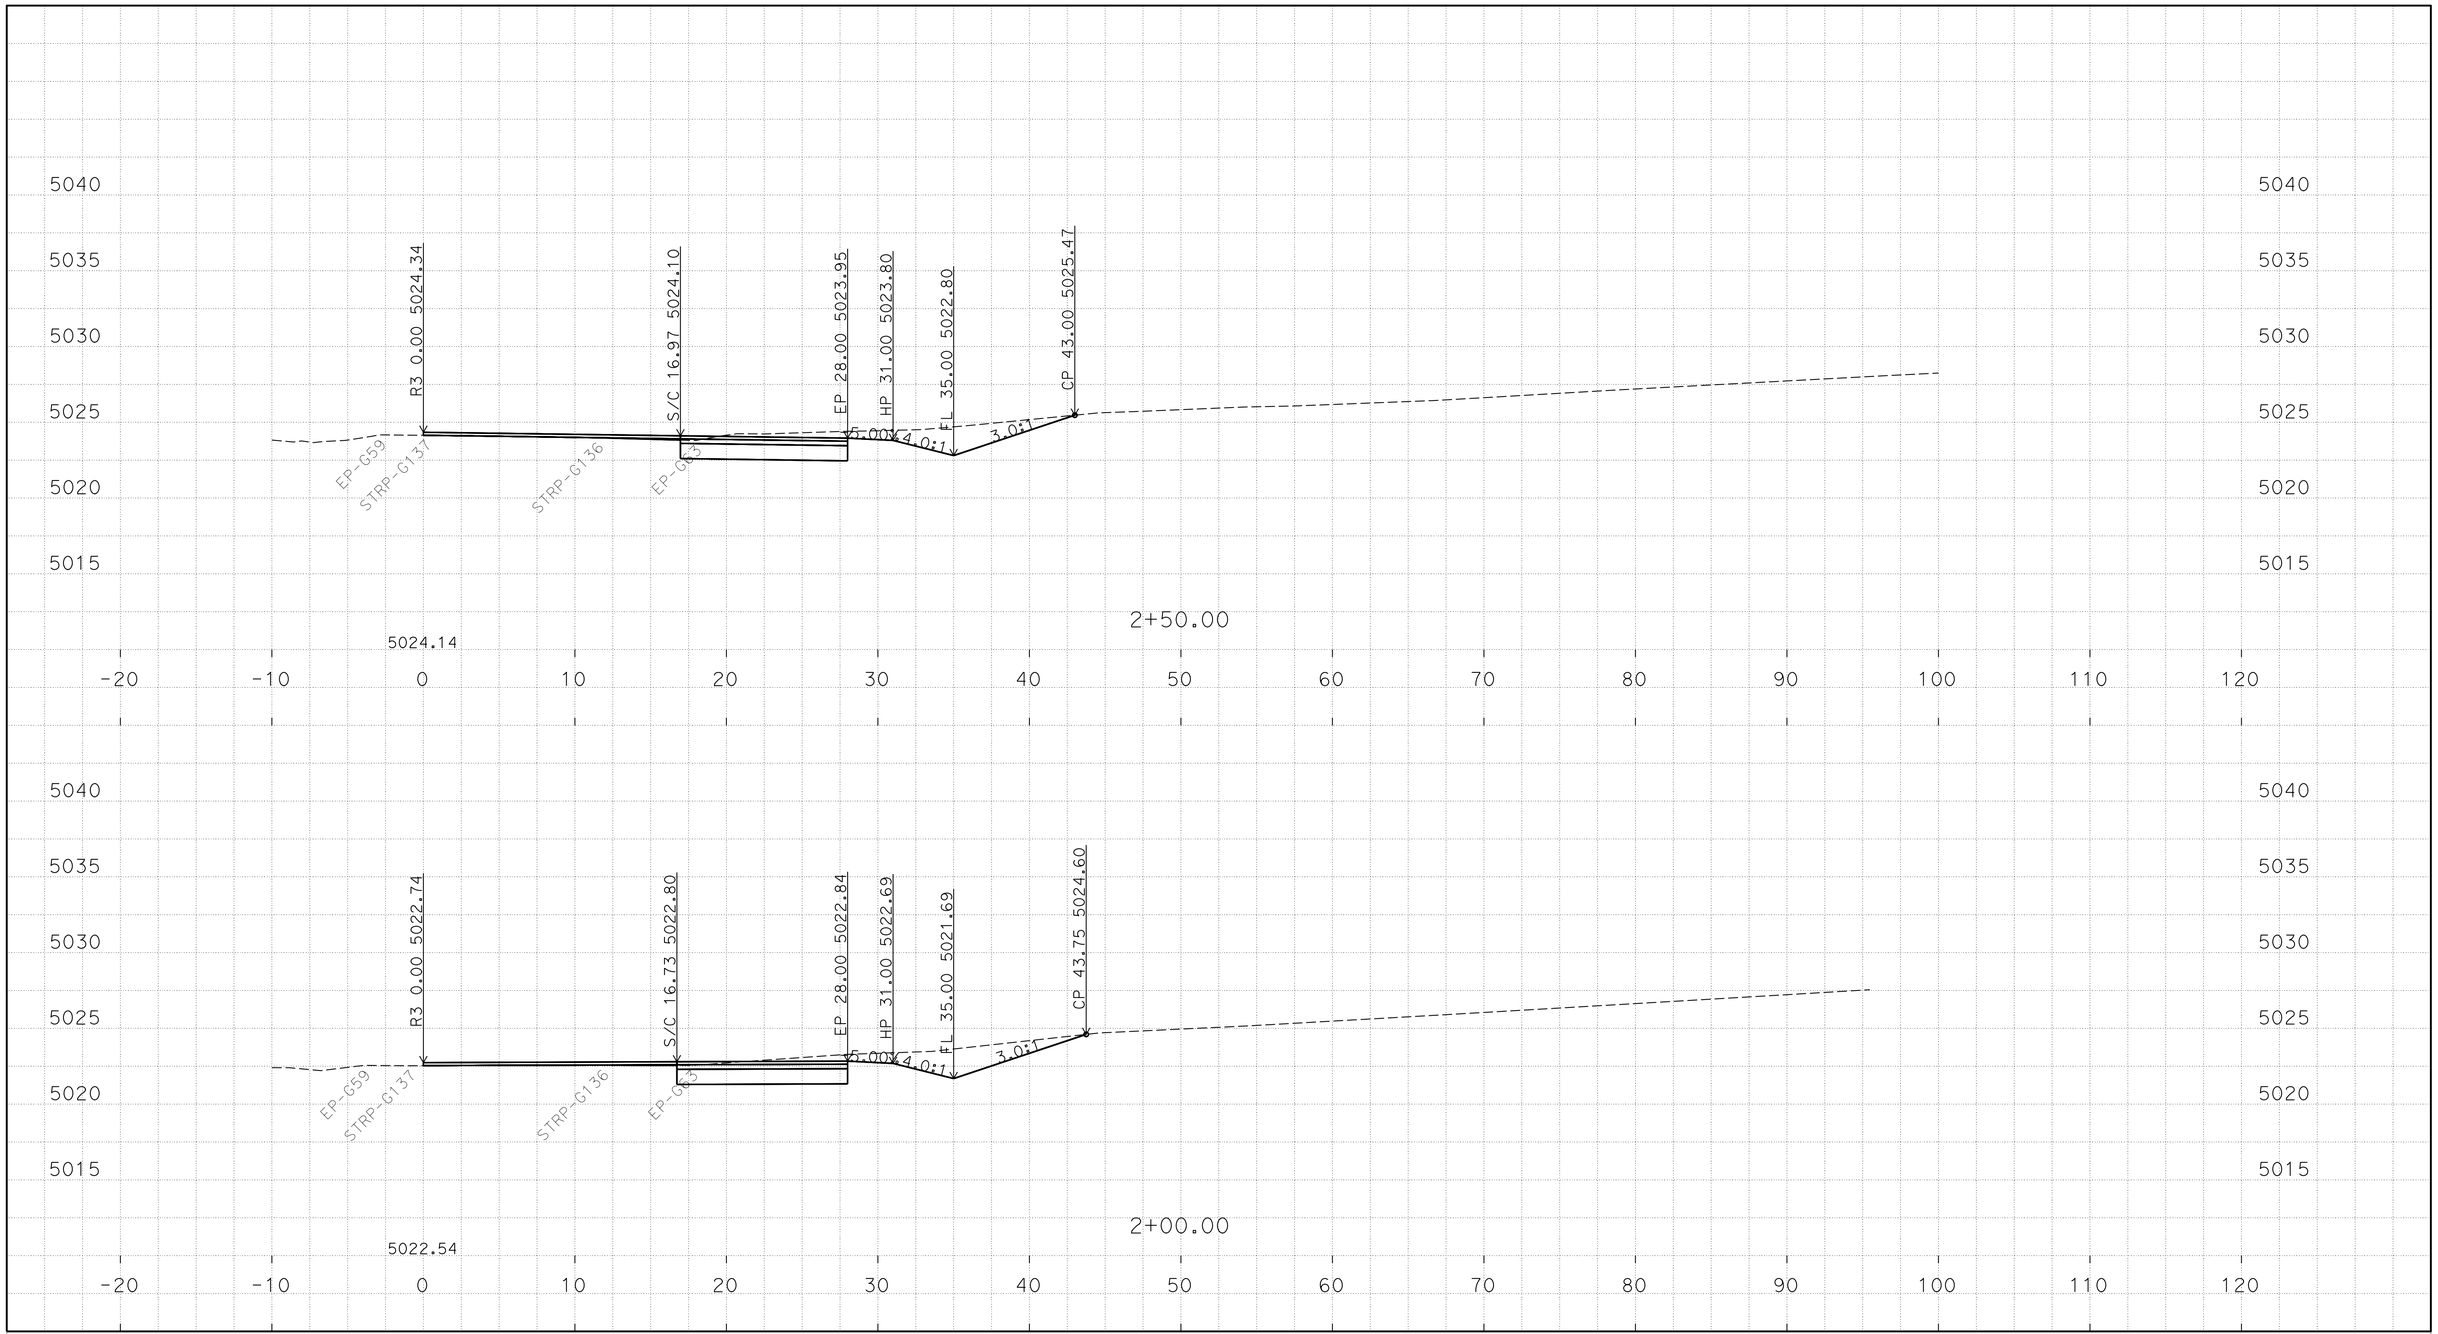

P:\proj1\02\4E420\design\C3D\XSec_Qtys
024E420 NB1N XSEC_TEMP_X_C3D_DWG.dwg - 18-Jan-16 2:05 PM

PLOTTED DATE: 25-FEB-2016

SCALE: 1"=5' Horiz.
1"=5' Vert.

CREATED BY: S117566

CONTRACT: 02-4E4204

DIST/CO/RTE/PM: 02/Las/Sie/395/0.0-5.6/0.0-3.1

PROJECT ID: 02 0002 0283

"R3" LINE
CROSS SECTIONS

FOR EARTHWORK DEVELOPMENT ONLY

All Dimensions are U.S. Survey Feet

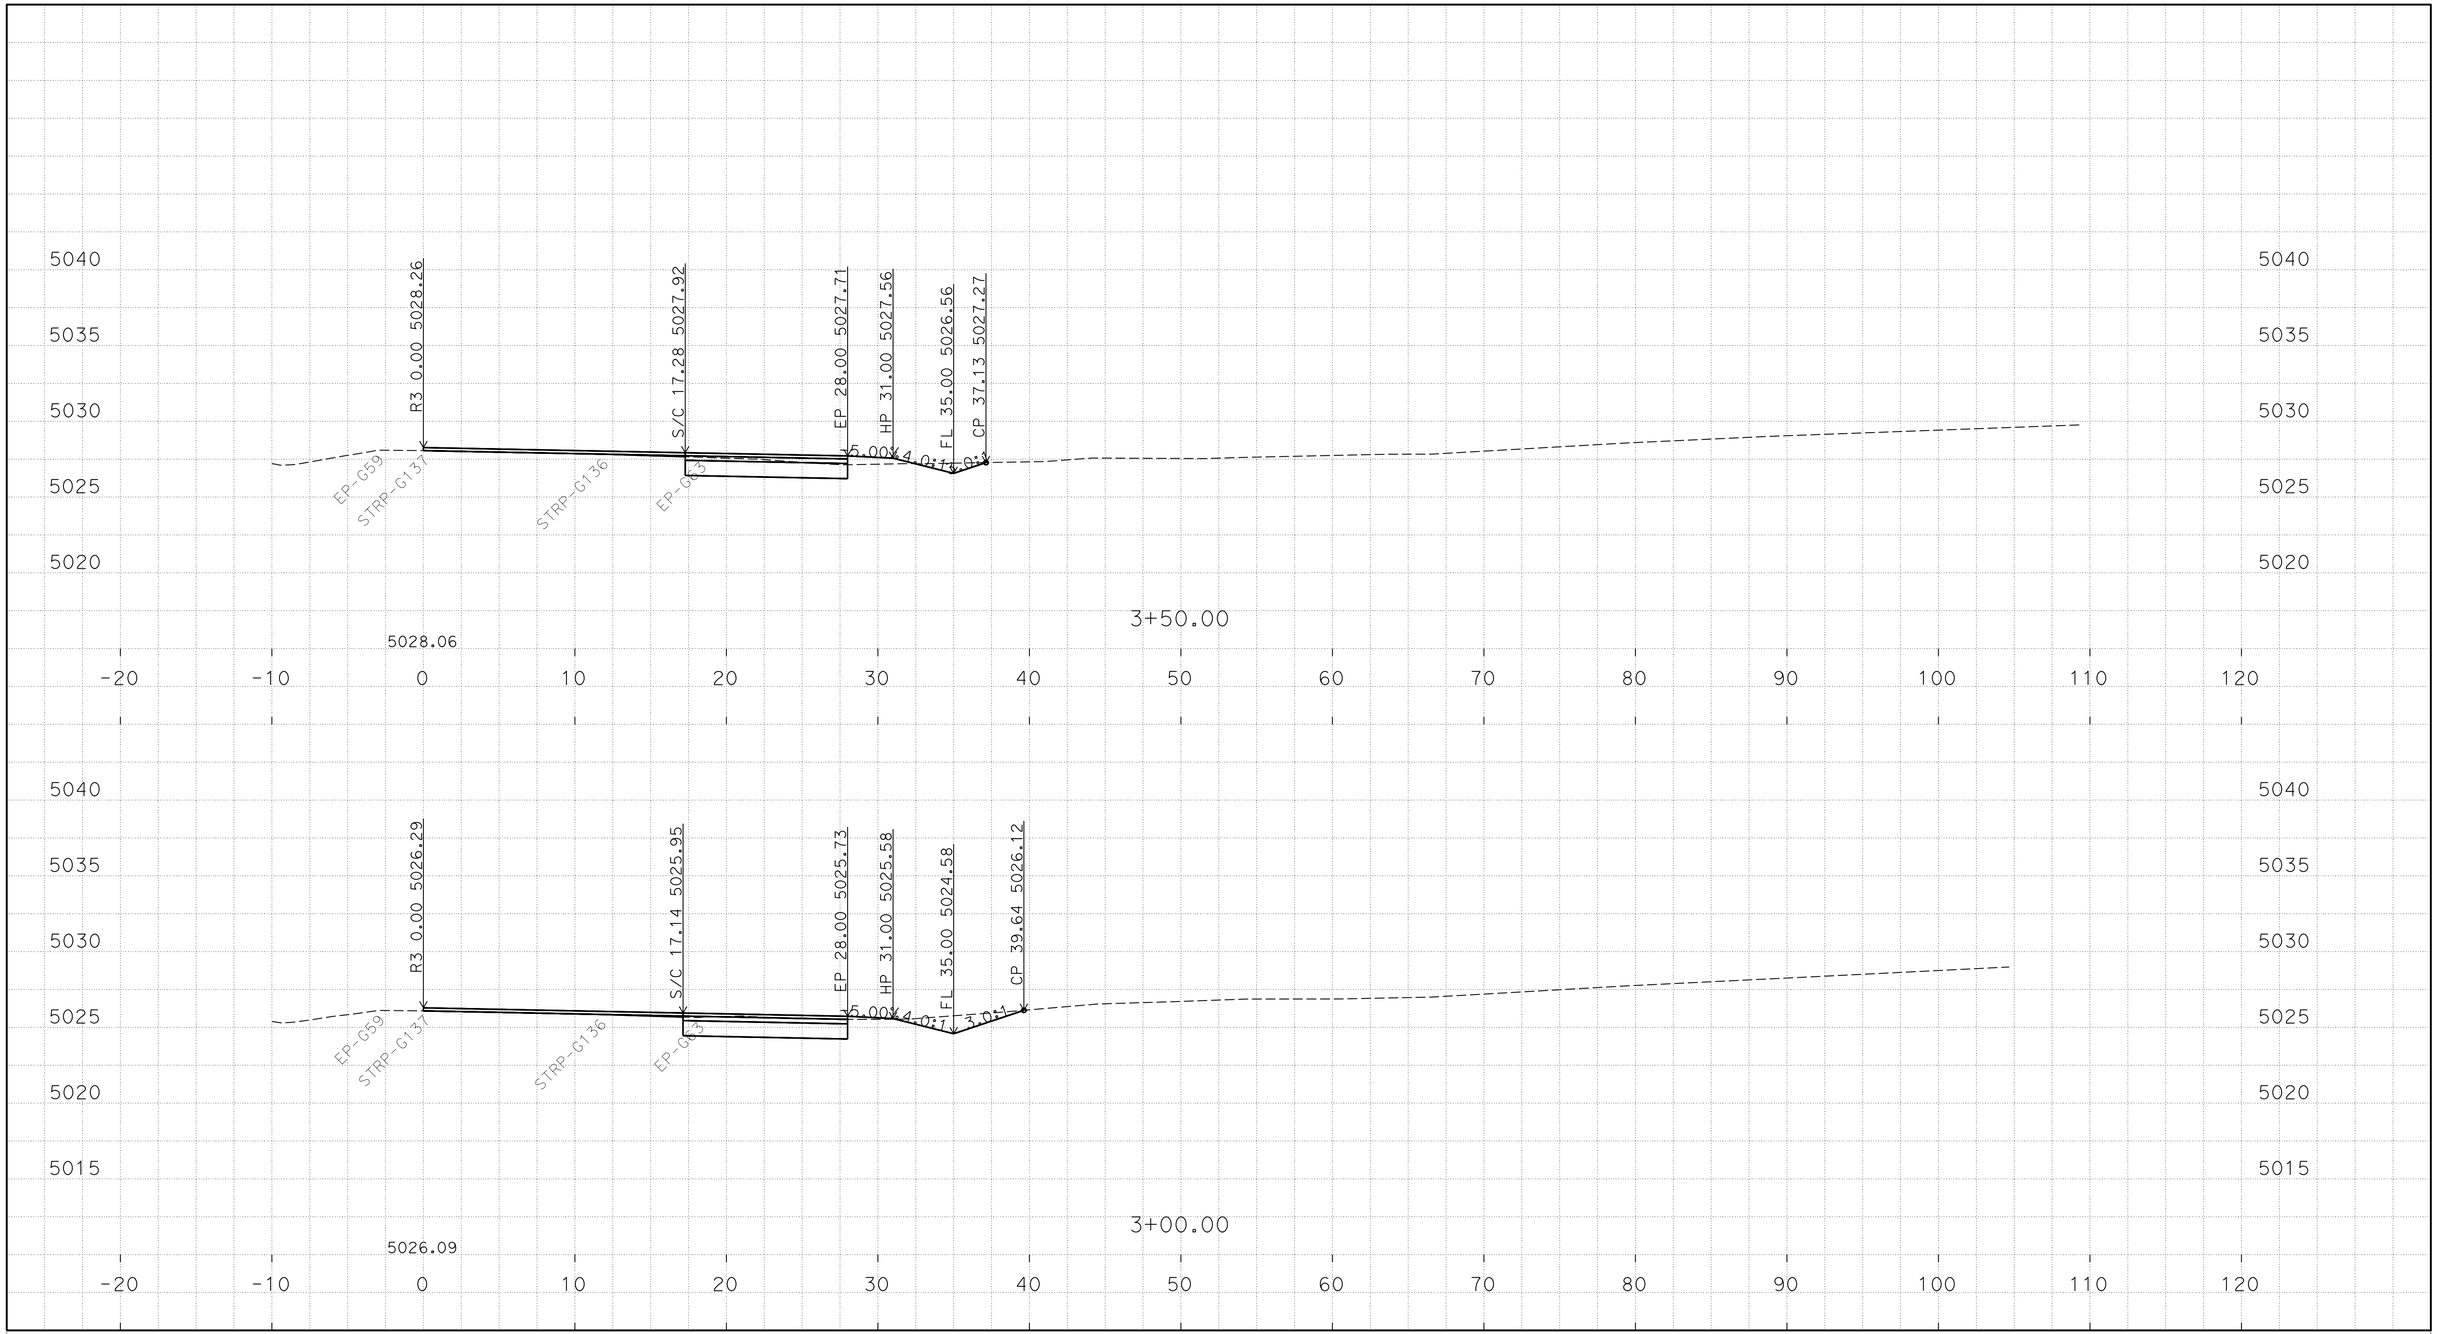

P:\proj1\02\4E420\design\C3D\XSec_Qtys
024E420 NB1N XSEC_TEMP_X_C3D_DWG.dwg - 18-Jan-16 2:05 PM

PLOTTED DATE: 25-FEB-2016

SCALE: 1"=5' Horiz.
1"=5' Vert.

CREATED BY: S117566

CONTRACT: 02-4E4204

DIST/CO/RTE/PM: 02/Las/Sie/395/0.0-5.6/0.0-3.1

PROJECT ID: 02 0002 0283

"R3" LINE
CROSS SECTIONS

FOR EARTHWORK DEVELOPMENT ONLY

All Dimensions are U.S. Survey Feet

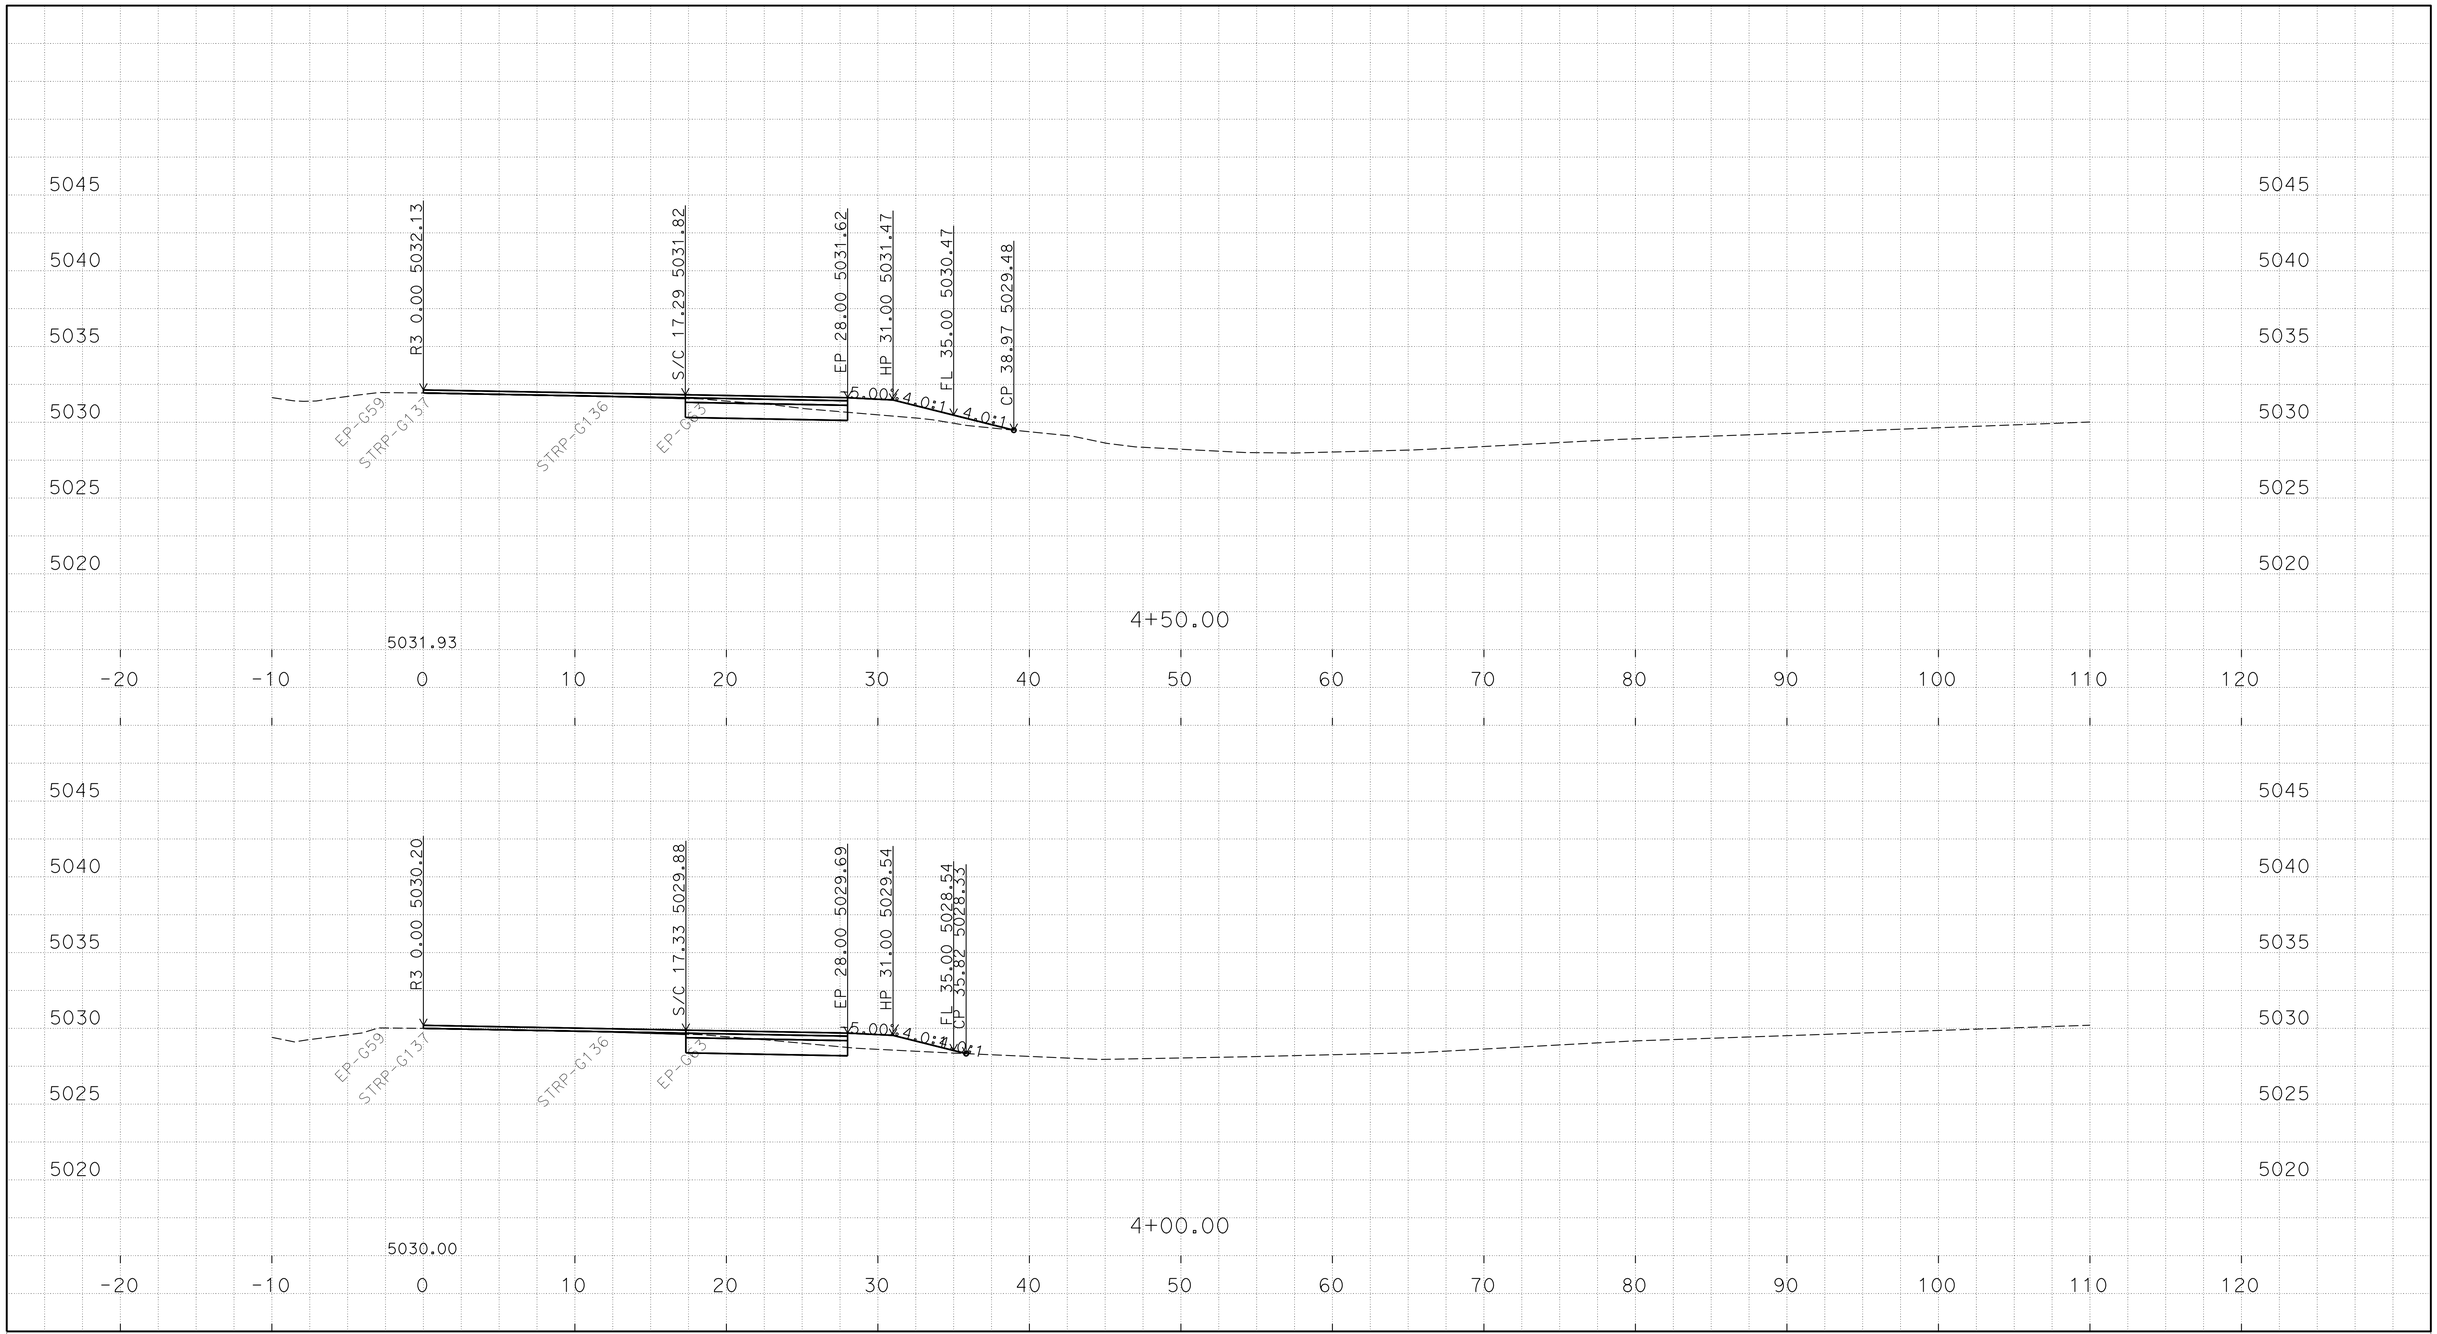

P:\proj1\02\4E420\design\C3D\XSec_Qtys
024E420 NB1N XSEC_TEMP_X_C3D_DWG.dwg - 18-Jan-16 2:05 PM

PLOTTED DATE: 25-FEB-2016

SCALE: 1"=5' Horiz.
1"=5' Vert.

CREATED BY: S117566

CONTRACT: 02-4E4204

DIST/CO/RTE/PM: 02/Las/Sie/395/0.0-5.6/0.0-3.1

PROJECT ID: 02 0002 0283

"R3" LINE
CROSS SECTIONS

FOR EARTHWORK DEVELOPMENT ONLY

All Dimensions are U.S. Survey Feet

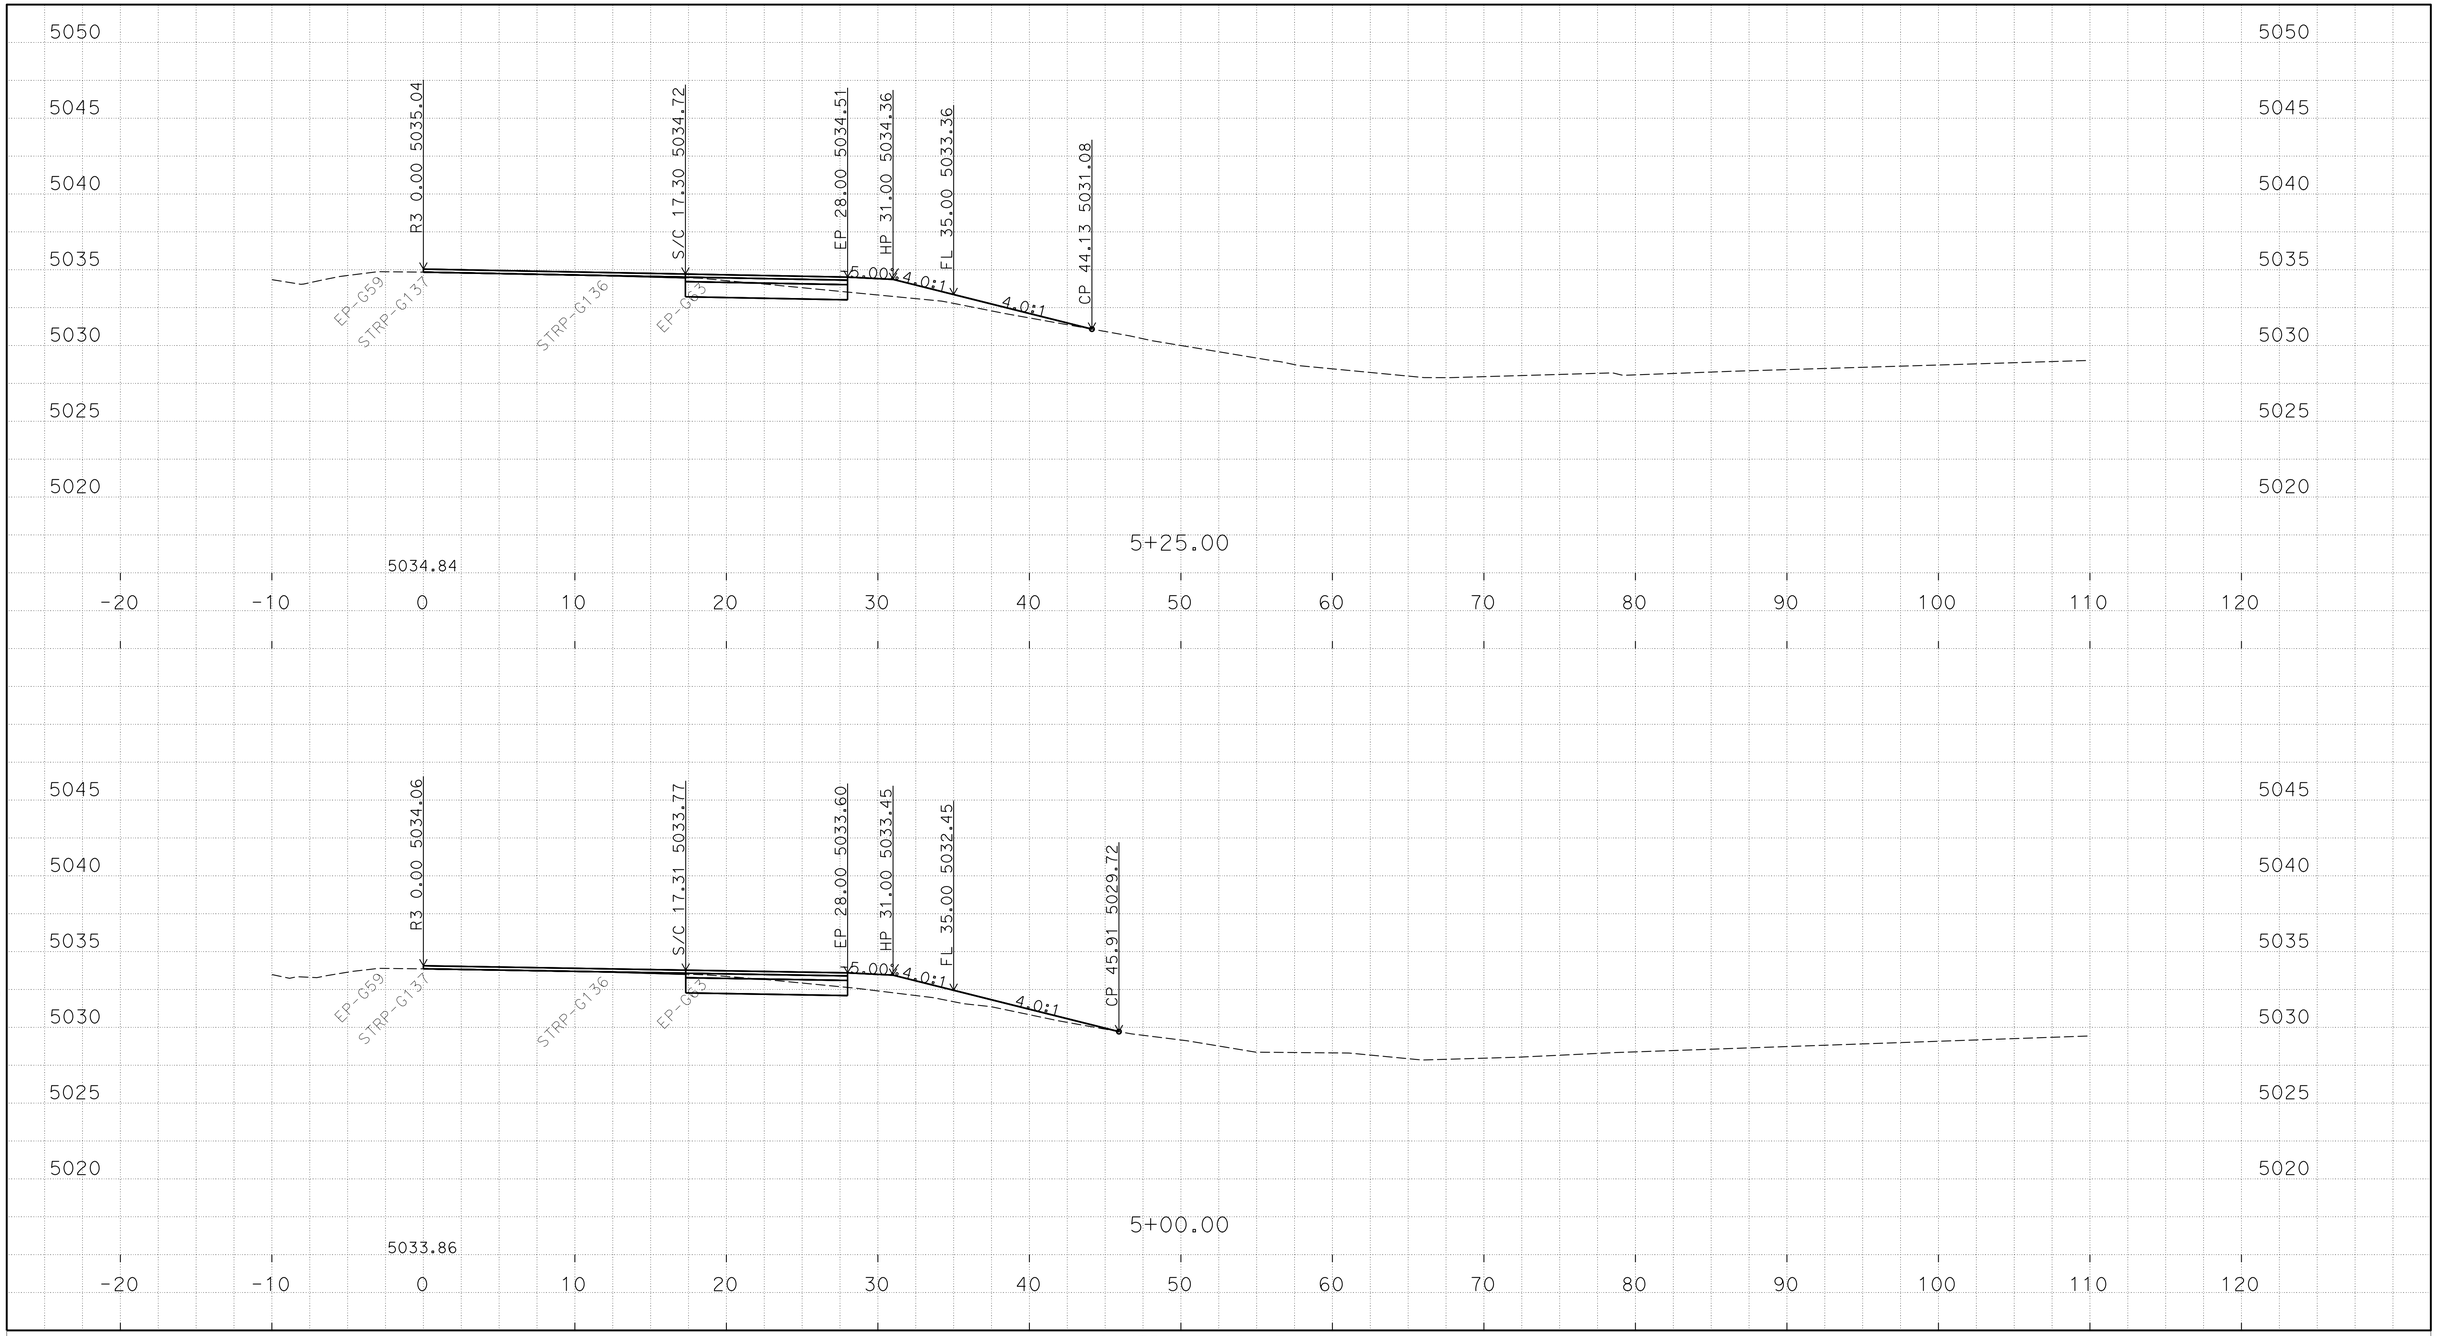

P:\proj1\02\4E420\design\C3D\XSec_Qtys
024E420 NB1N XSEC_TEMP_X_C3D_DWG.dwg - 18-Jan-16 2:05 PM

PLOTTED DATE: 25-FEB-2016

SCALE: 1"=5' Horiz.
1"=5' Vert.

CREATED BY: S117566

CONTRACT: 02-4E4204

DIST/CO/RTE/PM: 02/Las/Sie/395/0.0-5.6/0.0-3.1

PROJECT ID: 02 0002 0283

"R3" LINE
CROSS SECTIONS
5 OF 49

FOR EARTHWORK DEVELOPMENT ONLY

All Dimensions are U.S. Survey Feet

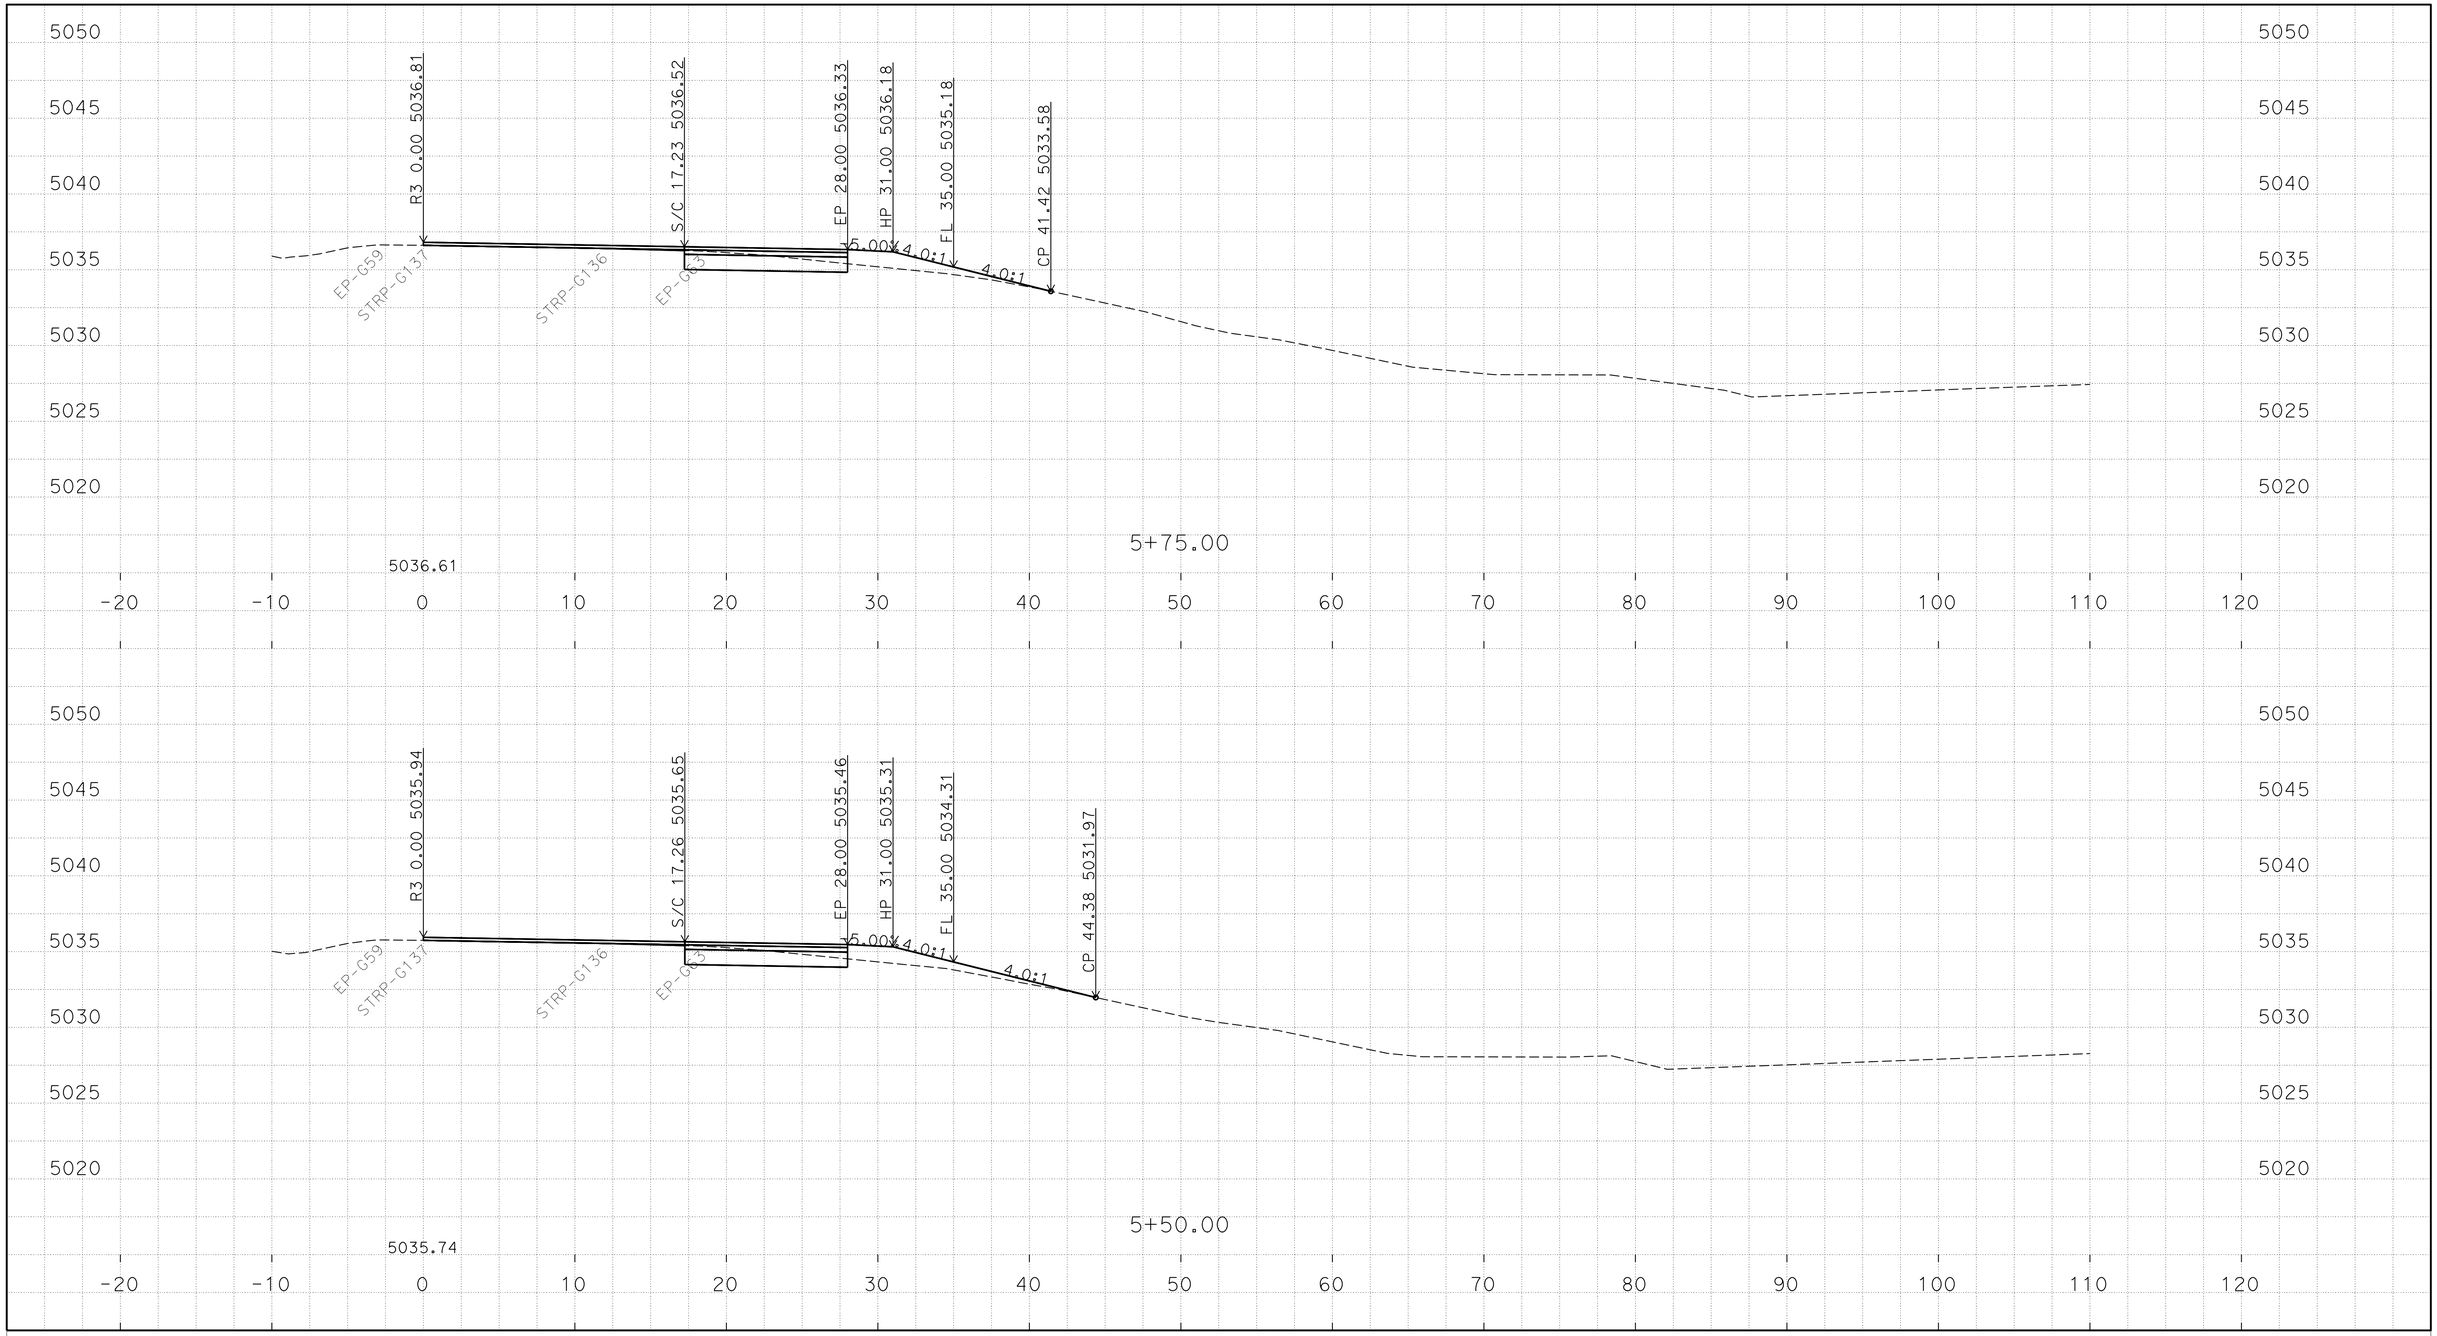

P:\proj1\02\4E420\design\C3D\XSec_Qtys
024E420 NB1N XSEC_TEMP_X_C3D_DWG.dwg - 18-Jan-16 2:05 PM

PLOTTED DATE: 25-FEB-2016

SCALE: 1"=5' Horiz.
1"=5' Vert.

CREATED BY: S117566

CONTRACT: 02-4E4204

DIST/CO/RTE/PM: 02/Las/Sie/395/0.0-5.6/0.0-3.1

PROJECT ID: 02 0002 0283

"R3" LINE
CROSS SECTIONS

FOR EARTHWORK DEVELOPMENT ONLY

All Dimensions are U.S. Survey Feet

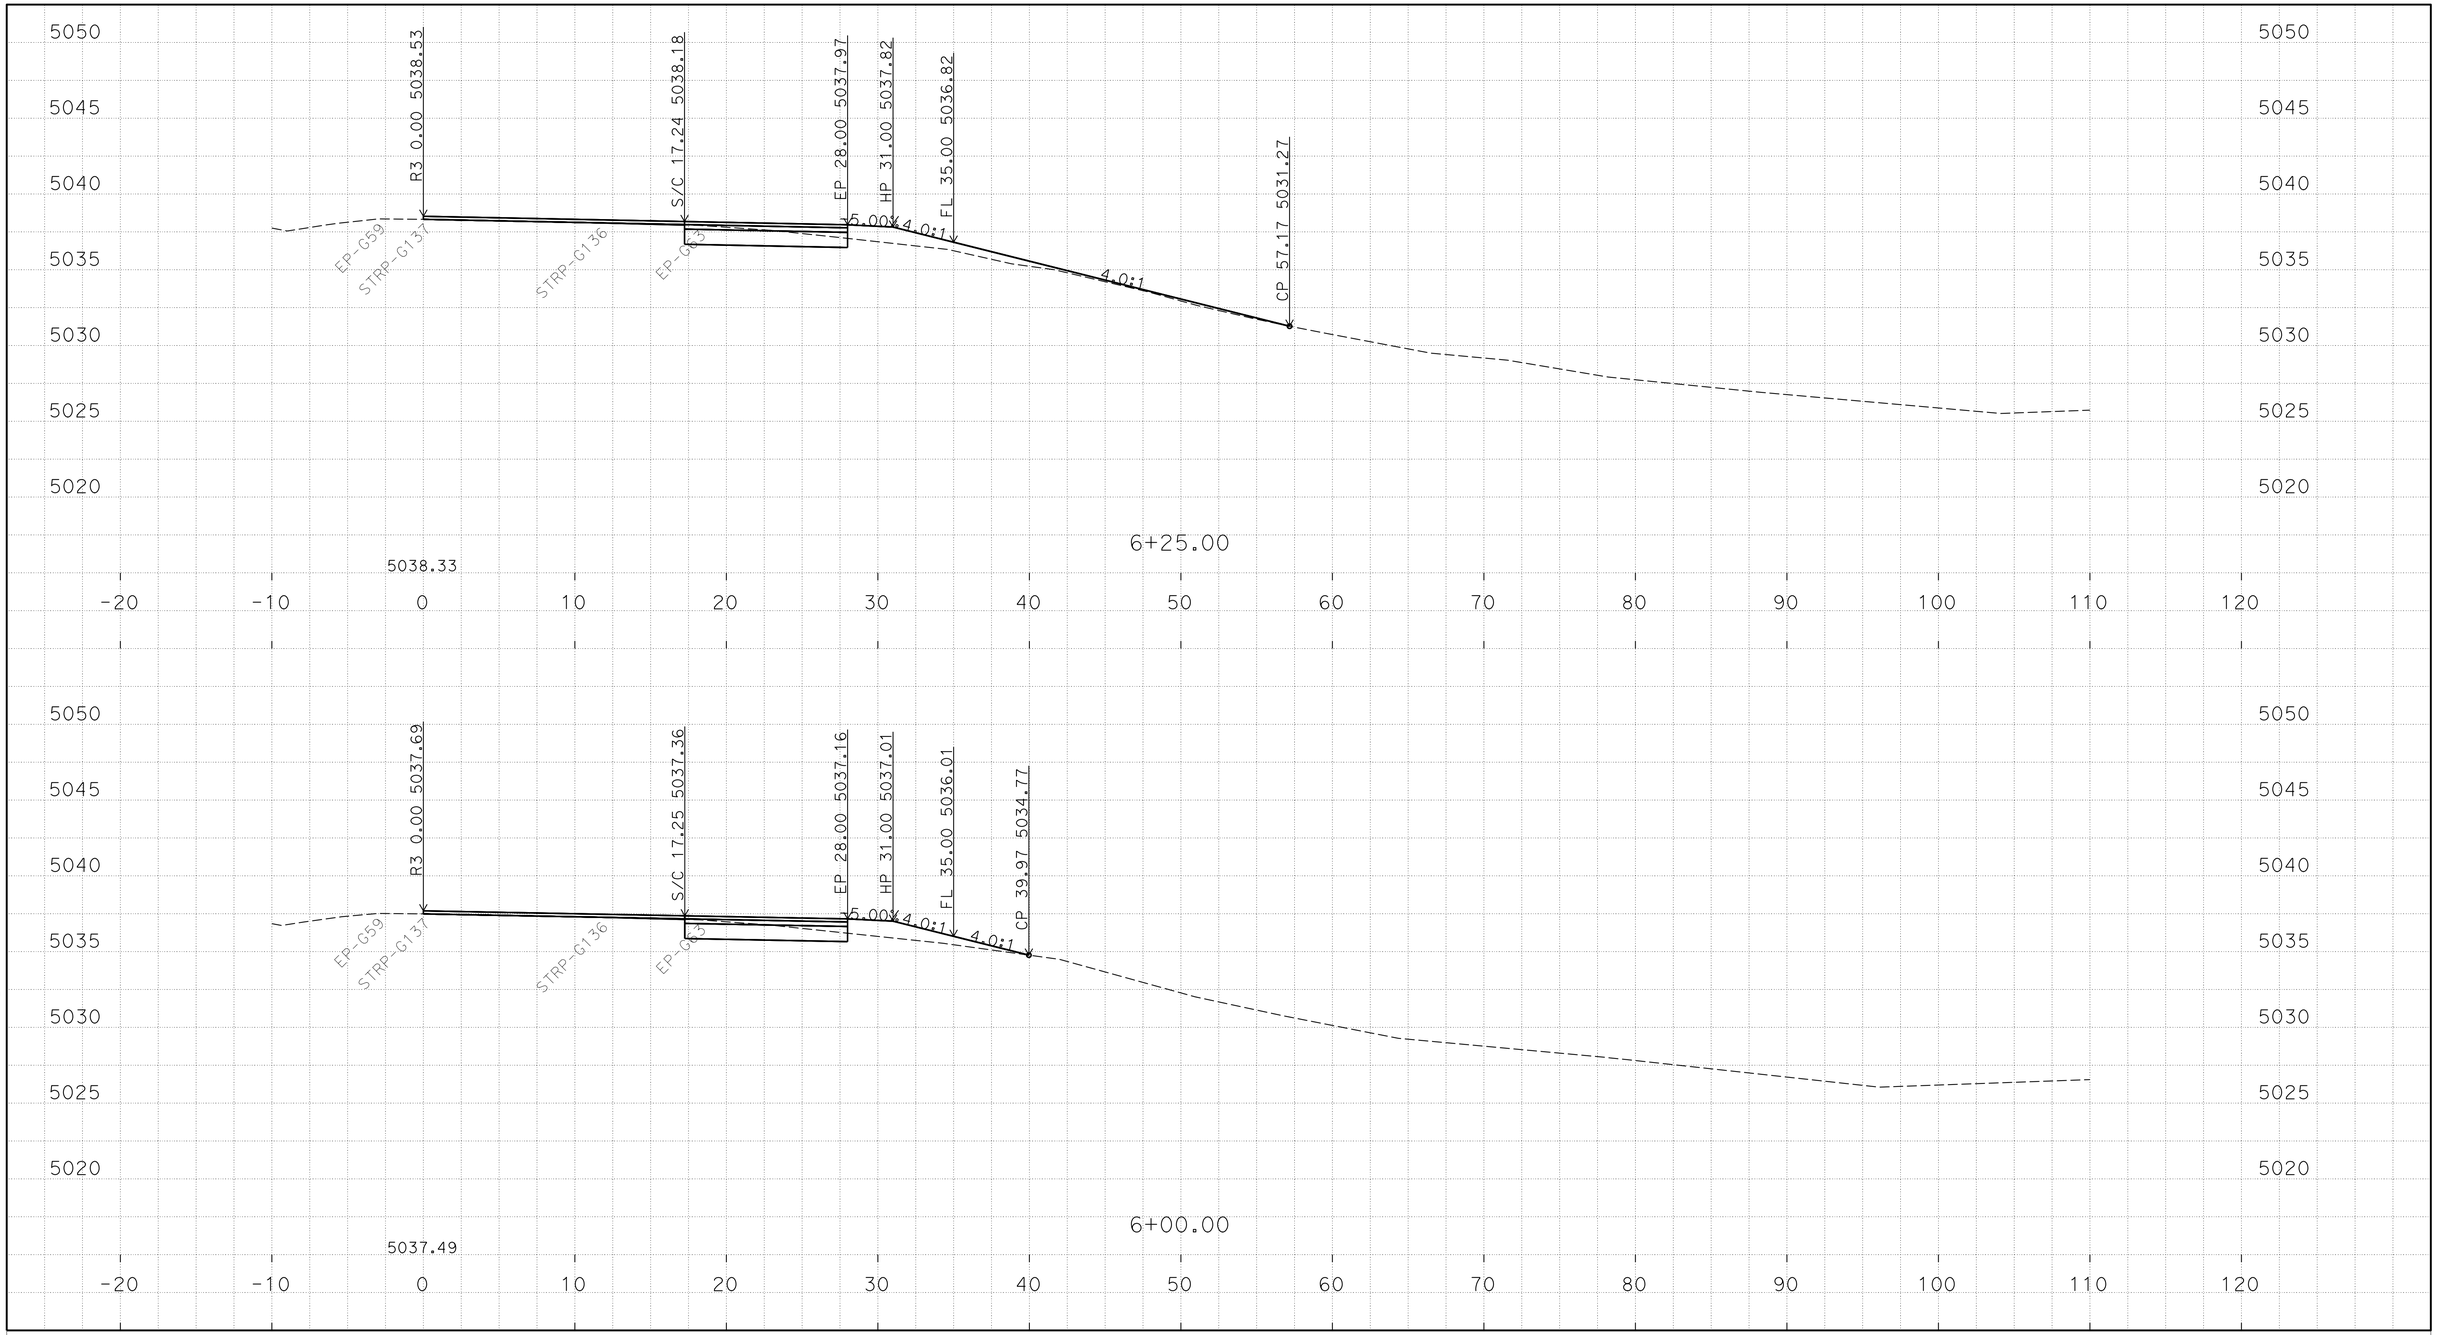

P:\proj1\02\4E420\design\C3D\XSec_Qtys
024E420 NB1N XSEC_TEMP_X_C3D_DWG.dwg - 18-Jan-16 2:05 PM

PLOTTED DATE: 25-FEB-2016

SCALE: 1"=5' Horiz.
1"=5' Vert.

CREATED BY: S117566

CONTRACT: 02-4E4204

DIST/CO/RTE/PM: 02/Las/Sie/395/0.0-5.6/0.0-3.1

PROJECT ID: 02 0002 0283

"R3" LINE
CROSS SECTIONS
7 OF 49

FOR EARTHWORK DEVELOPMENT ONLY

All Dimensions are U.S. Survey Feet

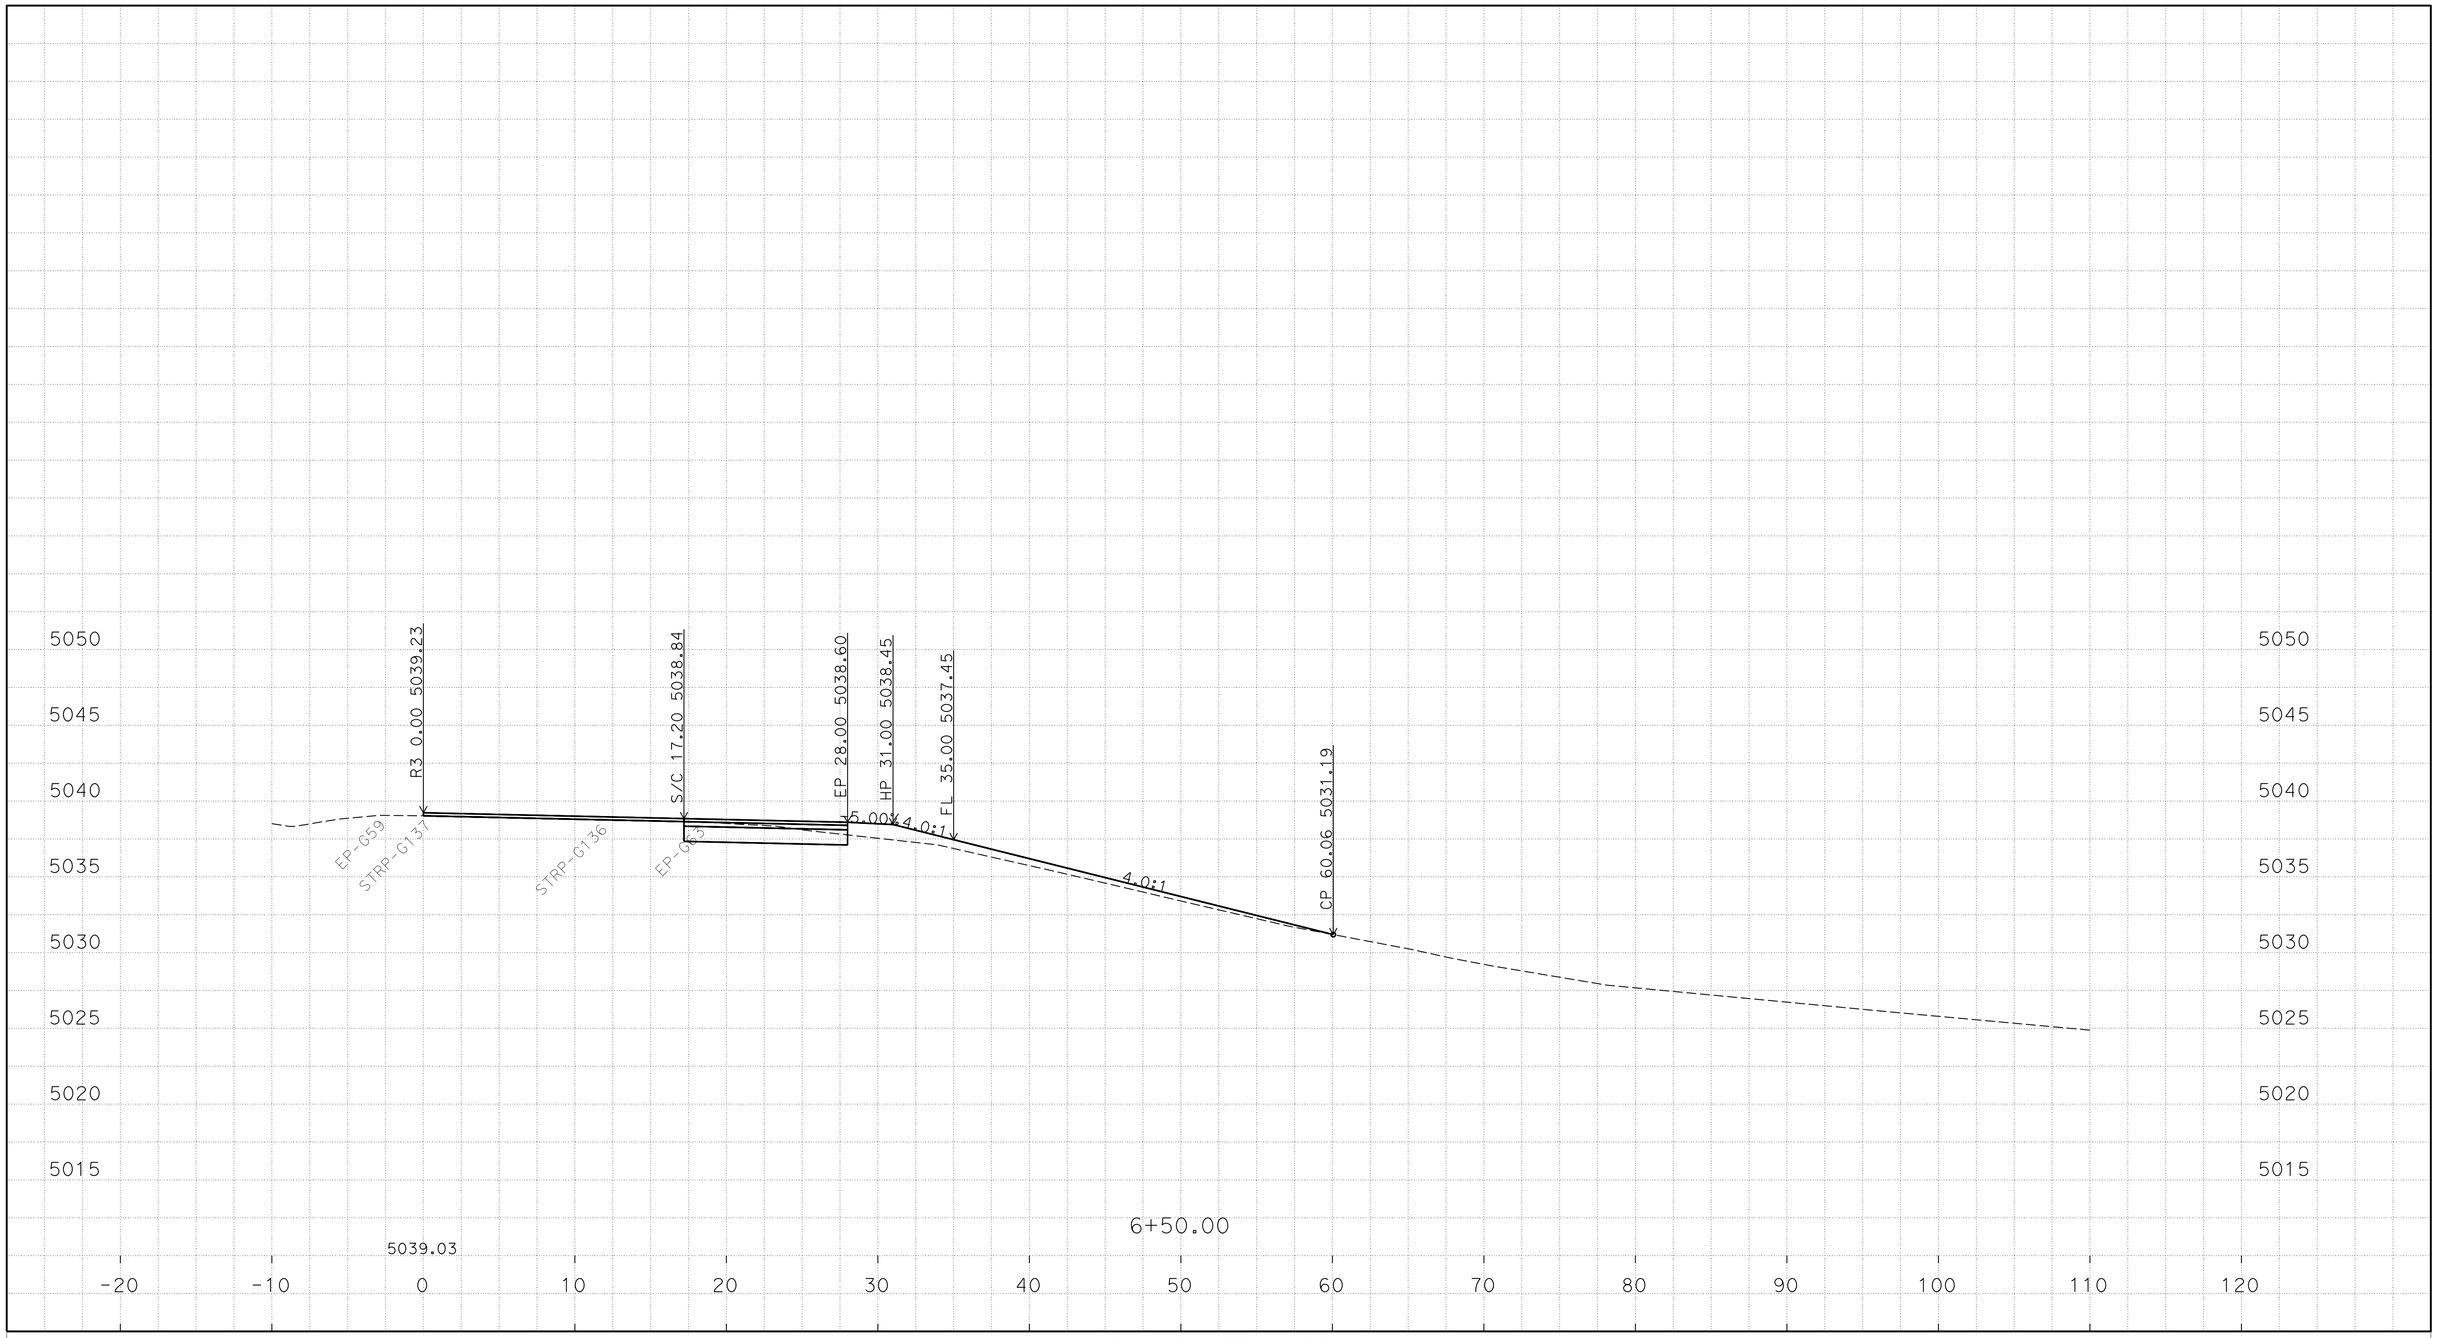

P:\proj1\02\4E420\design\C3D\XSec_Qtys
024E420 NB1N XSEC_TEMP_X_C3D_DWG.dwg - 18-Jan-16 2:05 PM

PLOTTED DATE: 25-FEB-2016

SCALE: 1"=5' Horiz.
1"=5' Vert.

CREATED BY: S117566

CONTRACT: 02-4E4204

DIST/CO/RTE/PM: 02/Las/Sie/395/0.0-5.6/0.0-3.1

PROJECT ID: 02 0002 0283

"R3" LINE
CROSS SECTIONS
8 OF 49

FOR EARTHWORK DEVELOPMENT ONLY

All Dimensions are U.S. Survey Feet

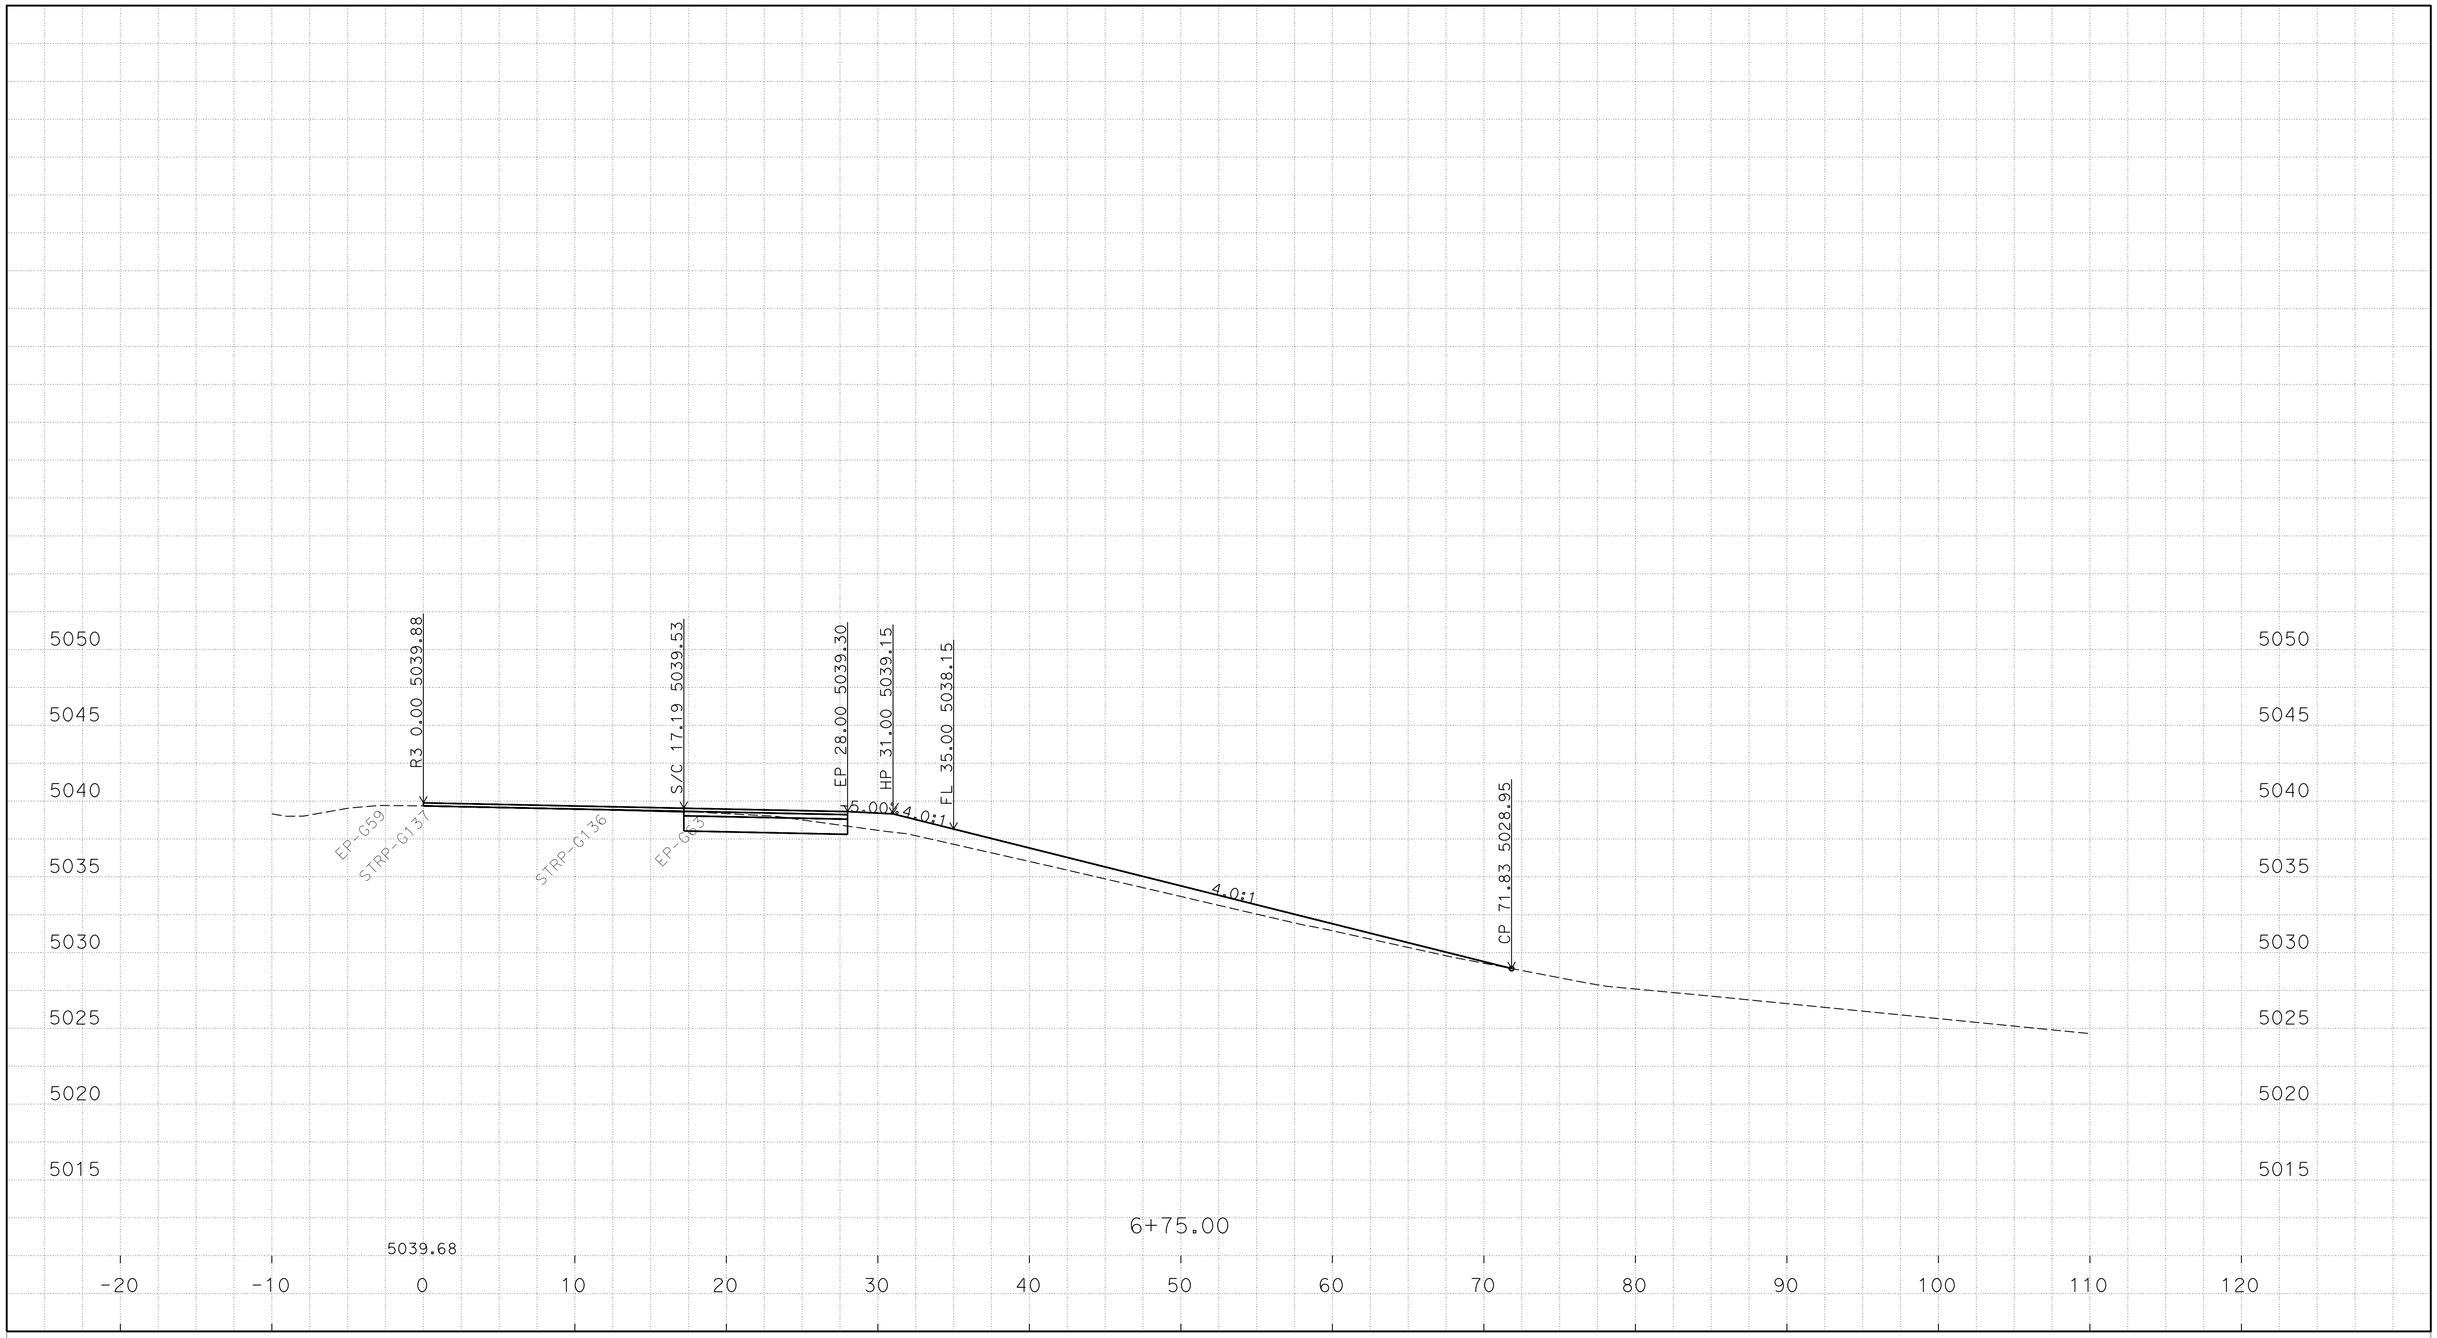

P:\proj1\02\4E420\design\C3D\XSec_Qtys
024E420 NB1N XSEC_TEMP_X_C3D_DWG.dwg - 18-Jan-16 2:05 PM

PLOTTED DATE: 25-FEB-2016

SCALE: 1"=5' Horiz.
1"=5' Vert.

CREATED BY: S117566

CONTRACT: 02-4E4204

DIST/CO/RTE/PM: 02/Las/Sie/395/0.0-5.6/0.0-3.1

PROJECT ID: 02 0002 0283

"R3" LINE
CROSS SECTIONS
9 OF 49

FOR EARTHWORK DEVELOPMENT ONLY

All Dimensions are U.S. Survey Feet

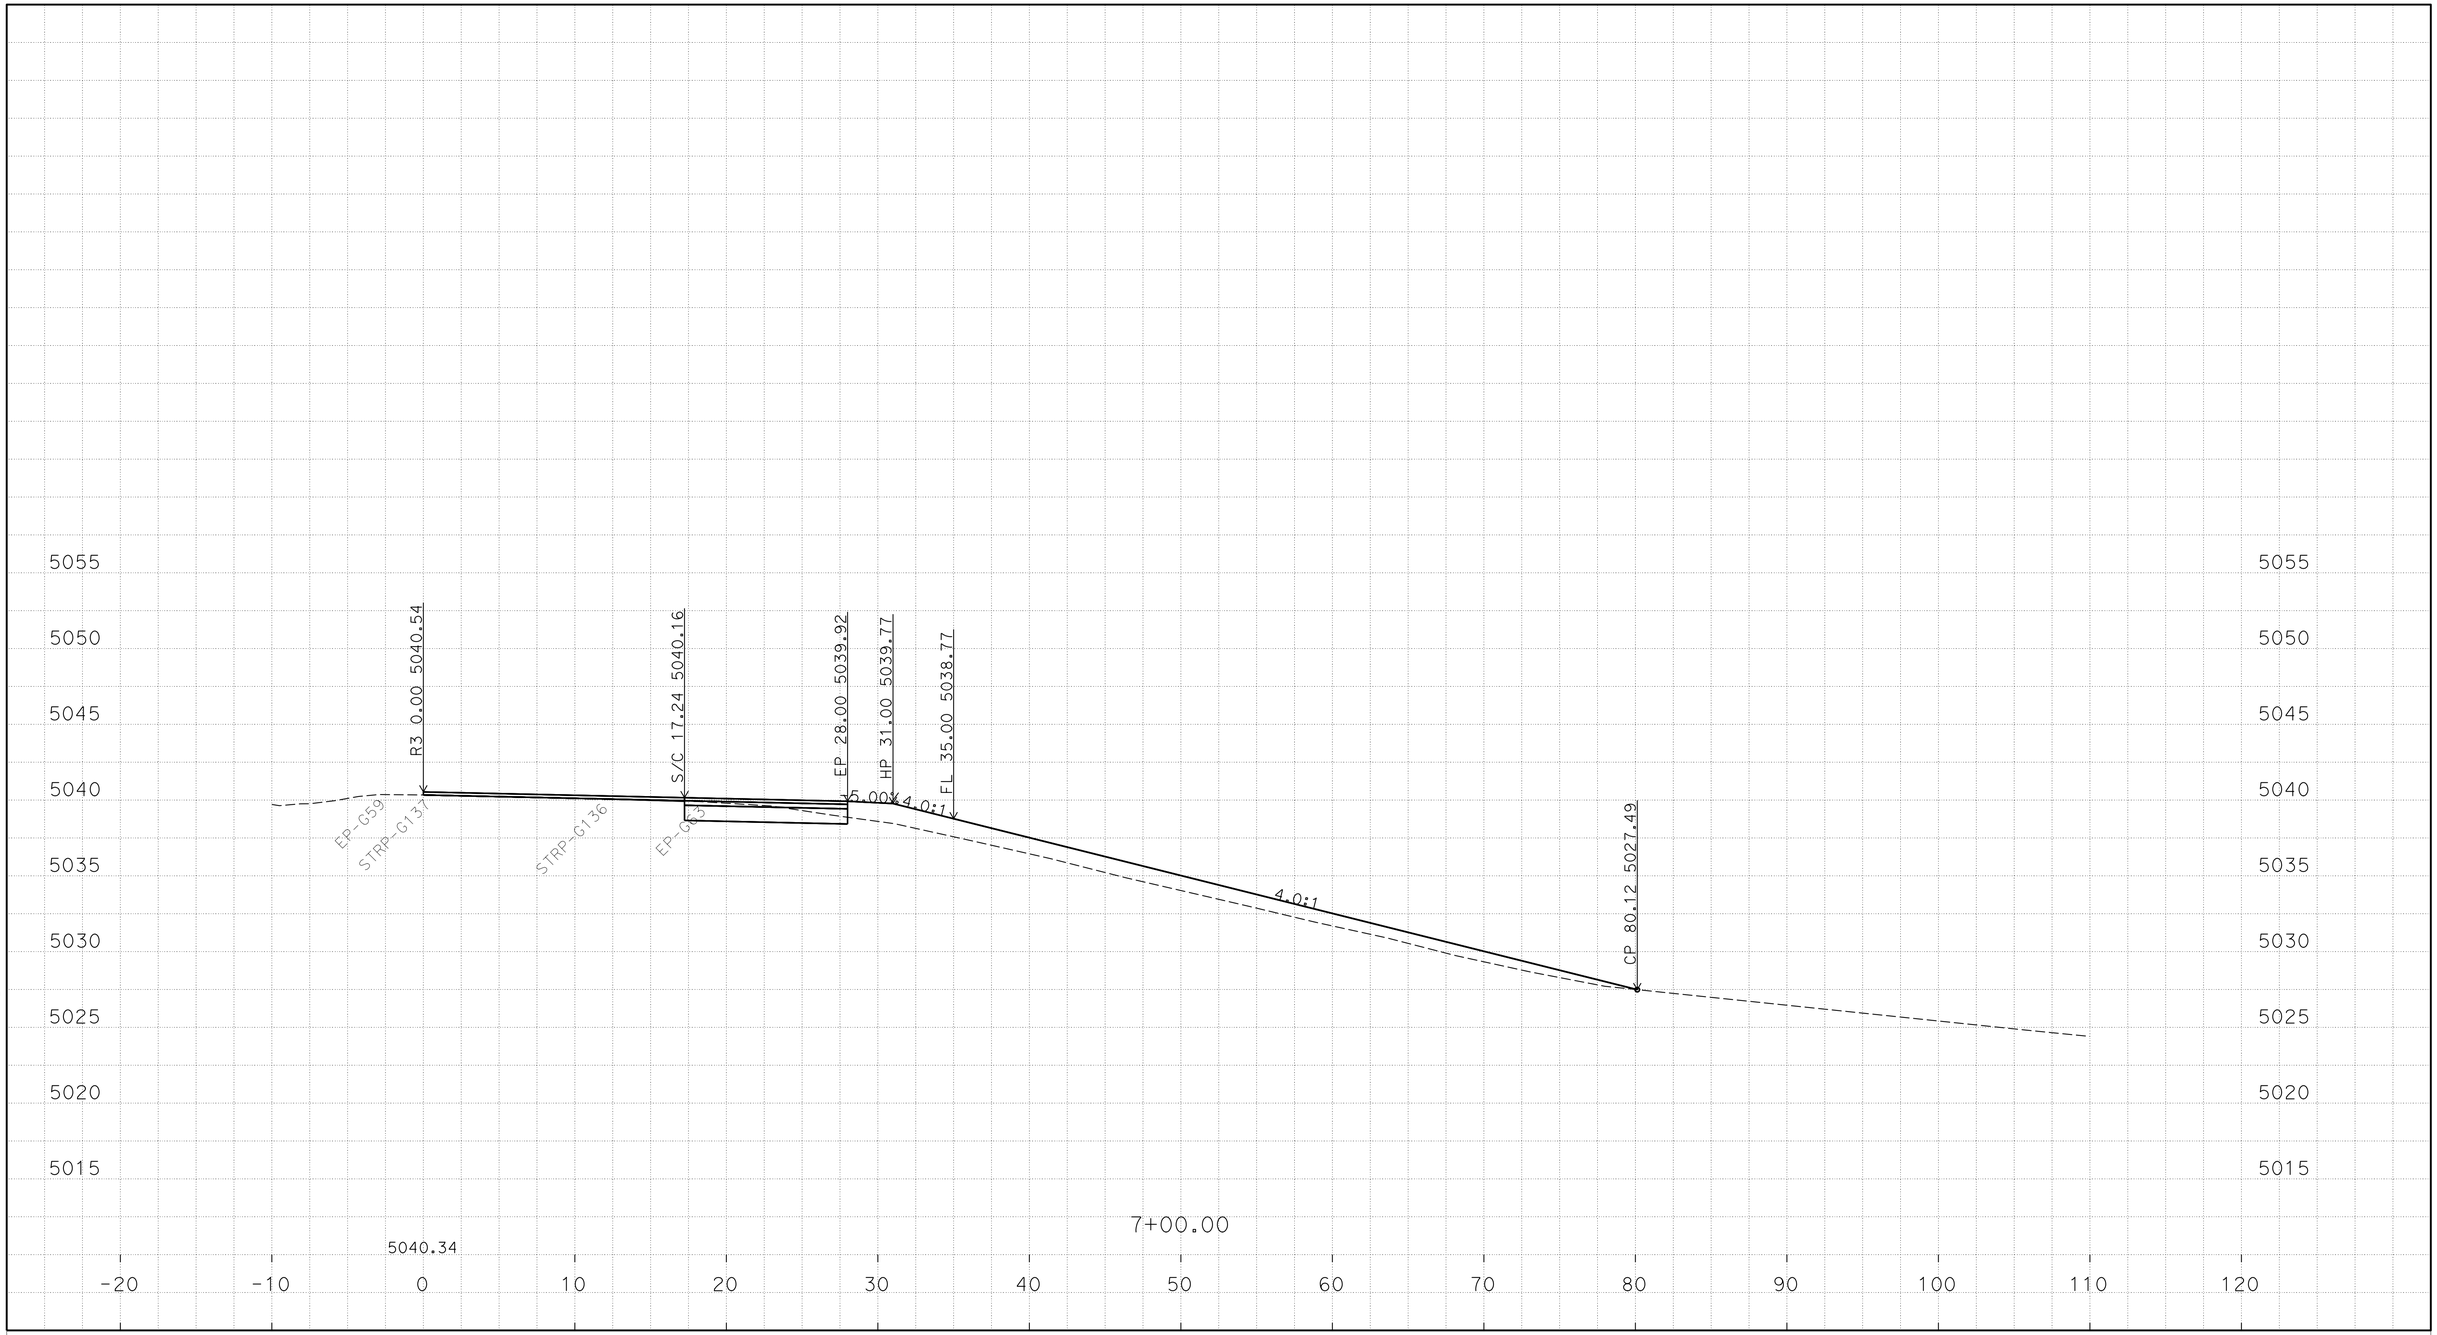

P:\proj1\02\4E420\design\C3D\XSec_Qtys
024E420 NB1N XSEC_TEMP_X_C3D_DWG.dwg - 18-Jan-16 2:05 PM

PLOTTED DATE: 25-FEB-2016

SCALE: 1"=5' Horiz.
1"=5' Vert.

CREATED BY: S117566

CONTRACT: 02-4E4204

DIST/CO/RTE/PM: 02/Las/Sie/395/0.0-5.6/0.0-3.1

PROJECT ID: 02 0002 0283

"R3" LINE
CROSS SECTIONS
10 OF 49

FOR EARTHWORK DEVELOPMENT ONLY

All Dimensions are U.S. Survey Feet

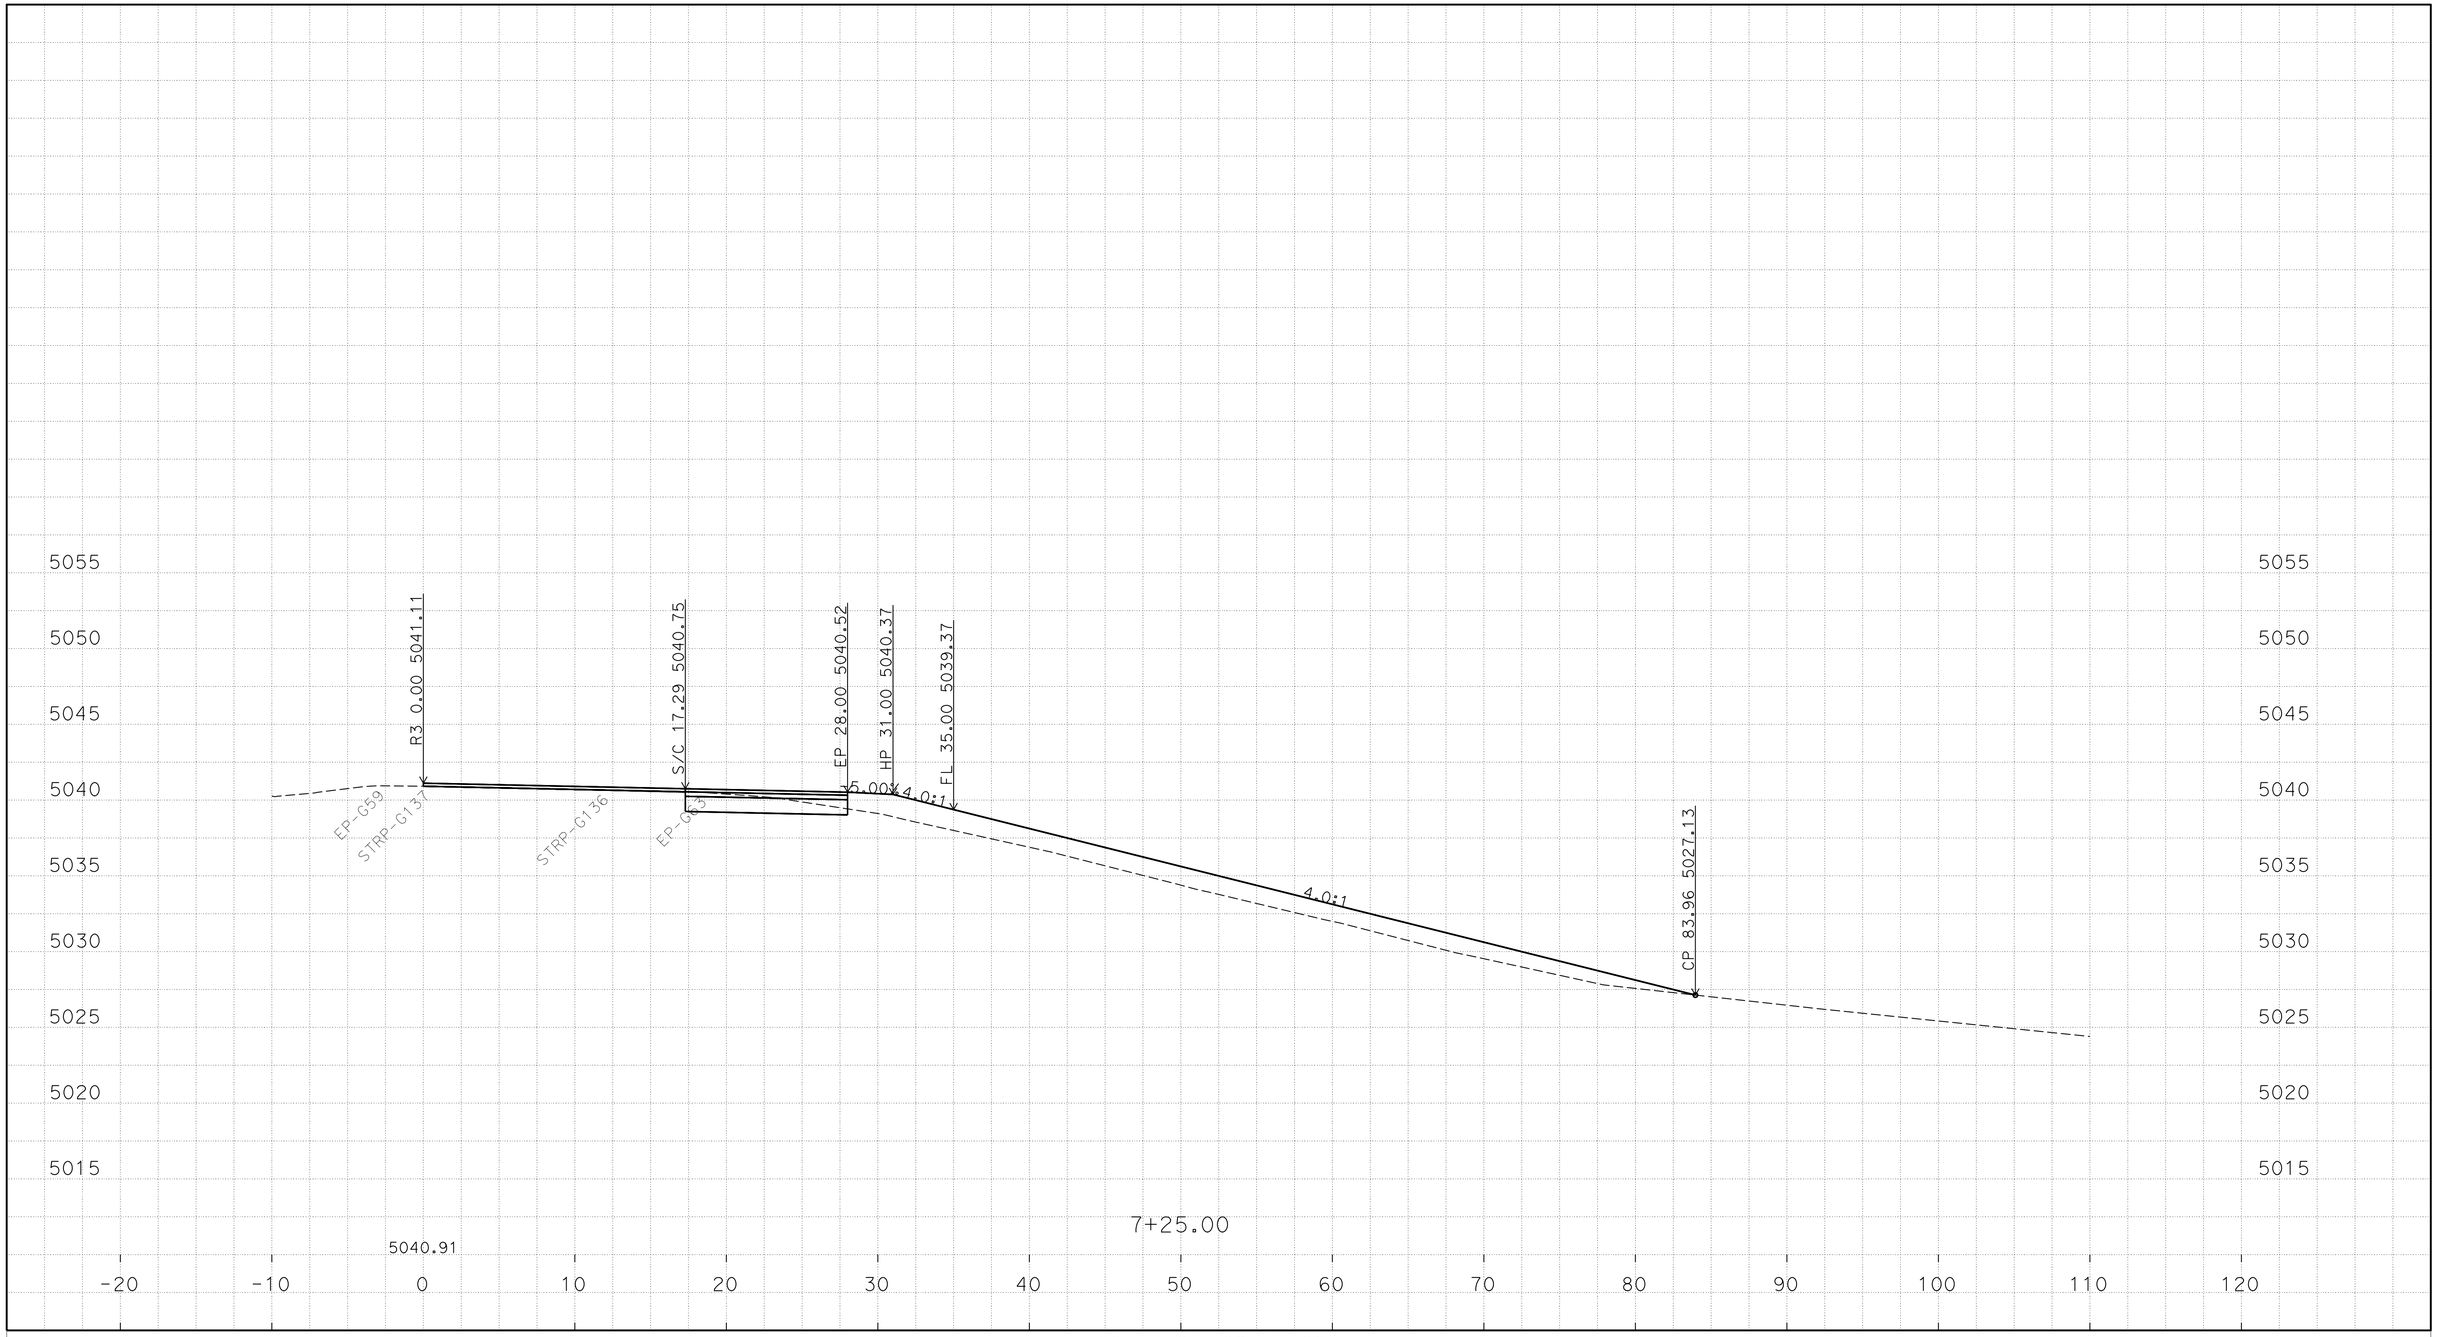

P:\proj1\02\4E420\design\C3D\XSec_Qtys
024E420 NB1N XSEC_TEMP_X_C3D_DWG.dwg - 18-Jan-16 2:05 PM

PLOTTED DATE: 25-FEB-2016

SCALE: 1"=5' Horiz.
1"=5' Vert.

CREATED BY: S117566

CONTRACT: 02-4E4204

DIST/CO/RTE/PM: 02/Las/Sie/395/0.0-5.6/0.0-3.1

PROJECT ID: 02 0002 0283

"R3" LINE
CROSS SECTIONS
11 OF 49

FOR EARTHWORK DEVELOPMENT ONLY

All Dimensions are U.S. Survey Feet

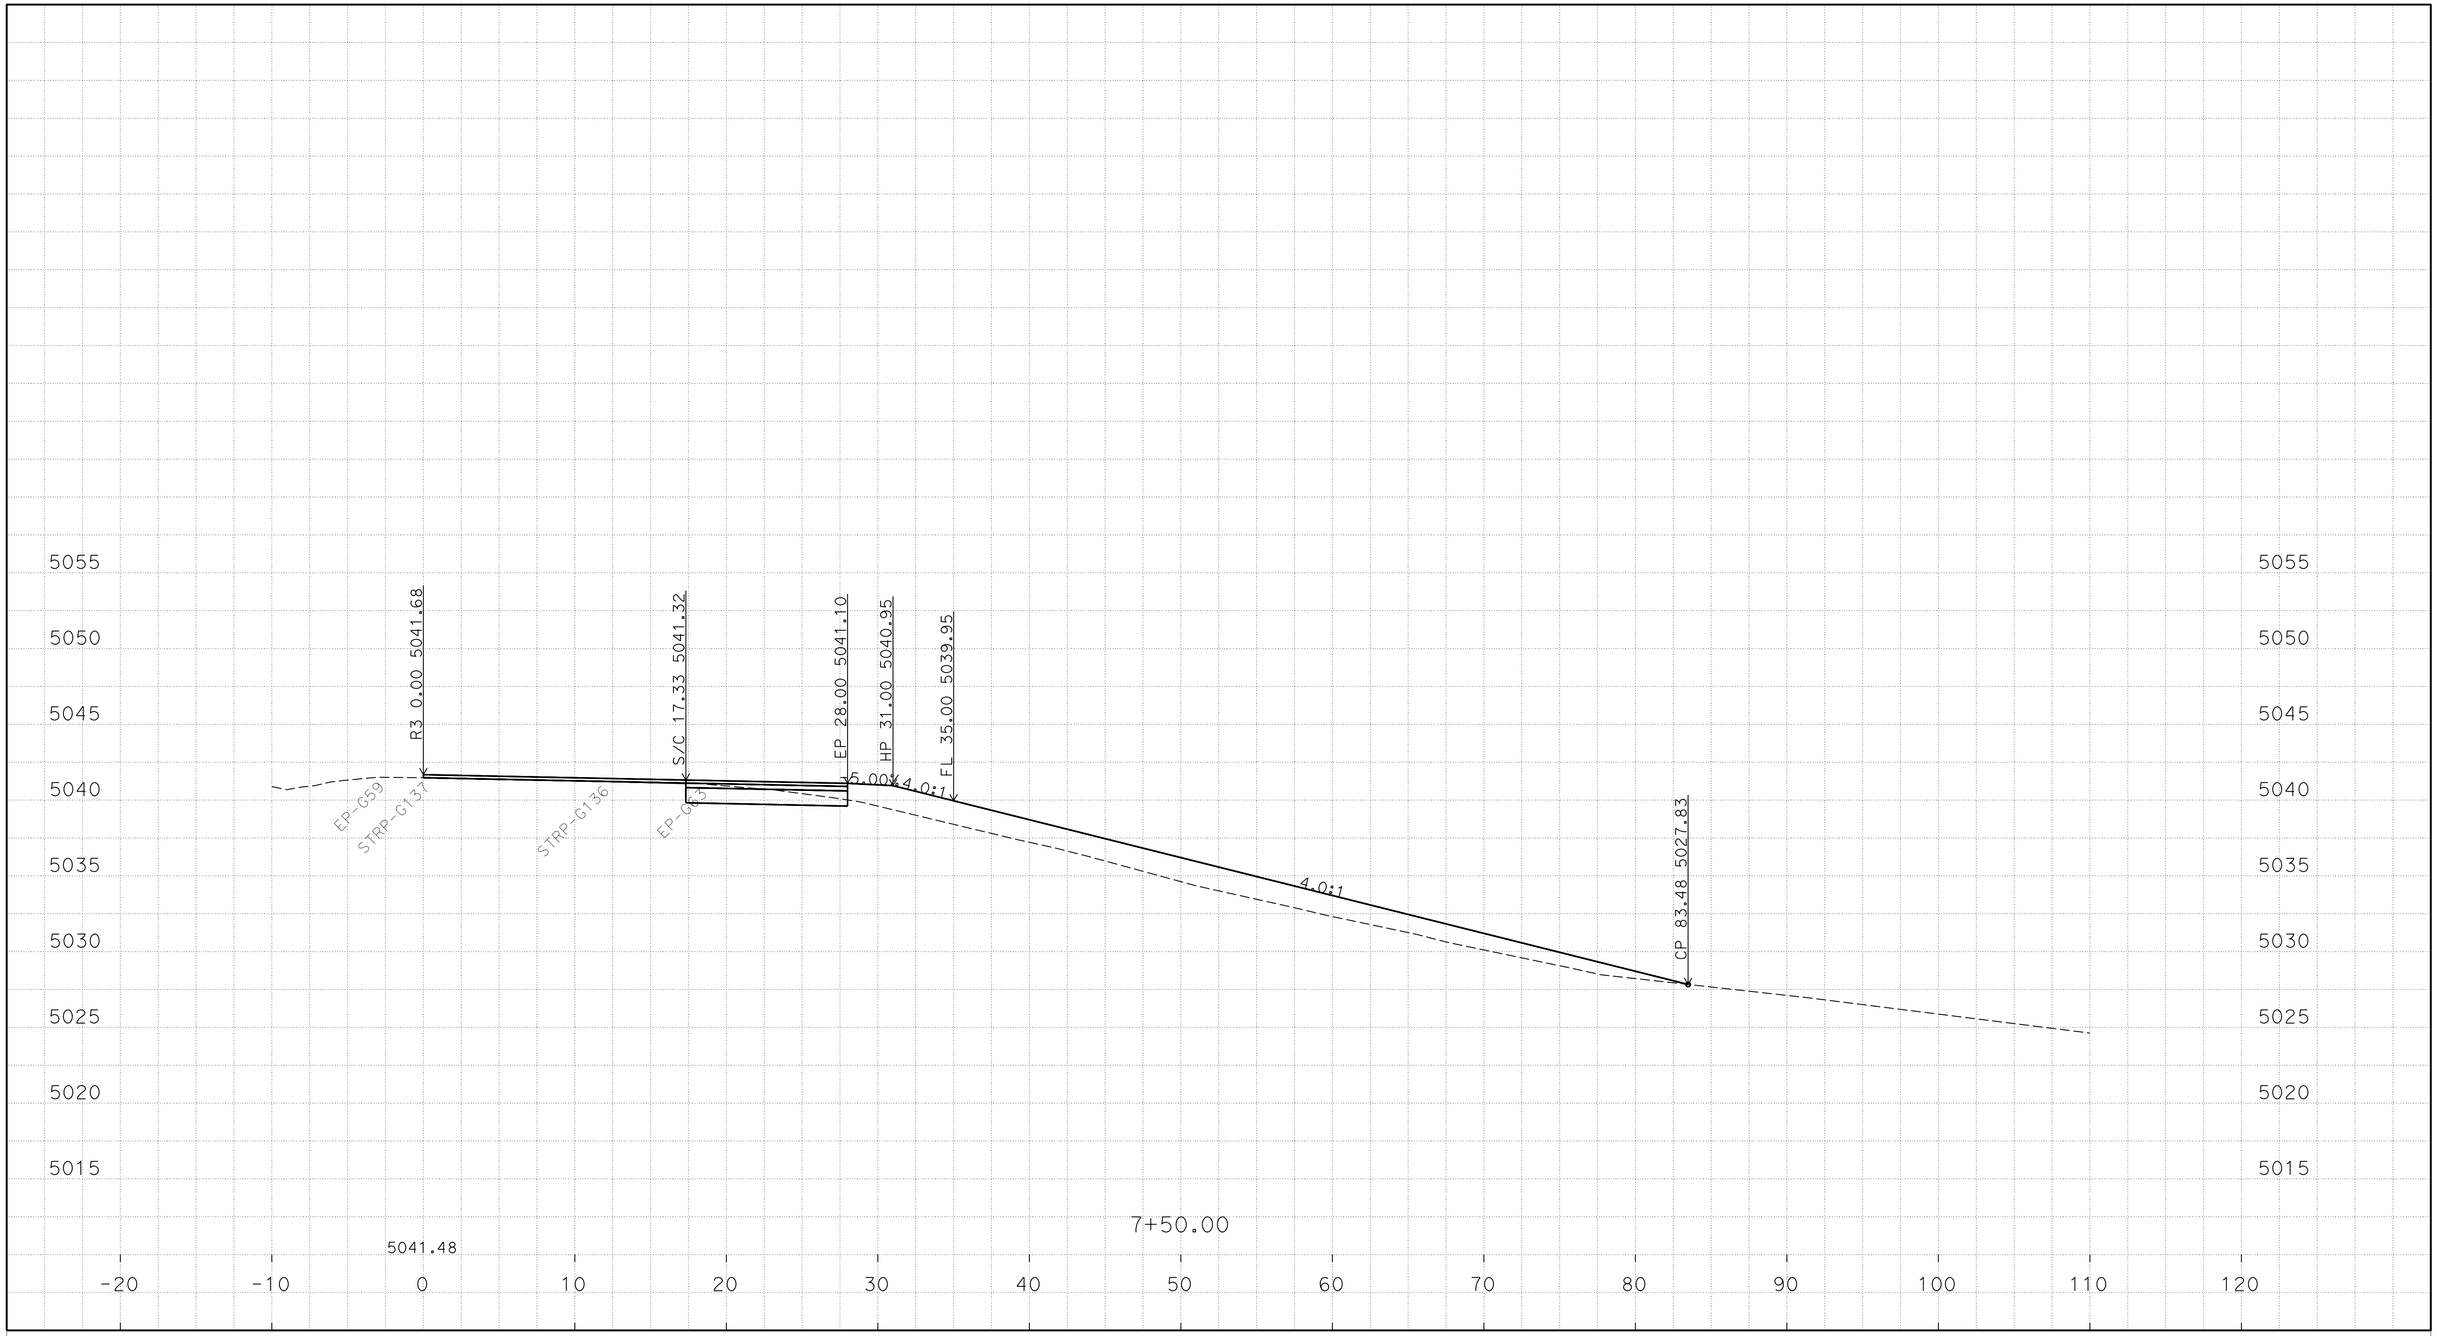

P:\proj1\02\4E420\design\C3D\XSec_Qtys
024E420 NB1N XSEC_TEMP_X_C3D_DWG.dwg - 18-Jan-16 2:05 PM

PLOTTED DATE: 25-FEB-2016

SCALE: 1"=5' Horiz.
1"=5' Vert.

CREATED BY: S117566

CONTRACT: 02-4E4204

DIST/CO/RTE/PM: 02/Las/Sie/395/0.0-5.6/0.0-3.1

PROJECT ID: 02 0002 0283

"R3" LINE
CROSS SECTIONS
12 OF 49

FOR EARTHWORK DEVELOPMENT ONLY

All Dimensions are U.S. Survey Feet

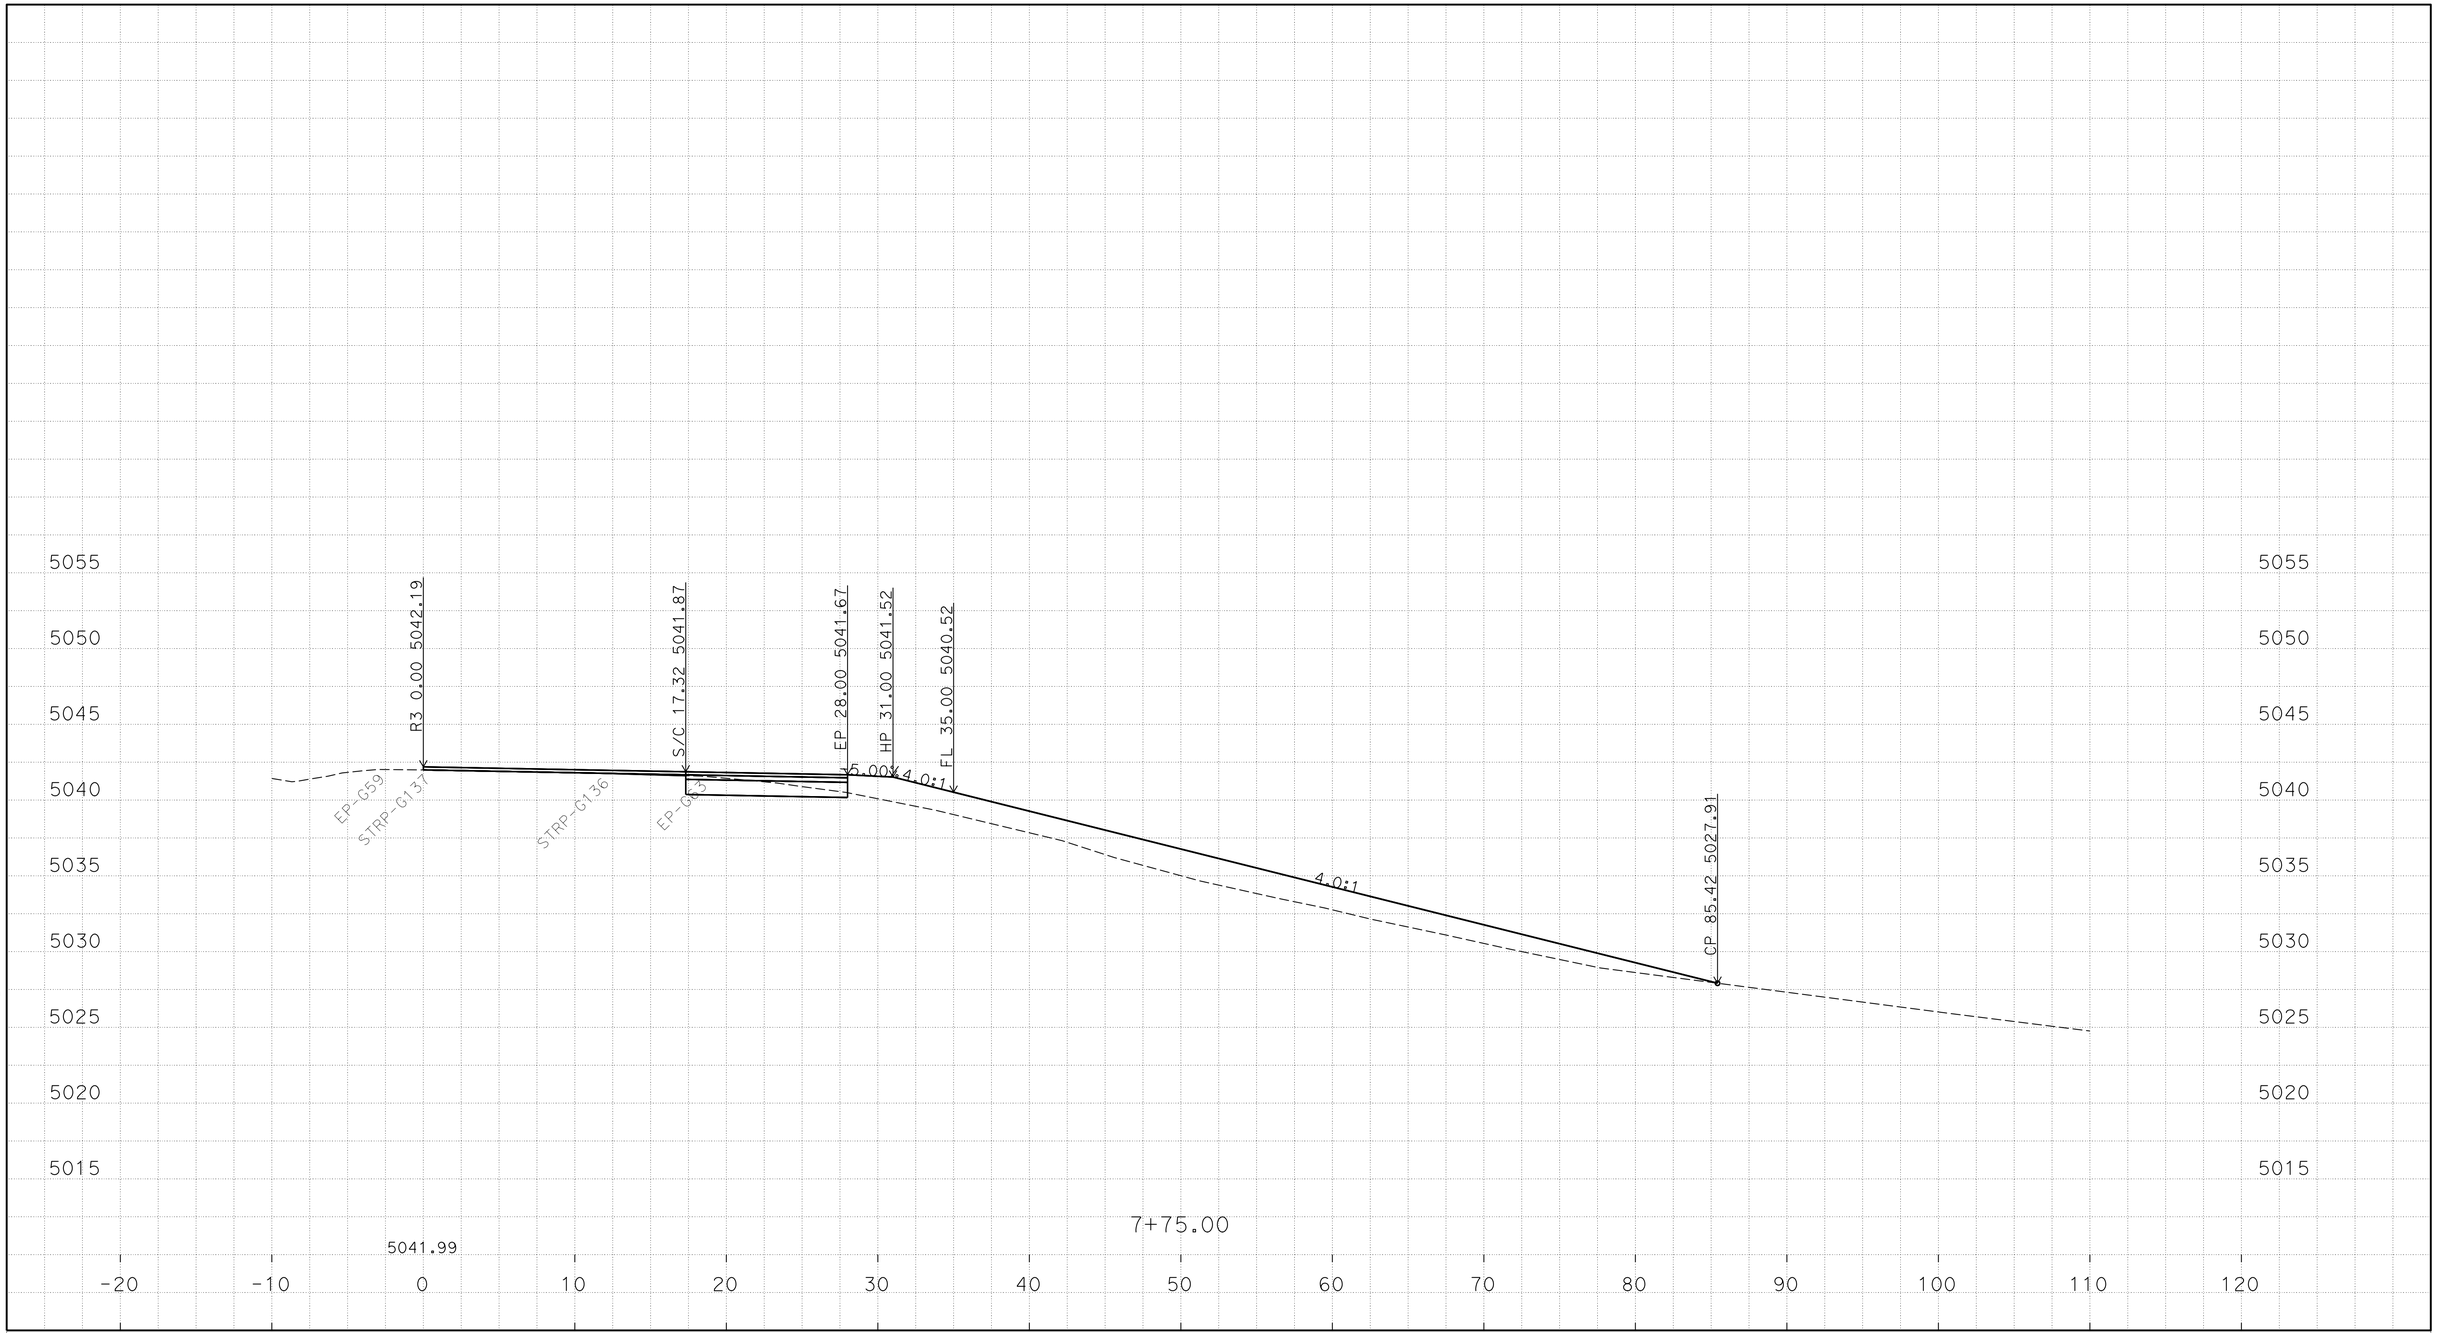

P:\proj1\02\4E420\design\C3D\XSec_Q+ys
024E420 NB1N XSEC_TEMP_X_C3D_DWG.dwg - 18-Jan-16 2:05 PM

PLOTTED DATE: 25-FEB-2016

SCALE: 1"=5' Horiz.
1"=5' Vert.

CREATED BY: S117566

CONTRACT: 02-4E4204

DIST/CO/RTE/PM: 02/Las/Sie/395/0.0-5.6/0.0-3.1

PROJECT ID: 02 0002 0283

"R3" LINE
CROSS SECTIONS

FOR EARTHWORK DEVELOPMENT ONLY

All Dimensions are U.S. Survey Feet

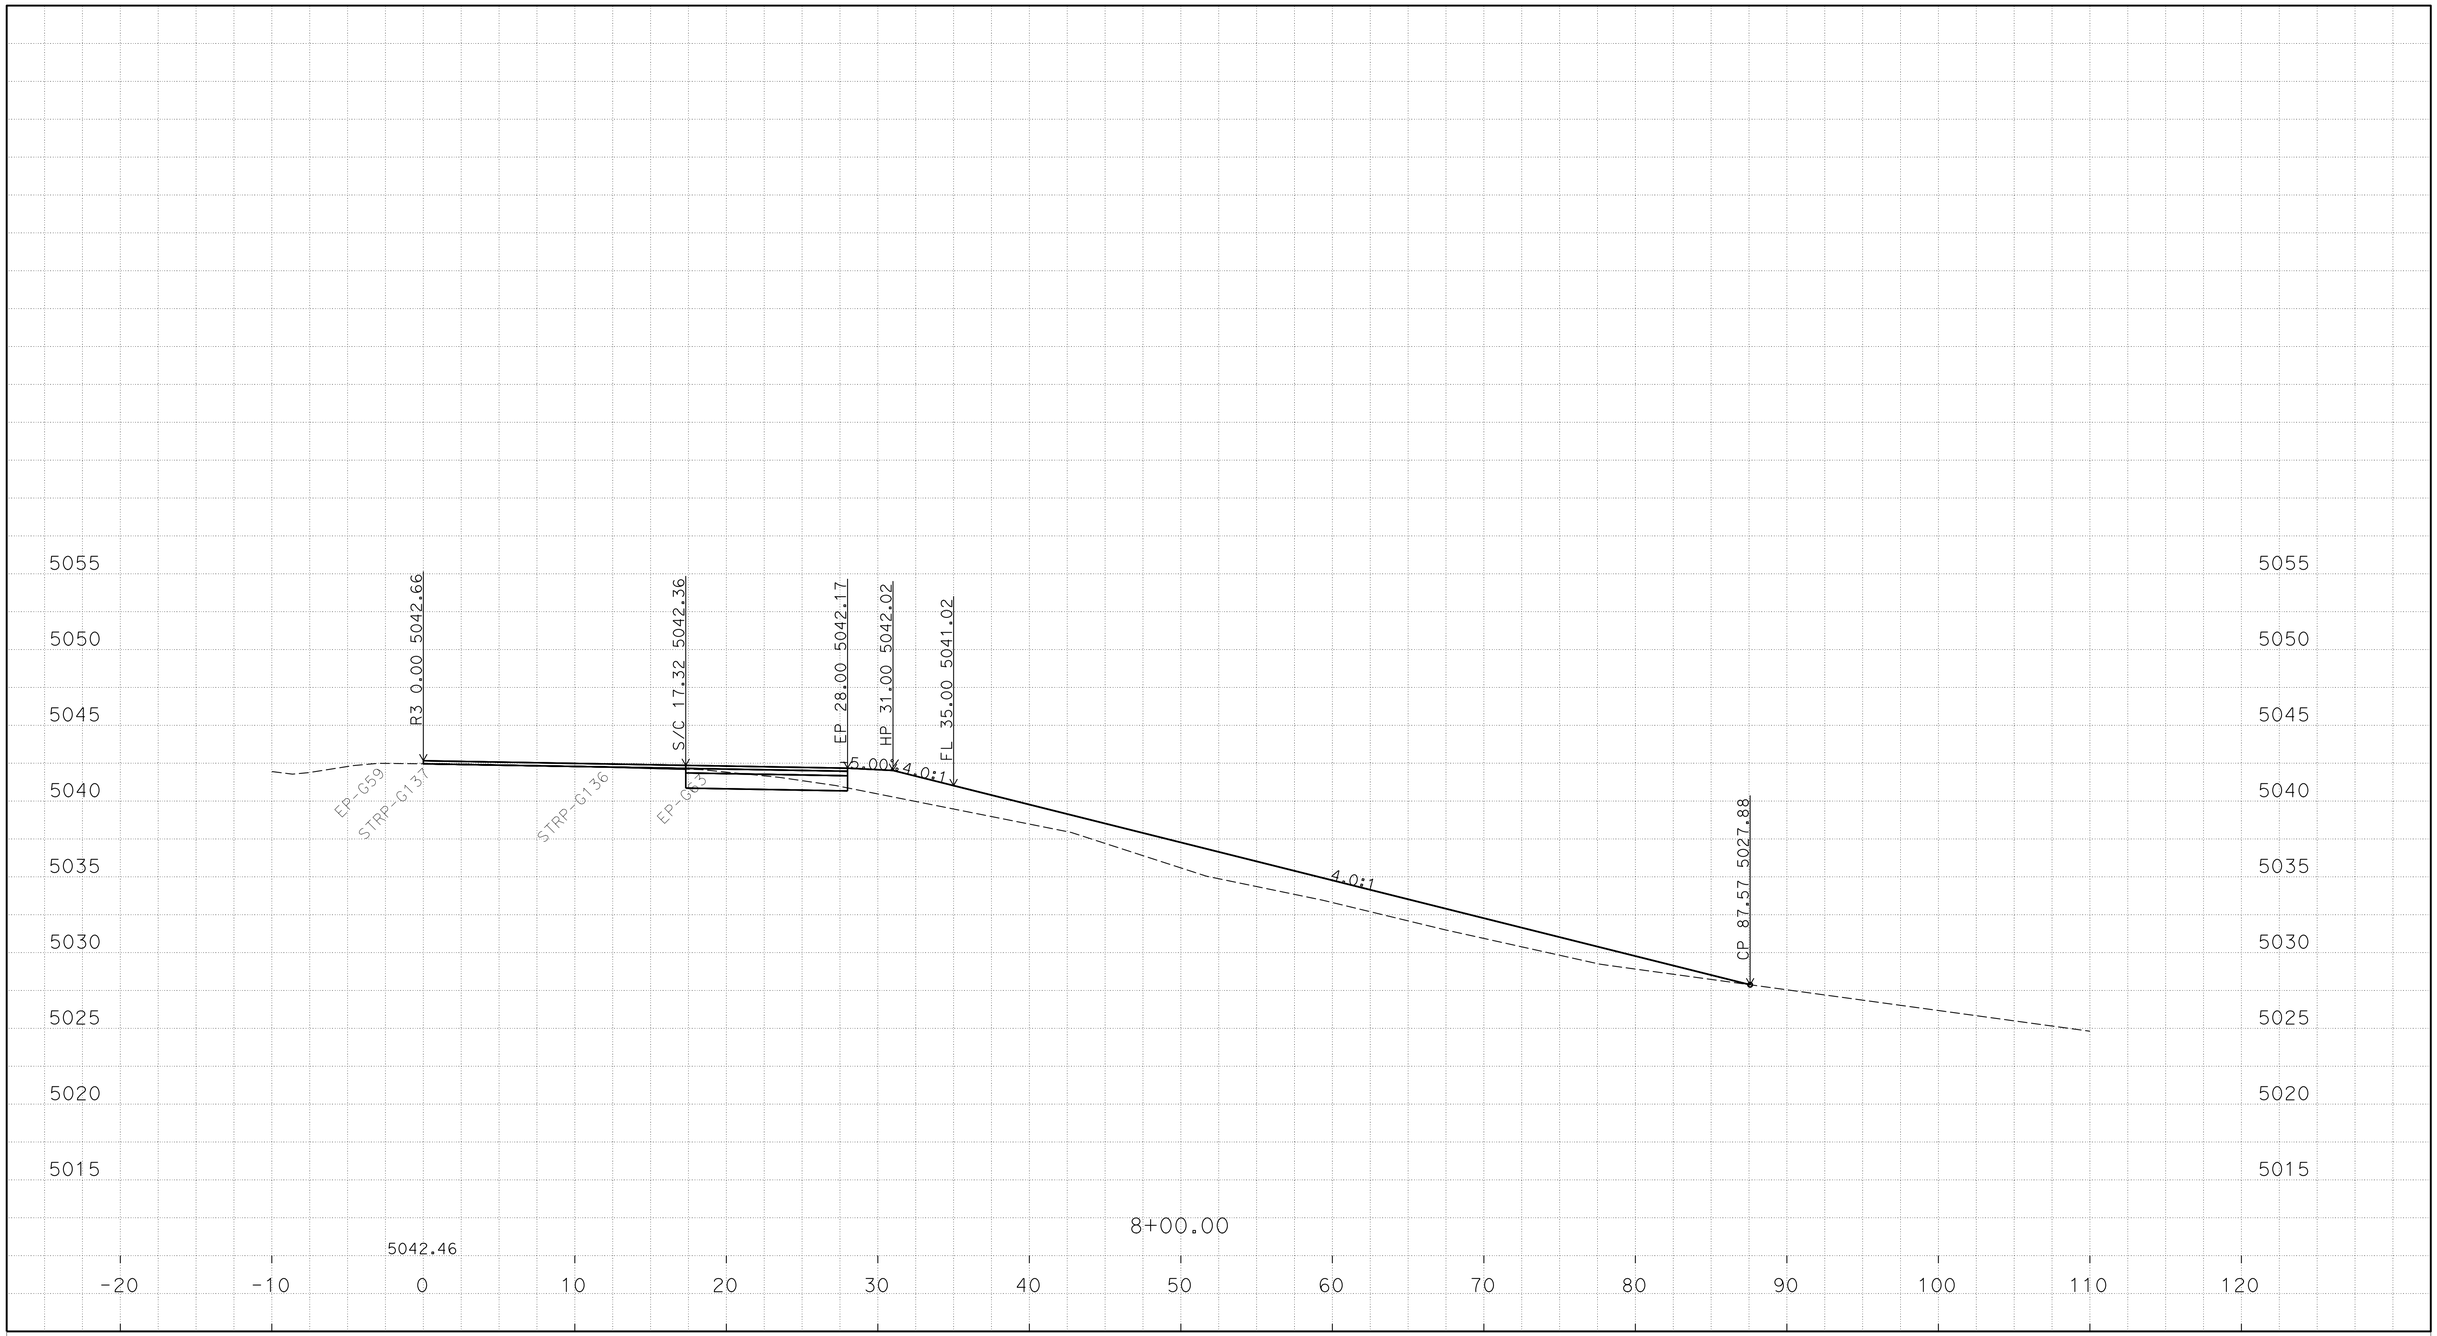

P:\proj1\02\4E420\design\C3D\XSec_Qtys
024E420 NB1N XSEC_TEMP_X_C3D_DWG.dwg - 18-Jan-16 2:05 PM

PLOTTED DATE: 25-FEB-2016

SCALE: 1"=5' Horiz.
1"=5' Vert.

CREATED BY: S117566

CONTRACT: 02-4E4204

DIST/CO/RTE/PM: 02/Las/Sie/395/0.0-5.6/0.0-3.1

PROJECT ID: 02 0002 0283

"R3" LINE
CROSS SECTIONS
14 OF 49

FOR EARTHWORK DEVELOPMENT ONLY

All Dimensions are U.S. Survey Feet

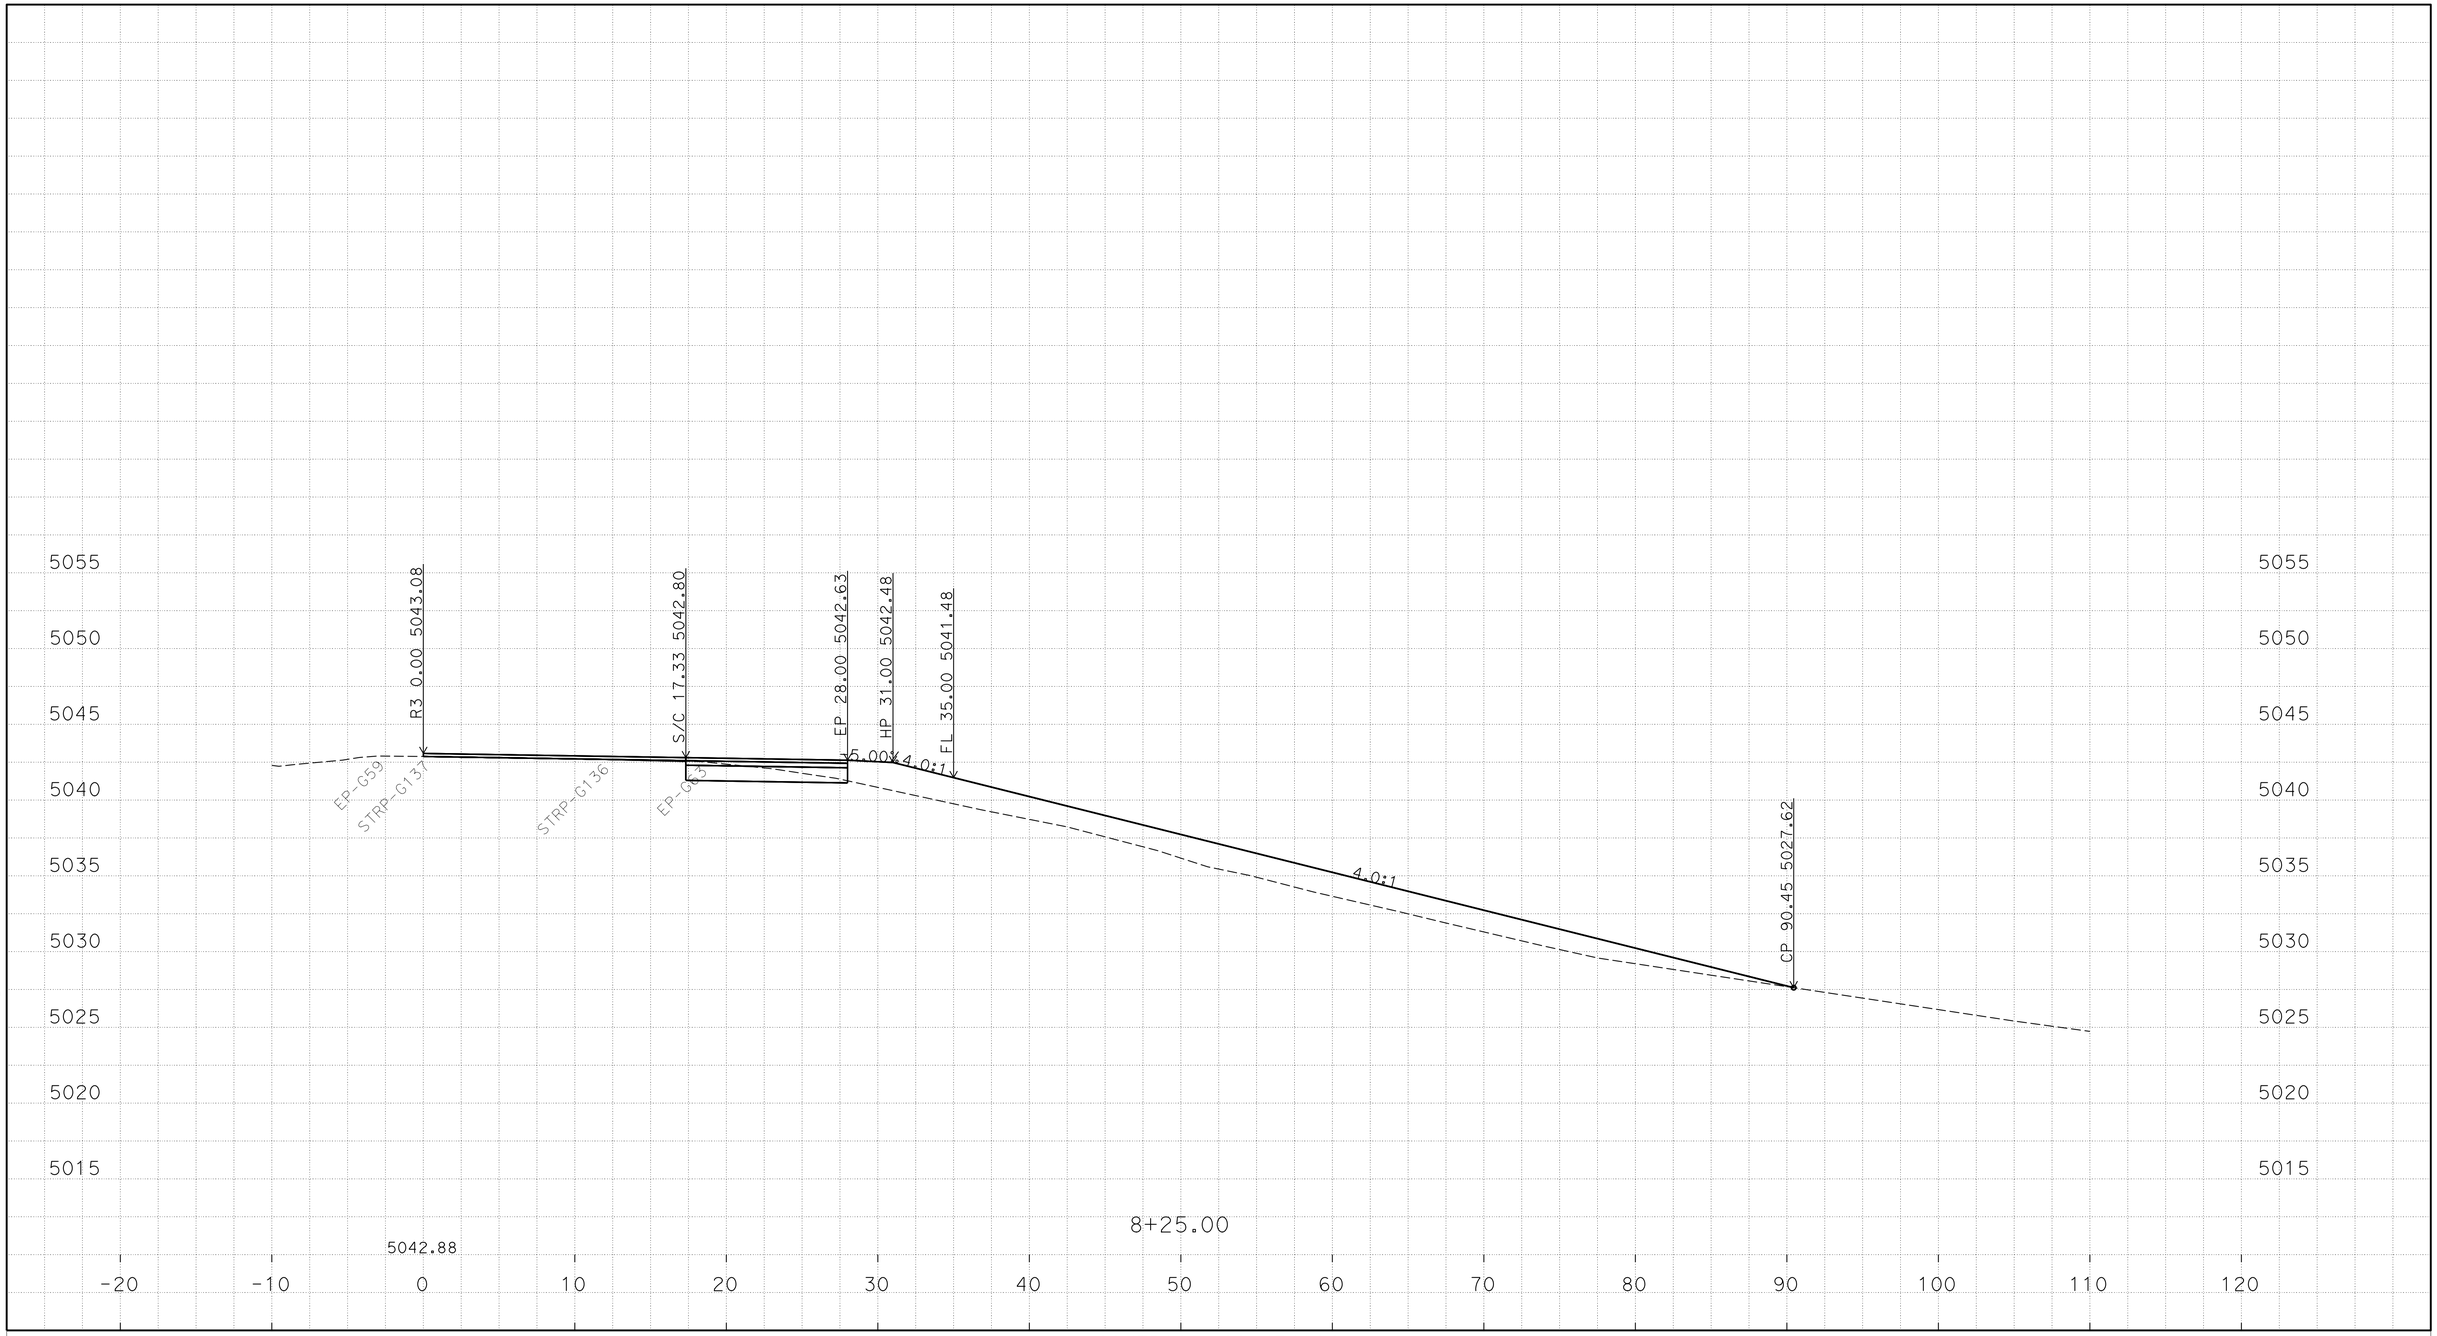

P:\proj1\02\4E420\design\C3D\XSec_Qtys
024E420 NB1N XSEC_TEMP_X_C3D_DWG.dwg - 18-Jan-16 2:05 PM

PLOTTED DATE: 25-FEB-2016

SCALE: 1"=5' Horiz.
1"=5' Vert.

CREATED BY: S117566

CONTRACT: 02-4E4204

DIST/CO/RTE/PM: 02/Las/Sie/395/0.0-5.6/0.0-3.1

PROJECT ID: 02 0002 0283

"R3" LINE
CROSS SECTIONS
15 OF 49

FOR EARTHWORK DEVELOPMENT ONLY

All Dimensions are U.S. Survey Feet

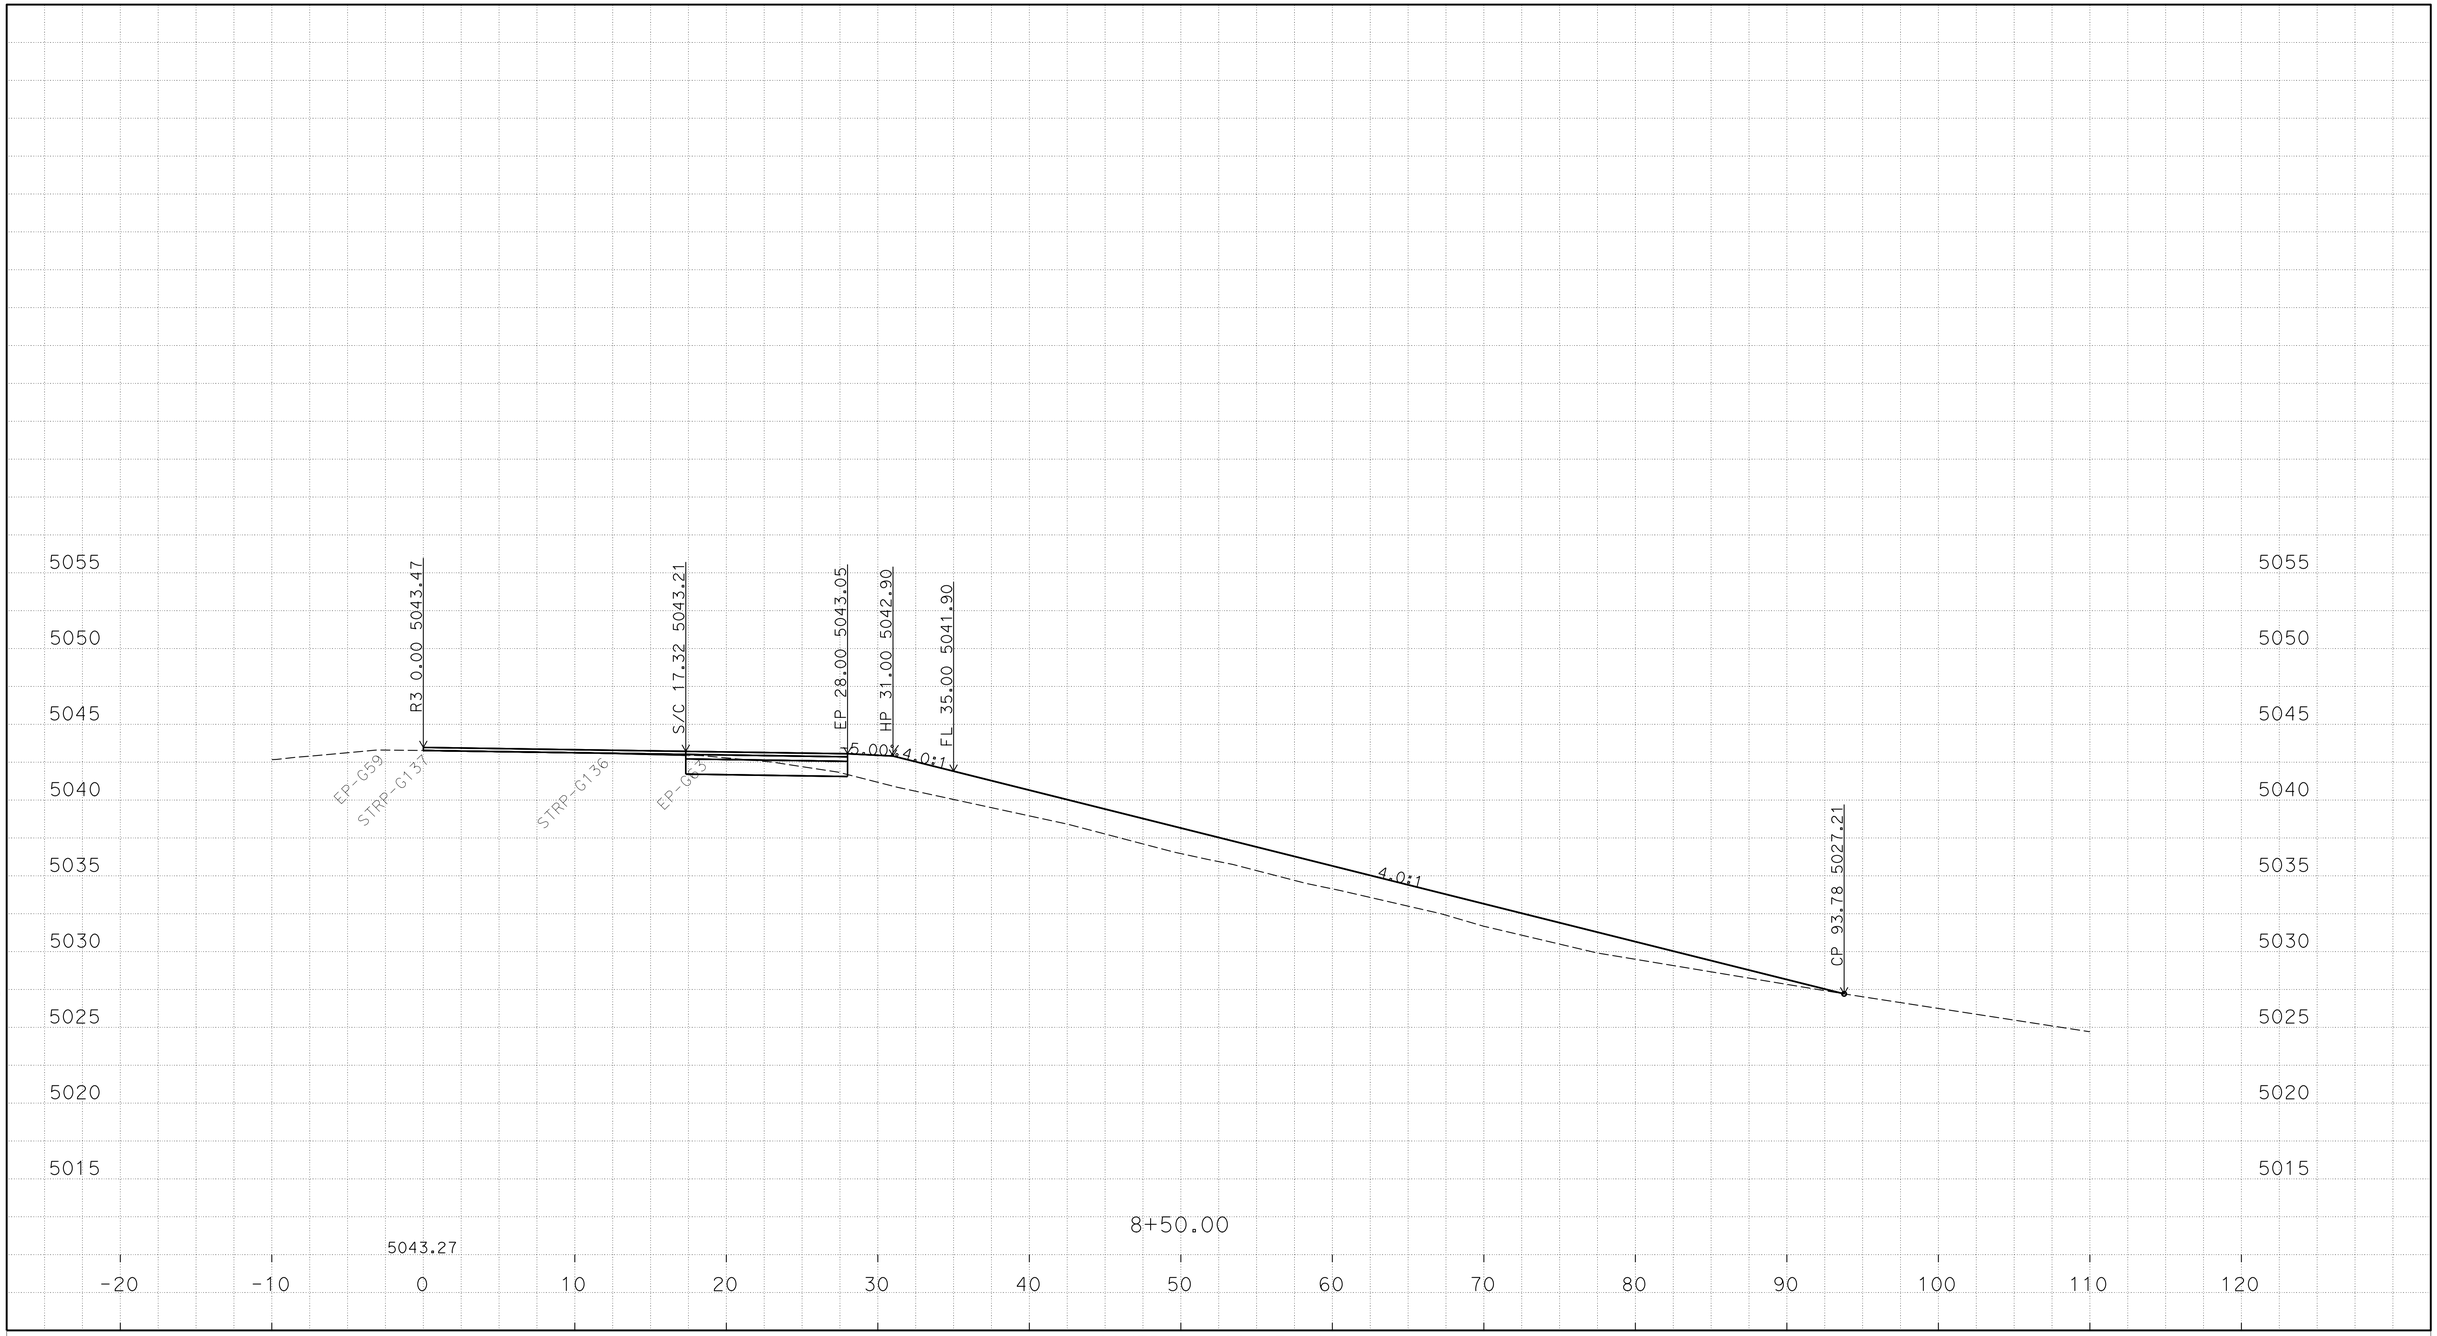

P:\proj1\02\4E420\design\C3D\XSec_Qtys
024E420 NB1N XSEC_TEMP_X_C3D_DWG.dwg - 18-Jan-16 2:05 PM

PLOTTED DATE: 25-FEB-2016

SCALE: 1"=5' Horiz.
1"=5' Vert.

CREATED BY: S117566

CONTRACT: 02-4E4204

DIST/CO/RTE/PM: 02/Las/Sie/395/0.0-5.6/0.0-3.1

PROJECT ID: 02 0002 0283

"R3" LINE
CROSS SECTIONS
16 OF 49

FOR EARTHWORK DEVELOPMENT ONLY

All Dimensions are U.S. Survey Feet

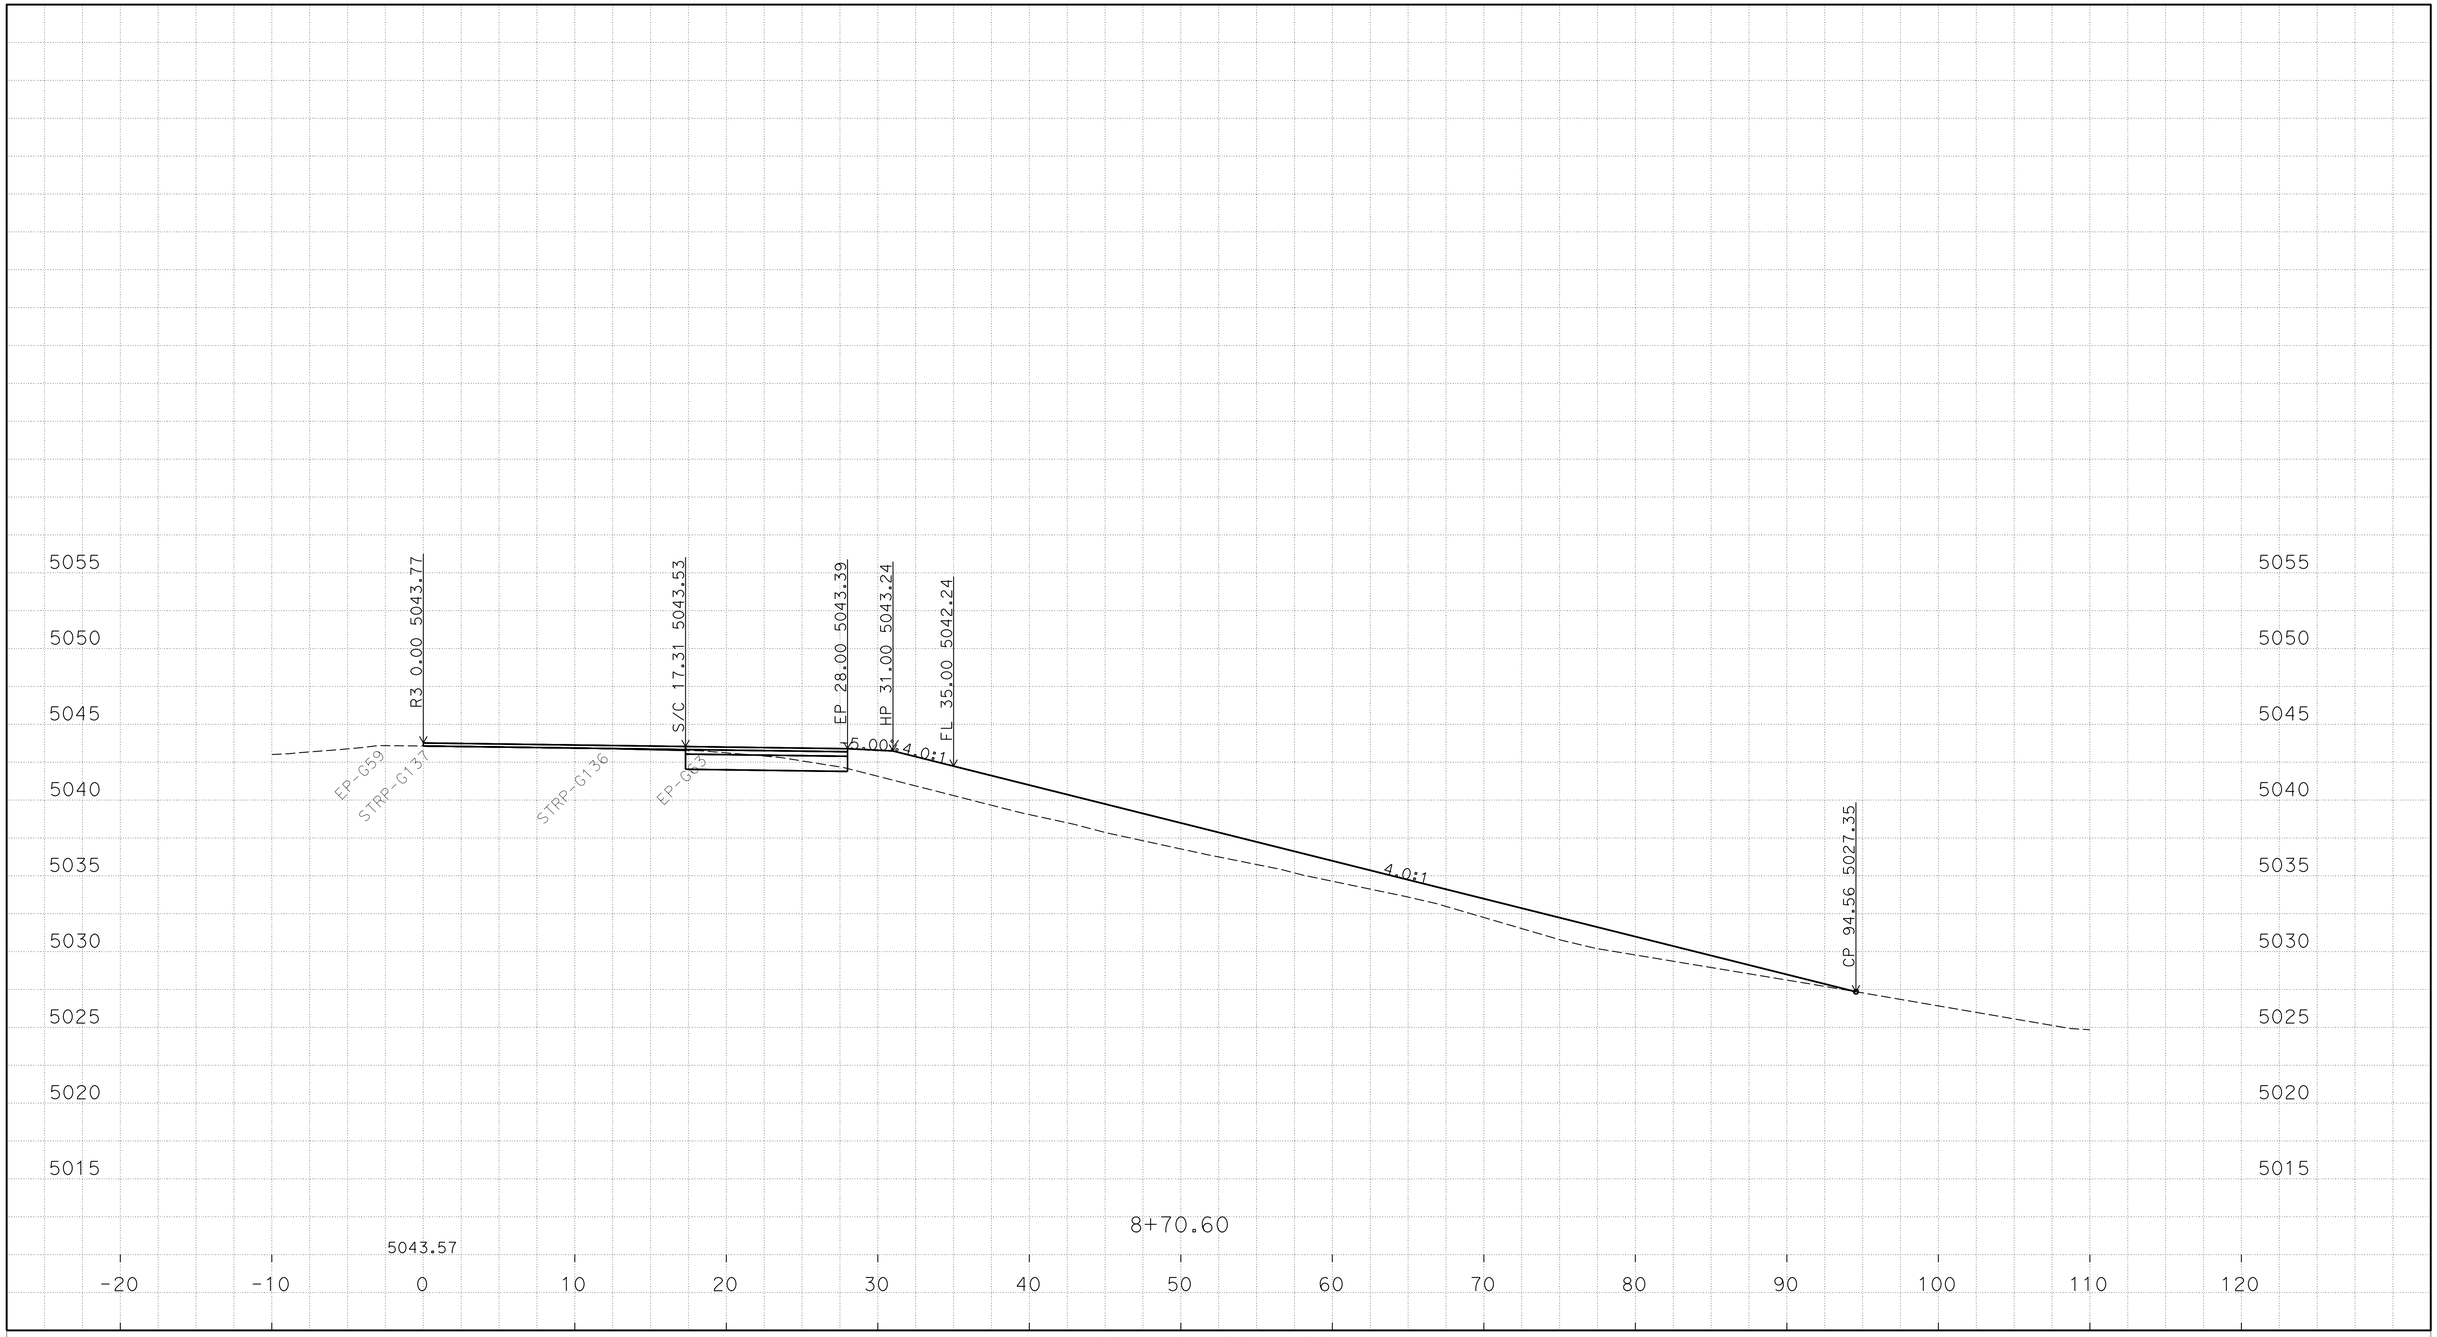

P:\proj1\02\4E420\design\C3D\XSec_Qtys
024E420 NB1N XSEC_TEMP_X_C3D_DWG.dwg - 18-Jan-16 2:05 PM

PLOTTED DATE: 25-FEB-2016

SCALE: 1"=5' Horiz.
1"=5' Vert.

CREATED BY: S117566

CONTRACT: 02-4E4204

DIST/CO/RTE/PM: 02/Las/Sie/395/0.0-5.6/0.0-3.1

PROJECT ID: 02 0002 0283

"R3" LINE
CROSS SECTIONS
17 OF 49

FOR EARTHWORK DEVELOPMENT ONLY

All Dimensions are U.S. Survey Feet

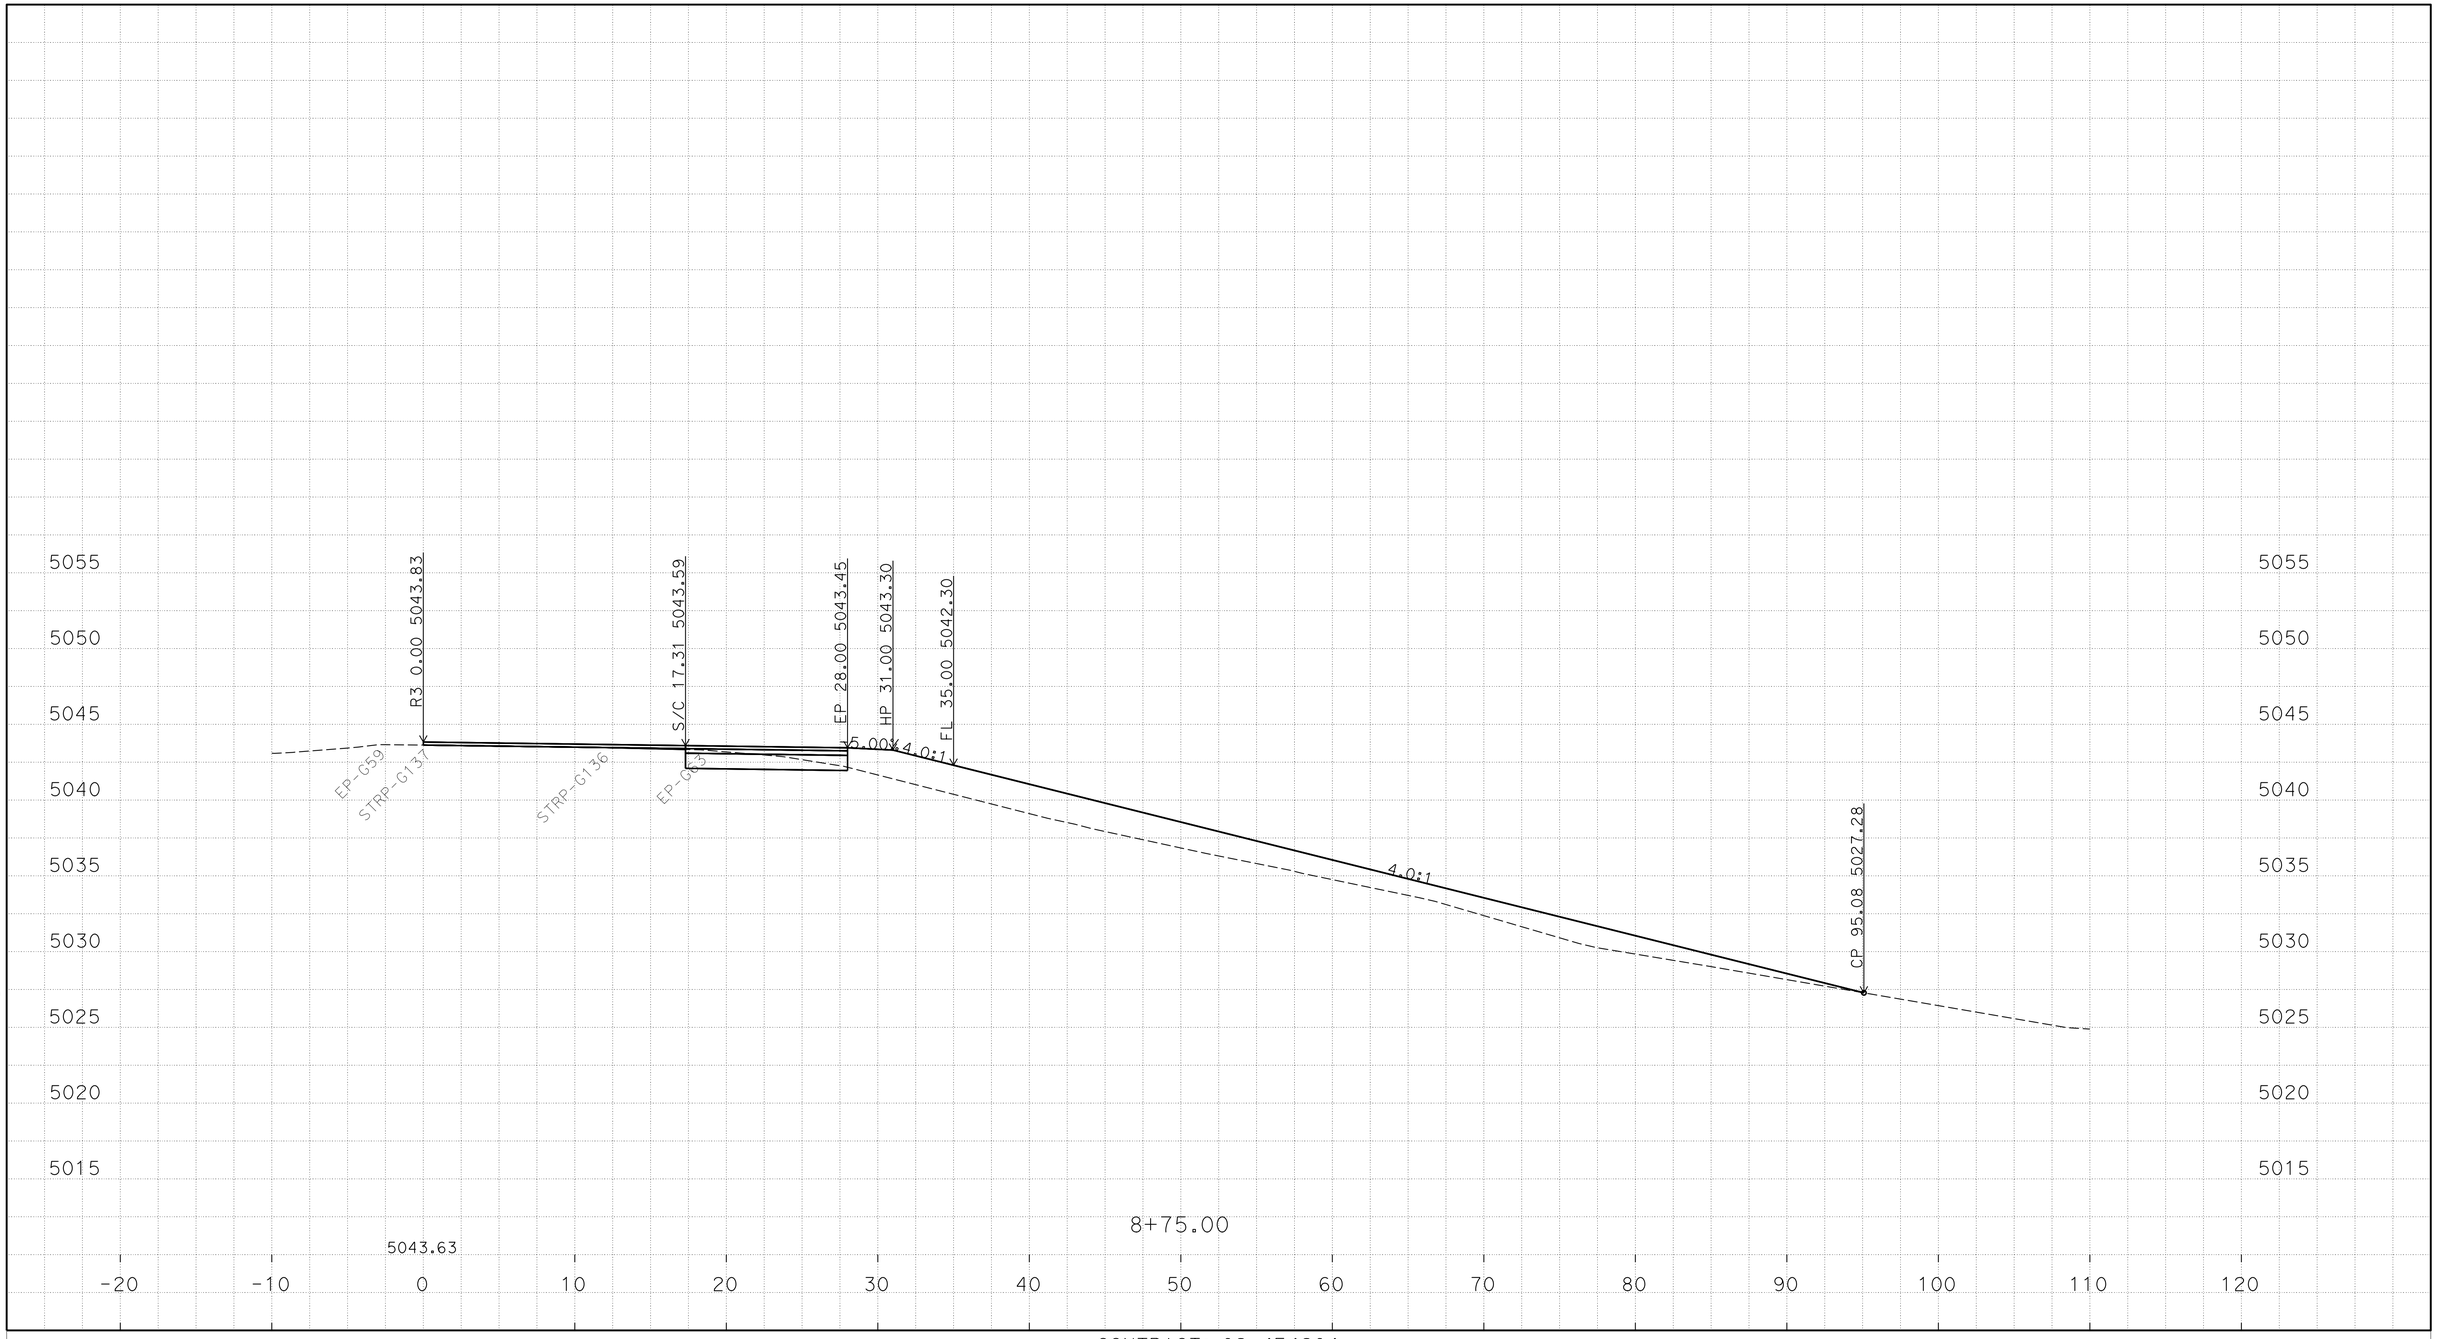

P:\proj1\02\4E420\design\C3D\XSec_Qtys
024E420 NB1N XSEC_TEMP_X_C3D_DWG.dwg - 18-Jan-16 2:05 PM

PLOTTED DATE: 25-FEB-2016

SCALE: 1"=5' Horiz.
1"=5' Vert.

CREATED BY: S117566

CONTRACT: 02-4E4204

DIST/CO/RTE/PM: 02/Las/Sie/395/0.0-5.6/0.0-3.1

PROJECT ID: 02 0002 0283

"R3" LINE
CROSS SECTIONS

FOR EARTHWORK DEVELOPMENT ONLY

All Dimensions are U.S. Survey Feet

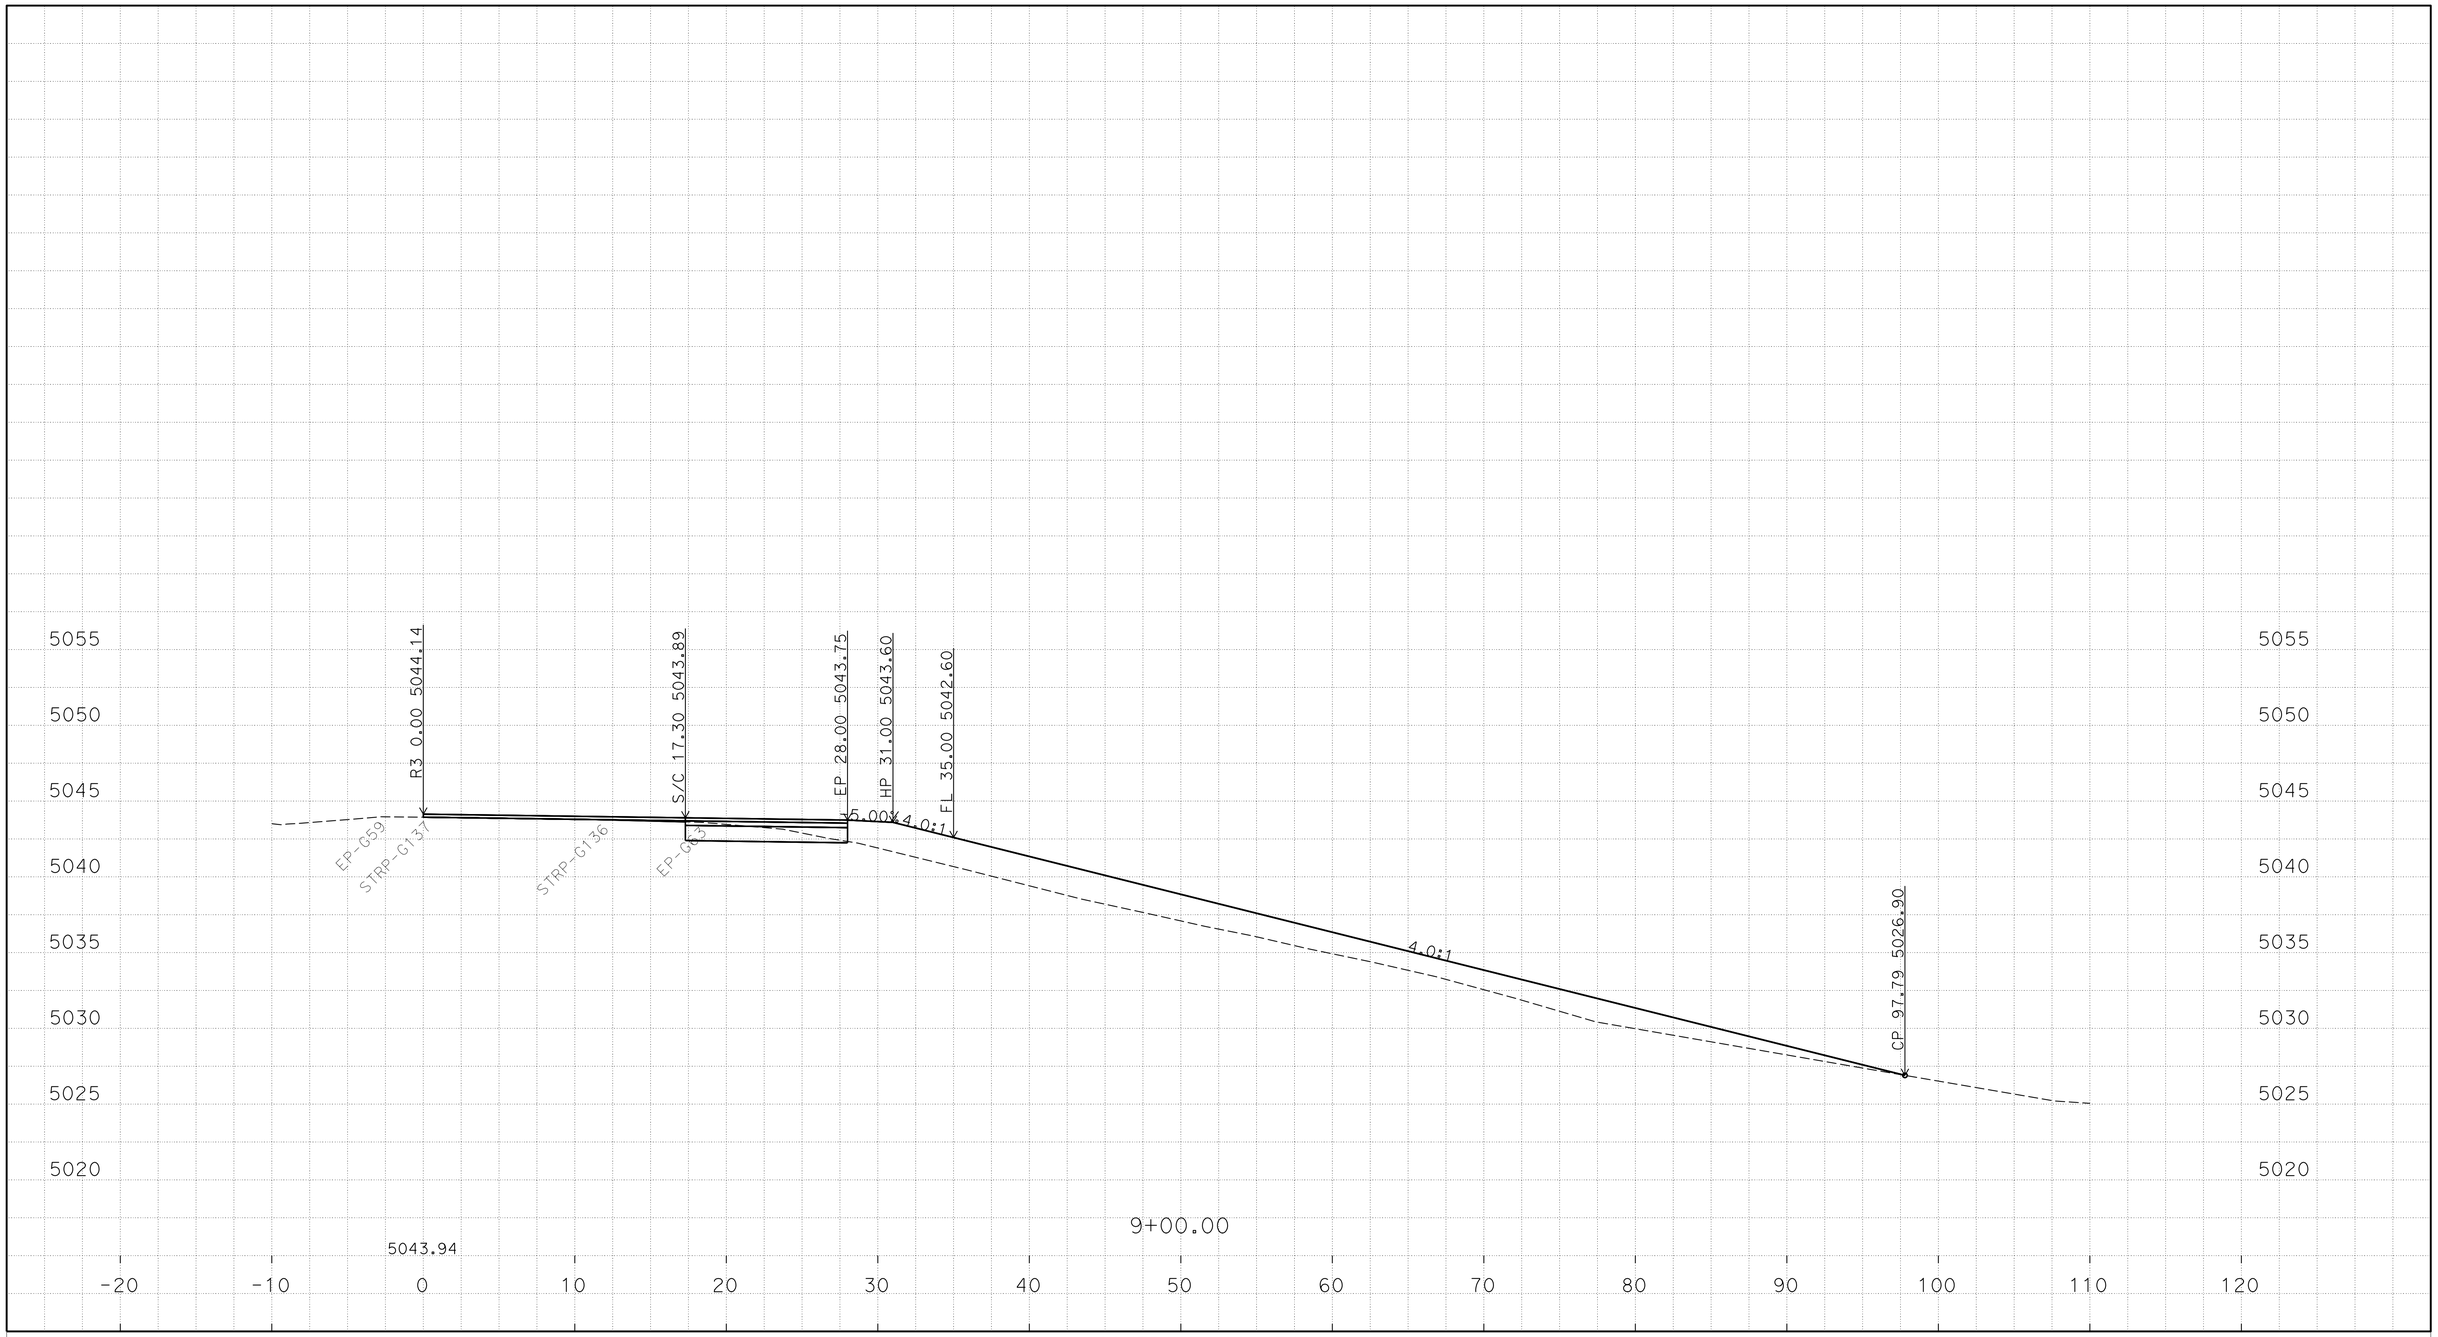

P:\proj1\02\4E420\design\C3D\XSec_Qtys
024E420 NB1N XSEC_TEMP_X_C3D_DWG.dwg - 18-Jan-16 2:05 PM

PLOTTED DATE: 25-FEB-2016

SCALE: 1"=5' Horiz.
1"=5' Vert.

CREATED BY: S117566

CONTRACT: 02-4E4204

DIST/CO/RTE/PM: 02/Las/Sie/395/0.0-5.6/0.0-3.1

PROJECT ID: 02 0002 0283

"R3" LINE
CROSS SECTIONS
19 OF 49

FOR EARTHWORK DEVELOPMENT ONLY

All Dimensions are U.S. Survey Feet

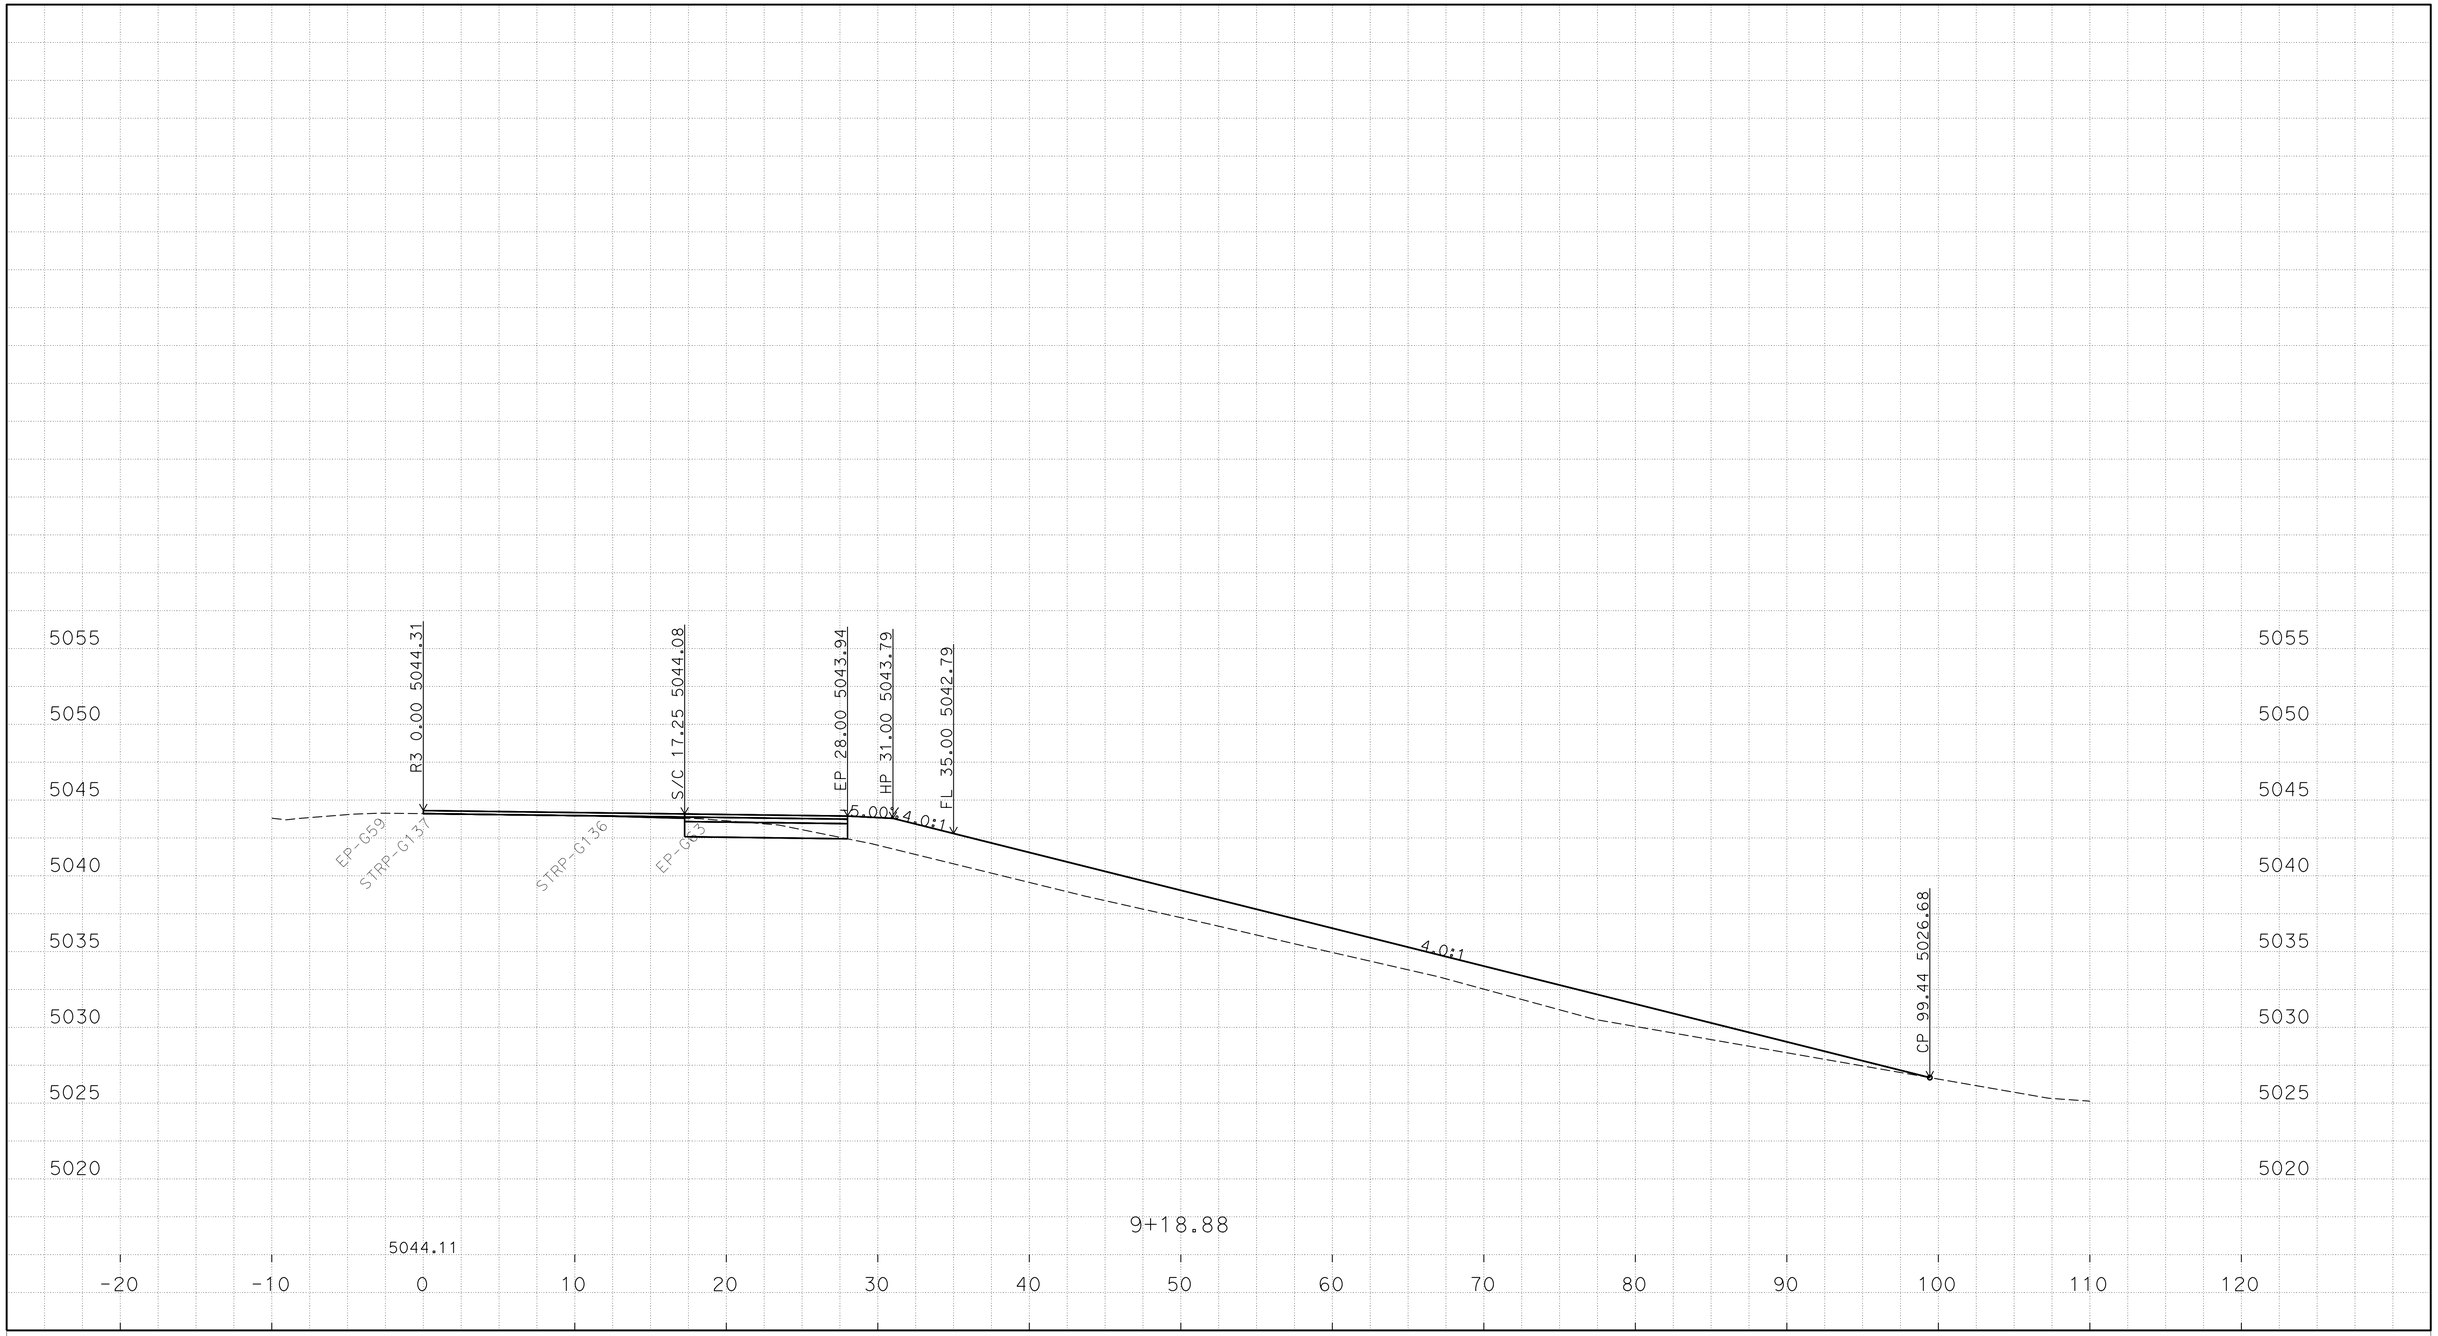

P:\proj1\02\4E420\design\C3D\XSec_Qtys
024E420 NB1N XSEC_TEMP_X_C3D_DWG.dwg - 18-Jan-16 2:05 PM

PLOTTED DATE: 25-FEB-2016

SCALE: 1"=5' Horiz.
1"=5' Vert.

CREATED BY: S117566

CONTRACT: 02-4E4204

DIST/CO/RTE/PM: 02/Las/Sie/395/0.0-5.6/0.0-3.1

PROJECT ID: 02 0002 0283

"R3" LINE
CROSS SECTIONS
20 OF 49

FOR EARTHWORK DEVELOPMENT ONLY

All Dimensions are U.S. Survey Feet

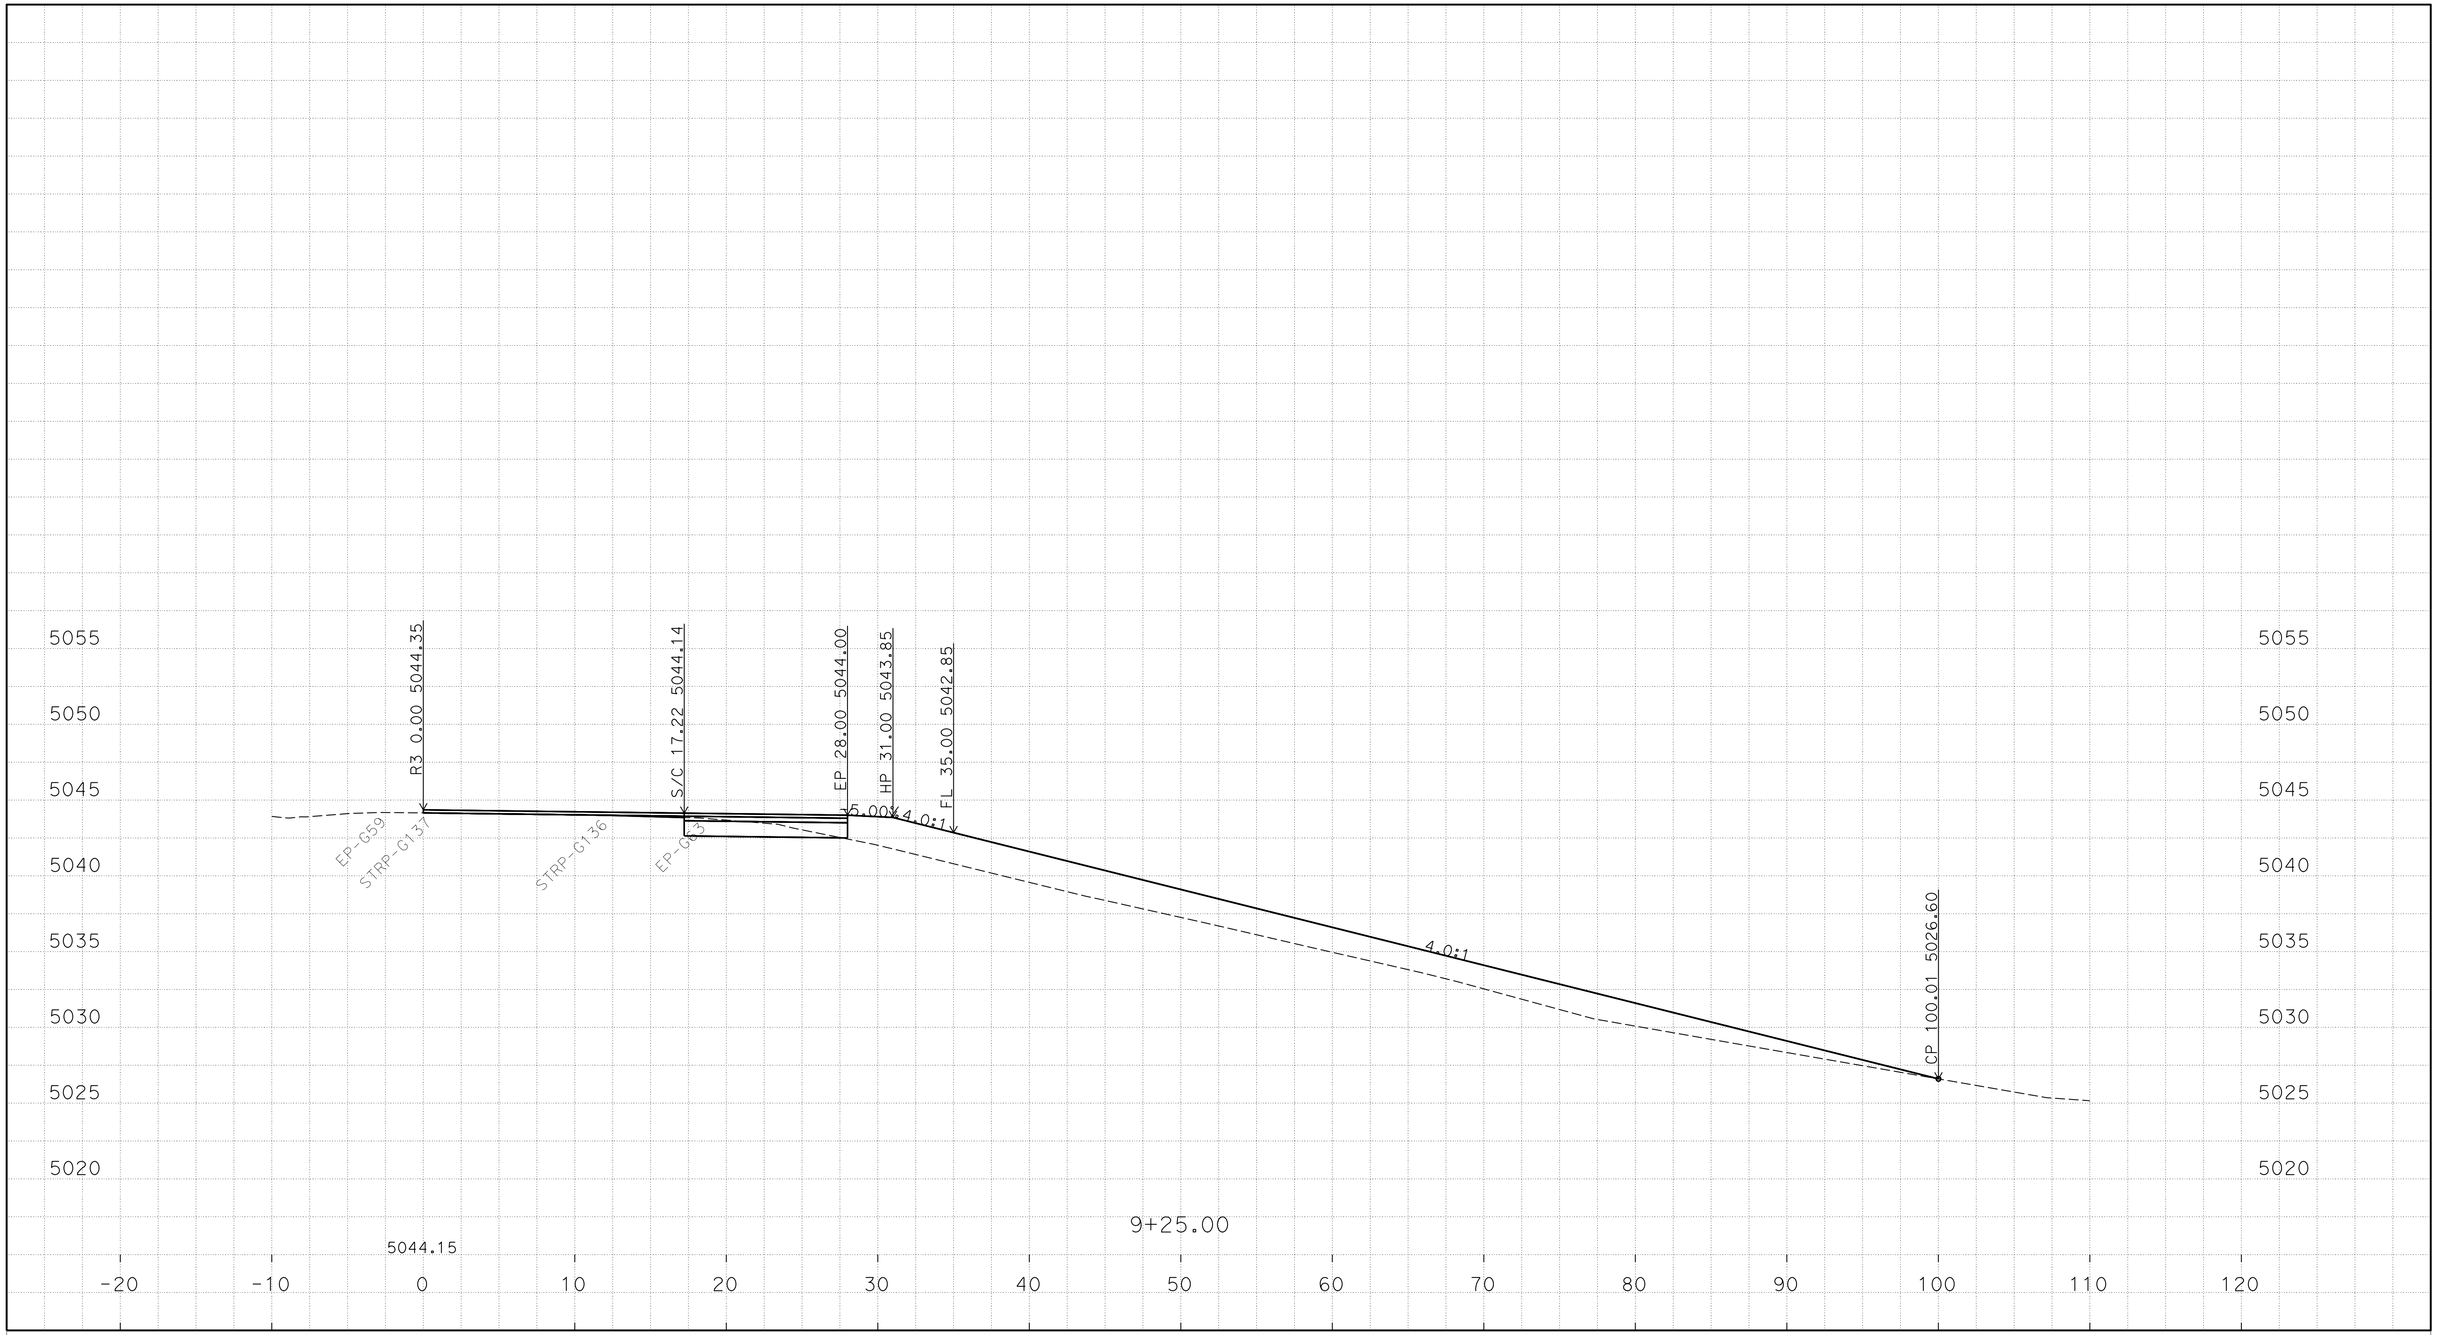

P:\proj1\02\4E420\design\C3D\XSec_Qtys
024E420 NB1N XSEC_TEMP_X_C3D_DWG.dwg - 18-Jan-16 2:05 PM

PLOTTED DATE: 25-FEB-2016

SCALE: 1"=5' Horiz.
1"=5' Vert.

CREATED BY: S117566

CONTRACT: 02-4E4204

DIST/CO/RTE/PM: 02/Las/Sie/395/0.0-5.6/0.0-3.1

PROJECT ID: 02 0002 0283

"R3" LINE
CROSS SECTIONS
21 OF 49

FOR EARTHWORK DEVELOPMENT ONLY

All Dimensions are U.S. Survey Feet

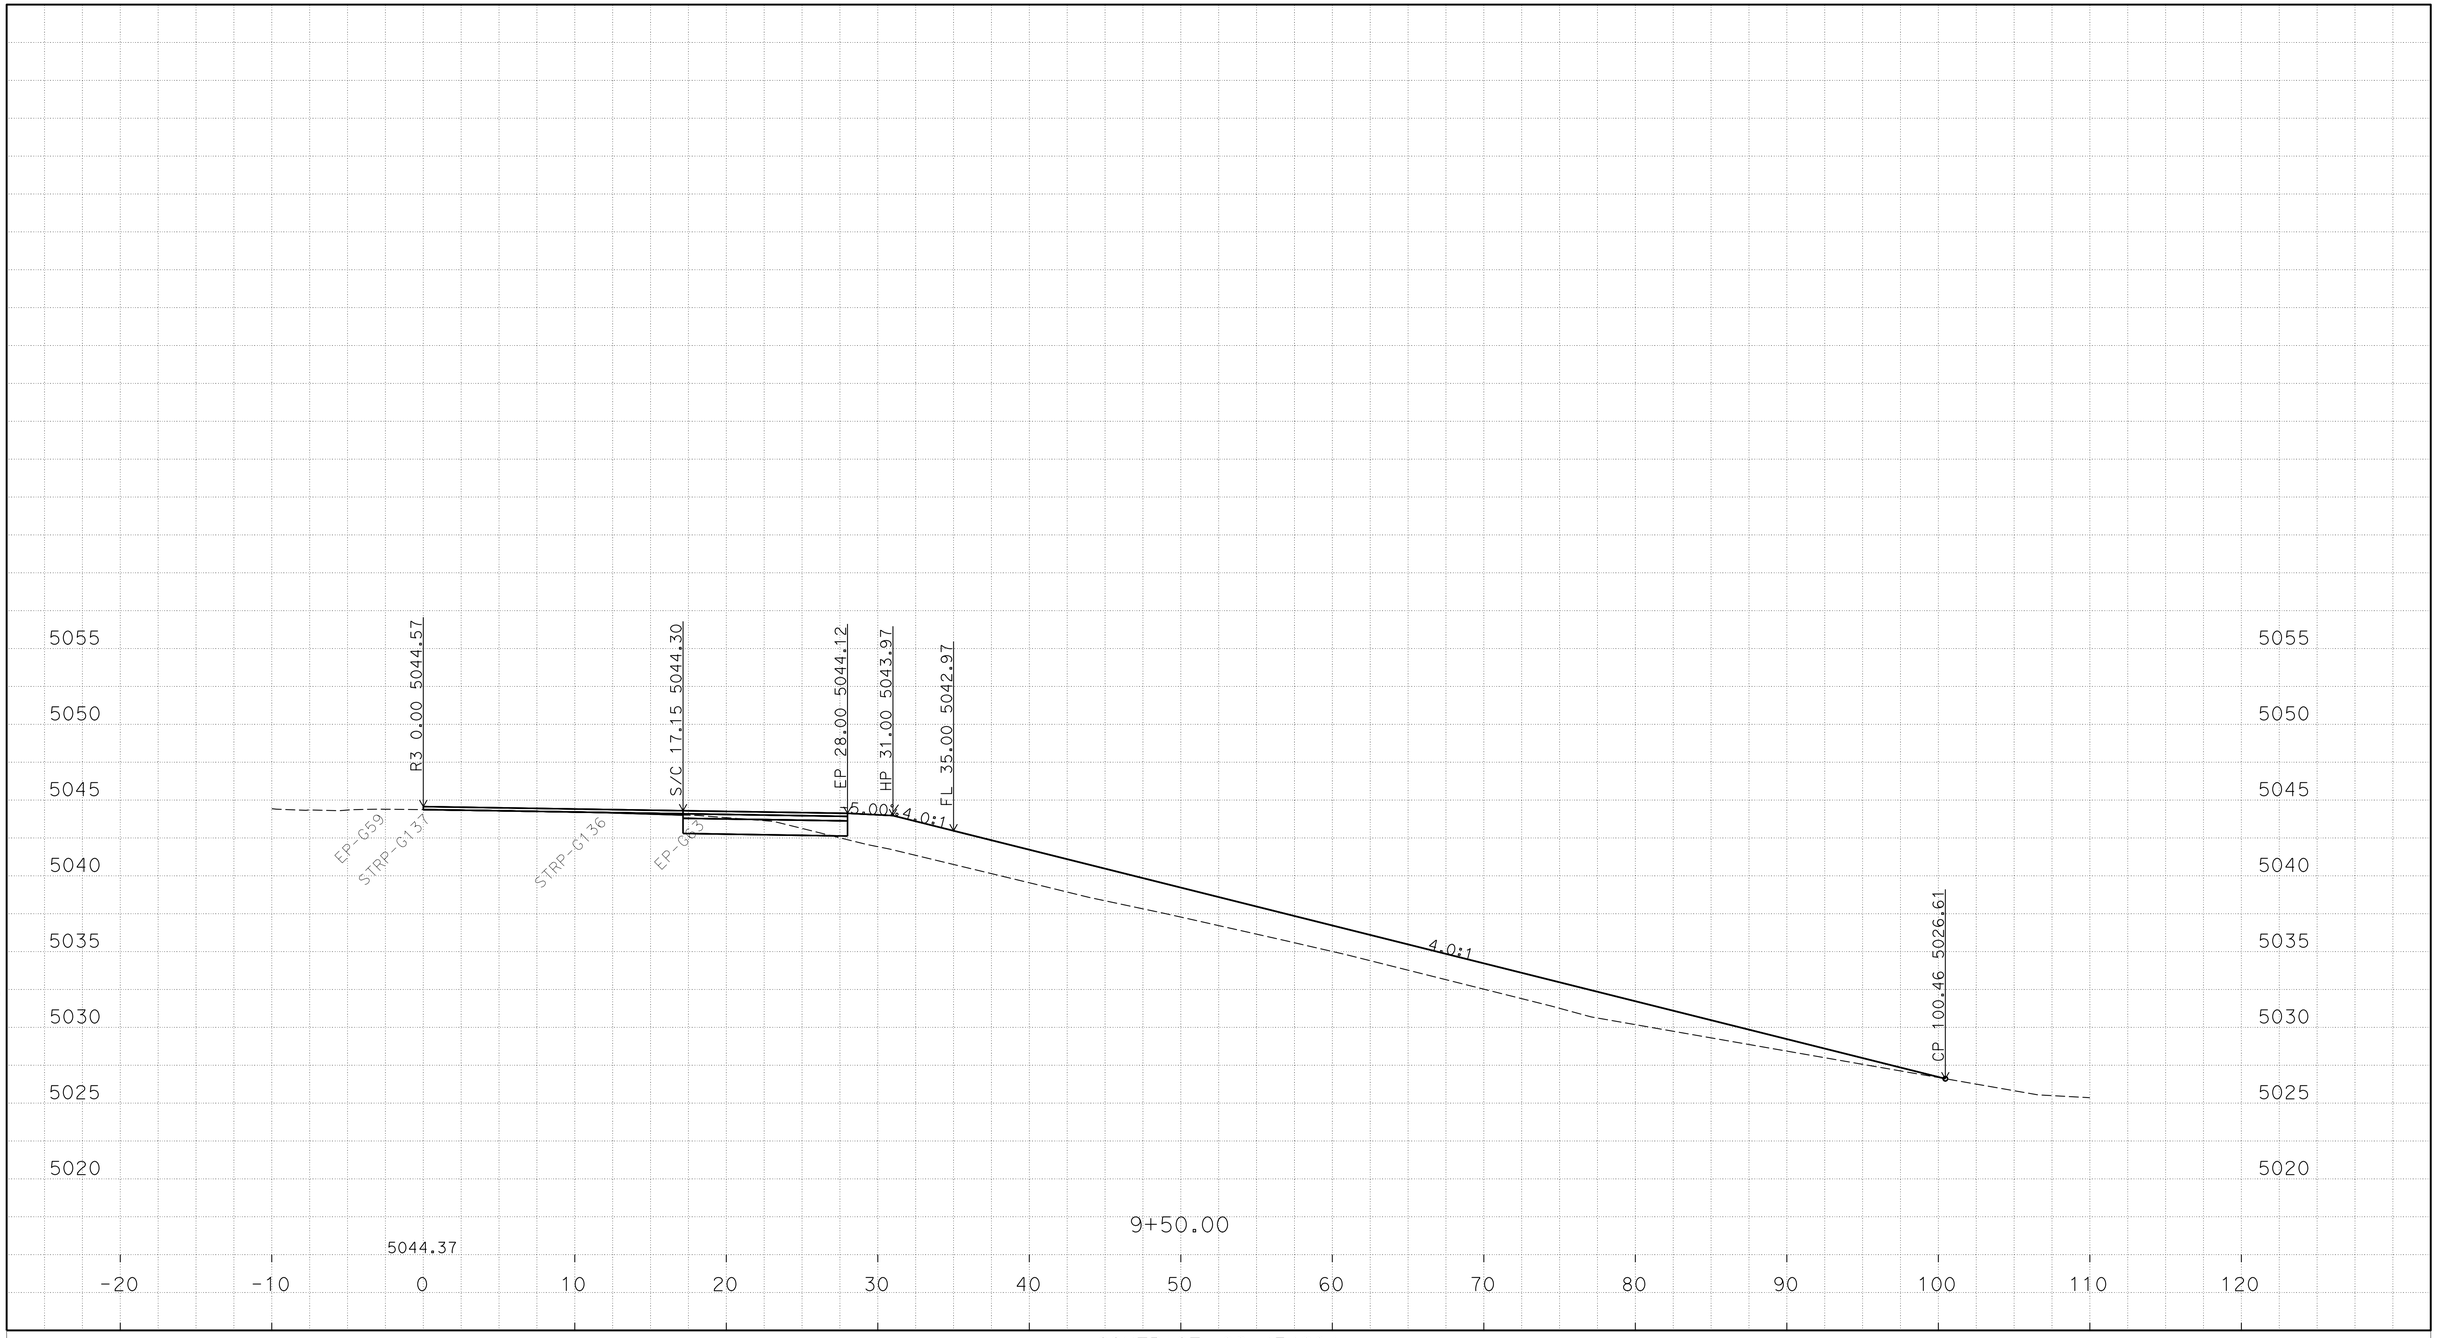

P:\proj1\02\4E420\design\C3D\XSec_Qtys
024E420 NB1N XSEC_TEMP_X_C3D_DWG.dwg - 18-Jan-16 2:05 PM

PLOTTED DATE: 25-FEB-2016

SCALE: 1"=5' Horiz.
1"=5' Vert.

CREATED BY: S117566

CONTRACT: 02-4E4204

DIST/CO/RTE/PM: 02/Las/Sie/395/0.0-5.6/0.0-3.1

PROJECT ID: 02 0002 0283

"R3" LINE
CROSS SECTIONS
22 OF 49

FOR EARTHWORK DEVELOPMENT ONLY

All Dimensions are U.S. Survey Feet

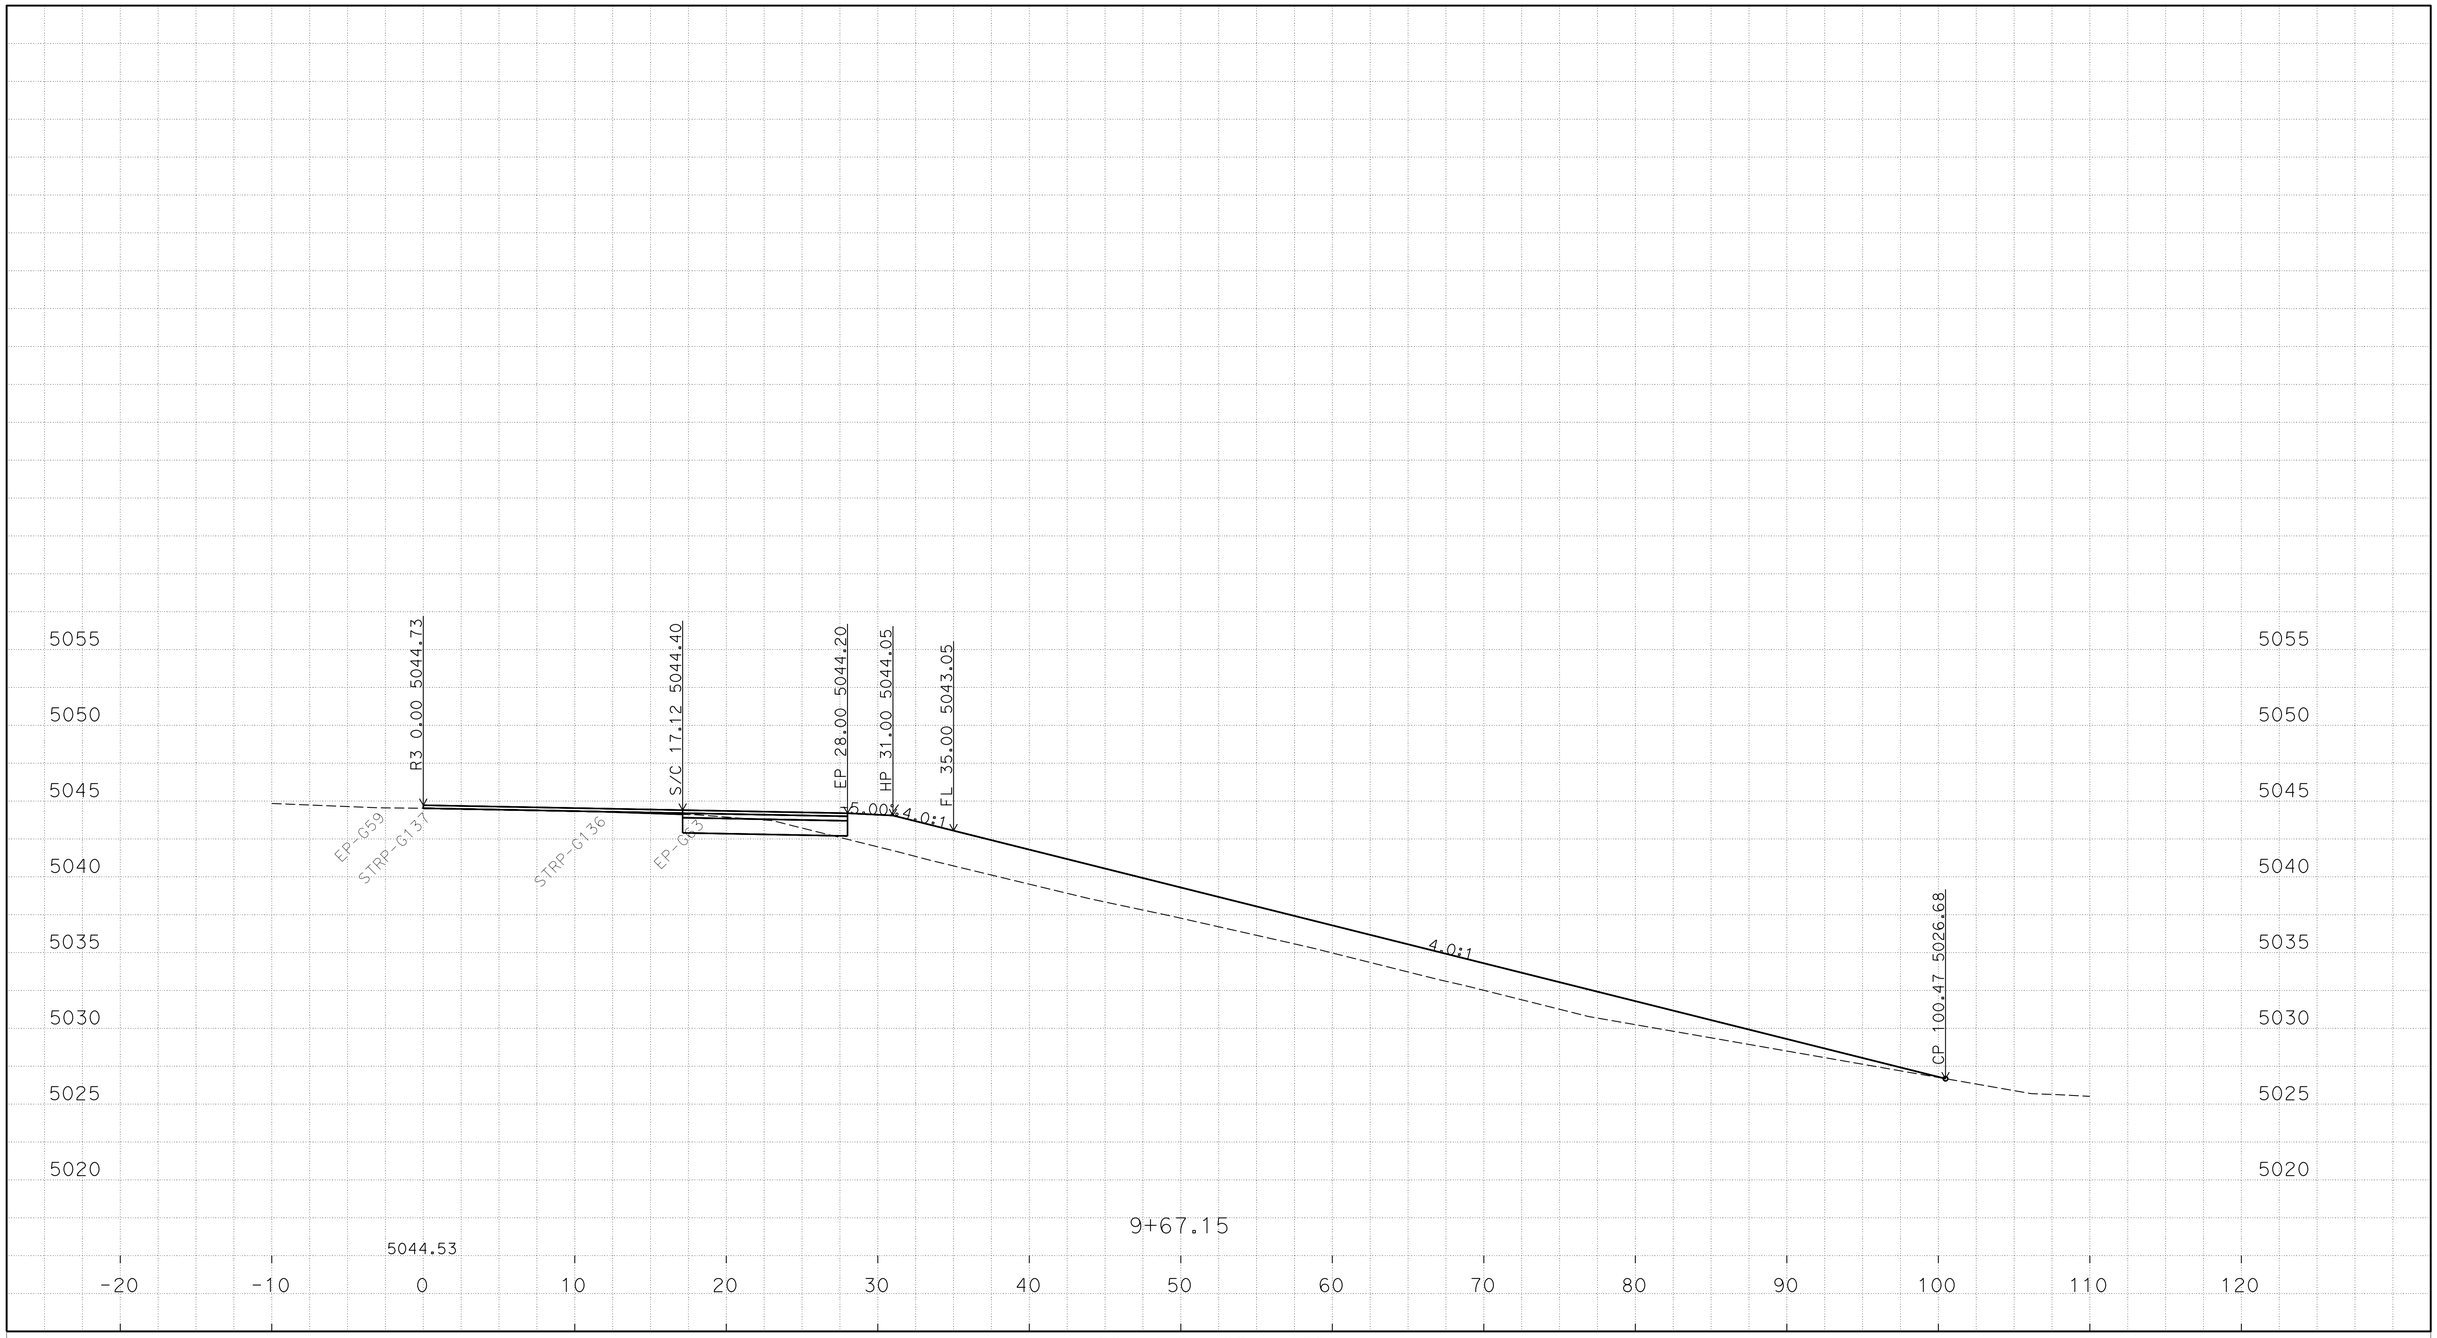

P:\proj1\02\4E420\design\C3D\XSec_Qtys
024E420 NB1N XSEC_TEMP_X_C3D_DWG.dwg - 18-Jan-16 2:05 PM

PLOTTED DATE: 25-FEB-2016

SCALE: 1"=5' Horiz.
1"=5' Vert.

CREATED BY: S117566

CONTRACT: 02-4E4204

DIST/CO/RTE/PM: 02/Las/Sie/395/0.0-5.6/0.0-3.1

PROJECT ID: 02 0002 0283

"R3" LINE
CROSS SECTIONS
23 OF 49

FOR EARTHWORK DEVELOPMENT ONLY

All Dimensions are U.S. Survey Feet

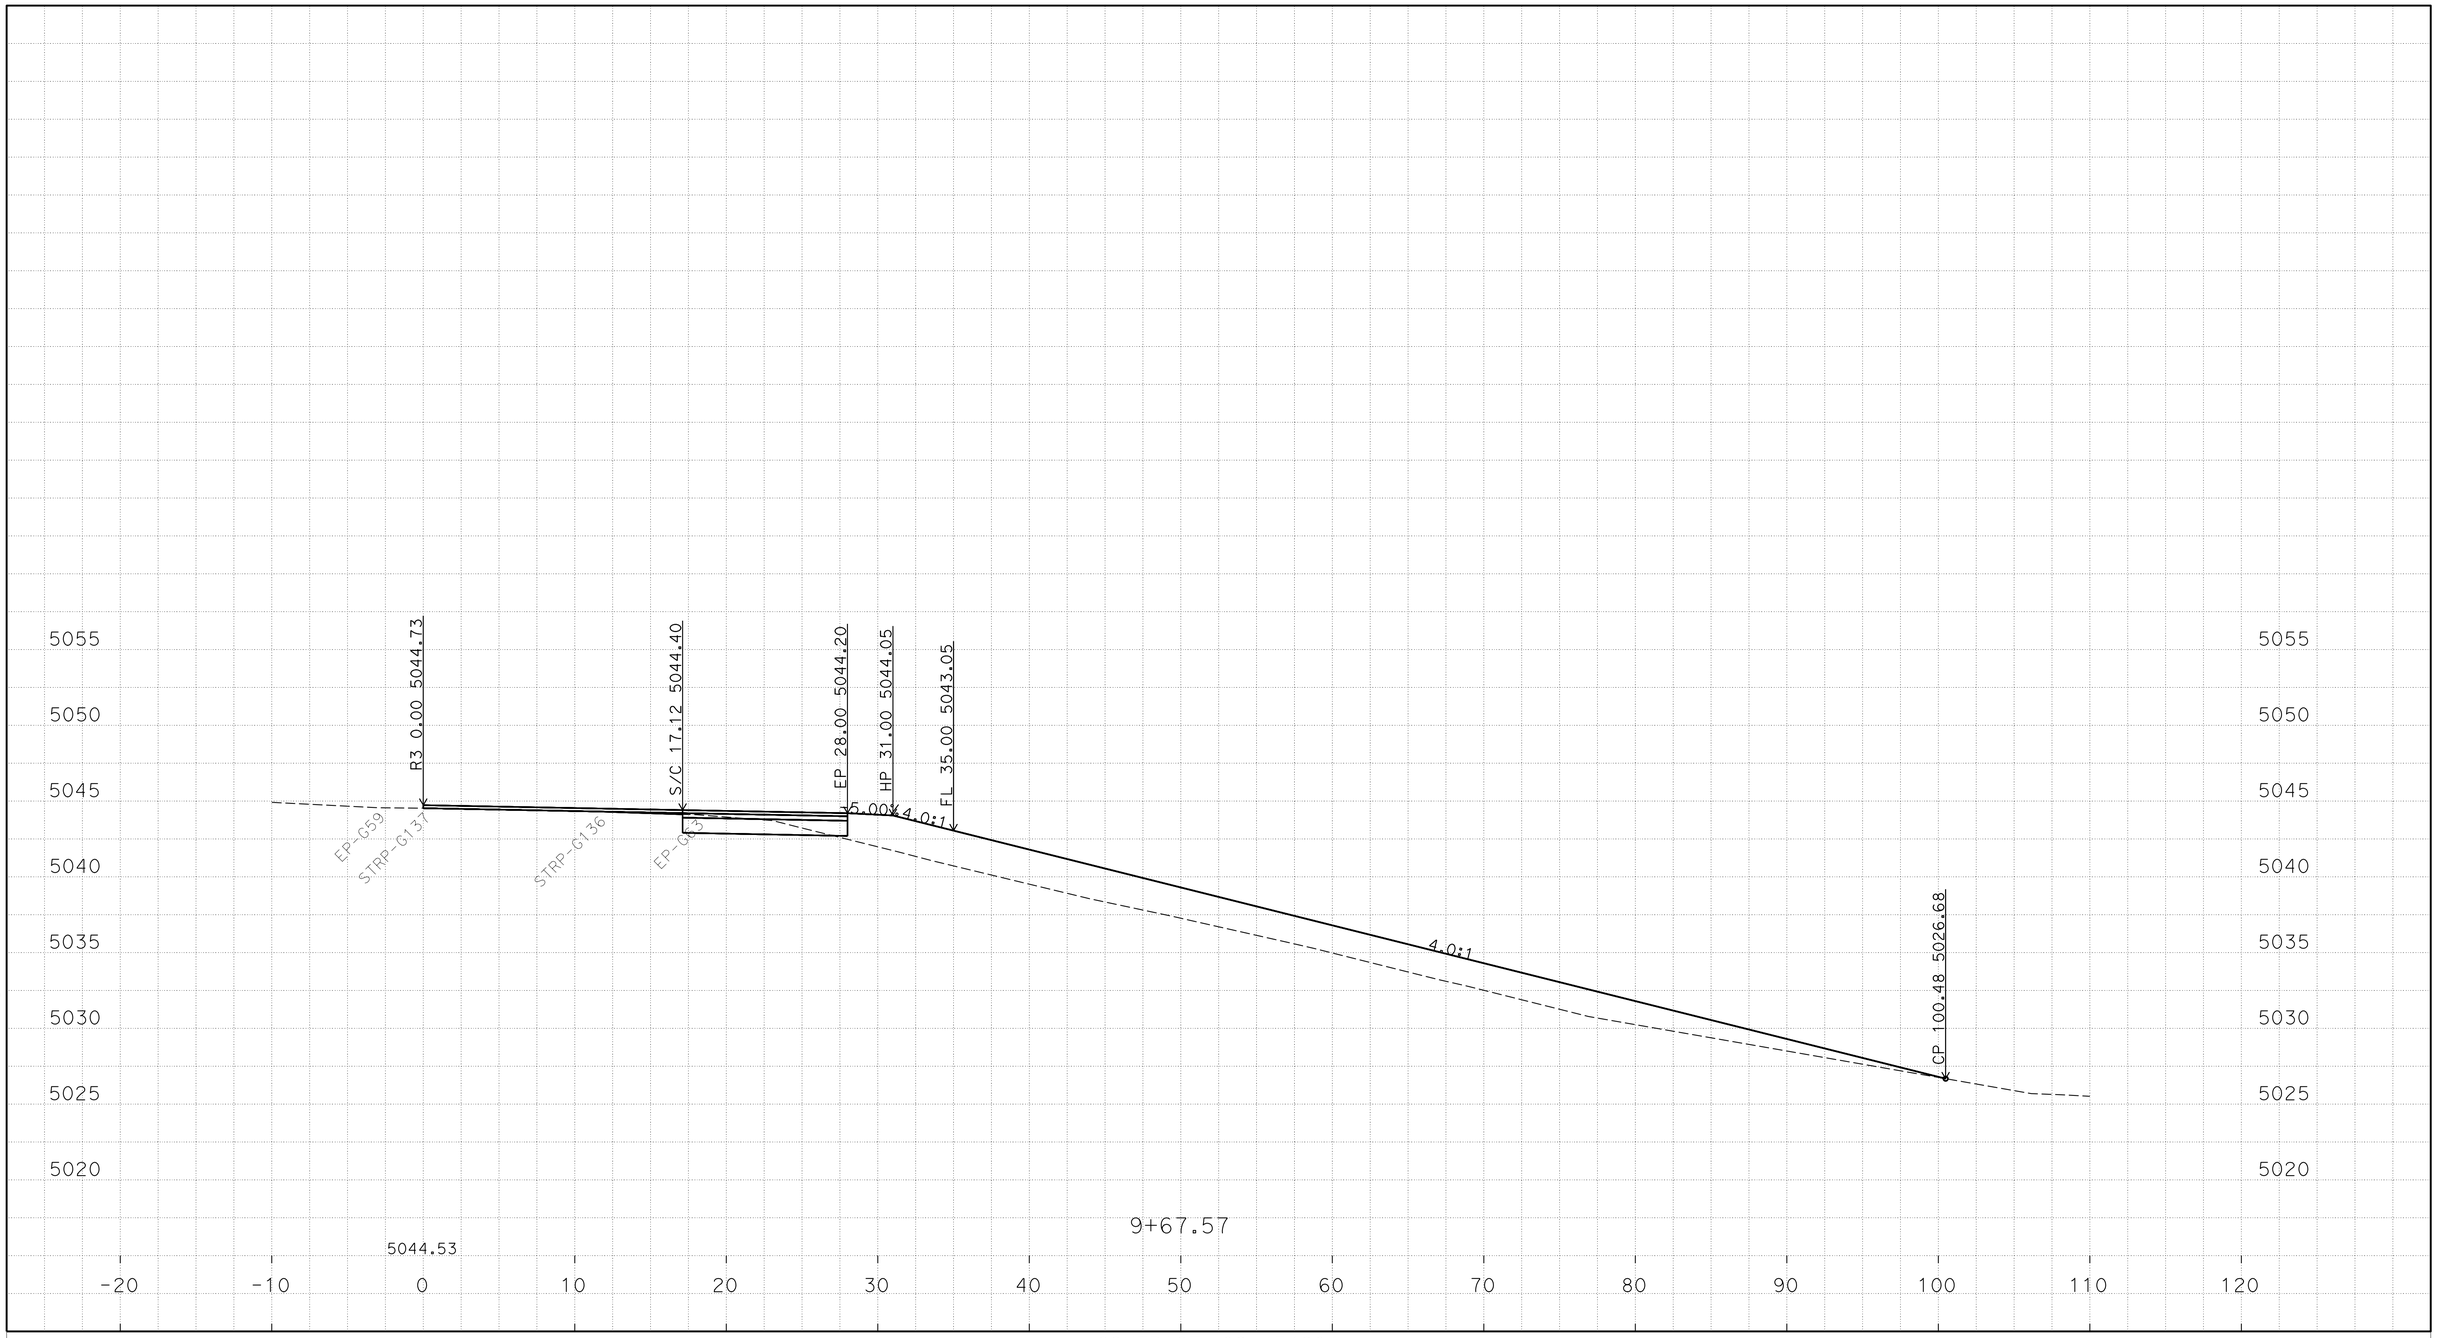

P:\proj1\02\4E420\design\C3D\XSec_Qtys
024E420 NB1N XSEC_TEMP_X_C3D_DWG.dwg - 18-Jan-16 2:05 PM

PLOTTED DATE: 25-FEB-2016

SCALE: 1"=5' Horiz.
1"=5' Vert.

CREATED BY: S117566

CONTRACT: 02-4E4204

DIST/CO/RTE/PM: 02/Las/Sie/395/0.0-5.6/0.0-3.1

PROJECT ID: 02 0002 0283

"R3" LINE
CROSS SECTIONS
24 OF 49

FOR EARTHWORK DEVELOPMENT ONLY

All Dimensions are U.S. Survey Feet

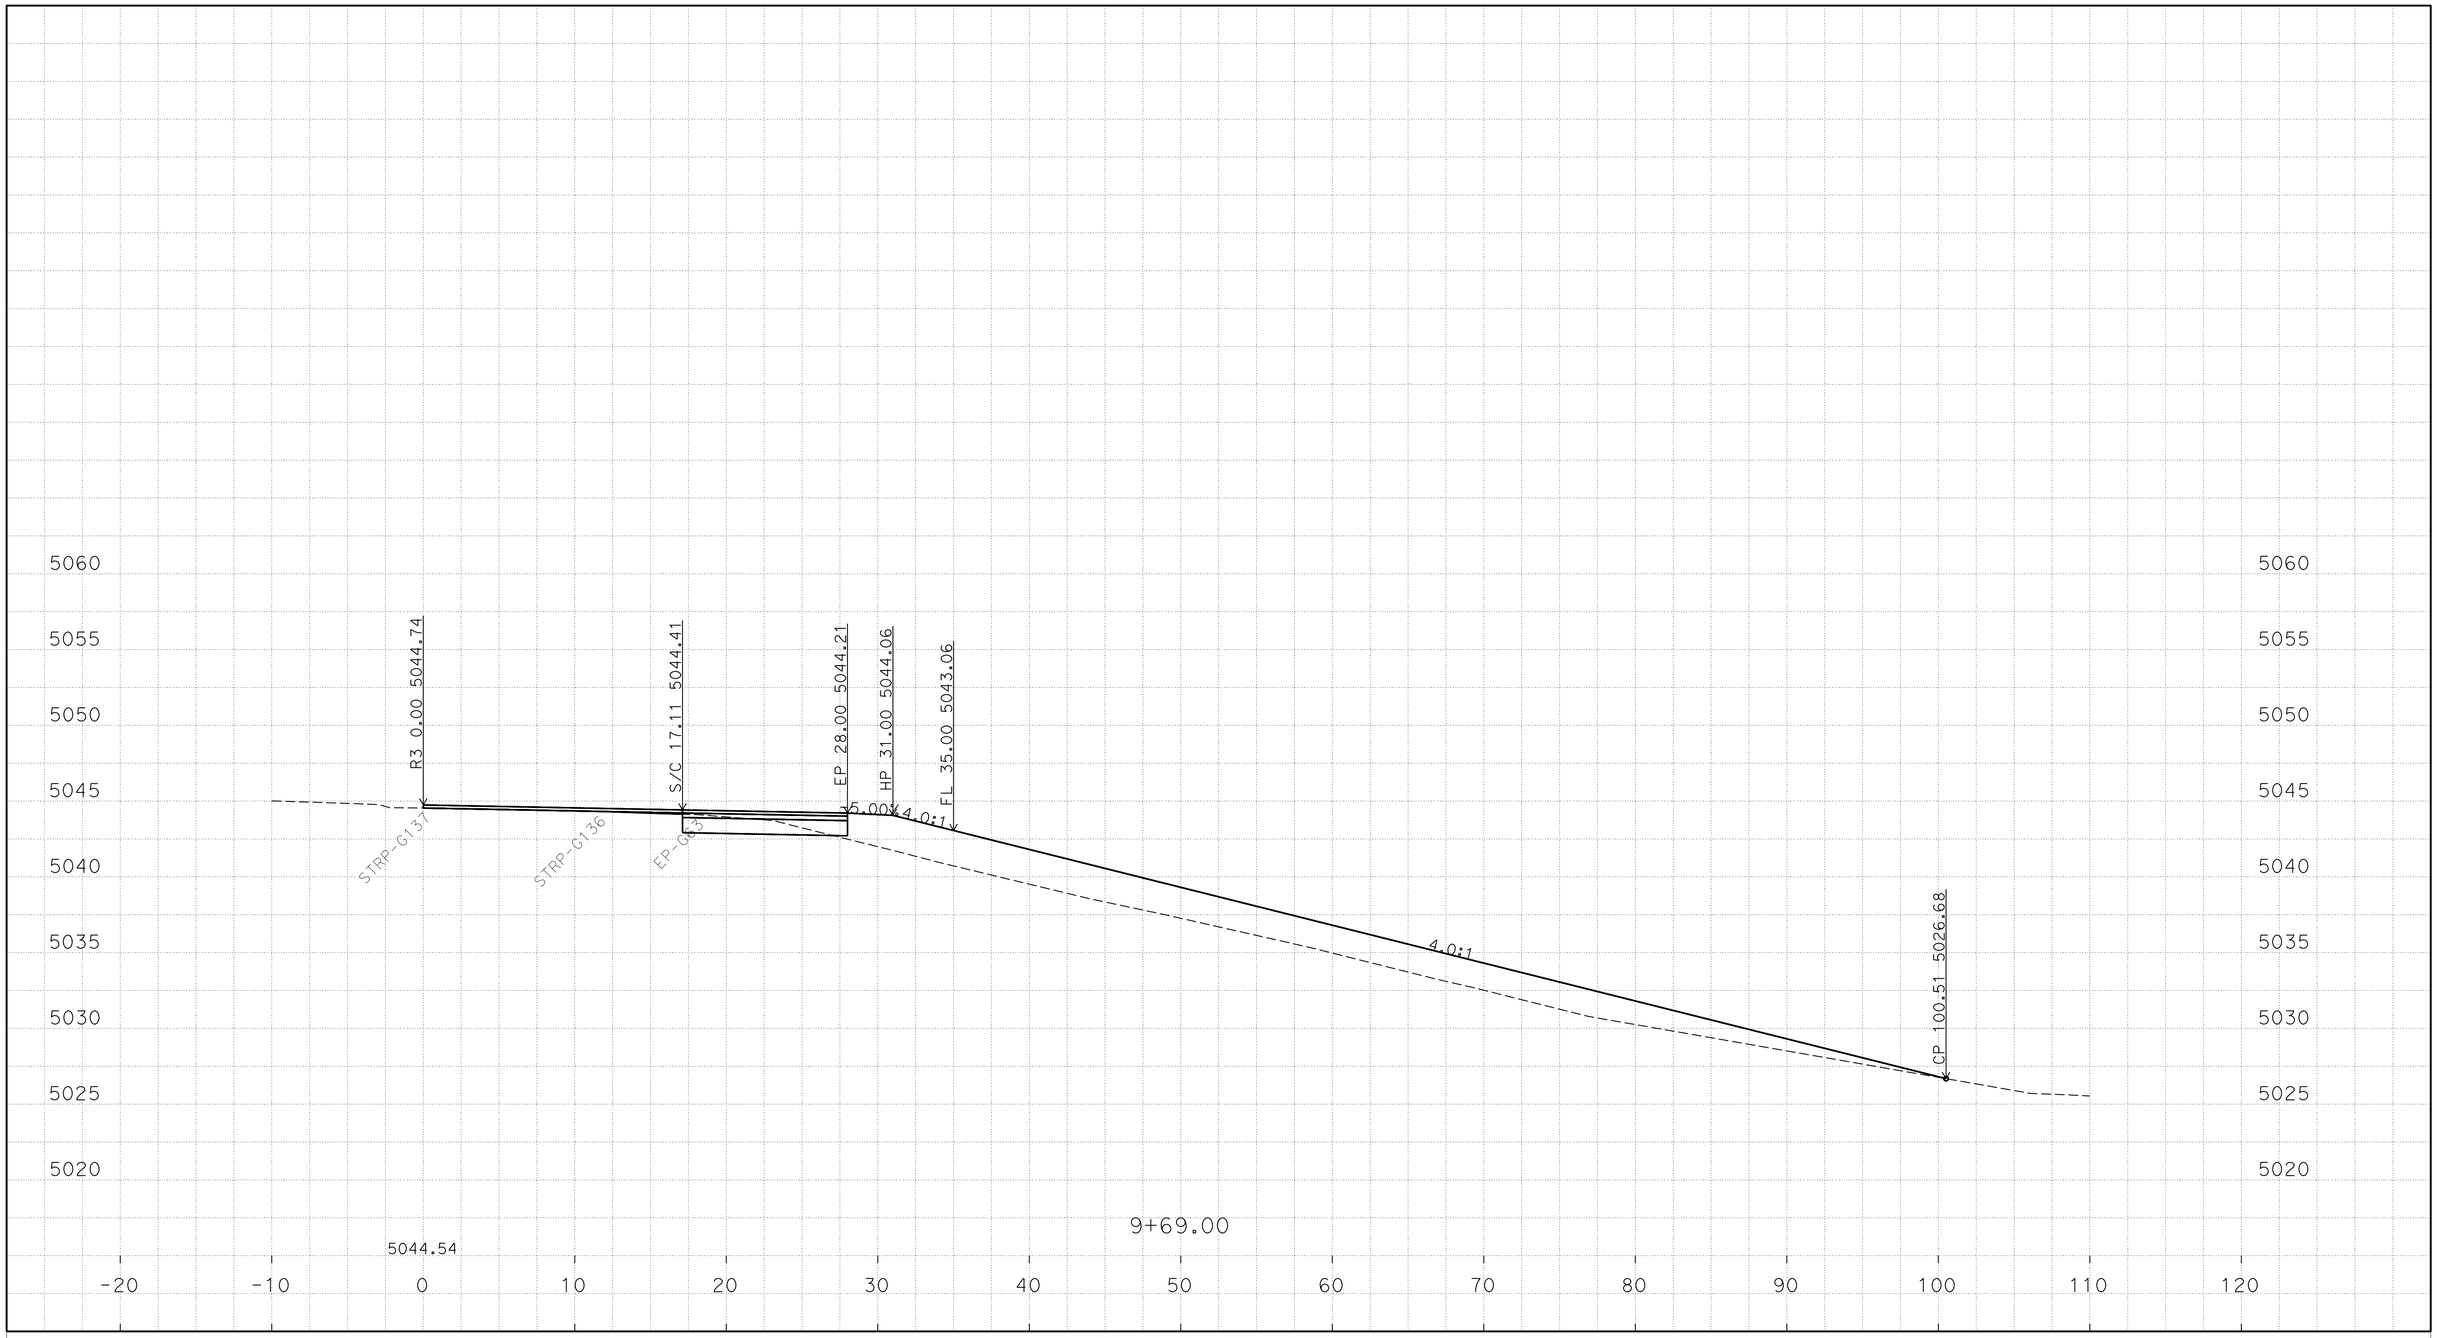

P:\proj1\02\4E420\design\C3D\XSec_Qtys
024E420 NB1N XSEC_TEMP_X_C3D_DWG.dwg - 18-Jan-16 2:05 PM

PLOTTED DATE: 25-FEB-2016

SCALE: 1"=5' Horiz.
1"=5' Vert.

CREATED BY: S117566

CONTRACT: 02-4E4204

DIST/CO/RTE/PM: 02/Las/Sie/395/0.0-5.6/0.0-3.1

PROJECT ID: 02 0002 0283

"R3" LINE
CROSS SECTIONS
25 OF 49

FOR EARTHWORK DEVELOPMENT ONLY

All Dimensions are U.S. Survey Feet

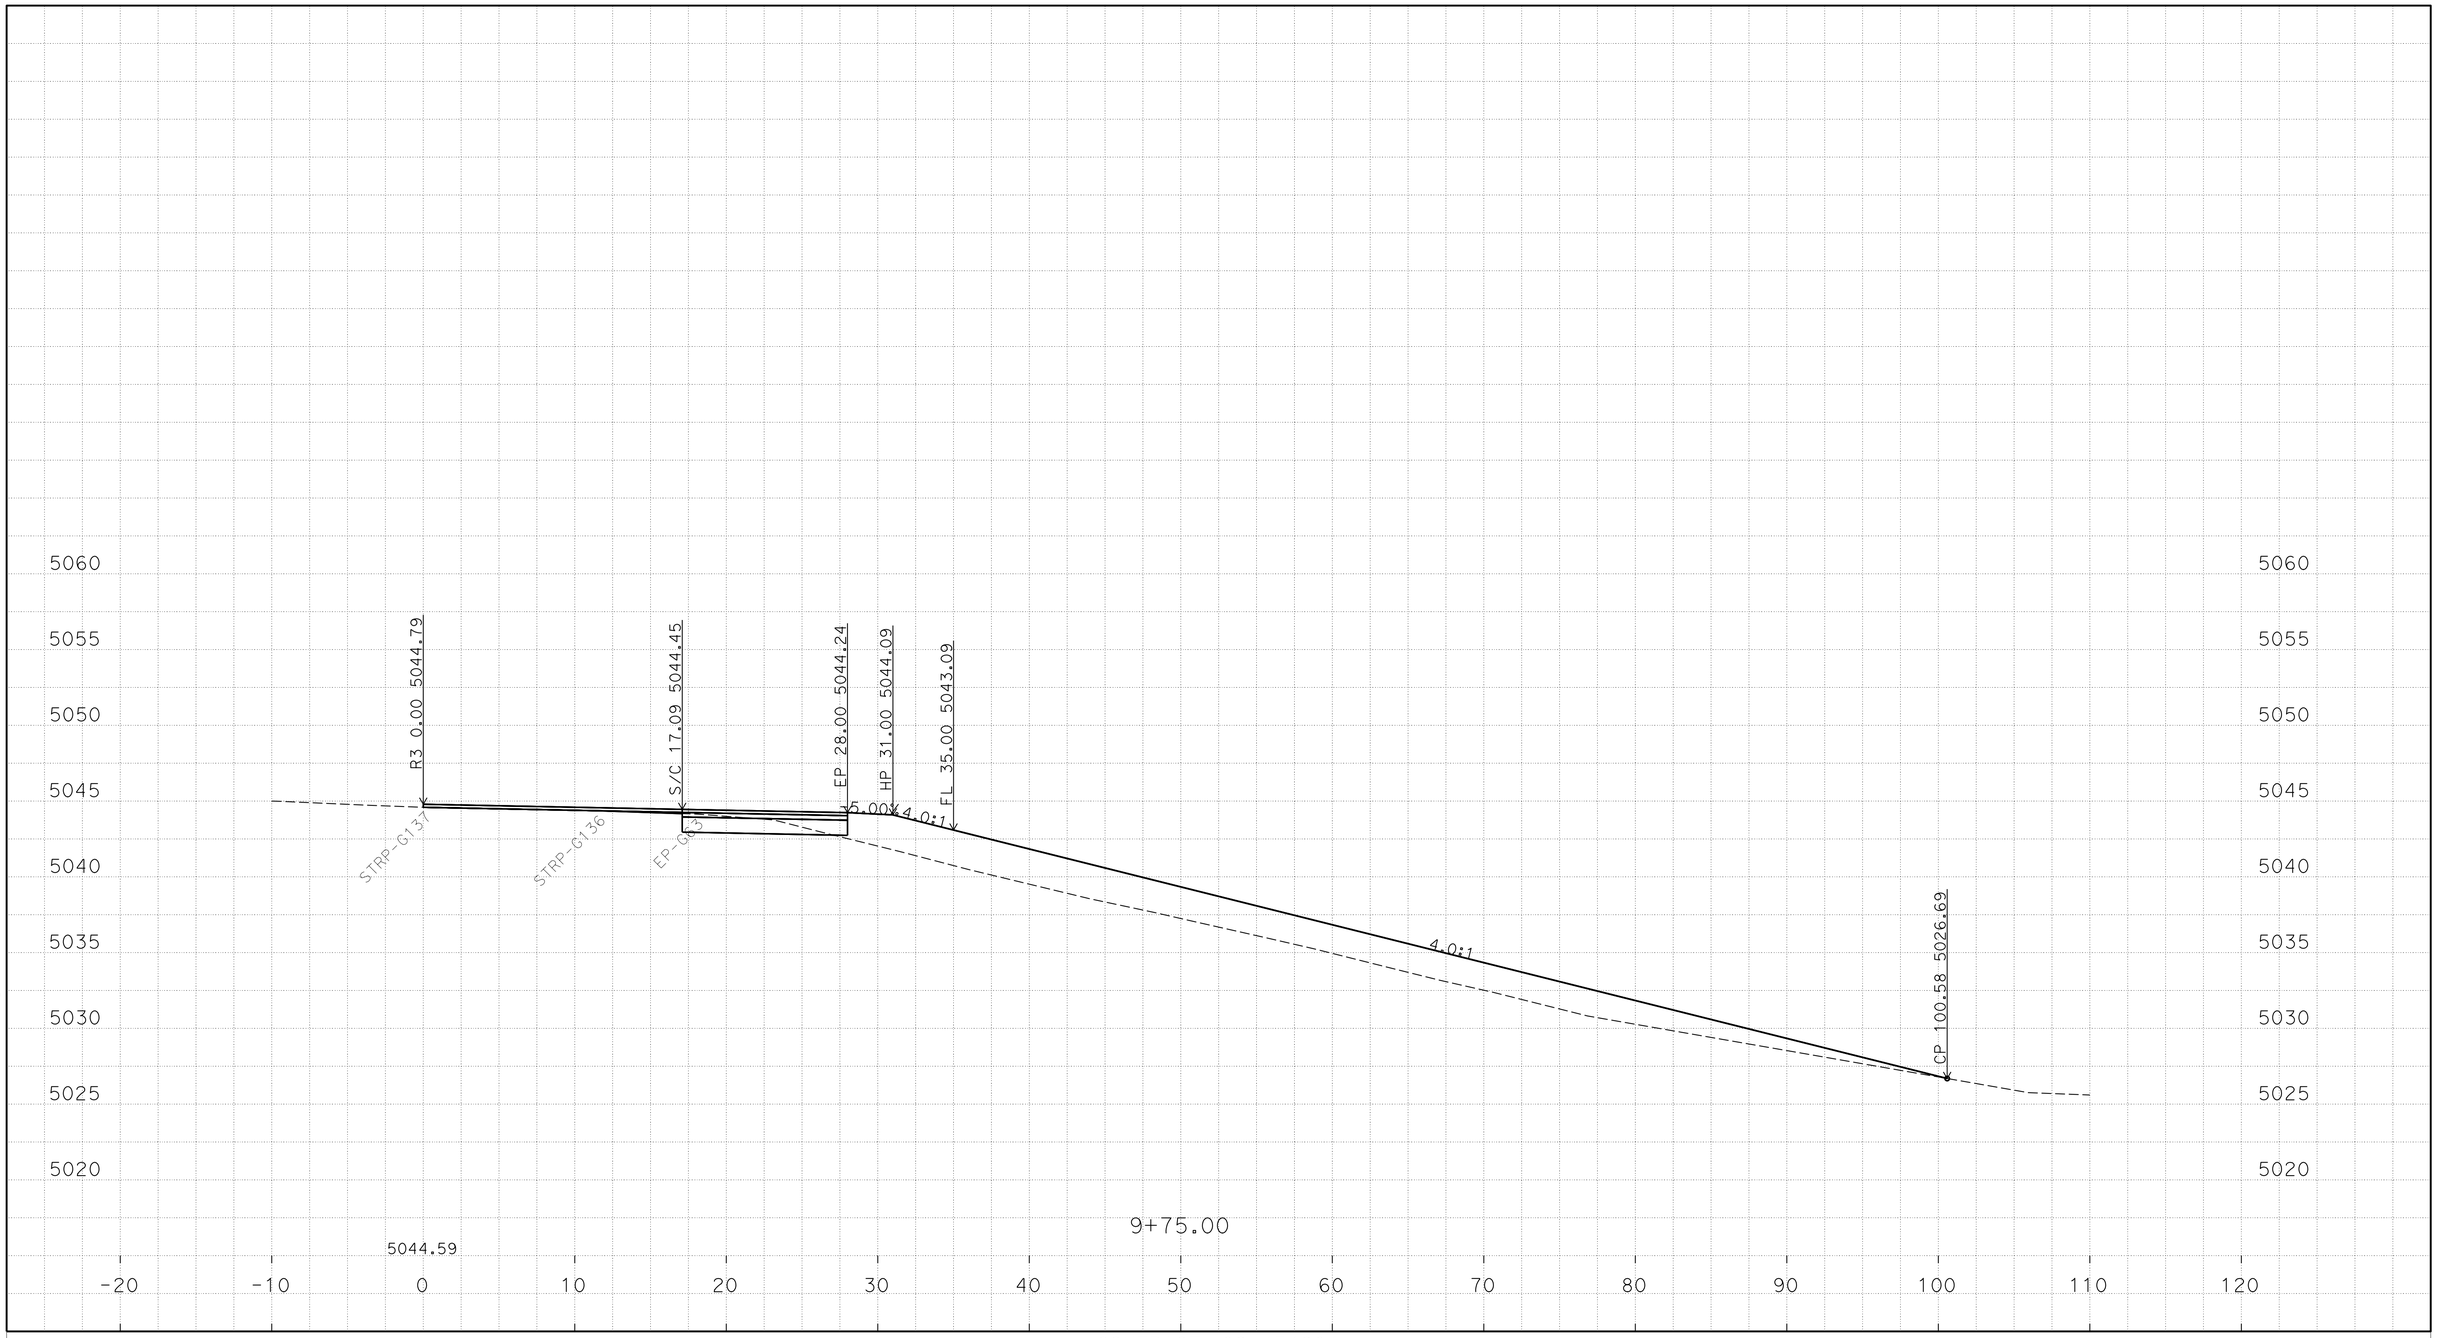

P:\proj1\02\4E420\design\C3D\XSec_Qtys
024E420 NB1N XSEC_TEMP_X_C3D_DWG.dwg - 18-Jan-16 2:05 PM

PLOTTED DATE: 25-FEB-2016

SCALE: 1"=5' Horiz.
1"=5' Vert.

CREATED BY: S117566

CONTRACT: 02-4E4204

DIST/CO/RTE/PM: 02/Las/Sie/395/0.0-5.6/0.0-3.1

PROJECT ID: 02 0002 0283

"R3" LINE
CROSS SECTIONS
26 OF 49

FOR EARTHWORK DEVELOPMENT ONLY

All Dimensions are U.S. Survey Feet

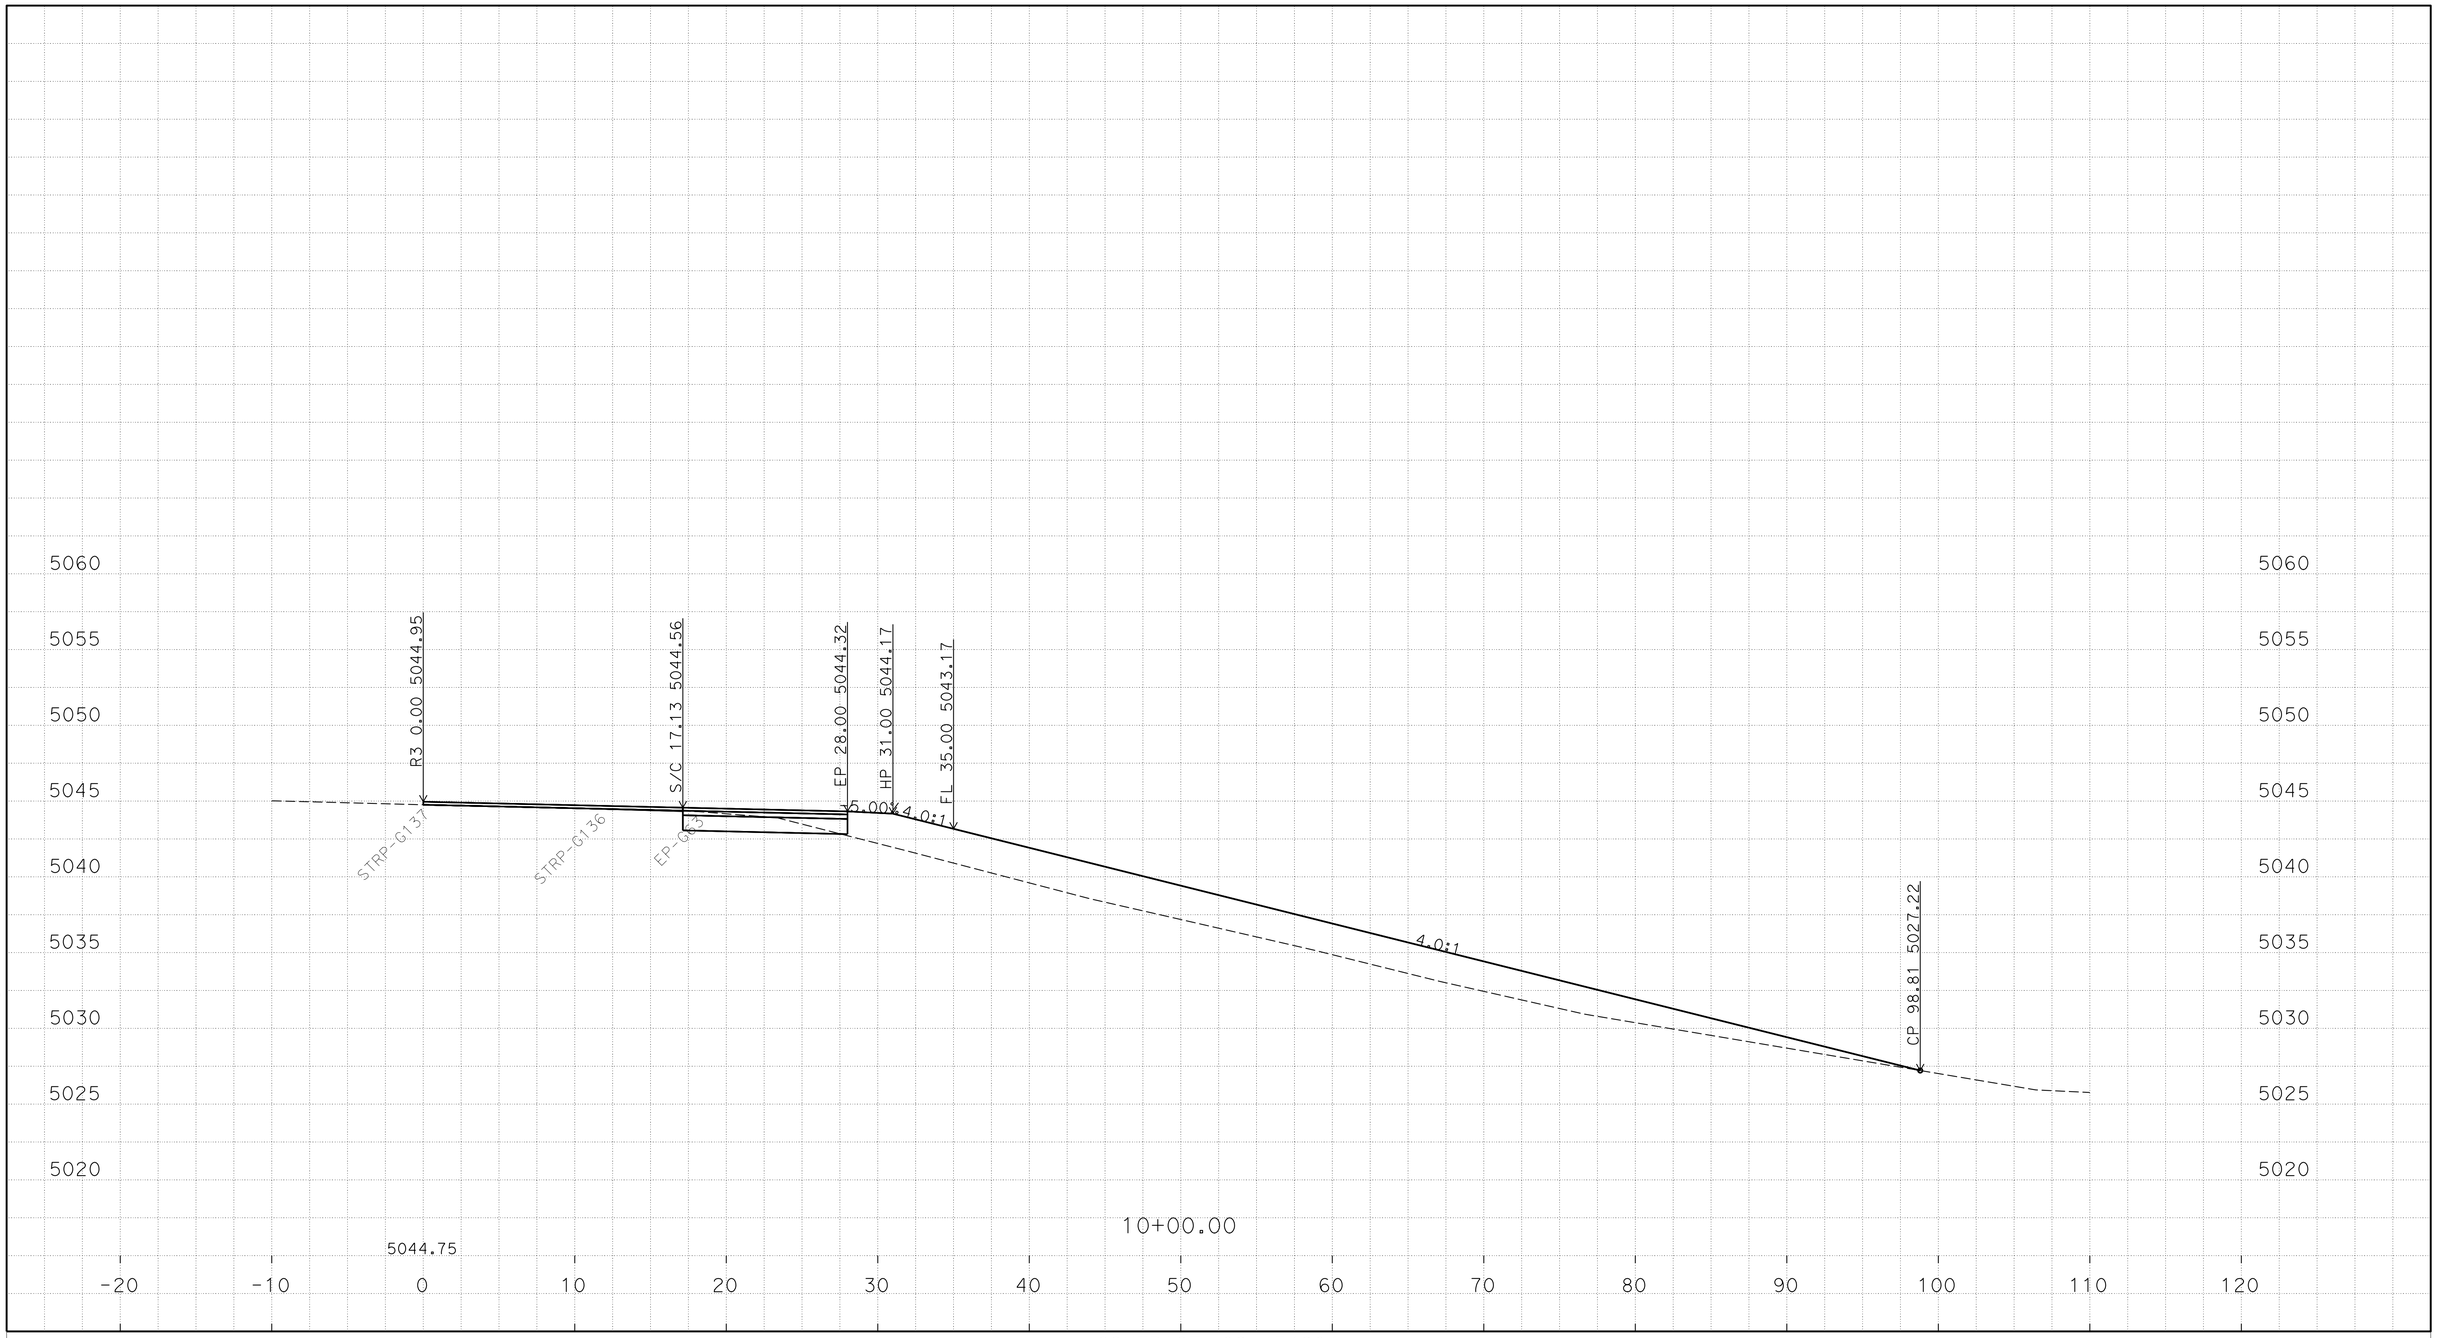

P:\proj1\02\4E420\design\C3D\XSec_Qtys
024E420 NB1N XSEC_TEMP_X_C3D_DWG.dwg - 18-Jan-16 2:05 PM

PLOTTED DATE: 25-FEB-2016

SCALE: 1"=5' Horiz.
1"=5' Vert.

CREATED BY: S117566

CONTRACT: 02-4E4204

DIST/CO/RTE/PM: 02/Las/Sie/395/0.0-5.6/0.0-3.1

PROJECT ID: 02 0002 0283

"R3" LINE
CROSS SECTIONS
27 OF 49

FOR EARTHWORK DEVELOPMENT ONLY

All Dimensions are U.S. Survey Feet

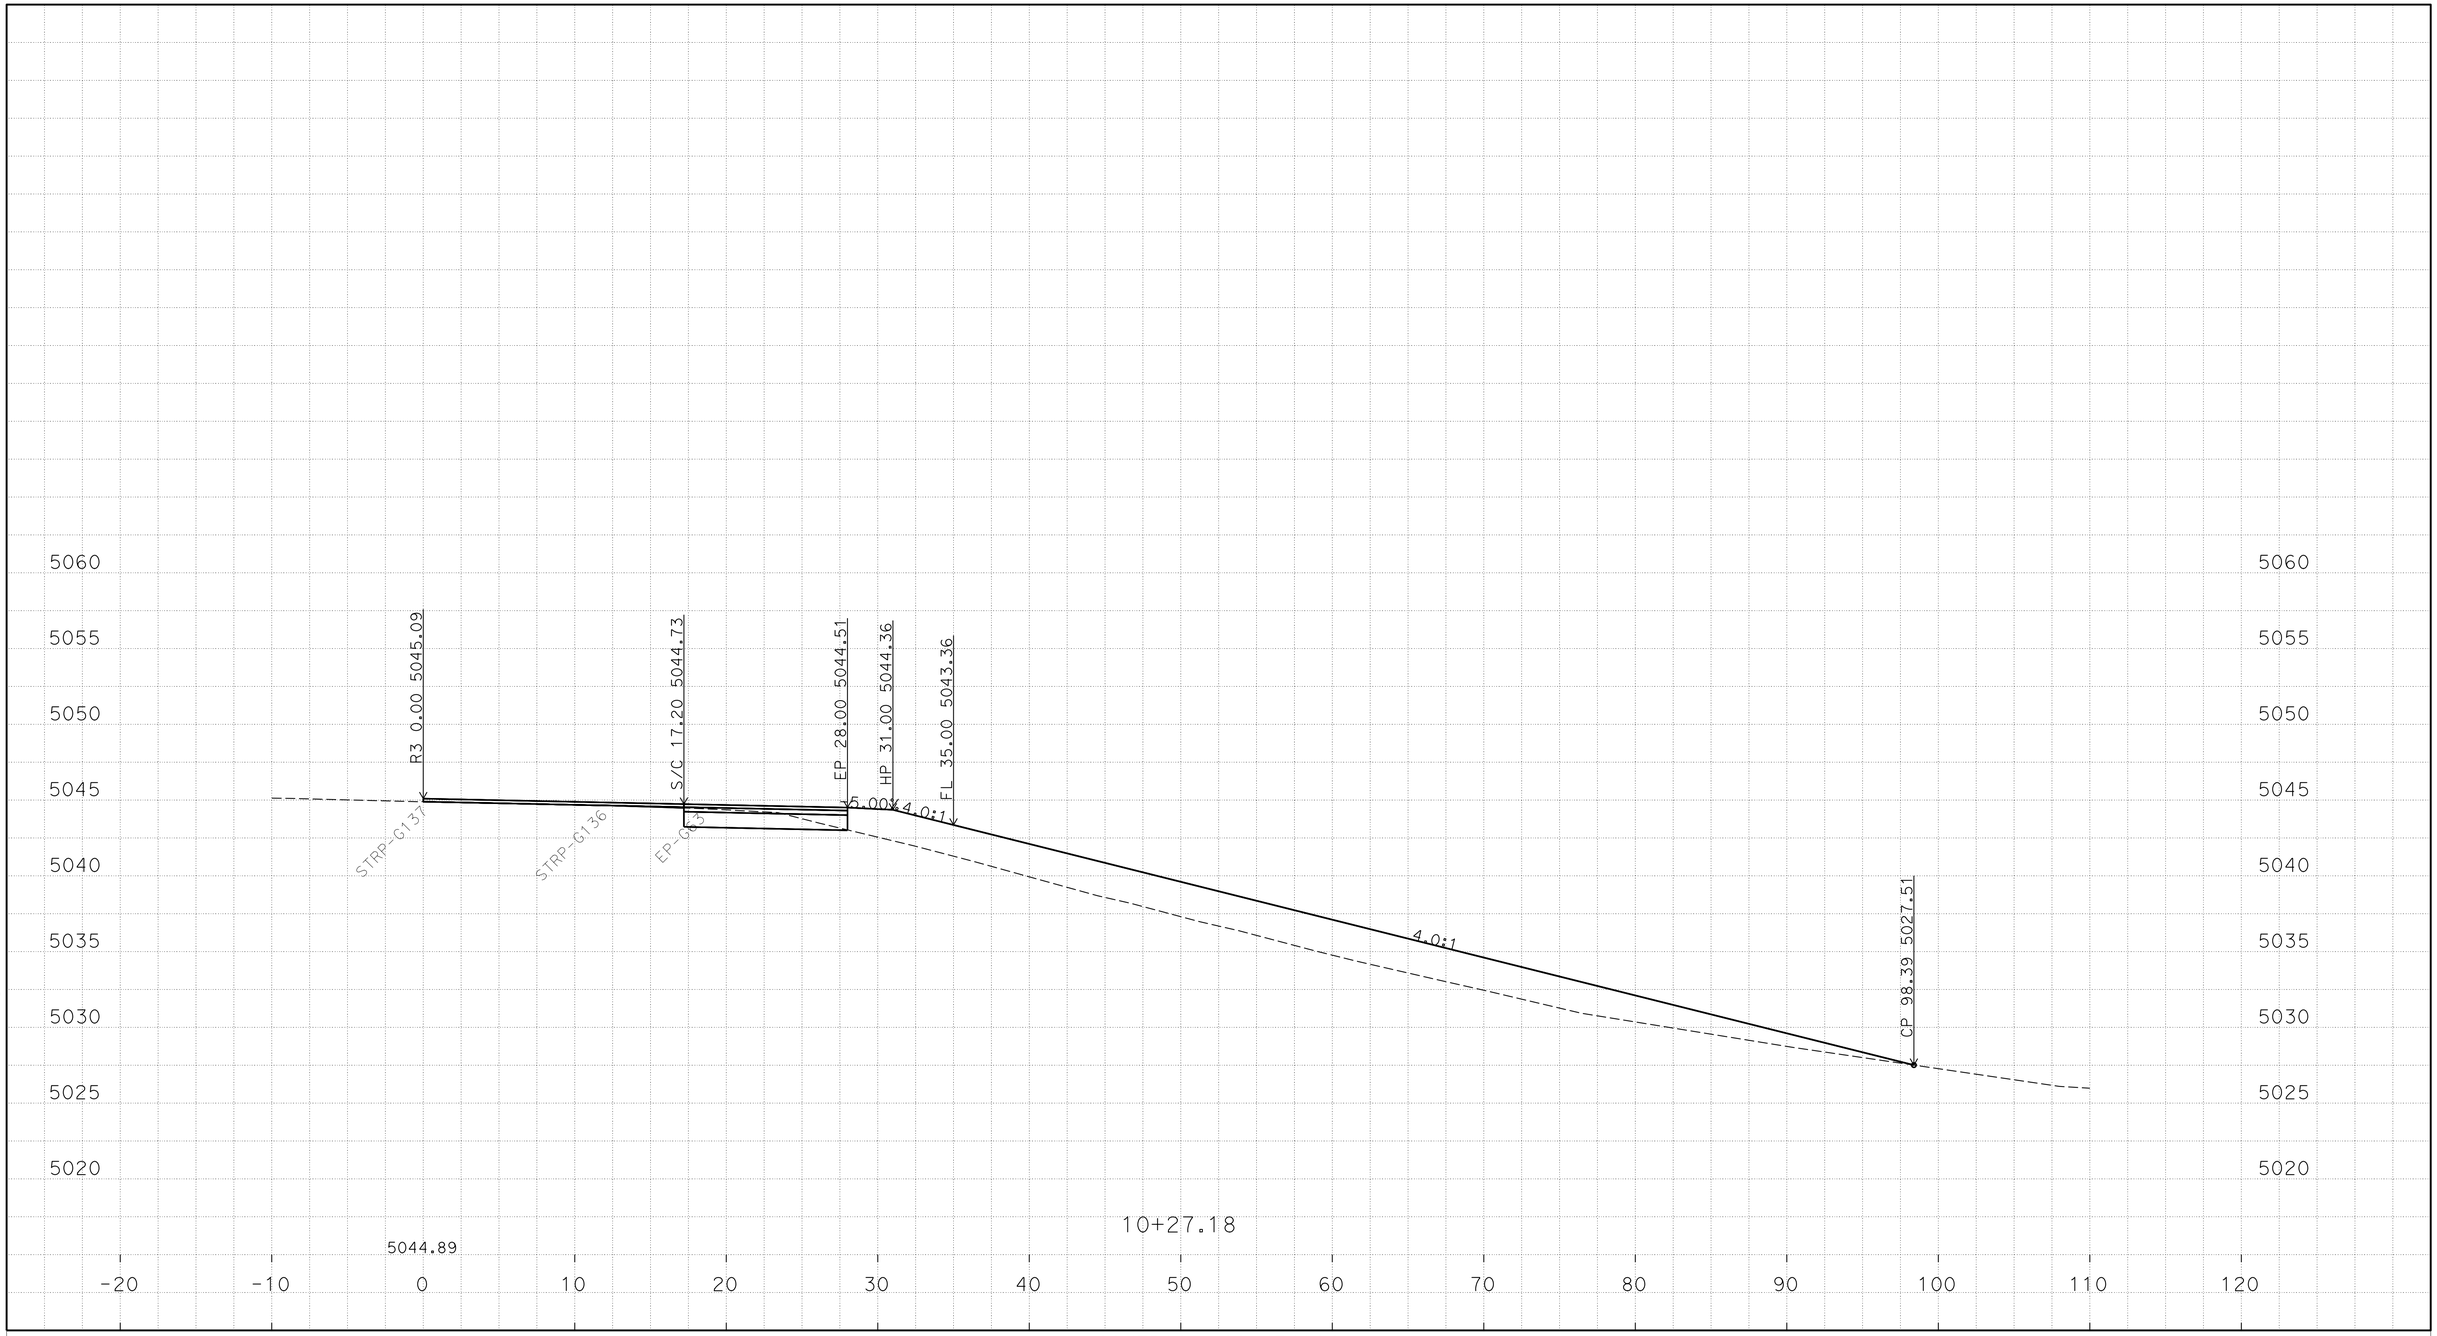

P:\proj1\02\4E420\design\C3D\XSec_Qtys
024E420 NB1N XSEC_TEMP_X_C3D_DWG.dwg - 18-Jan-16 2:05 PM

PLOTTED DATE: 25-FEB-2016

SCALE: 1"=5' Horiz.
1"=5' Vert.

CREATED BY: S117566

CONTRACT: 02-4E4204

DIST/CO/RTE/PM: 02/Las/Sie/395/0.0-5.6/0.0-3.1

PROJECT ID: 02 0002 0283

"R3" LINE
CROSS SECTIONS
28 OF 49

FOR EARTHWORK DEVELOPMENT ONLY

All Dimensions are U.S. Survey Feet

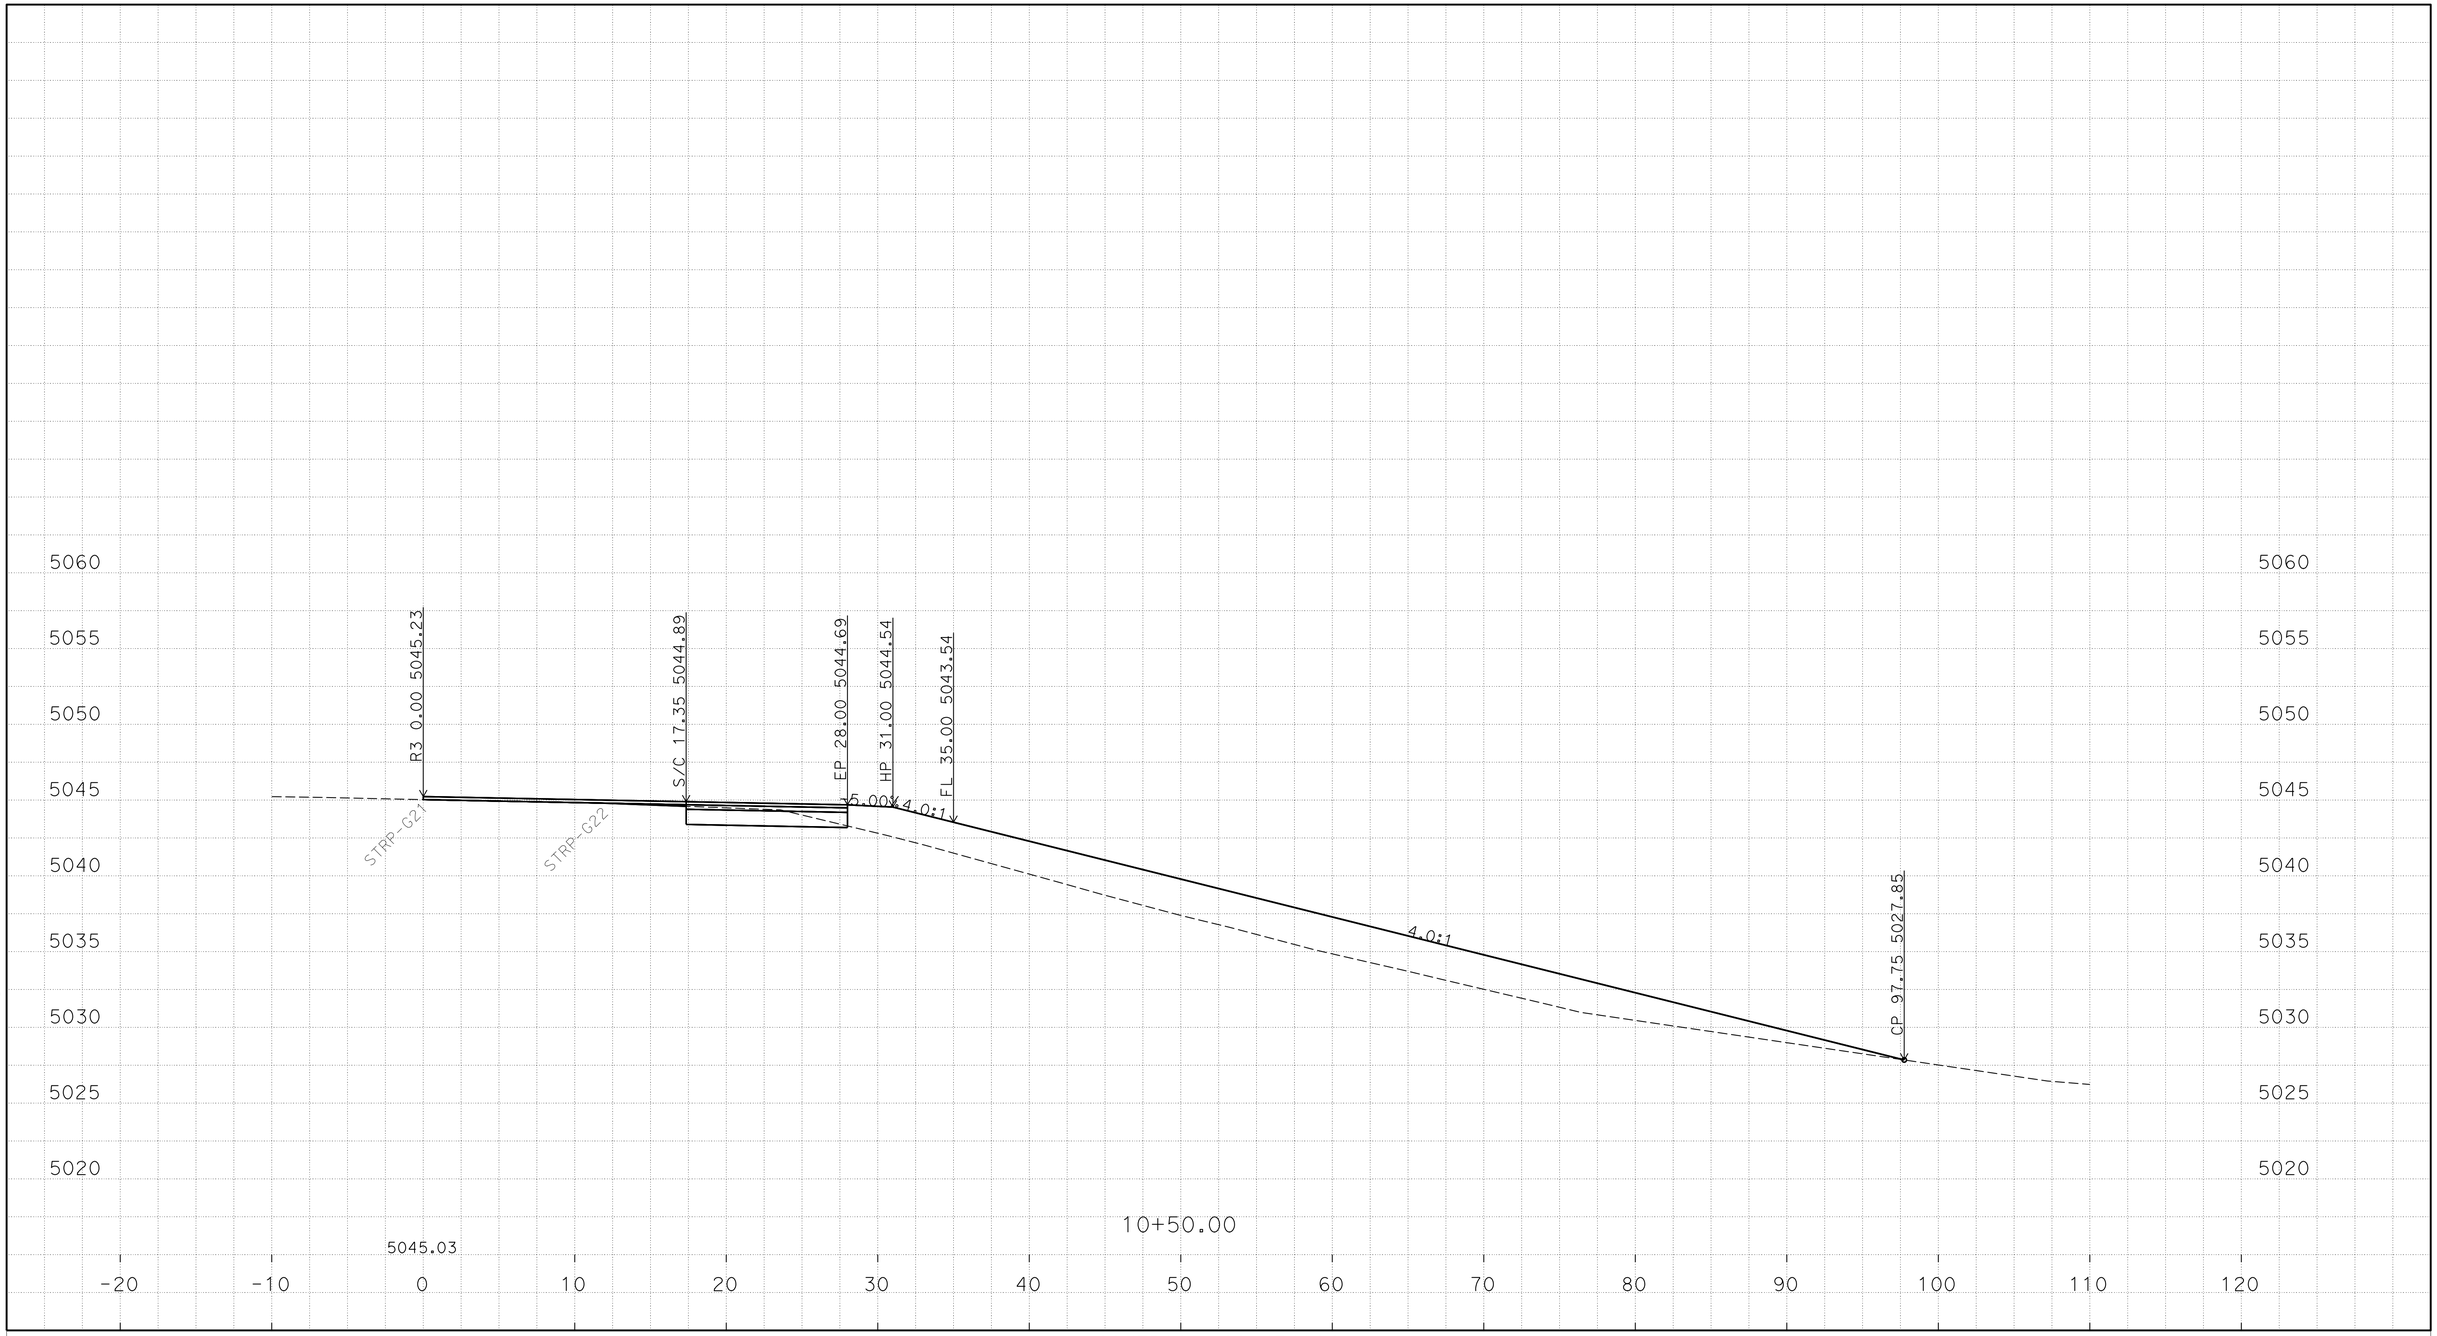

P:\proj1\02\4E420\design\C3D\XSec_Qtys
024E420 NB1N XSEC_TEMP_X_C3D_DWG.dwg - 18-Jan-16 2:05 PM

PLOTTED DATE: 25-FEB-2016

SCALE: 1"=5' Horiz.
1"=5' Vert.

CREATED BY: S117566

CONTRACT: 02-4E4204

DIST/CO/RTE/PM: 02/Las/Sie/395/0.0-5.6/0.0-3.1

PROJECT ID: 02 0002 0283

"R3" LINE
CROSS SECTIONS
29 OF 49

FOR EARTHWORK DEVELOPMENT ONLY

All Dimensions are U.S. Survey Feet

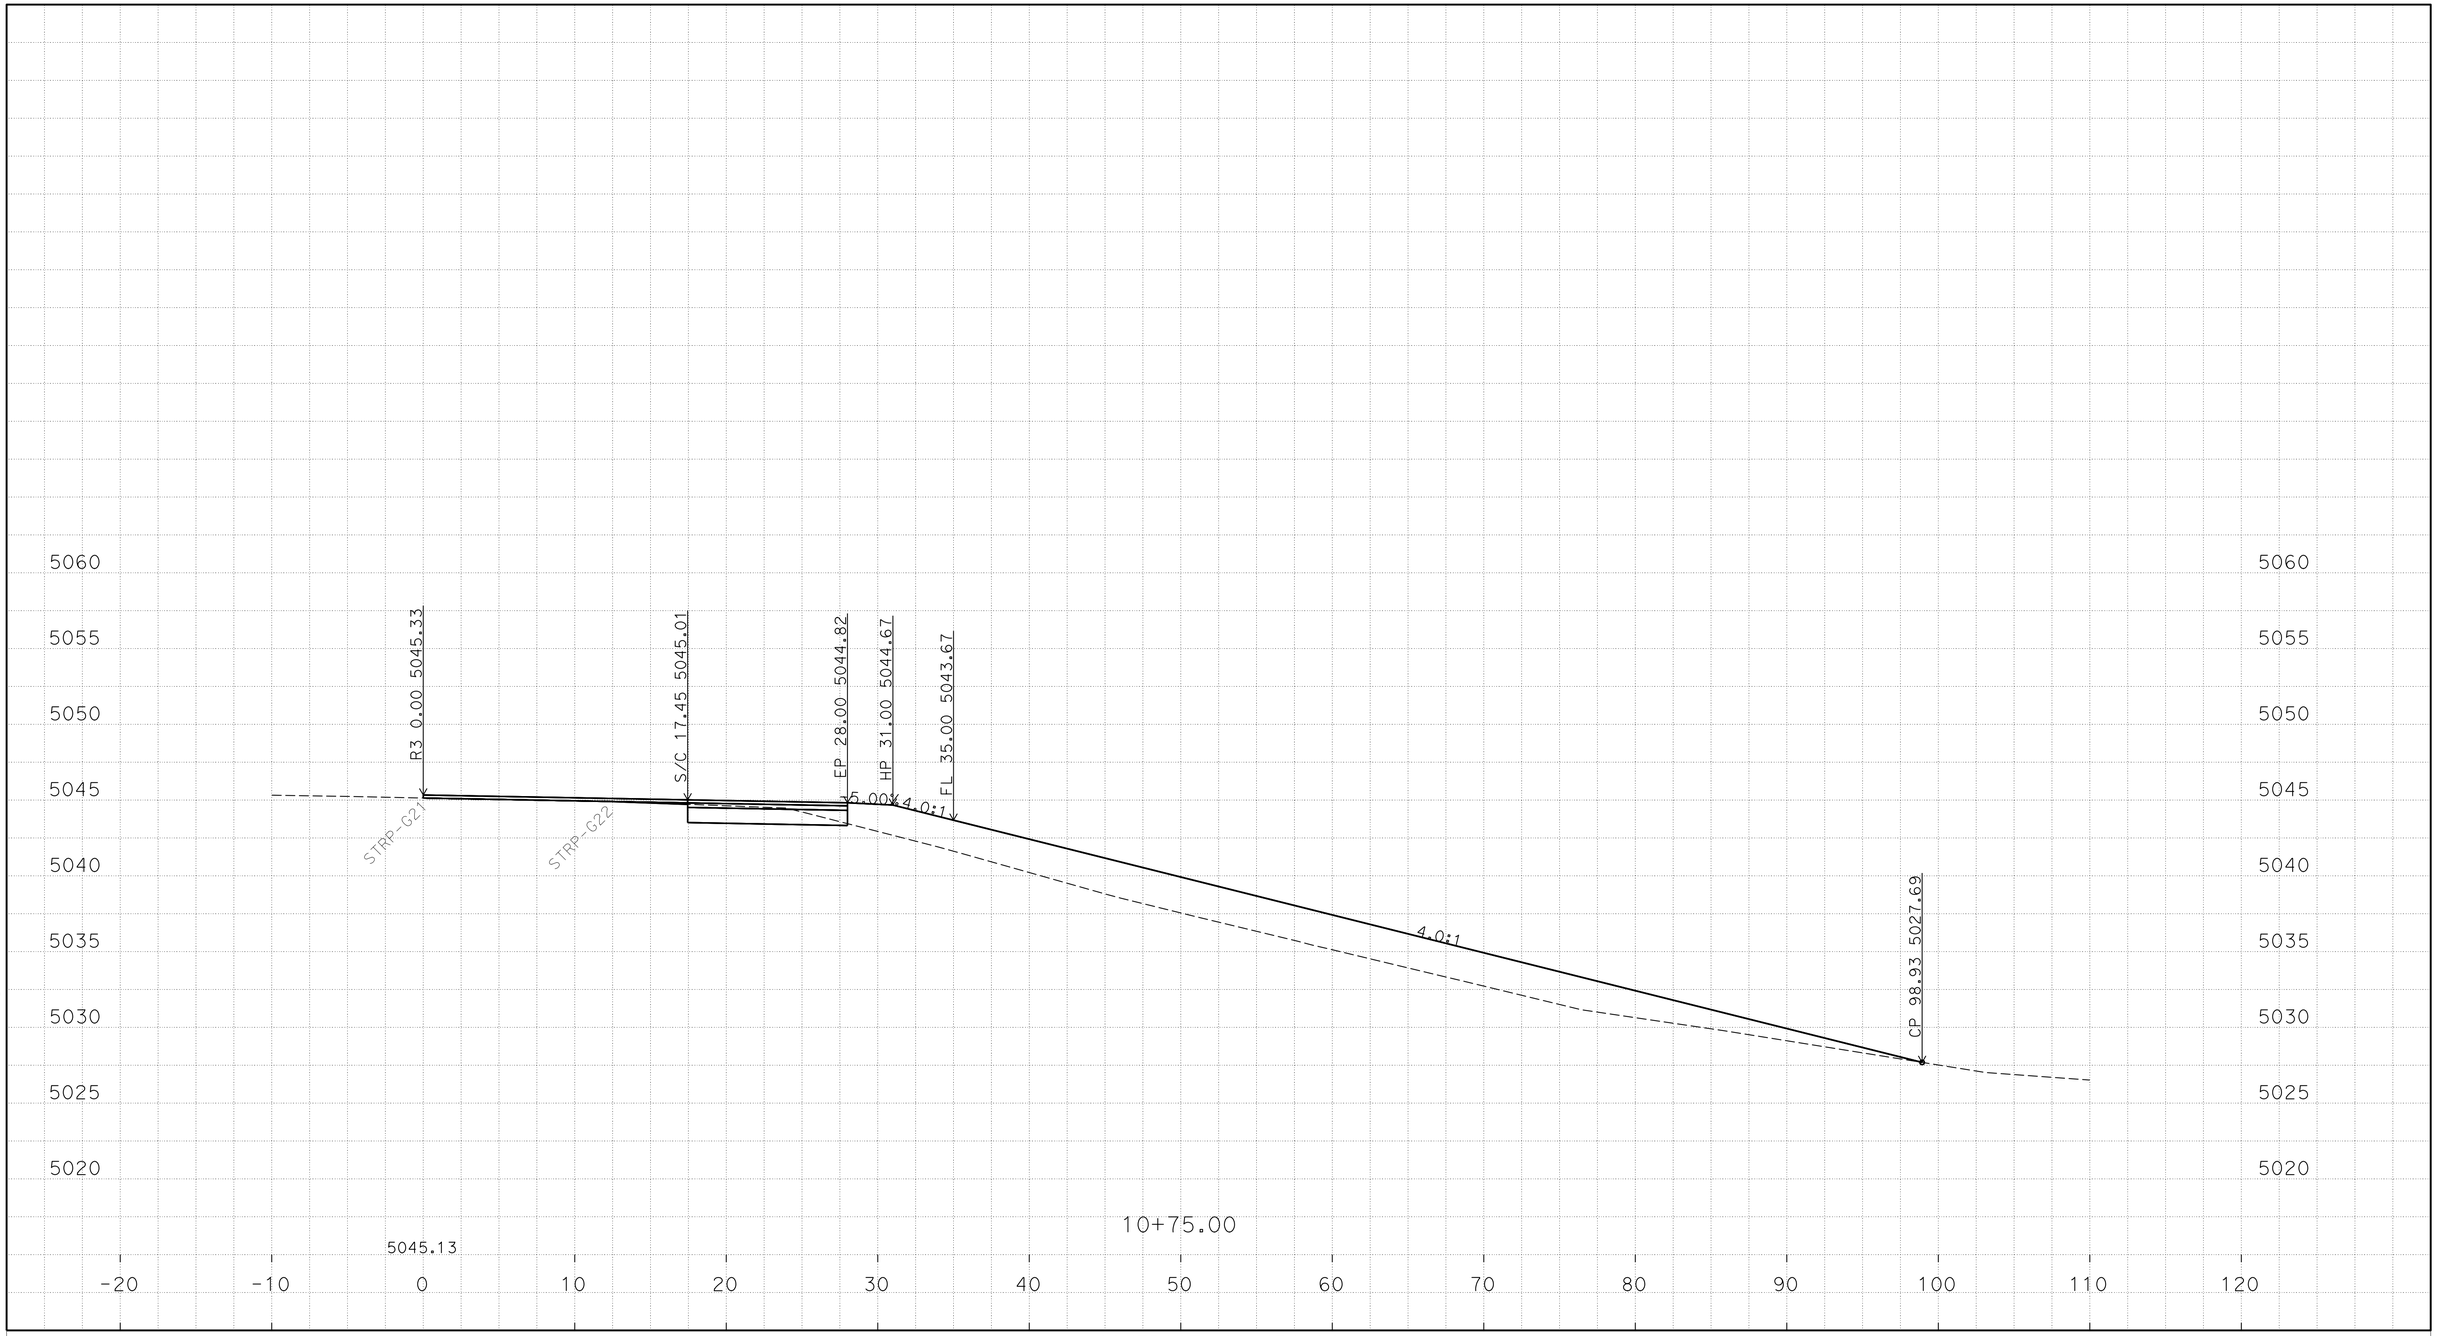

P:\proj1\02\4E420\design\C3D\XSec_Qtys
024E420 NB1N XSEC_TEMP_X_C3D_DWG.dwg - 18-Jan-16 2:05 PM

PLOTTED DATE: 25-FEB-2016

SCALE: 1"=5' Horiz.
1"=5' Vert.

CREATED BY: S117566

CONTRACT: 02-4E4204

DIST/CO/RTE/PM: 02/Las/Sie/395/0.0-5.6/0.0-3.1

PROJECT ID: 02 0002 0283

"R3" LINE
CROSS SECTIONS
30 OF 49

FOR EARTHWORK DEVELOPMENT ONLY

All Dimensions are U.S. Survey Feet

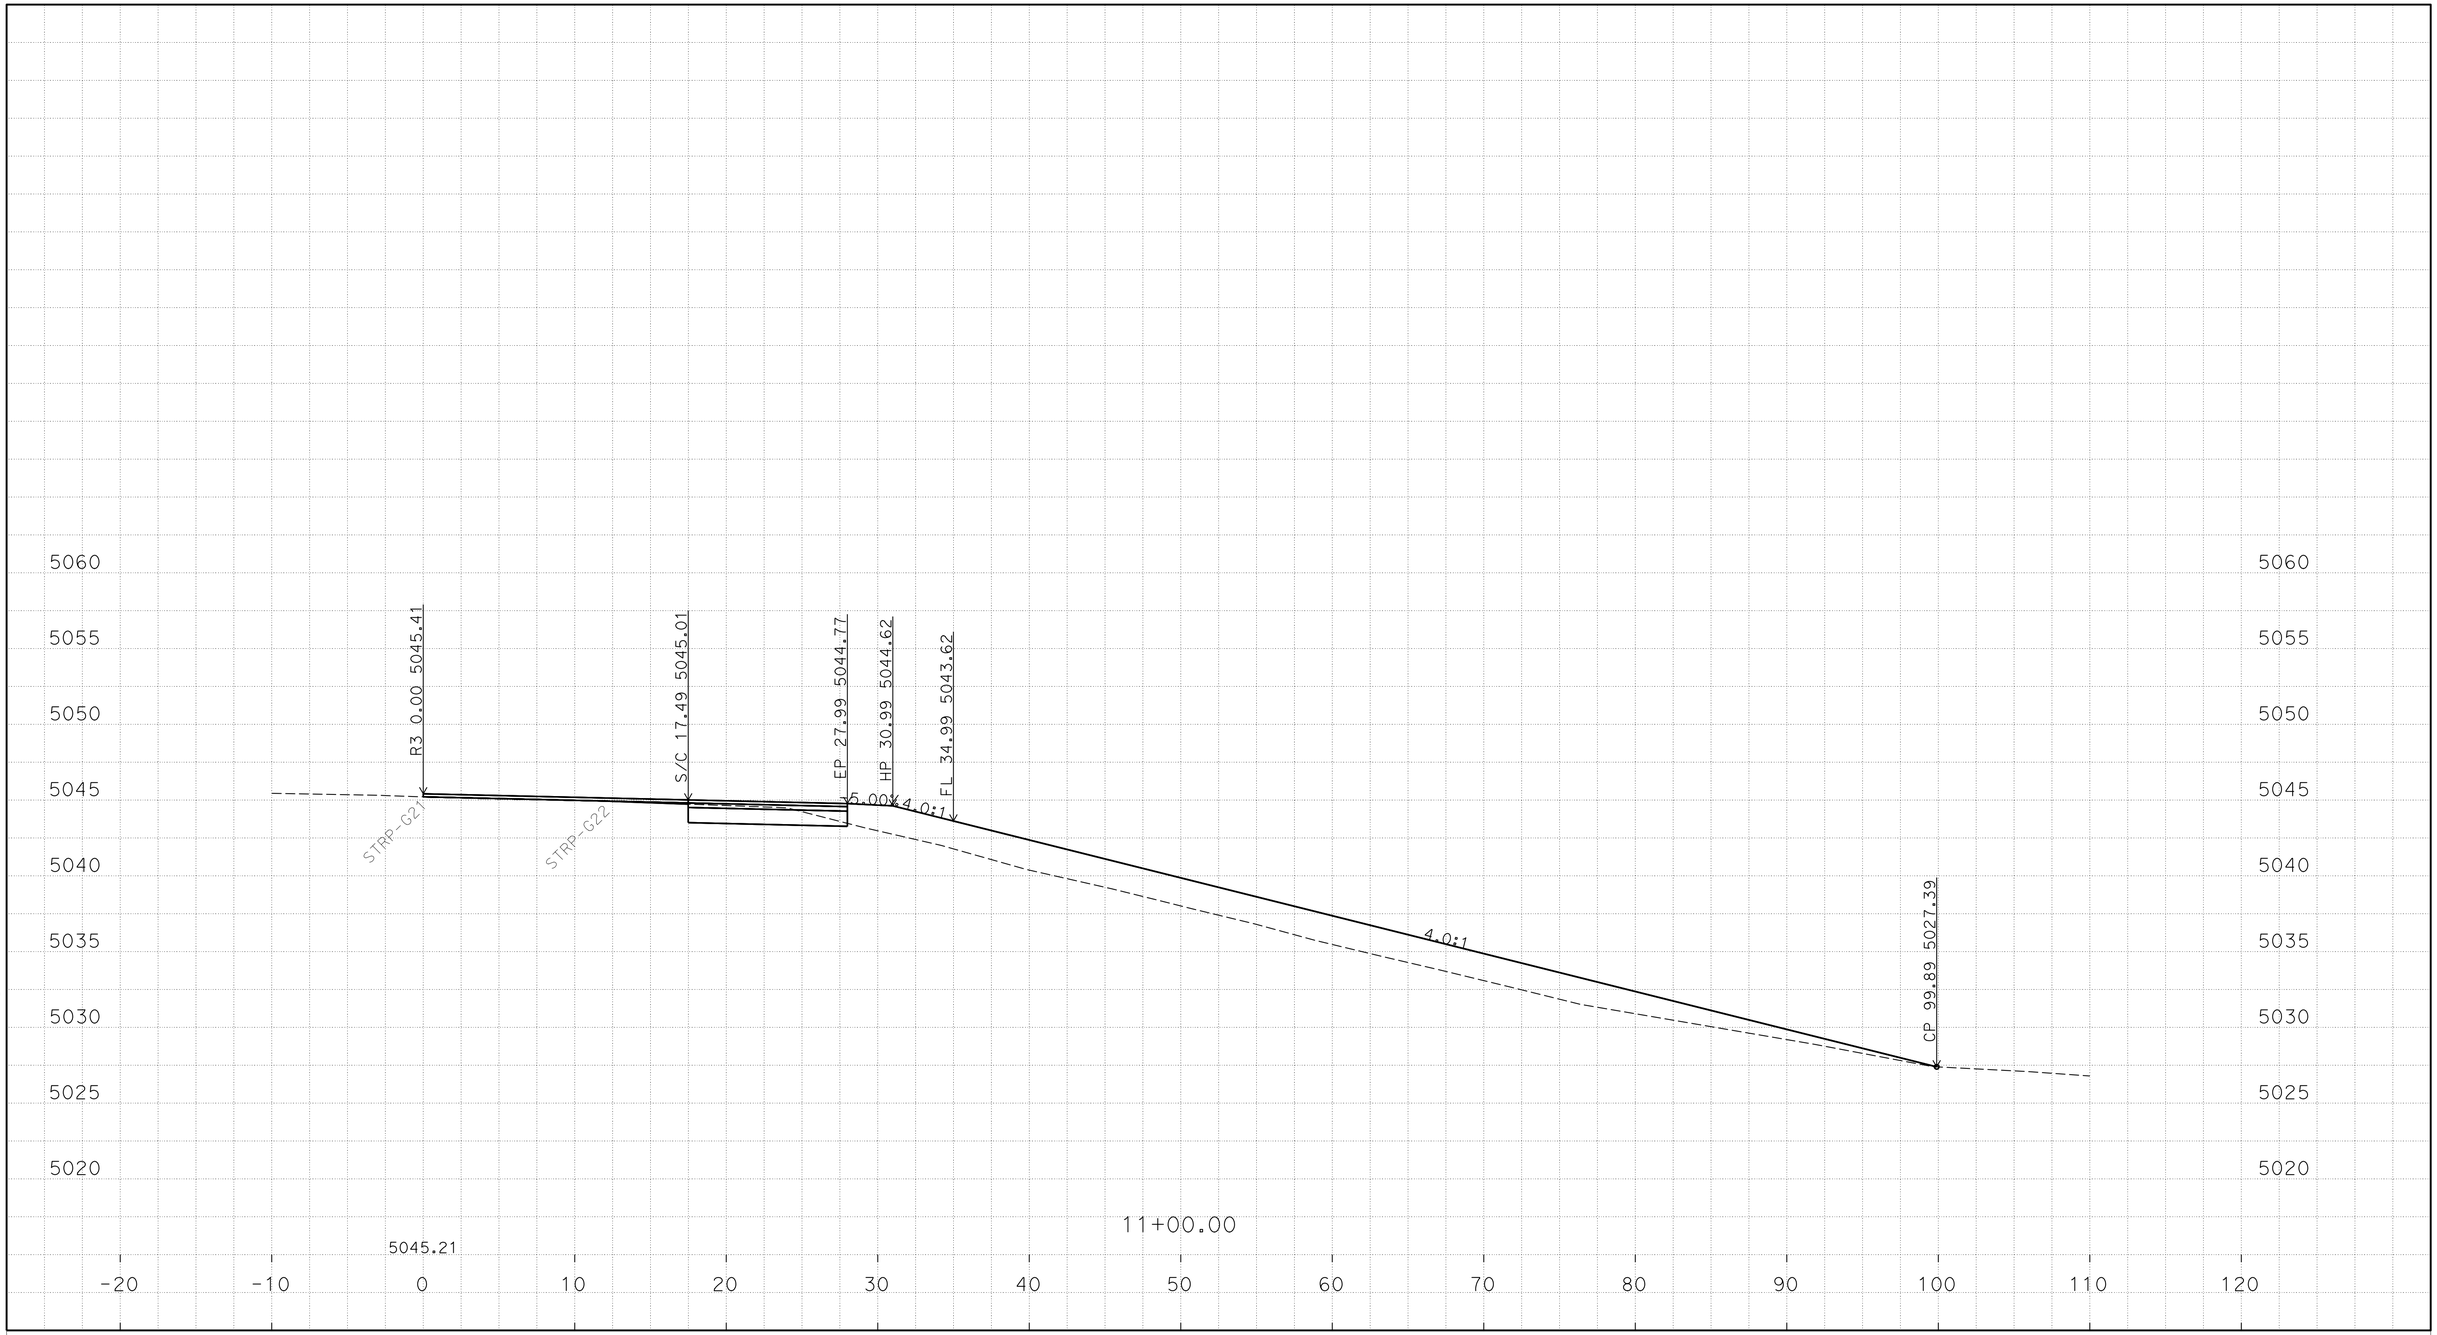

P:\proj1\02\4E420\design\C3D\XSec_Qtys
024E420 NB1N XSEC_TEMP_X_C3D_DWG.dwg - 18-Jan-16 2:05 PM

PLOTTED DATE: 25-FEB-2016

SCALE: 1"=5' Horiz.
1"=5' Vert.

CREATED BY: S117566

CONTRACT: 02-4E4204

DIST/CO/RTE/PM: 02/Las/Sie/395/0.0-5.6/0.0-3.1

PROJECT ID: 02 0002 0283

"R3" LINE
CROSS SECTIONS
31 OF 49

FOR EARTHWORK DEVELOPMENT ONLY

All Dimensions are U.S. Survey Feet

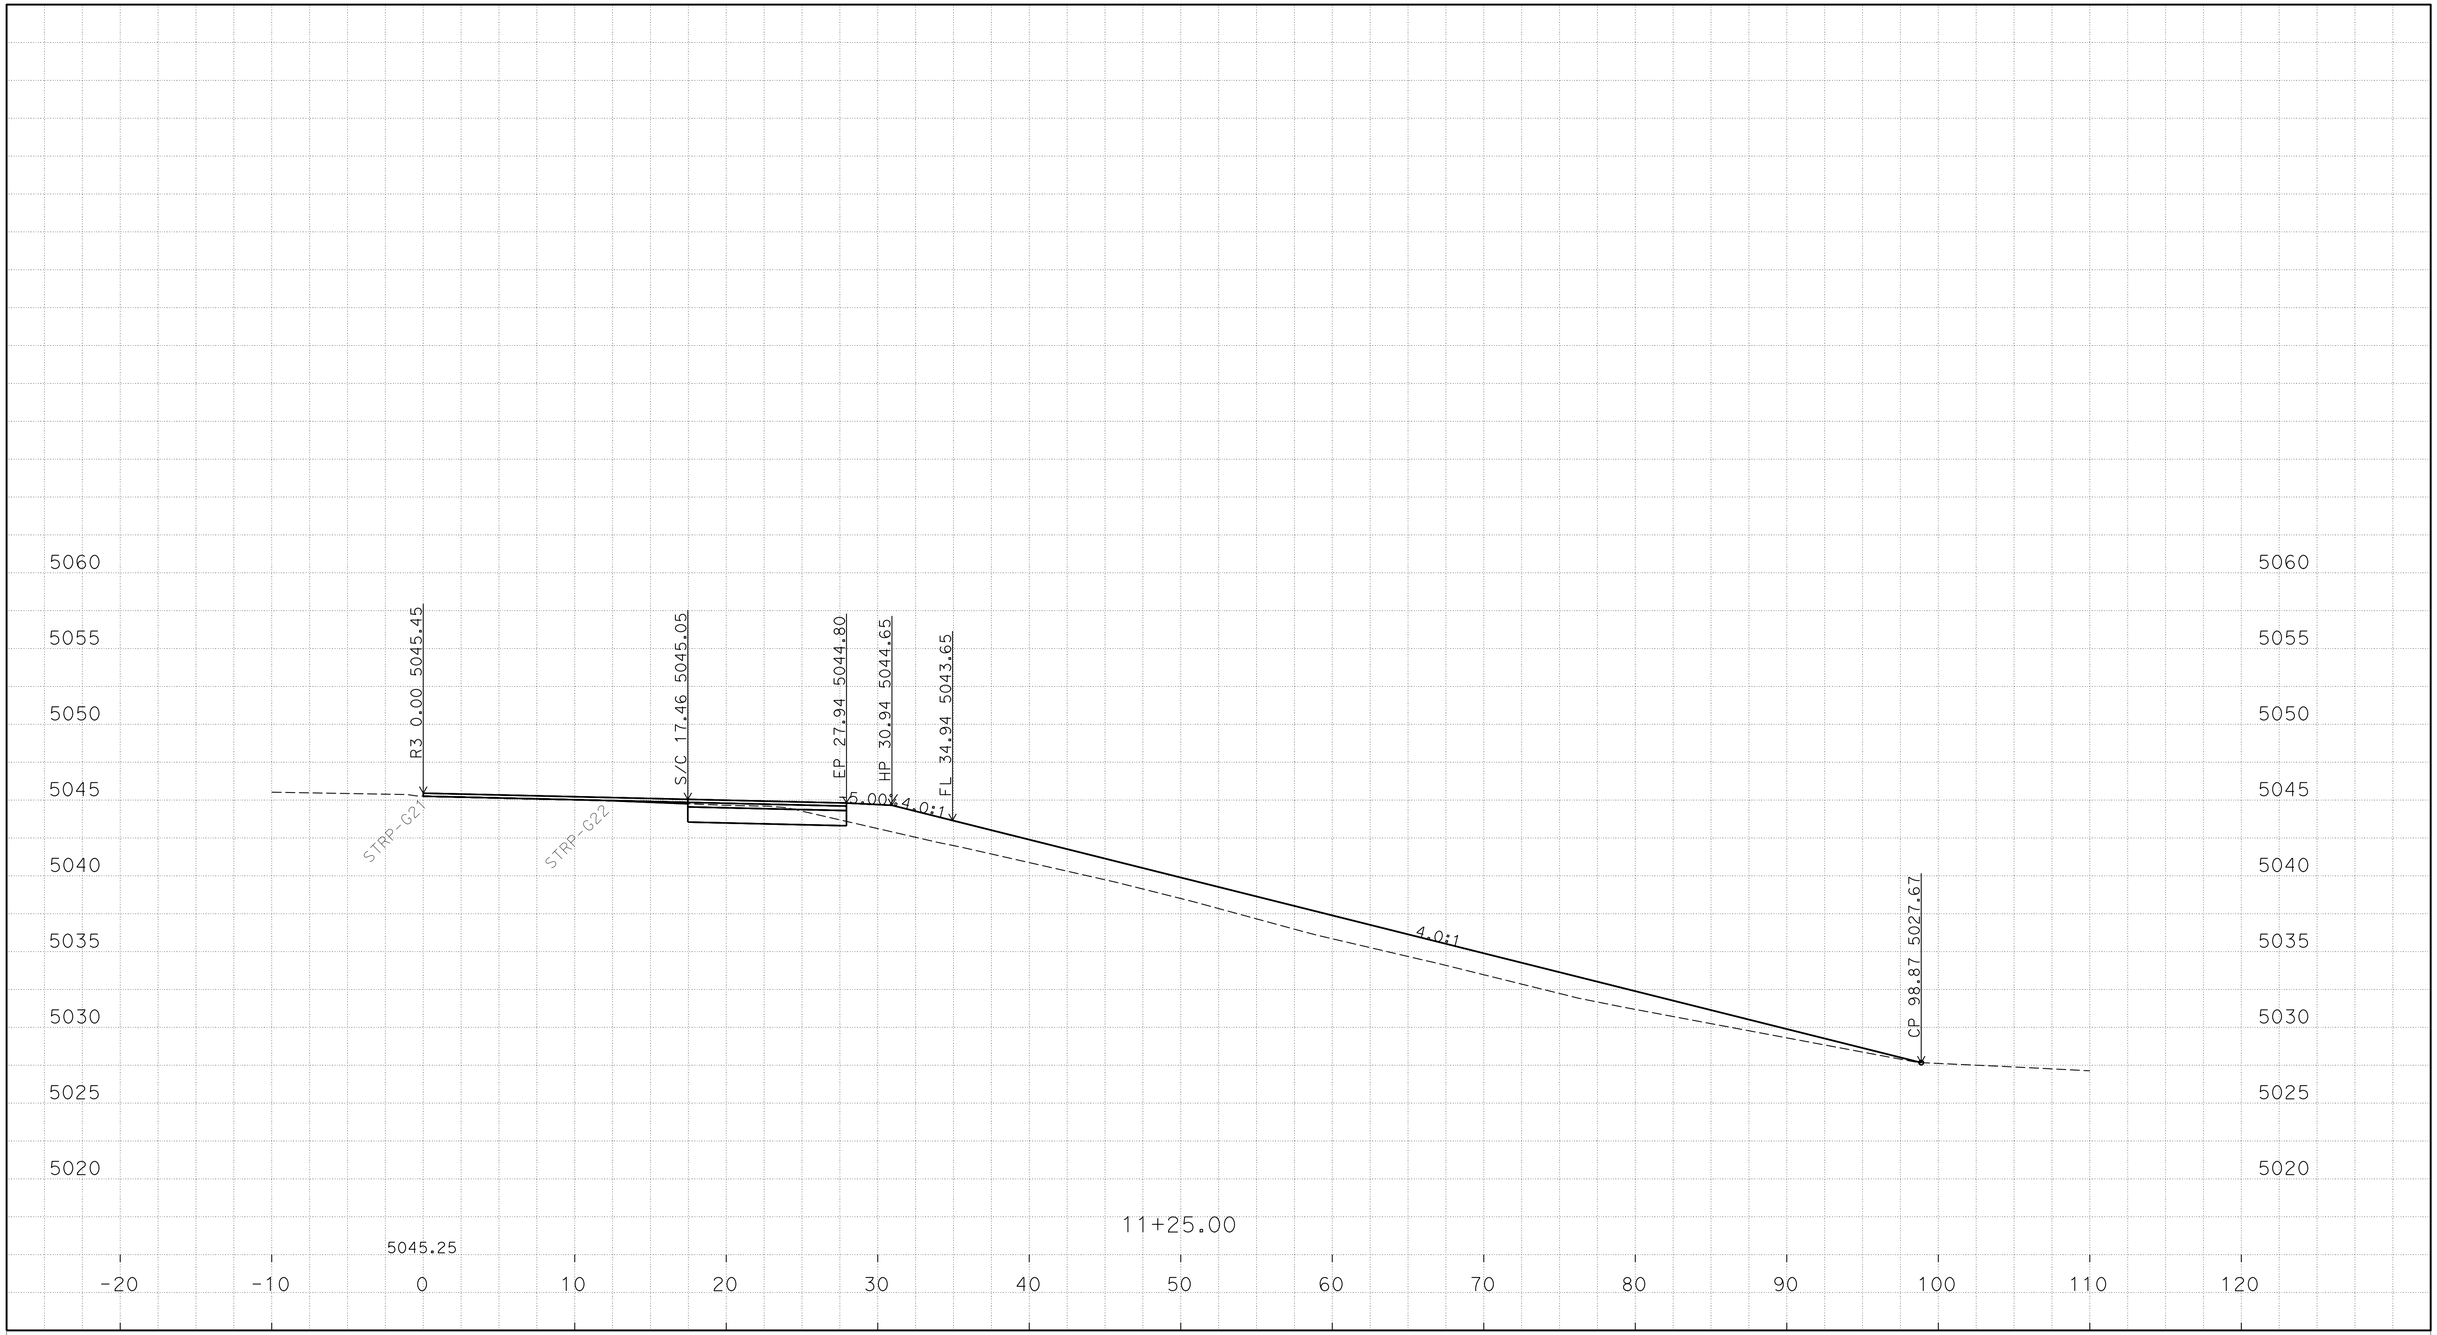

P:\proj1\02\4E420\design\C3D\XSec_Qtys
024E420 NB1N XSEC_TEMP_X_C3D_DWG.dwg - 18-Jan-16 2:05 PM

PLOTTED DATE: 25-FEB-2016

SCALE: 1"=5' Horiz.
1"=5' Vert.

CREATED BY: S117566

CONTRACT: 02-4E4204

DIST/CO/RTE/PM: 02/Las/Sie/395/0.0-5.6/0.0-3.1

PROJECT ID: 02 0002 0283

"R3" LINE
CROSS SECTIONS
32 OF 49

FOR EARTHWORK DEVELOPMENT ONLY

All Dimensions are U.S. Survey Feet

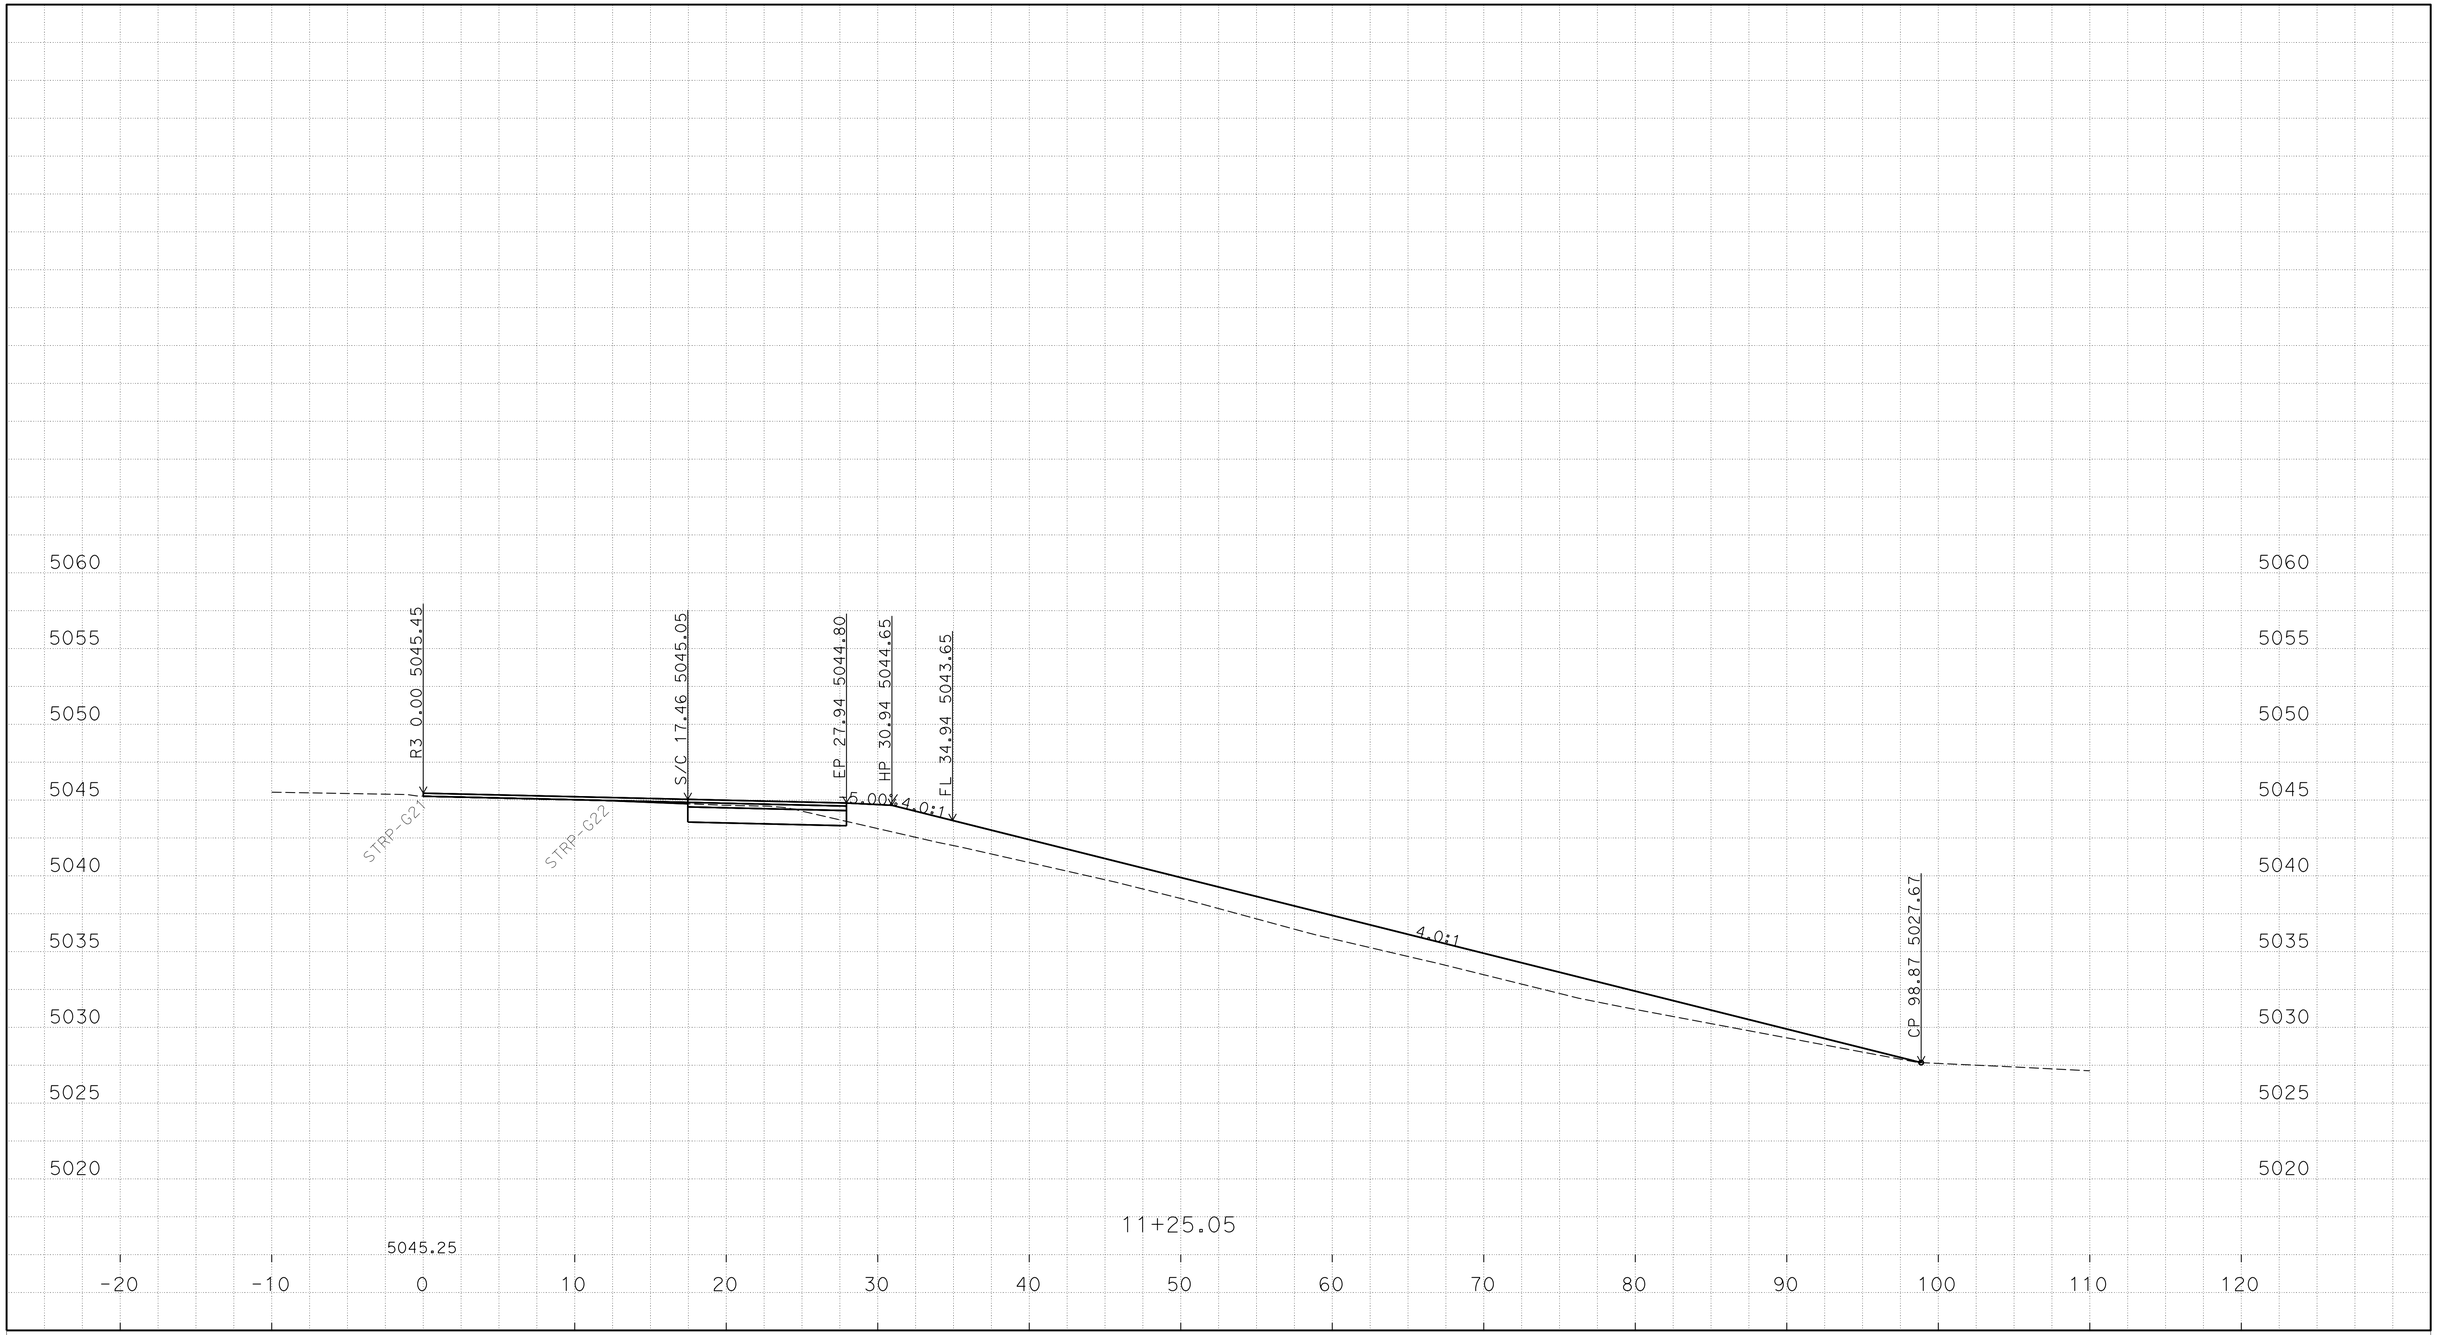

P:\proj1\02\4E420\design\C3D\XSec_Qtys
024E420 NB1N XSEC_TEMP_X_C3D_DWG.dwg - 18-Jan-16 2:05 PM

PLOTTED DATE: 25-FEB-2016

SCALE: 1"=5' Horiz.
1"=5' Vert.

CREATED BY: S117566

CONTRACT: 02-4E4204

DIST/CO/RTE/PM: 02/Las/Sie/395/0.0-5.6/0.0-3.1

PROJECT ID: 02 0002 0283

"R3" LINE
CROSS SECTIONS
33 OF 49

FOR EARTHWORK DEVELOPMENT ONLY

All Dimensions are U.S. Survey Feet

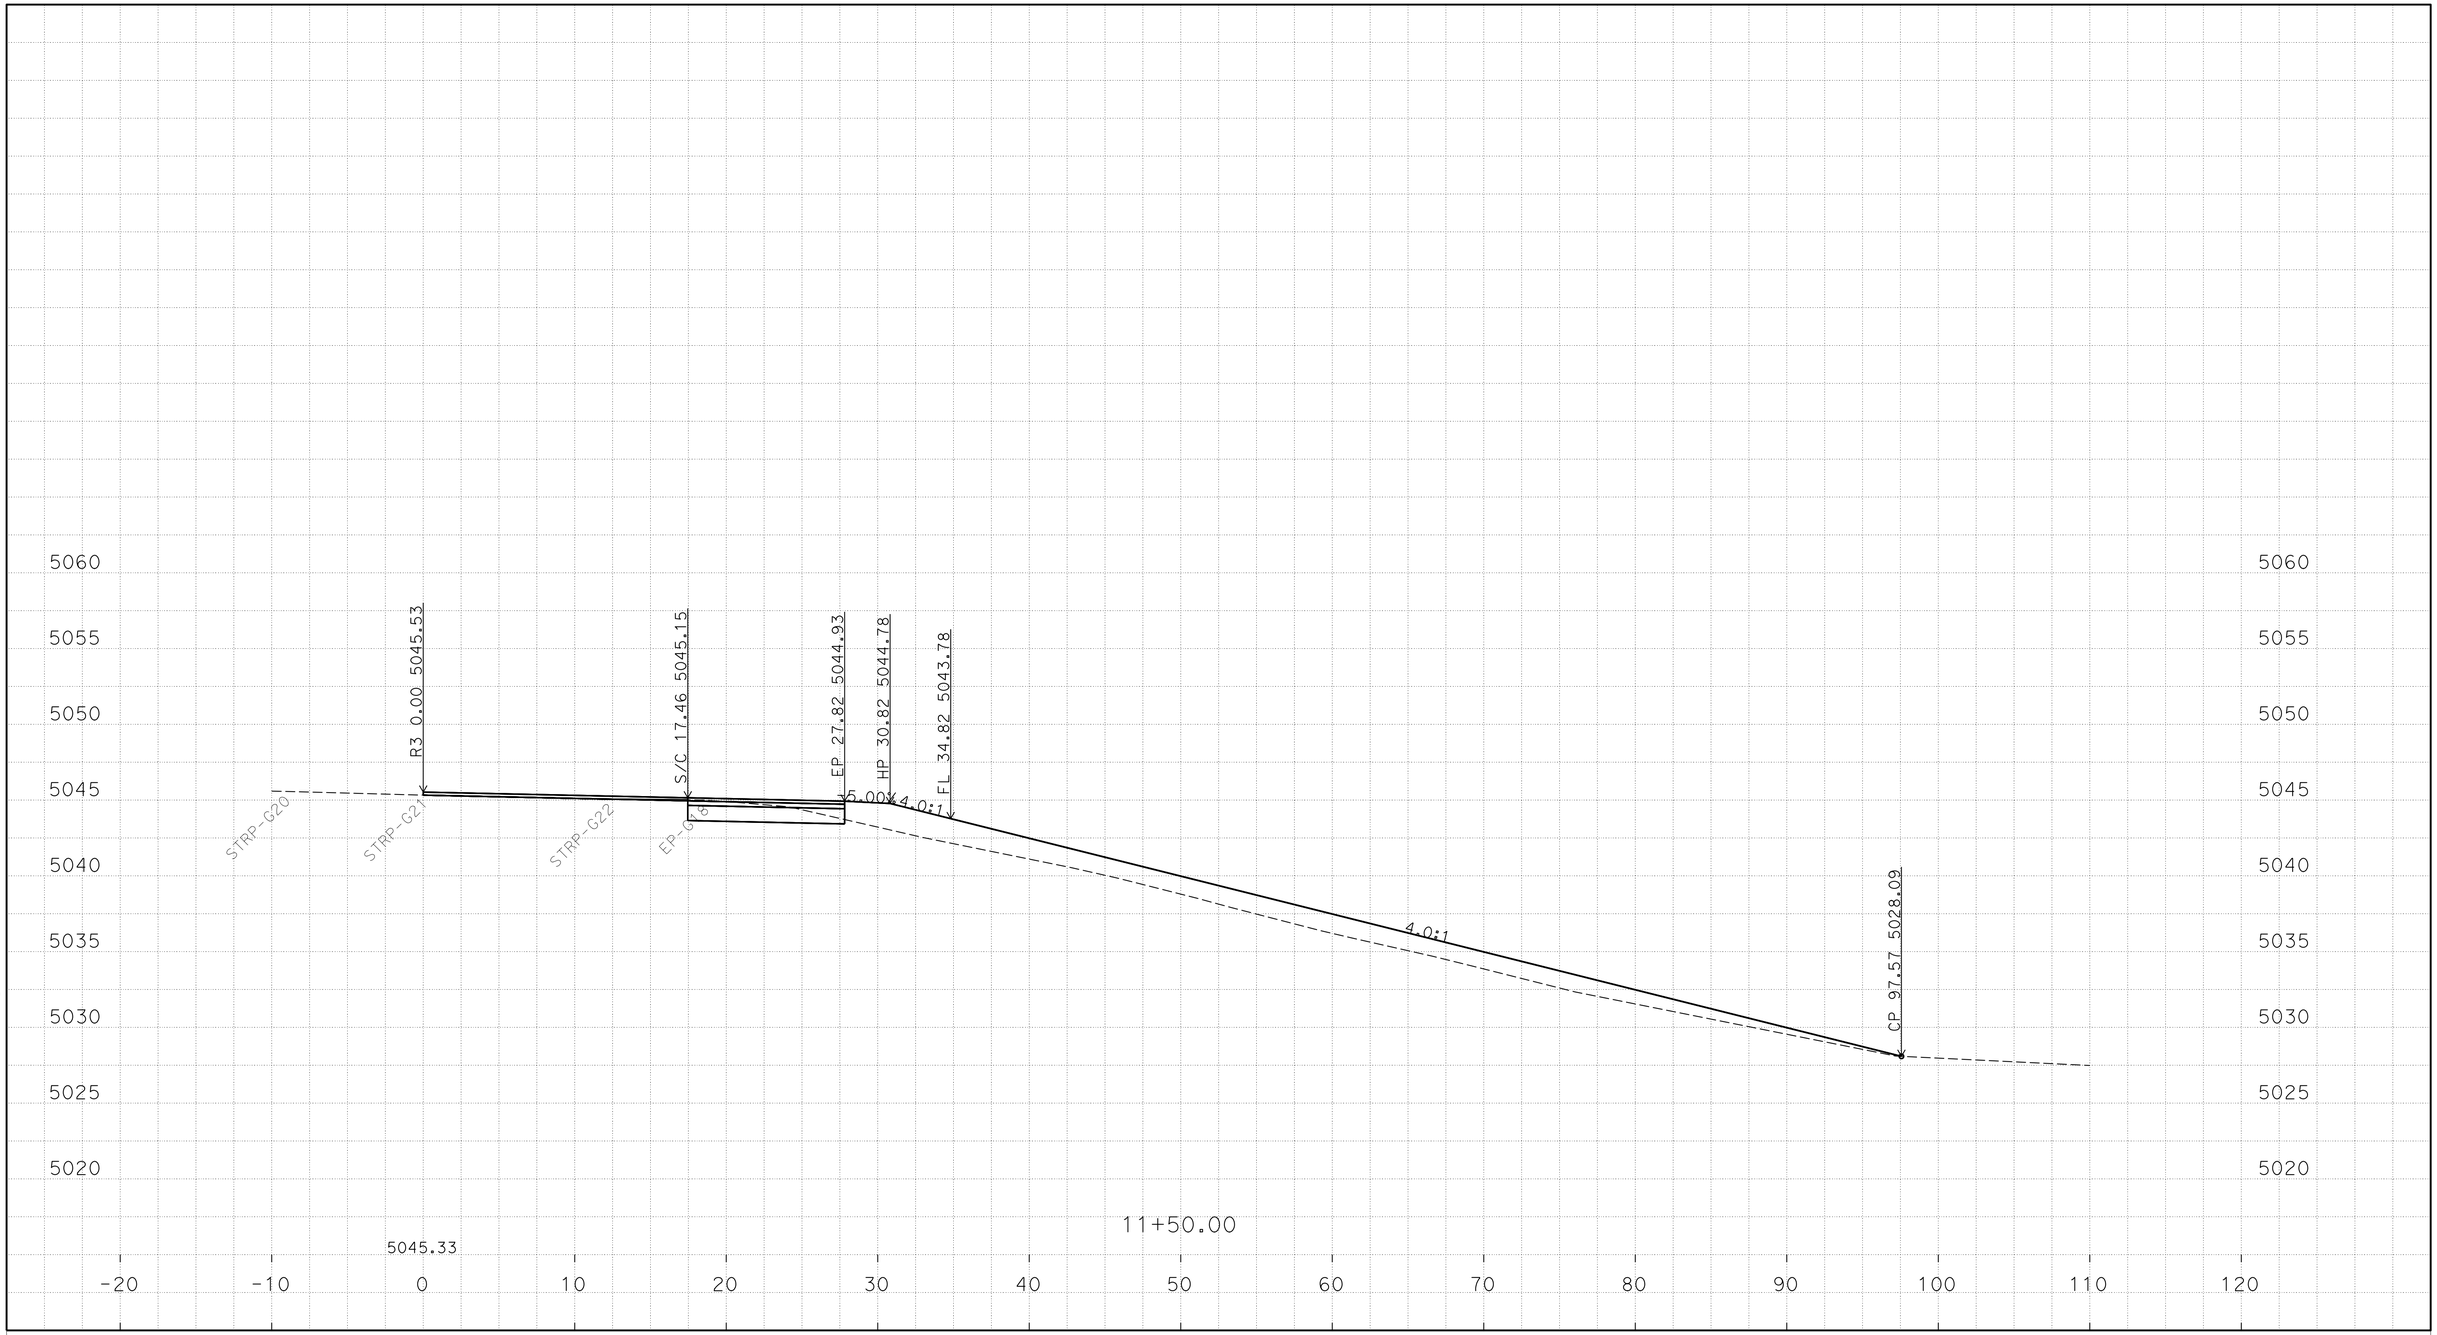

P:\proj1\02\4E420\design\C3D\XSec_Qtys
024E420 NB1N XSEC_TEMP_X_C3D_DWG.dwg - 18-Jan-16 2:05 PM

PLOTTED DATE: 25-FEB-2016

SCALE: 1"=5' Horiz.
1"=5' Vert.

CREATED BY: S117566

CONTRACT: 02-4E4204

DIST/CO/RTE/PM: 02/Las/Sie/395/0.0-5.6/0.0-3.1

PROJECT ID: 02 0002 0283

"R3" LINE
CROSS SECTIONS
34 OF 49

FOR EARTHWORK DEVELOPMENT ONLY

All Dimensions are U.S. Survey Feet

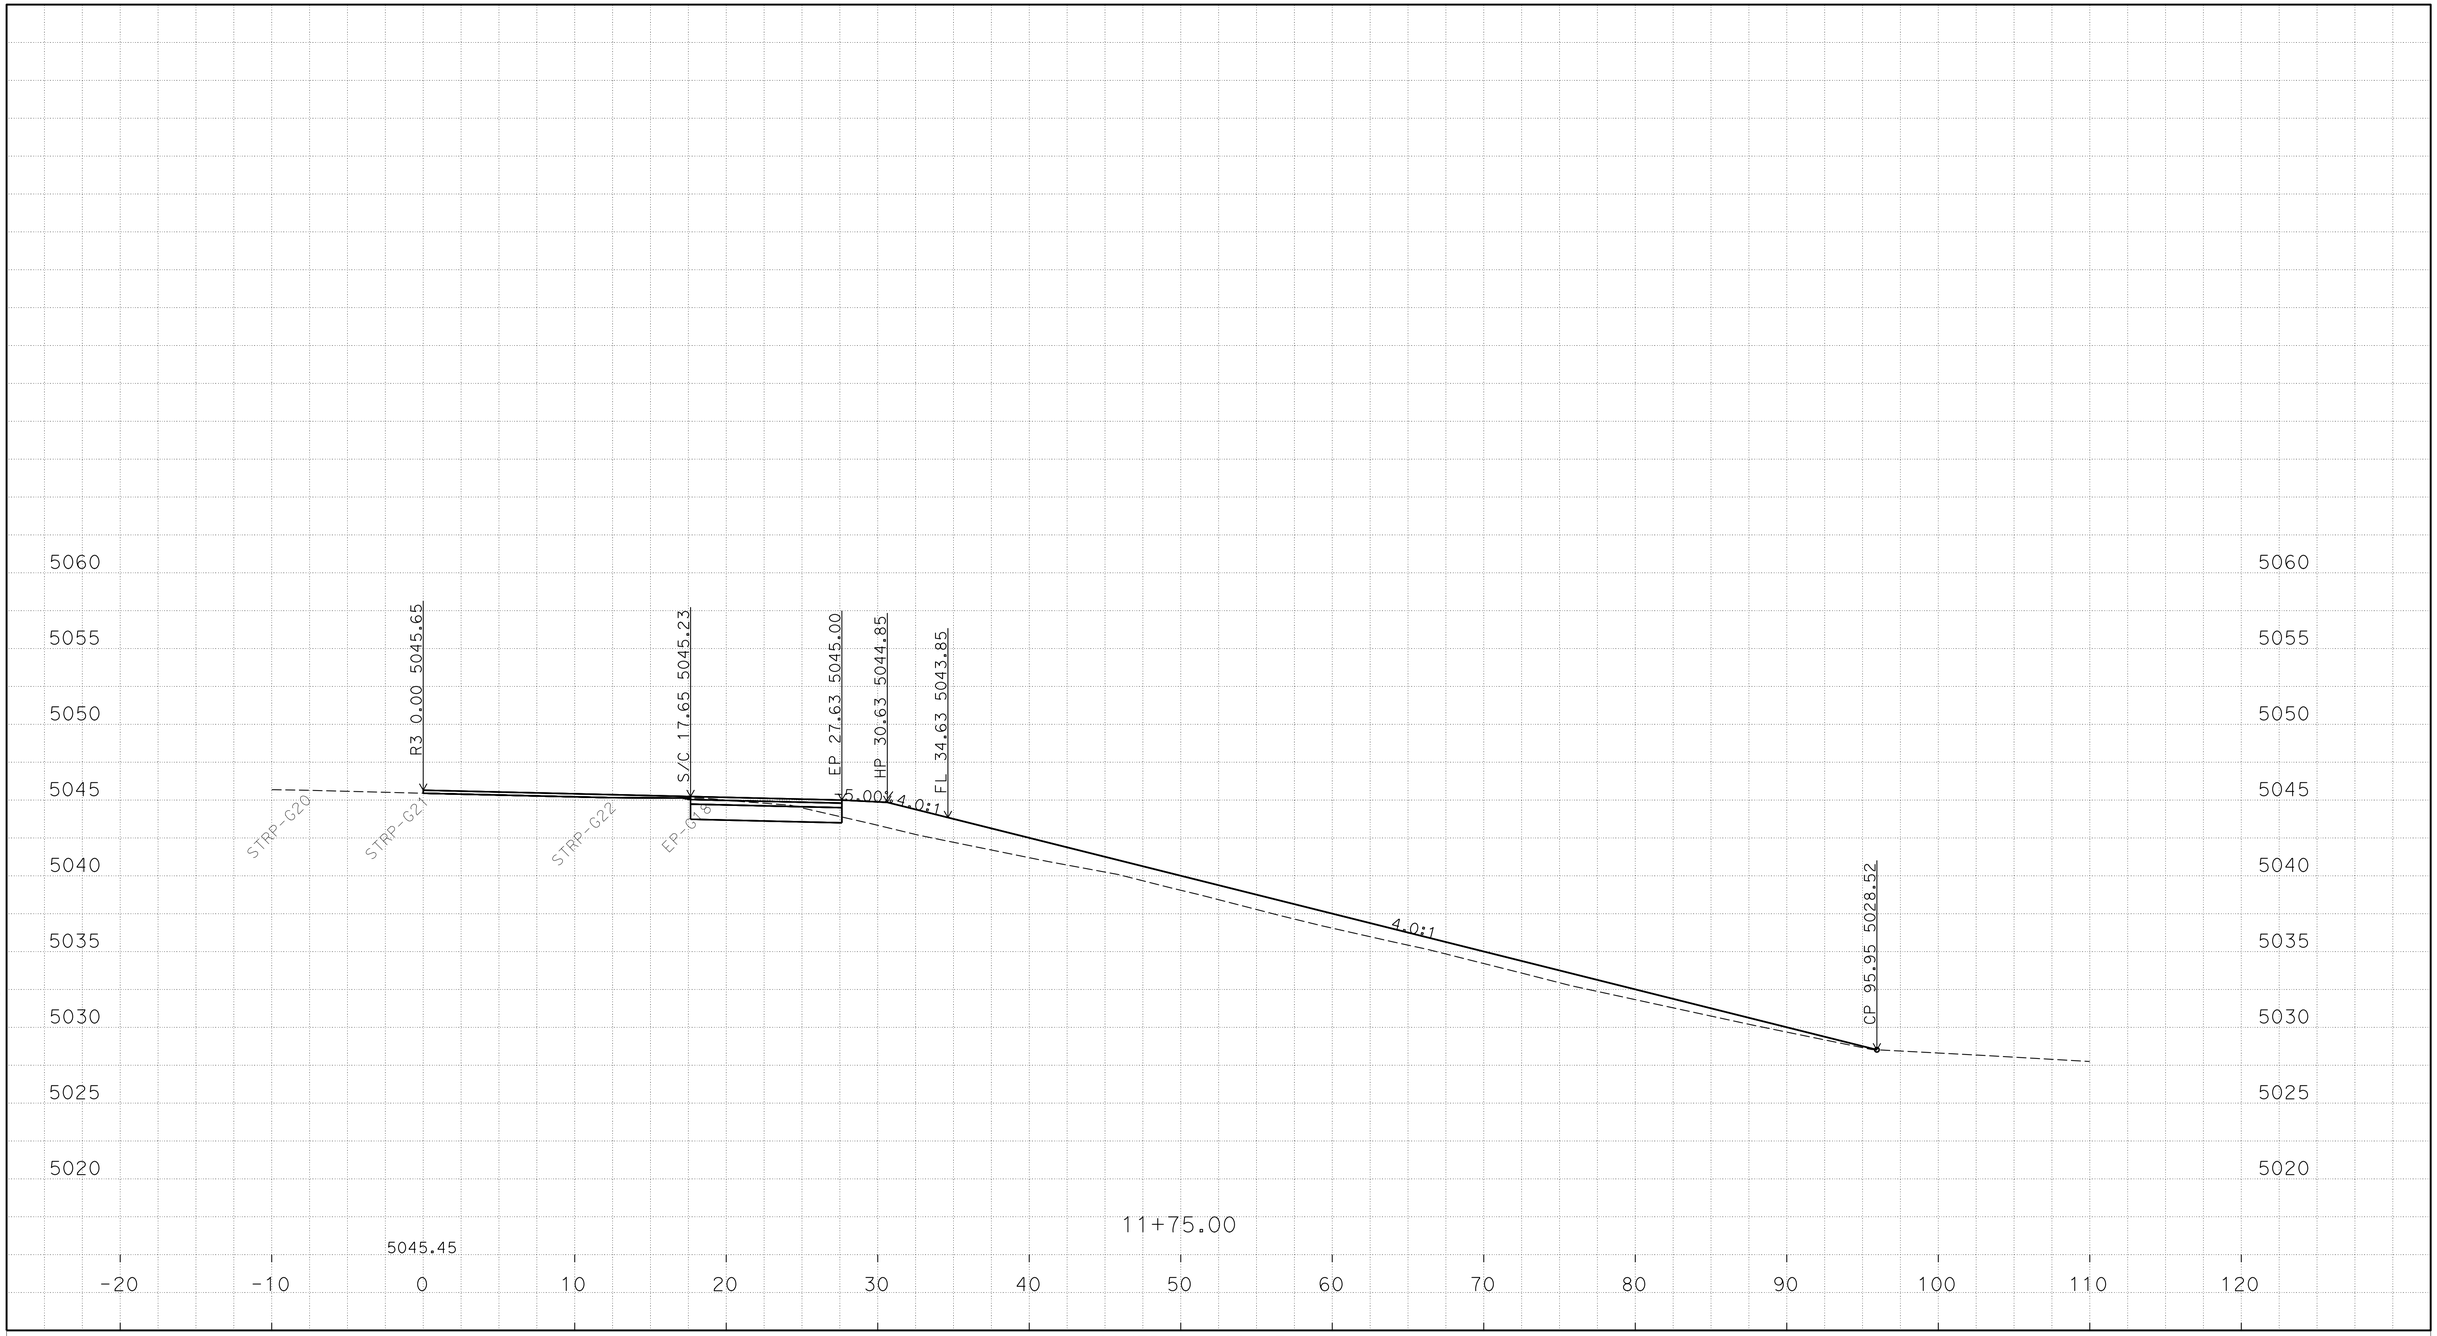

P:\proj1\02\4E420\design\C3D\XSec_Qtys
024E420 NB1N XSEC_TEMP_X_C3D_DWG.dwg - 18-Jan-16 2:05 PM

PLOTTED DATE: 25-FEB-2016

SCALE: 1"=5' Horiz.
1"=5' Vert.

CREATED BY: S117566

CONTRACT: 02-4E4204

DIST/CO/RTE/PM: 02/Las/Sie/395/0.0-5.6/0.0-3.1

PROJECT ID: 02 0002 0283

"R3" LINE
CROSS SECTIONS
35 OF 49

FOR EARTHWORK DEVELOPMENT ONLY

All Dimensions are U.S. Survey Feet

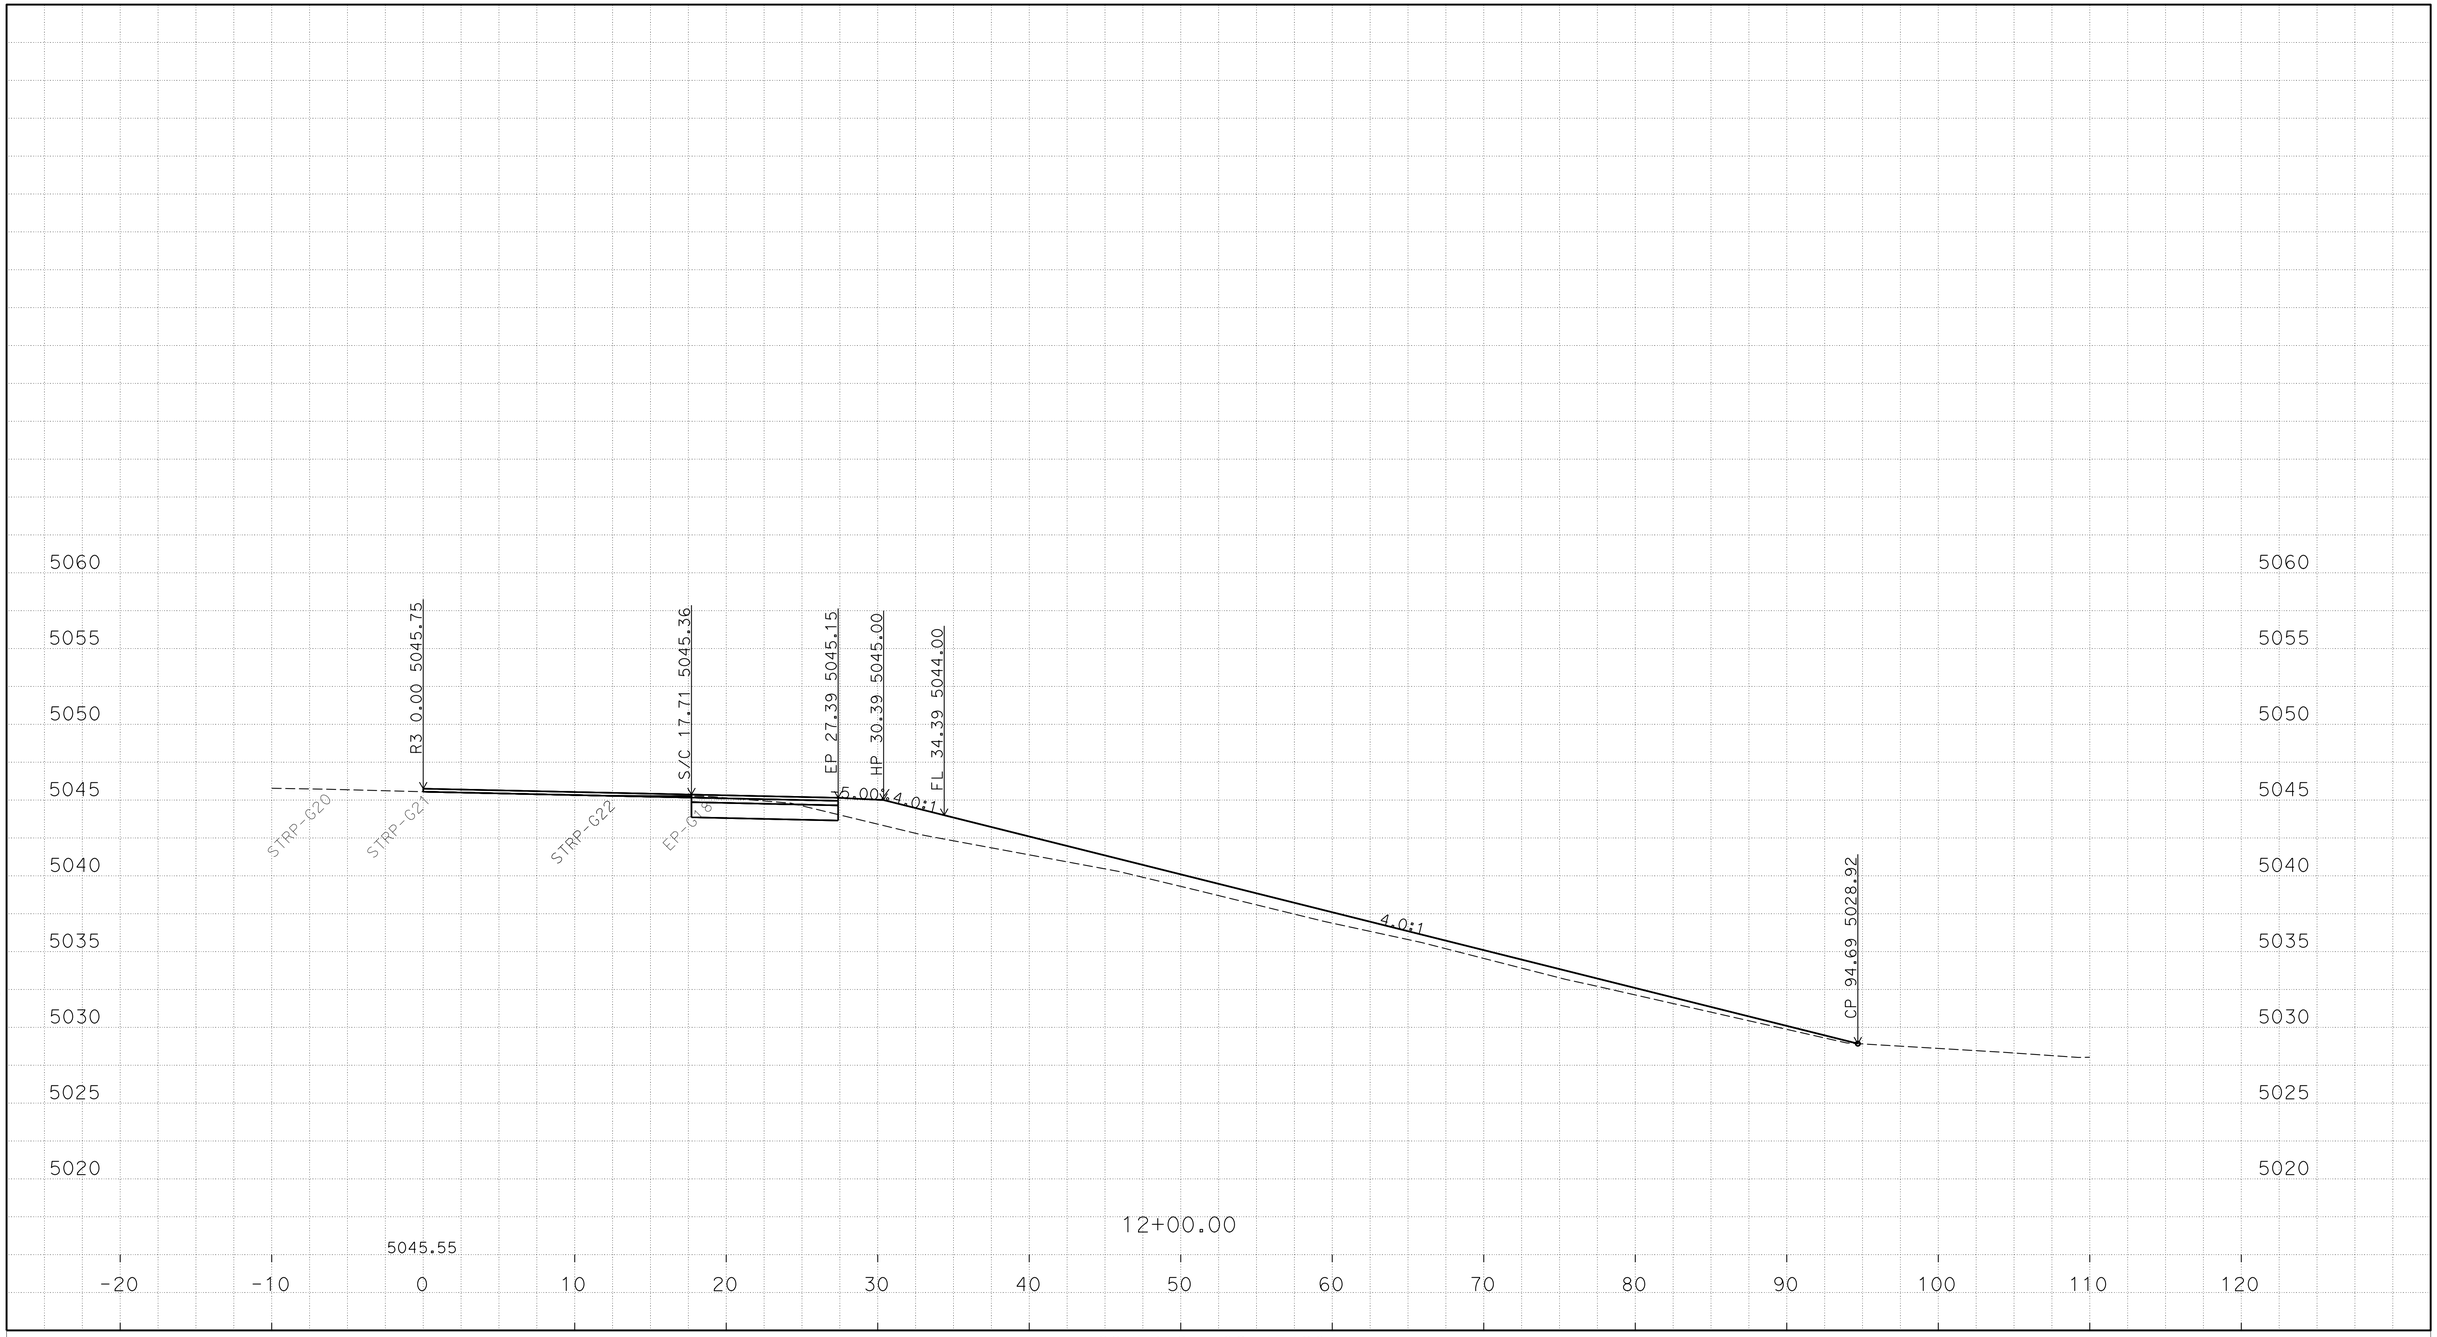

P:\proj1\02\4E420\design\C3D\XSec_Qtys
024E420 NB1N XSEC_TEMP_X_C3D_DWG.dwg - 18-Jan-16 2:05 PM

PLOTTED DATE: 25-FEB-2016

SCALE: 1"=5' Horiz.
1"=5' Vert.

CREATED BY: S117566

CONTRACT: 02-4E4204

DIST/CO/RTE/PM: 02/Las/Sie/395/0.0-5.6/0.0-3.1

PROJECT ID: 02 0002 0283

"R3" LINE
CROSS SECTIONS
36 OF 49

FOR EARTHWORK DEVELOPMENT ONLY

All Dimensions are U.S. Survey Feet

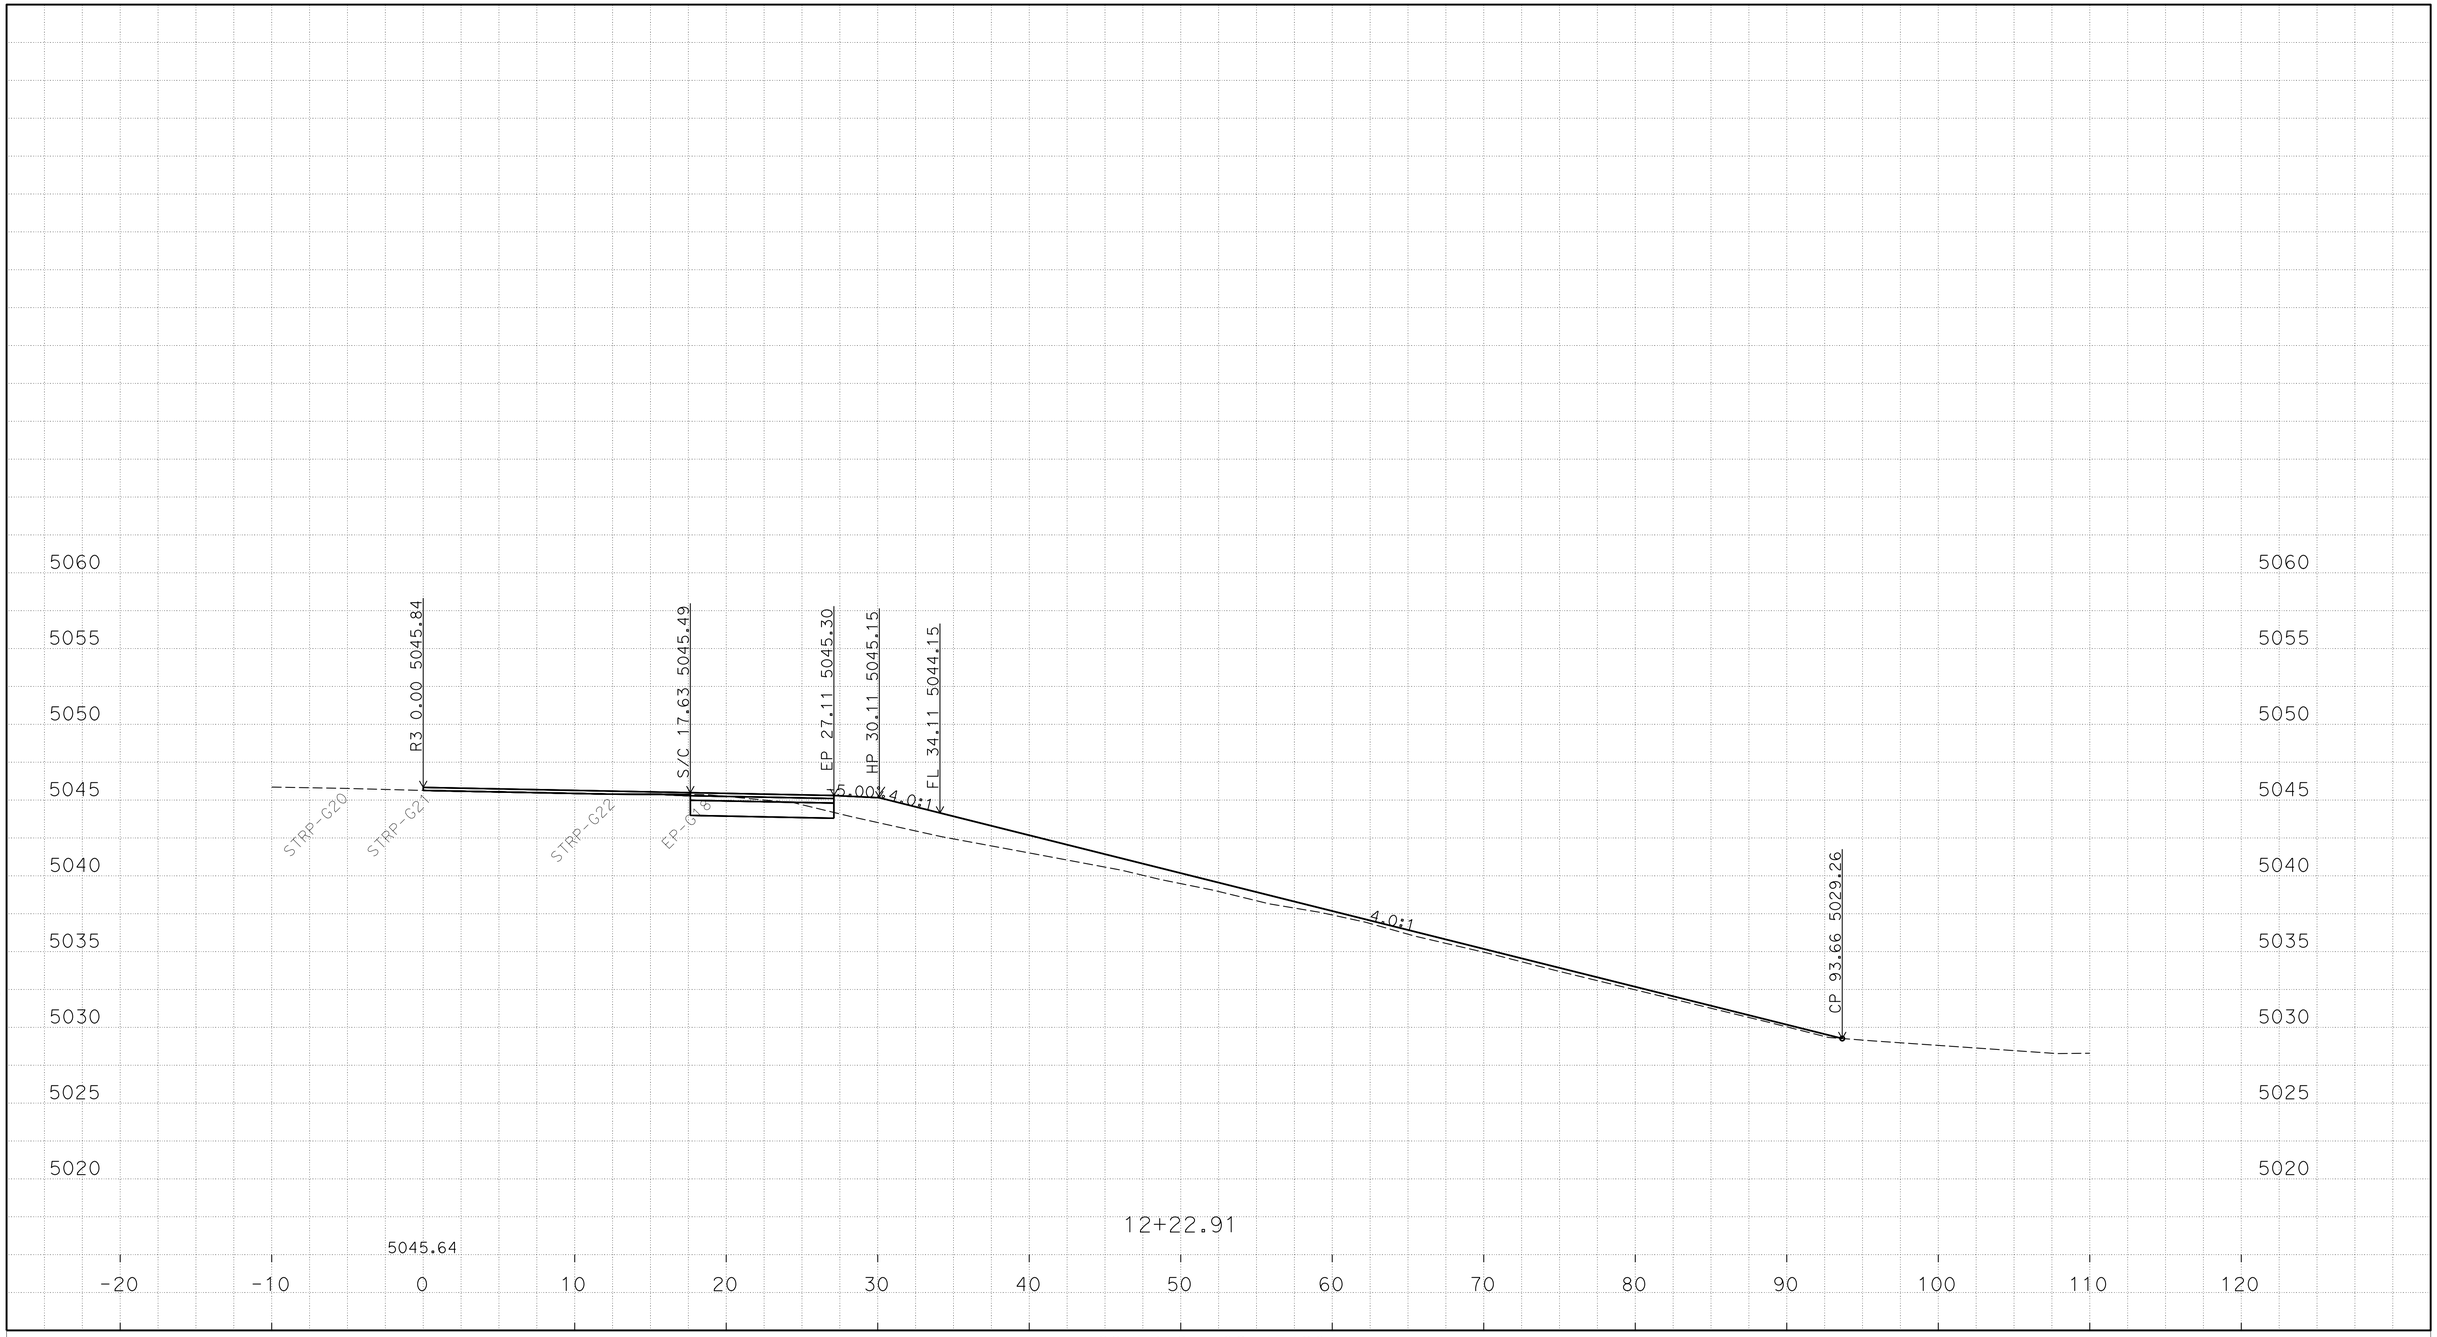

P:\proj1\02\4E420\design\C3D\XSec_Qtys
024E420 NB1N XSEC_TEMP_X_C3D_DWG.dwg - 18-Jan-16 2:05 PM

PLOTTED DATE: 25-FEB-2016

SCALE: 1"=5' Horiz.
1"=5' Vert.

CREATED BY: S117566

CONTRACT: 02-4E4204

DIST/CO/RTE/PM: 02/Las/Sie/395/0.0-5.6/0.0-3.1

PROJECT ID: 02 0002 0283

"R3" LINE
CROSS SECTIONS
37 OF 49

FOR EARTHWORK DEVELOPMENT ONLY

All Dimensions are U.S. Survey Feet

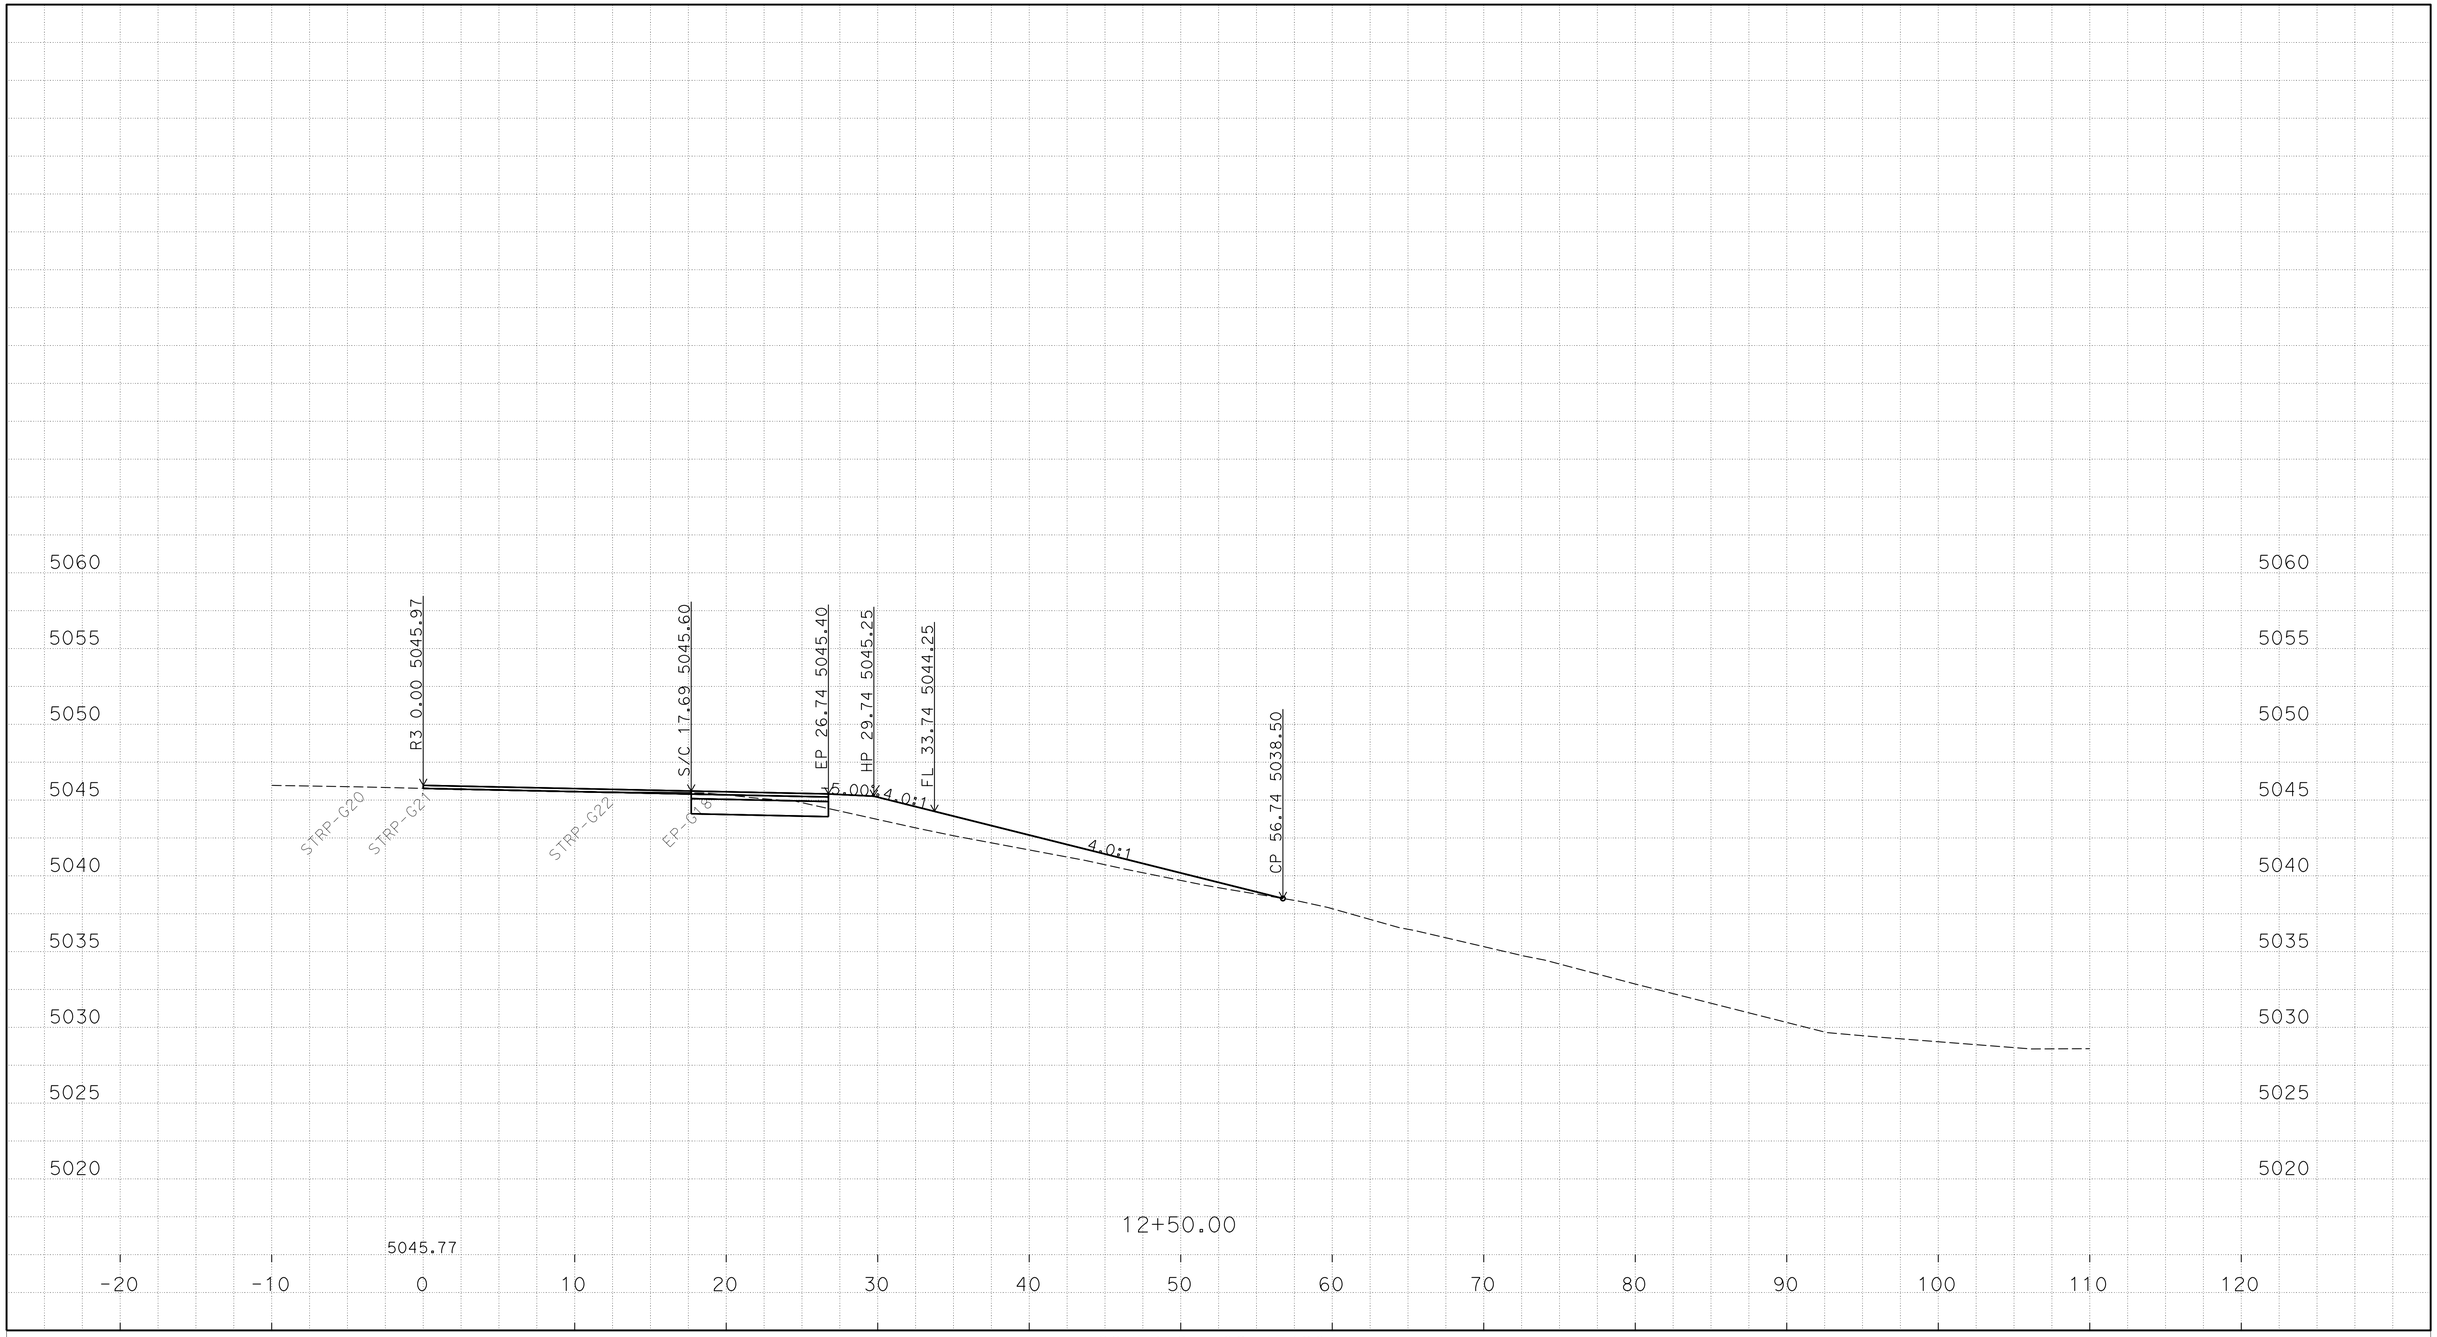

P:\proj1\02\4E420\design\C3D\XSec_Qtys
024E420 NB1N XSEC_TEMP_X_C3D_DWG.dwg - 18-Jan-16 2:05 PM

PLOTTED DATE: 25-FEB-2016

SCALE: 1"=5' Horiz.
1"=5' Vert.

CREATED BY: S117566

CONTRACT: 02-4E4204

DIST/CO/RTE/PM: 02/Las/Sie/395/0.0-5.6/0.0-3.1

PROJECT ID: 02 0002 0283

"R3" LINE
CROSS SECTIONS

FOR EARTHWORK DEVELOPMENT ONLY

All Dimensions are U.S. Survey Feet

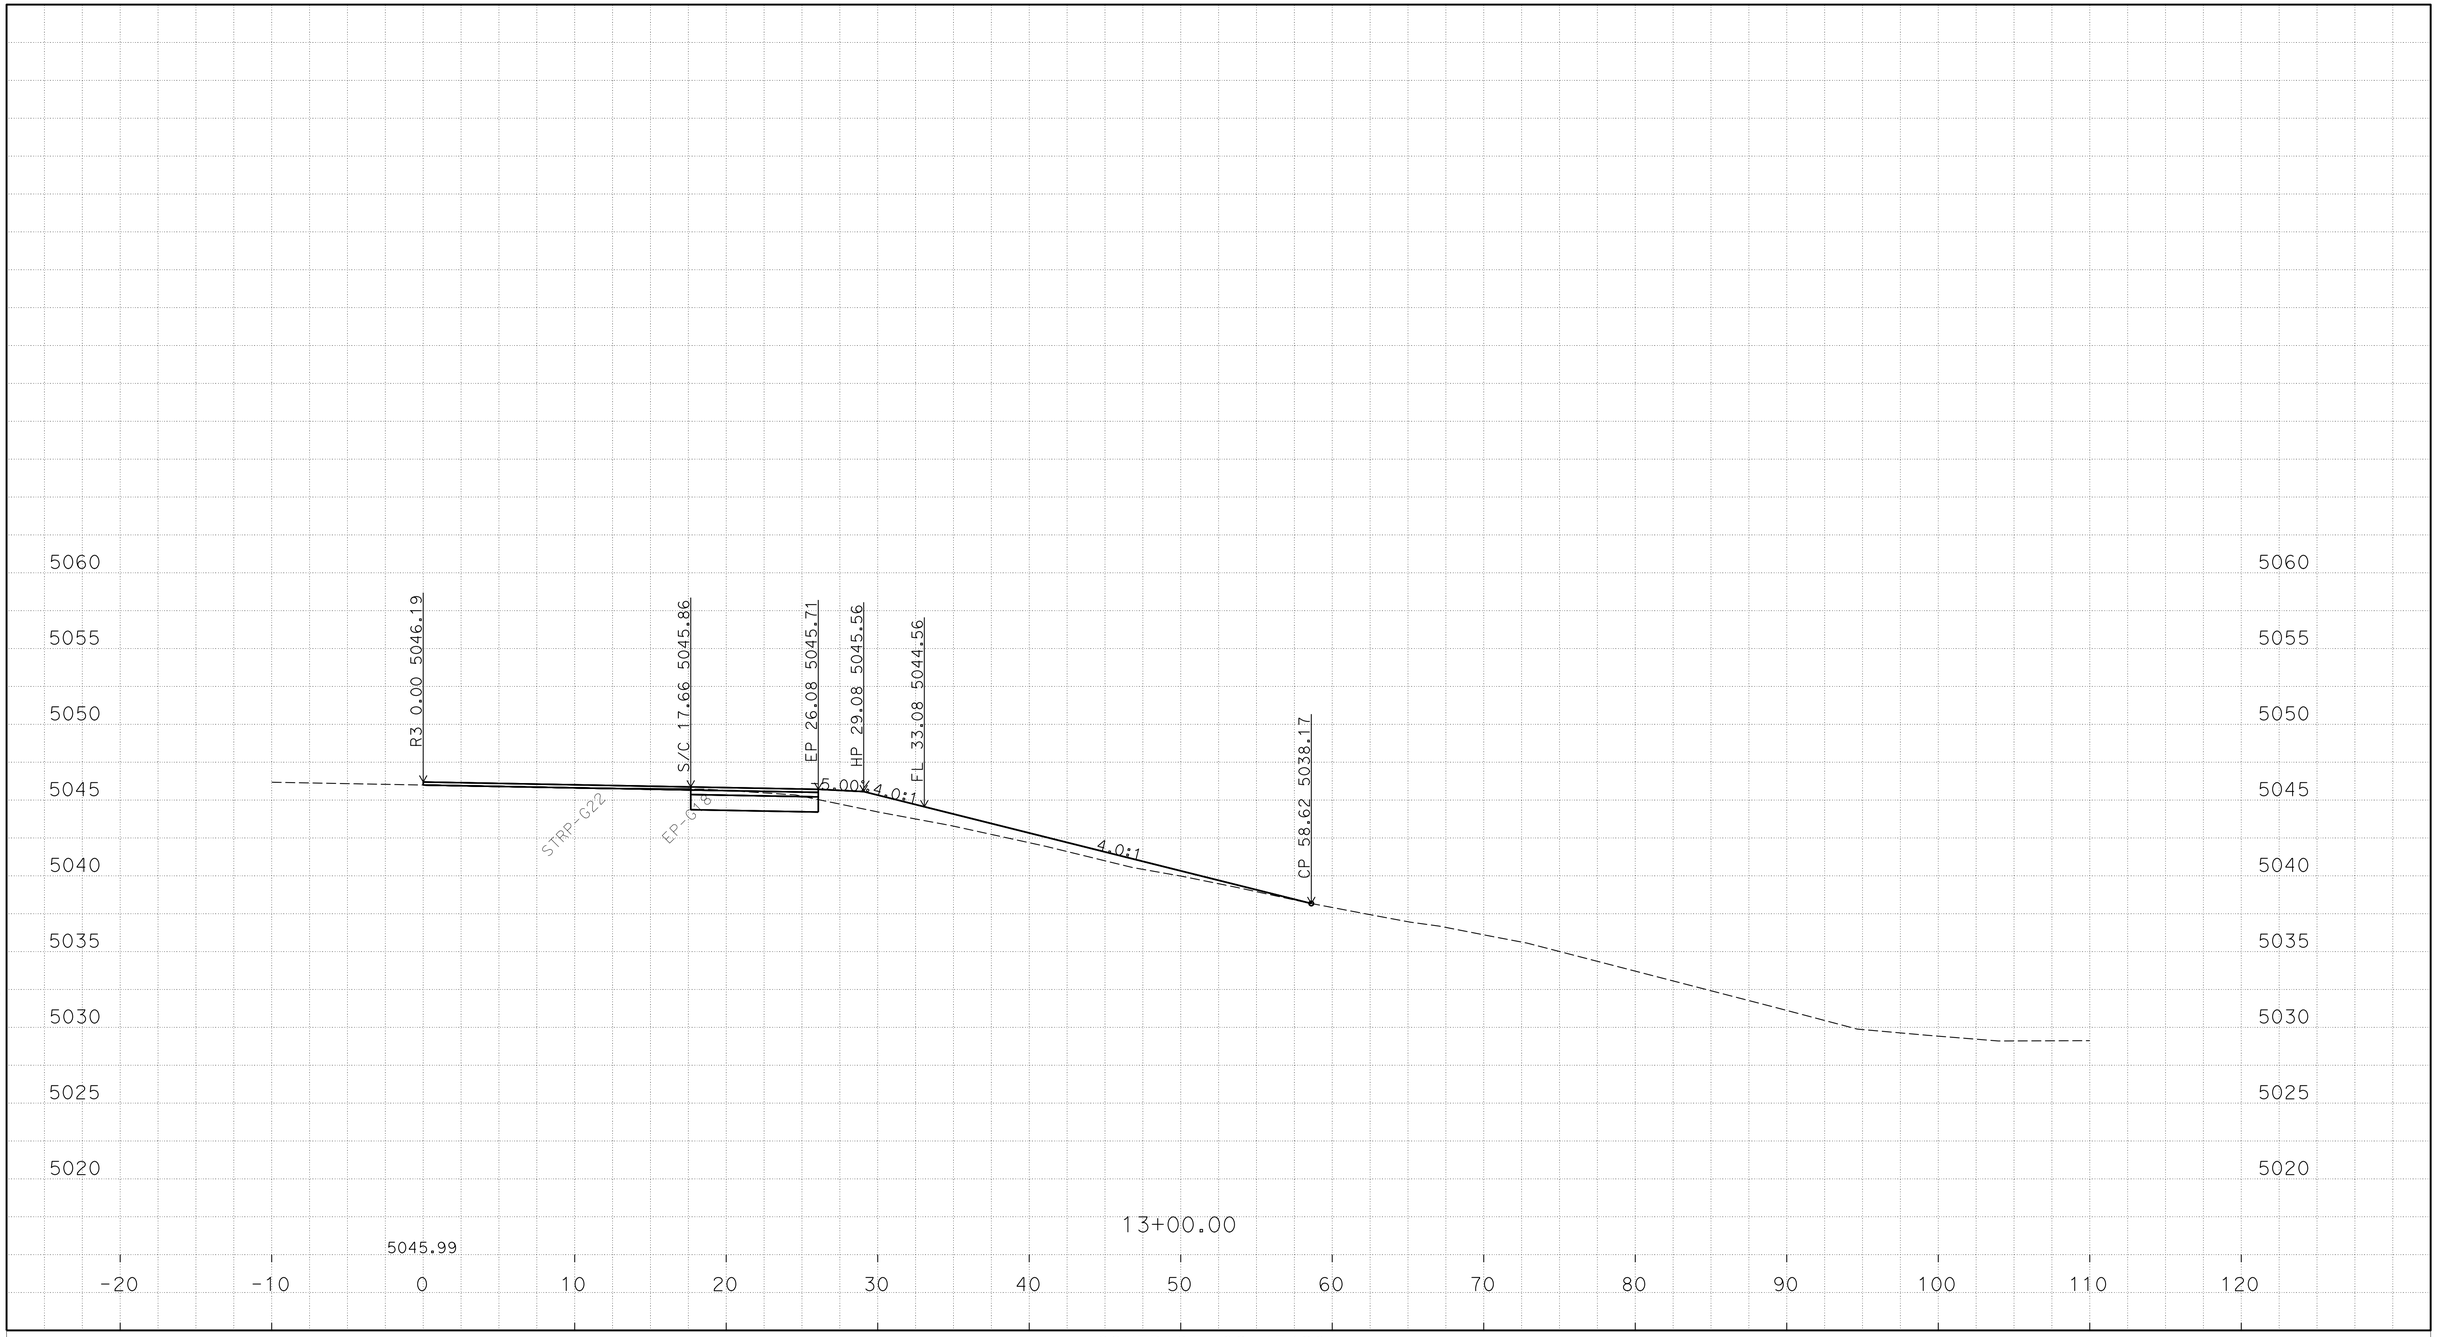

P:\proj1\02\4E420\design\C3D\XSec_Qtys
024E420 NB1N XSEC_TEMP_X_C3D_DWG.dwg - 18-Jan-16 2:05 PM

PLOTTED DATE: 25-FEB-2016

SCALE: 1"=5' Horiz.
1"=5' Vert.

CREATED BY: S117566

CONTRACT: 02-4E4204

DIST/CO/RTE/PM: 02/Las/Sie/395/0.0-5.6/0.0-3.1

PROJECT ID: 02 0002 0283

"R3" LINE
CROSS SECTIONS
39 OF 49

FOR EARTHWORK DEVELOPMENT ONLY

All Dimensions are U.S. Survey Feet

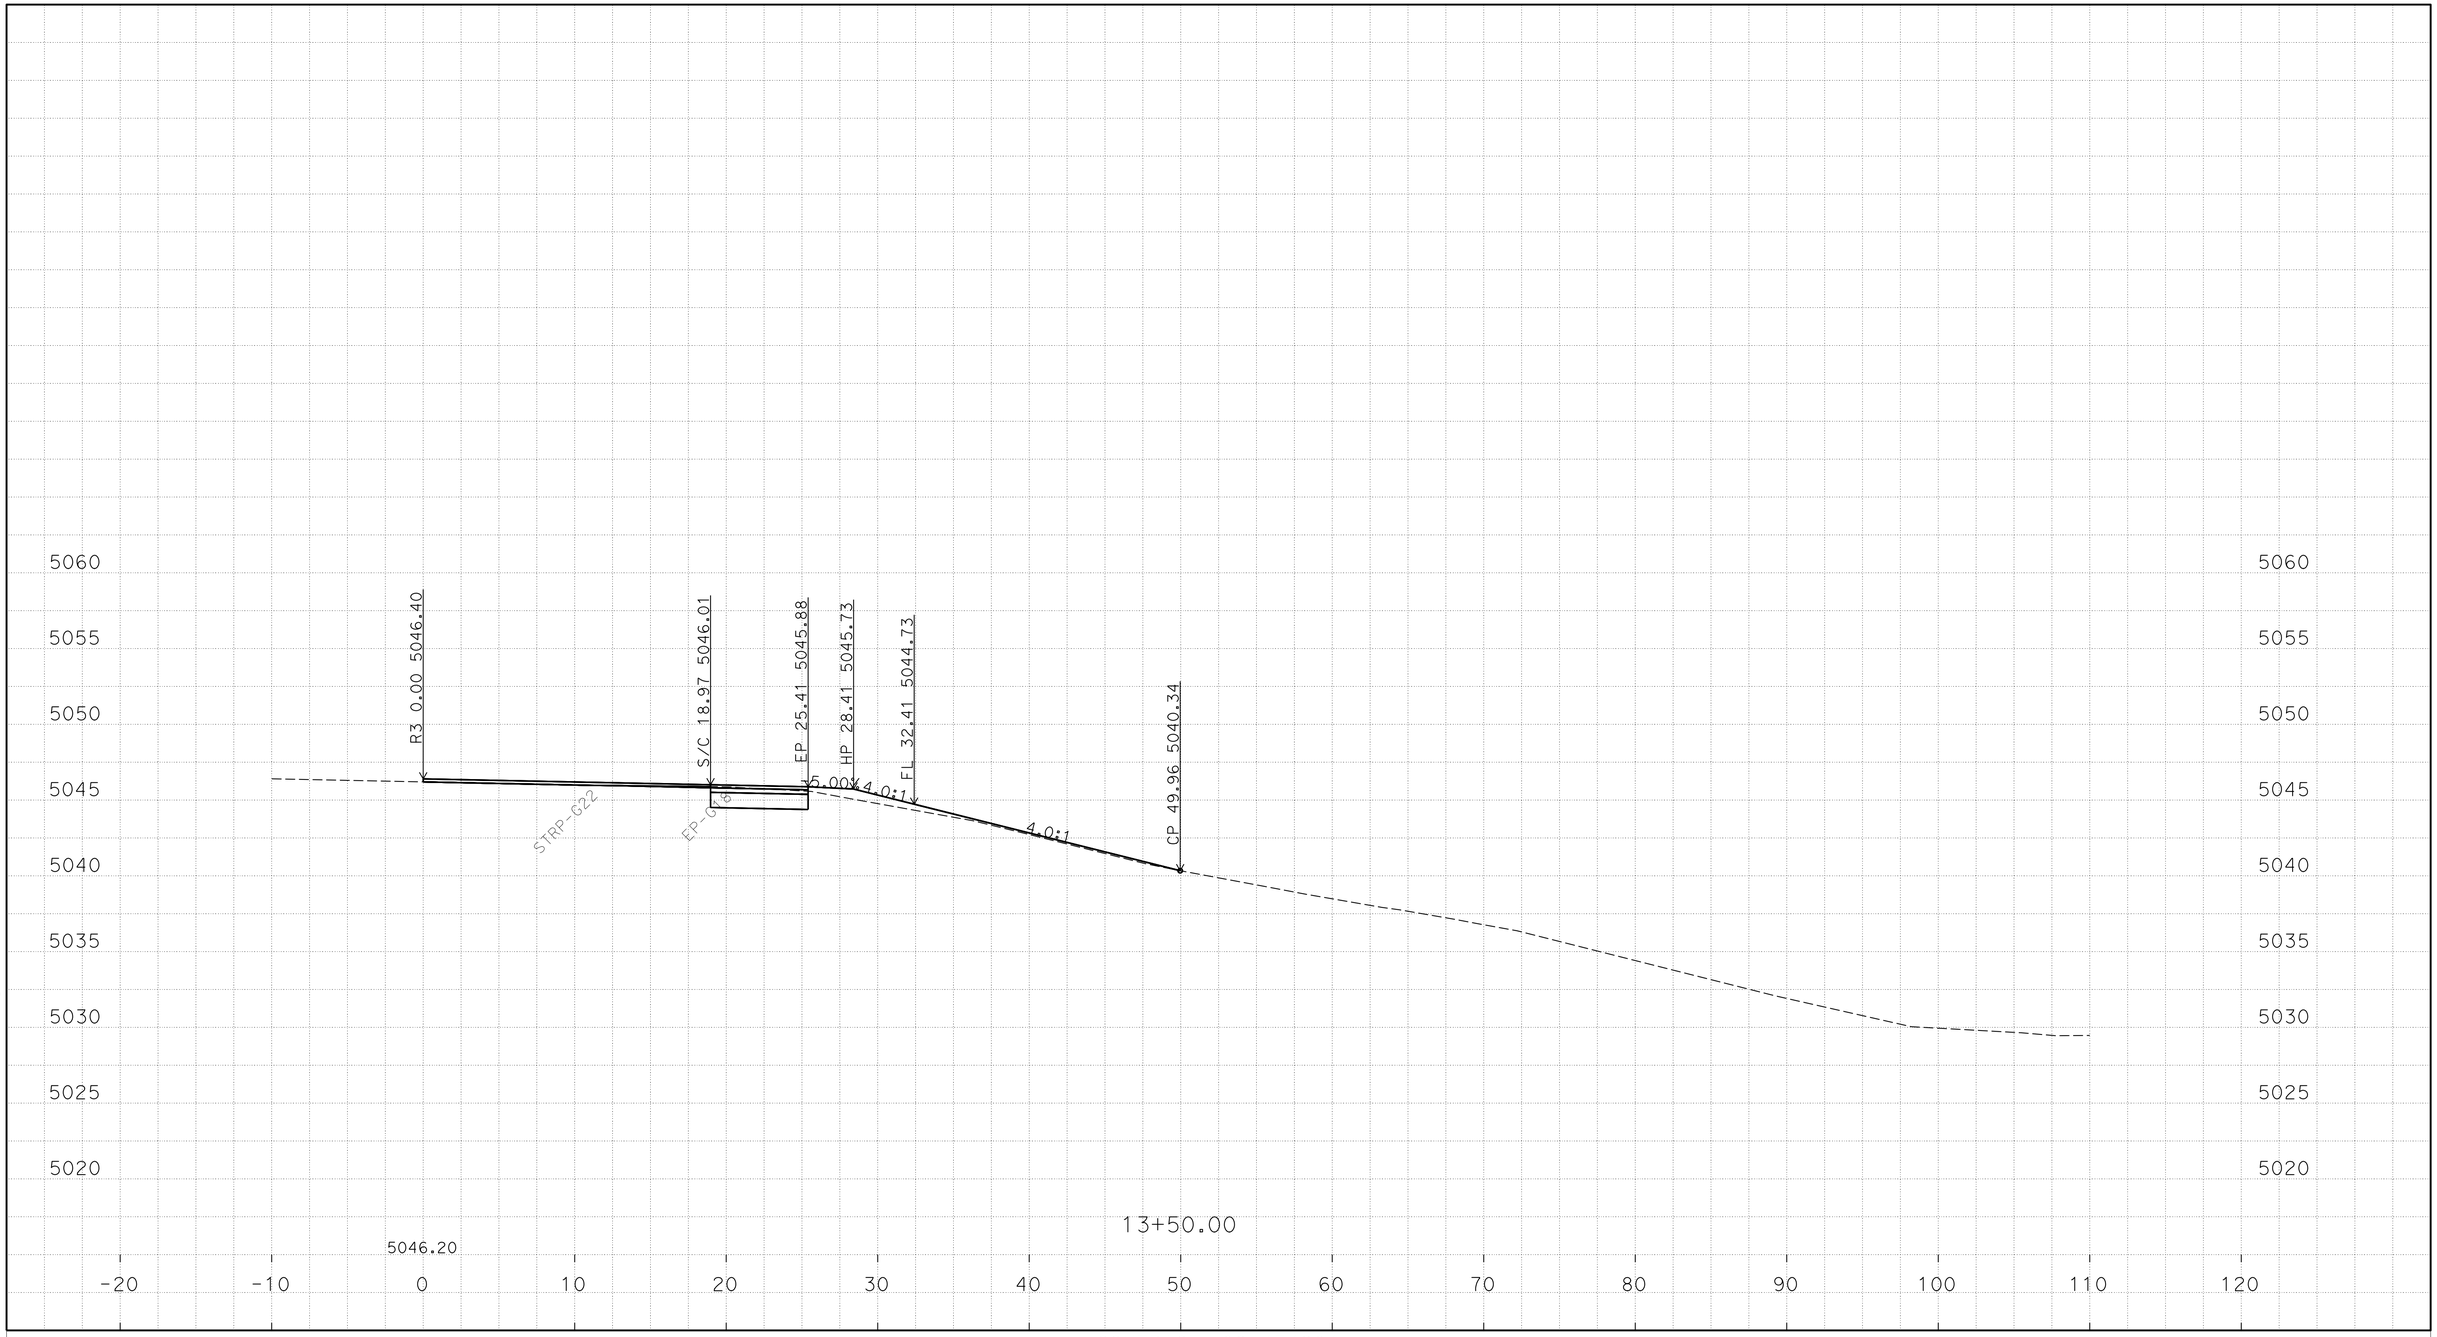

P:\proj1\02\4E420\design\C3D\XSec_Qtys
024E420 NB1N XSEC_TEMP_X_C3D_DWG.dwg - 18-Jan-16 2:05 PM

PLOTTED DATE: 25-FEB-2016

SCALE: 1"=5' Horiz.
1"=5' Vert.

CREATED BY: S117566

CONTRACT: 02-4E4204

DIST/CO/RTE/PM: 02/Las/Sie/395/0.0-5.6/0.0-3.1

PROJECT ID: 02 0002 0283

"R3" LINE
CROSS SECTIONS
40 OF 49

FOR EARTHWORK DEVELOPMENT ONLY

All Dimensions are U.S. Survey Feet

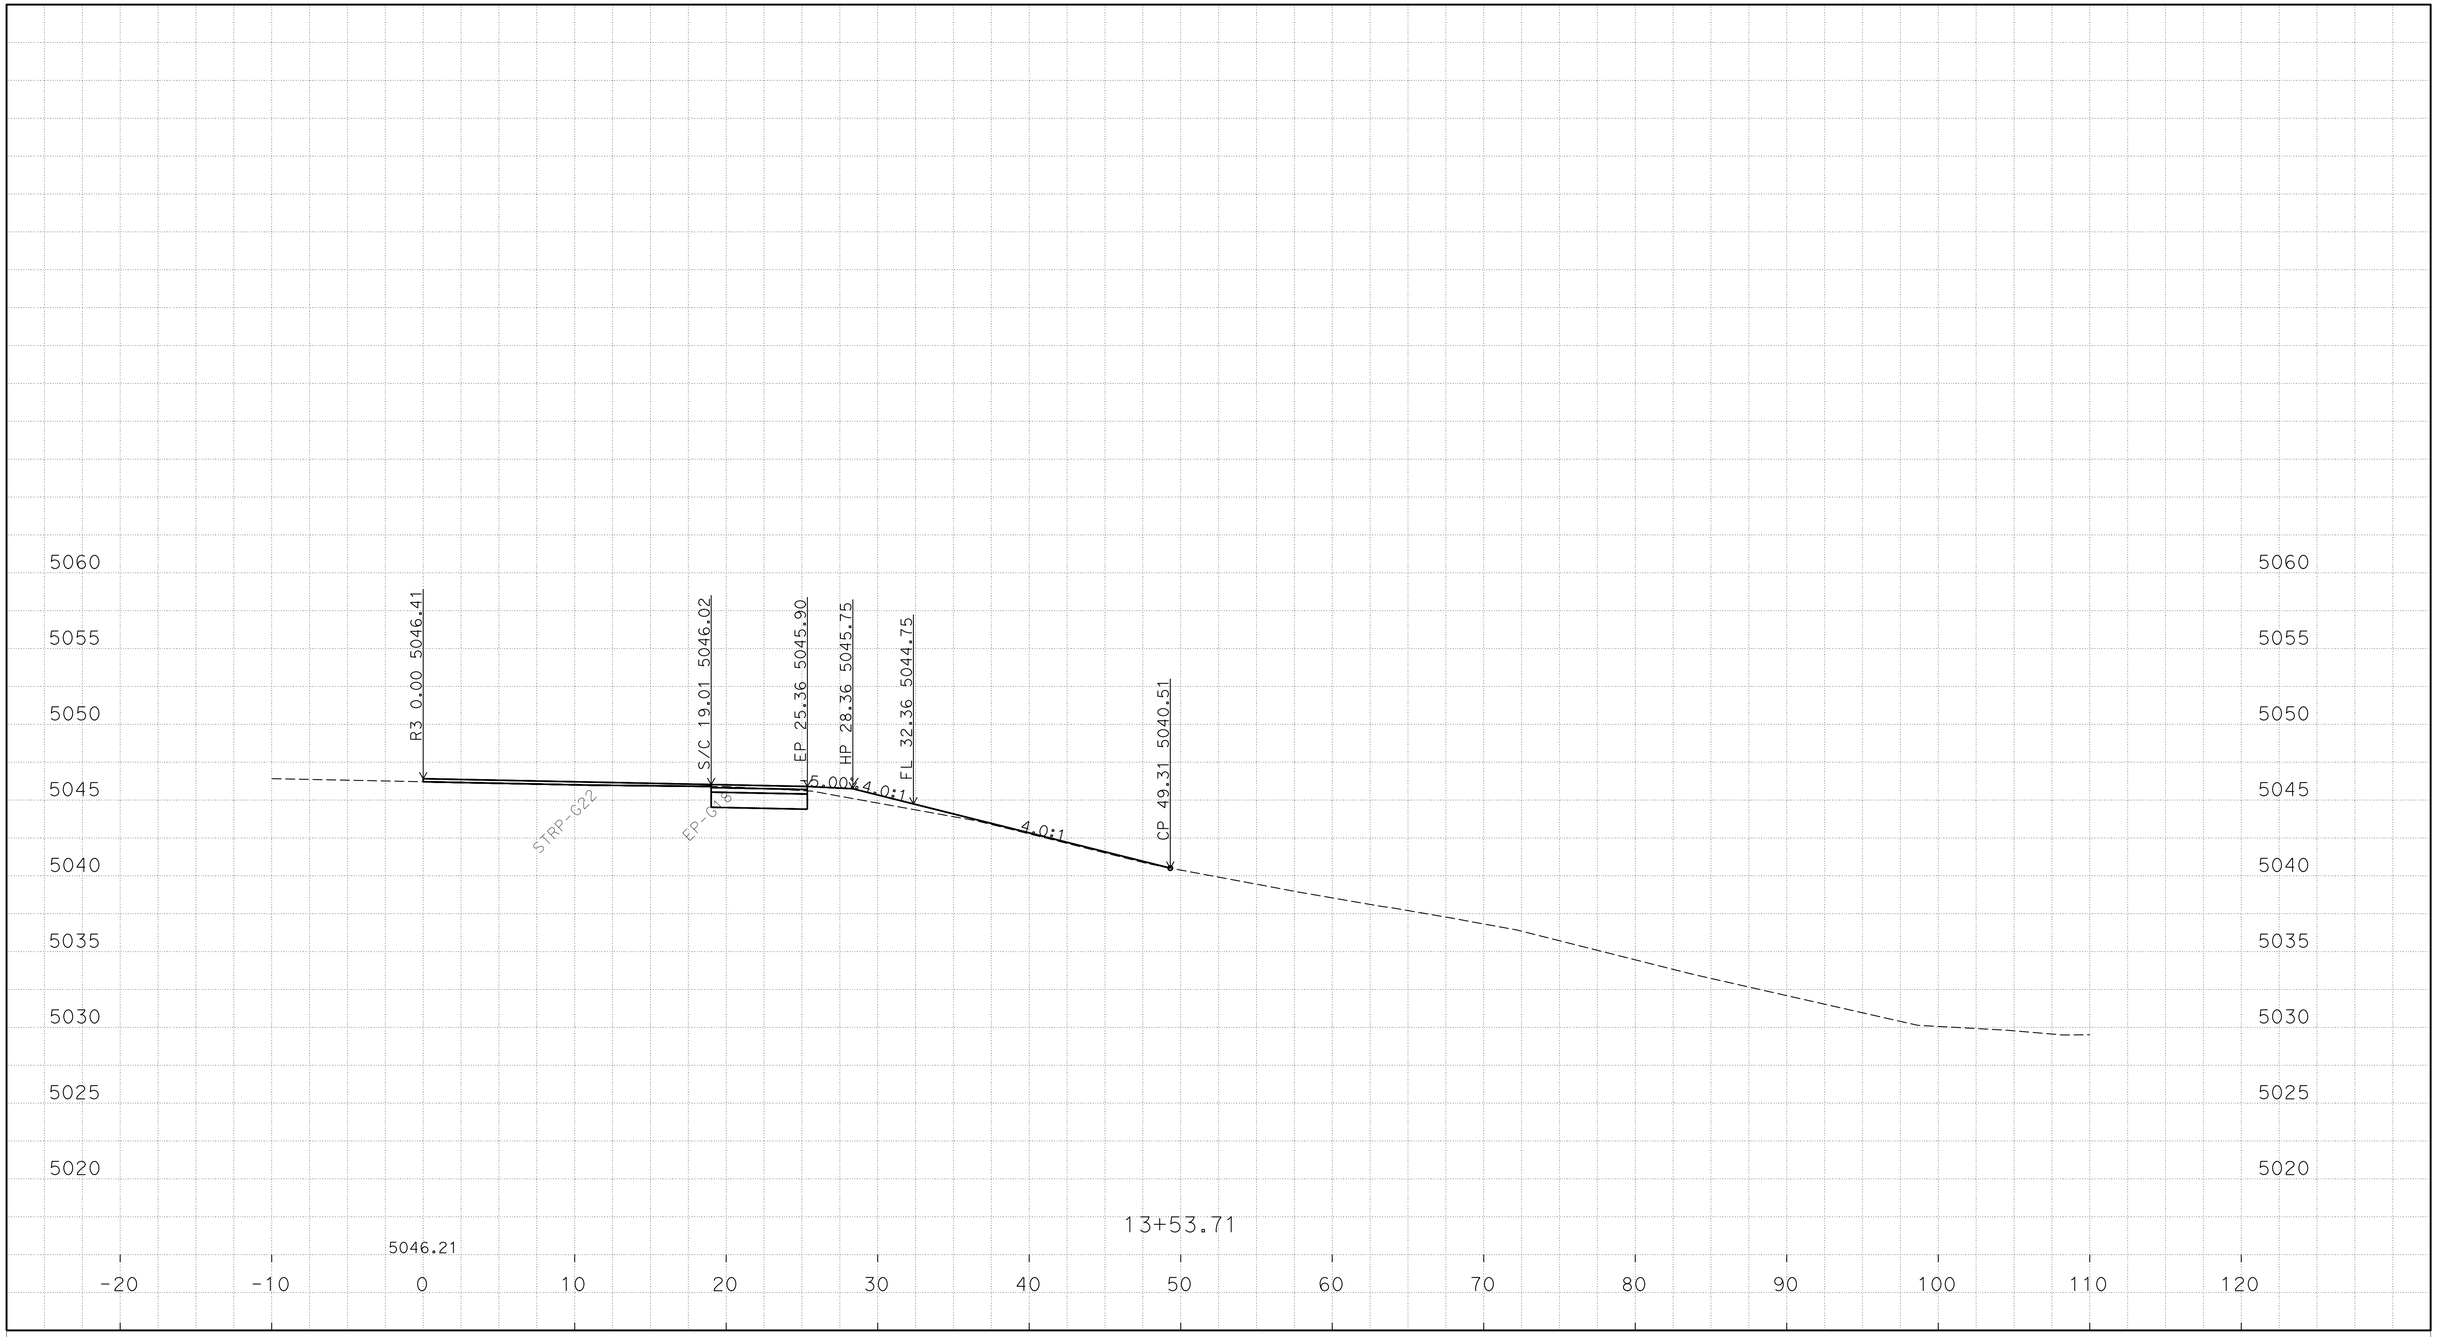

P:\proj1\02\4E420\design\C3D\XSec_Qtys
024E420 NB1N XSEC_TEMP_X_C3D_DWG.dwg - 18-Jan-16 2:05 PM

PLOTTED DATE: 25-FEB-2016

SCALE: 1"=5' Horiz.
1"=5' Vert.

CREATED BY: S117566

CONTRACT: 02-4E4204

DIST/CO/RTE/PM: 02/Las/Sie/395/0.0-5.6/0.0-3.1

PROJECT ID: 02 0002 0283

"R3" LINE
CROSS SECTIONS
41 OF 49

FOR EARTHWORK DEVELOPMENT ONLY

All Dimensions are U.S. Survey Feet

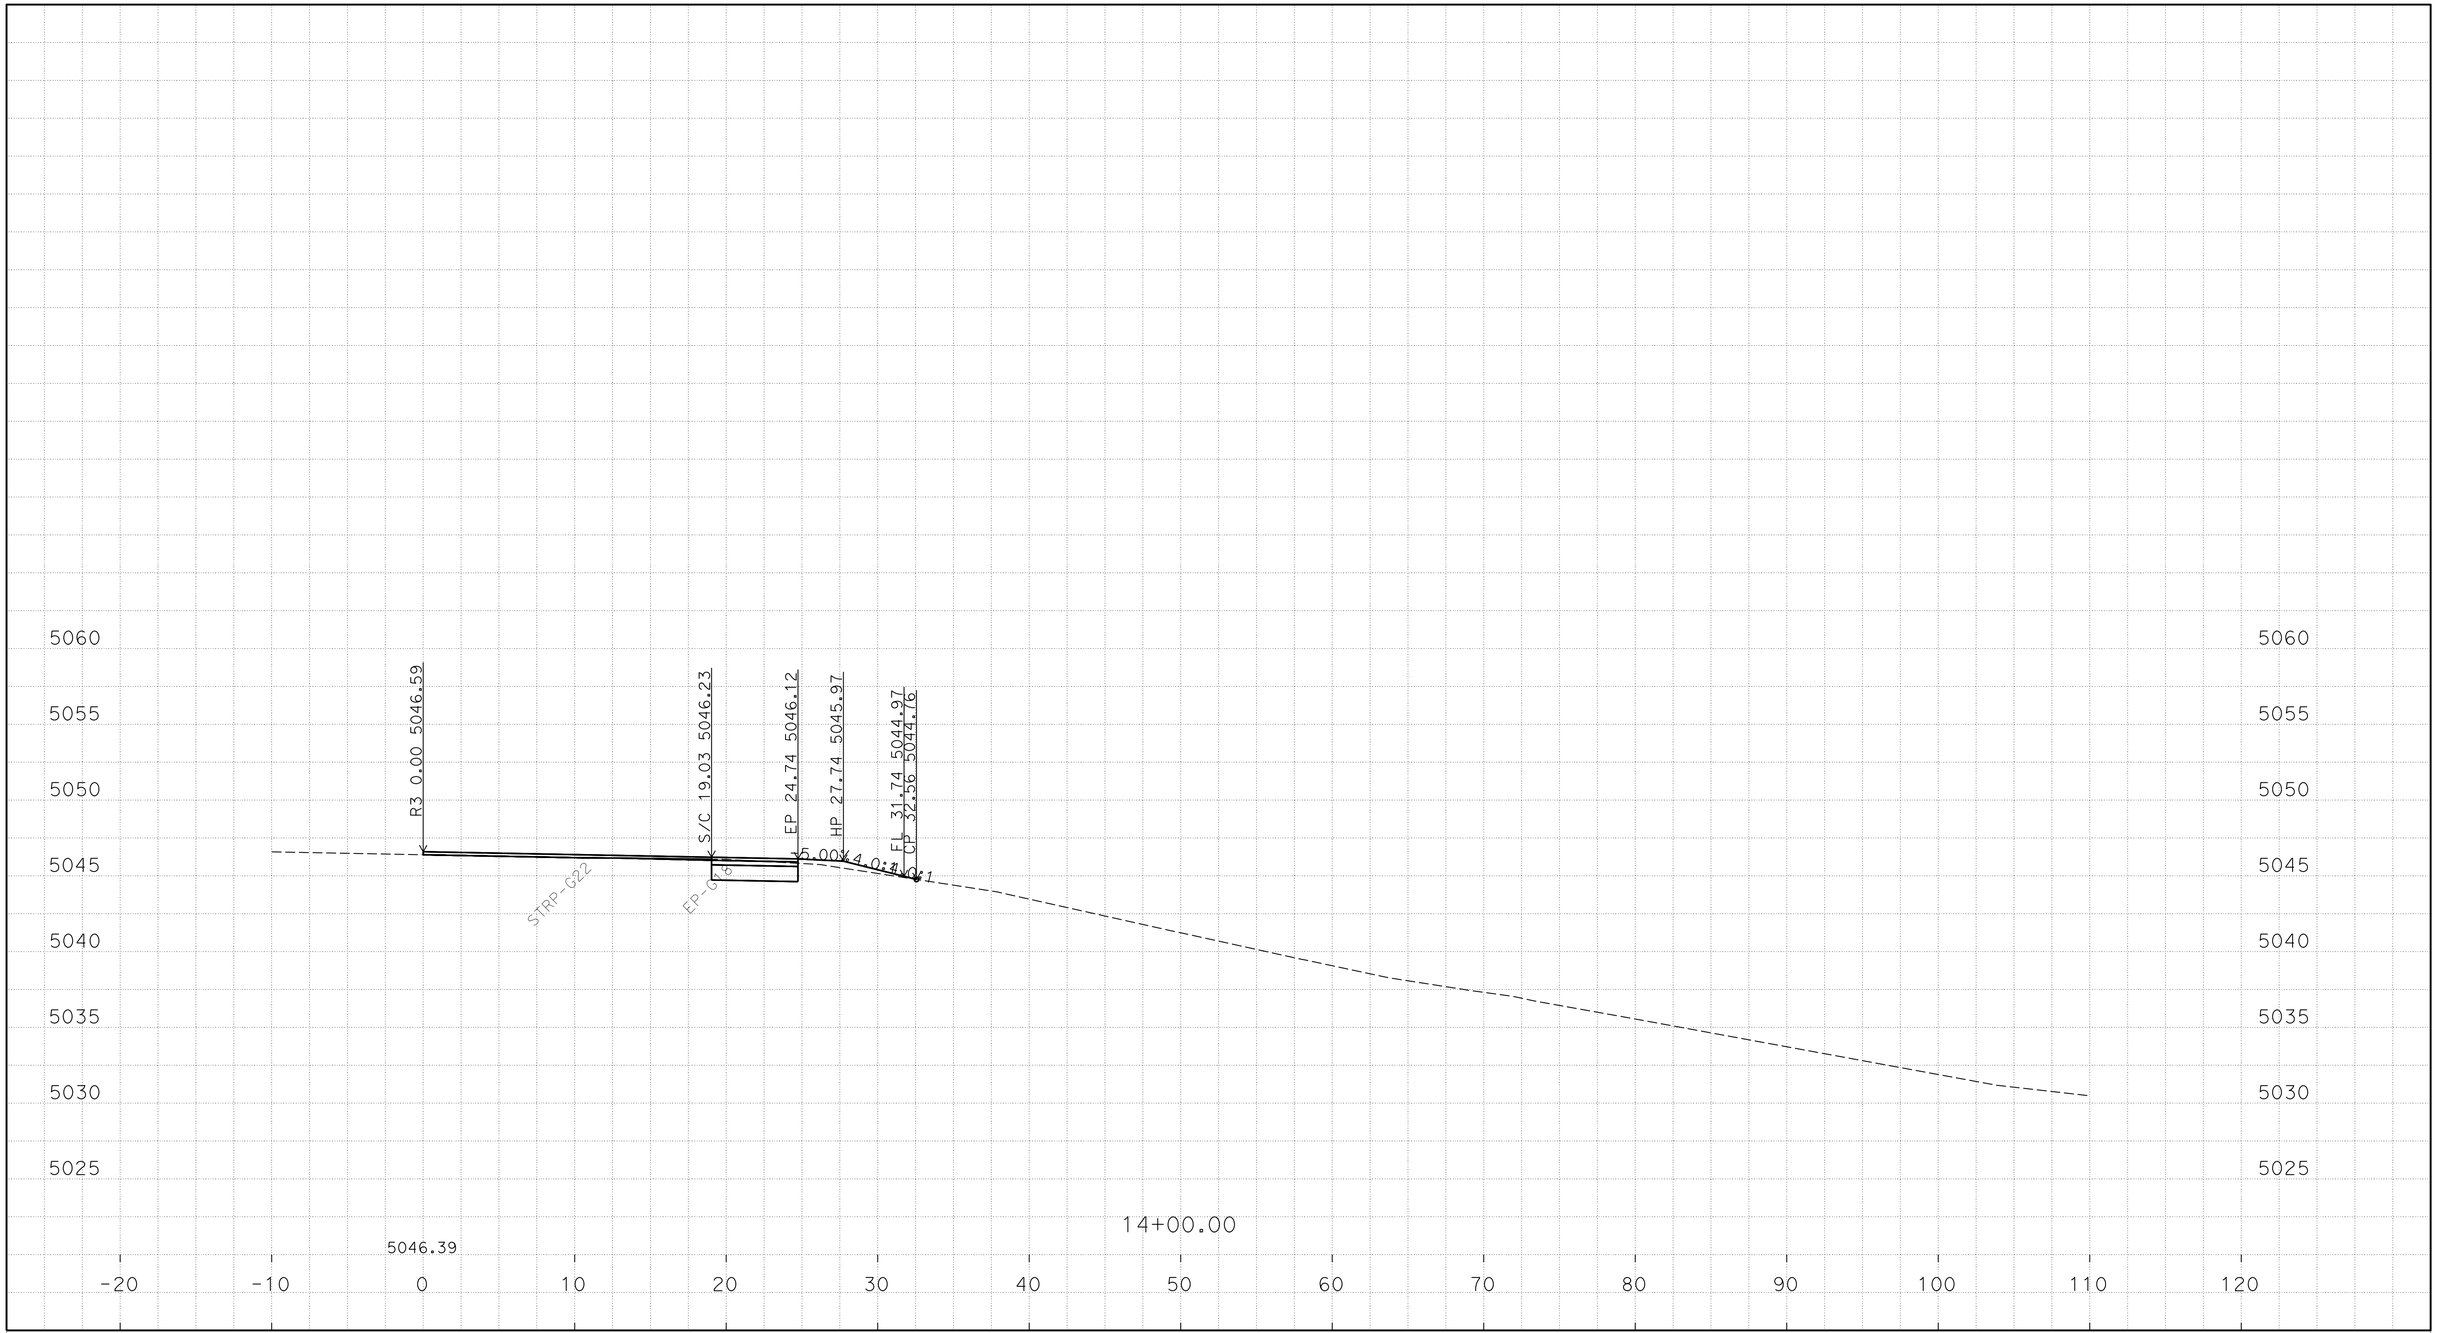

P:\proj1\02\4E420\design\C3D\XSec_Q+ys
024E420 NB1N XSEC_TEMP_X_C3D_DWG.dwg - 18-Jan-16 2:05 PM

PLOTTED DATE: 25-FEB-2016

SCALE: 1"=5' Horiz.
1"=5' Vert.

CREATED BY: S117566

CONTRACT: 02-4E4204

DIST/CO/RTE/PM: 02/Las/Sie/395/0.0-5.6/0.0-3.1

PROJECT ID: 02 0002 0283

"R3" LINE
CROSS SECTIONS
42 OF 49

FOR EARTHWORK DEVELOPMENT ONLY

All Dimensions are U.S. Survey Feet

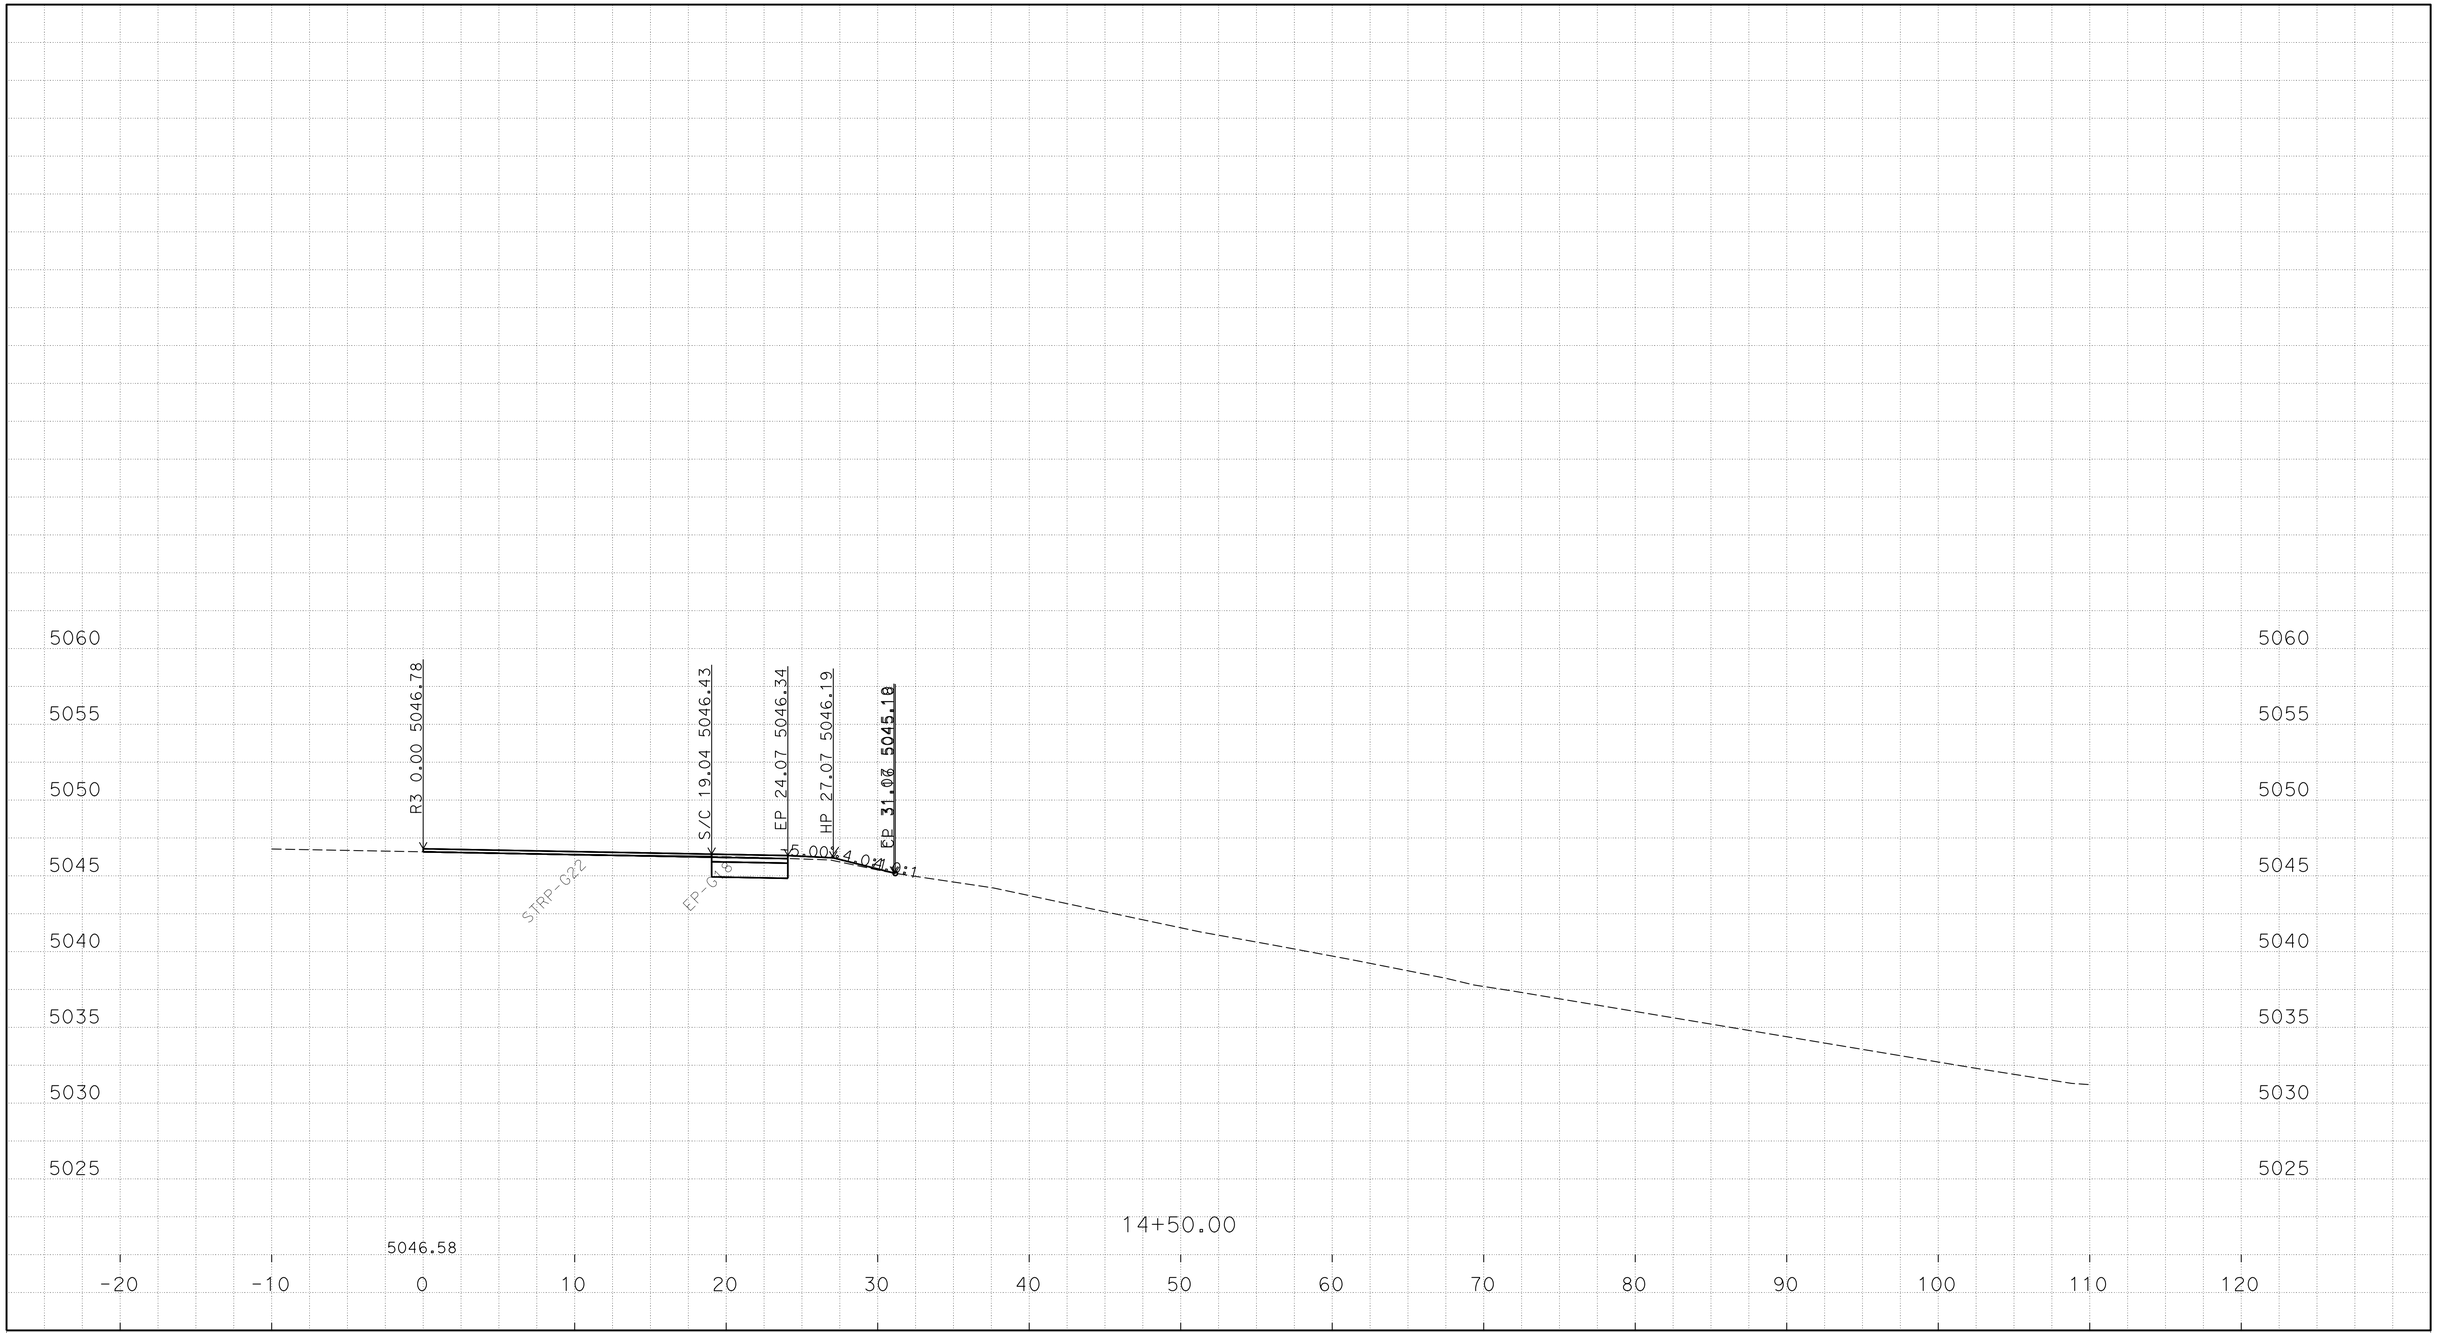

P:\proj1\02\4E420\design\C3D\XSec_Qtys
024E420 NB1N XSEC_TEMP_X_C3D_DWG.dwg - 18-Jan-16 2:05 PM

PLOTTED DATE: 25-FEB-2016

SCALE: 1"=5' Horiz.
1"=5' Vert.

CREATED BY: S117566

CONTRACT: 02-4E4204

DIST/CO/RTE/PM: 02/Las/Sie/395/0.0-5.6/0.0-3.1

PROJECT ID: 02 0002 0283

"R3" LINE
CROSS SECTIONS
43 OF 49

FOR EARTHWORK DEVELOPMENT ONLY

All Dimensions are U.S. Survey Feet

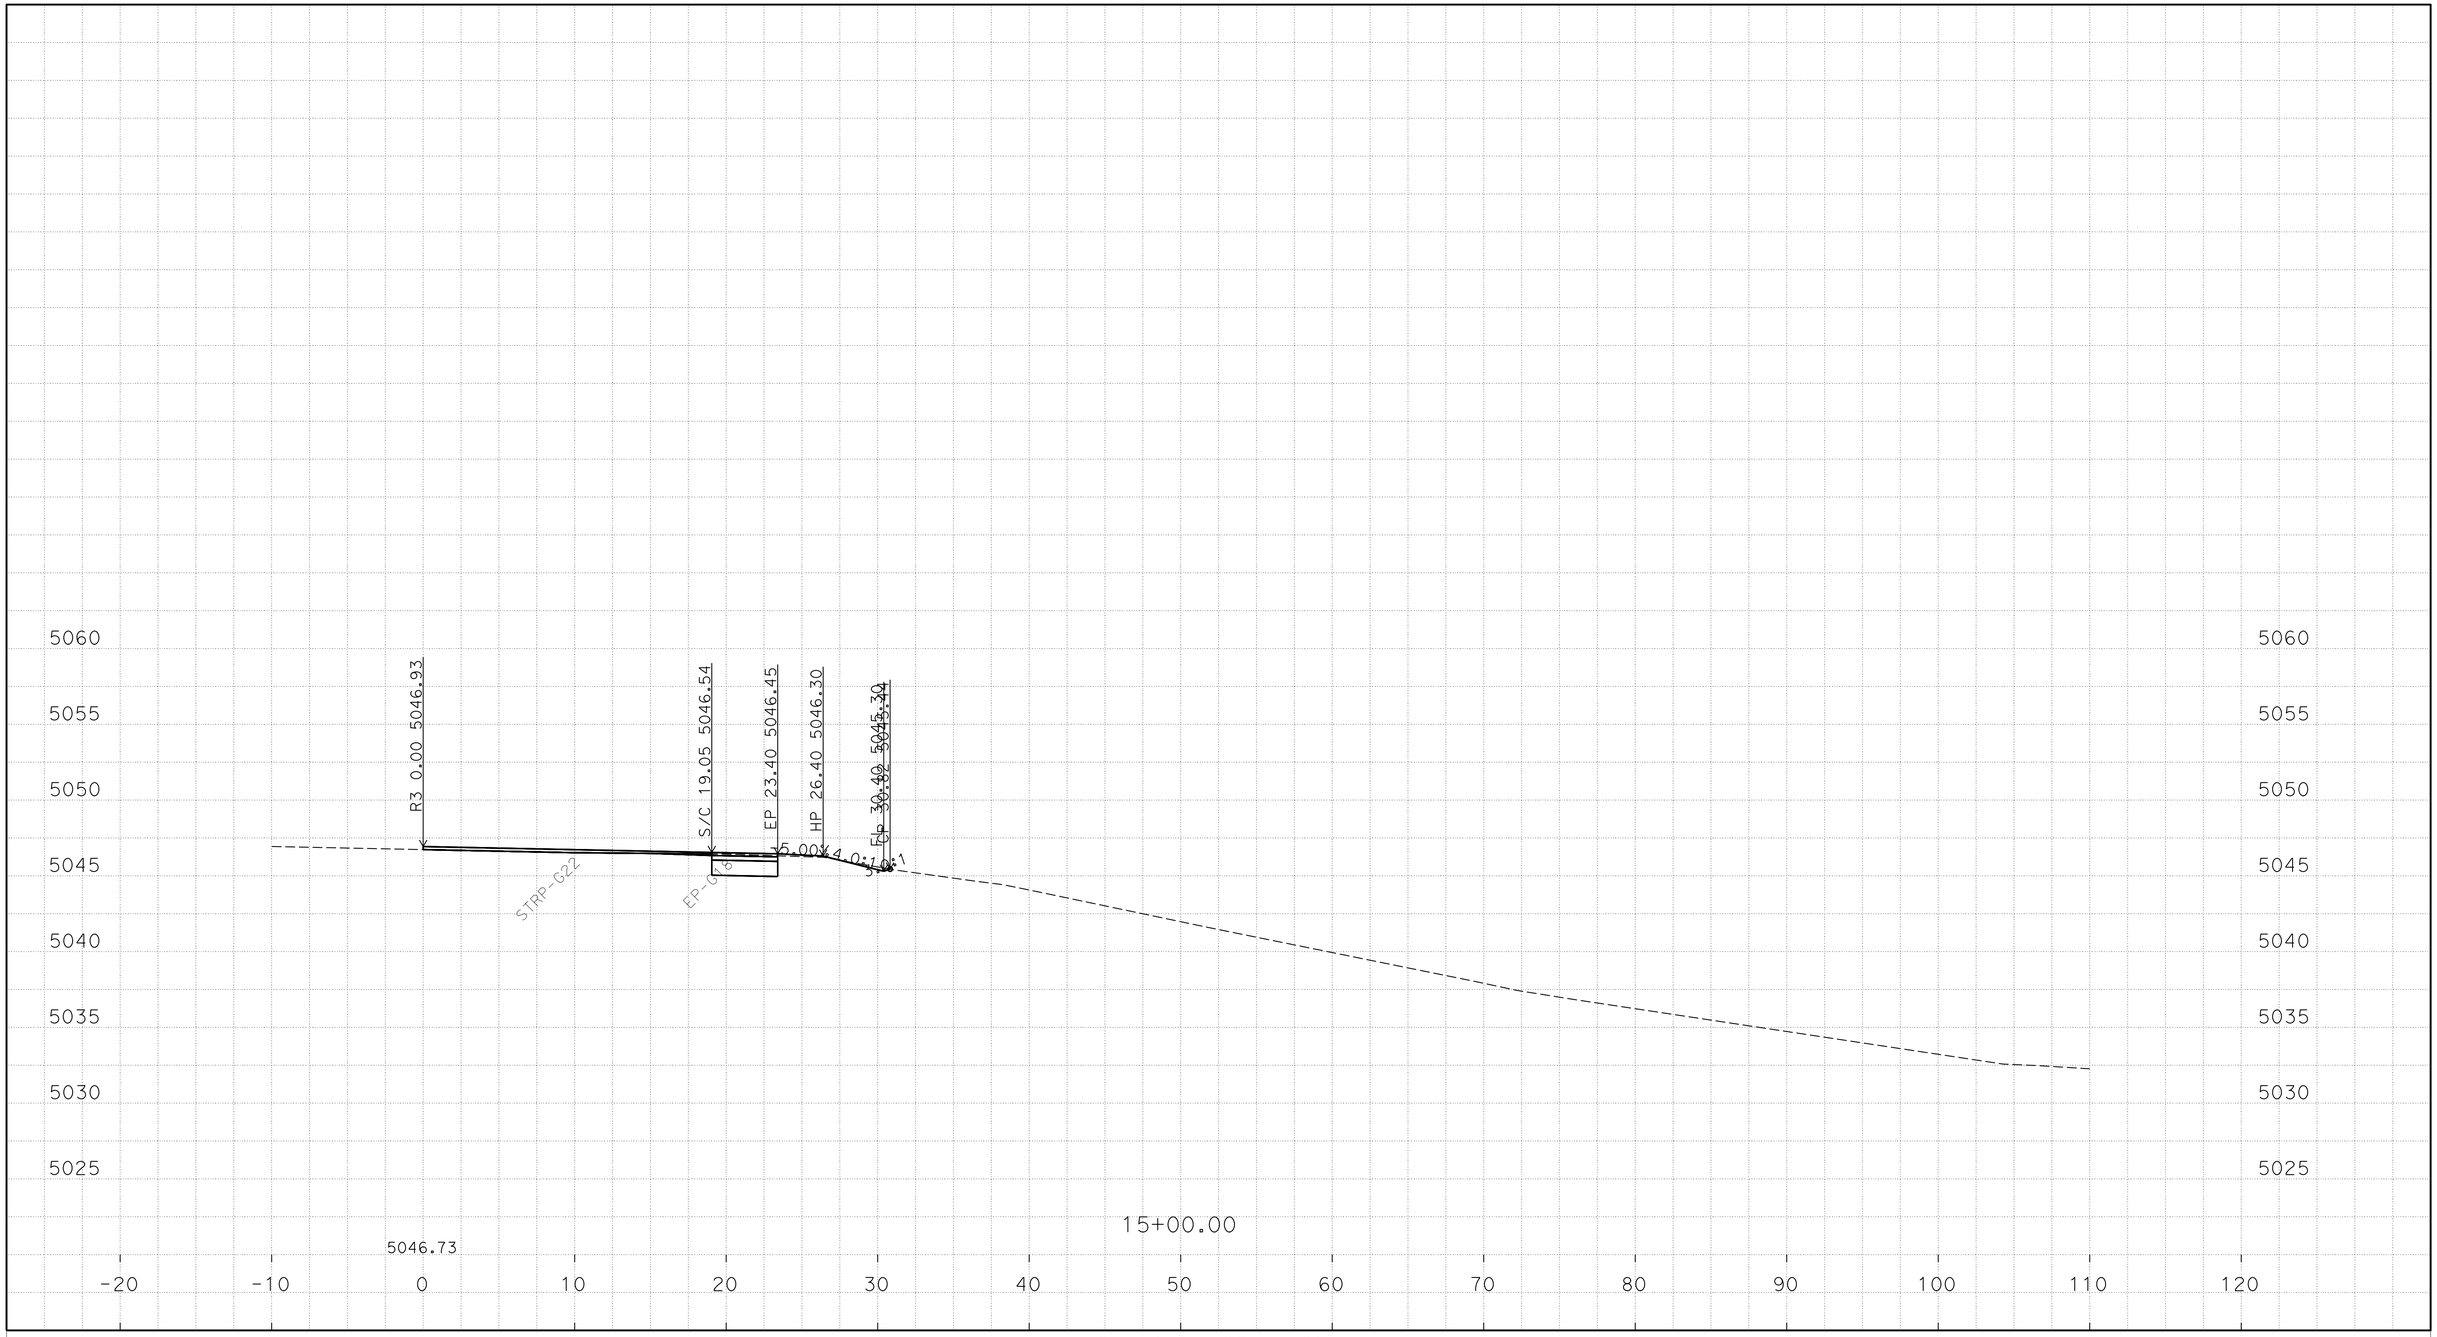

P:\proj1\02\4E420\design\C3D\XSec_Qtys
024E420 NB1N XSEC_TEMP_X_C3D_DWG.dwg - 18-Jan-16 2:05 PM

PLOTTED DATE: 25-FEB-2016

SCALE: 1"=5' Horiz.
1"=5' Vert.

CREATED BY: S117566

CONTRACT: 02-4E4204

DIST/CO/RTE/PM: 02/Las/Sie/395/0.0-5.6/0.0-3.1

PROJECT ID: 02 0002 0283

"R3" LINE
CROSS SECTIONS

FOR EARTHWORK DEVELOPMENT ONLY

All Dimensions are U.S. Survey Feet

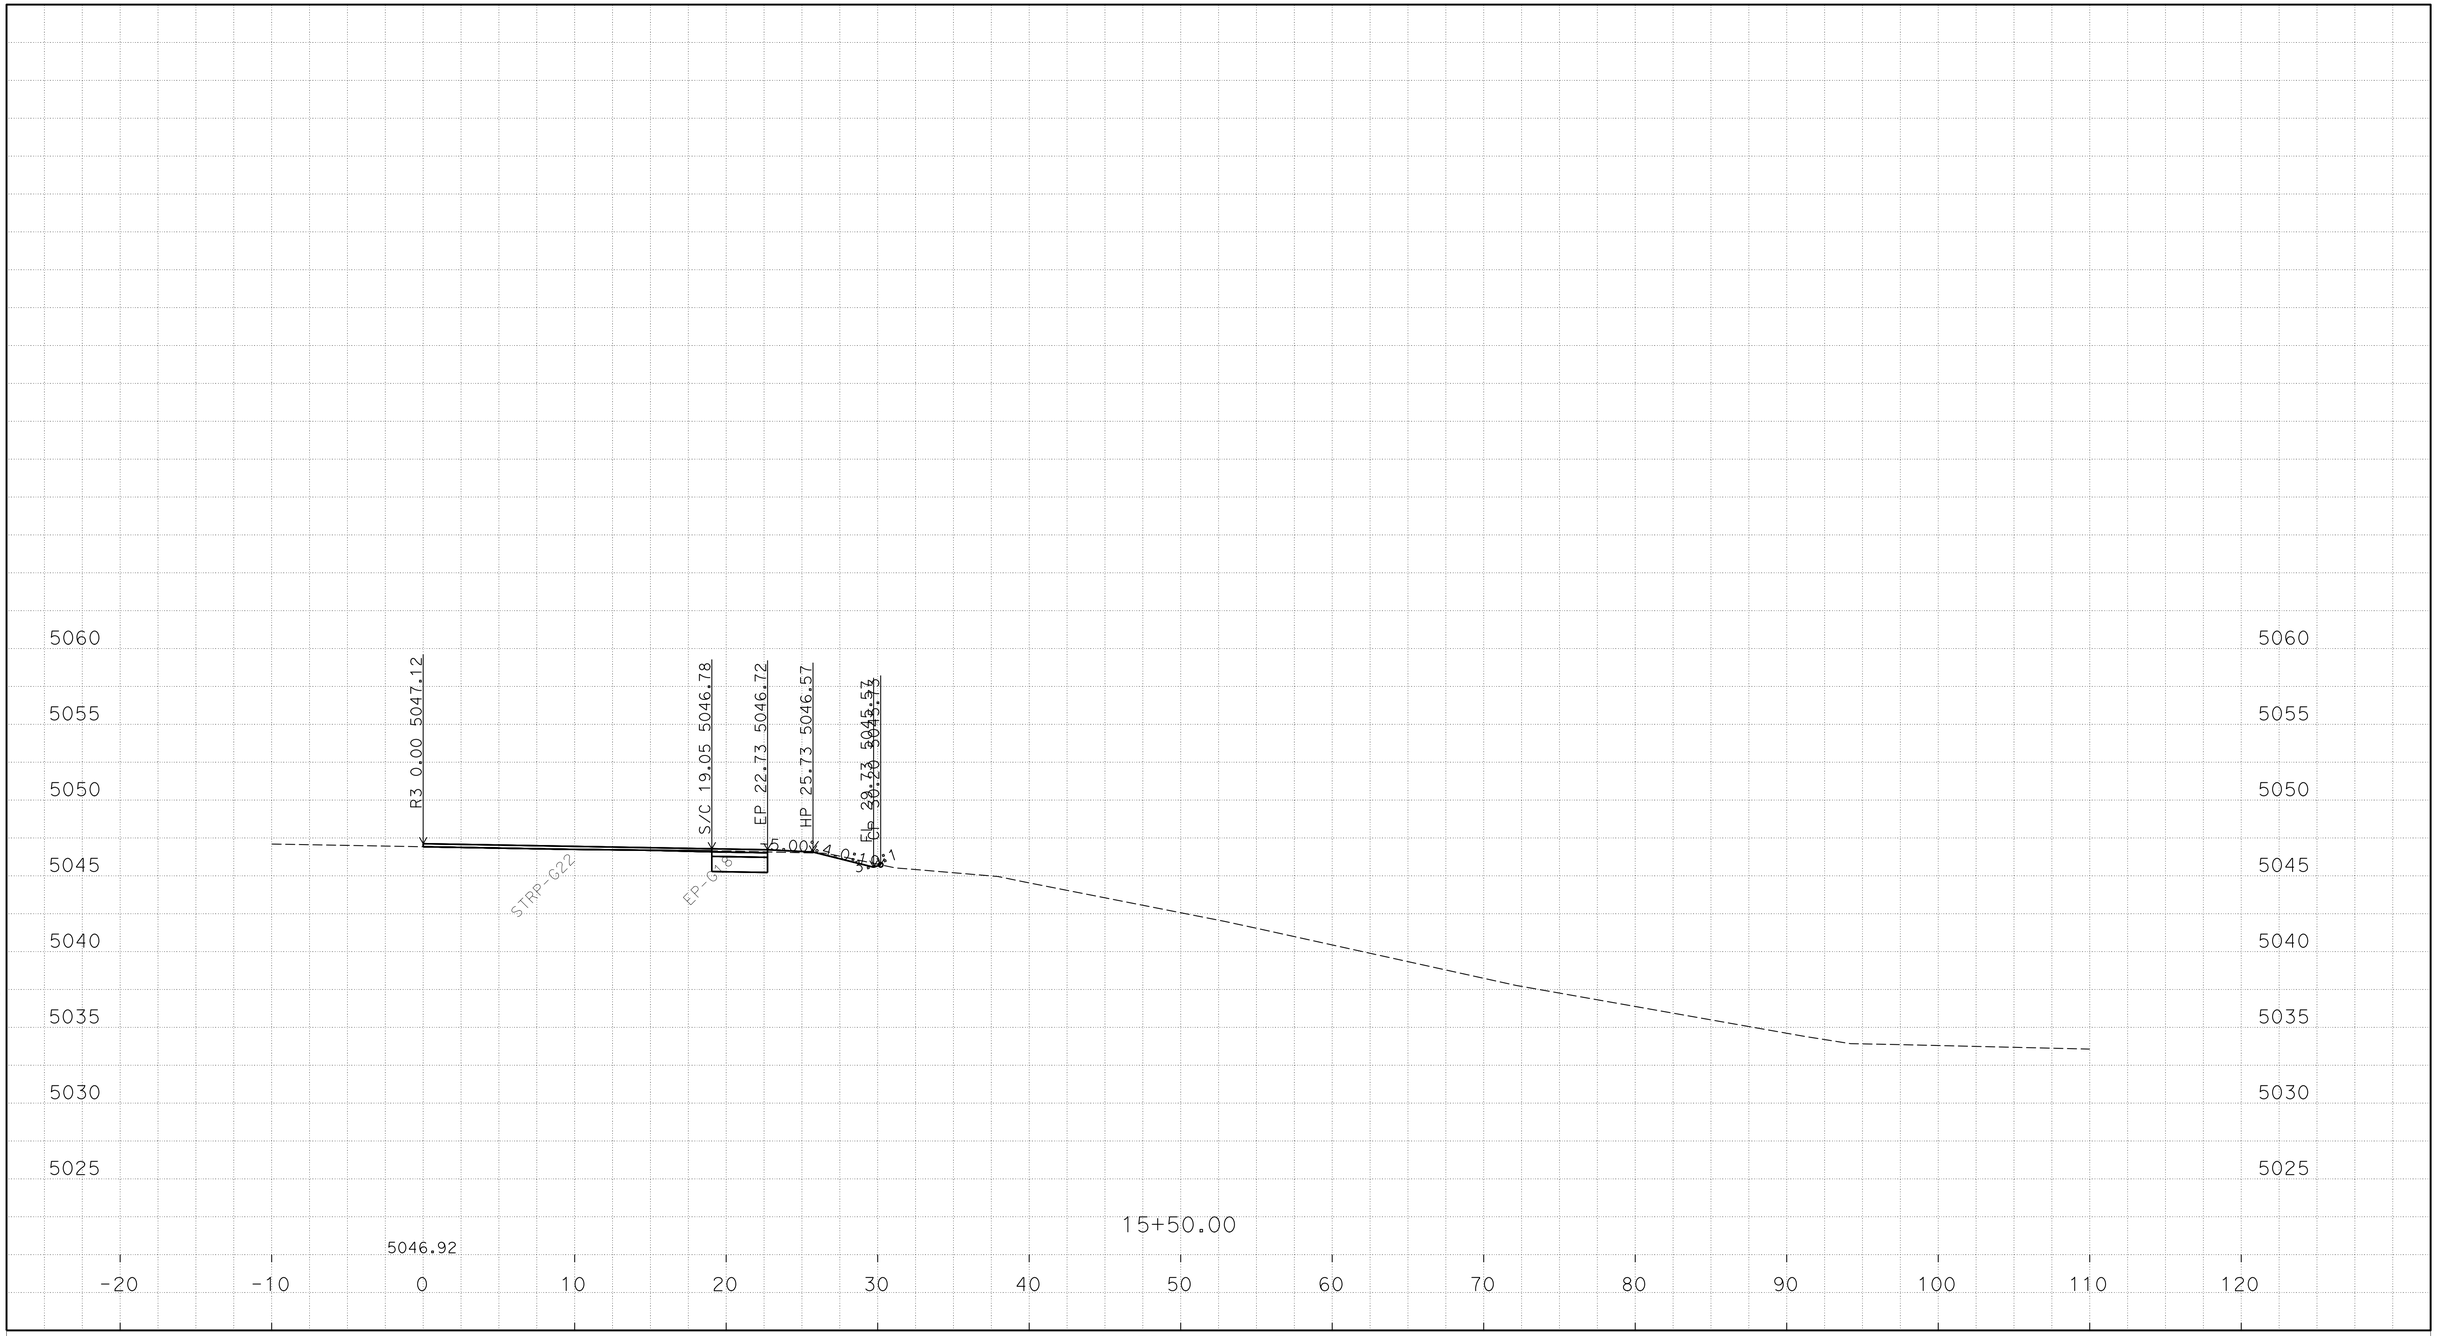

P:\proj1\02\4E420\design\C3D\XSec_Qtys
024E420 NB1N XSEC_TEMP_X_C3D_DWG.dwg - 18-Jan-16 2:05 PM

PLOTTED DATE: 25-FEB-2016

SCALE: 1"=5' Horiz.
1"=5' Vert.

CREATED BY: S117566

CONTRACT: 02-4E4204

DIST/CO/RTE/PM: 02/Las/Sie/395/0.0-5.6/0.0-3.1

PROJECT ID: 02 0002 0283

"R3" LINE
CROSS SECTIONS

FOR EARTHWORK DEVELOPMENT ONLY

All Dimensions are U.S. Survey Feet

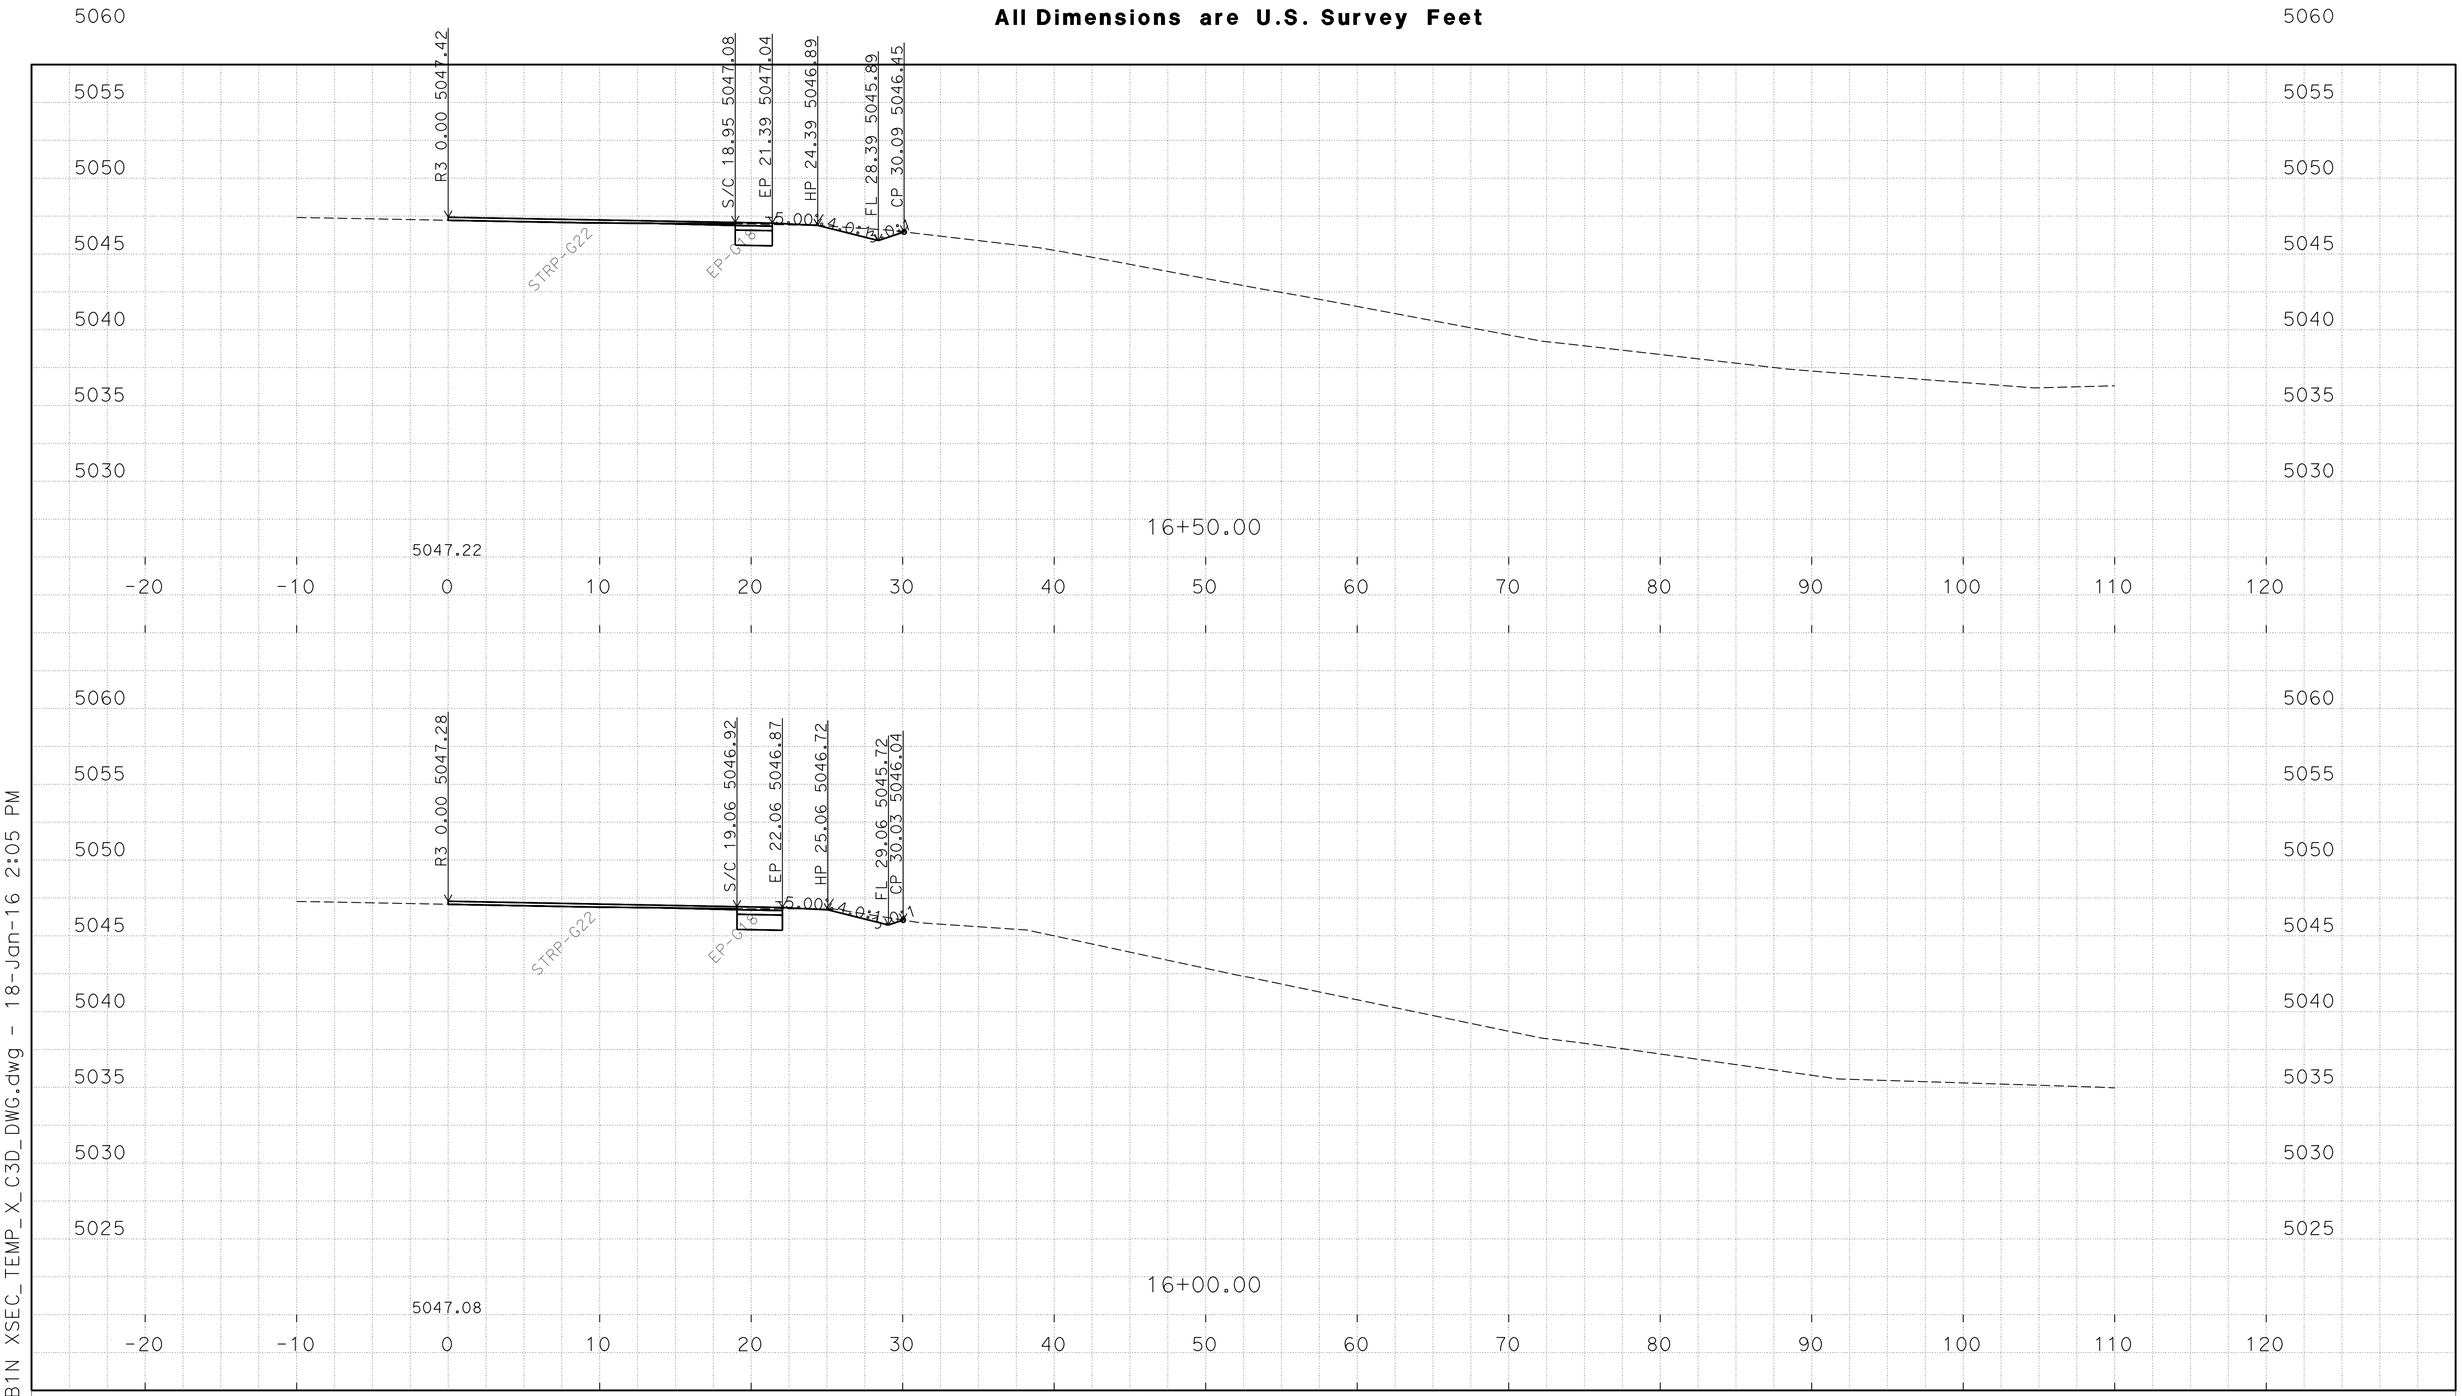

P:\proj1\02\4E420\design\C3D\XSec_Qtys
024E420 NB1N XSEC_TEMP_X_C3D_DWG.dwg - 18-Jan-16 2:05 PM

PLOTTED DATE: 25-FEB-2016

SCALE: 1"=5' Horiz.
1"=5' Vert.

CREATED BY: S117566

CONTRACT: 02-4E4204

DIST/CO/RTE/PM: 02/Las/Sie/395/0.0-5.6/0.0-3.1

PROJECT ID: 02 0002 0283

"R3" LINE
CROSS SECTIONS

FOR EARTHWORK DEVELOPMENT ONLY

All Dimensions are U.S. Survey Feet

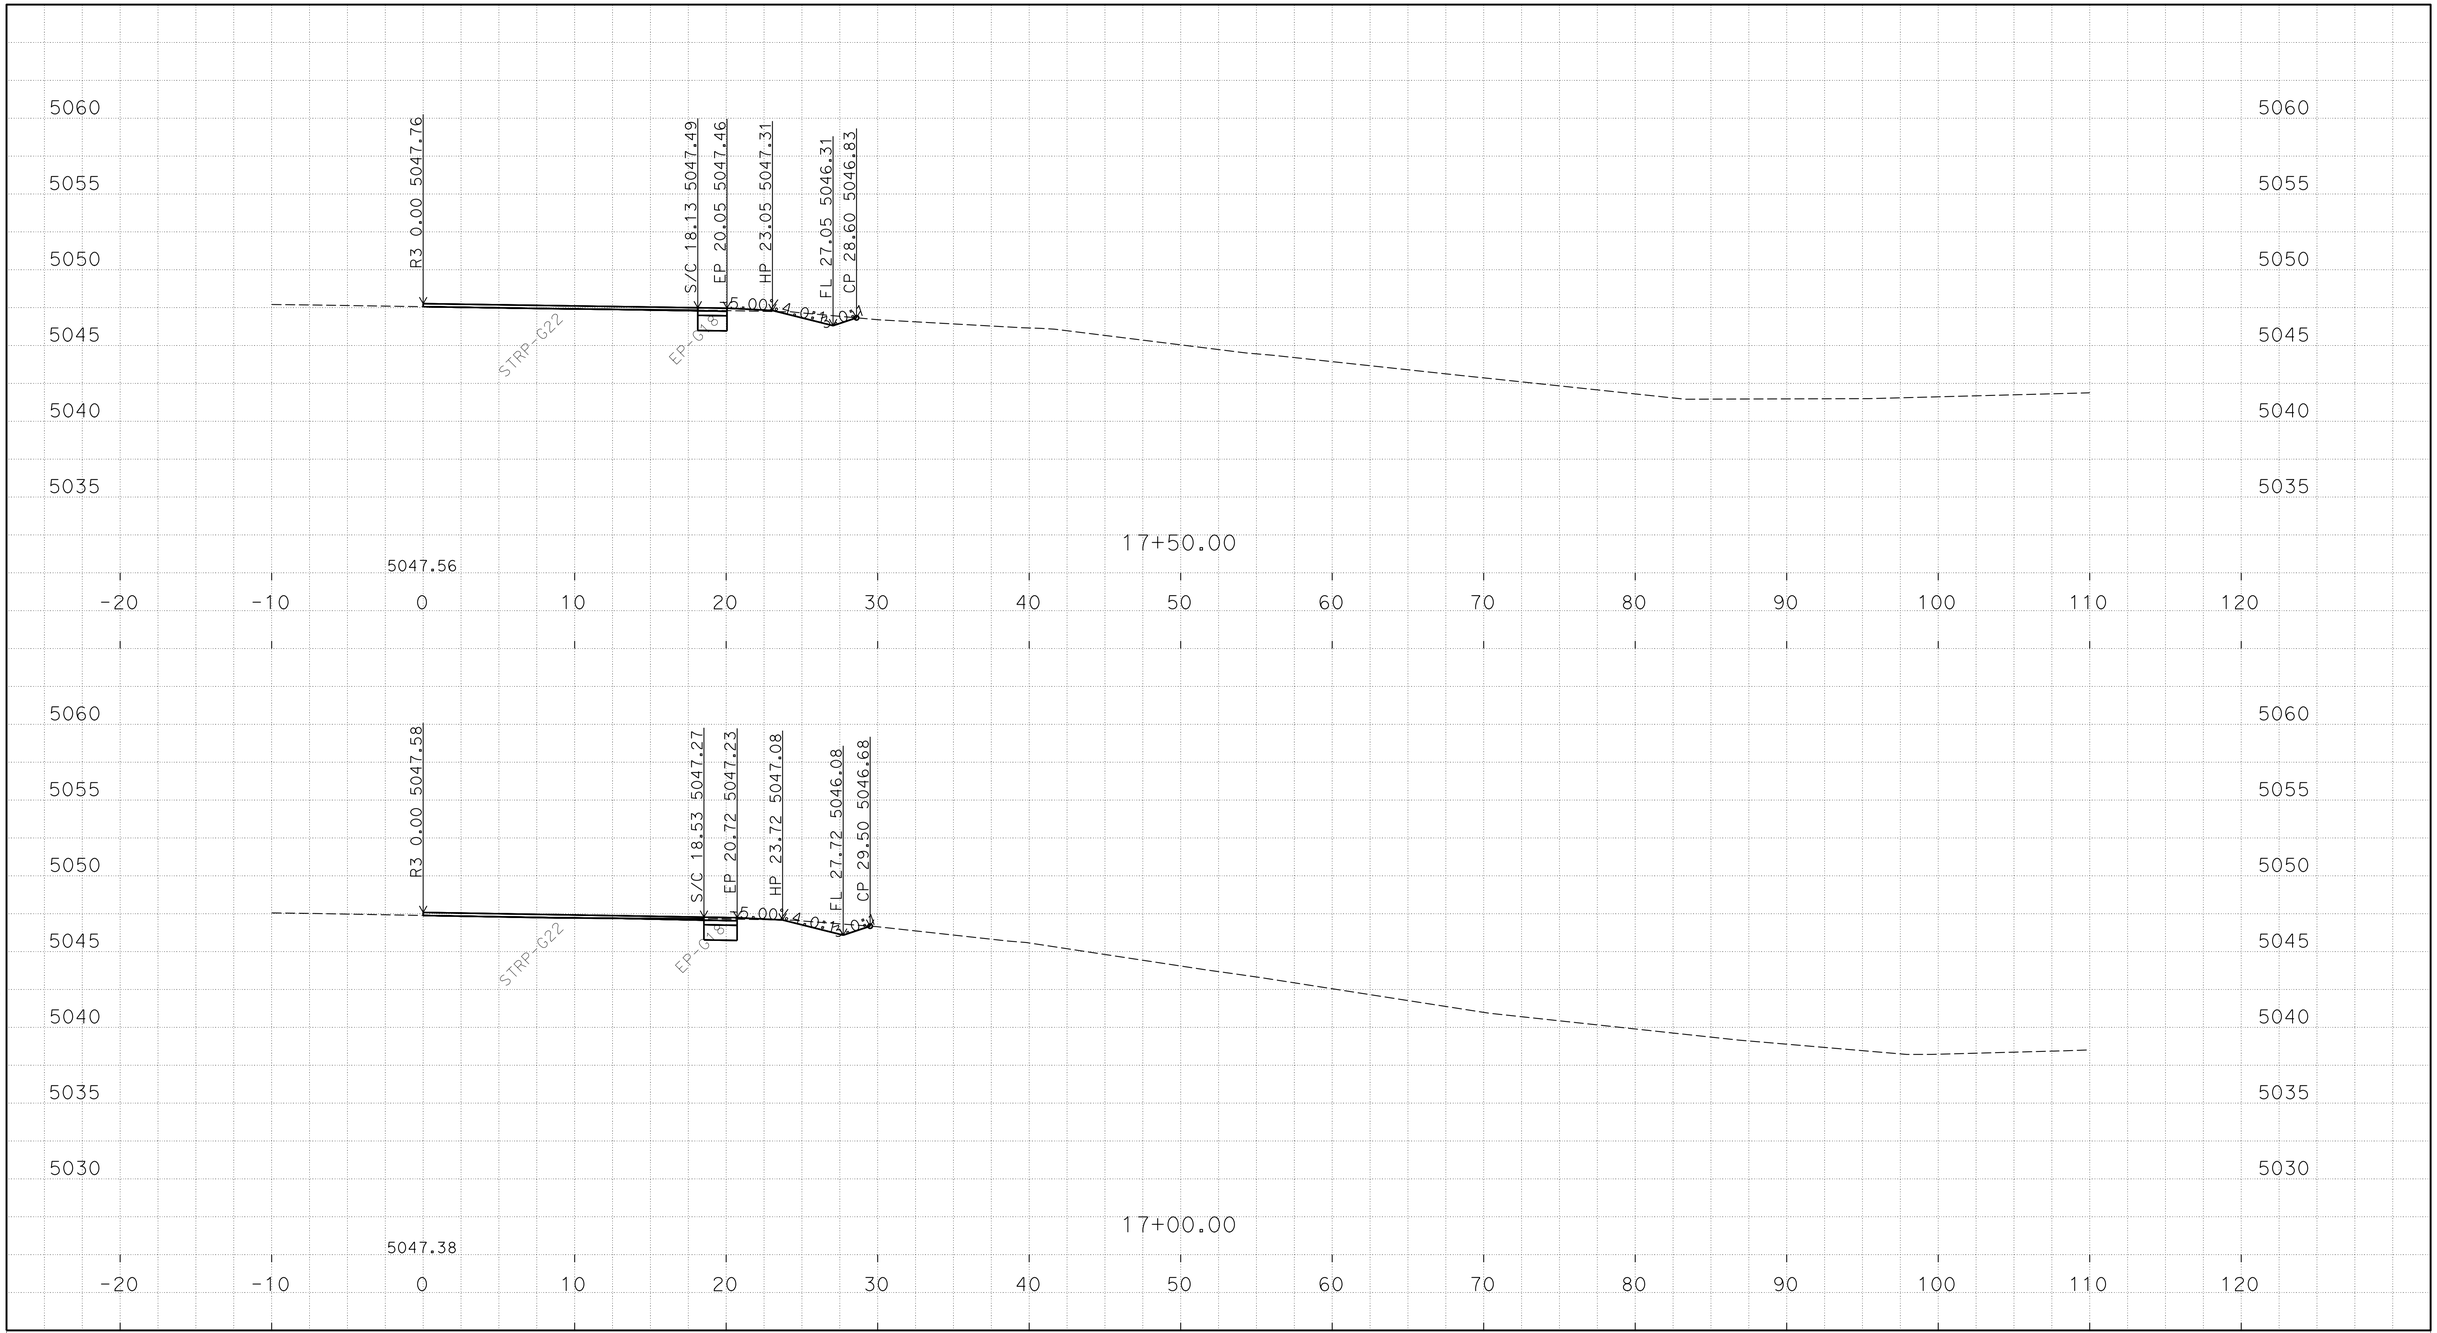

P:\proj1\02\4E420\design\C3D\XSec_Qtys
024E420 NB1N XSEC_TEMP_X_C3D_DWG.dwg - 18-Jan-16 2:05 PM

PLOTTED DATE: 25-FEB-2016

SCALE: 1"=5' Horiz.
1"=5' Vert.

CREATED BY: S117566

CONTRACT: 02-4E4204

DIST/CO/RTE/PM: 02/Las/Sie/395/0.0-5.6/0.0-3.1

PROJECT ID: 02 0002 0283

"R3" LINE
CROSS SECTIONS
47 OF 49

FOR EARTHWORK DEVELOPMENT ONLY

All Dimensions are U.S. Survey Feet

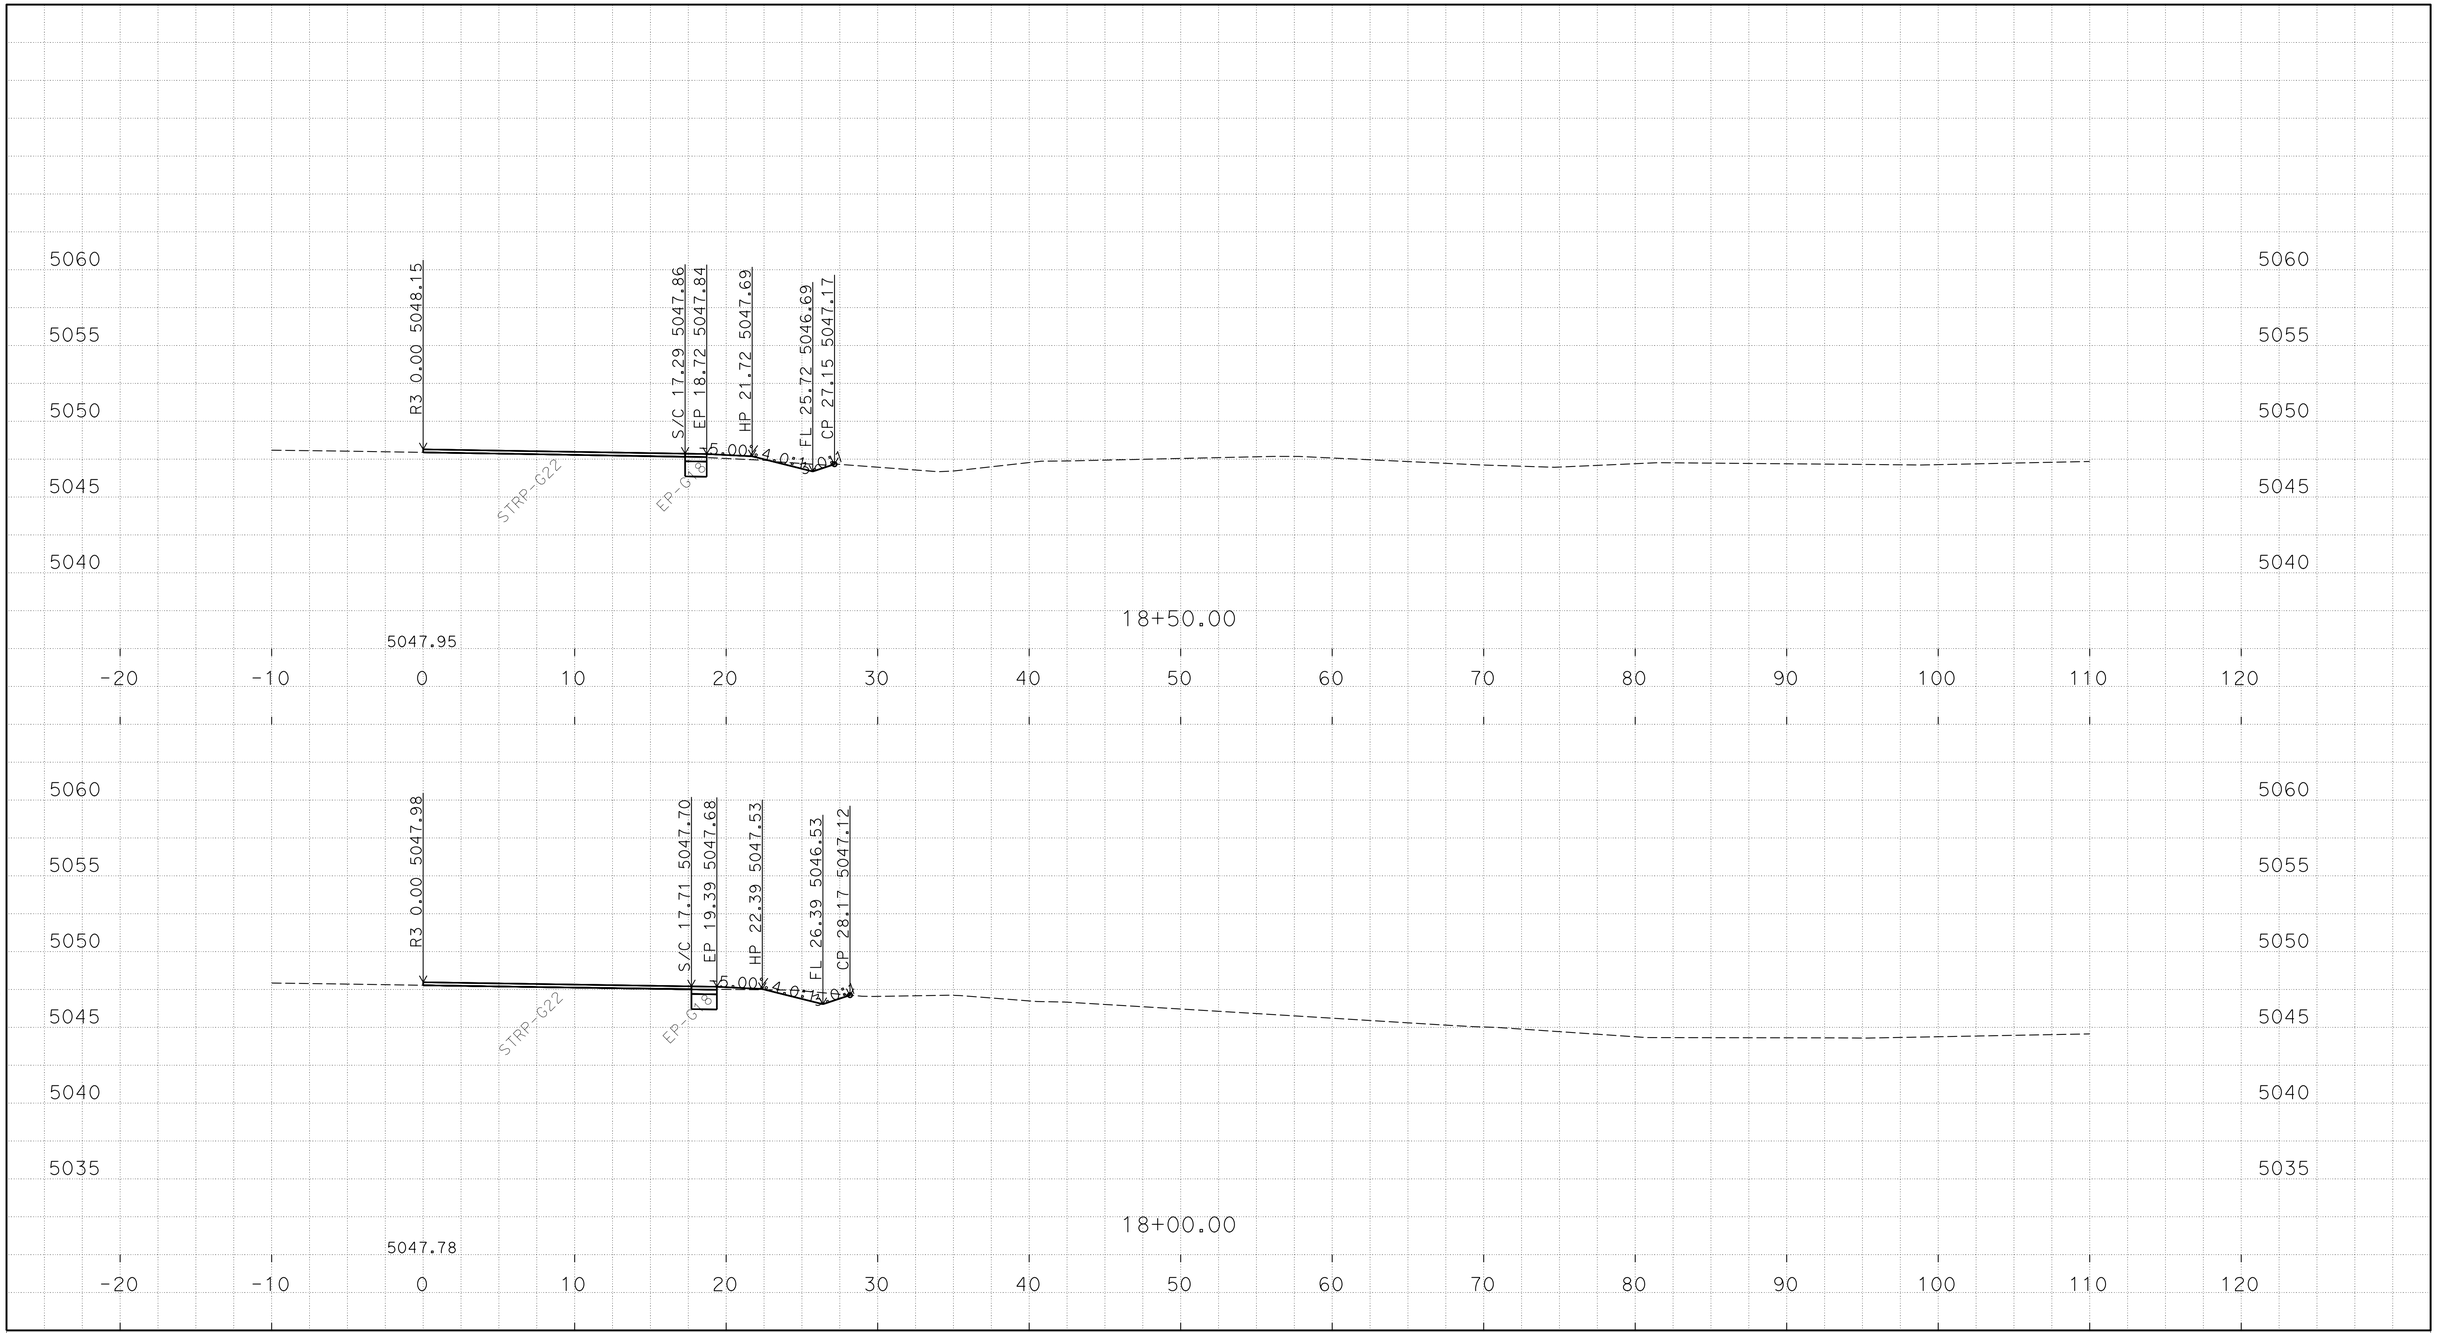

P:\proj1\02\4E420\design\C3D\XSec_Qtys
024E420 NB1N XSEC_TEMP_X_C3D_DWG.dwg - 18-Jan-16 2:05 PM

PLOTTED DATE: 25-FEB-2016

SCALE: 1"=5' Horiz.
1"=5' Vert.

CREATED BY: S117566

CONTRACT: 02-4E4204

DIST/CO/RTE/PM: 02/Las/Sie/395/0.0-5.6/0.0-3.1

PROJECT ID: 02 0002 0283

"R3" LINE
CROSS SECTIONS
48 OF 49

FOR EARTHWORK DEVELOPMENT ONLY

All Dimensions are U.S. Survey Feet

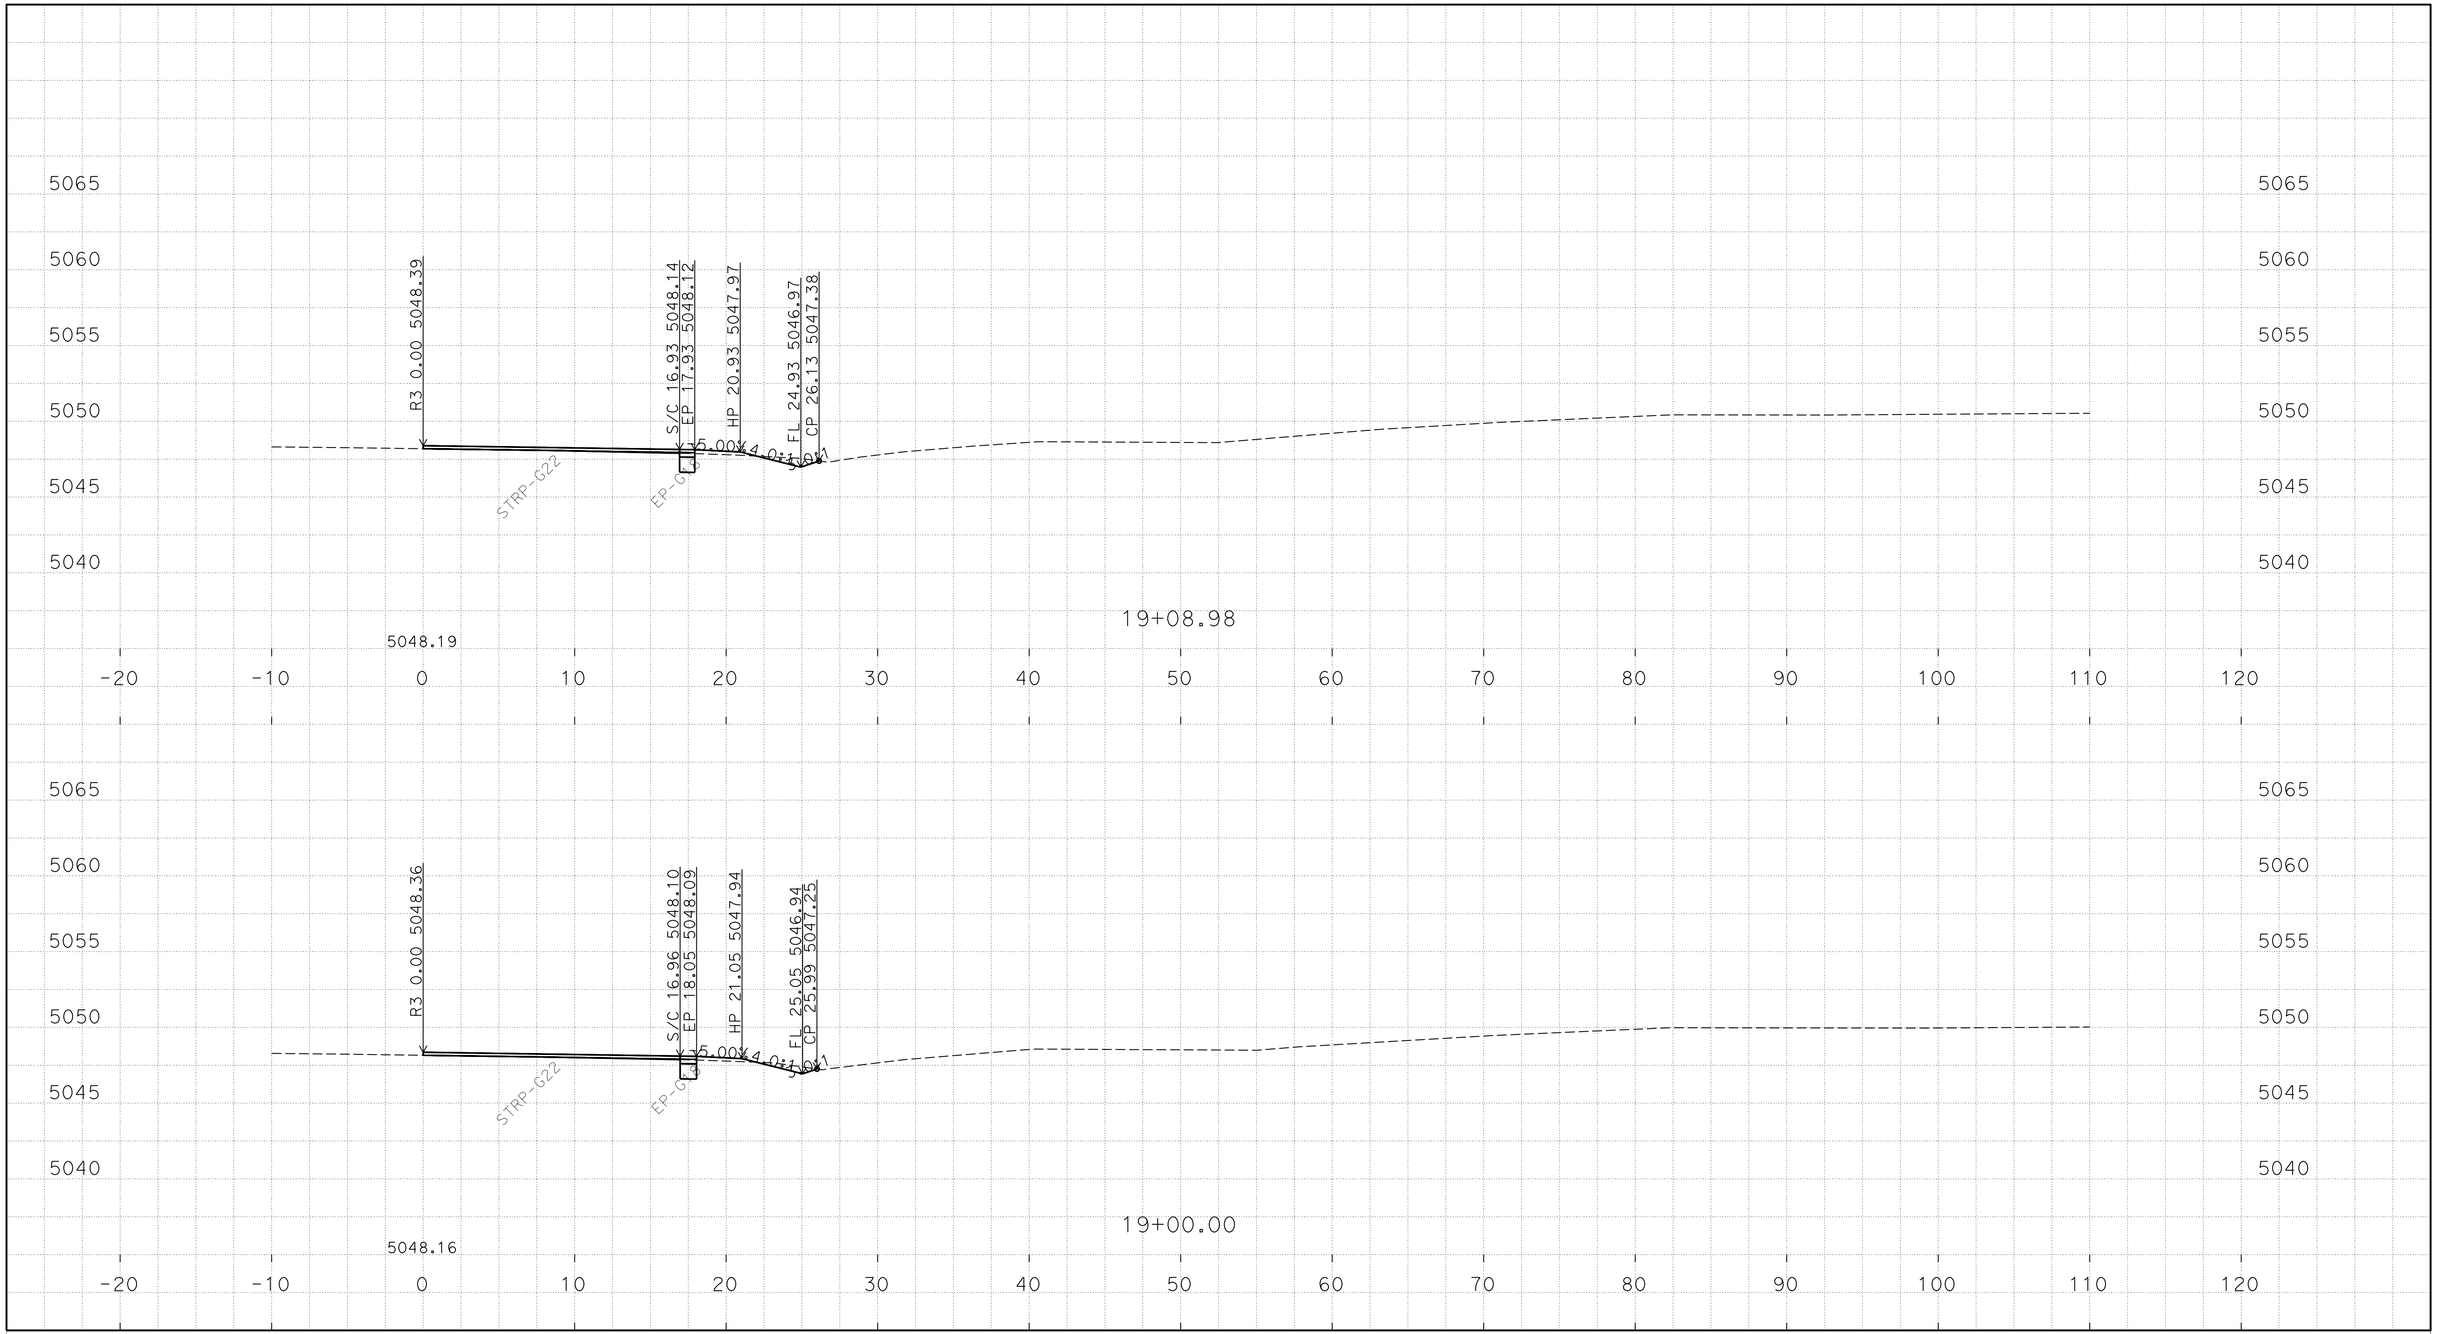

P:\proj1\02\4E420\design\C3D\XSec_Qtys
024E420 NB1N XSEC_TEMP_X_C3D_DWG.dwg - 18-Jan-16 2:05 PM

PLOTTED DATE: 25-FEB-2016

SCALE: 1"=5' Horiz.
1"=5' Vert.

CREATED BY: S117566

CONTRACT: 02-4E4204

DIST/CO/RTE/PM: 02/Las/Sie/395/0.0-5.6/0.0-3.1

PROJECT ID: 02 0002 0283

"R3" LINE
CROSS SECTIONS
49 OF 49

FOR EARTHWORK DEVELOPMENT ONLY

All Dimensions are U.S. Survey Feet

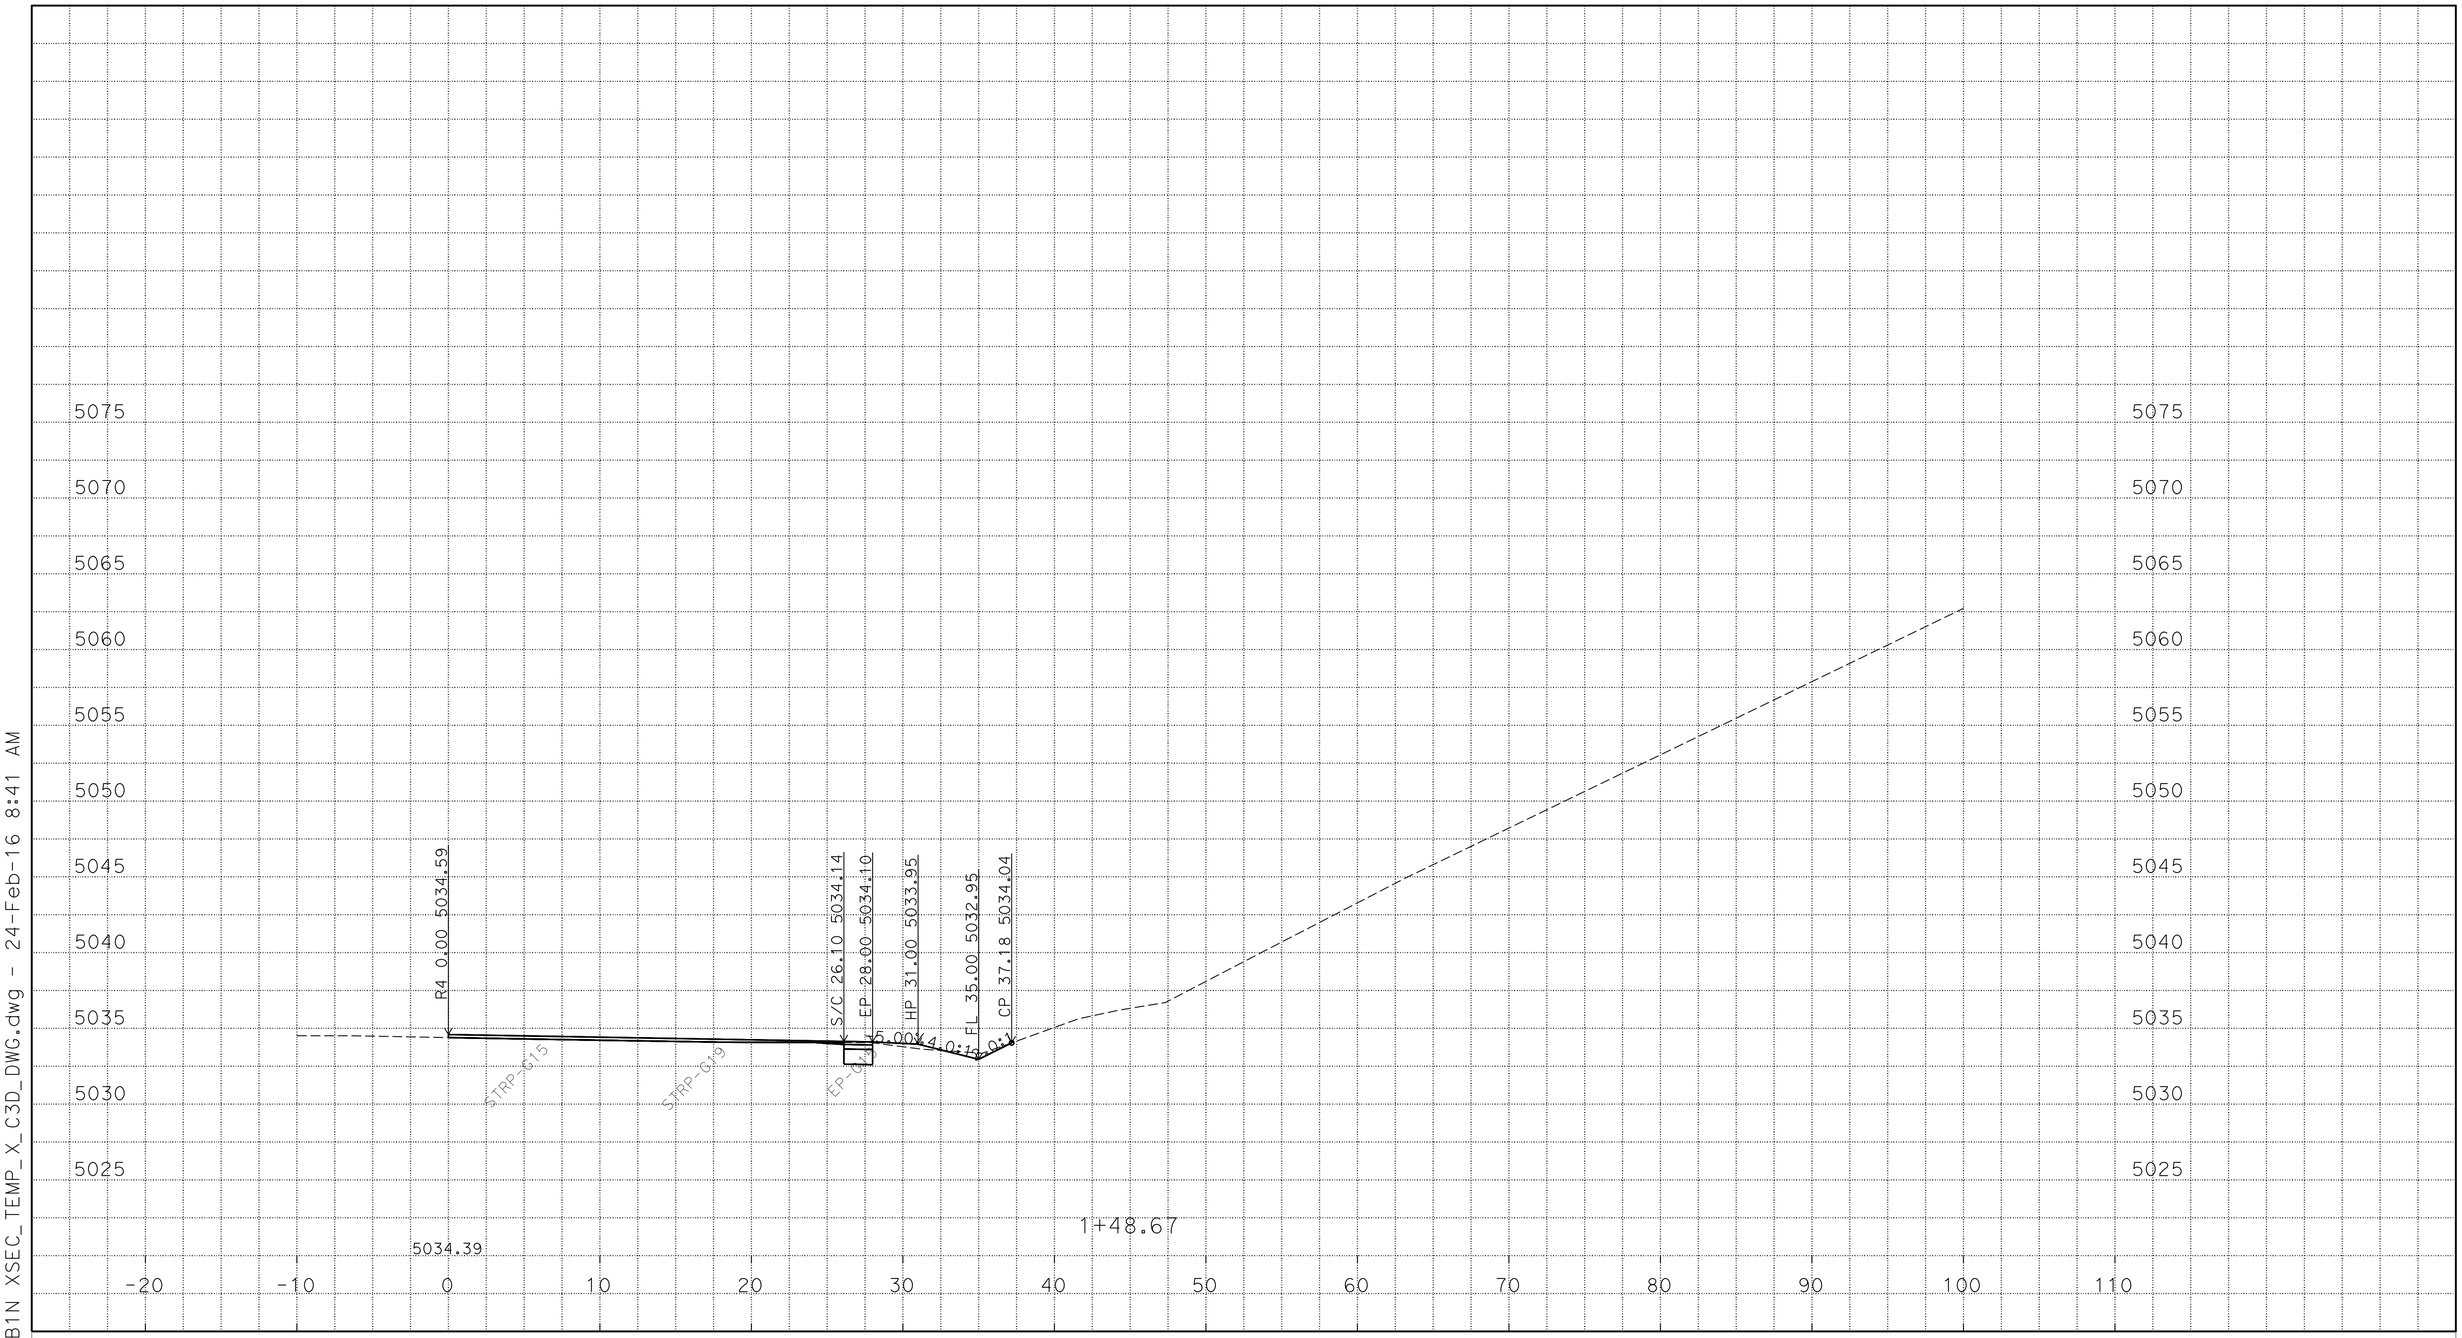

P:\proj1\02\4E420\design\C3D\XSec_Qtys
024E420 NB1N XSEC_TEMP_X_C3D_DWG.dwg - 24-Feb-16 8:41 AM

PLOTTED DATE: 25-FEB-2016

SCALE: 1"=5' Horiz.
1"=5' Vert.

CREATED BY: S117566

CONTRACT: 02-4E4204

DIST/CO/RTE/PM: 02/Las/Sie/395/0.0-5.6/0.0-3.1

PROJECT ID: 02 0002 0283

"R4" LINE
CROSS SECTIONS
1 OF 45

FOR EARTHWORK DEVELOPMENT ONLY

All Dimensions are U.S. Survey Feet

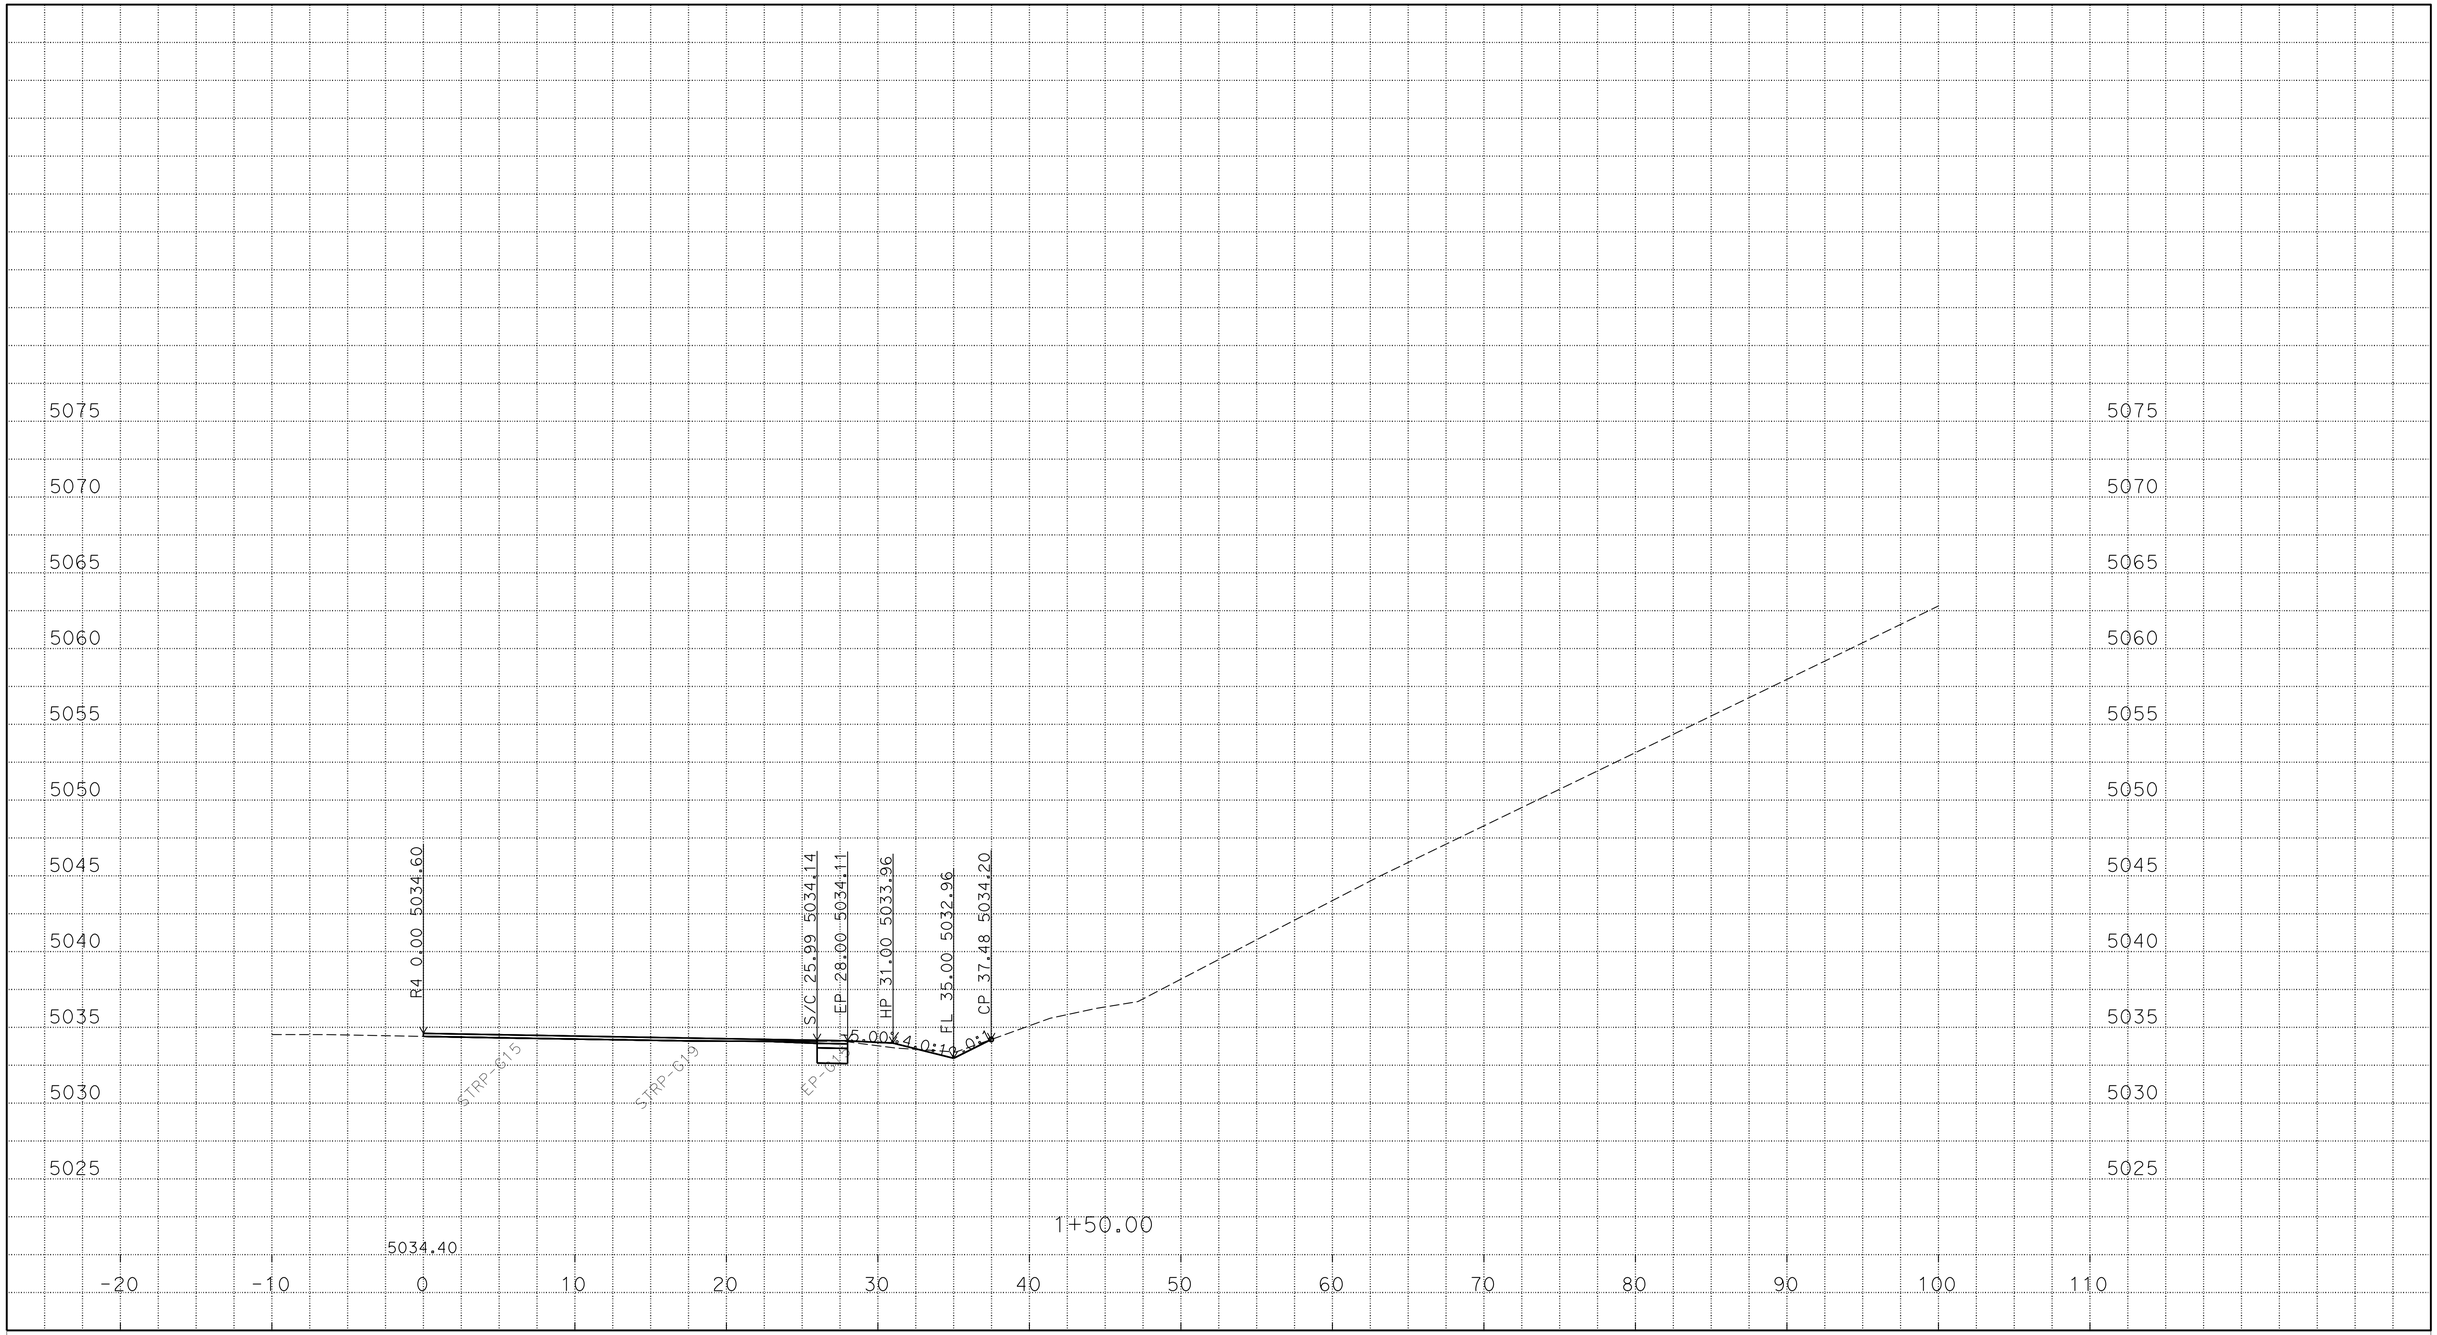

P:\proji\02\4E420\design\C3D\XSec_Qtys
024E420 NB1N XSEC_TEMP_X_C3D_DWG.dwg - 24-Feb-16 8:41 AM

PLOTTED DATE: 25-FEB-2016

SCALE: 1"=5' Horiz.
1"=5' Vert.

CREATED BY: S117566

CONTRACT: 02-4E4204

DIST/CO/RTE/PM: 02/Las/Sie/395/0.0-5.6/0.0-3.1

PROJECT ID: 02 0002 0283

"R4" LINE
CROSS SECTIONS
2 OF 45

FOR EARTHWORK DEVELOPMENT ONLY

All Dimensions are U.S. Survey Feet

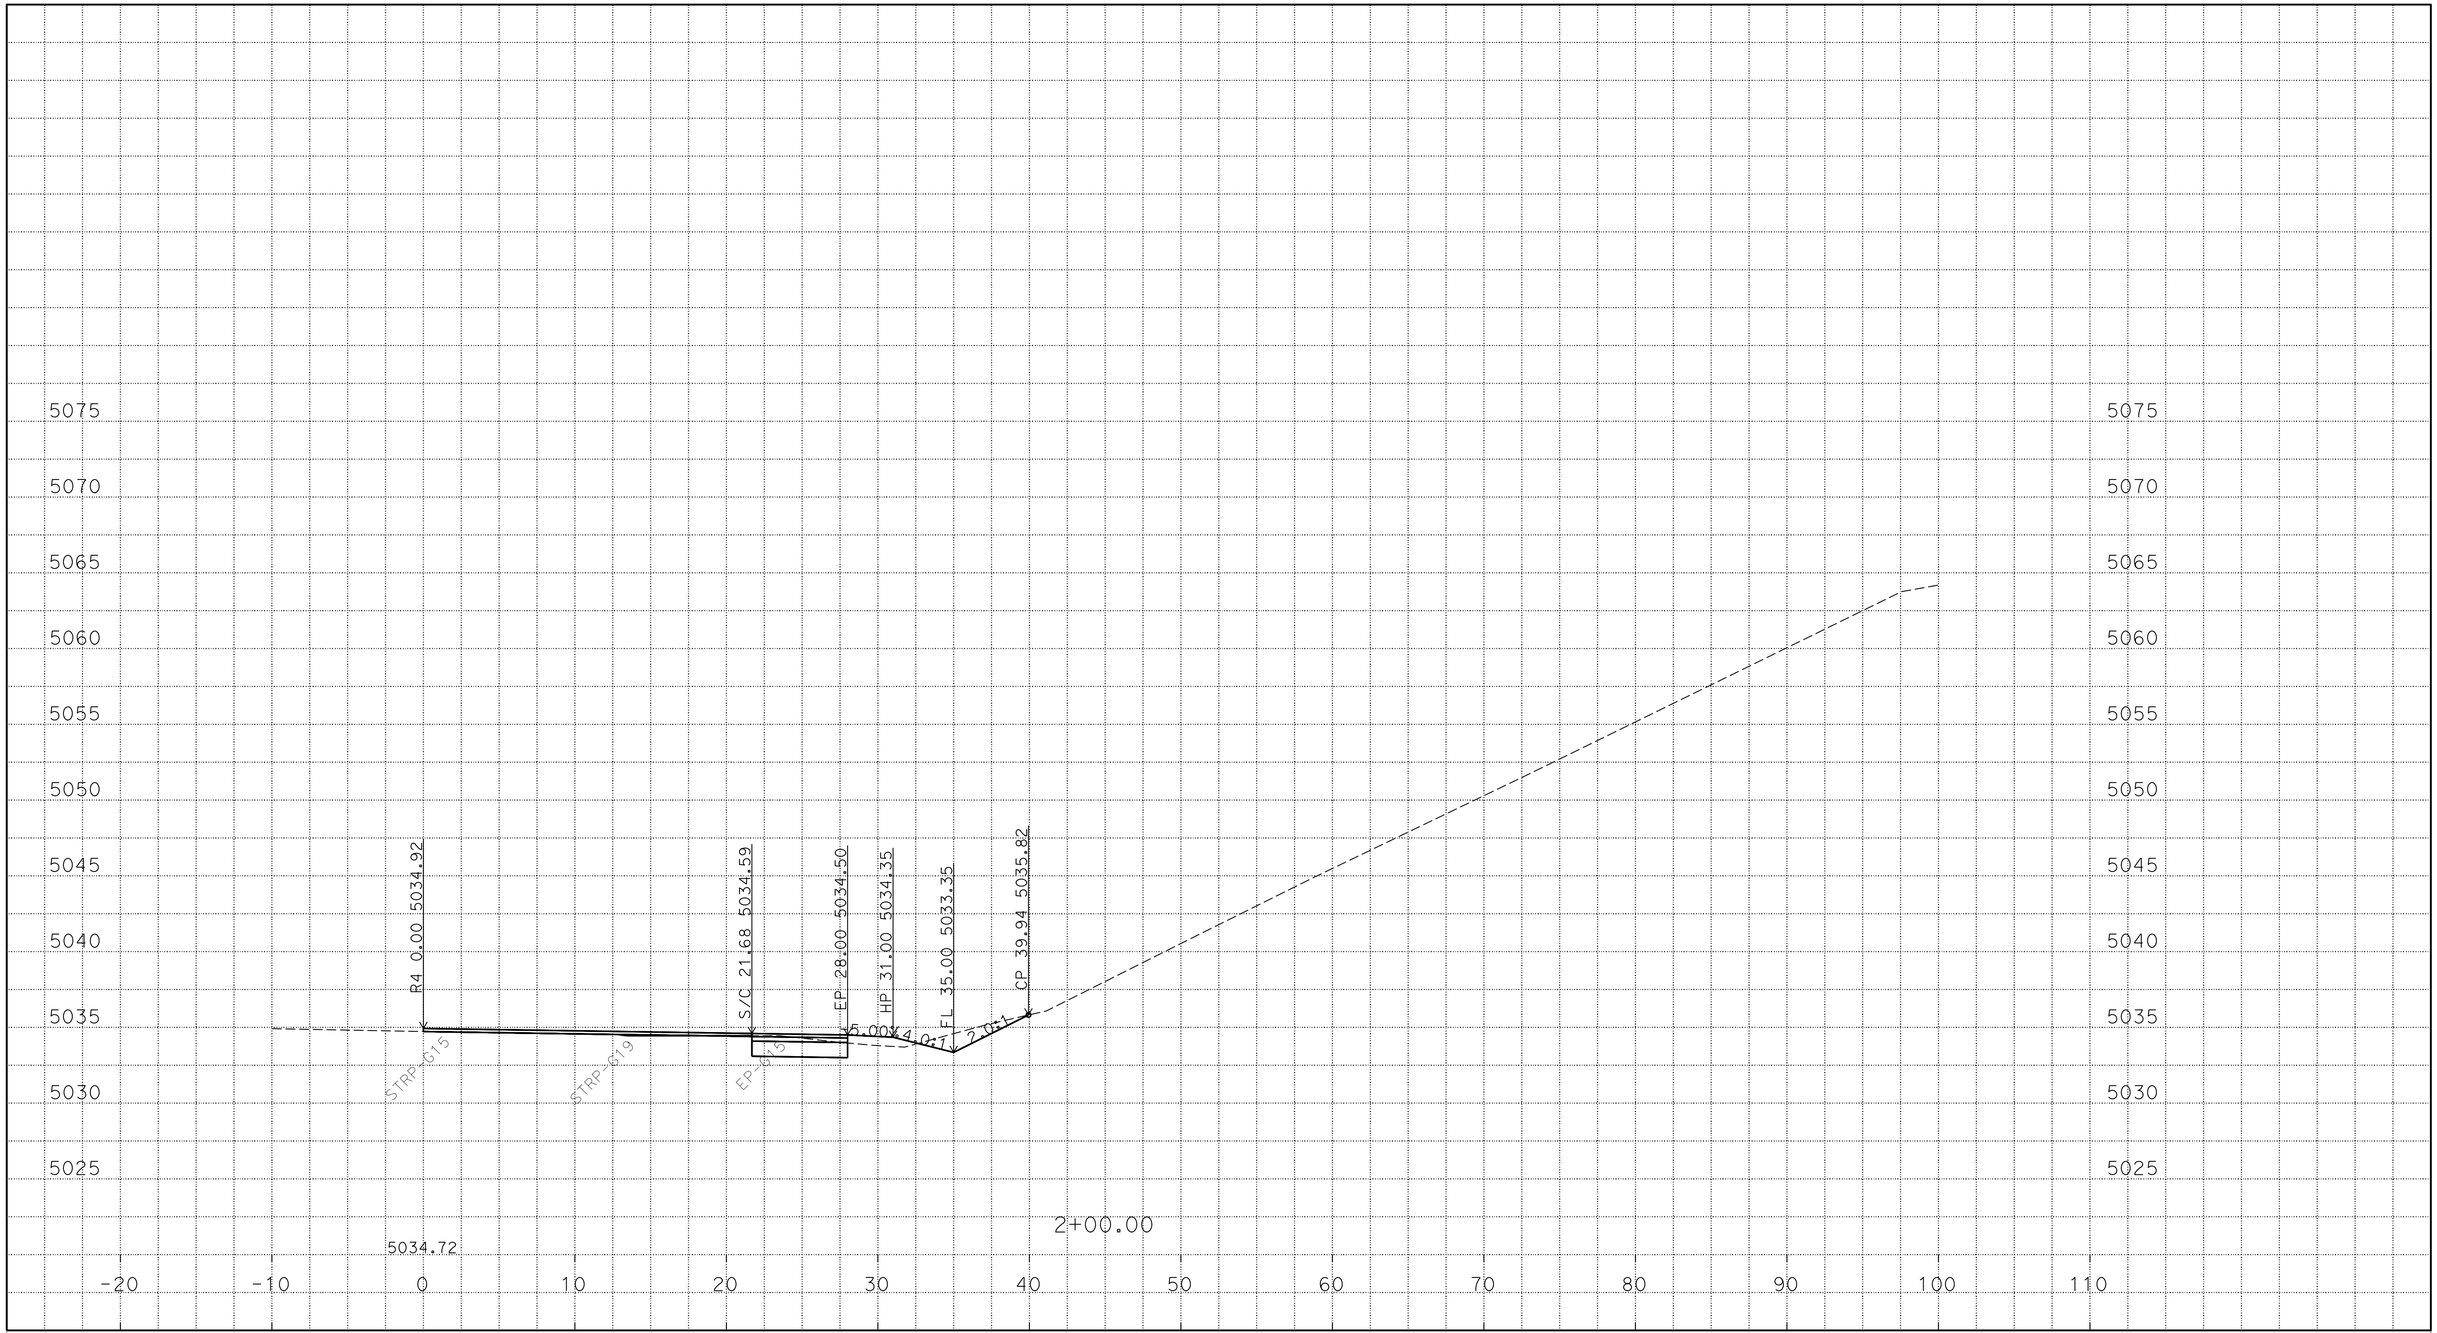

P:\proj1\02\4E420\design\C3D\XSec_Qtys
024E420 NB1N XSEC_TEMP_X_C3D_DWG.dwg - 24-Feb-16 8:41 AM

PLOTTED DATE: 25-FEB-2016

SCALE: 1"=5' Horiz.
1"=5' Vert.

CREATED BY: S117566

CONTRACT: 02-4E4204

DIST/CO/RTE/PM: 02/Las/Sie/395/0.0-5.6/0.0-3.1

PROJECT ID: 02 0002 0283

"R4" LINE
CROSS SECTIONS
3 OF 45

FOR EARTHWORK DEVELOPMENT ONLY

All Dimensions are U.S. Survey Feet

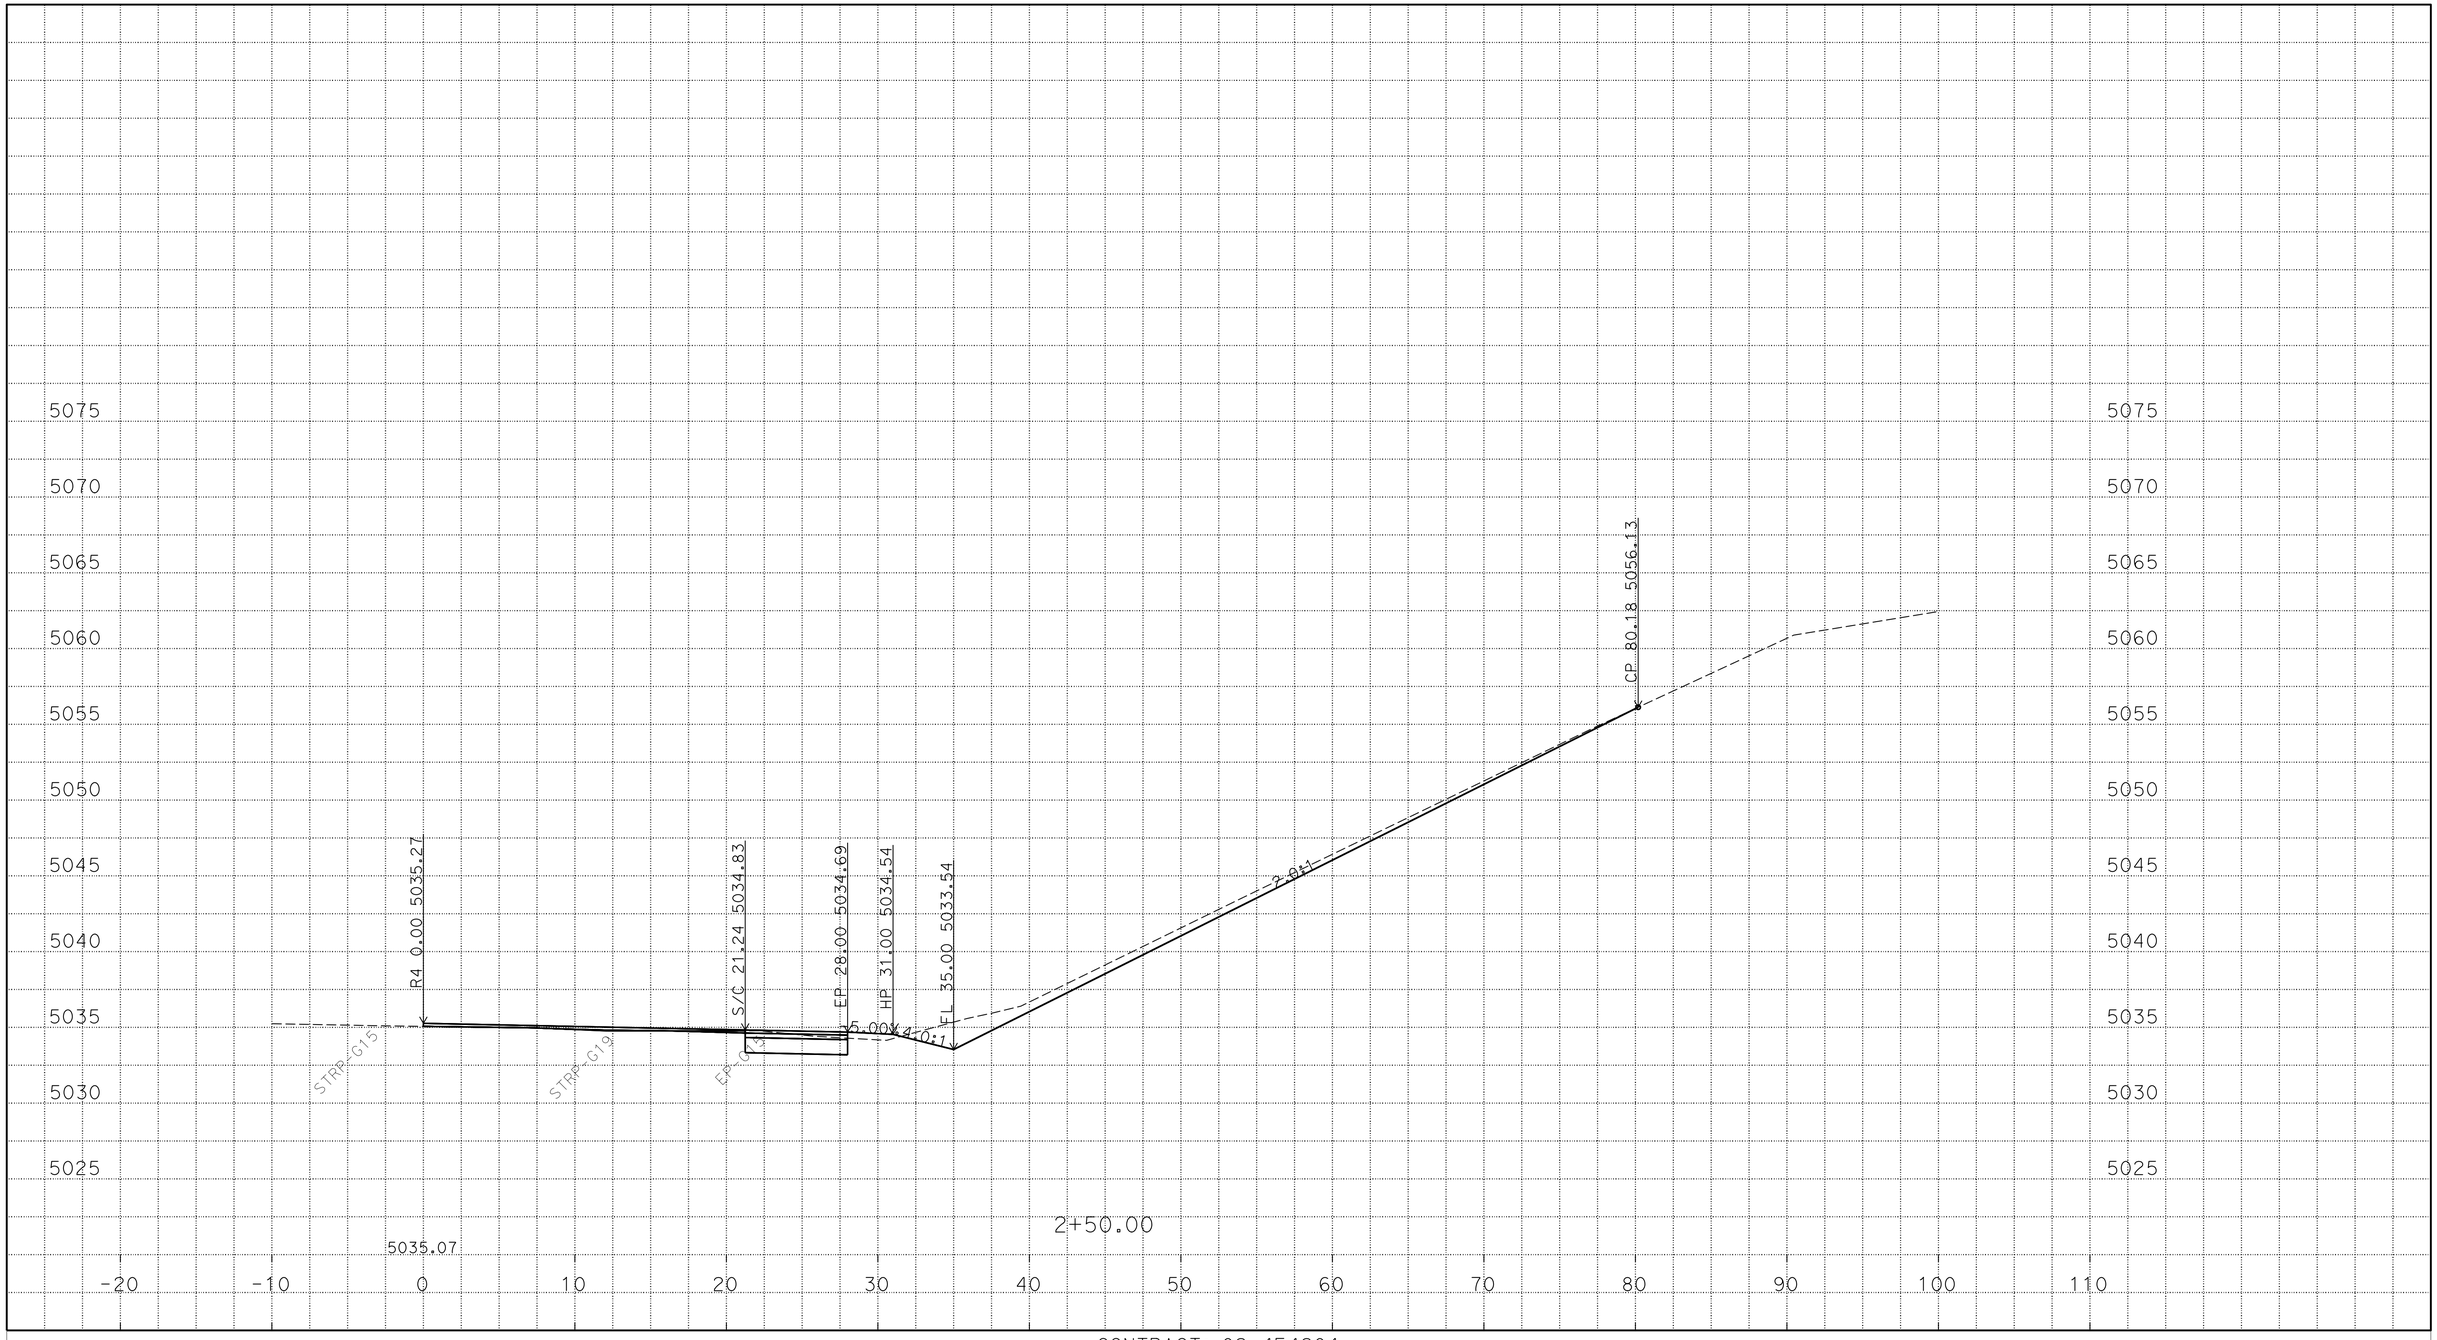

P:\proj1\02\4E420\design\C3D\XSec_Qtys
024E420 NB1N XSEC_TEMP_X_C3D_DWG.dwg - 24-Feb-16 8:41 AM

PLOTTED DATE: 25-FEB-2016

SCALE: 1"=5' Horiz.
1"=5' Vert.

CREATED BY: S117566

CONTRACT: 02-4E4204

DIST/CO/RTE/PM: 02/Las/Sie/395/0.0-5.6/0.0-3.1

PROJECT ID: 02 0002 0283

"R4" LINE
CROSS SECTIONS
4 OF 45

FOR EARTHWORK DEVELOPMENT ONLY

All Dimensions are U.S. Survey Feet

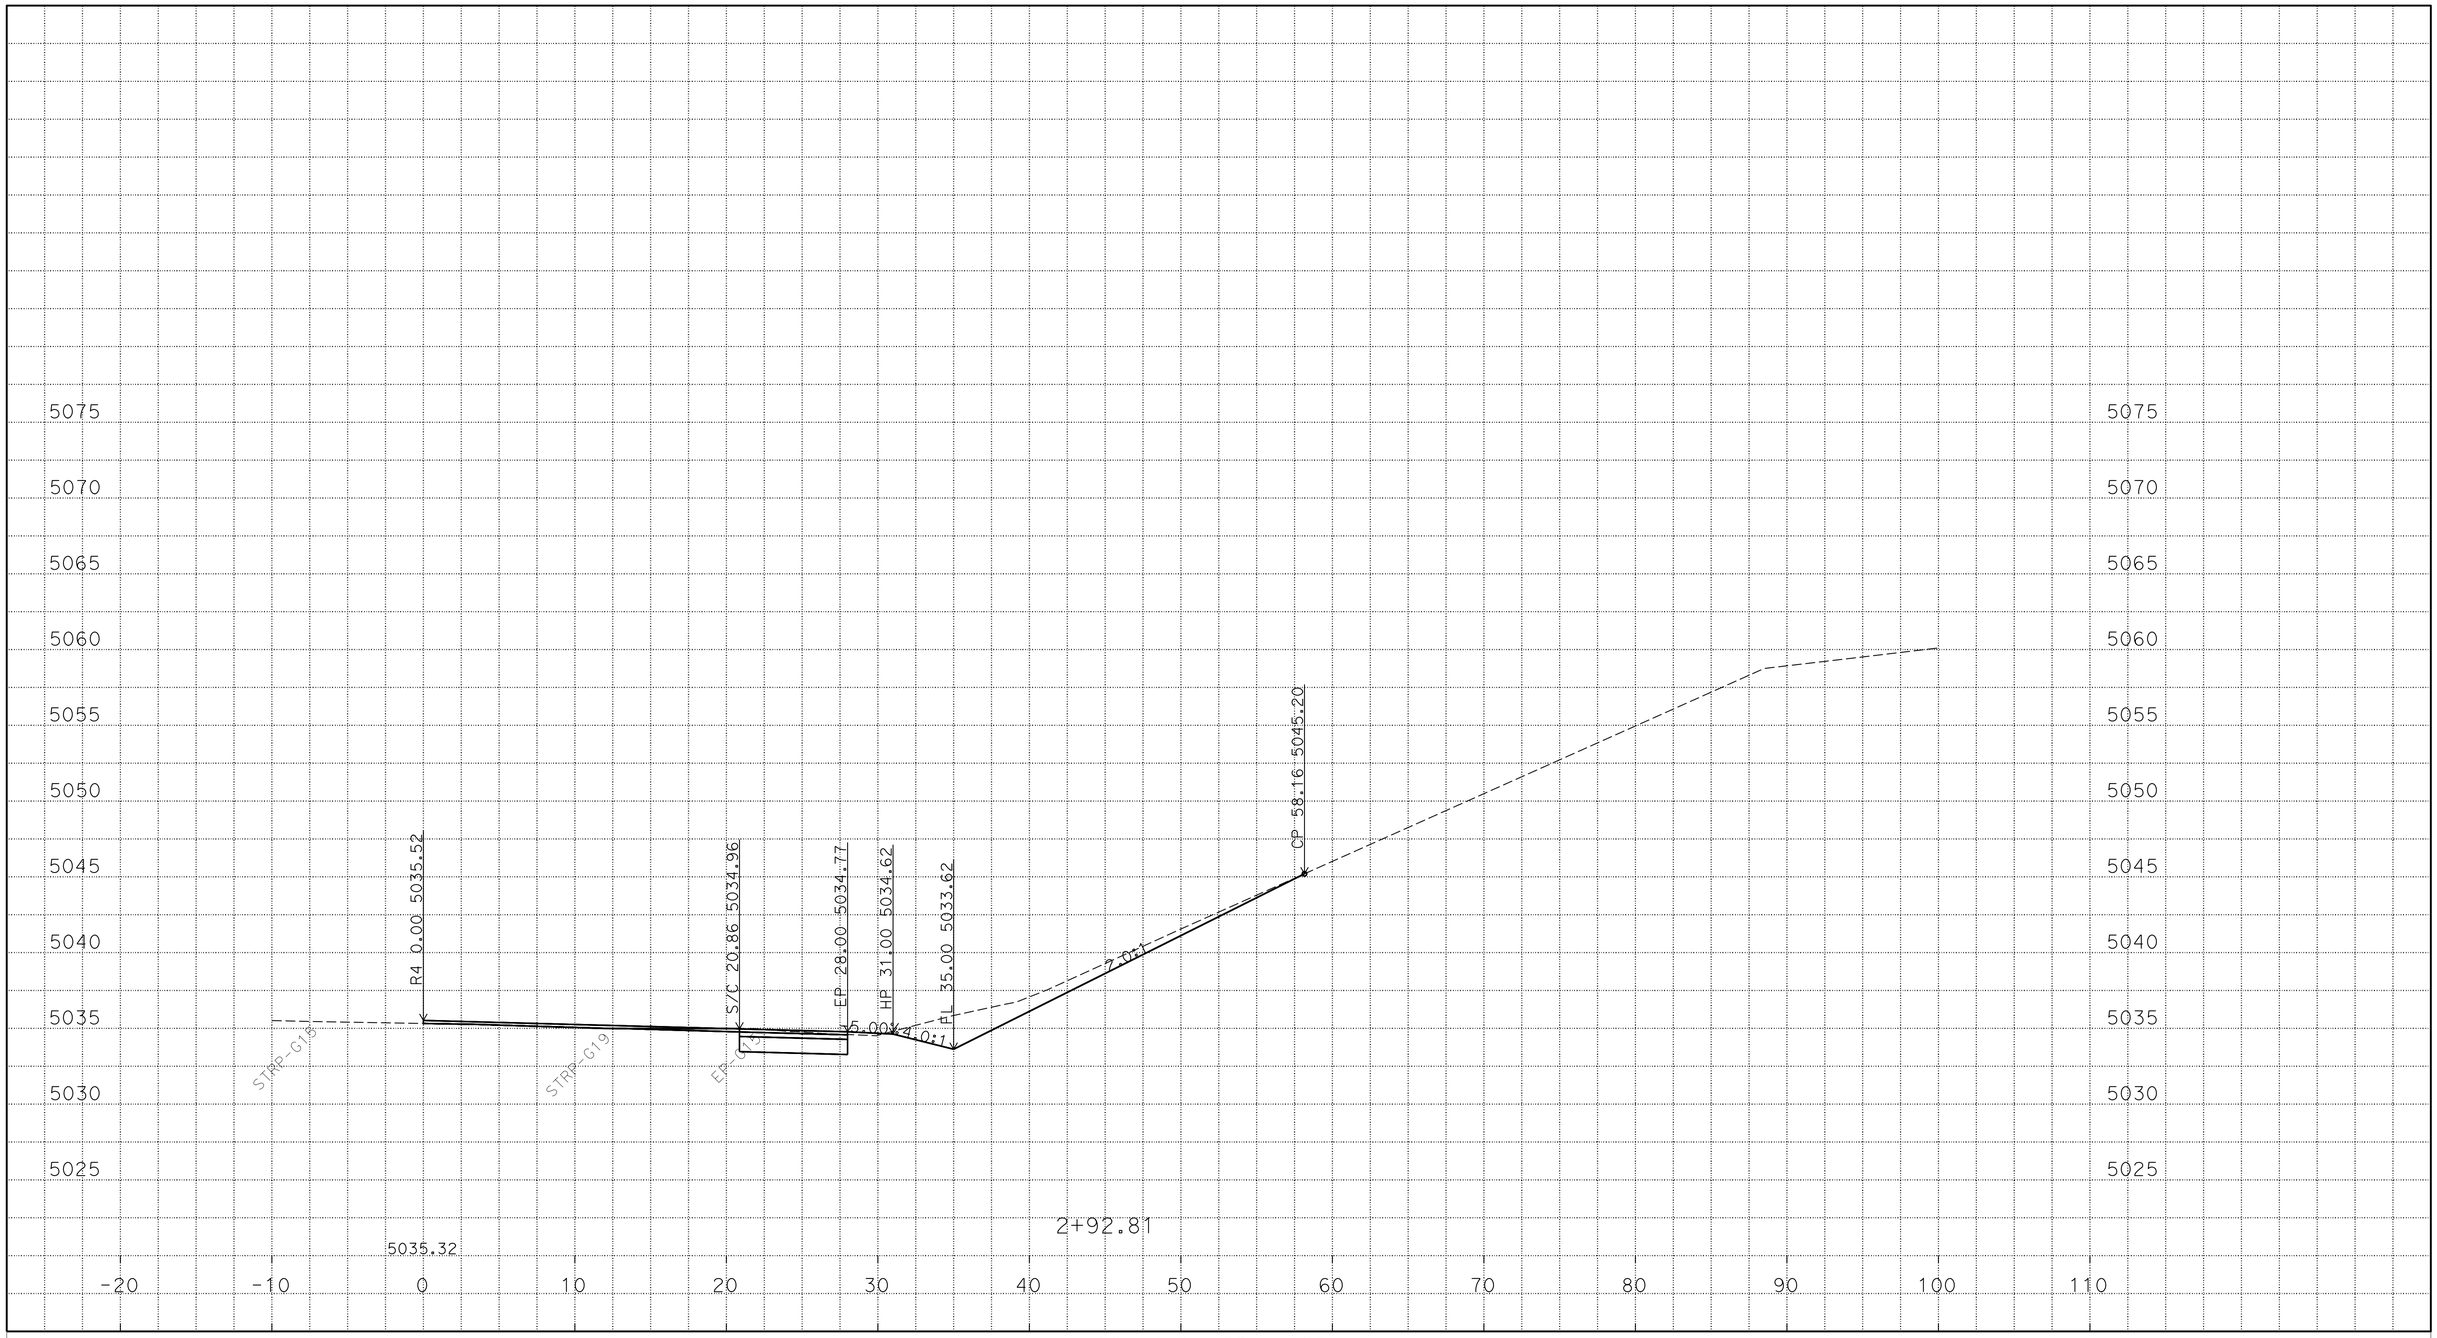

P:\proj1\02\4E420\design\C3D\XSec_Qtys
024E420 NB1N XSEC_TEMP_X_C3D_DWG.dwg - 24-Feb-16 8:41 AM

PLOTTED DATE: 25-FEB-2016

SCALE: 1"=5' Horiz.
1"=5' Vert.

CREATED BY: S117566

CONTRACT: 02-4E4204

DIST/CO/RTE/PM: 02/Las/Sie/395/0.0-5.6/0.0-3.1

PROJECT ID: 02 0002 0283

"R4" LINE
CROSS SECTIONS
5 OF 45

FOR EARTHWORK DEVELOPMENT ONLY

All Dimensions are U.S. Survey Feet

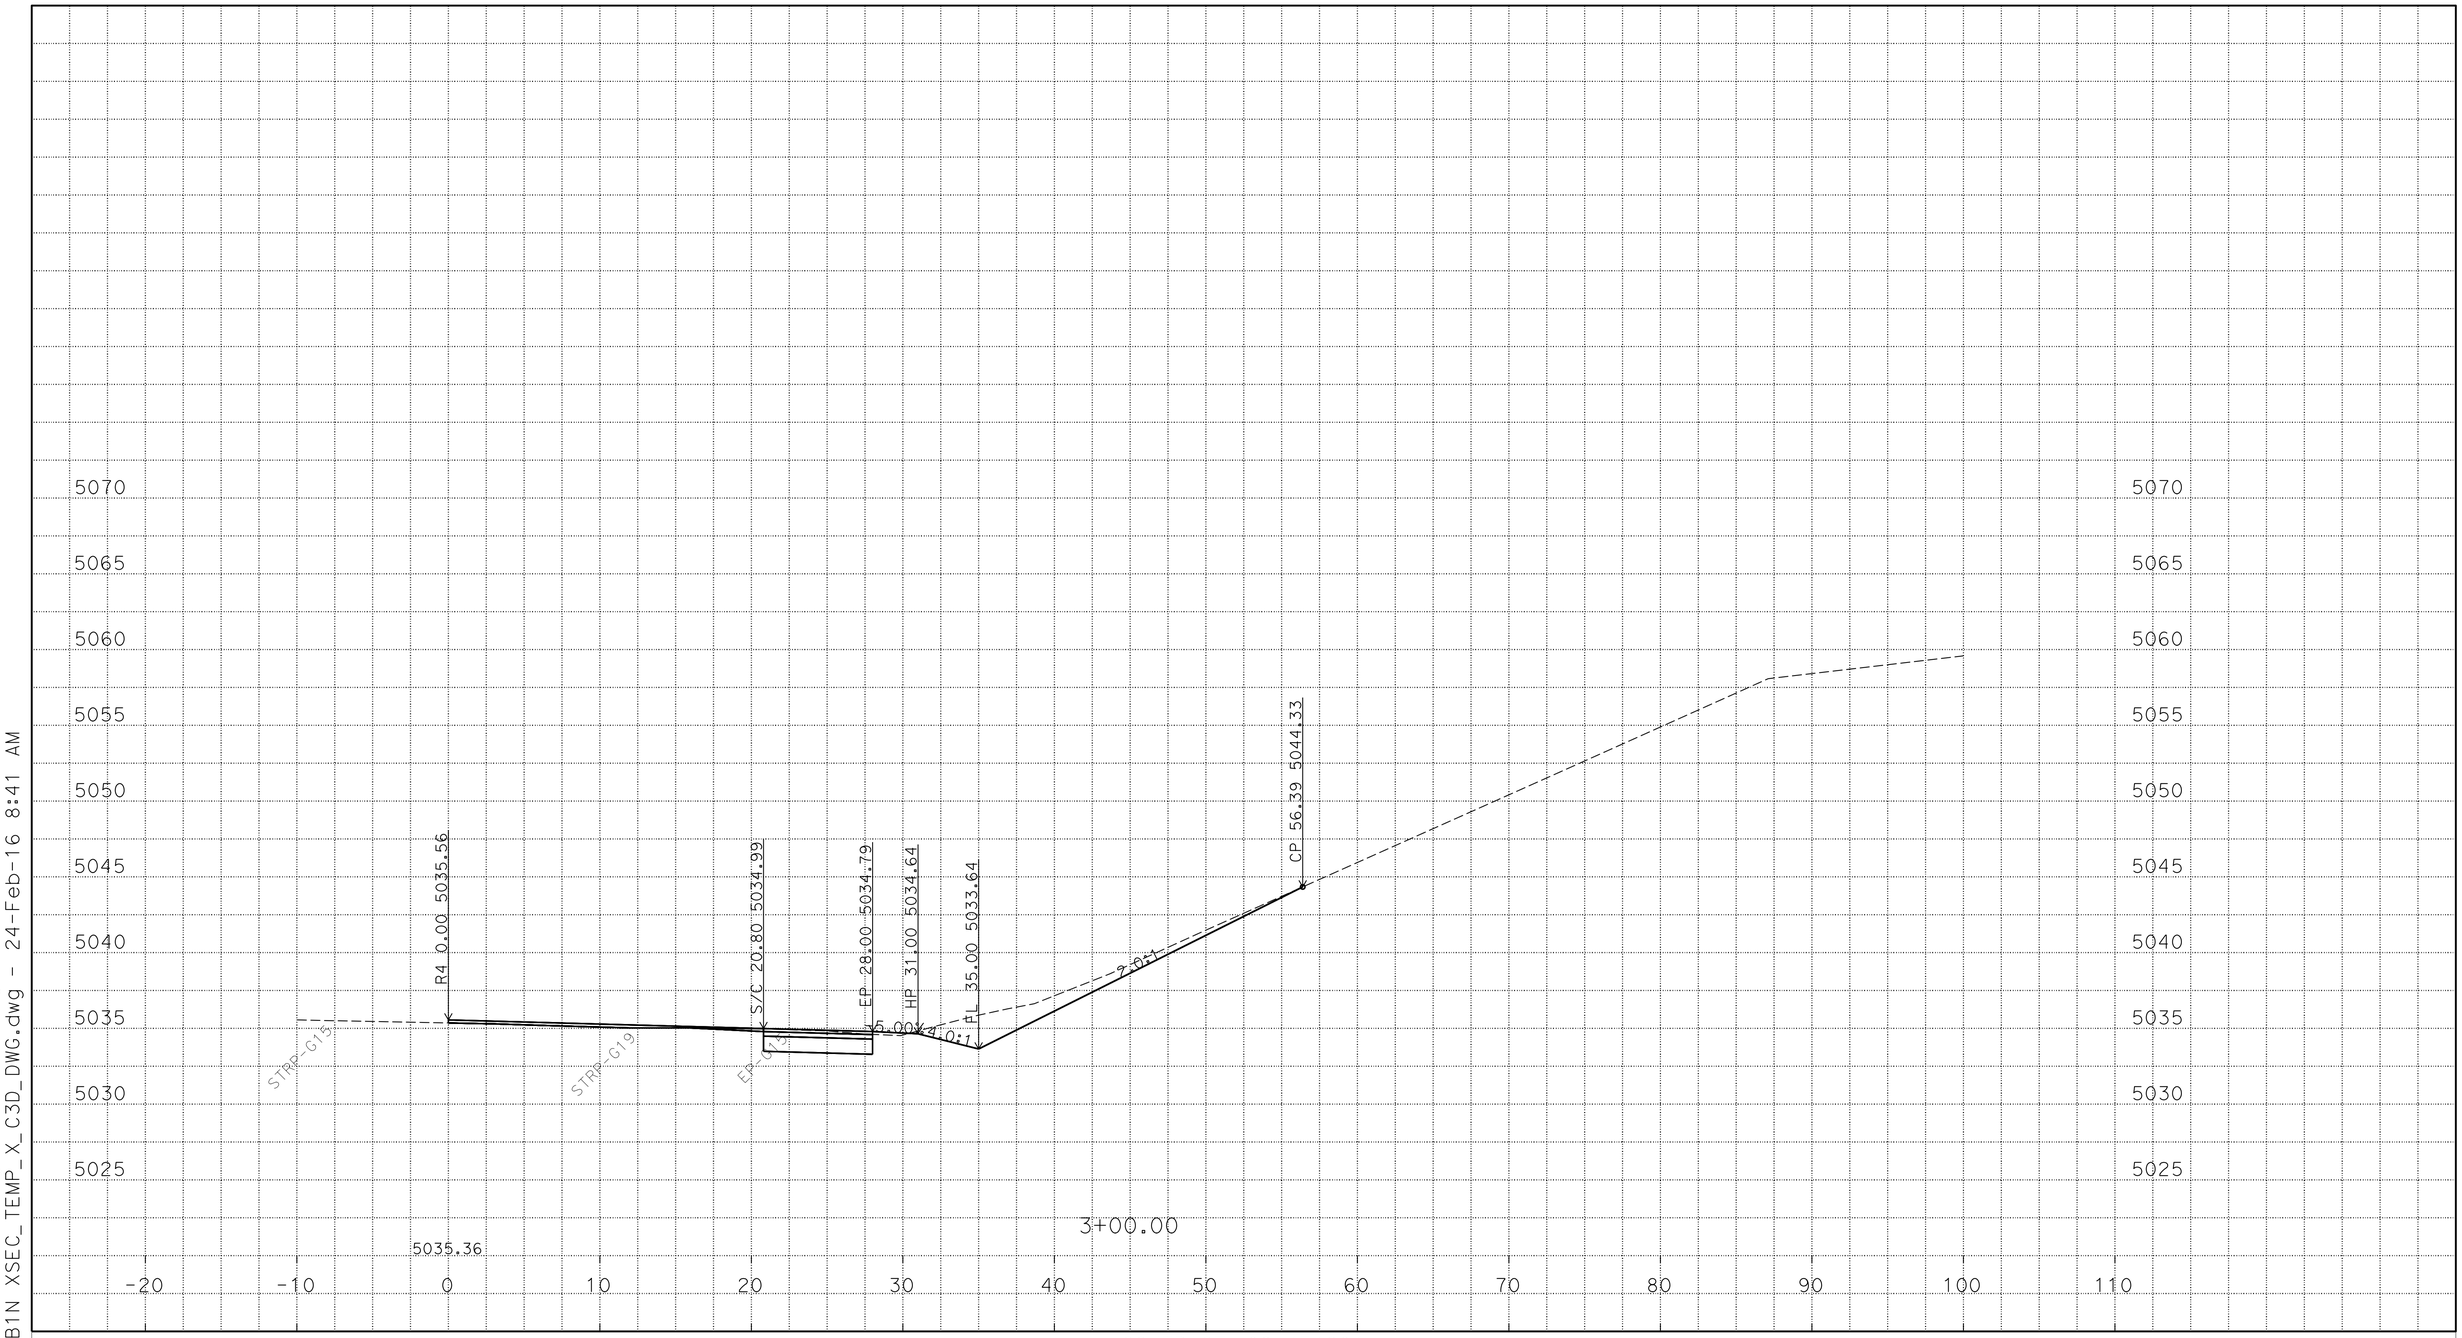

P:\proj1\02\4E420\design\C3D\XSec_Qtys
024E420 NB1N XSEC_TEMP_X_C3D_DWG.dwg - 24-Feb-16 8:41 AM

PLOTTED DATE: 25-FEB-2016

SCALE: 1"=5' Horiz.
1"=5' Vert.

CREATED BY: S117566

CONTRACT: 02-4E4204

DIST/CO/RTE/PM: 02/Las/Sie/395/0.0-5.6/0.0-3.1

PROJECT ID: 02 0002 0283

"R4" LINE
CROSS SECTIONS
6 OF 45

FOR EARTHWORK DEVELOPMENT ONLY

All Dimensions are U.S. Survey Feet

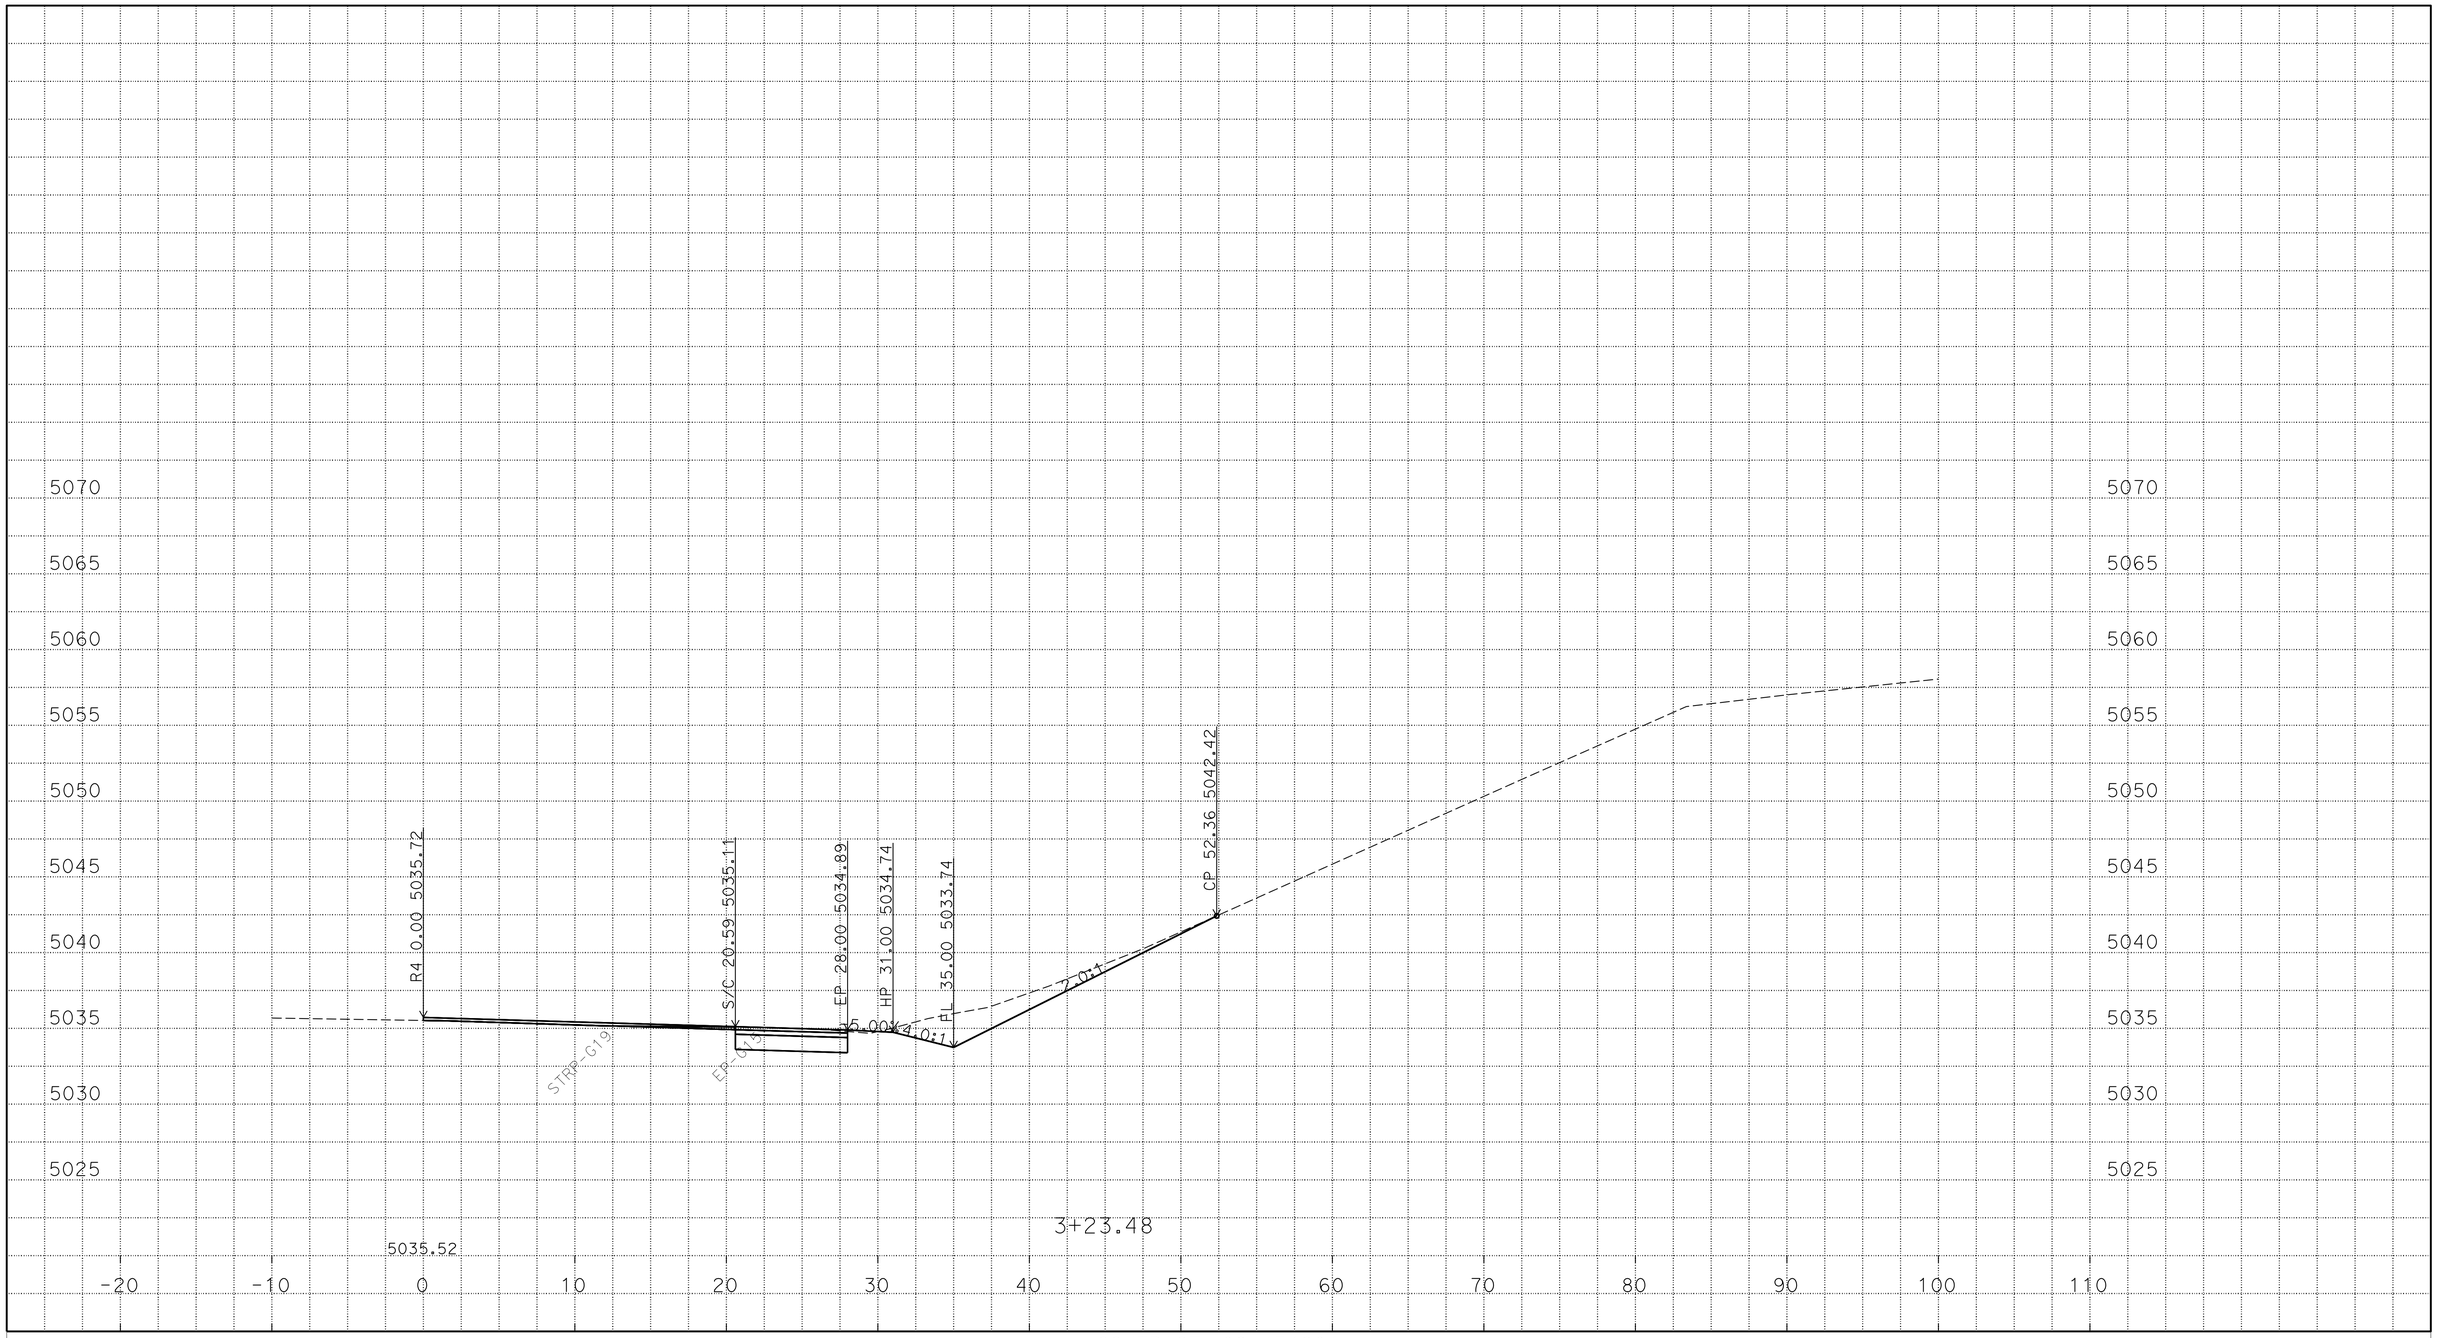

P:\proj1\02\4E420\design\C3D\XSec_Qtys
024E420 NB1N XSEC_TEMP_X_C3D_DWG.dwg - 24-Feb-16 8:41 AM

PLOTTED DATE: 25-FEB-2016

SCALE: 1"=5' Horiz.
1"=5' Vert.

CREATED BY: S117566

CONTRACT: 02-4E4204

DIST/CO/RTE/PM: 02/Las/Sie/395/0.0-5.6/0.0-3.1

PROJECT ID: 02 0002 0283

"R4" LINE
CROSS SECTIONS
7 OF 45

FOR EARTHWORK DEVELOPMENT ONLY

All Dimensions are U.S. Survey Feet

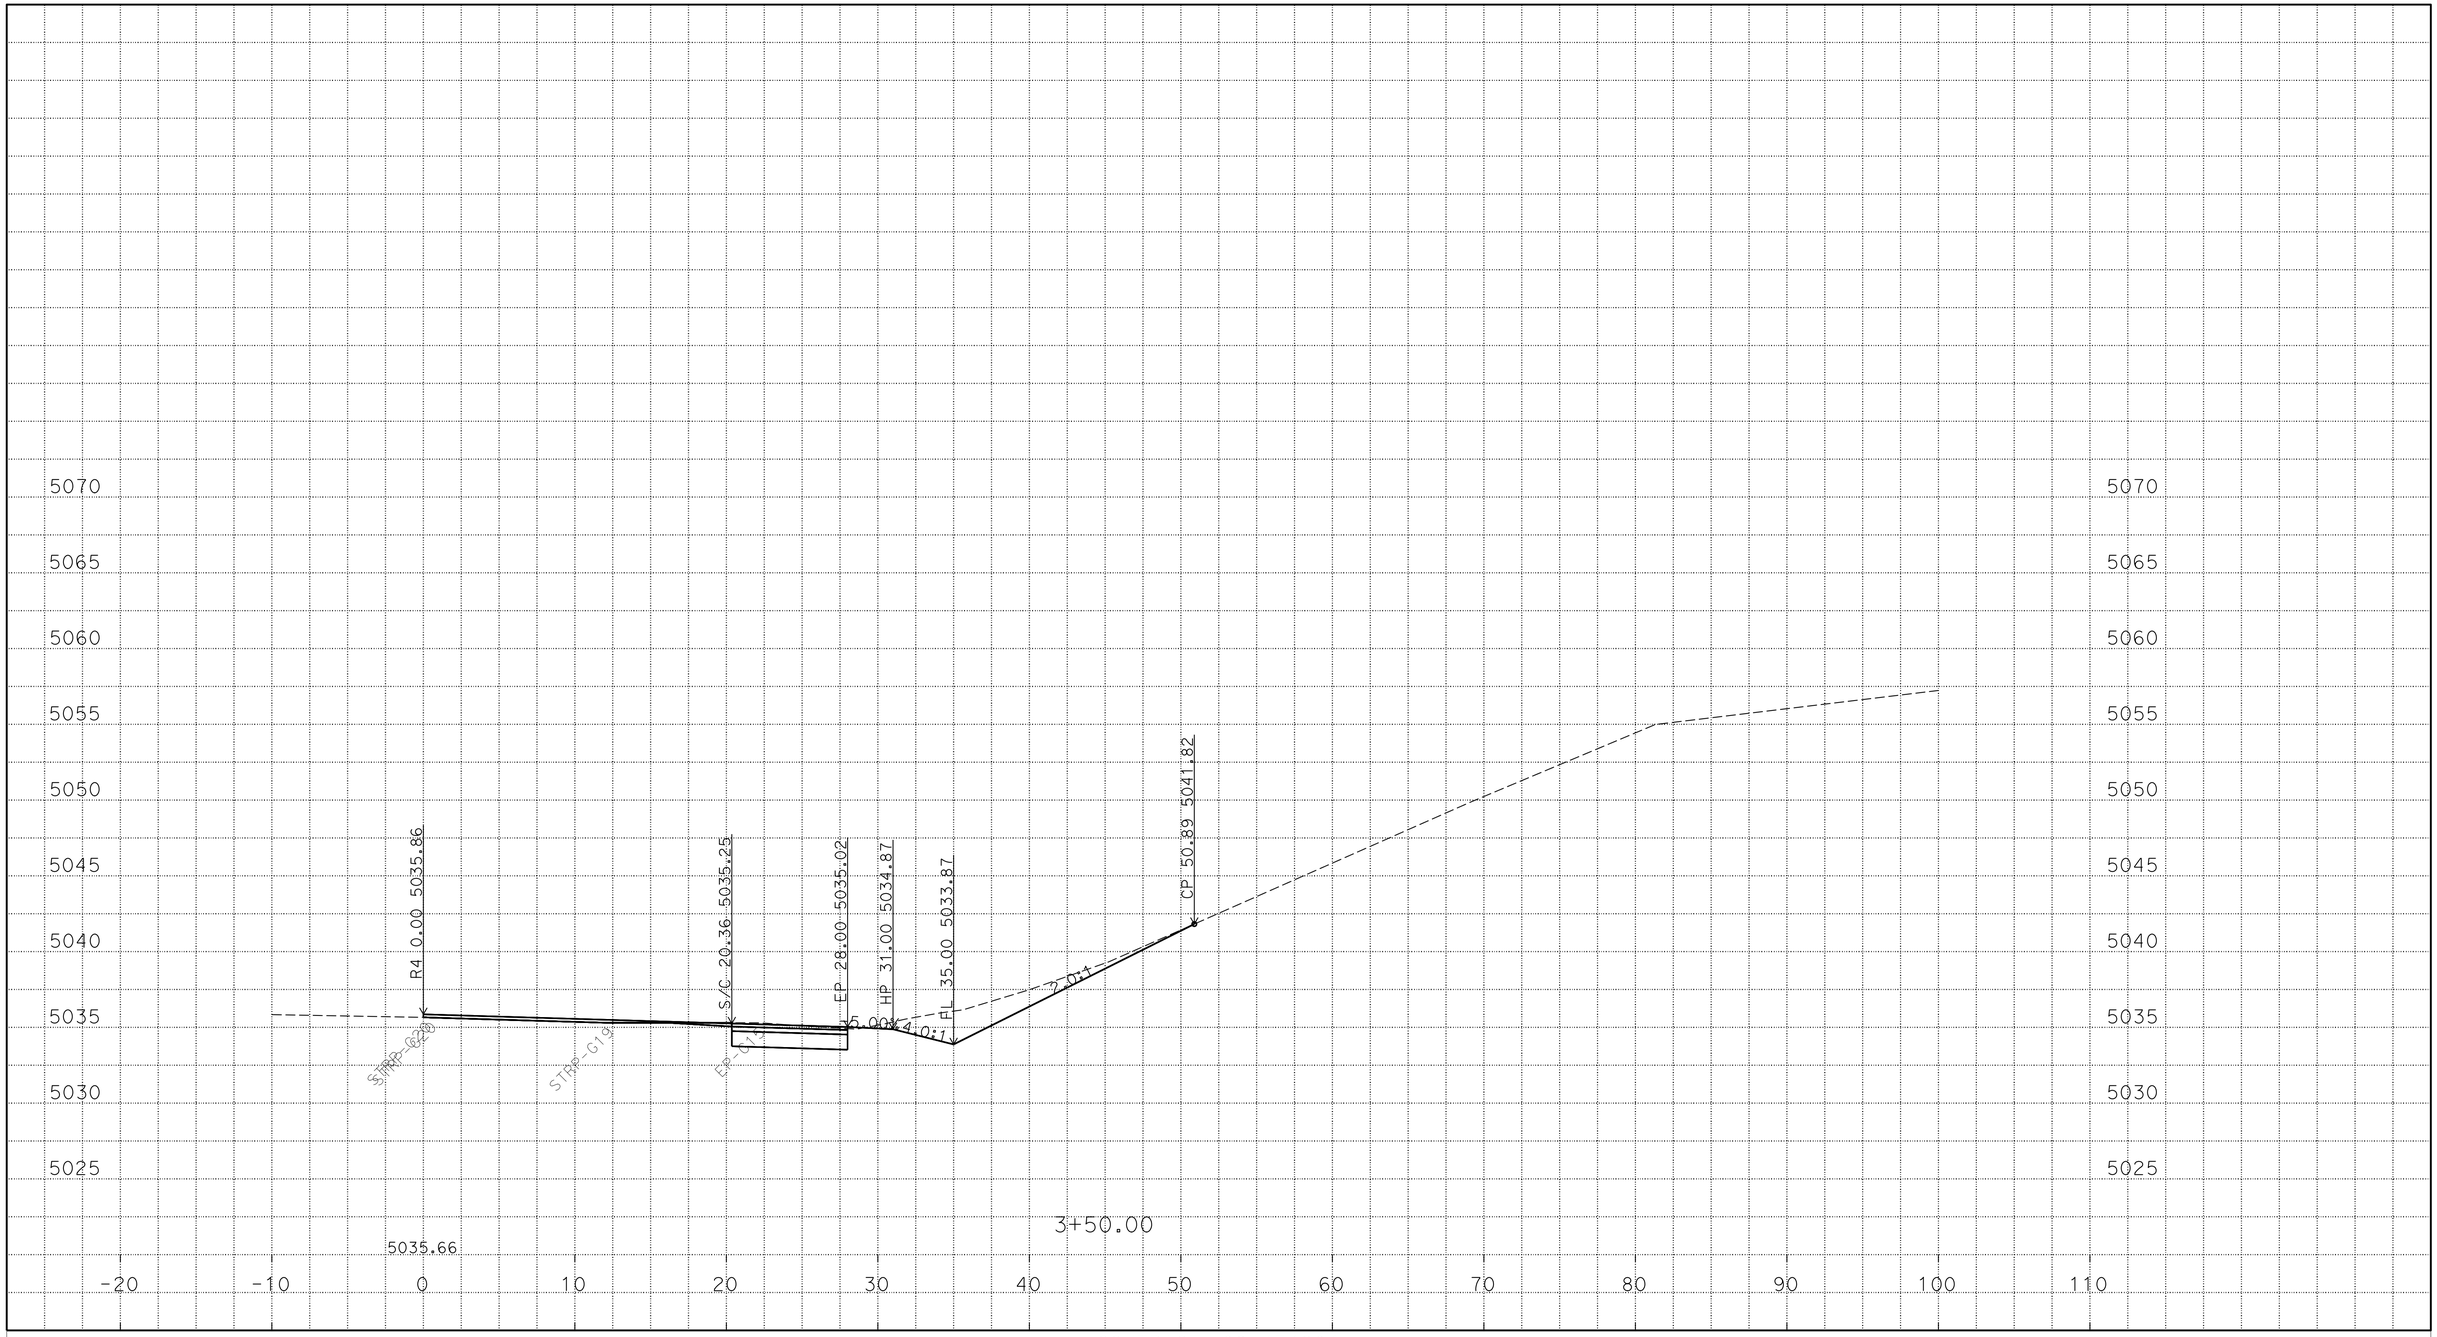

P:\proj1\02\4E420\design\C3D\XSec_Qtys
024E420 NB1N XSEC_TEMP_X_C3D_DWG.dwg - 24-Feb-16 8:41 AM

PLOTTED DATE: 25-FEB-2016

SCALE: 1"=5' Horiz.
1"=5' Vert.

CREATED BY: S117566

CONTRACT: 02-4E4204

DIST/CO/RTE/PM: 02/Las/Sie/395/0.0-5.6/0.0-3.1

PROJECT ID: 02 0002 0283

"R4" LINE
CROSS SECTIONS
8 OF 45

FOR EARTHWORK DEVELOPMENT ONLY

All Dimensions are U.S. Survey Feet

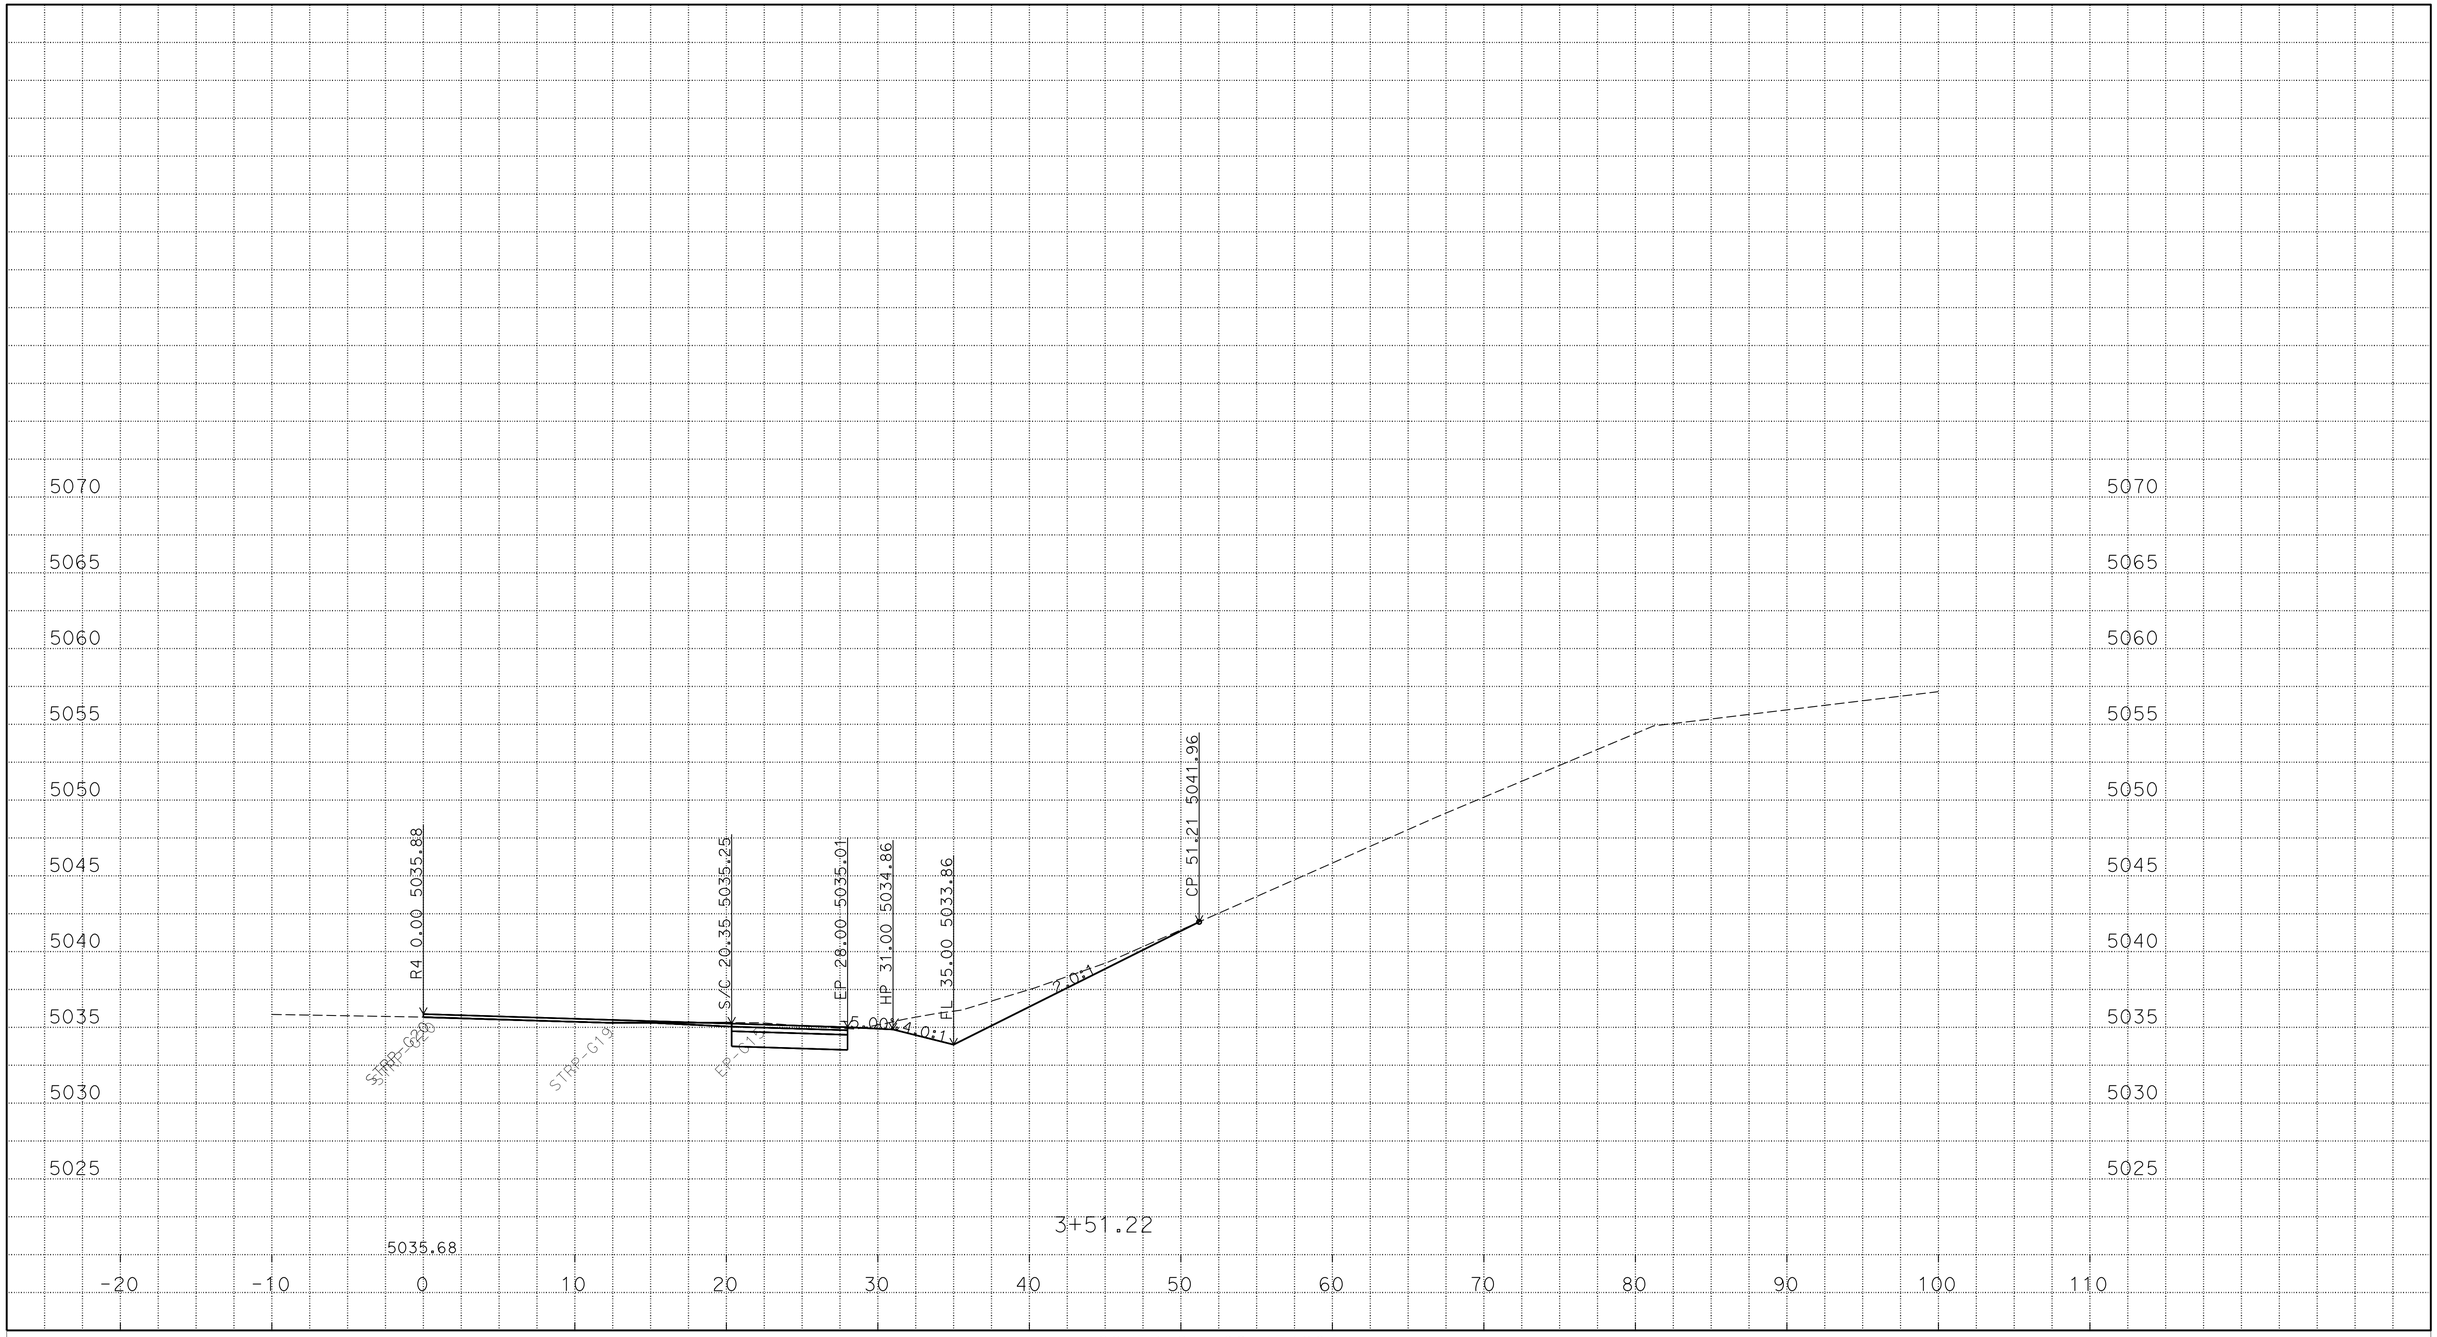

P:\proj1\02\4E420\design\C3D\XSec_Qtys
024E420 NB1N XSEC_TEMP_X_C3D_DWG.dwg - 24-Feb-16 8:41 AM

PLOTTED DATE: 25-FEB-2016

SCALE: 1"=5' Horiz.
1"=5' Vert.

CREATED BY: S117566

CONTRACT: 02-4E4204

DIST/CO/RTE/PM: 02/Las/Sie/395/0.0-5.6/0.0-3.1

PROJECT ID: 02 0002 0283

"R4" LINE
CROSS SECTIONS
9 OF 45

FOR EARTHWORK DEVELOPMENT ONLY

All Dimensions are U.S. Survey Feet

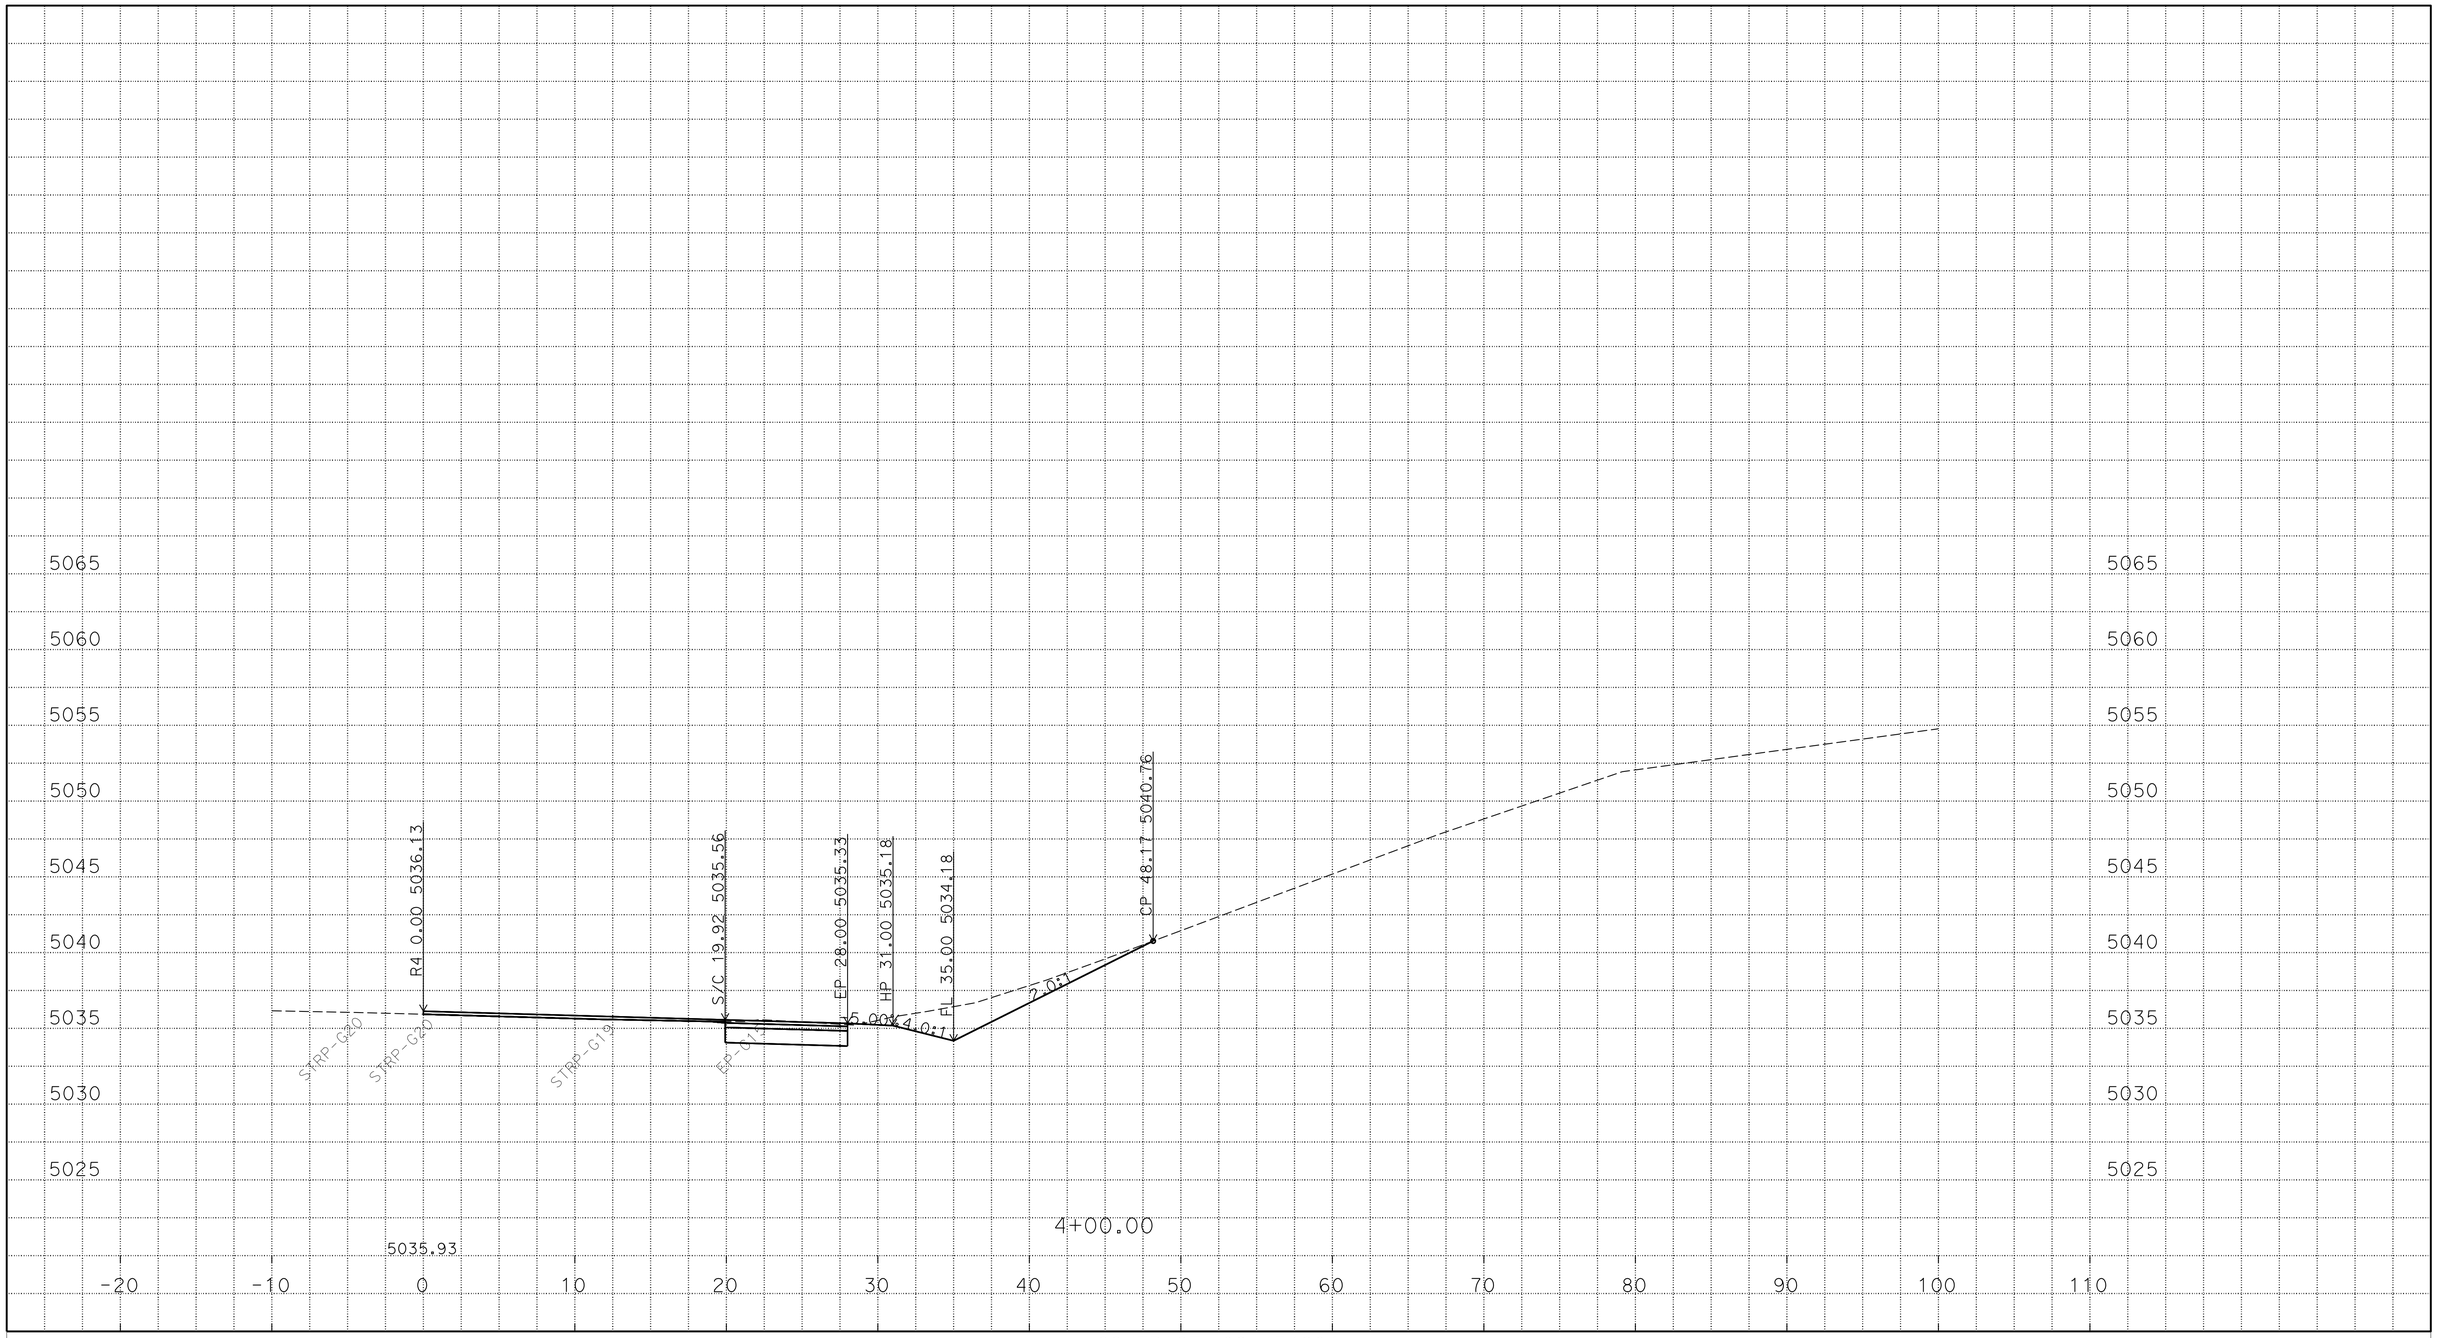

P:\proj1\02\4E420\design\C3D\XSec_Qtys
024E420 NB1N XSEC_TEMP_X_C3D_DWG.dwg - 24-Feb-16 8:41 AM

PLOTTED DATE: 25-FEB-2016

SCALE: 1"=5' Horiz.
1"=5' Vert.

CREATED BY: S117566

CONTRACT: 02-4E4204

DIST/CO/RTE/PM: 02/Las/Sie/395/0.0-5.6/0.0-3.1

PROJECT ID: 02 0002 0283

"R4" LINE
CROSS SECTIONS
10 OF 45

FOR EARTHWORK DEVELOPMENT ONLY

All Dimensions are U.S. Survey Feet

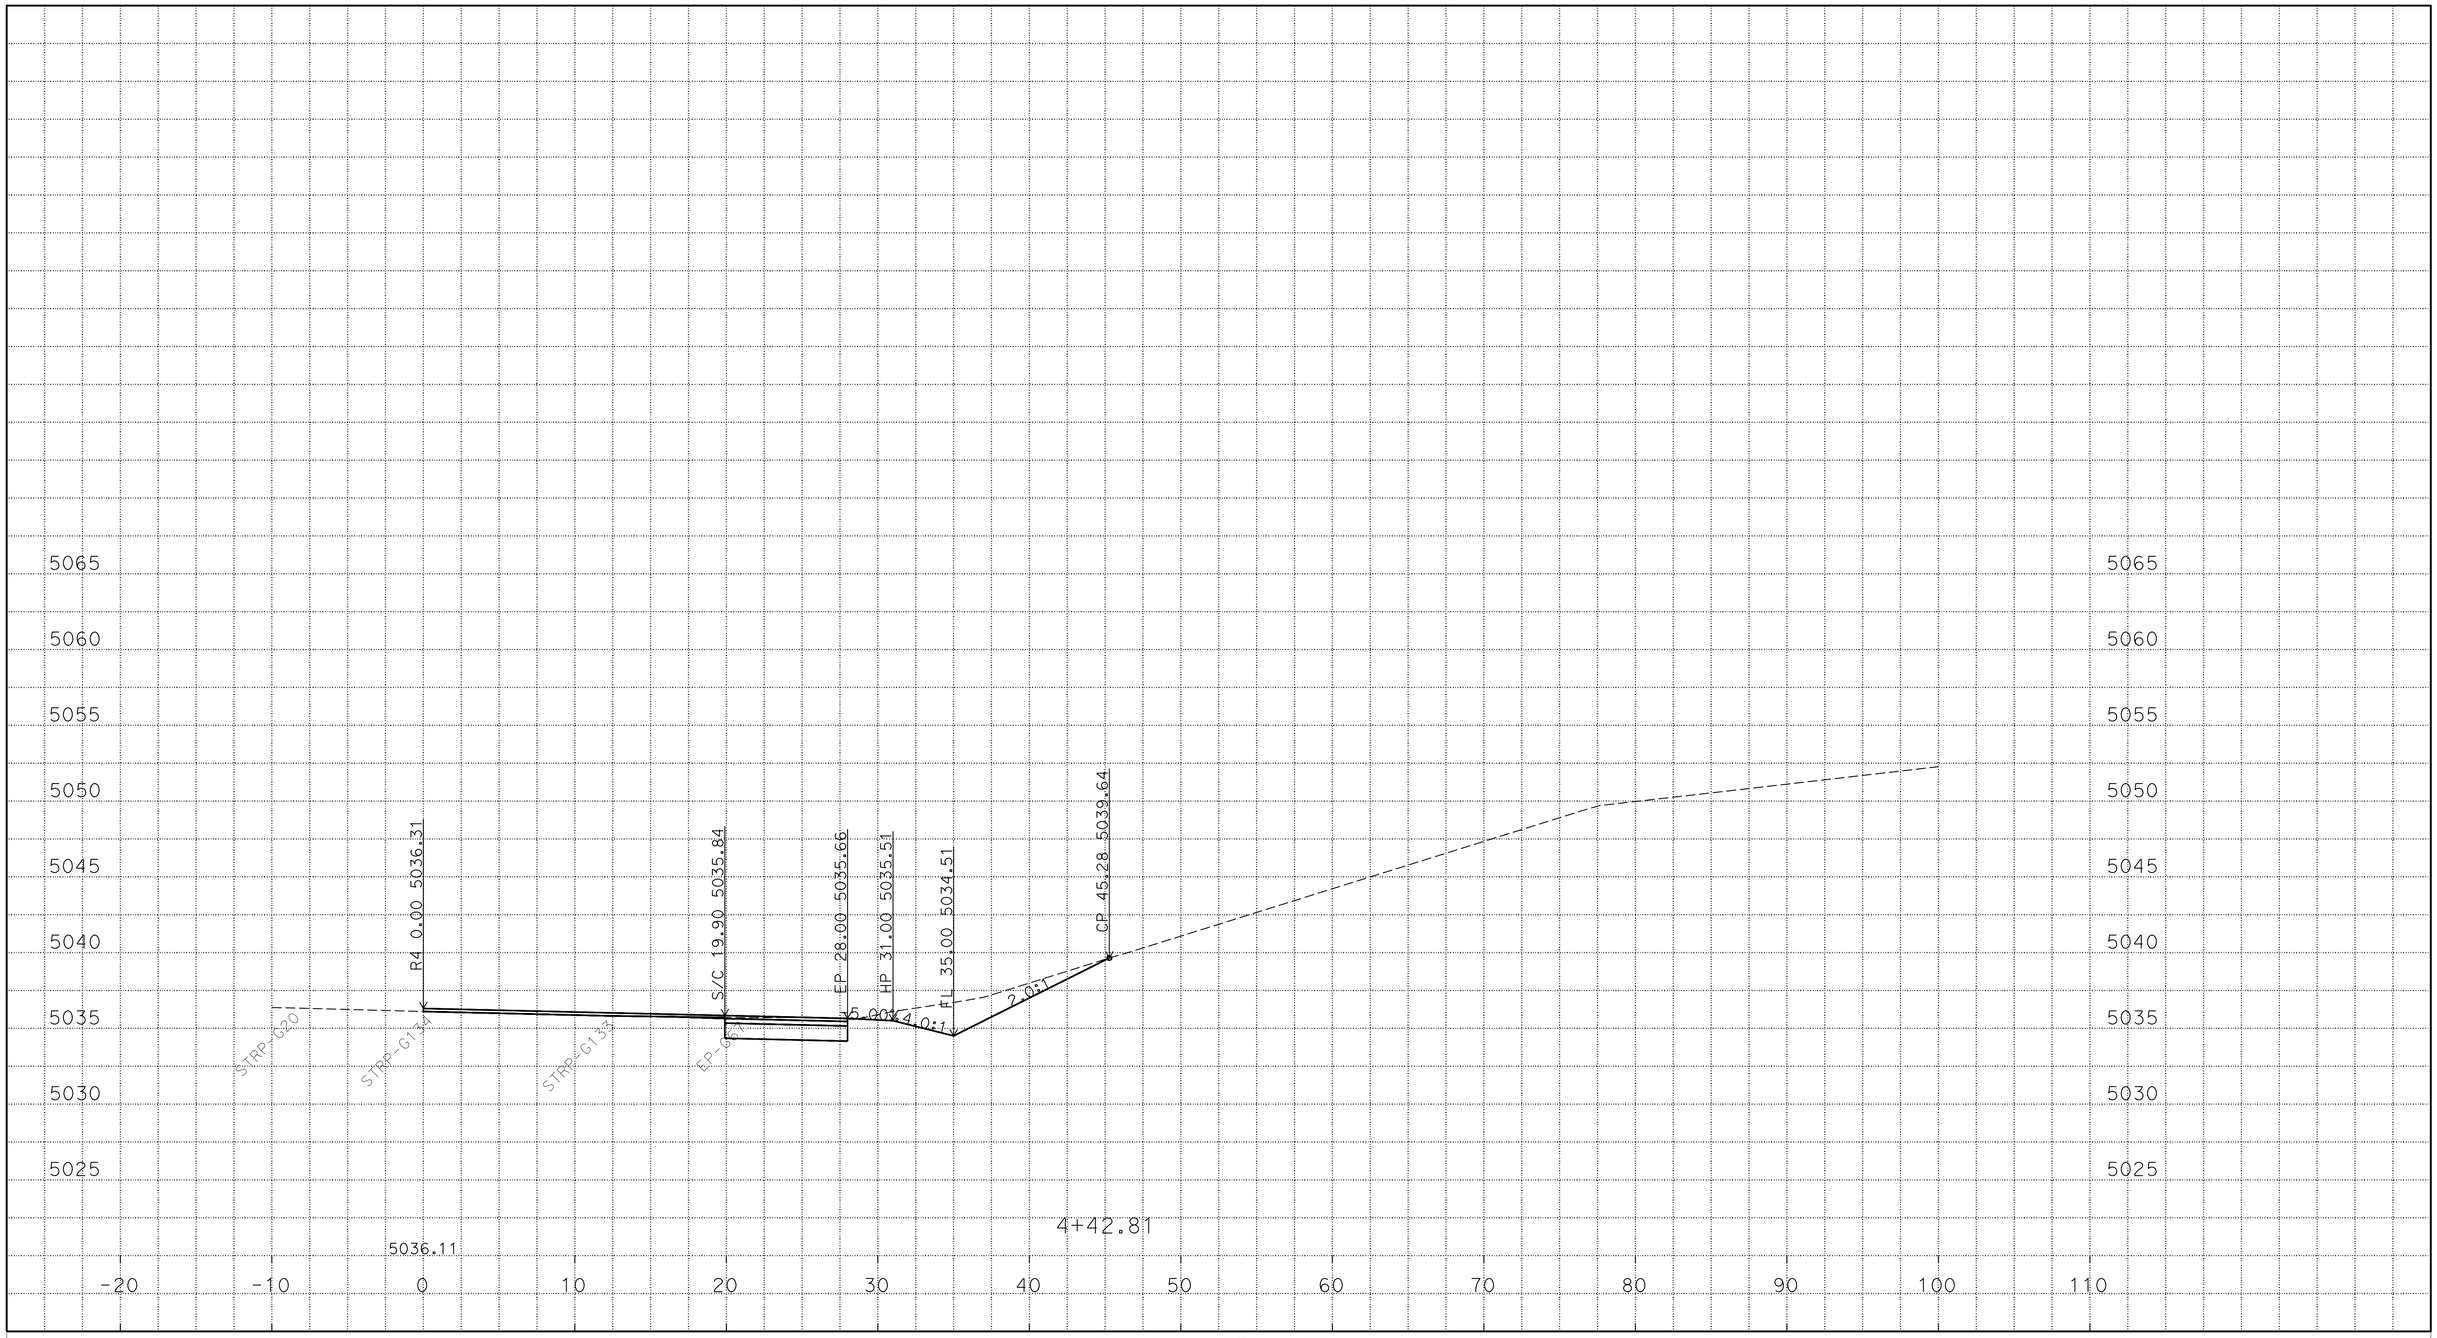

P:\proj1\02\4E420\design\C3D\XSec_Qtys
024E420 NB1N XSEC_TEMP_X_C3D_DWG.dwg - 24-Feb-16 8:41 AM

PLOTTED DATE: 25-FEB-2016

SCALE: 1"=5' Horiz.
1"=5' Vert.

CREATED BY: S117566

CONTRACT: 02-4E4204

DIST/CO/RTE/PM: 02/Las/Sie/395/0.0-5.6/0.0-3.1

PROJECT ID: 02 0002 0283

"R4" LINE
CROSS SECTIONS
11 OF 45

FOR EARTHWORK DEVELOPMENT ONLY

All Dimensions are U.S. Survey Feet

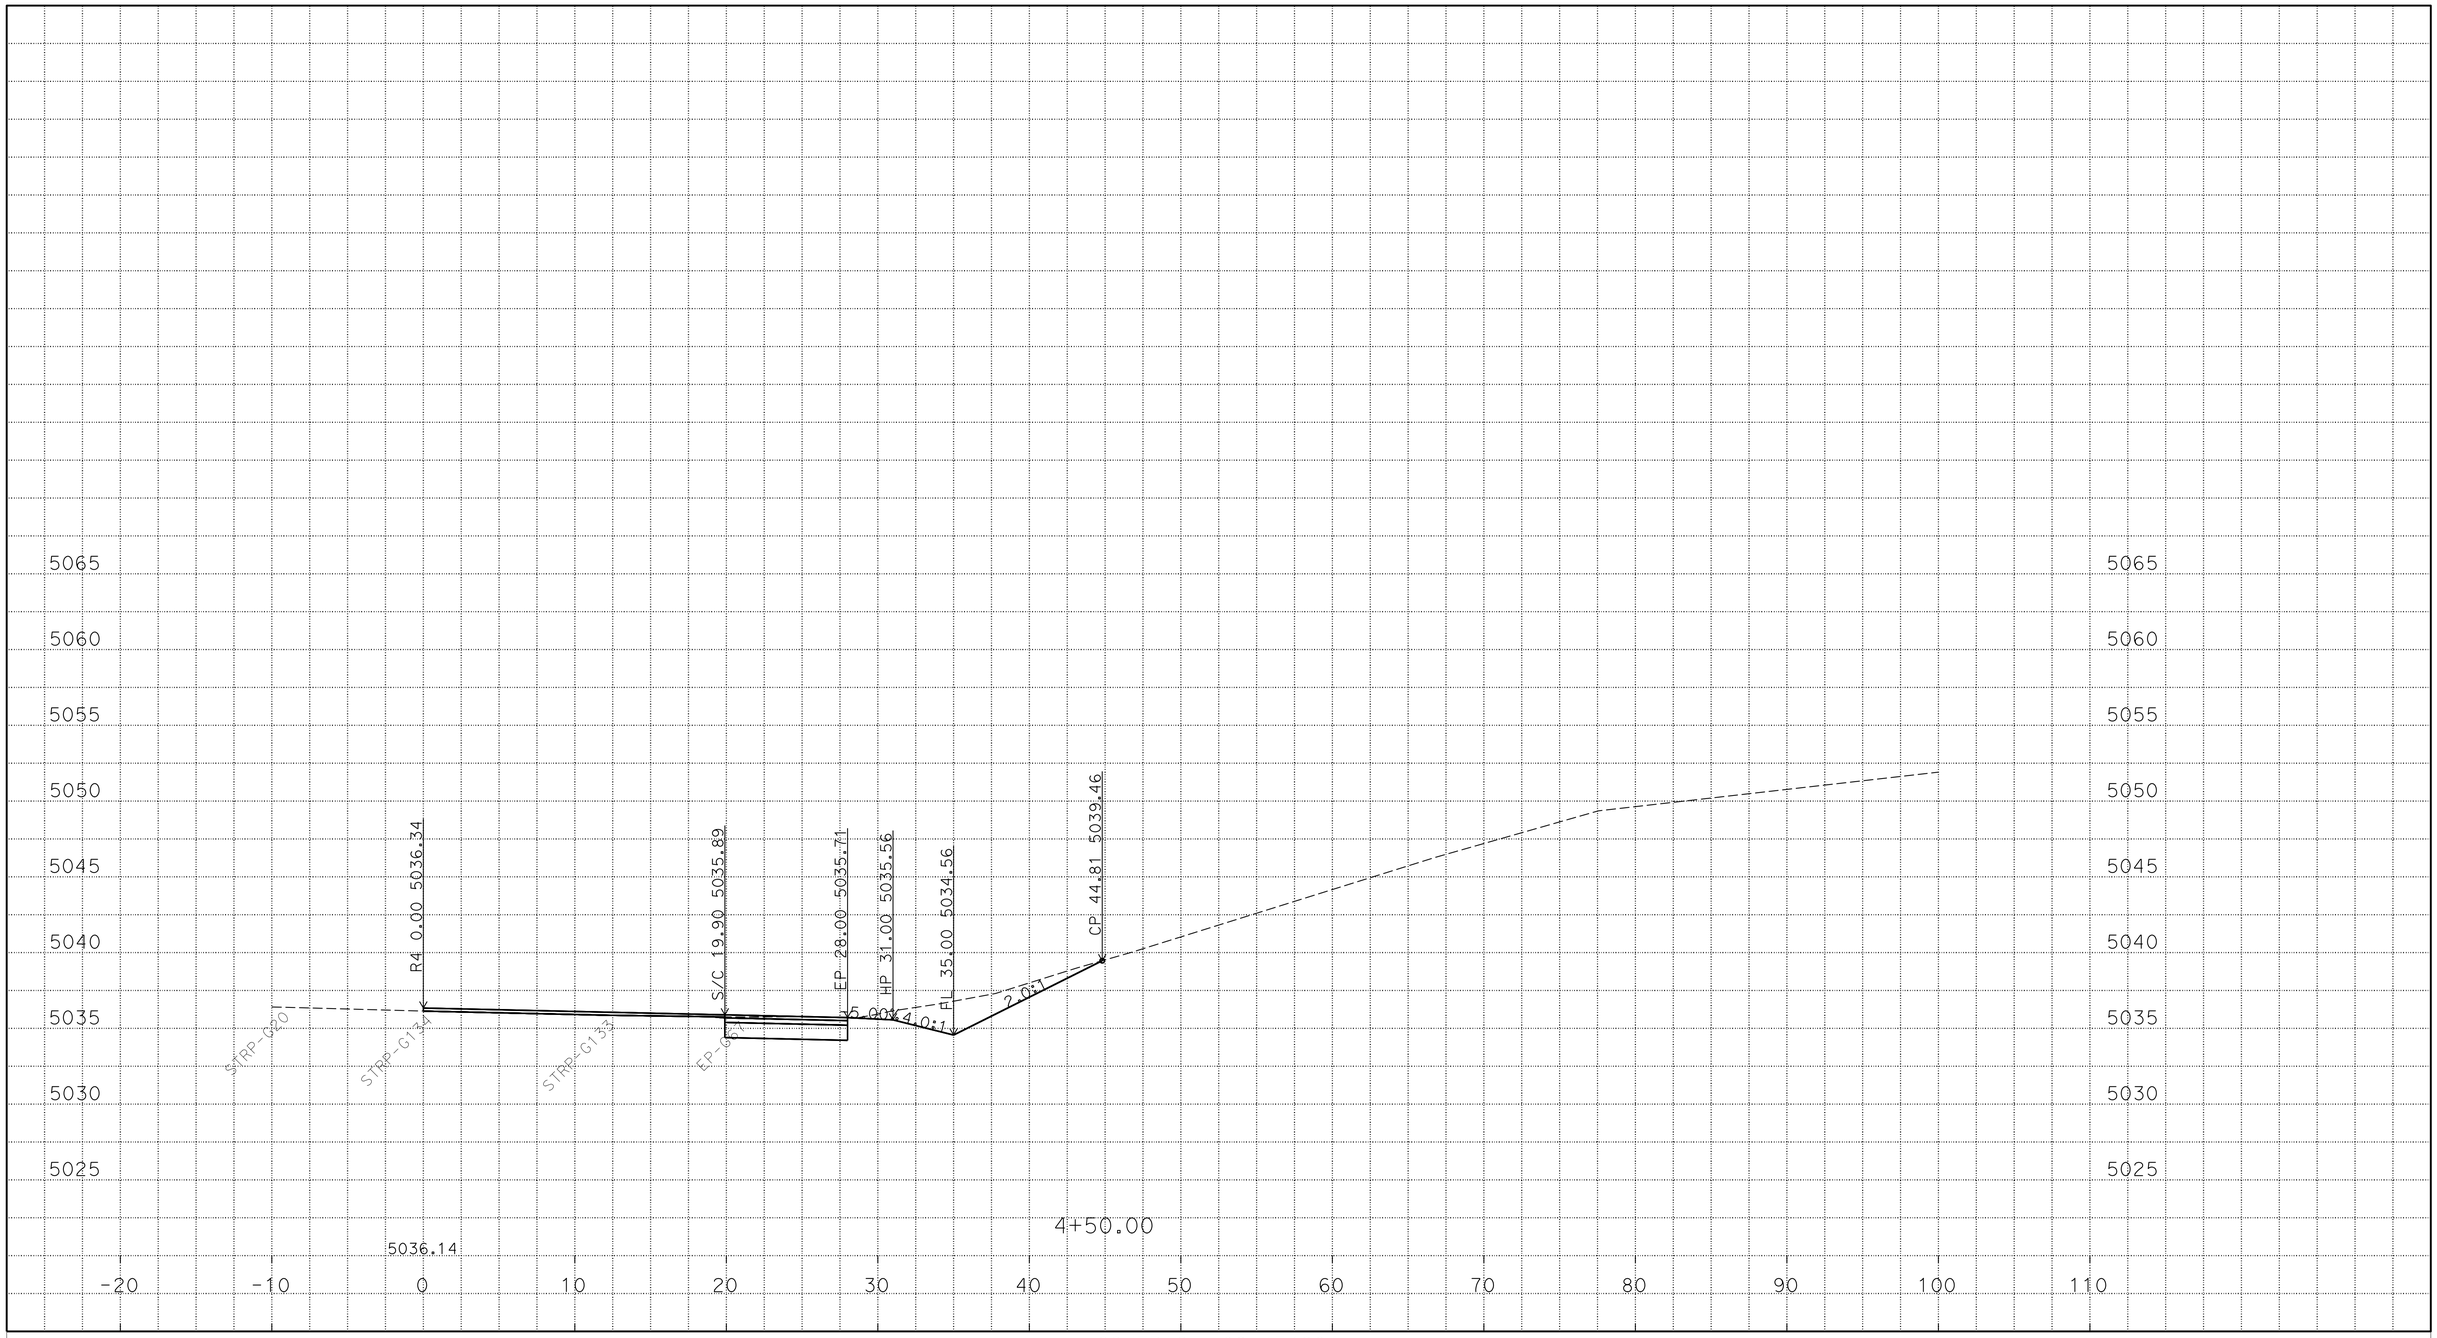

P:\proj1\02\4E420\design\C3D\XSec_Qtys
024E420 NB1N XSEC_TEMP_X_C3D_DWG.dwg - 24-Feb-16 8:41 AM

PLOTTED DATE: 25-FEB-2016

SCALE: 1"=5' Horiz.
1"=5' Vert.

CREATED BY: S117566

CONTRACT: 02-4E4204

DIST/CO/RTE/PM: 02/Las/Sie/395/0.0-5.6/0.0-3.1

PROJECT ID: 02 0002 0283

"R4" LINE
CROSS SECTIONS
12 OF 45

FOR EARTHWORK DEVELOPMENT ONLY

All Dimensions are U.S. Survey Feet

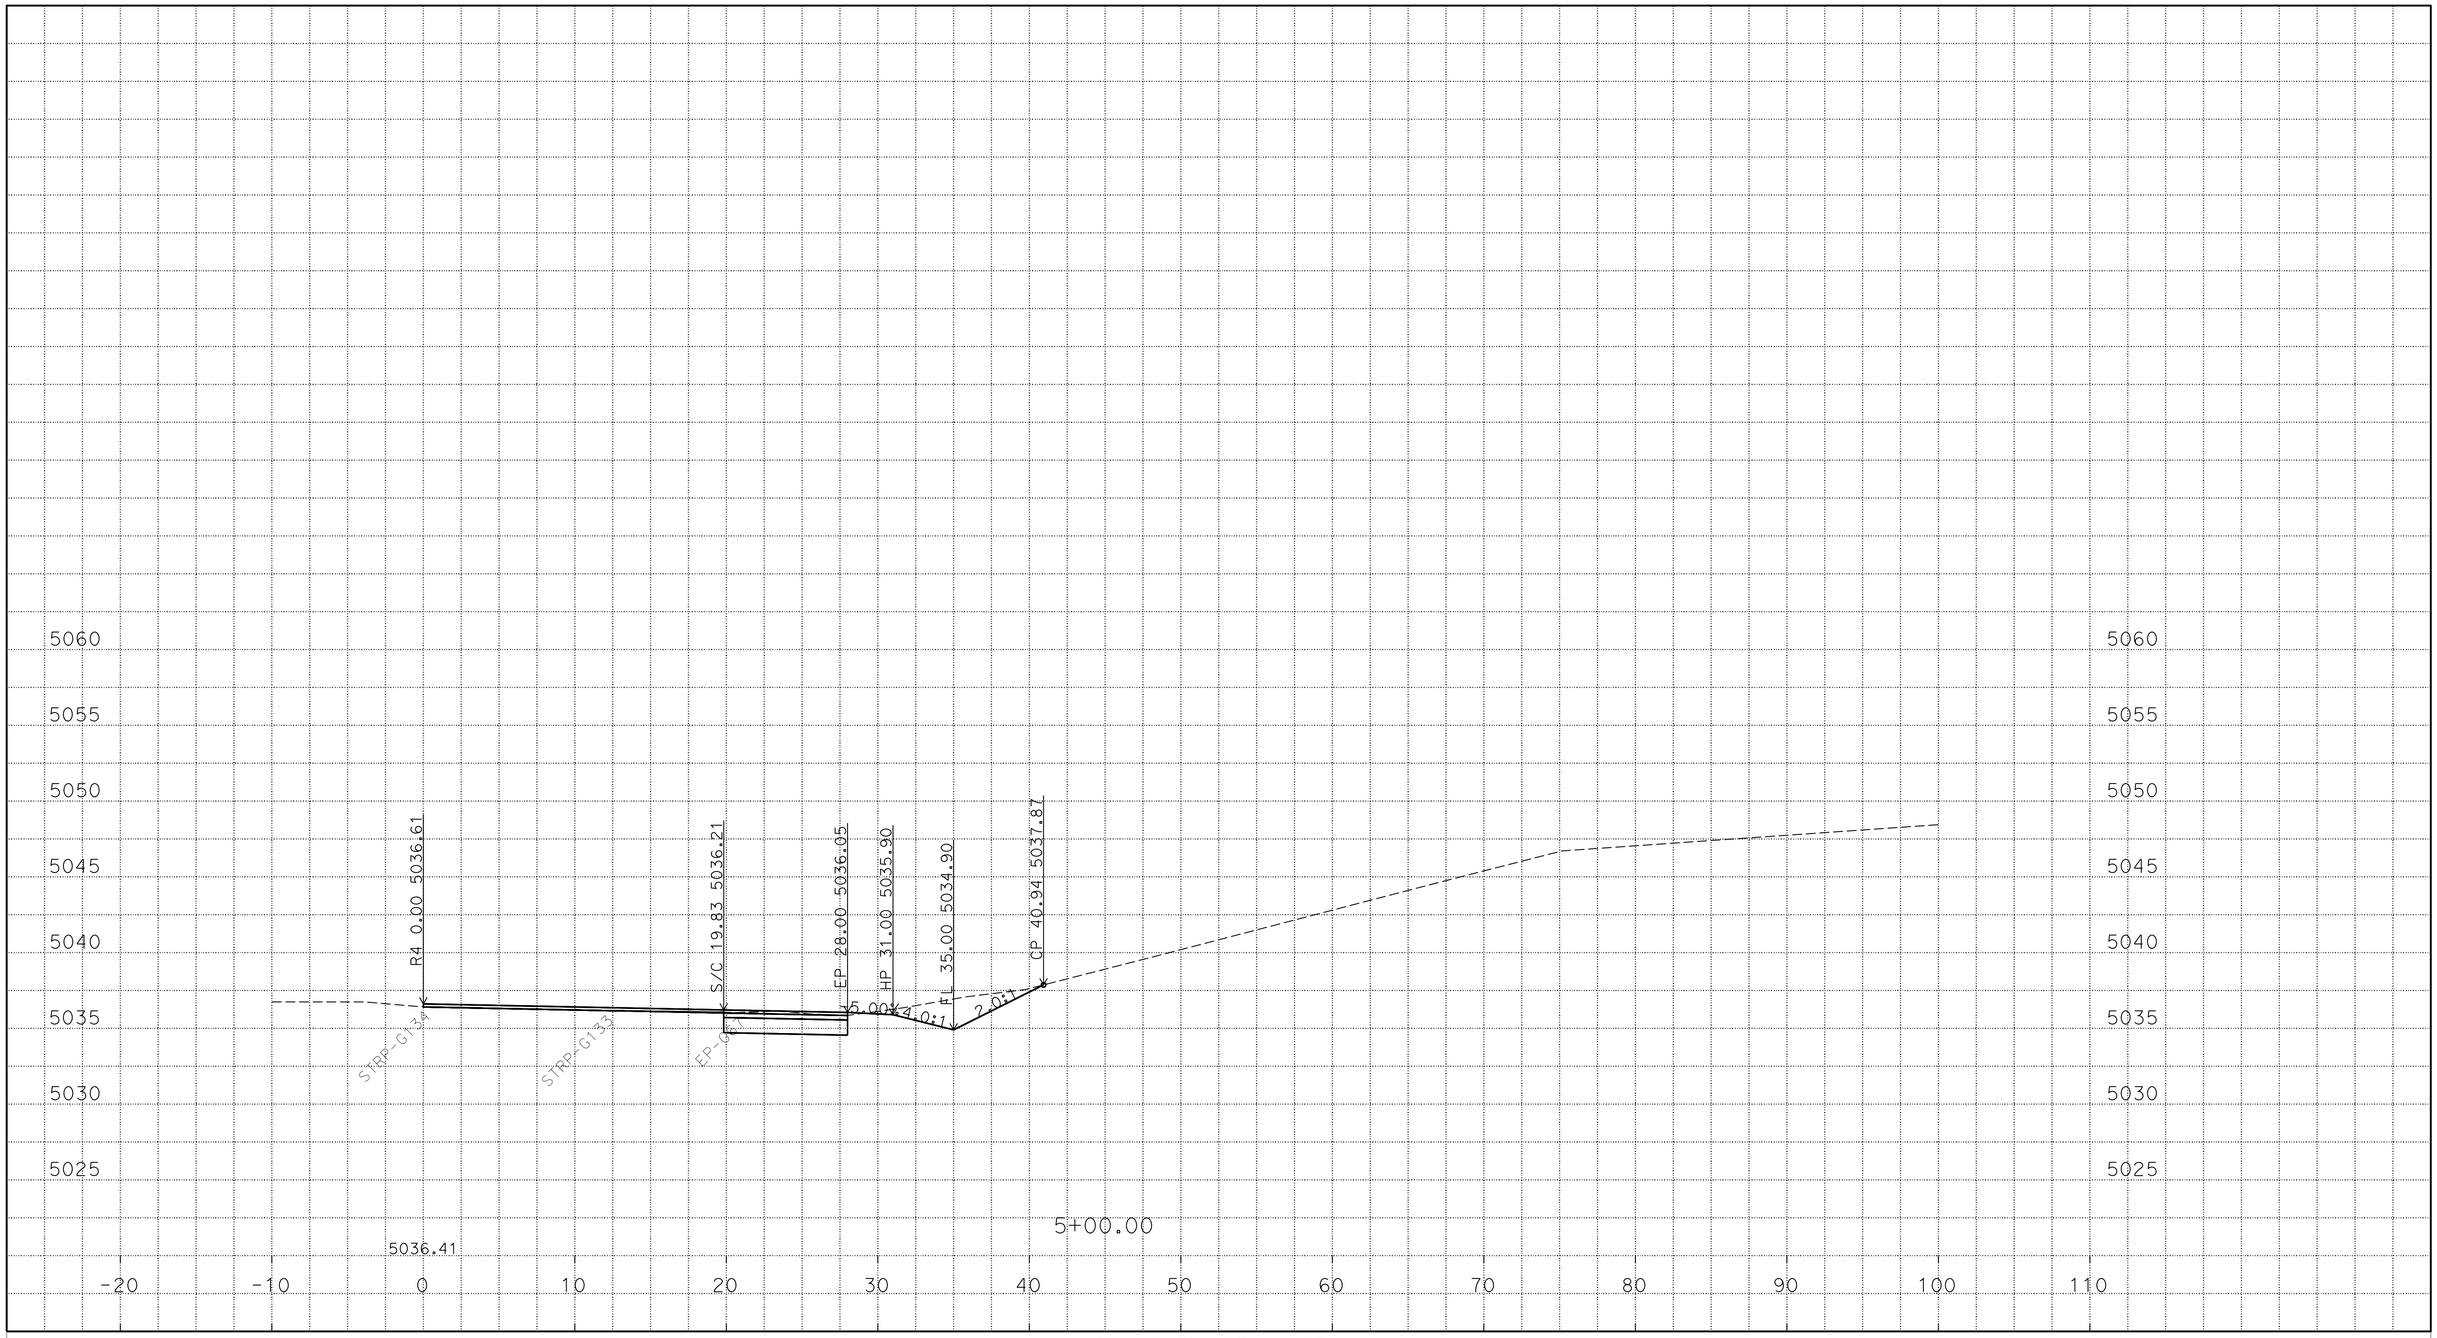

P:\proj1\02\4E420\design\C3D\XSec_Qtys
024E420 NB1N XSEC_TEMP_X_C3D_DWG.dwg - 24-Feb-16 8:41 AM

PLOTTED DATE: 25-FEB-2016

SCALE: 1"=5' Horiz.
1"=5' Vert.

CREATED BY: S117566

CONTRACT: 02-4E4204

DIST/CO/RTE/PM: 02/Las/Sie/395/0.0-5.6/0.0-3.1

PROJECT ID: 02 0002 0283

"R4" LINE
CROSS SECTIONS
13 OF 45

FOR EARTHWORK DEVELOPMENT ONLY

All Dimensions are U.S. Survey Feet

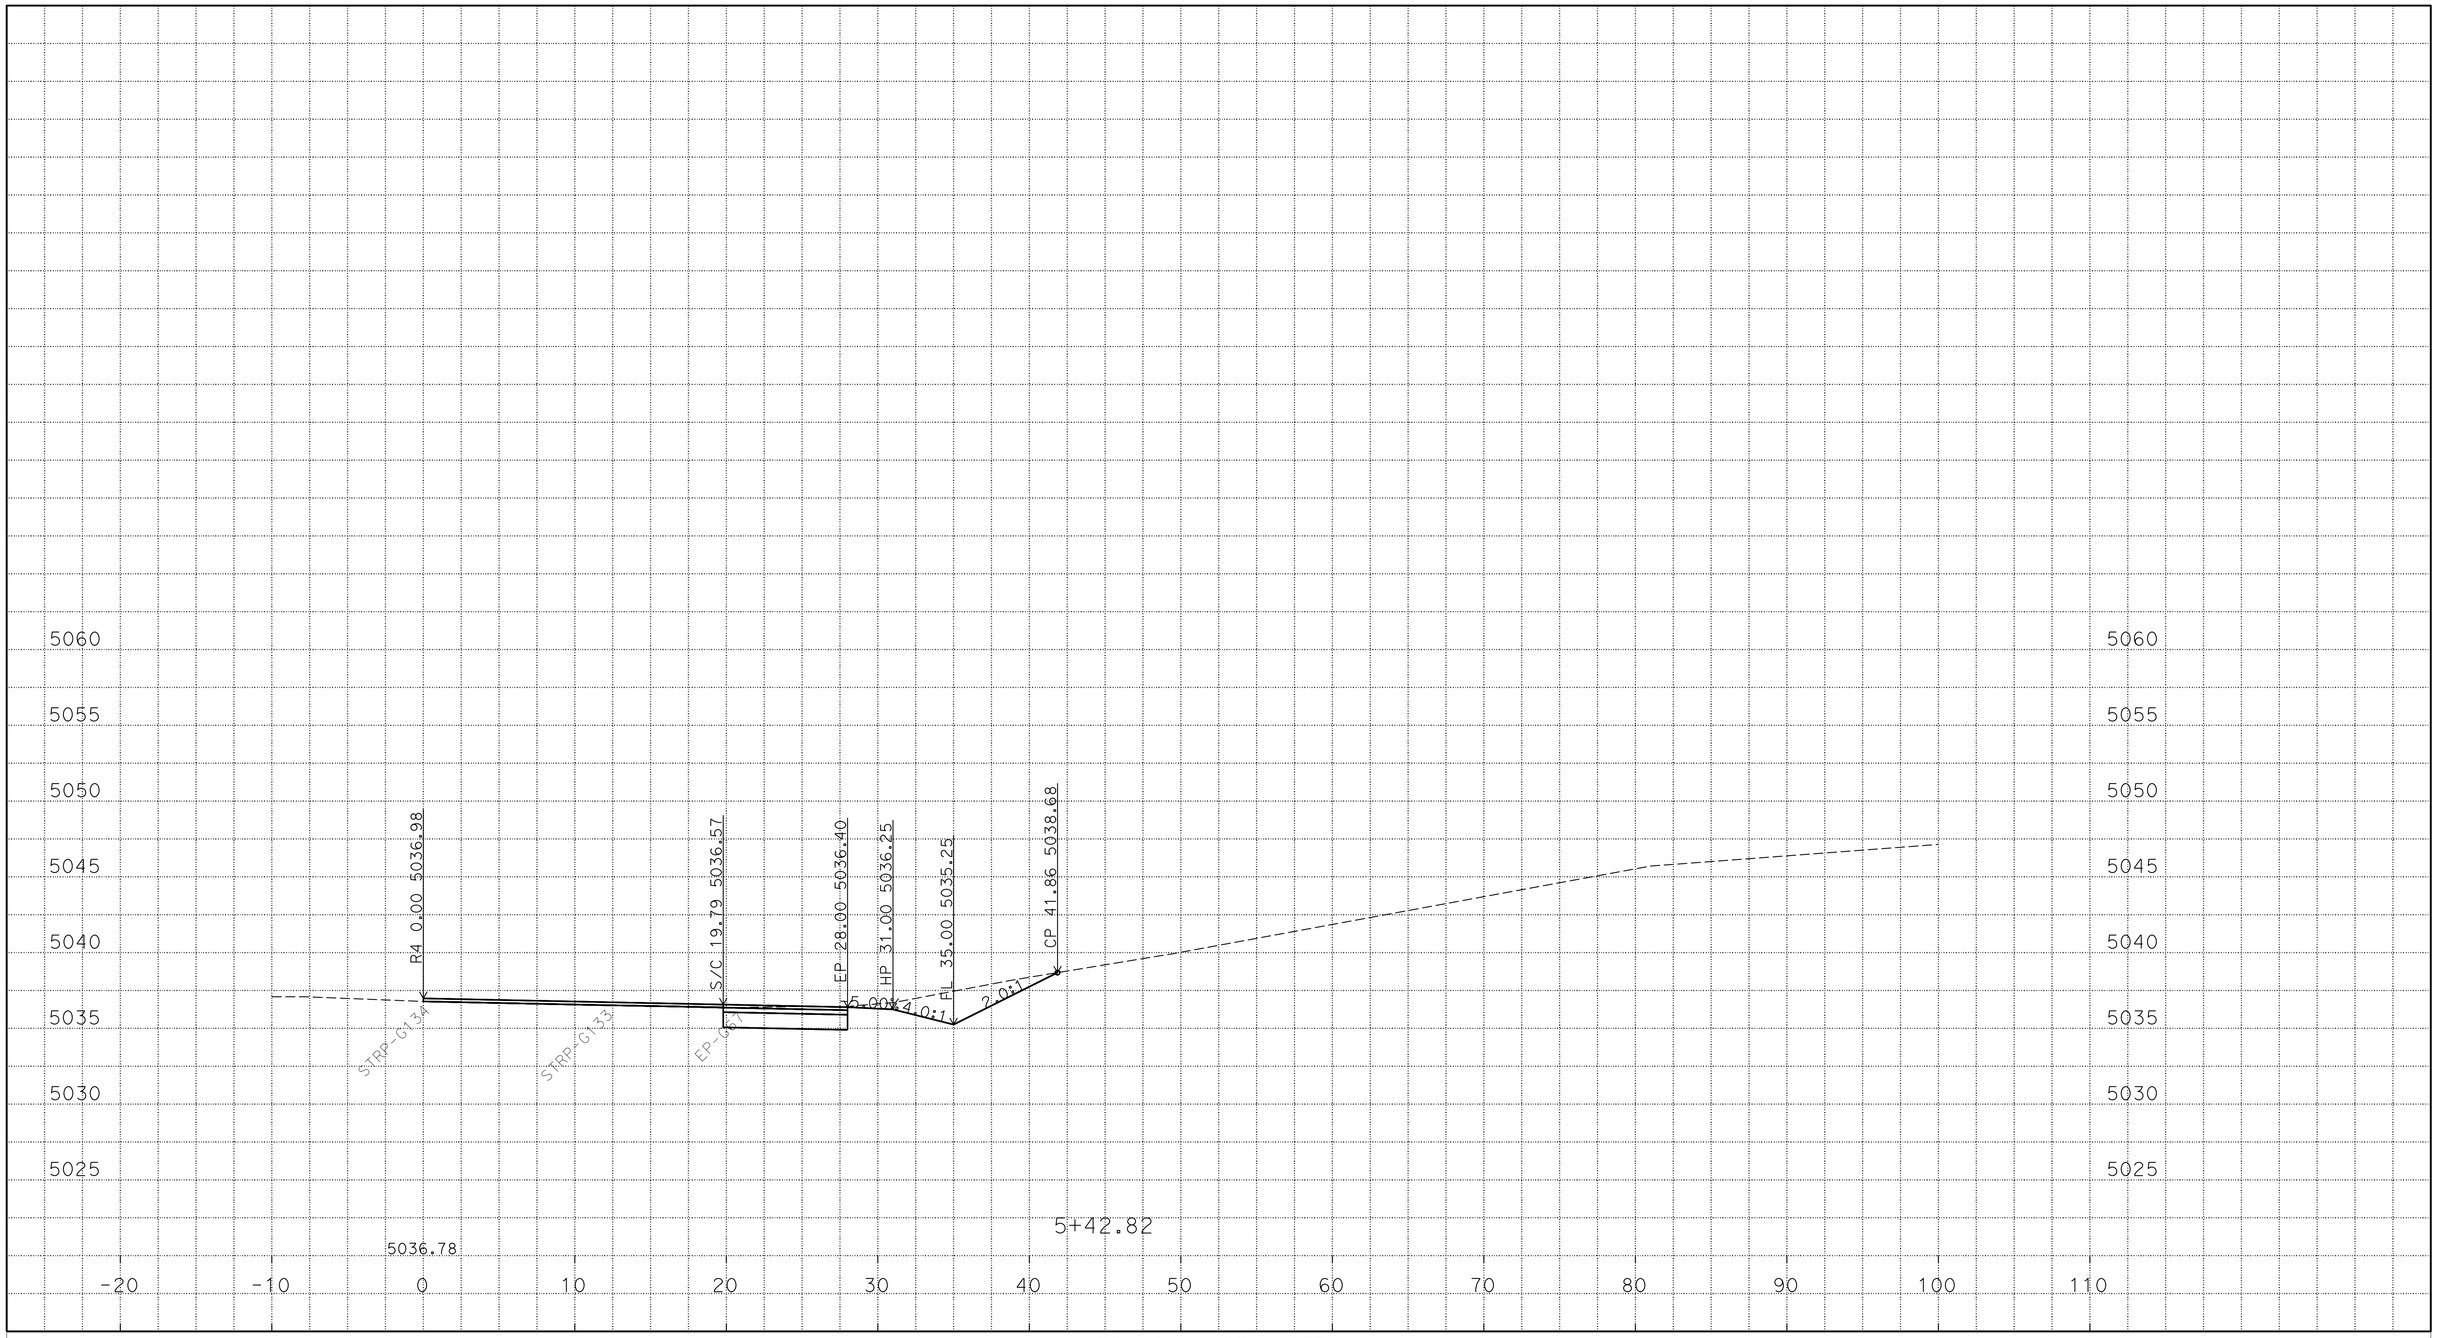

P:\proj1\02\4E420\design\C3D\XSec_Qtys
024E420 NB1N XSEC_TEMP_X_C3D_DWG.dwg - 24-Feb-16 8:41 AM

PLOTTED DATE: 25-FEB-2016

SCALE: 1"=5' Horiz.
1"=5' Vert.

CREATED BY: S117566

CONTRACT: 02-4E4204

DIST/CO/RTE/PM: 02/Las/Sie/395/0.0-5.6/0.0-3.1

PROJECT ID: 02 0002 0283

"R4" LINE
CROSS SECTIONS
14 OF 45

FOR EARTHWORK DEVELOPMENT ONLY

All Dimensions are U.S. Survey Feet

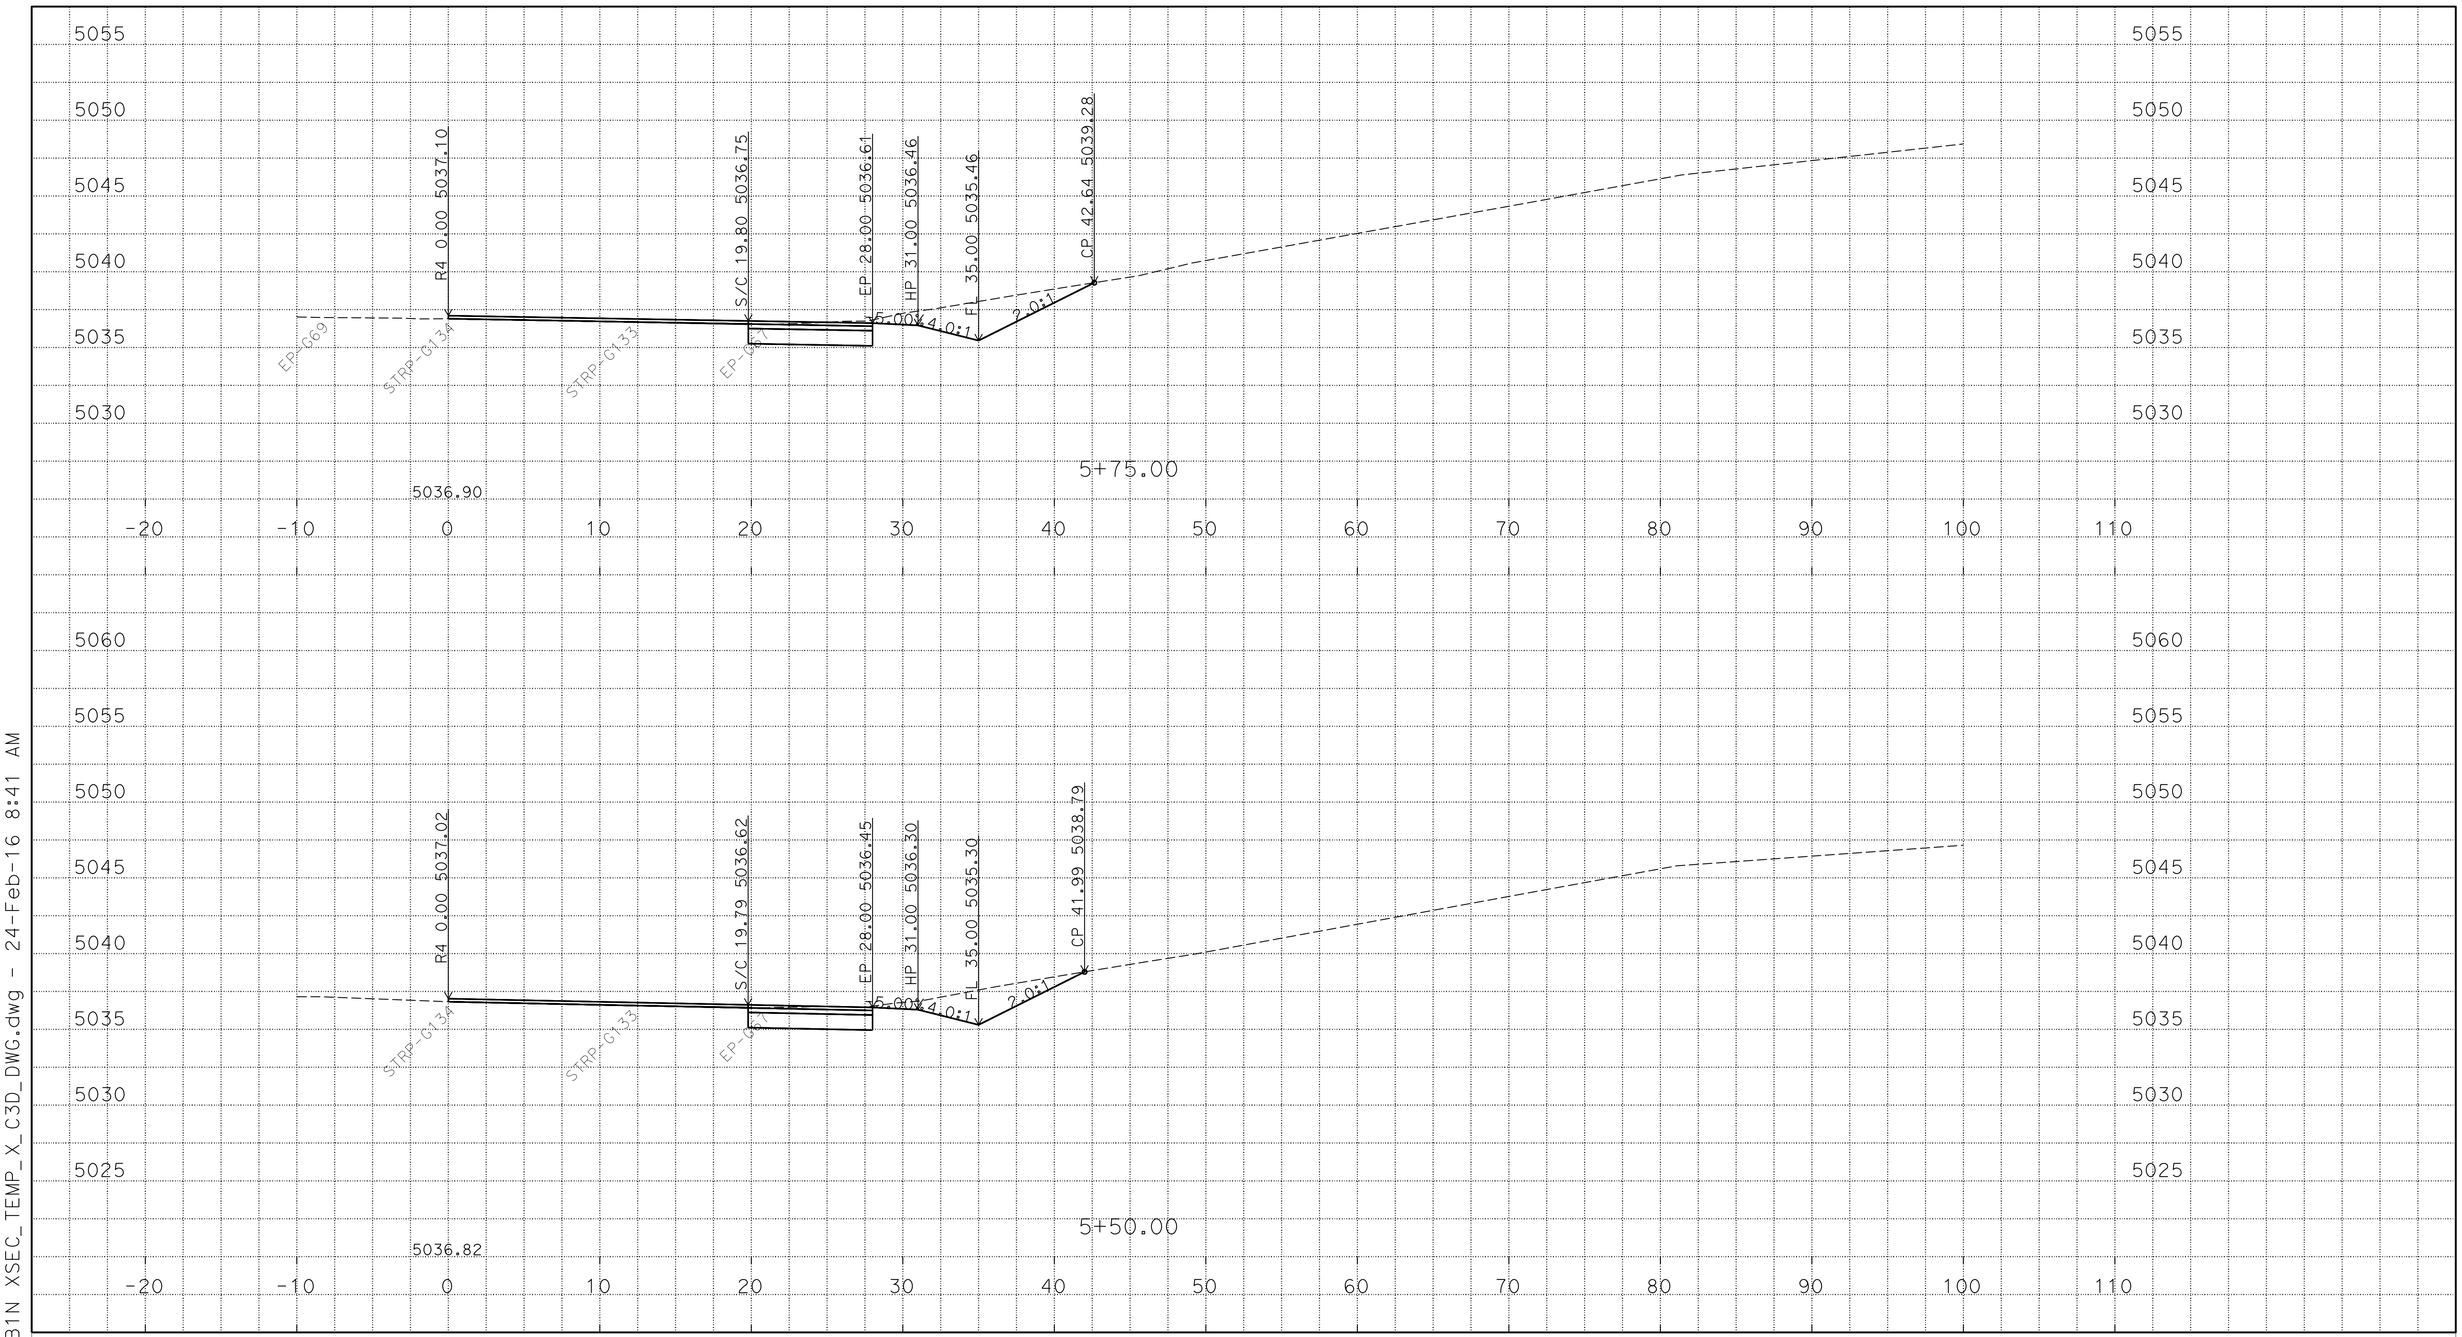

P:\proj1\02\4E420\design\C3D\XSec_Qtys
024E420 NB1N XSEC_TEMP_X_C3D_DWG.dwg - 24-Feb-16 8:41 AM

PLOTTED DATE: 25-FEB-2016

SCALE: 1"=5' Horiz.
1"=5' Vert.

CREATED BY: S117566

CONTRACT: 02-4E4204

DIST/CO/RTE/PM: 02/Las/Sie/395/0.0-5.6/0.0-3.1

PROJECT ID: 02 0002 0283

"R4" LINE
CROSS SECTIONS
15 OF 45

FOR EARTHWORK DEVELOPMENT ONLY

All Dimensions are U.S. Survey Feet

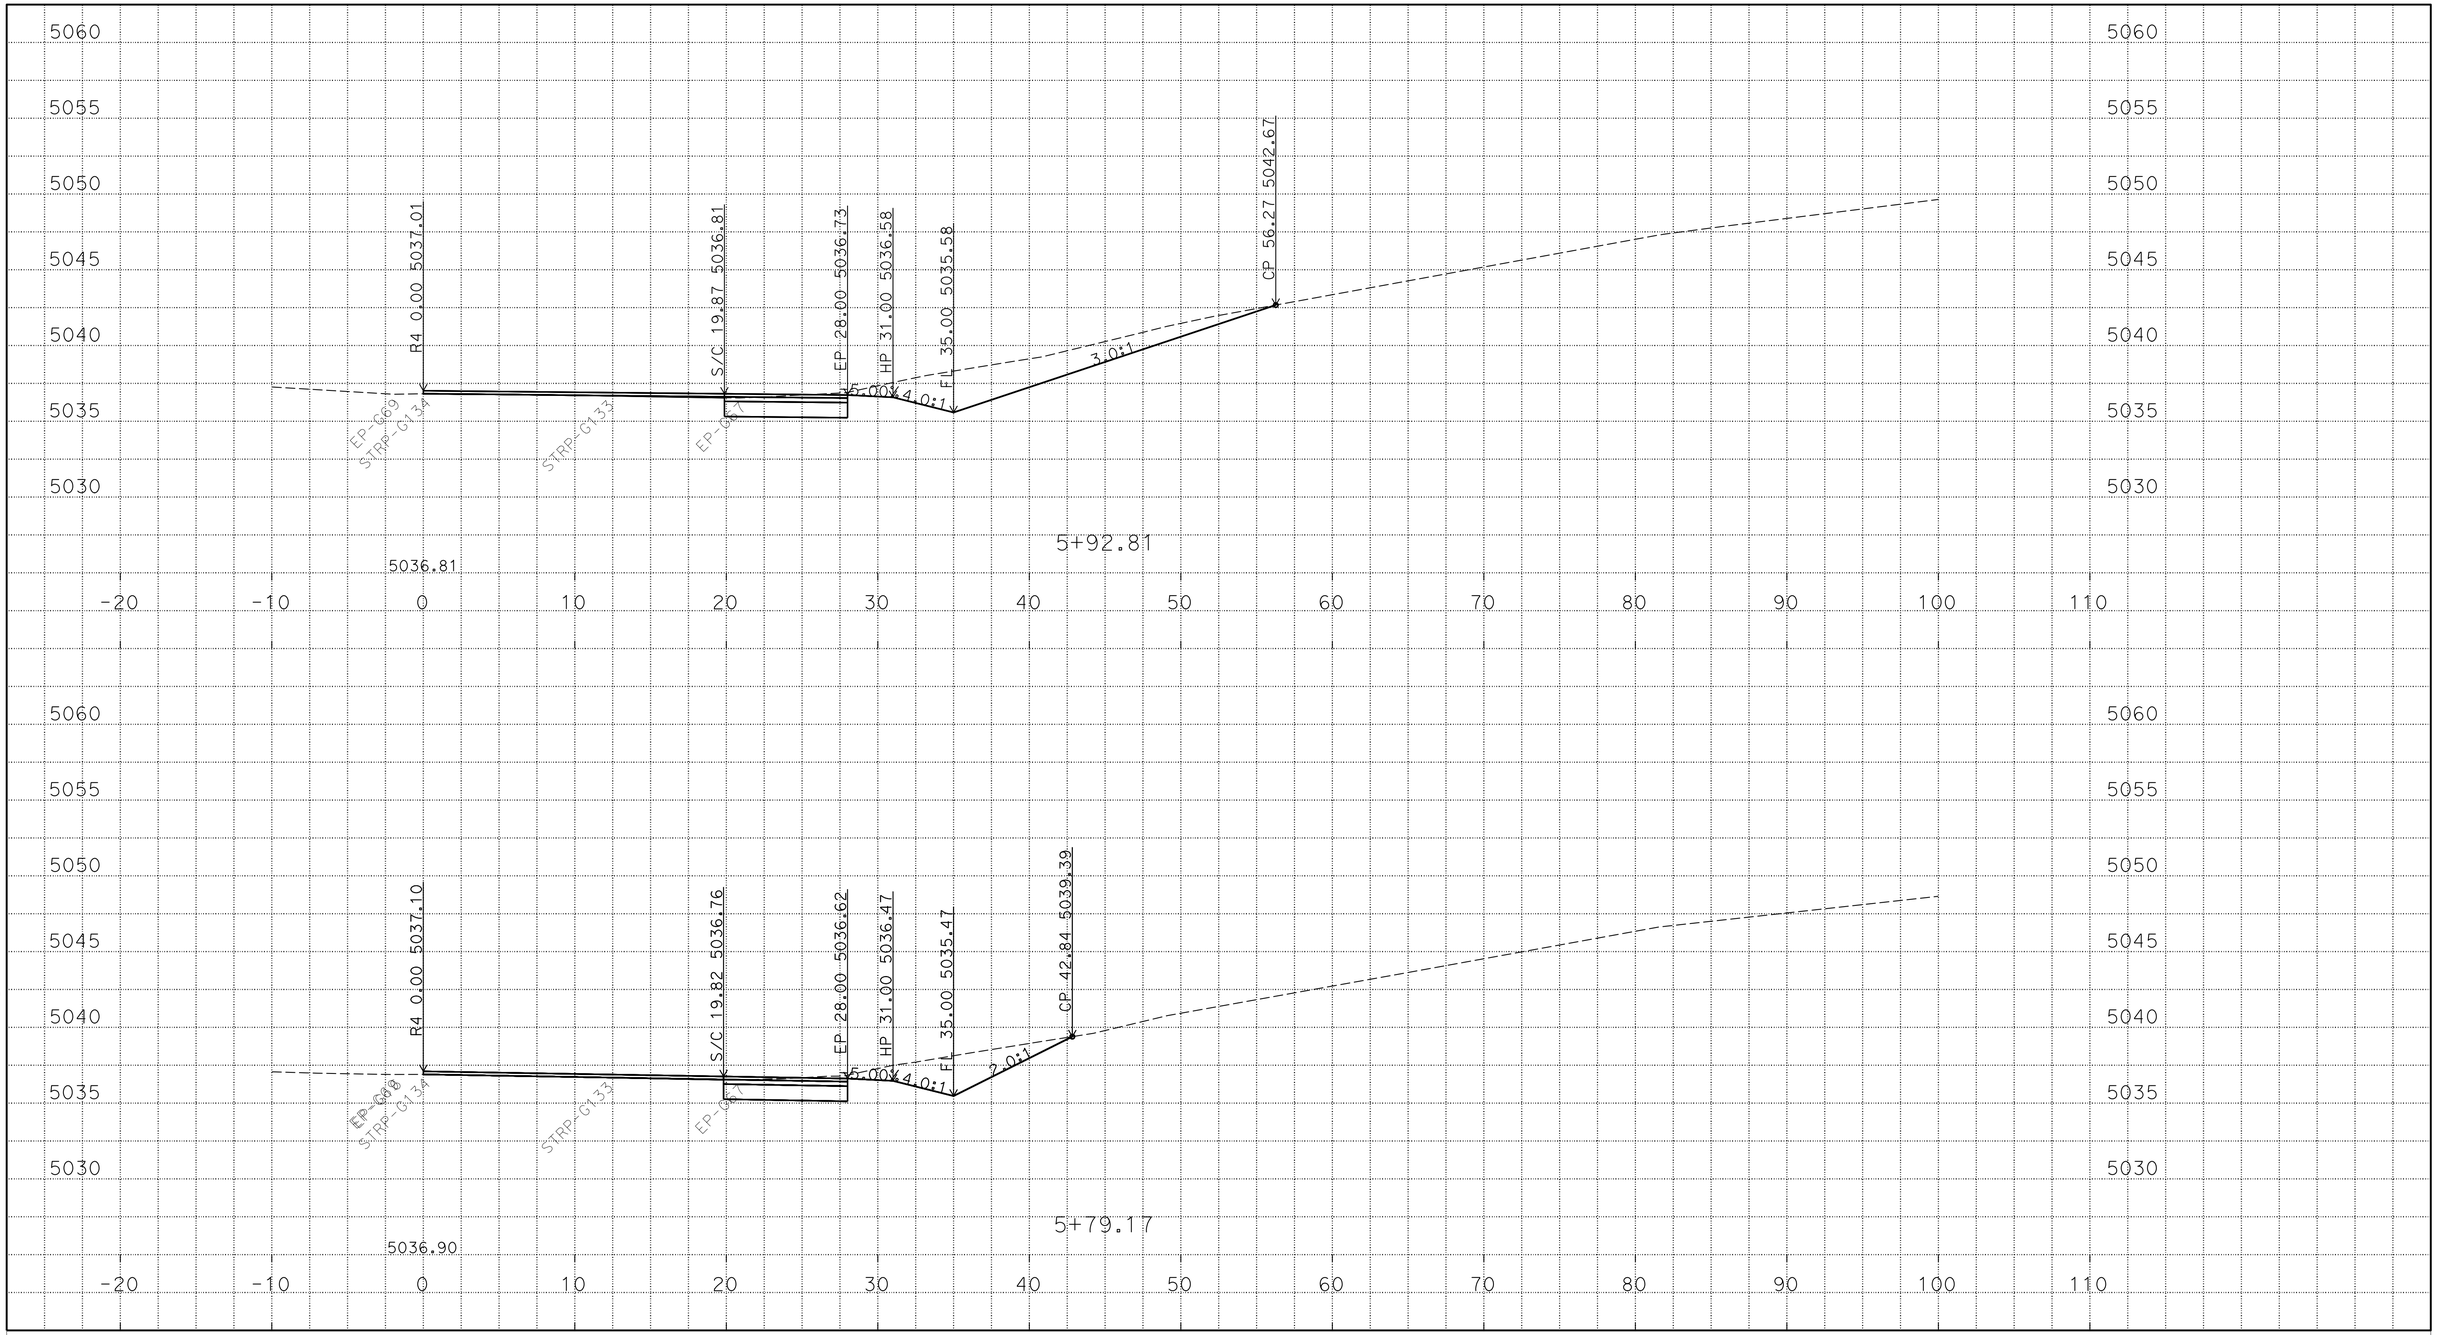

P:\proj1\02\4E420\design\C3D\XSec_Qtys
024E420 NB1N XSEC_TEMP_X_C3D_DWG.dwg - 24-Feb-16 8:41 AM

PLOTTED DATE: 25-FEB-2016

SCALE: 1"=5' Horiz.
1"=5' Vert.

CREATED BY: S117566

CONTRACT: 02-4E4204

DIST/CO/RTE/PM: 02/Las/Sie/395/0.0-5.6/0.0-3.1

PROJECT ID: 02 0002 0283

"R4" LINE
CROSS SECTIONS
16 OF 45

FOR EARTHWORK DEVELOPMENT ONLY

All Dimensions are U.S. Survey Feet

P:\proj1\02\4E420\design\C3D\XSec_Qtys
024E420 NB1N XSEC_TEMP_X_C3D_DWG.dwg - 24-Feb-16 8:41 AM

PLOTTED DATE: 25-FEB-2016

SCALE: 1"=5' Horiz.
1"=5' Vert.

CREATED BY: S117566

CONTRACT: 02-4E4204

DIST/CO/RTE/PM: 02/Las/Sie/395/0.0-5.6/0.0-3.1

PROJECT ID: 02 0002 0283

"R4" LINE
CROSS SECTIONS
17 OF 45

FOR EARTHWORK DEVELOPMENT ONLY

All Dimensions are U.S. Survey Feet

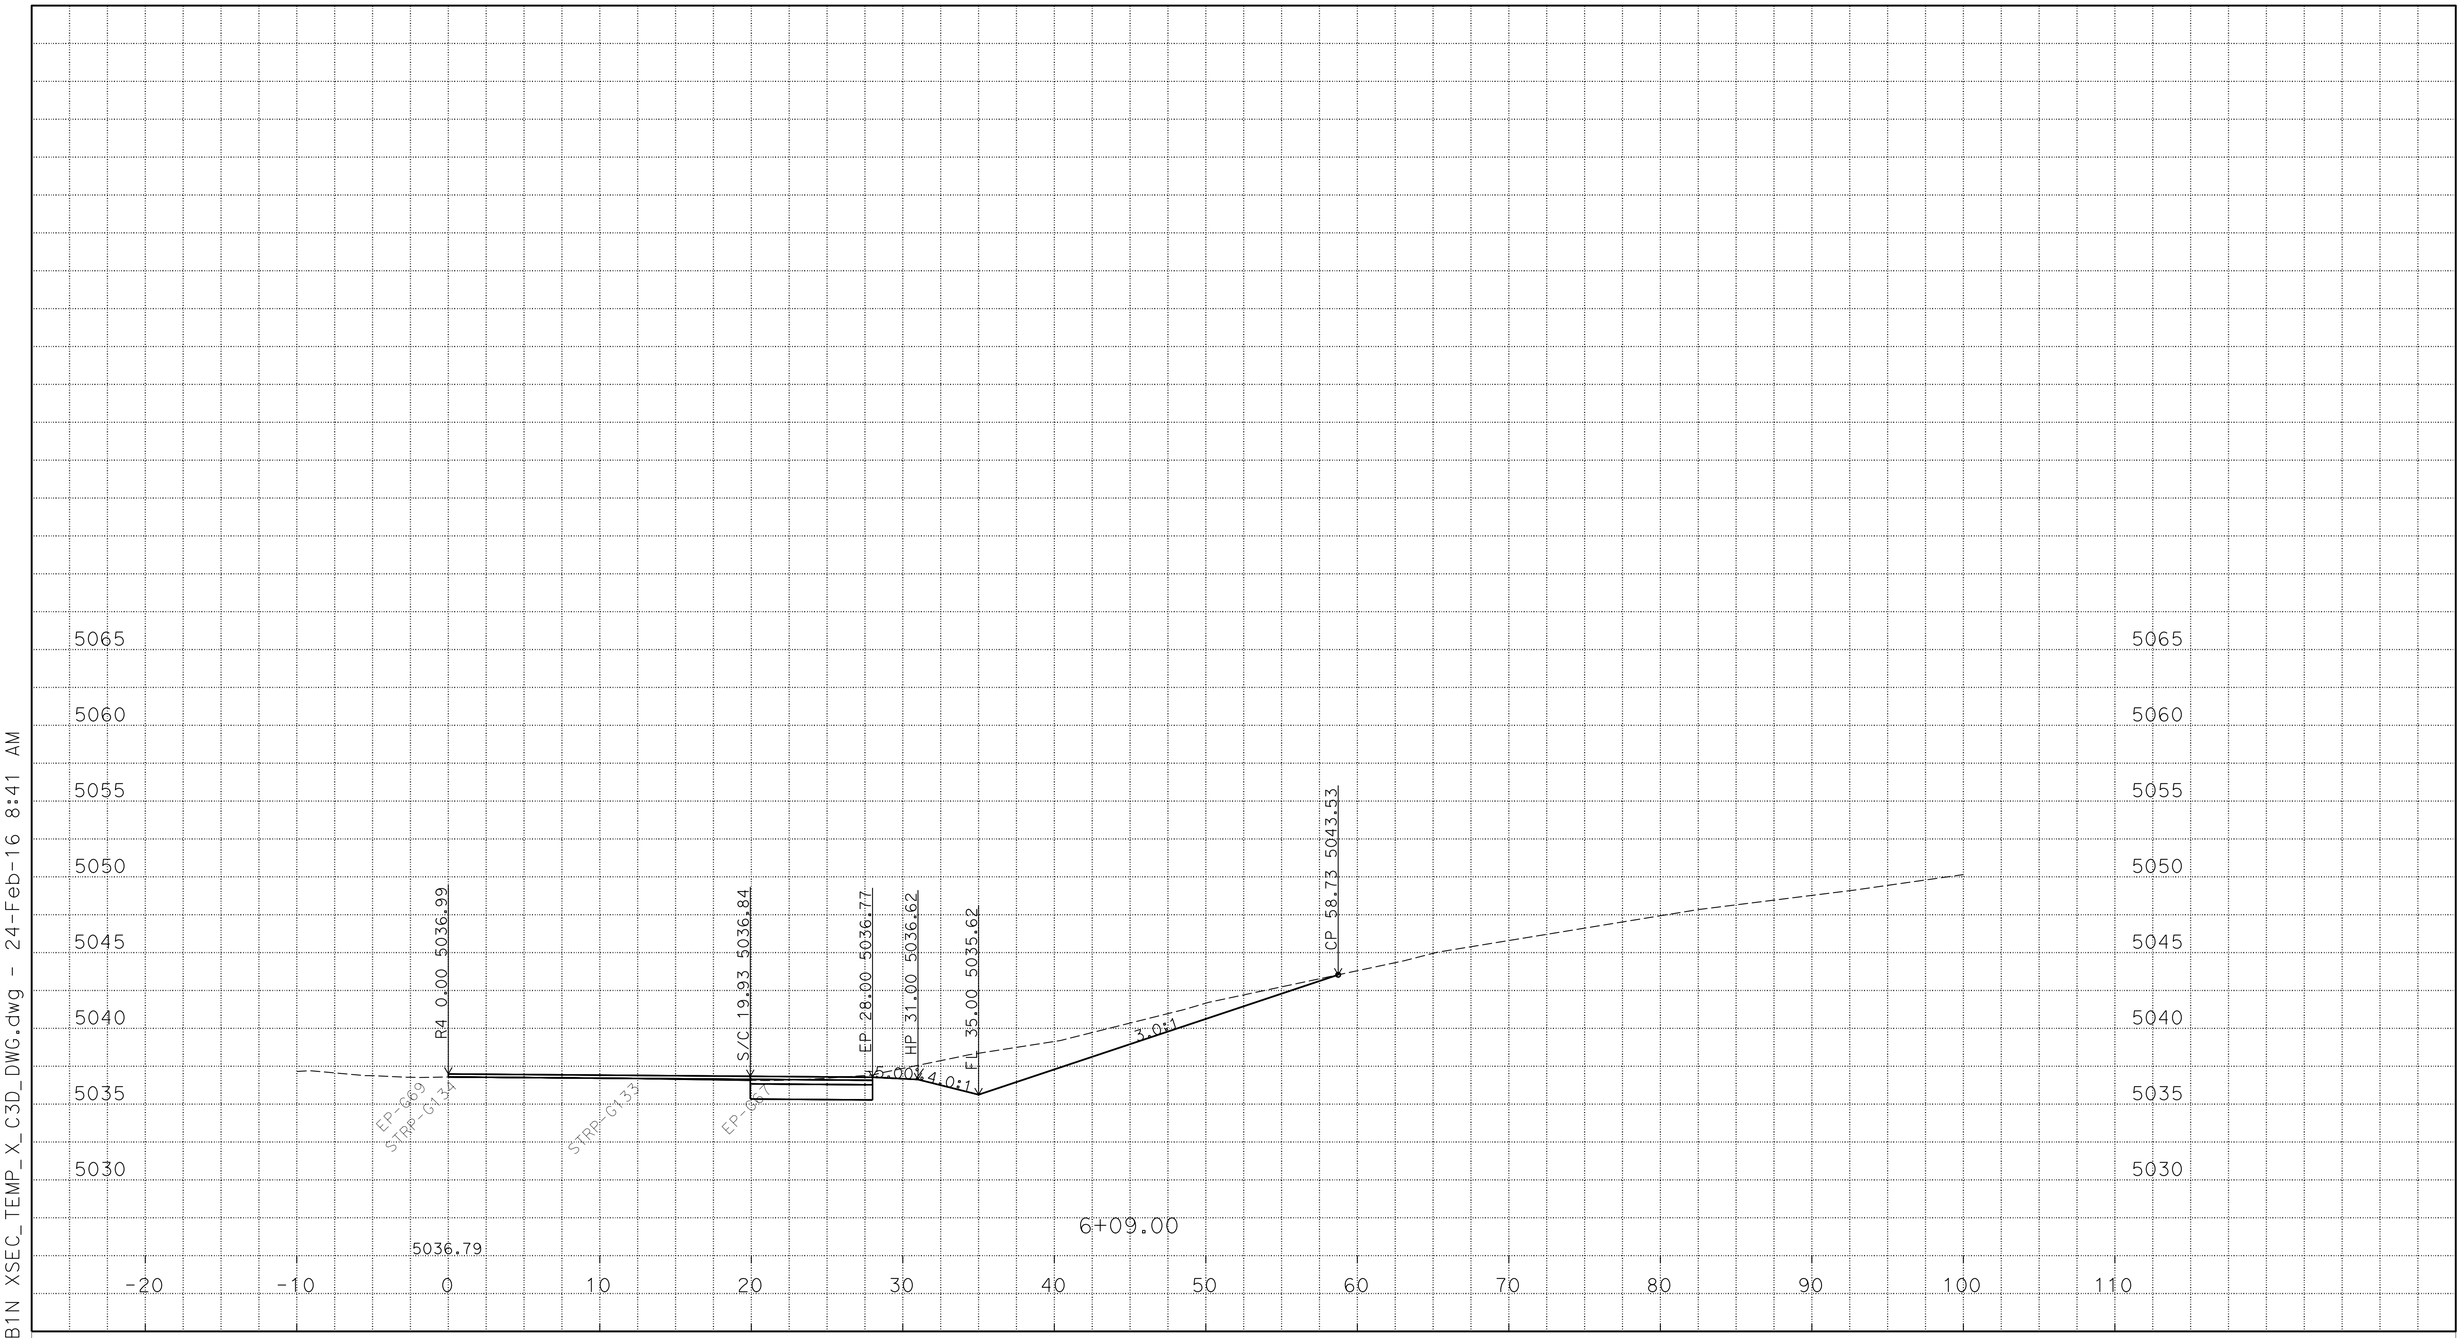

P:\proj1\02\4E420\design\C3D\XSec_Qtys
024E420 NB1N XSEC_TEMP_X_C3D_DWG.dwg - 24-Feb-16 8:41 AM

PLOTTED DATE: 25-FEB-2016

SCALE: 1"=5' Horiz.
1"=5' Vert.

CREATED BY: S117566

CONTRACT: 02-4E4204

DIST/CO/RTE/PM: 02/Las/Sie/395/0.0-5.6/0.0-3.1

PROJECT ID: 02 0002 0283

"R4" LINE
CROSS SECTIONS
18 OF 45

FOR EARTHWORK DEVELOPMENT ONLY

All Dimensions are U.S. Survey Feet

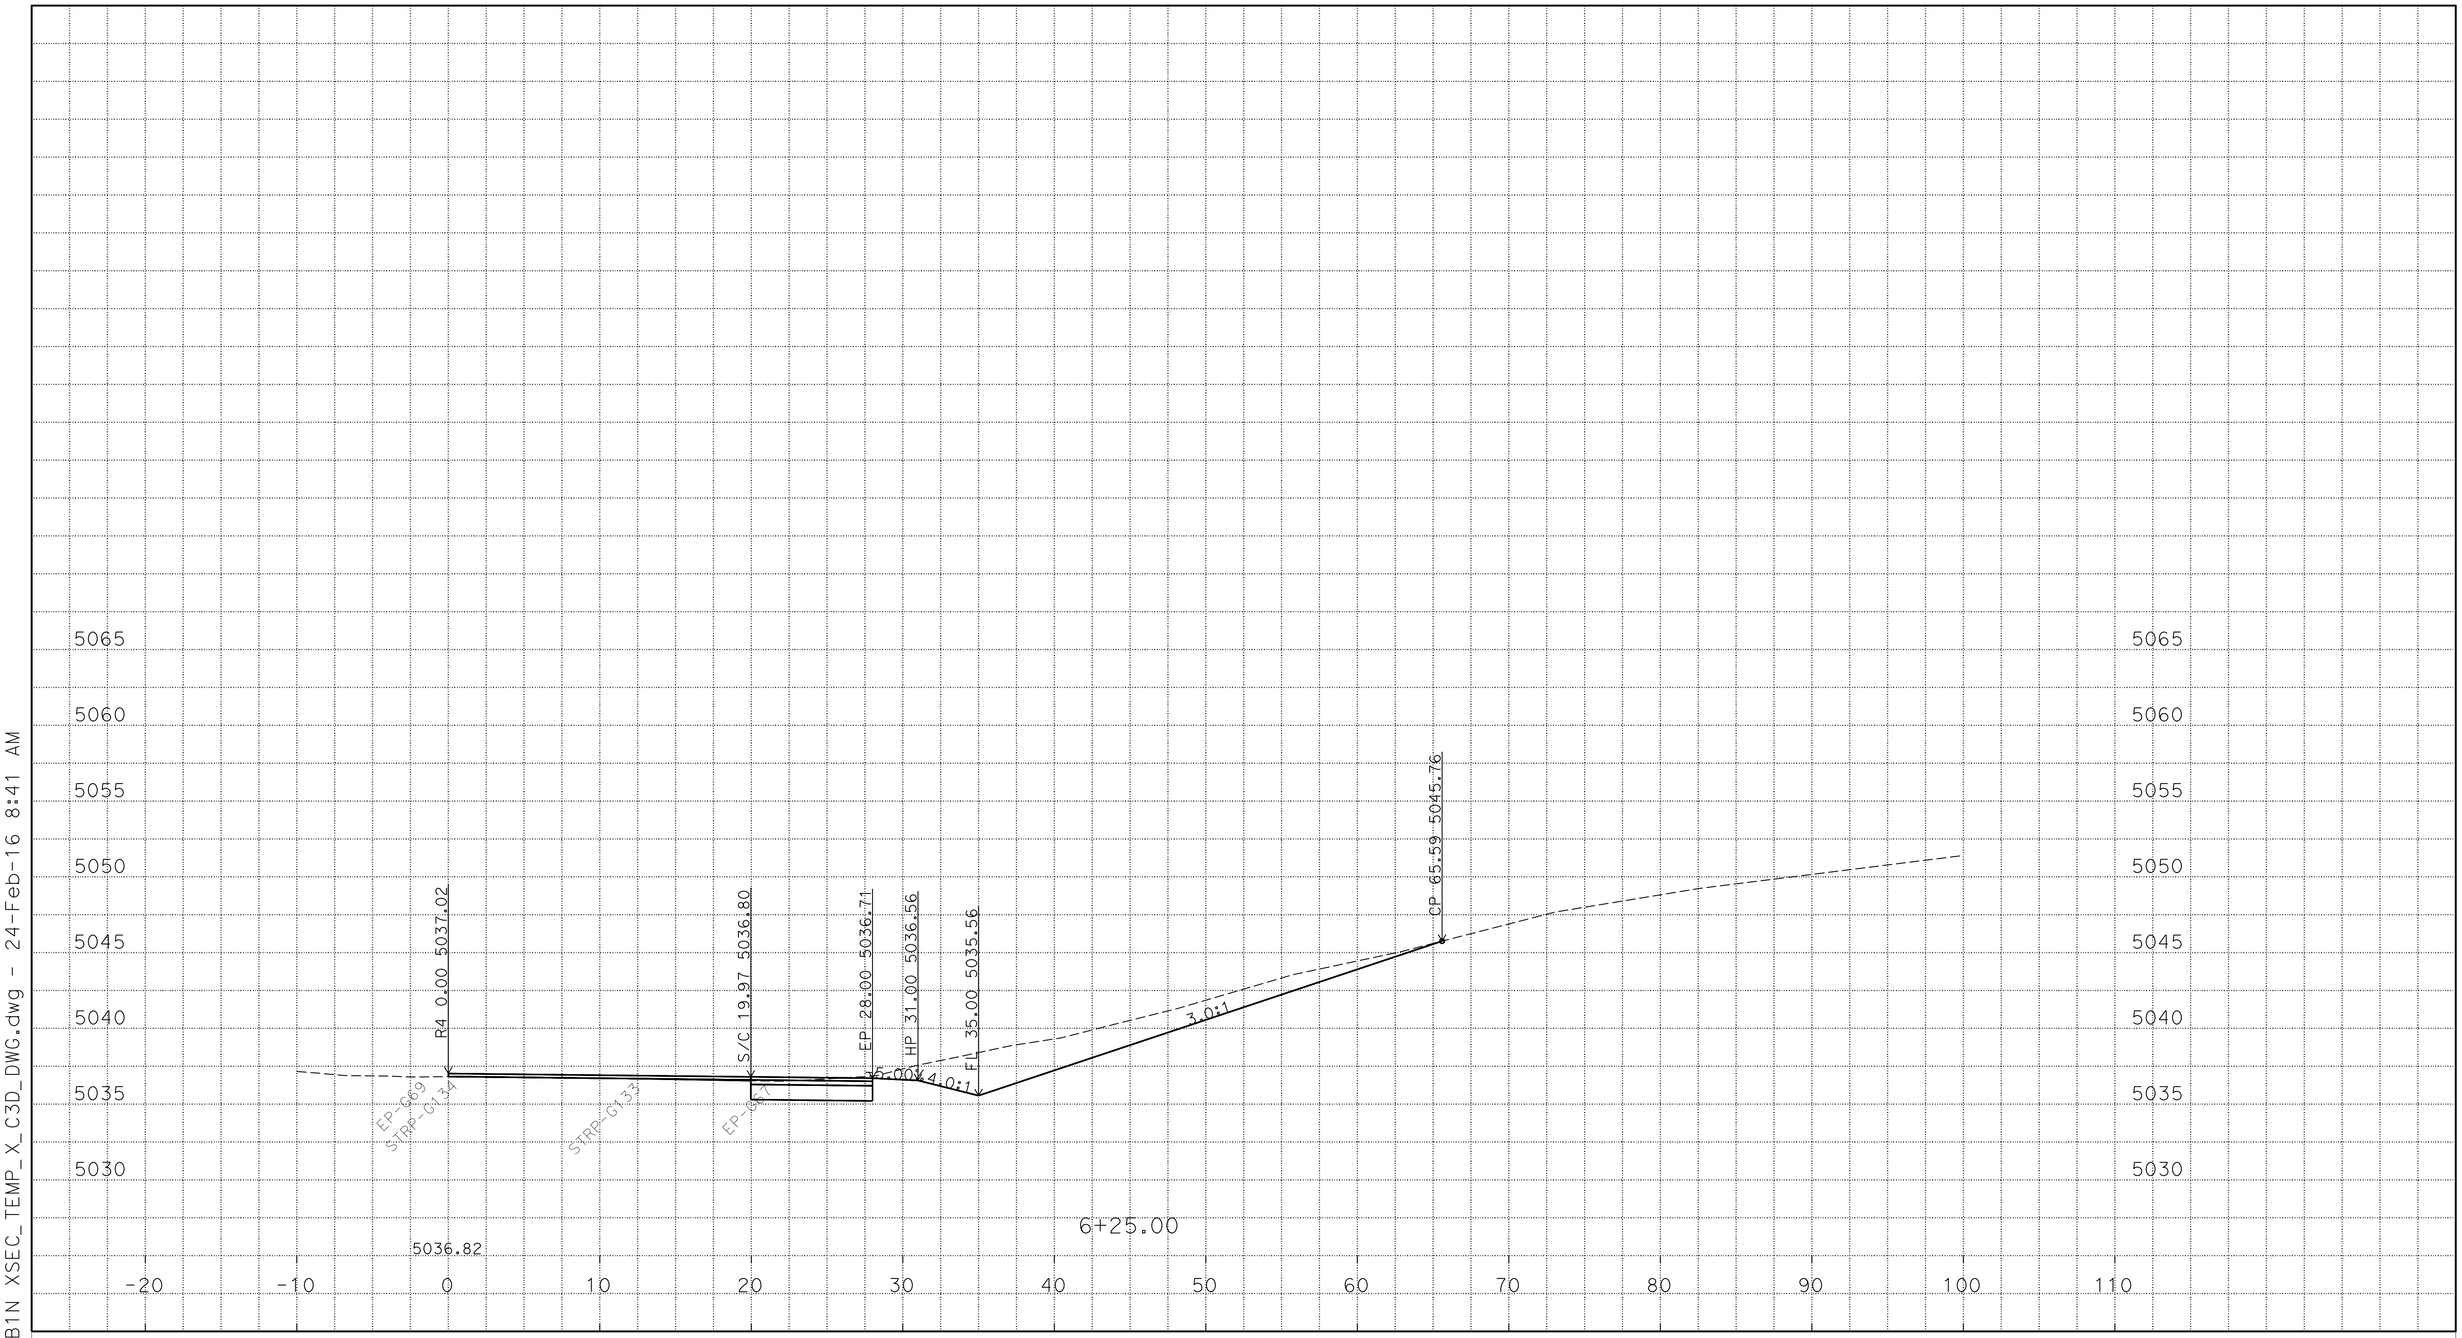

P:\proj1\02\4E420\design\C3D\XSec_Qtys
024E420 NB1N XSEC_TEMP_X_C3D_DWG.dwg - 24-Feb-16 8:41 AM

PLOTTED DATE: 25-FEB-2016

SCALE: 1"=5' Horiz.
1"=5' Vert.

CREATED BY: S117566

CONTRACT: 02-4E4204

DIST/CO/RTE/PM: 02/Las/Sie/395/0.0-5.6/0.0-3.1

PROJECT ID: 02 0002 0283

"R4" LINE
CROSS SECTIONS
19 OF 45

FOR EARTHWORK DEVELOPMENT ONLY

All Dimensions are U.S. Survey Feet

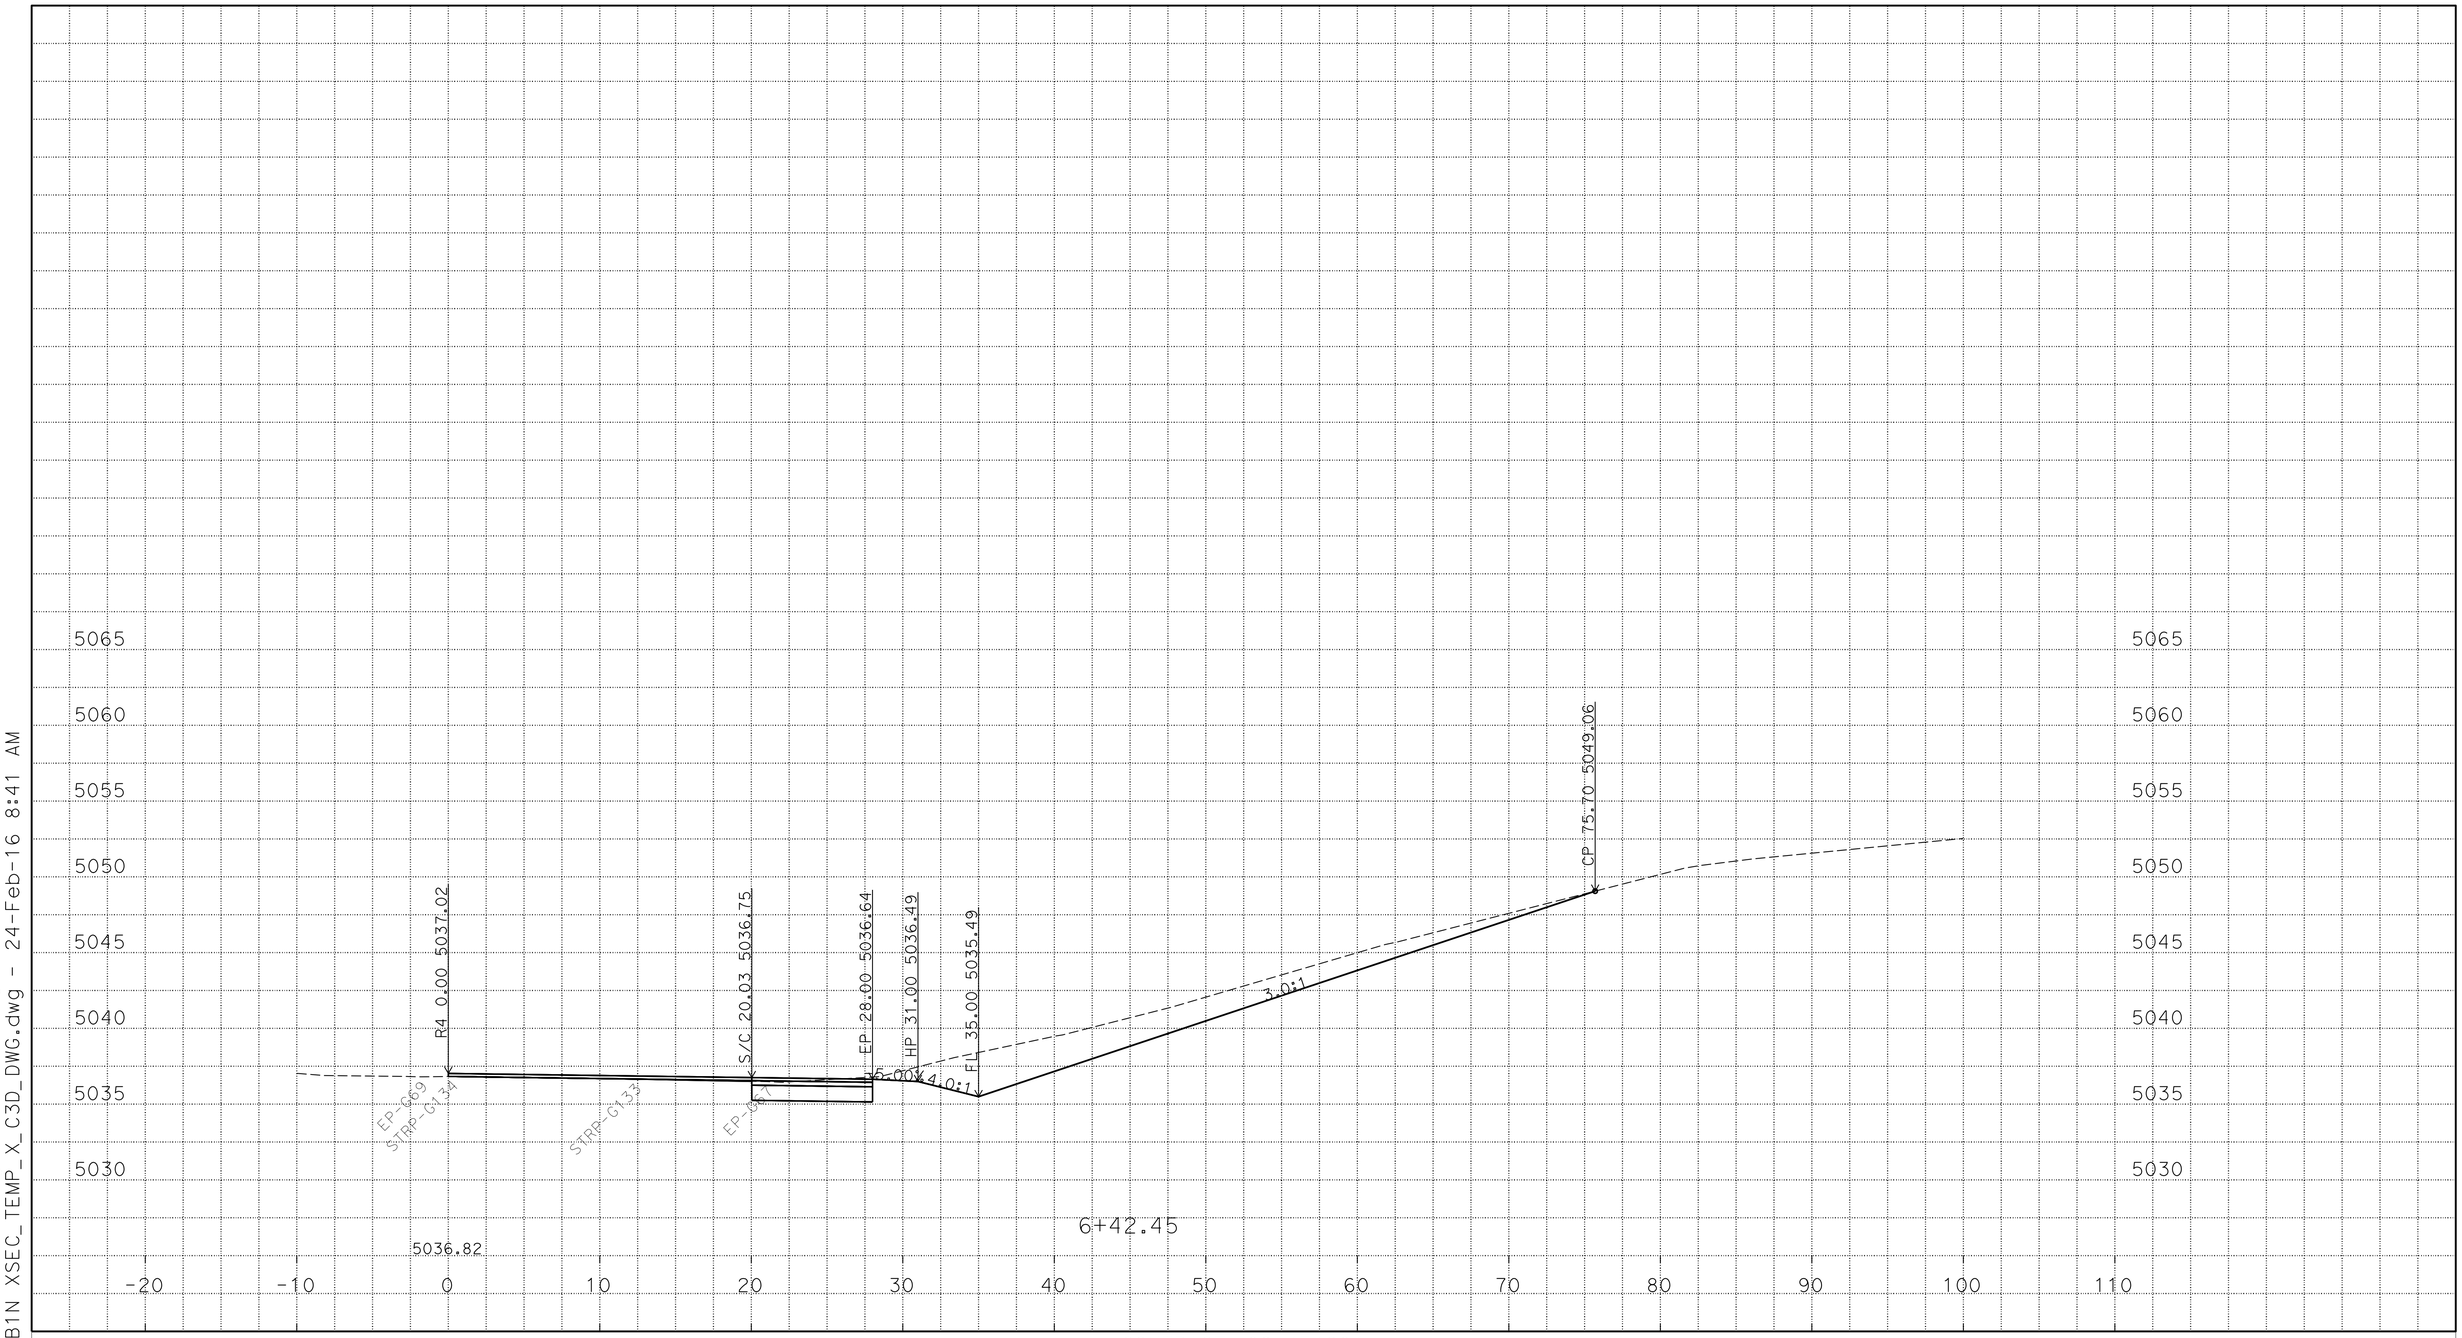

P:\proj1\02\4E420\design\C3D\XSec_Qtys
024E420 NB1N XSEC_TEMP_X_C3D_DWG.dwg - 24-Feb-16 8:41 AM

PLOTTED DATE: 25-FEB-2016

SCALE: 1"=5' Horiz.
1"=5' Vert.

CREATED BY: S117566

CONTRACT: 02-4E4204

DIST/CO/RTE/PM: 02/Las/Sie/395/0.0-5.6/0.0-3.1

PROJECT ID: 02 0002 0283

"R4" LINE
CROSS SECTIONS
20 OF 45

FOR EARTHWORK DEVELOPMENT ONLY

All Dimensions are U.S. Survey Feet

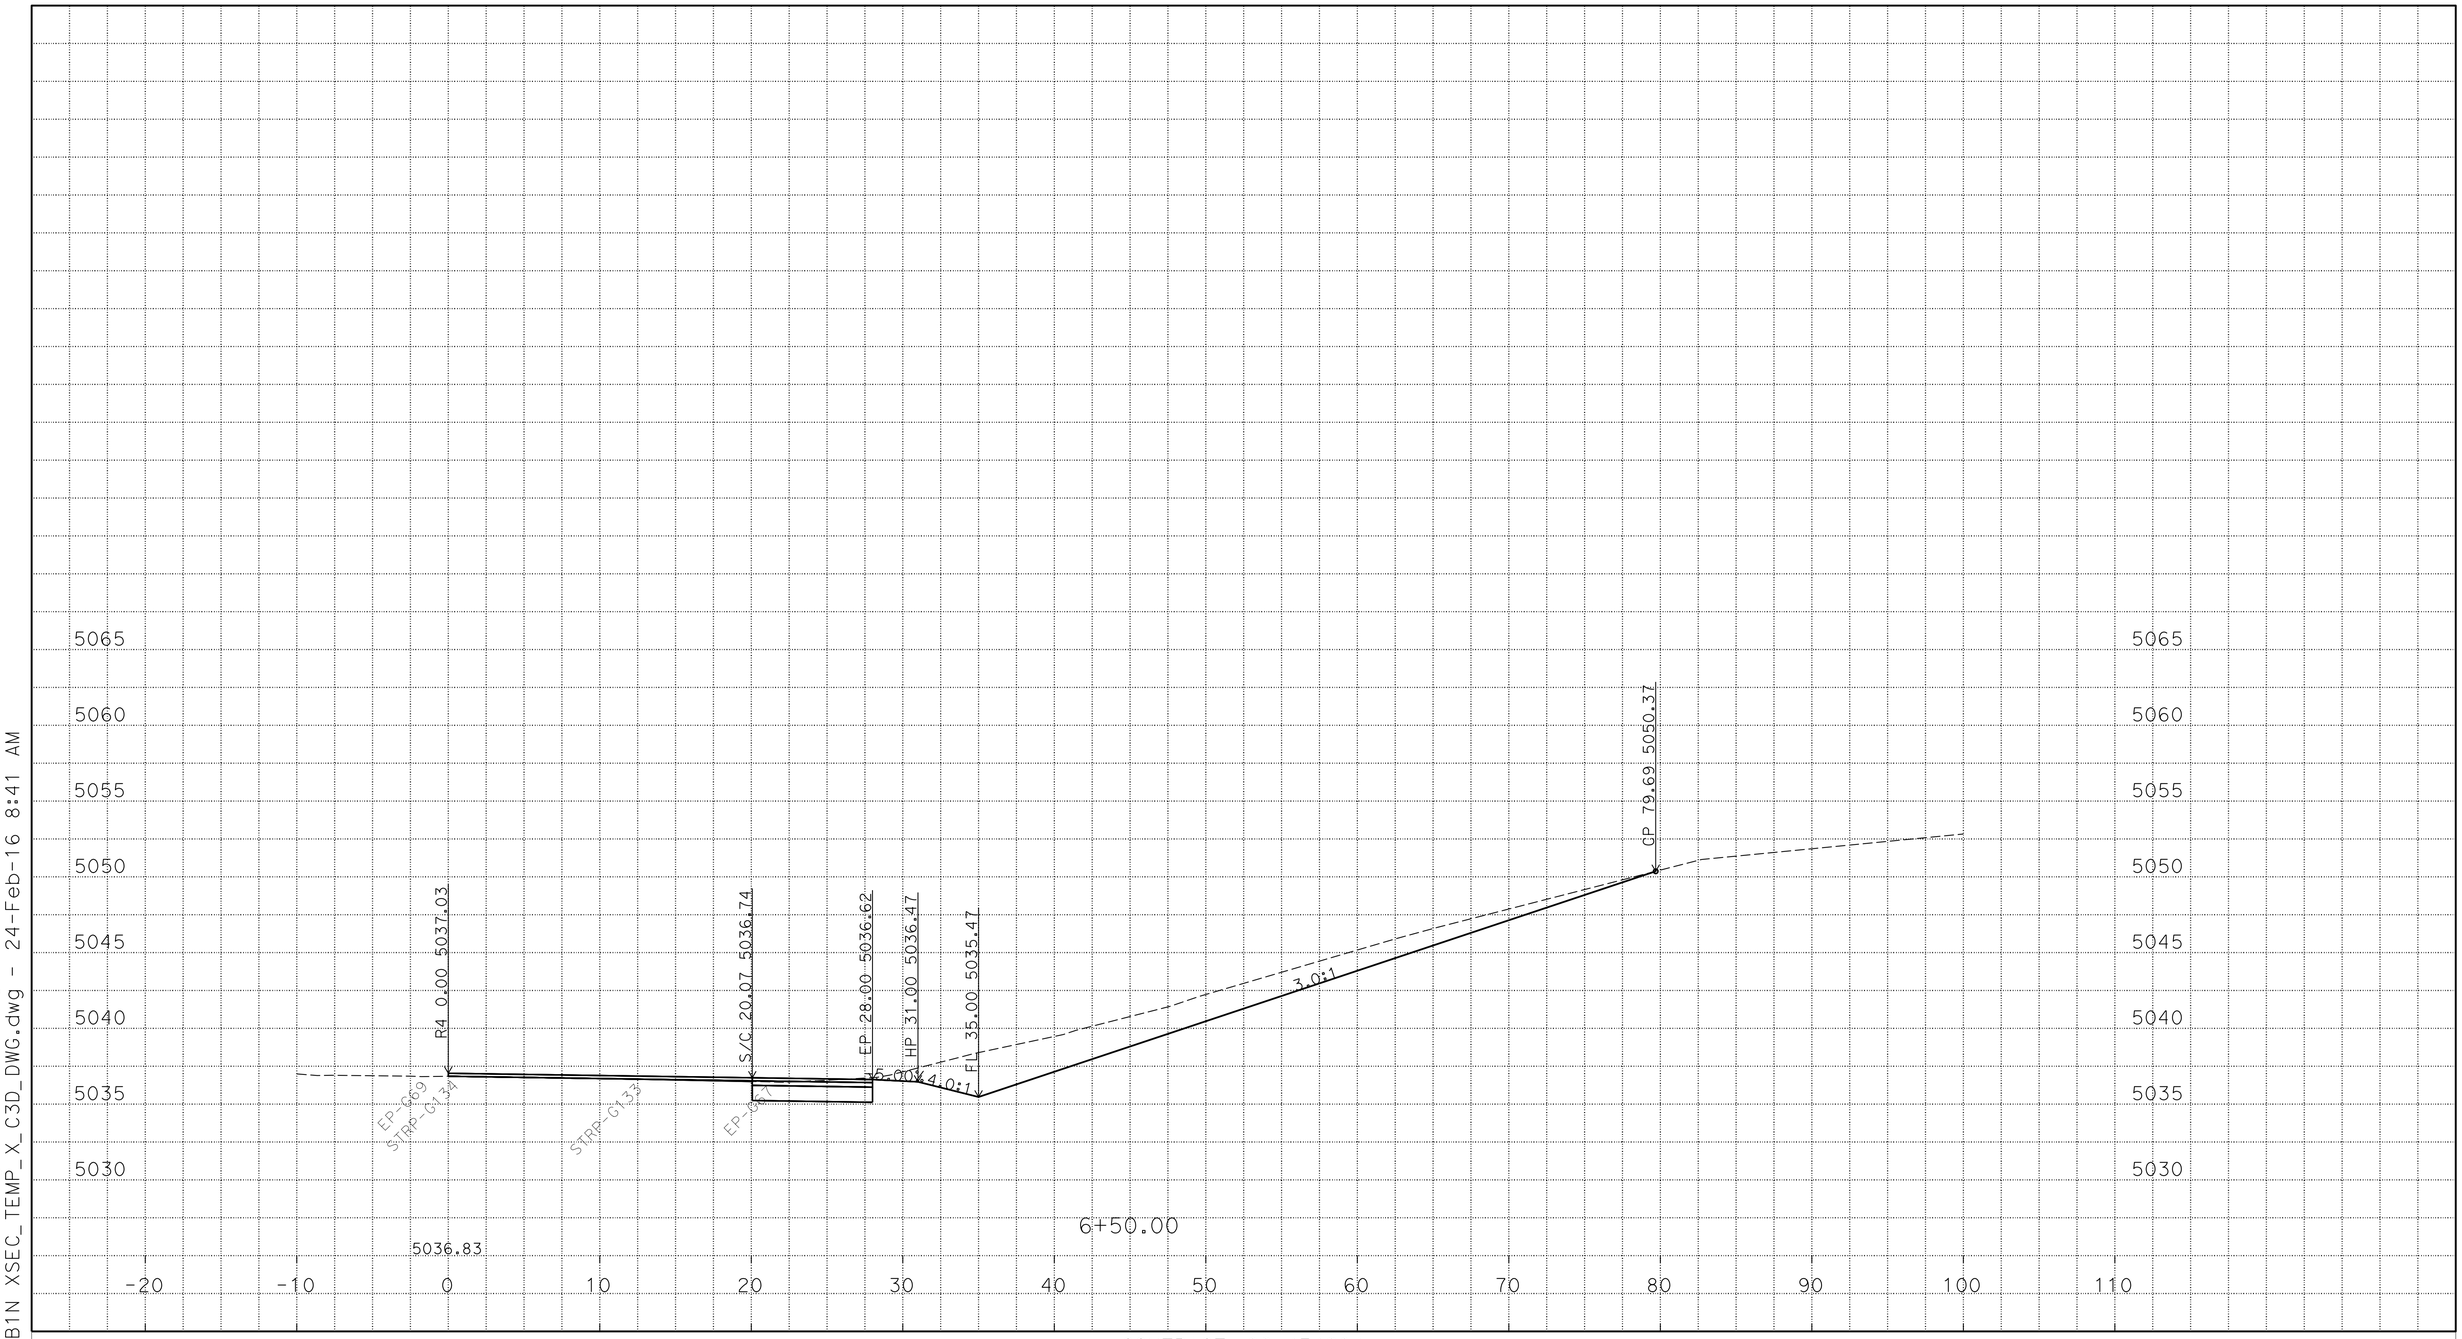

P:\proj1\02\4E420\design\C3D\XSec_Qtys
024E420 NB1N XSEC_TEMP_X_C3D_DWG.dwg - 24-Feb-16 8:41 AM

PLOTTED DATE: 25-FEB-2016

SCALE: 1"=5' Horiz.
1"=5' Vert.

CREATED BY: S117566

CONTRACT: 02-4E4204

DIST/CO/RTE/PM: 02/Las/Sie/395/0.0-5.6/0.0-3.1

PROJECT ID: 02 0002 0283

"R4" LINE
CROSS SECTIONS
21 OF 45

FOR EARTHWORK DEVELOPMENT ONLY

All Dimensions are U.S. Survey Feet

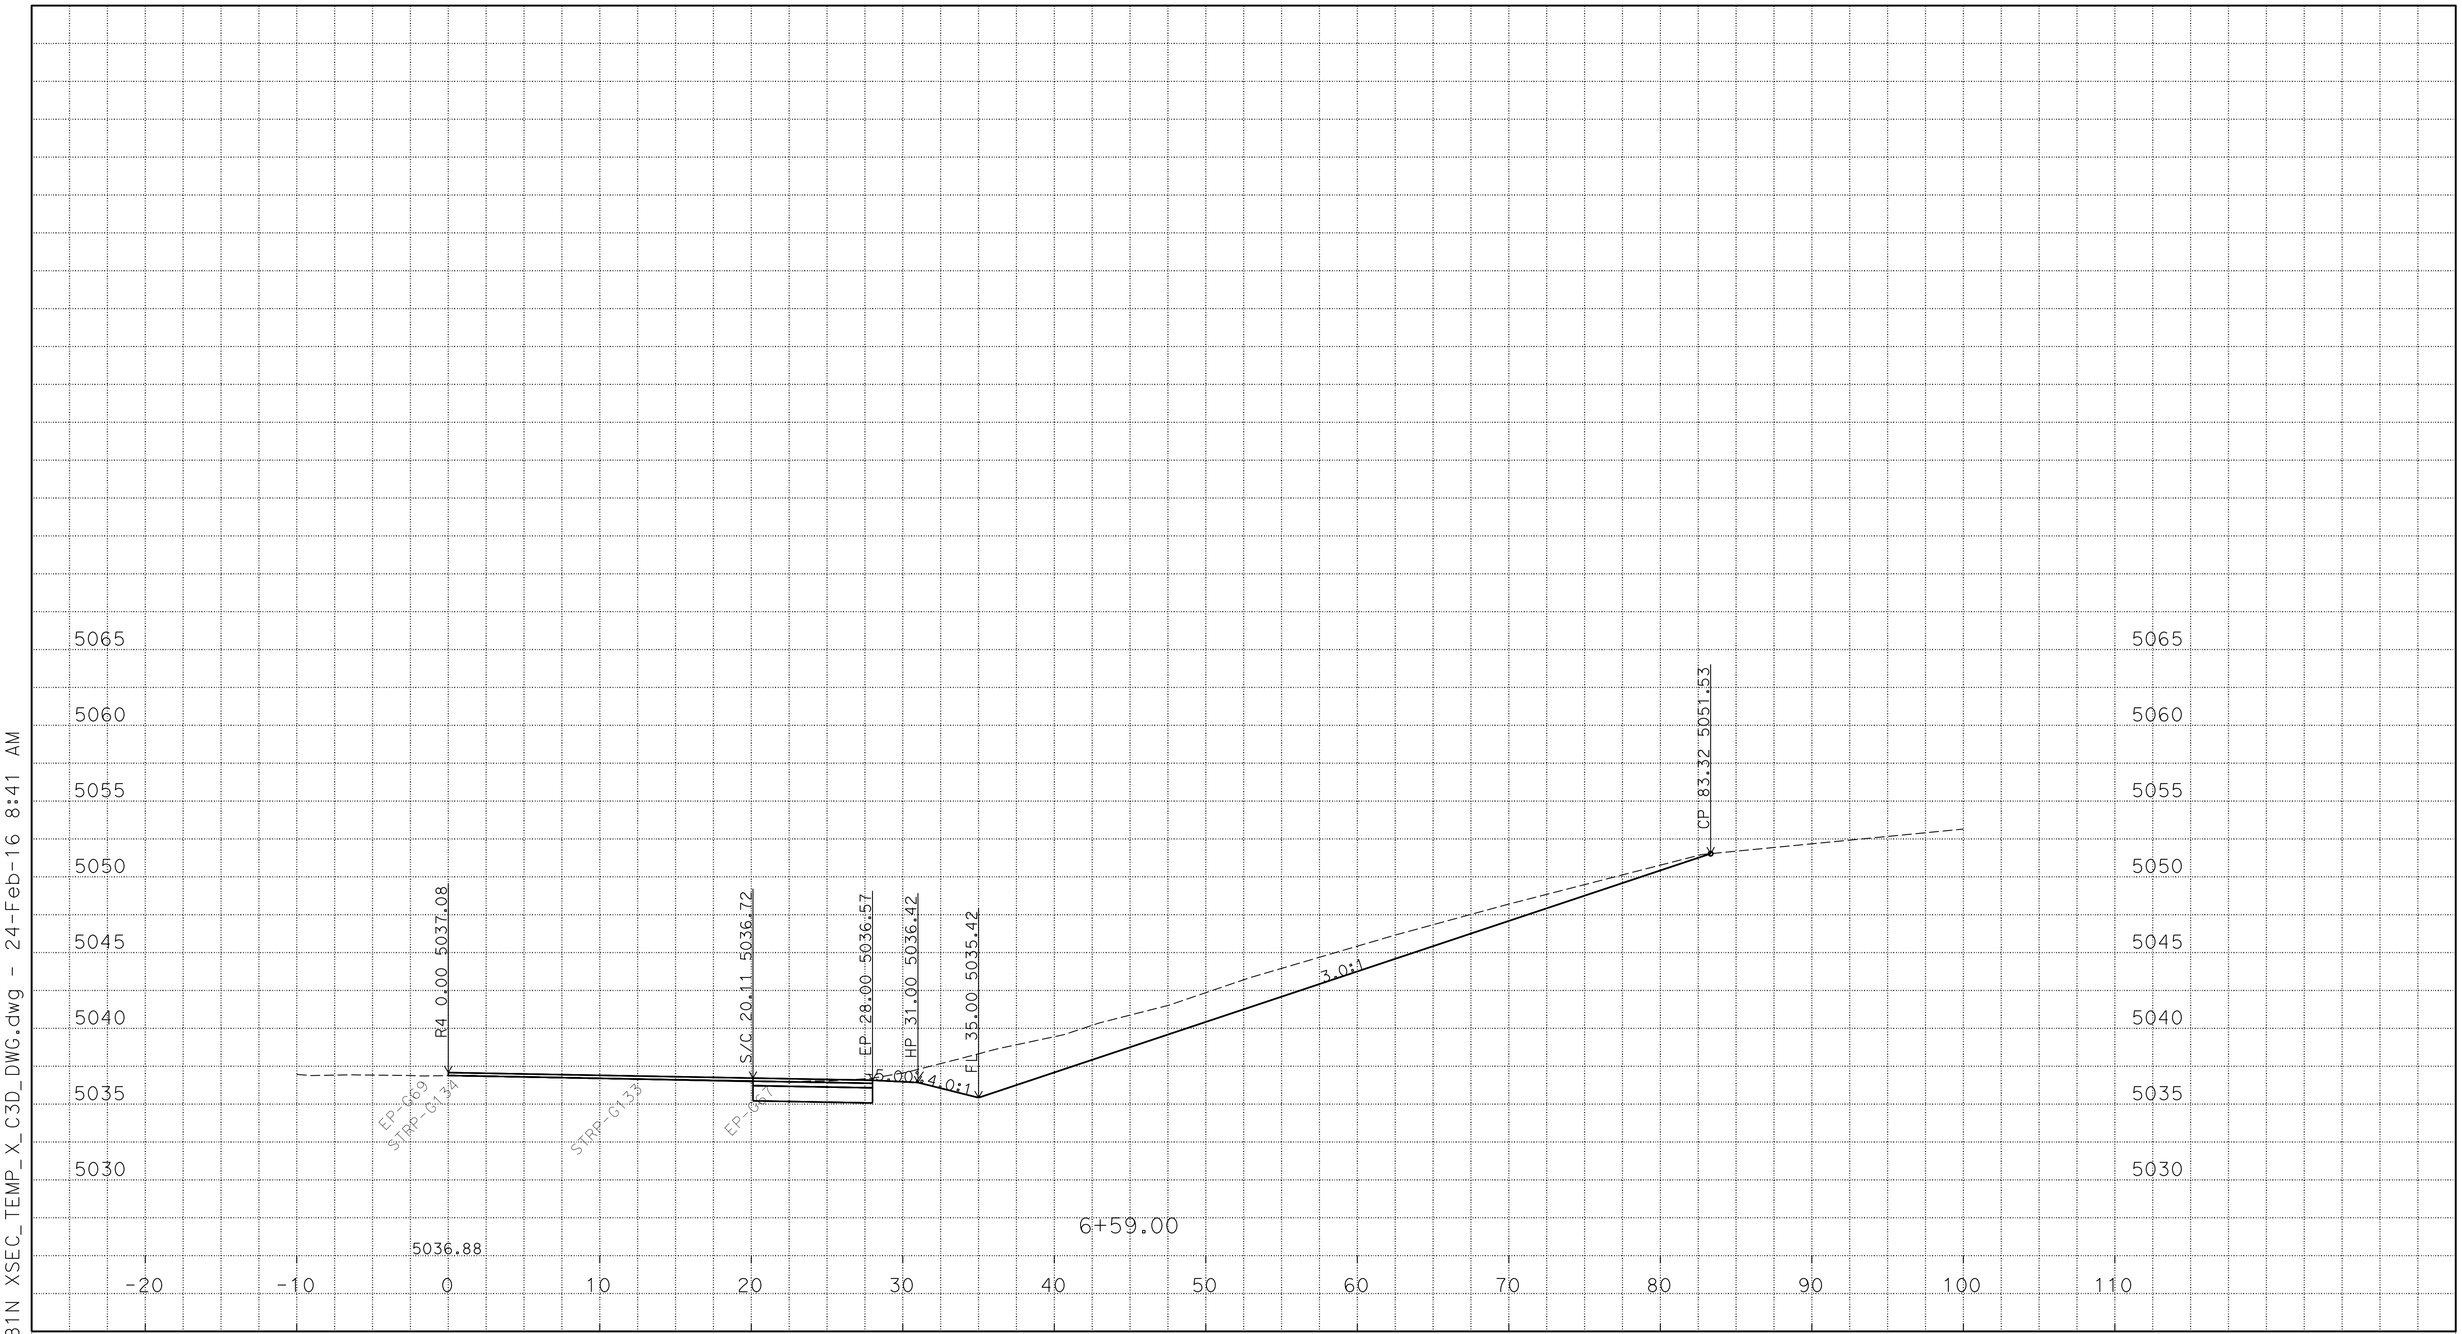

P:\proj1\02\4E420\design\C3D\XSec_Qtys
024E420 NB1N XSEC_TEMP_X_C3D_DWG.dwg - 24-Feb-16 8:41 AM

PLOTTED DATE: 25-FEB-2016

SCALE: 1"=5' Horiz.
1"=5' Vert.

CREATED BY: S117566

CONTRACT: 02-4E4204

DIST/CO/RTE/PM: 02/Las/Sie/395/0.0-5.6/0.0-3.1

PROJECT ID: 02 0002 0283

"R4" LINE
CROSS SECTIONS
22 OF 45

FOR EARTHWORK DEVELOPMENT ONLY

All Dimensions are U.S. Survey Feet

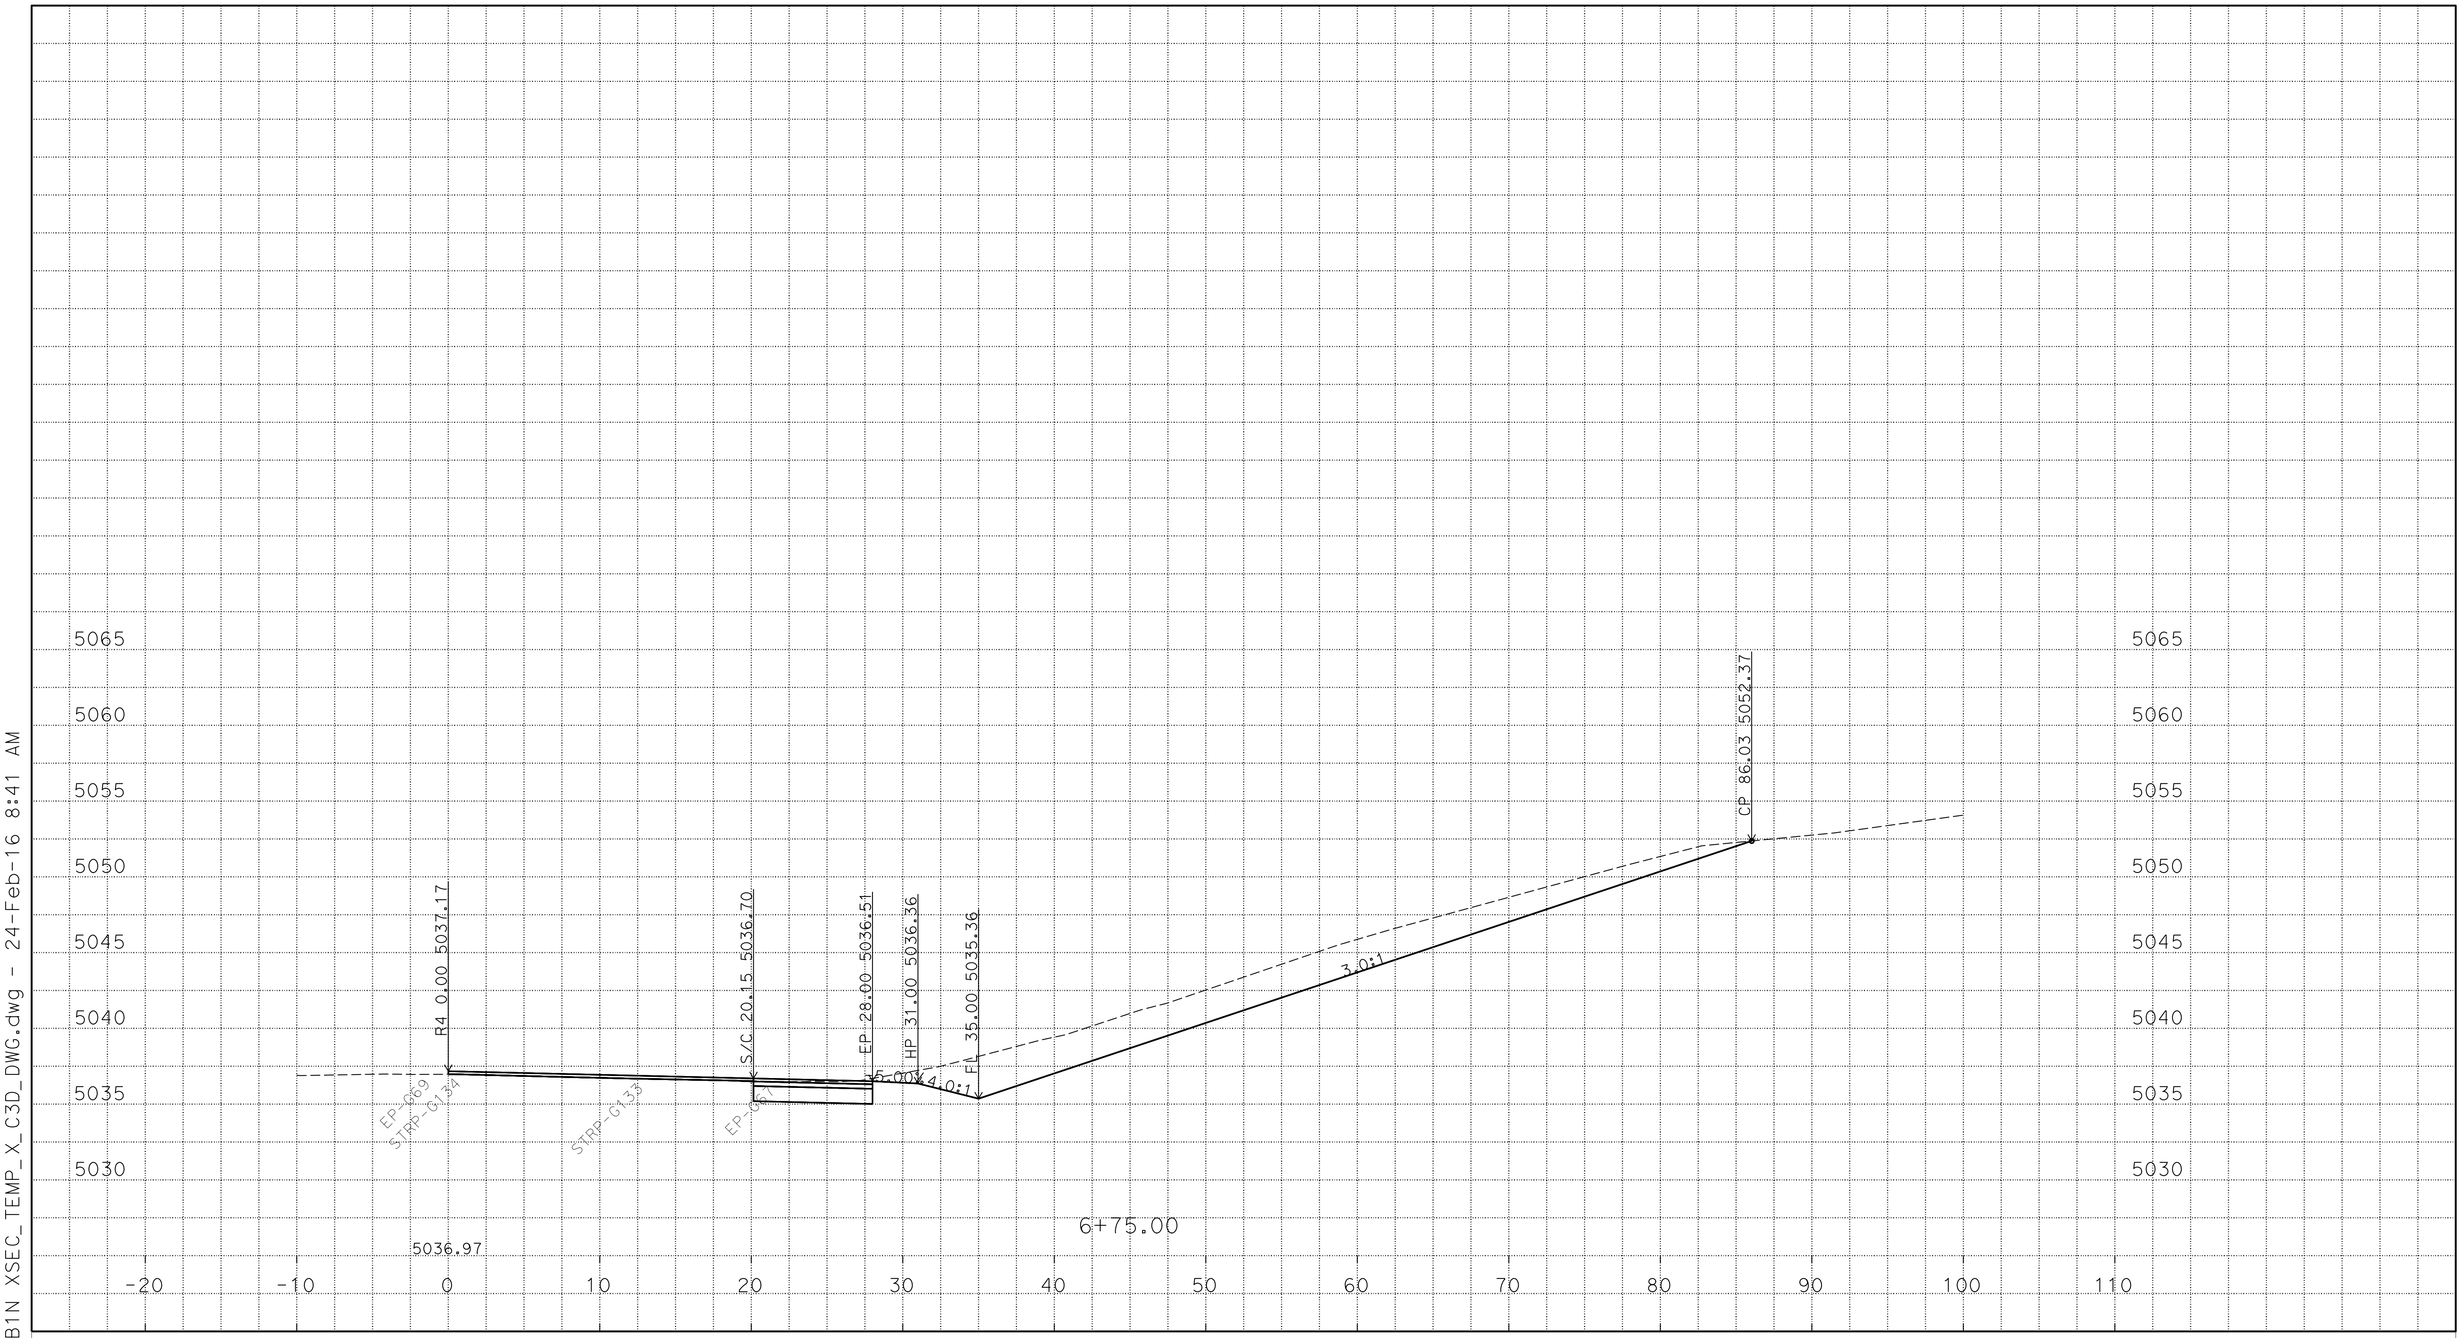

P:\proj1\02\4E420\design\C3D\XSec_Qtys
024E420 NB1N XSEC_TEMP_X_C3D_DWG.dwg - 24-Feb-16 8:41 AM

PLOTTED DATE: 25-FEB-2016

SCALE: 1"=5' Horiz.
1"=5' Vert.

CREATED BY: S117566

CONTRACT: 02-4E4204

DIST/CO/RTE/PM: 02/Las/Sie/395/0.0-5.6/0.0-3.1

PROJECT ID: 02 0002 0283

"R4" LINE
CROSS SECTIONS
23 OF 45

FOR EARTHWORK DEVELOPMENT ONLY

All Dimensions are U.S. Survey Feet

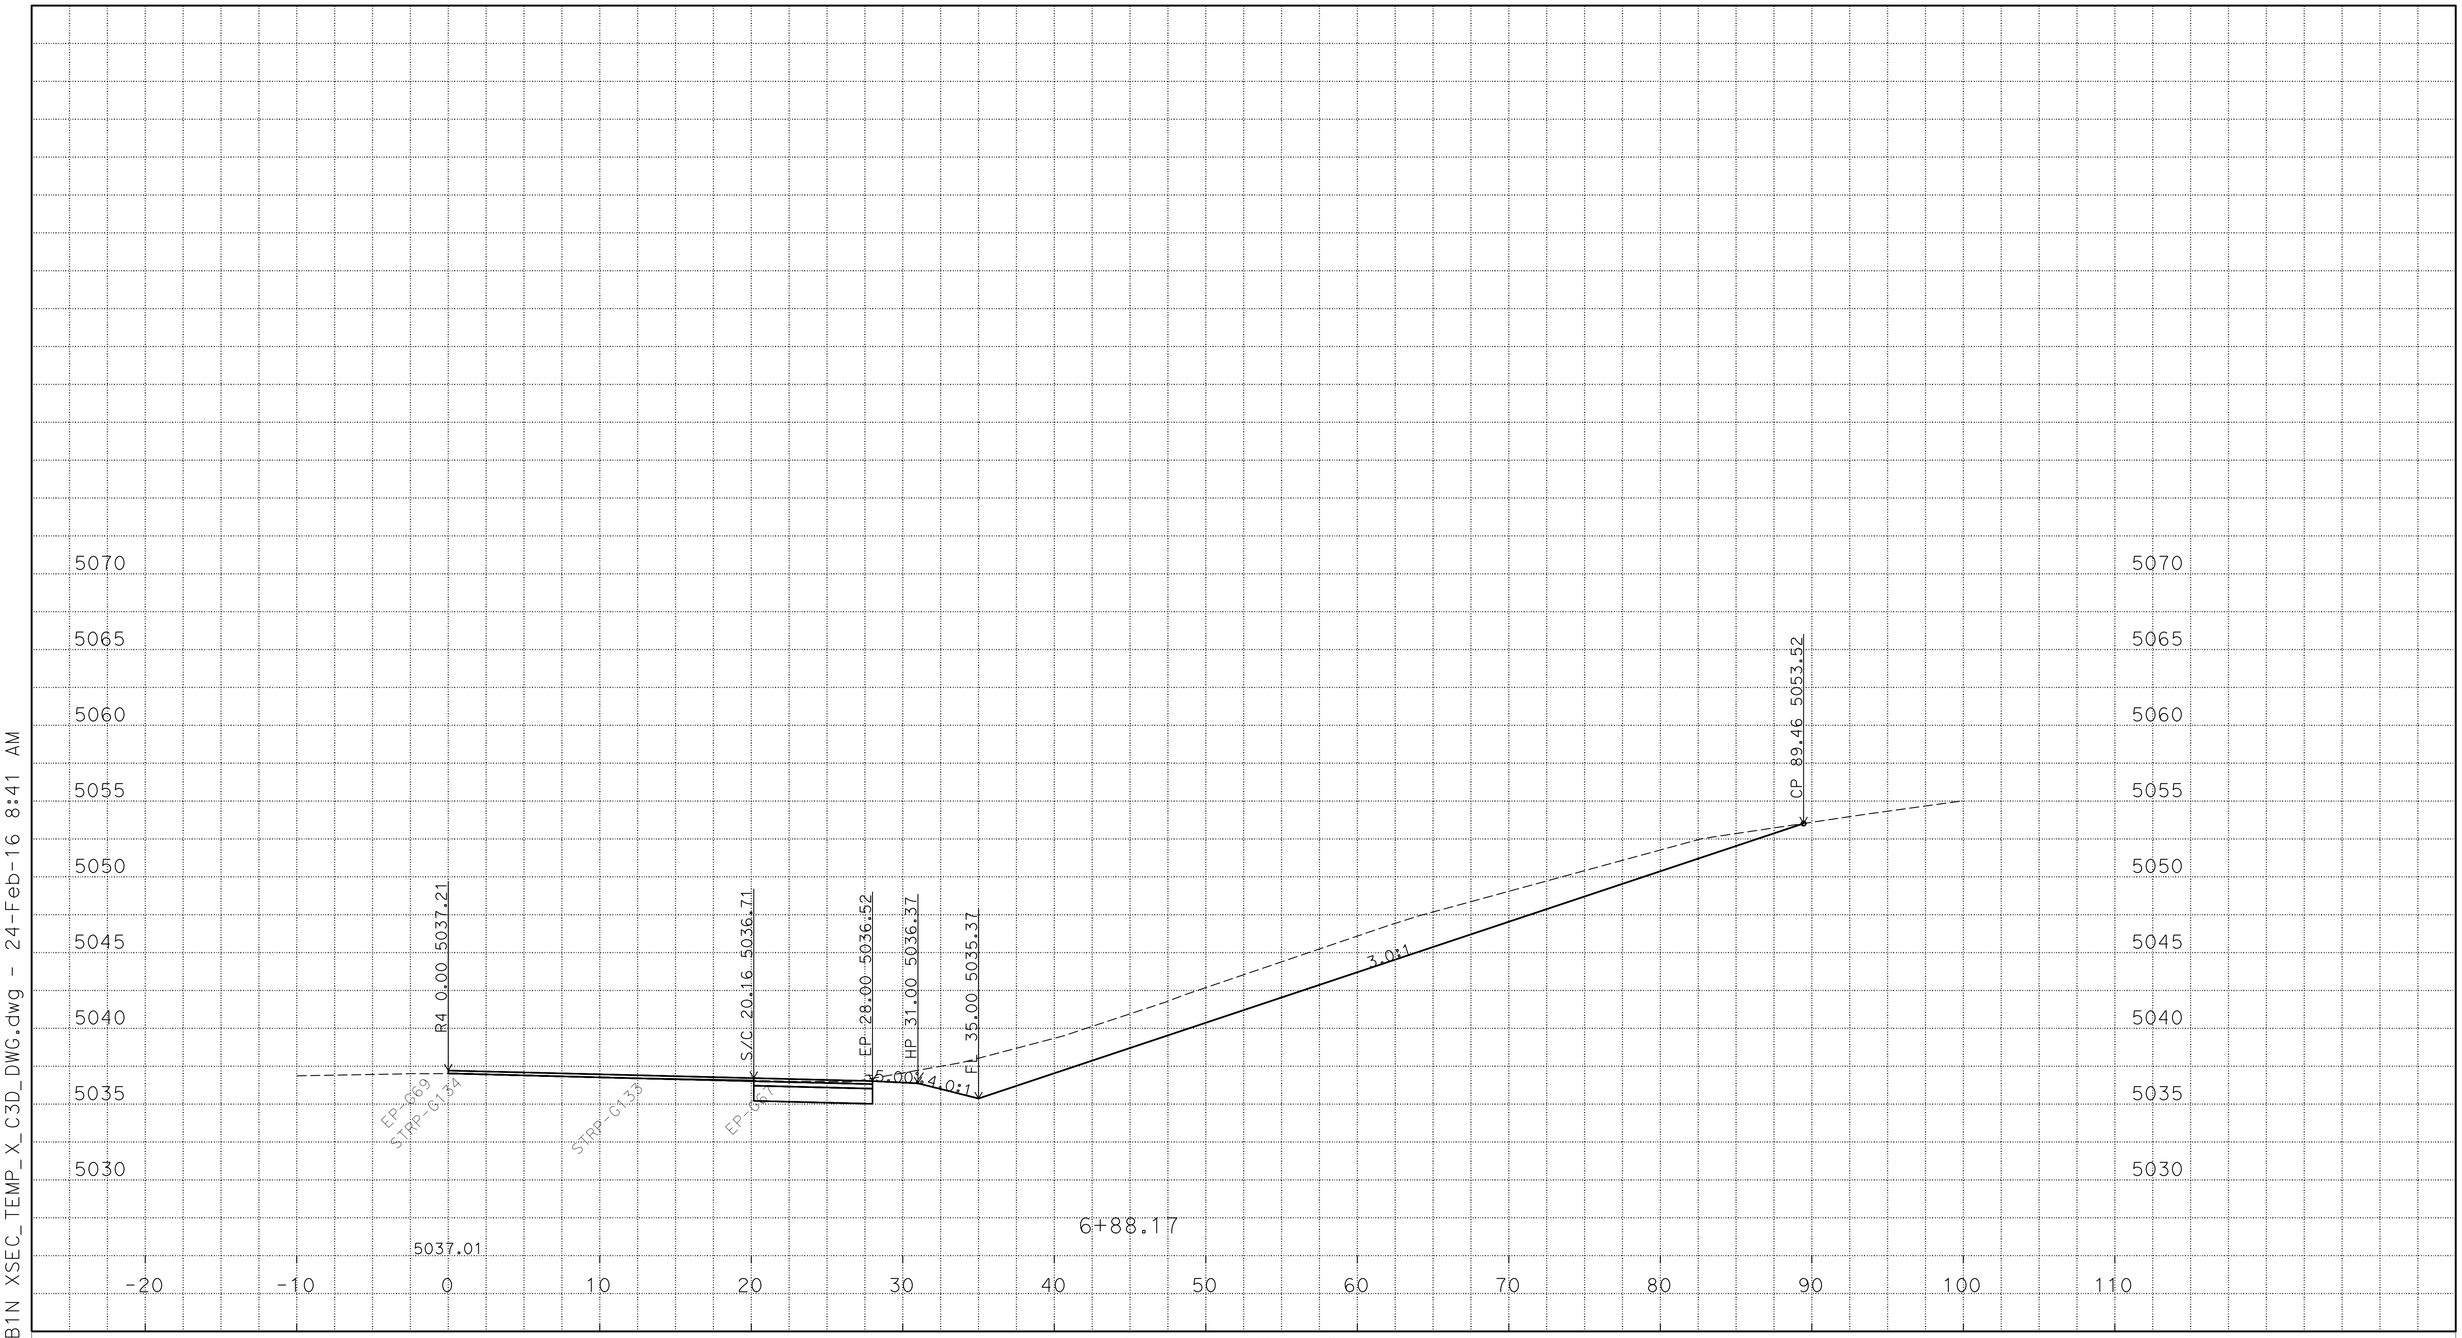

P:\proj1\02\4E420\design\C3D\XSec_Qtys
024E420 NB1N XSEC_TEMP_X_C3D_DWG.dwg - 24-Feb-16 8:41 AM

PLOTTED DATE: 25-FEB-2016

SCALE: 1"=5' Horiz.
1"=5' Vert.

CREATED BY: S117566

CONTRACT: 02-4E4204

DIST/CO/RTE/PM: 02/Las/Sie/395/0.0-5.6/0.0-3.1

PROJECT ID: 02 0002 0283

"R4" LINE
CROSS SECTIONS
24 OF 45

FOR EARTHWORK DEVELOPMENT ONLY

All Dimensions are U.S. Survey Feet

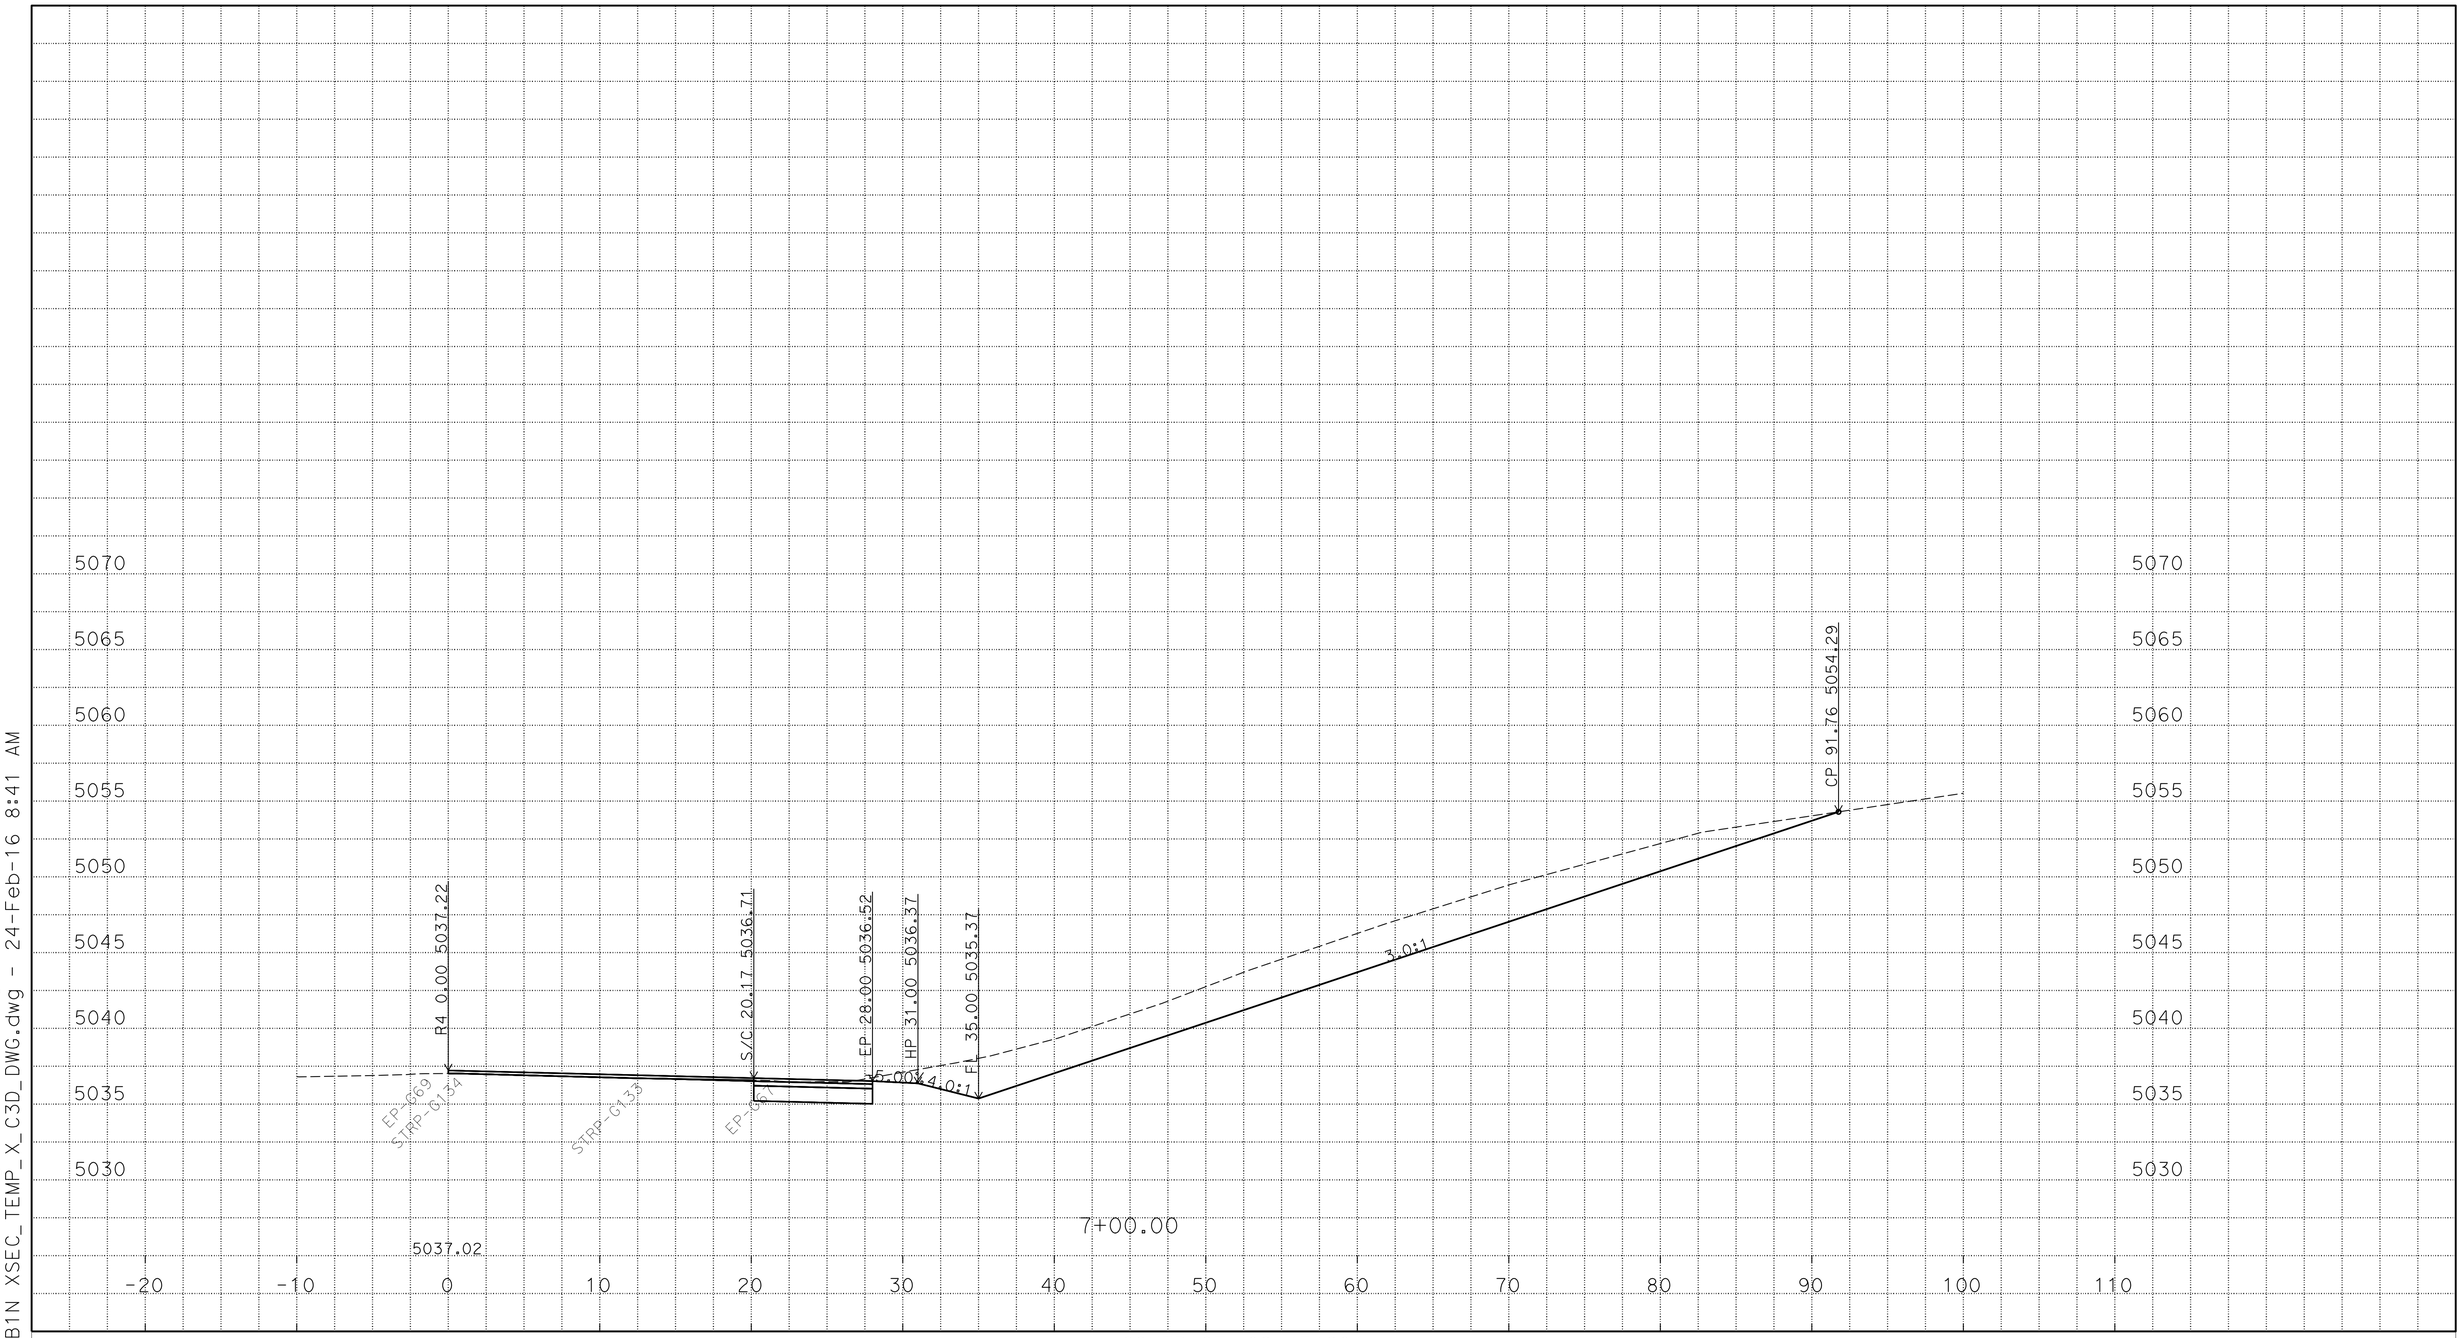

P:\proj1\02\4E420\design\C3D\XSec_Qtys
024E420 NB1N XSEC_TEMP_X_C3D_DWG.dwg - 24-Feb-16 8:41 AM

PLOTTED DATE: 25-FEB-2016

SCALE: 1"=5' Horiz.
1"=5' Vert.

CREATED BY: S117566

CONTRACT: 02-4E4204

DIST/CO/RTE/PM: 02/Las/Sie/395/0.0-5.6/0.0-3.1

PROJECT ID: 02 0002 0283

"R4" LINE
CROSS SECTIONS
25 OF 45

FOR EARTHWORK DEVELOPMENT ONLY

All Dimensions are U.S. Survey Feet

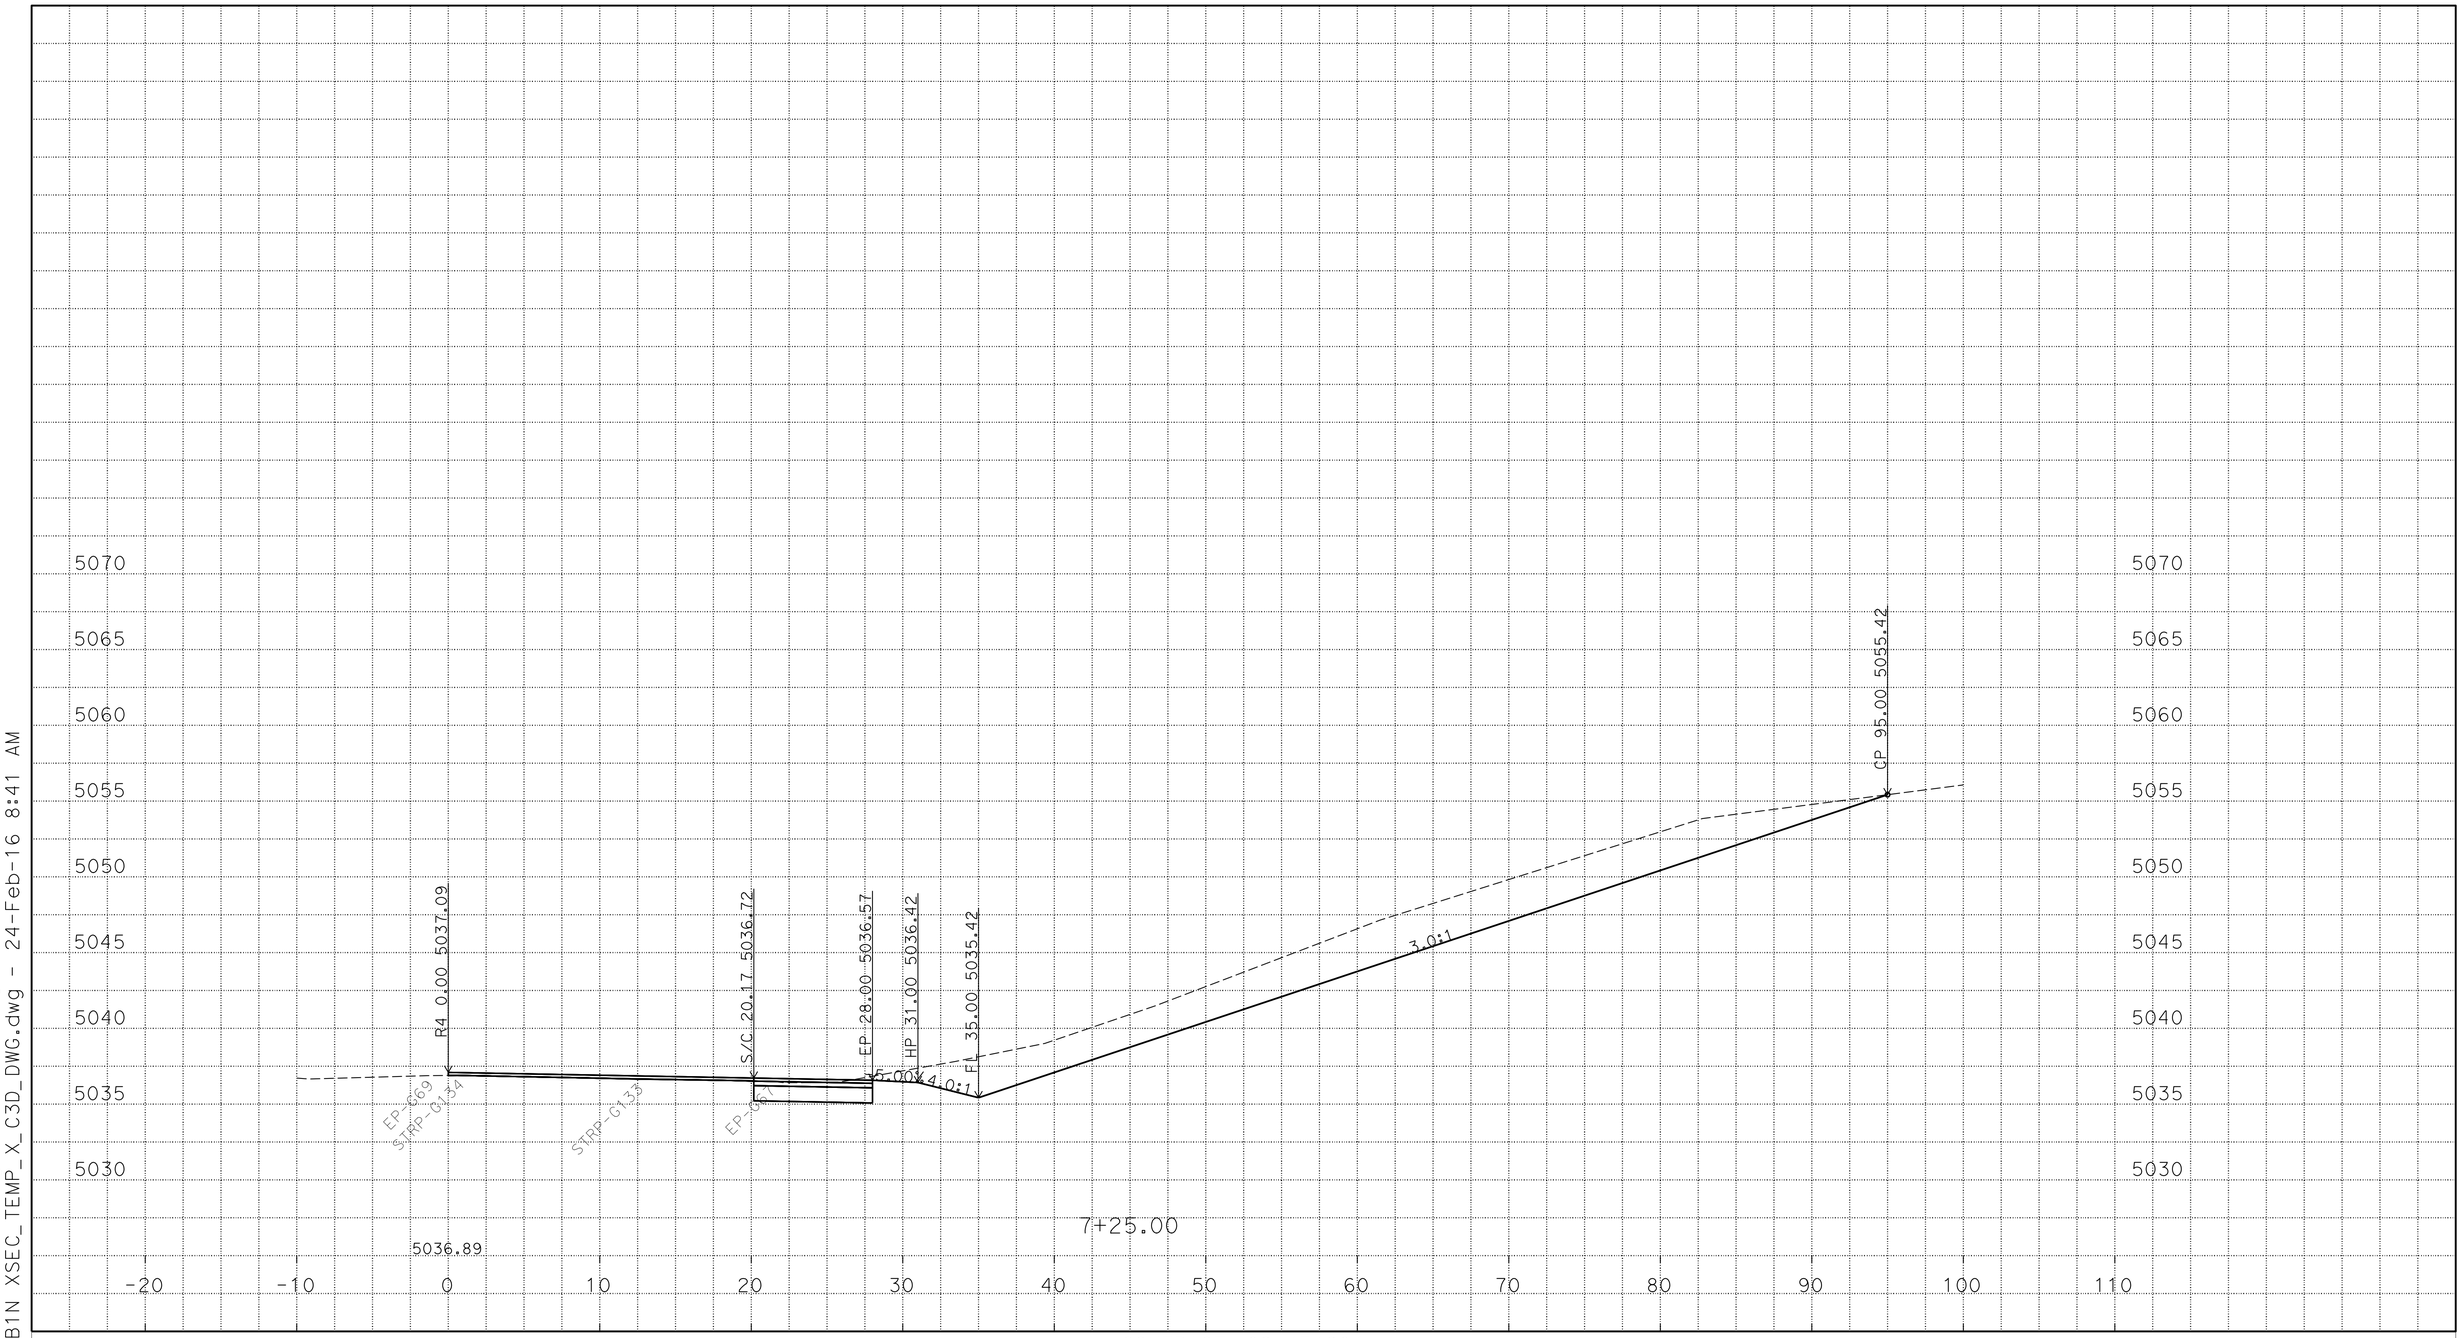

P:\proj1\02\4E420\design\C3D\XSec_Qtys
024E420 NB1N XSEC_TEMP_X_C3D_DWG.dwg - 24-Feb-16 8:41 AM

PLOTTED DATE: 25-FEB-2016

SCALE: 1"=5' Horiz.
1"=5' Vert.

CREATED BY: S117566

CONTRACT: 02-4E4204

DIST/CO/RTE/PM: 02/Las/Sie/395/0.0-5.6/0.0-3.1

PROJECT ID: 02 0002 0283

"R4" LINE
CROSS SECTIONS
26 OF 45

FOR EARTHWORK DEVELOPMENT ONLY

All Dimensions are U.S. Survey Feet

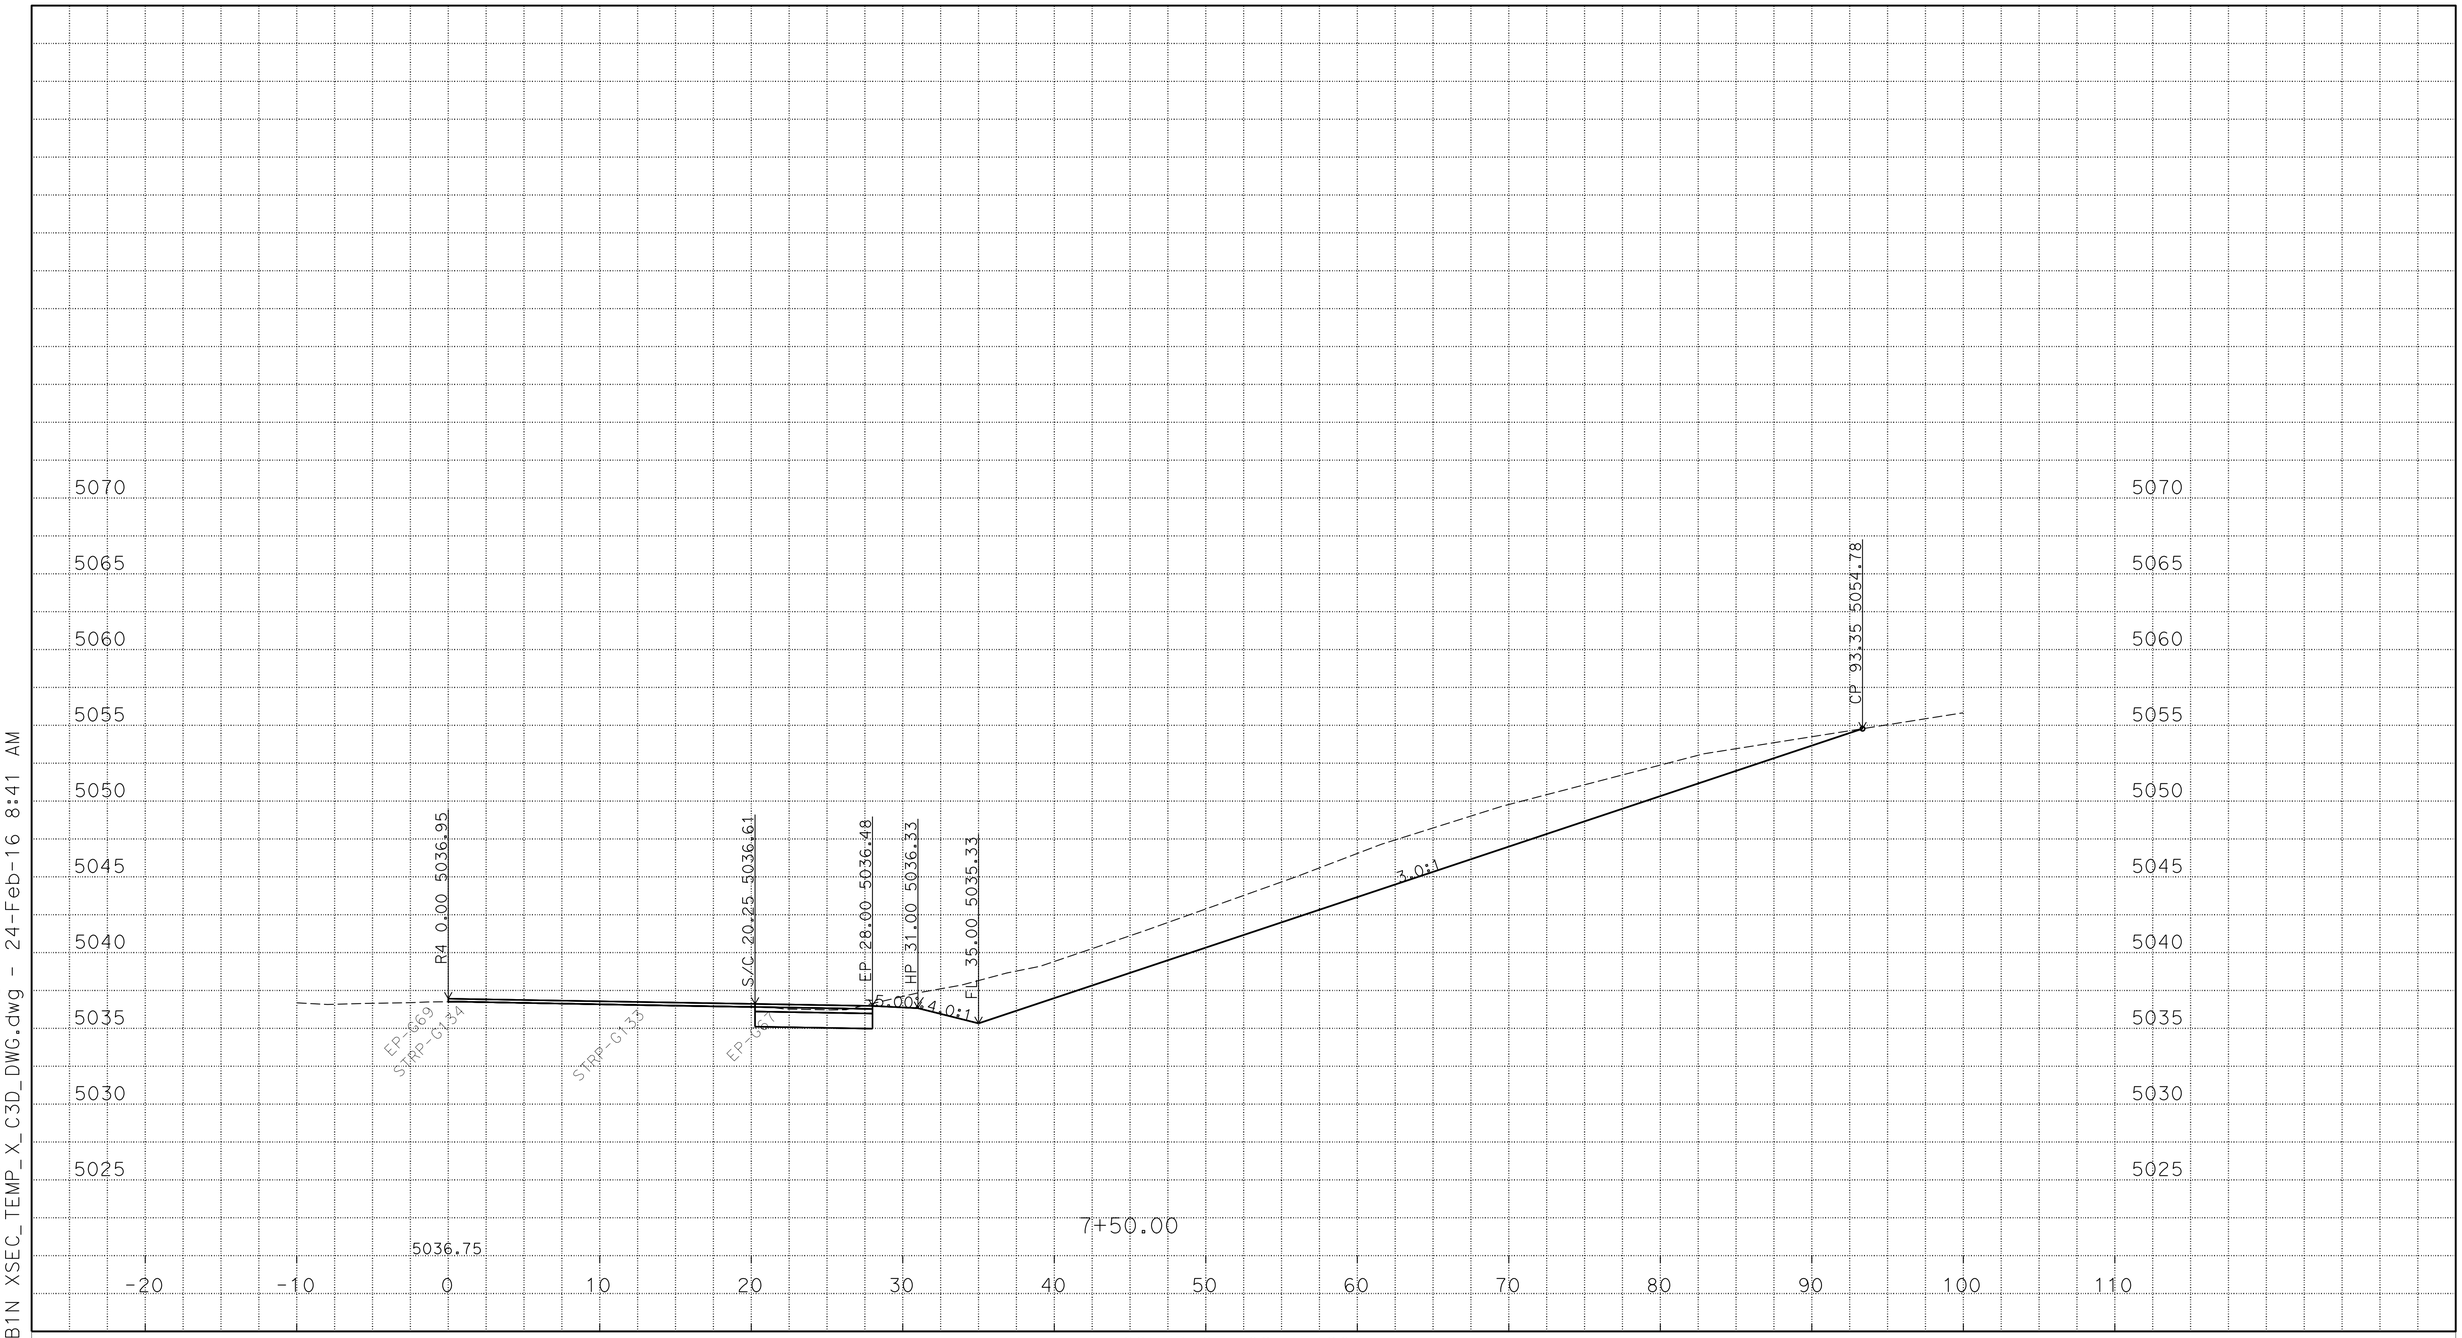

P:\proj1\02\4E420\design\C3D\XSec_Qtys
024E420 NB1N XSEC_TEMP_X_C3D_DWG.dwg - 24-Feb-16 8:41 AM

PLOTTED DATE: 25-FEB-2016

SCALE: 1"=5' Horiz.
1"=5' Vert.

CREATED BY: S117566

CONTRACT: 02-4E4204

DIST/CO/RTE/PM: 02/Las/Sie/395/0.0-5.6/0.0-3.1

PROJECT ID: 02 0002 0283

"R4" LINE
CROSS SECTIONS
27 OF 45

FOR EARTHWORK DEVELOPMENT ONLY

All Dimensions are U.S. Survey Feet

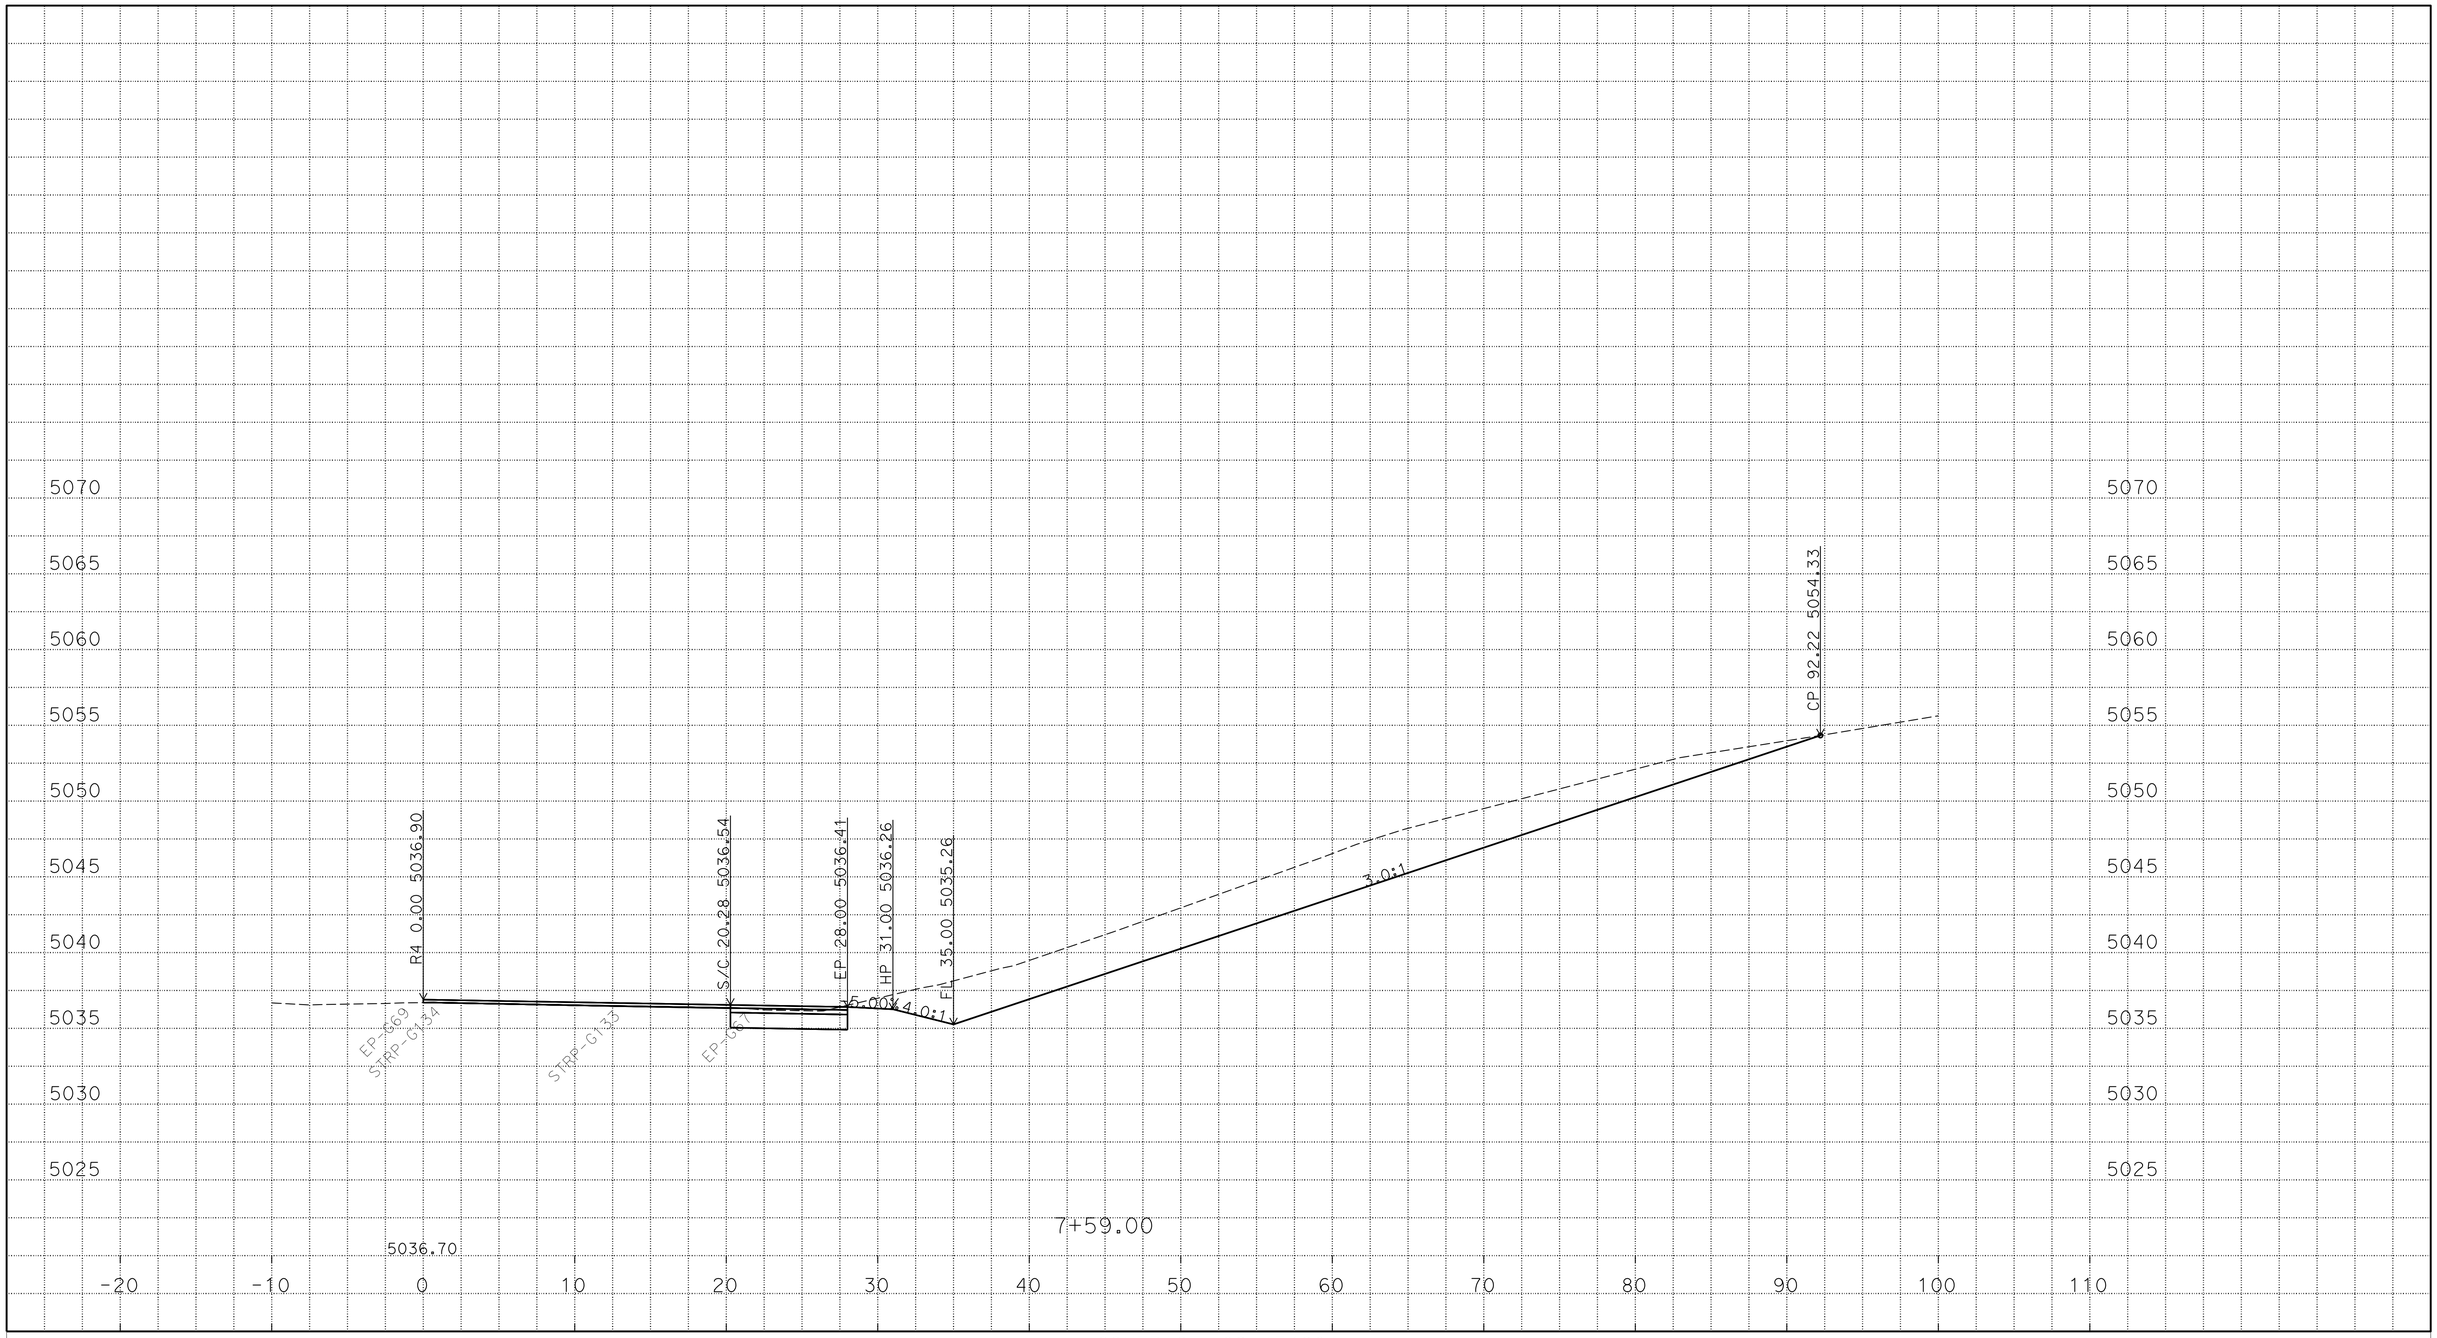

P:\proj1\02\4E420\design\C3D\XSec_Qtys
024E420 NB1N XSEC_TEMP_X_C3D_DWG.dwg - 24-Feb-16 8:41 AM

PLOTTED DATE: 25-FEB-2016

SCALE: 1"=5' Horiz.
1"=5' Vert.

CREATED BY: S117566

CONTRACT: 02-4E4204

DIST/CO/RTE/PM: 02/Las/Sie/395/0.0-5.6/0.0-3.1

PROJECT ID: 02 0002 0283

"R4" LINE
CROSS SECTIONS
28 OF 45

FOR EARTHWORK DEVELOPMENT ONLY

All Dimensions are U.S. Survey Feet

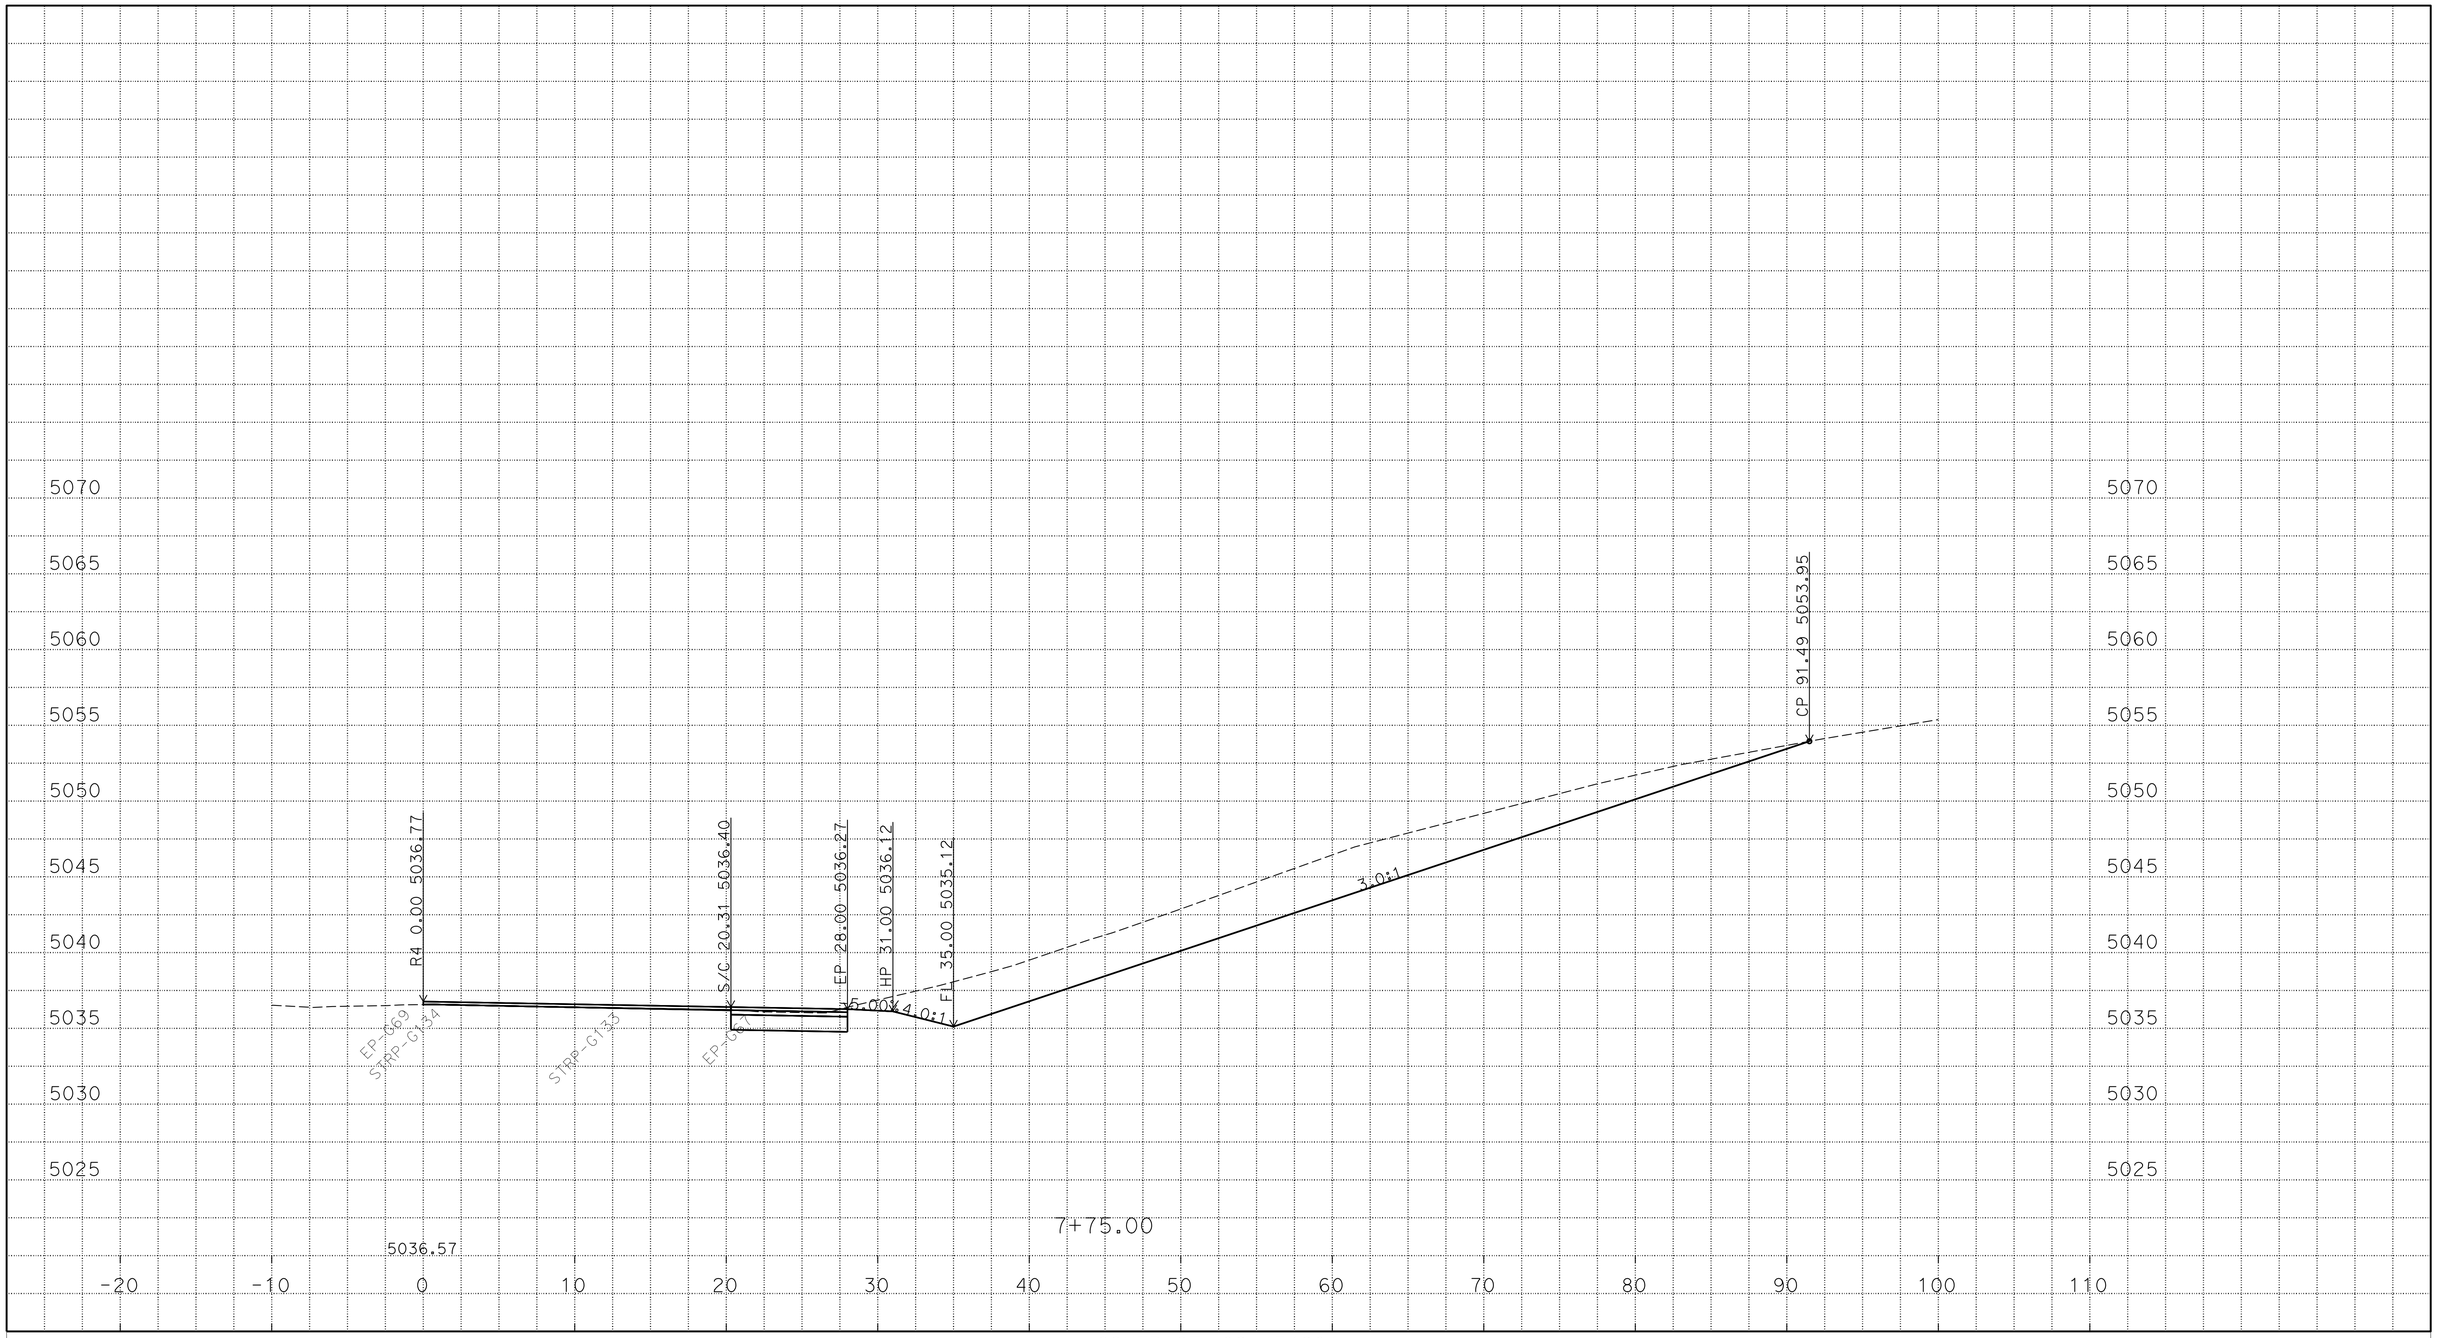

P:\proj1\02\4E420\design\C3D\XSec_Qtys
024E420 NB1N XSEC_TEMP_X_C3D_DWG.dwg - 24-Feb-16 8:41 AM

PLOTTED DATE: 25-FEB-2016

SCALE: 1"=5' Horiz.
1"=5' Vert.

CREATED BY: S117566

CONTRACT: 02-4E4204

DIST/CO/RTE/PM: 02/Las/Sie/395/0.0-5.6/0.0-3.1

PROJECT ID: 02 0002 0283

"R4" LINE
CROSS SECTIONS
29 OF 45

FOR EARTHWORK DEVELOPMENT ONLY

All Dimensions are U.S. Survey Feet

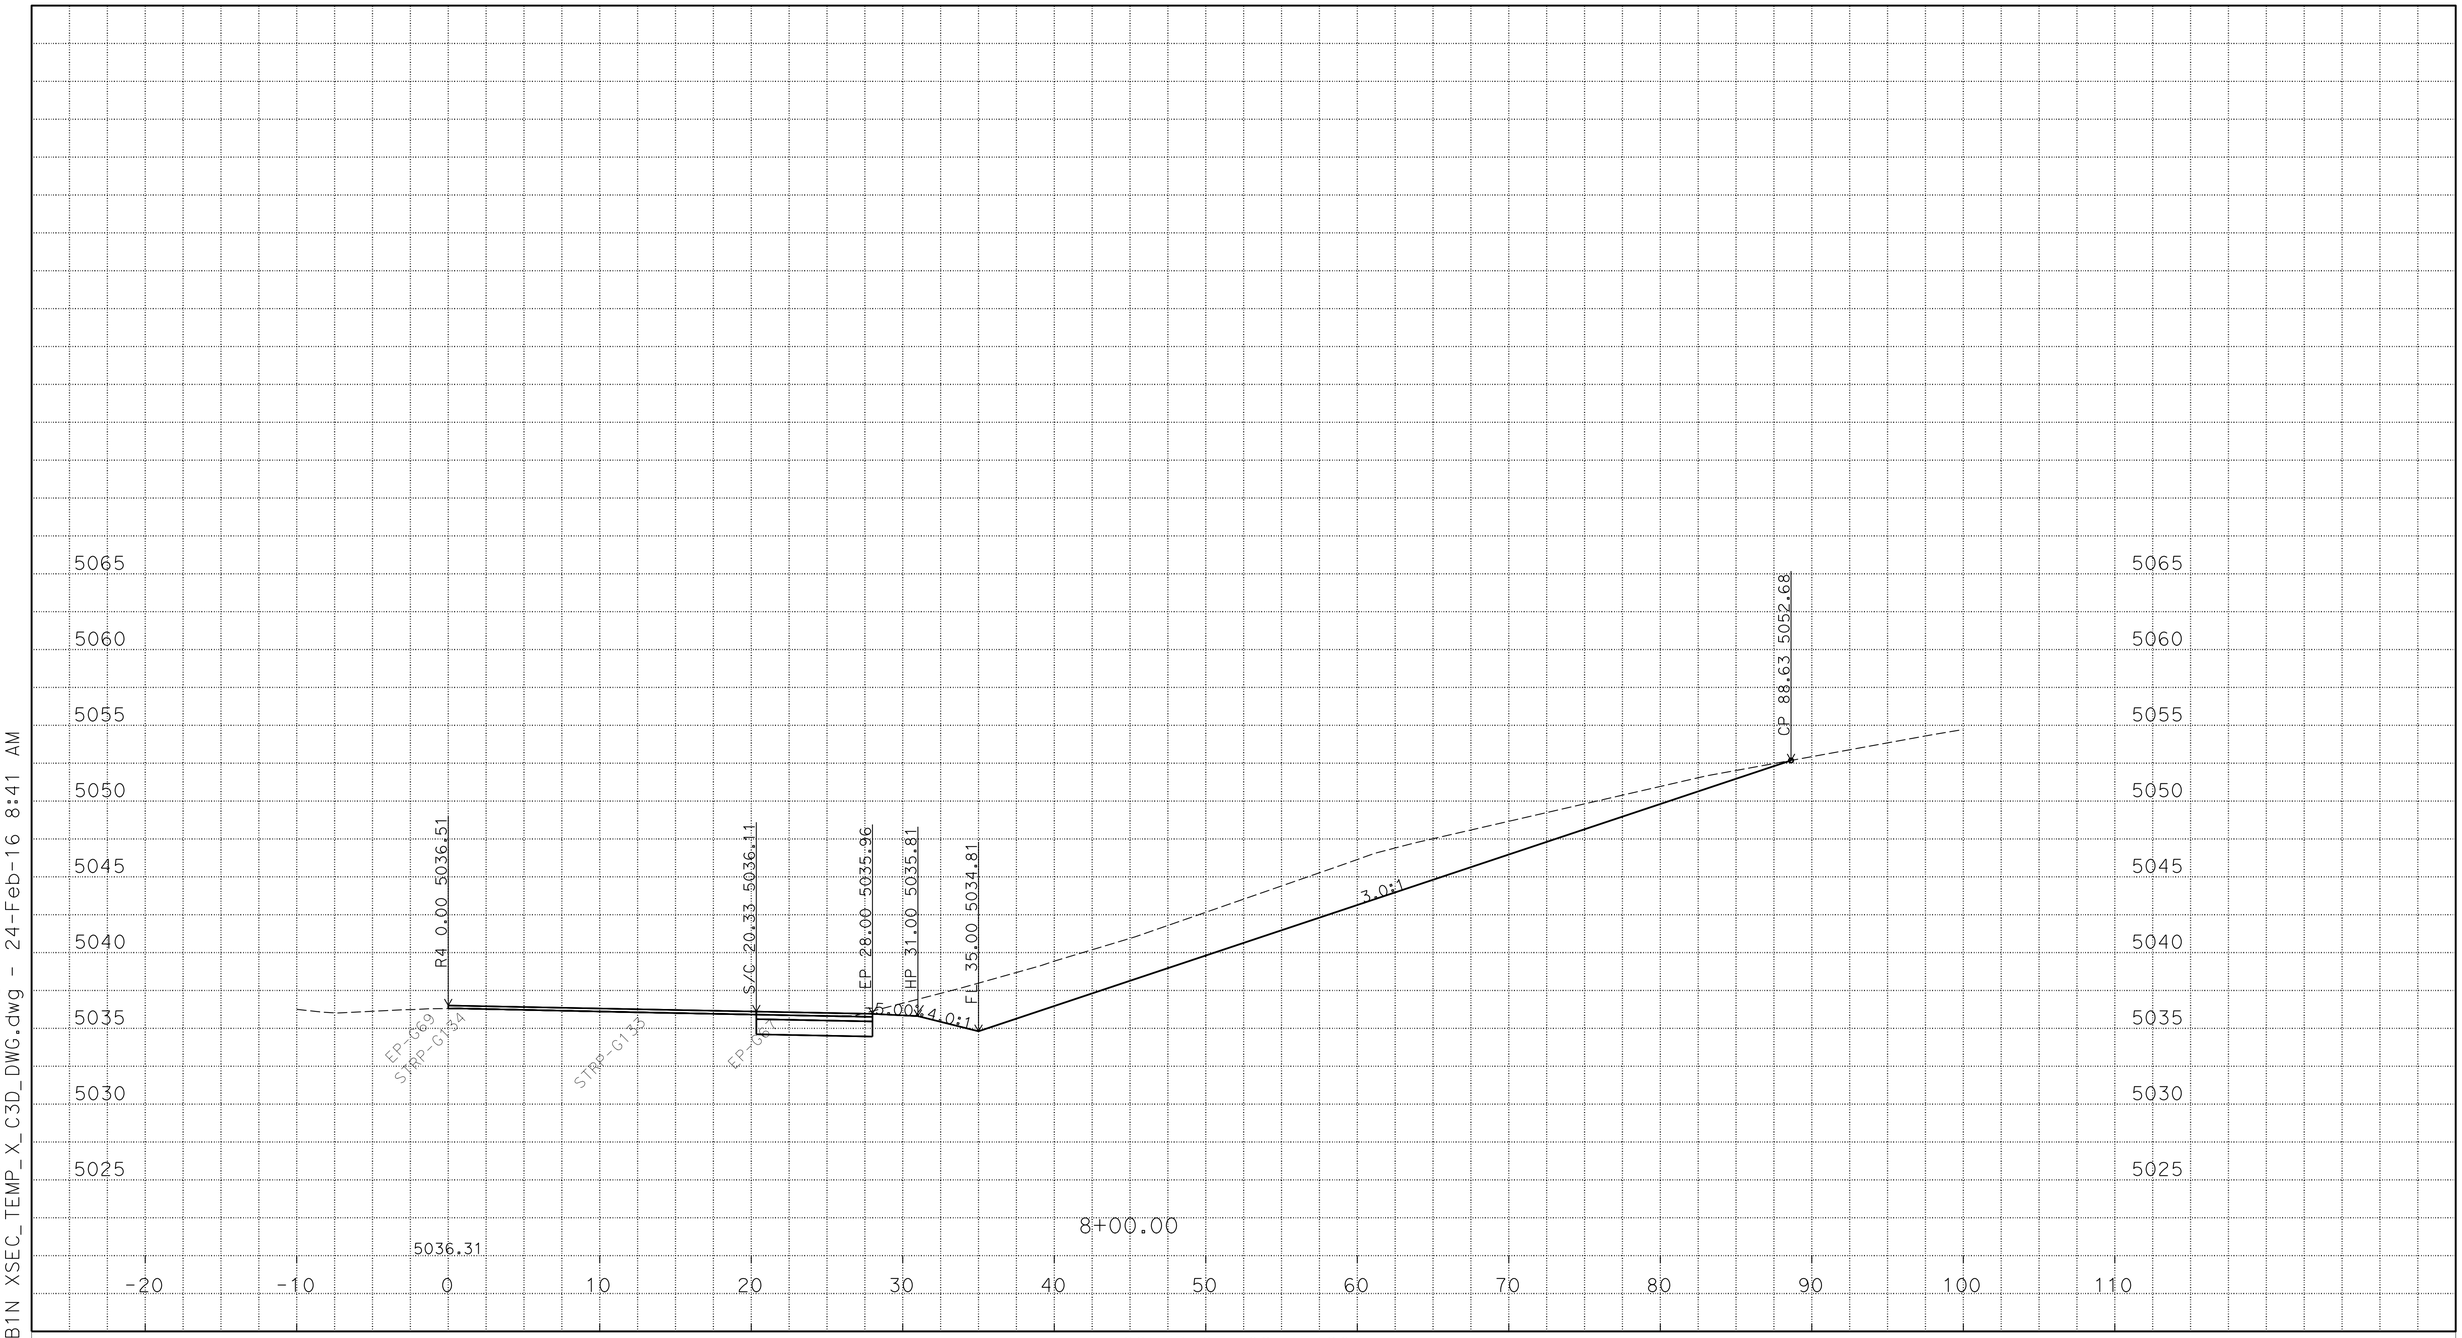

P:\proj1\02\4E420\design\C3D\XSec_Qtys
024E420 NB1N XSEC_TEMP_X_C3D_DWG.dwg - 24-Feb-16 8:41 AM

PLOTTED DATE: 25-FEB-2016

SCALE: 1"=5' Horiz.
1"=5' Vert.

CREATED BY: S117566

CONTRACT: 02-4E4204

DIST/CO/RTE/PM: 02/Las/Sie/395/0.0-5.6/0.0-3.1

PROJECT ID: 02 0002 0283

"R4" LINE
CROSS SECTIONS
30 OF 45

FOR EARTHWORK DEVELOPMENT ONLY

All Dimensions are U.S. Survey Feet

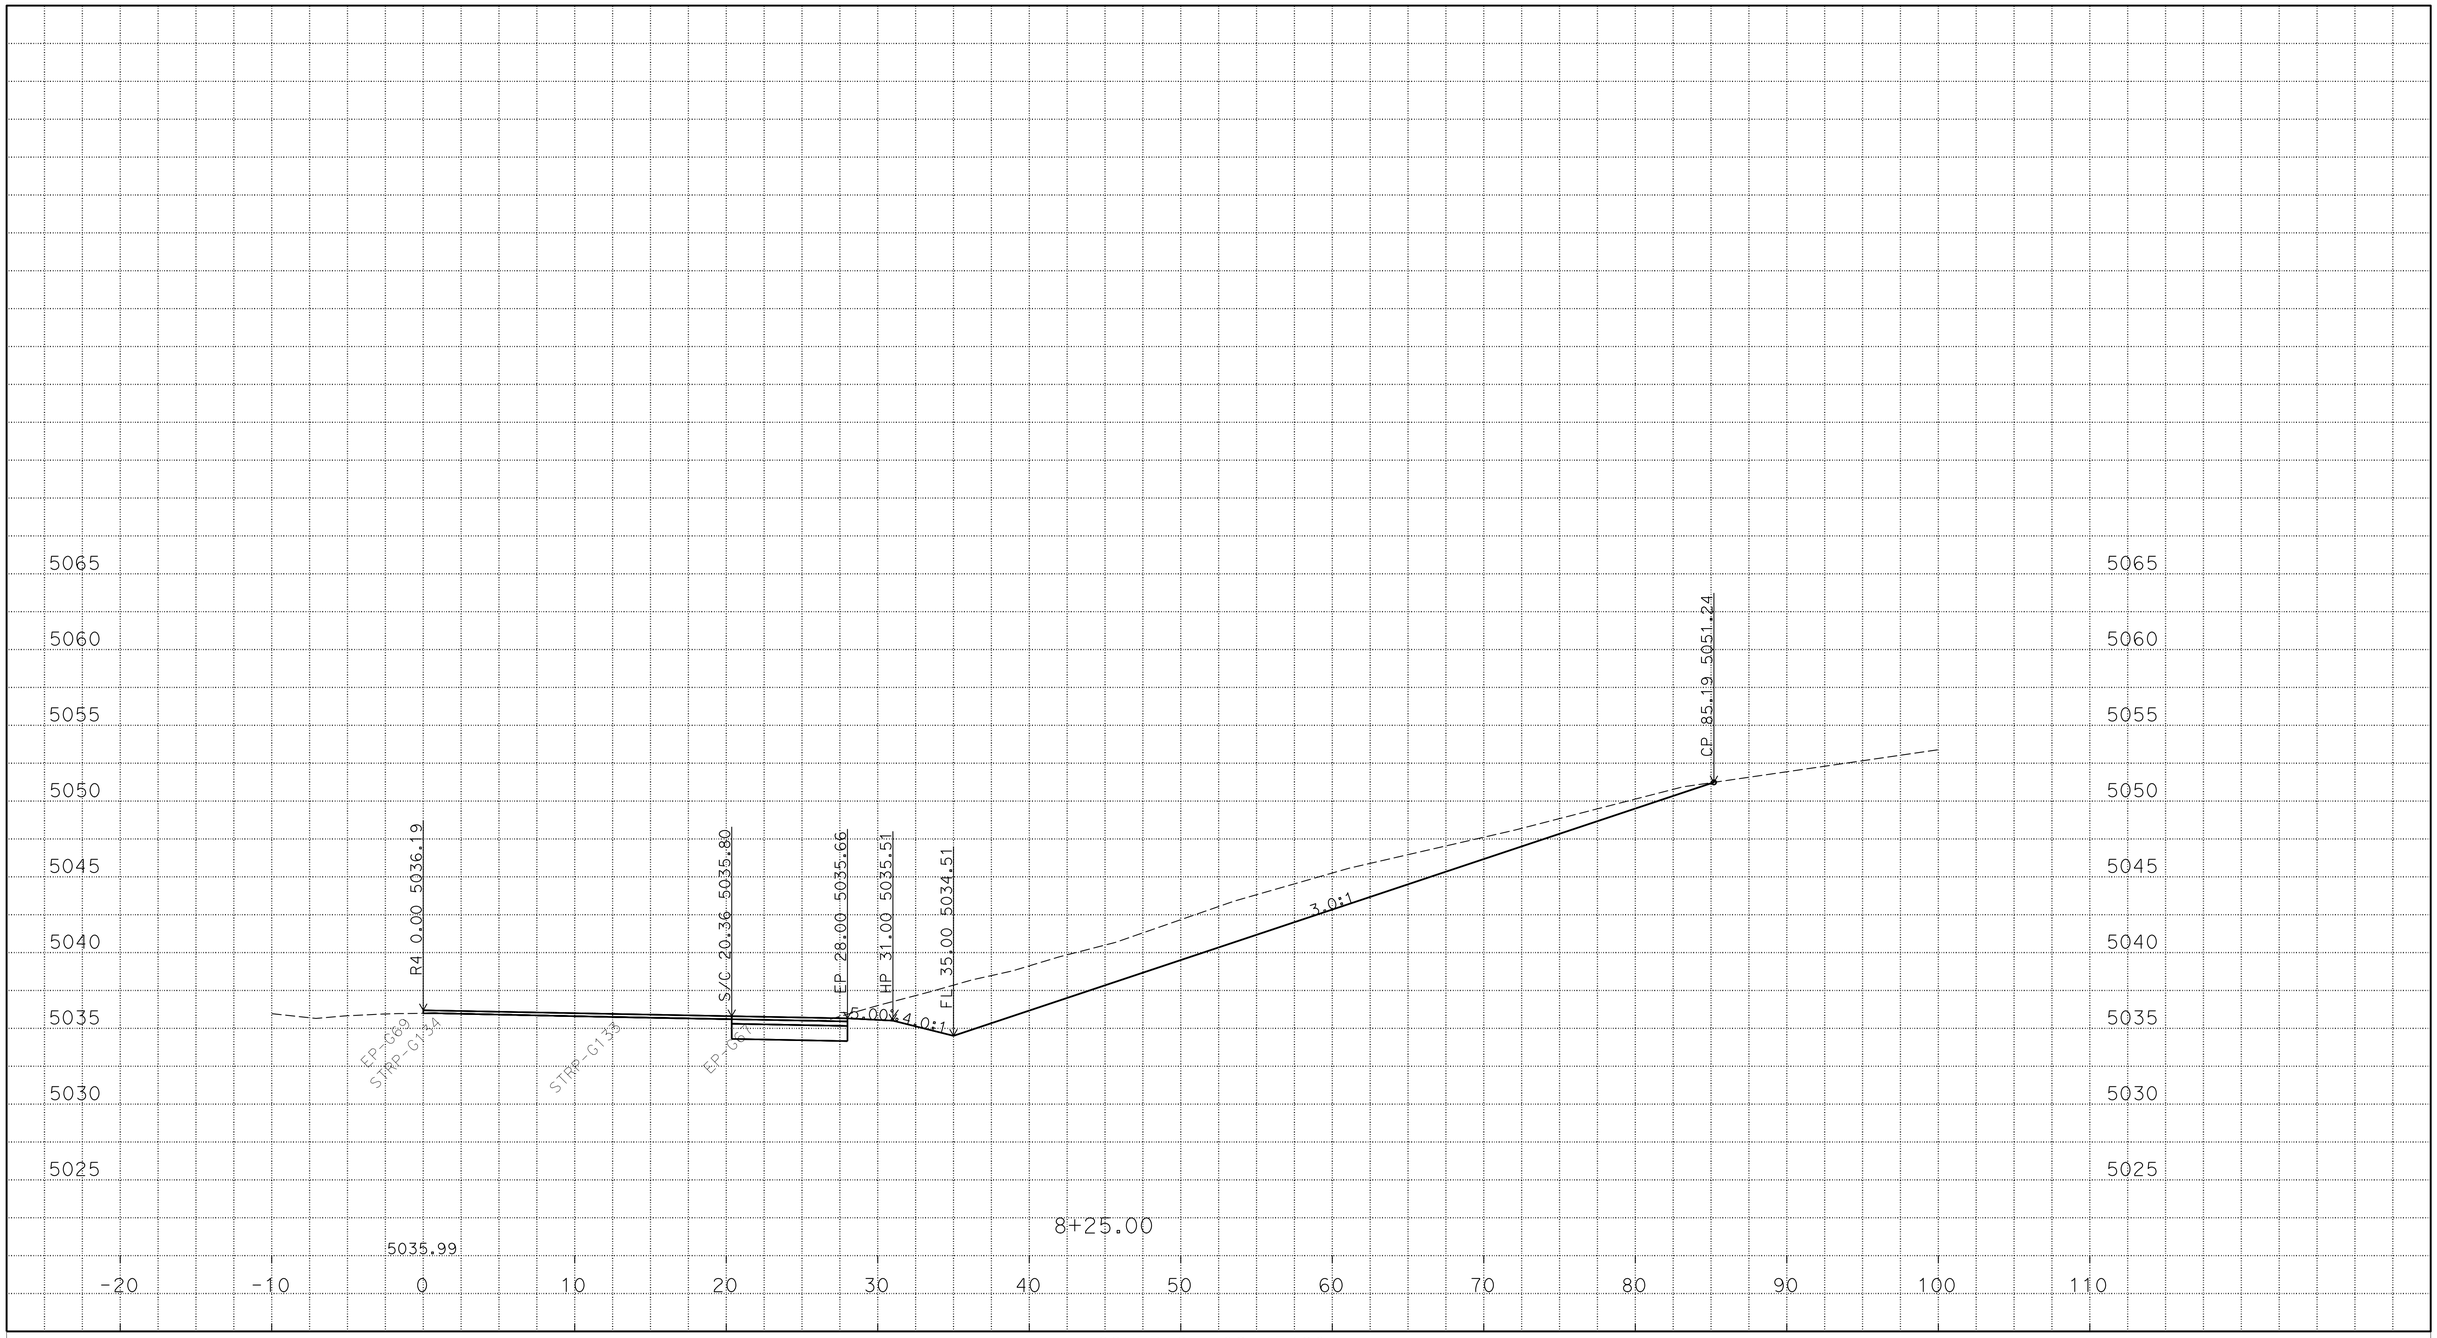

P:\proj1\02\4E420\design\C3D\XSec_Qtys
024E420 NB1N XSEC_TEMP_X_C3D_DWG.dwg - 24-Feb-16 8:41 AM

PLOTTED DATE: 25-FEB-2016

SCALE: 1"=5' Horiz.
1"=5' Vert.

CREATED BY: S117566

CONTRACT: 02-4E4204

DIST/CO/RTE/PM: 02/Las/Sie/395/0.0-5.6/0.0-3.1

PROJECT ID: 02 0002 0283

"R4" LINE
CROSS SECTIONS
31 OF 45

FOR EARTHWORK DEVELOPMENT ONLY

All Dimensions are U.S. Survey Feet

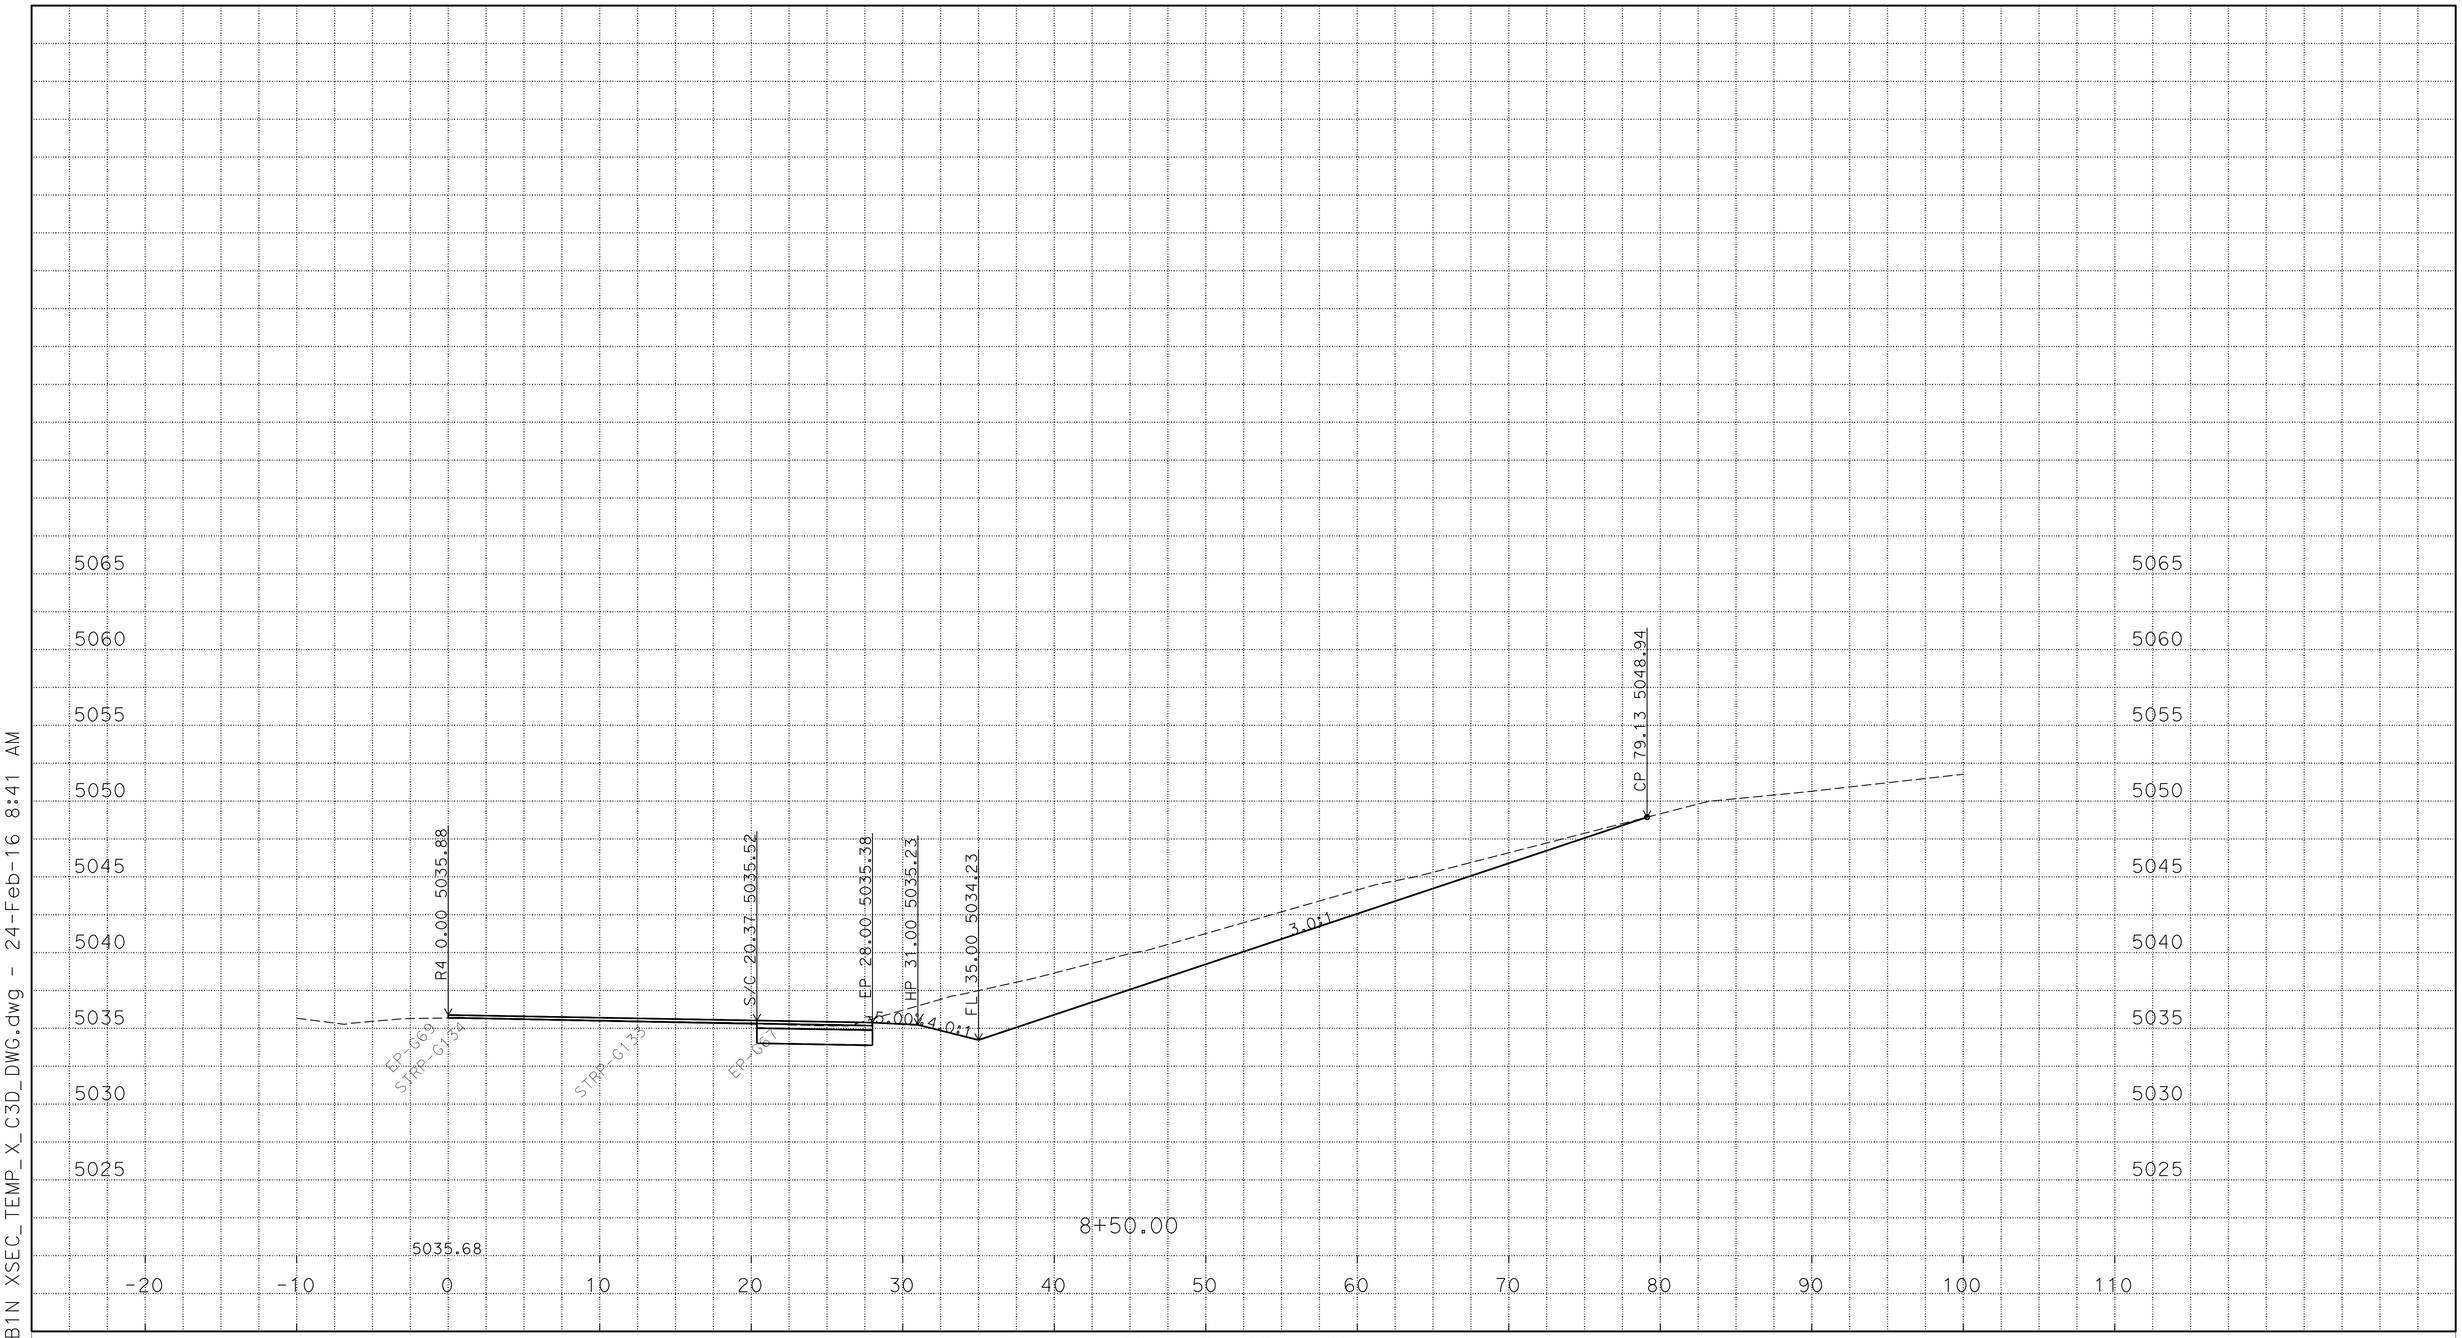

P:\proj1\02\4E420\design\C3D\XSec_Qtys
024E420 NB1N XSEC_TEMP_X_C3D_DWG.dwg - 24-Feb-16 8:41 AM

PLOTTED DATE: 25-FEB-2016

SCALE: 1"=5' Horiz.
1"=5' Vert.

CREATED BY: S117566

CONTRACT: 02-4E4204

DIST/CO/RTE/PM: 02/Las/Sie/395/0.0-5.6/0.0-3.1

PROJECT ID: 02 0002 0283

"R4" LINE
CROSS SECTIONS
32 OF 45

FOR EARTHWORK DEVELOPMENT ONLY

All Dimensions are U.S. Survey Feet

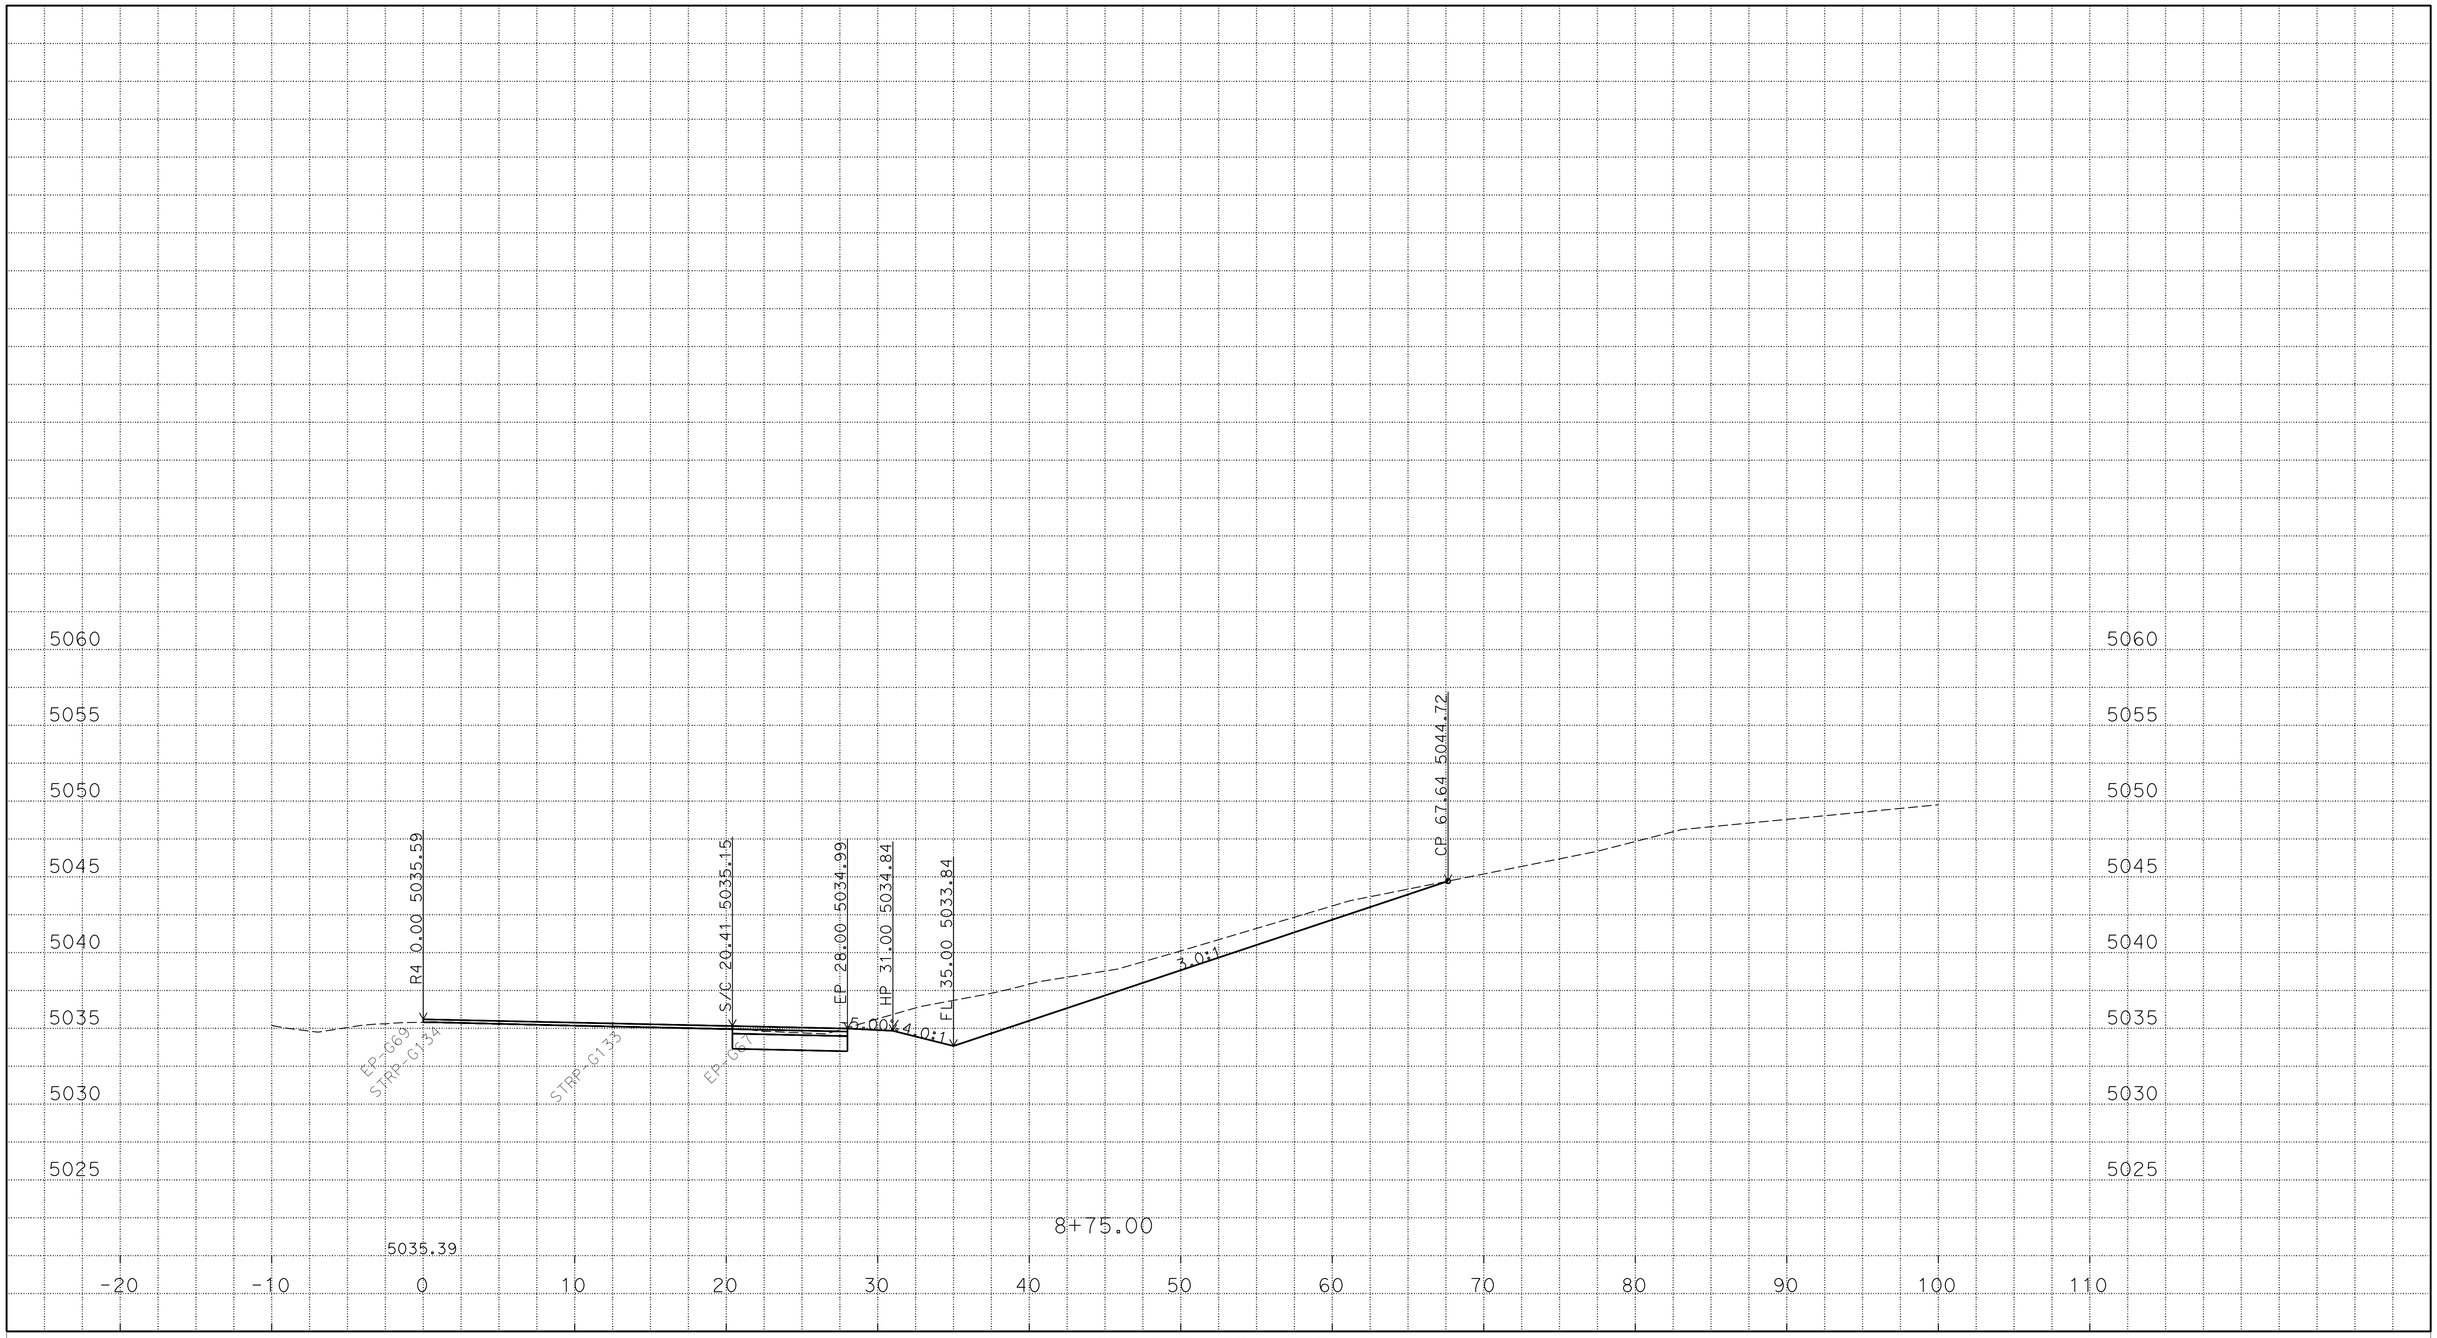

P:\proj1\02\4E420\design\C3D\XSec_Qtys
024E420 NB1N XSEC_TEMP_X_C3D_DWG.dwg - 24-Feb-16 8:41 AM

PLOTTED DATE: 25-FEB-2016

SCALE: 1"=5' Horiz.
1"=5' Vert.

CREATED BY: S117566

CONTRACT: 02-4E4204

DIST/CO/RTE/PM: 02/Las/Sie/395/0.0-5.6/0.0-3.1

PROJECT ID: 02 0002 0283

"R4" LINE
CROSS SECTIONS
33 OF 45

FOR EARTHWORK DEVELOPMENT ONLY

All Dimensions are U.S. Survey Feet

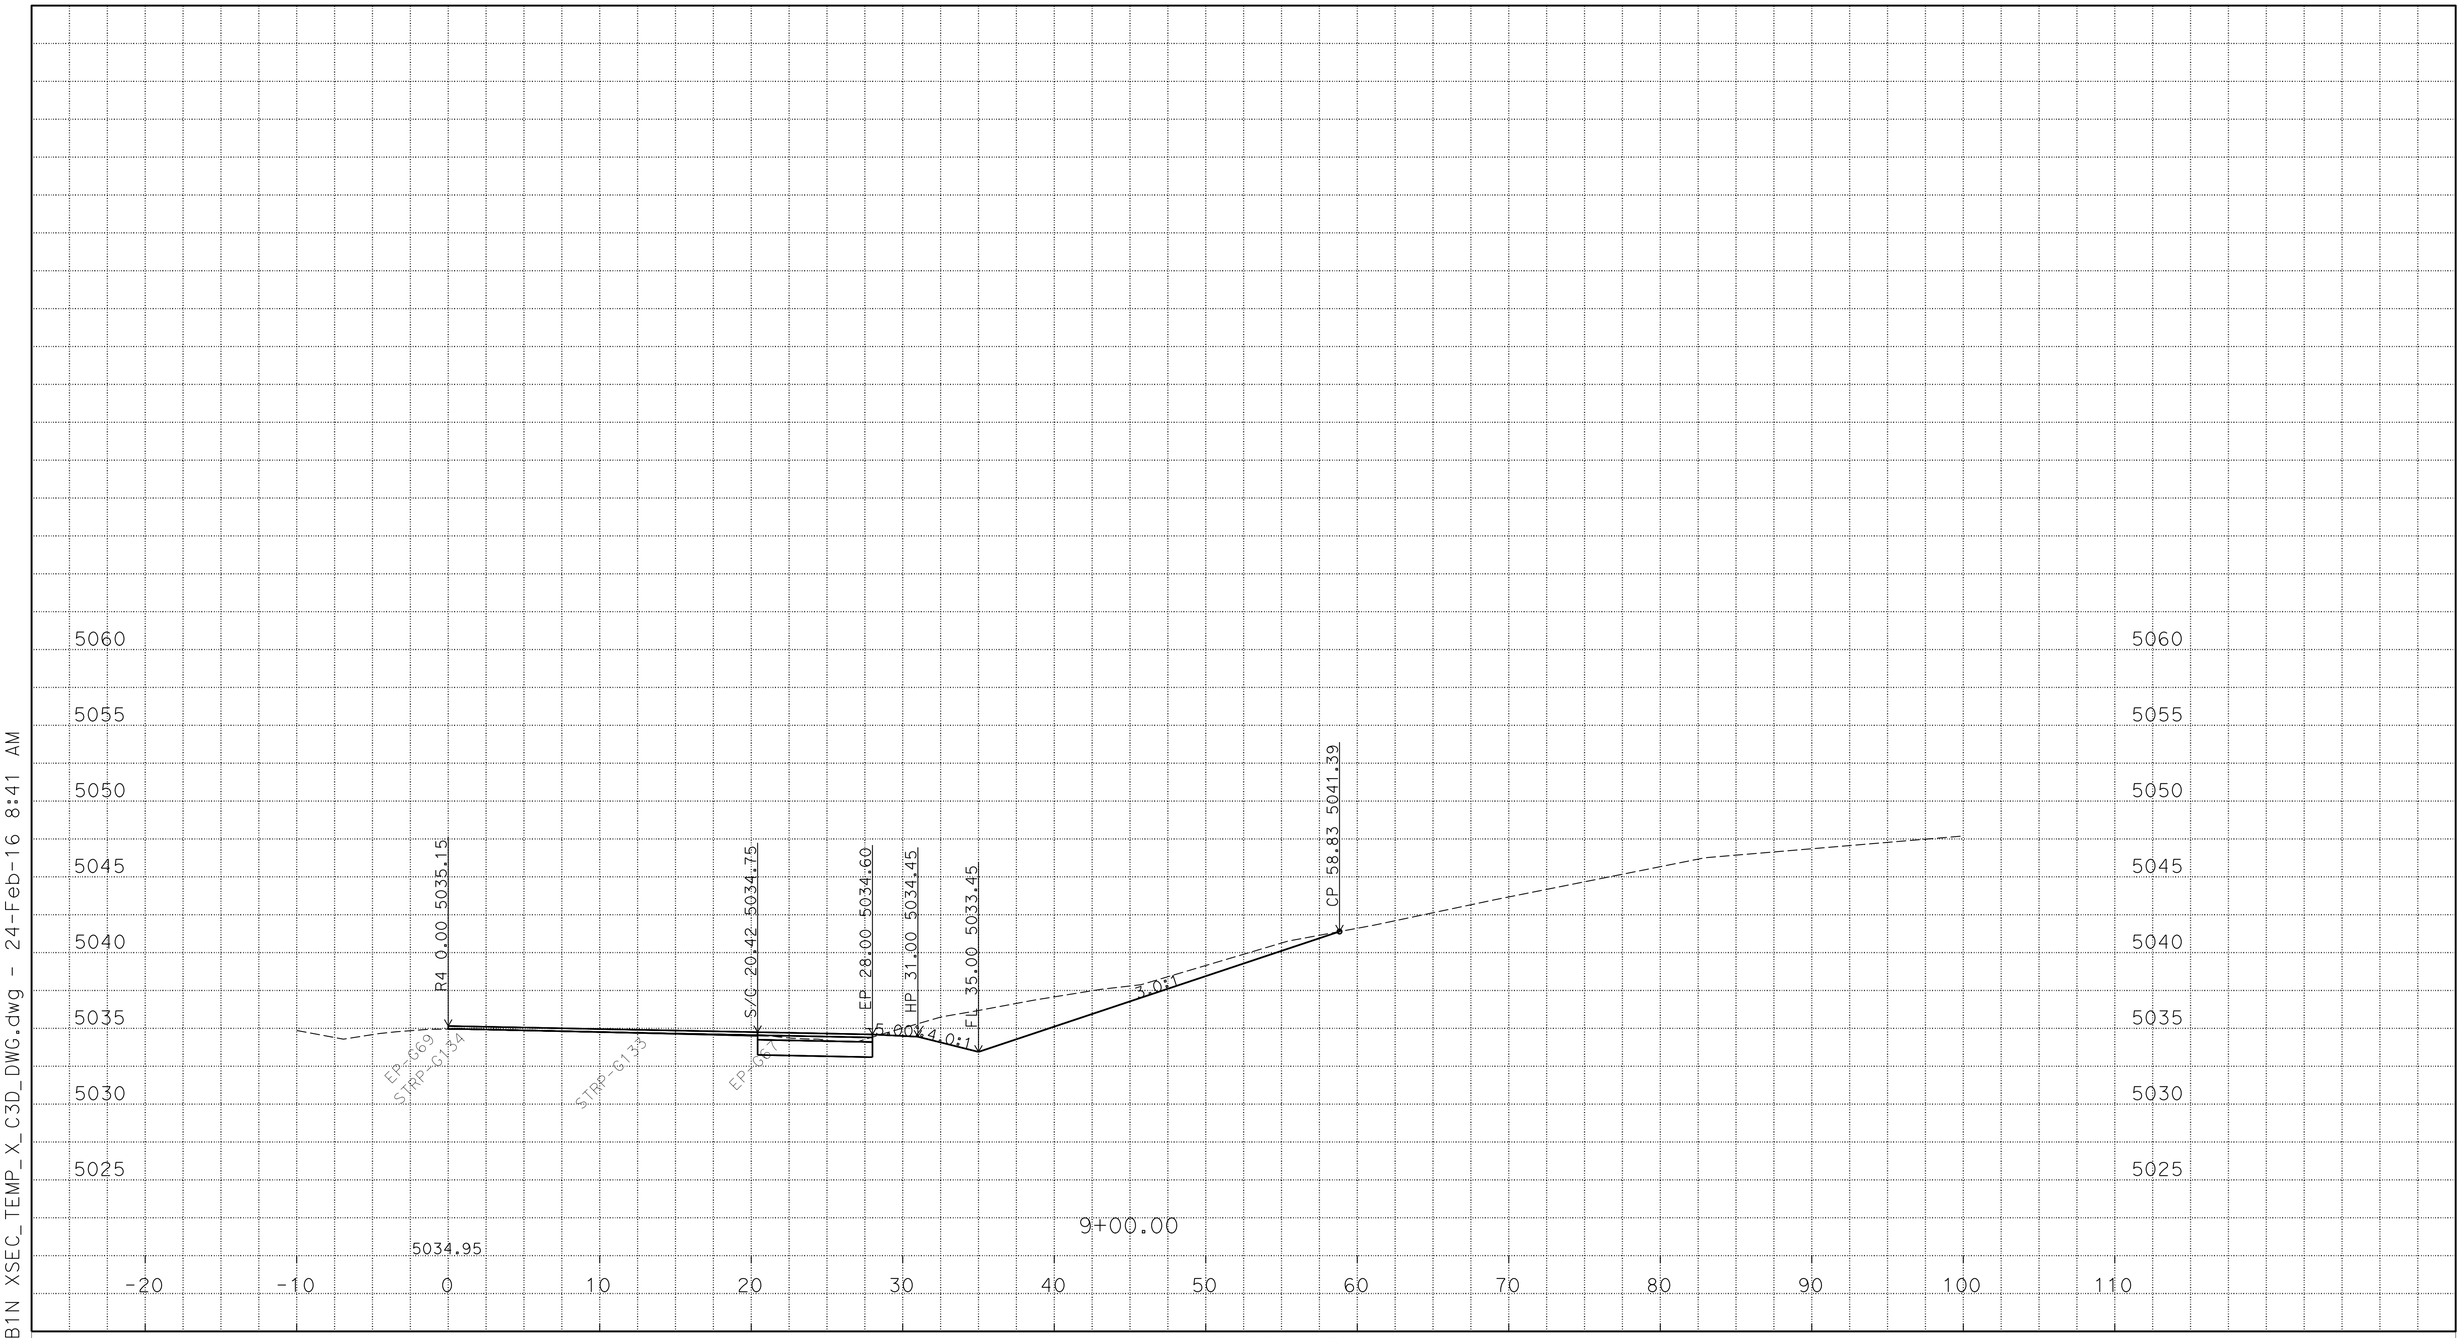

P:\proj1\02\4E420\design\C3D\XSec_Qtys
024E420 NB1N XSEC_TEMP_X_C3D_DWG.dwg - 24-Feb-16 8:41 AM

PLOTTED DATE: 25-FEB-2016

SCALE: 1"=5' Horiz.
1"=5' Vert.

CREATED BY: S117566

CONTRACT: 02-4E4204

DIST/CO/RTE/PM: 02/Las/Sie/395/0.0-5.6/0.0-3.1

PROJECT ID: 02 0002 0283

"R4" LINE
CROSS SECTIONS
34 OF 45

FOR EARTHWORK DEVELOPMENT ONLY

All Dimensions are U.S. Survey Feet

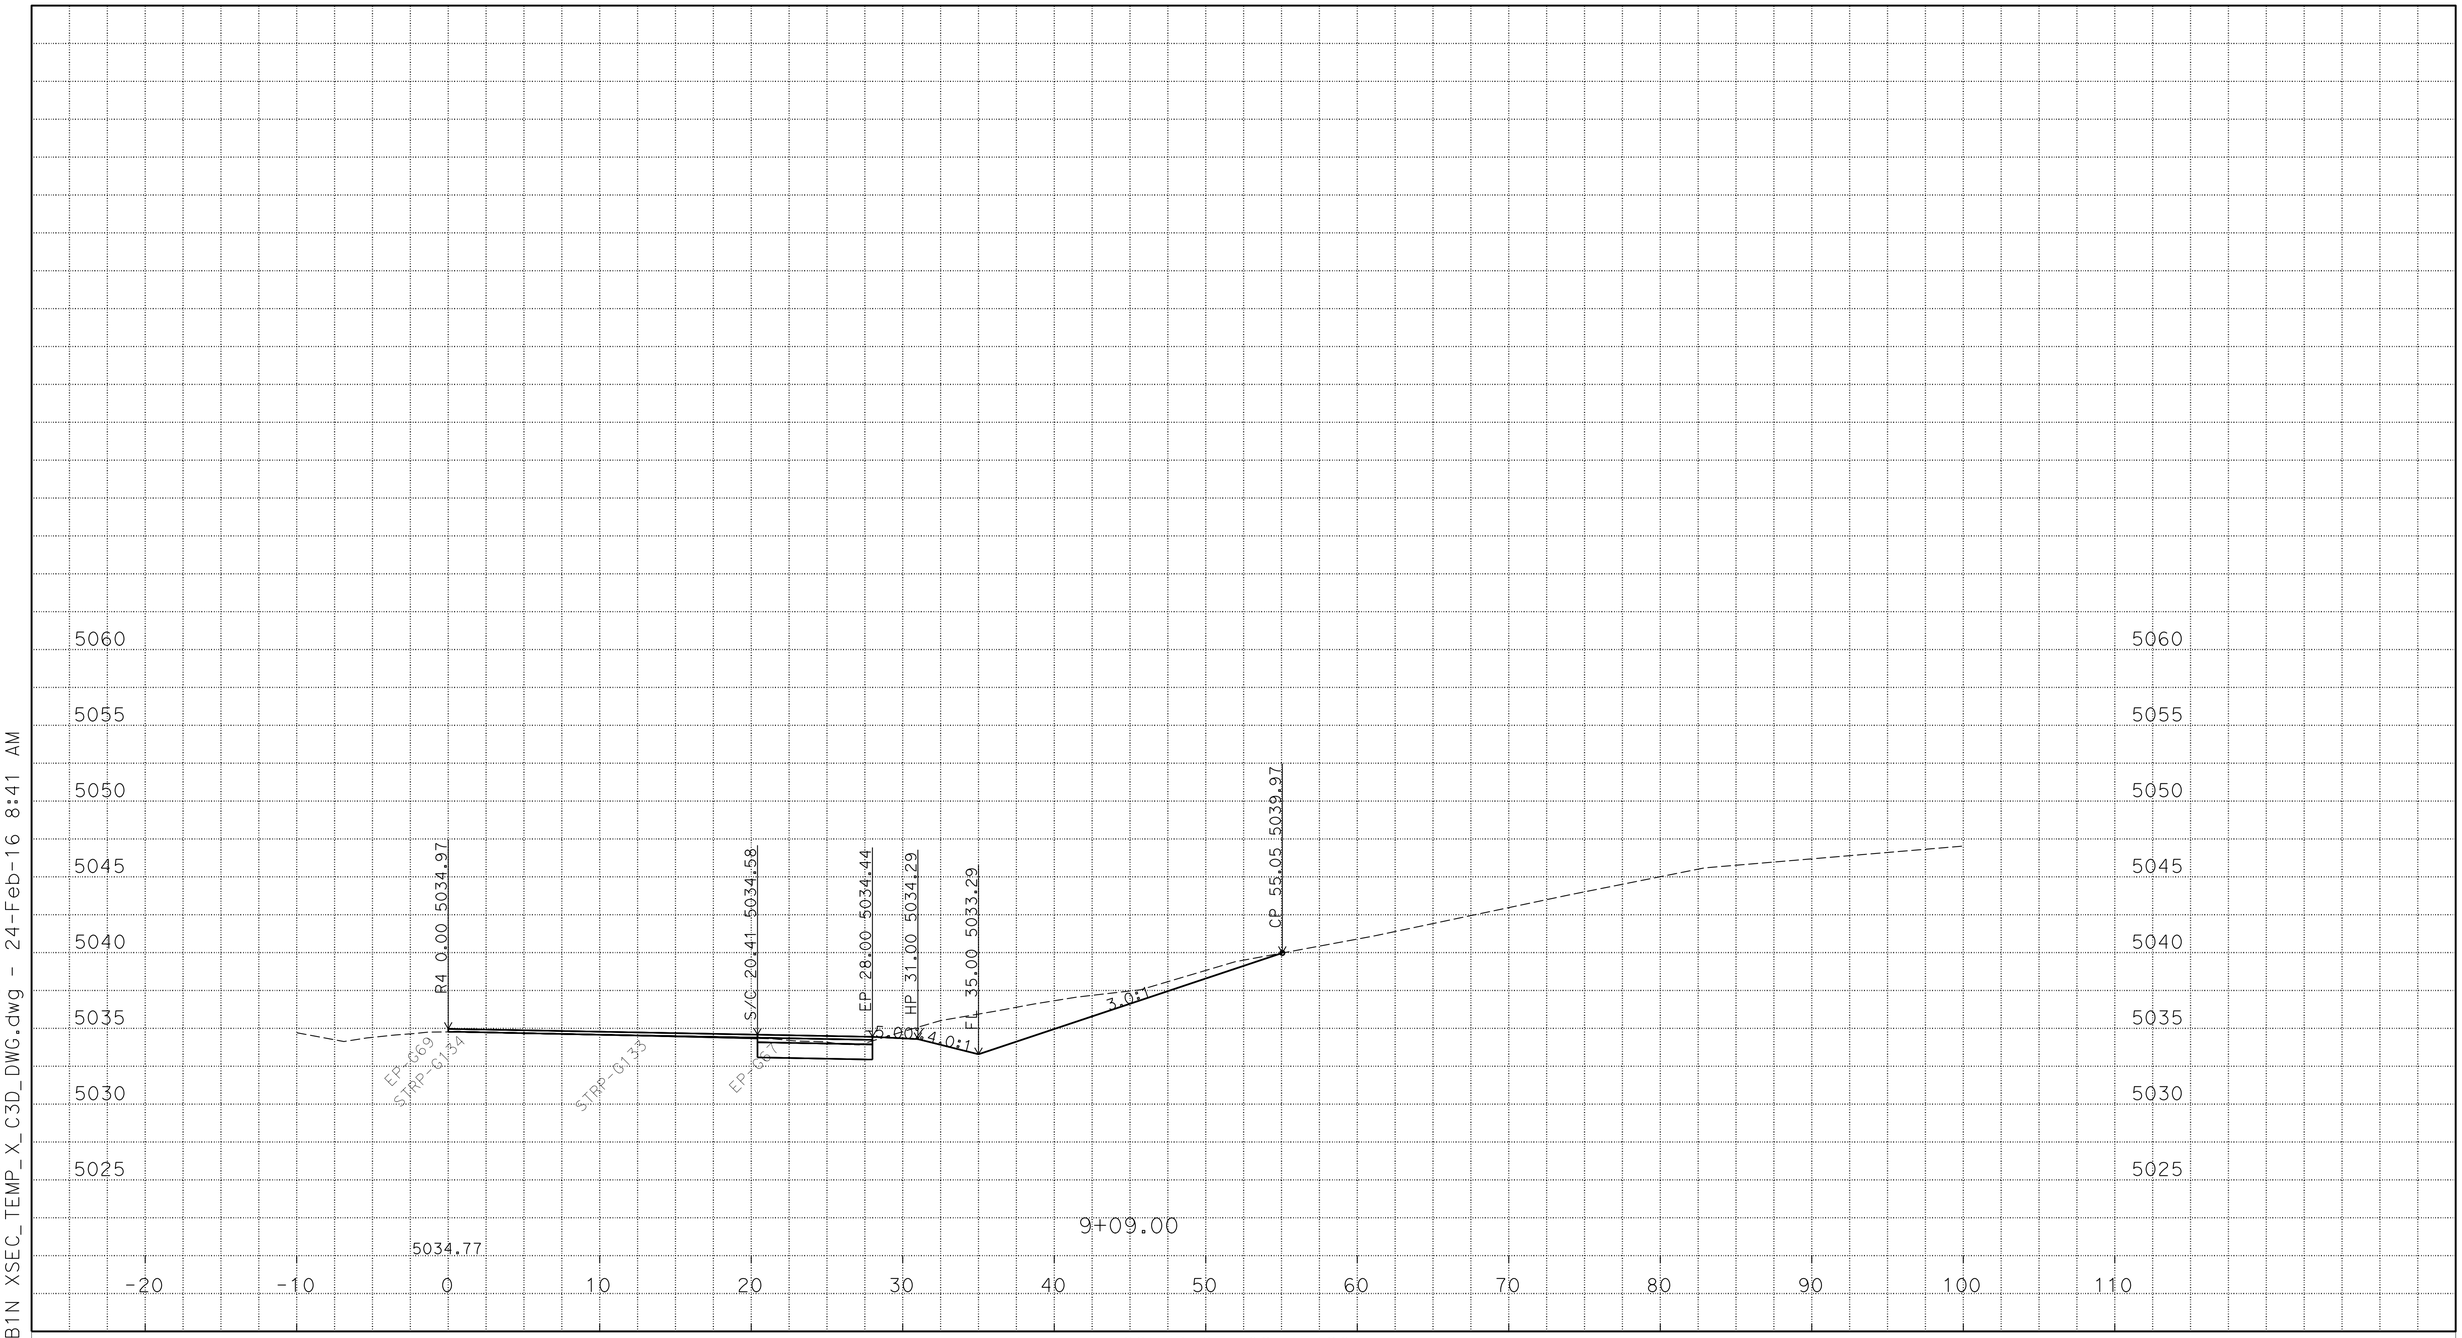

P:\proj1\02\4E420\design\C3D\XSec_Qtys
024E420 NB1N XSEC_TEMP_X_C3D_DWG.dwg - 24-Feb-16 8:41 AM

PLOTTED DATE: 25-FEB-2016

SCALE: 1"=5' Horiz.
1"=5' Vert.

CREATED BY: S117566

CONTRACT: 02-4E4204

DIST/CO/RTE/PM: 02/Las/Sie/395/0.0-5.6/0.0-3.1

PROJECT ID: 02 0002 0283

"R4" LINE
CROSS SECTIONS
35 OF 45

FOR EARTHWORK DEVELOPMENT ONLY

All Dimensions are U.S. Survey Feet

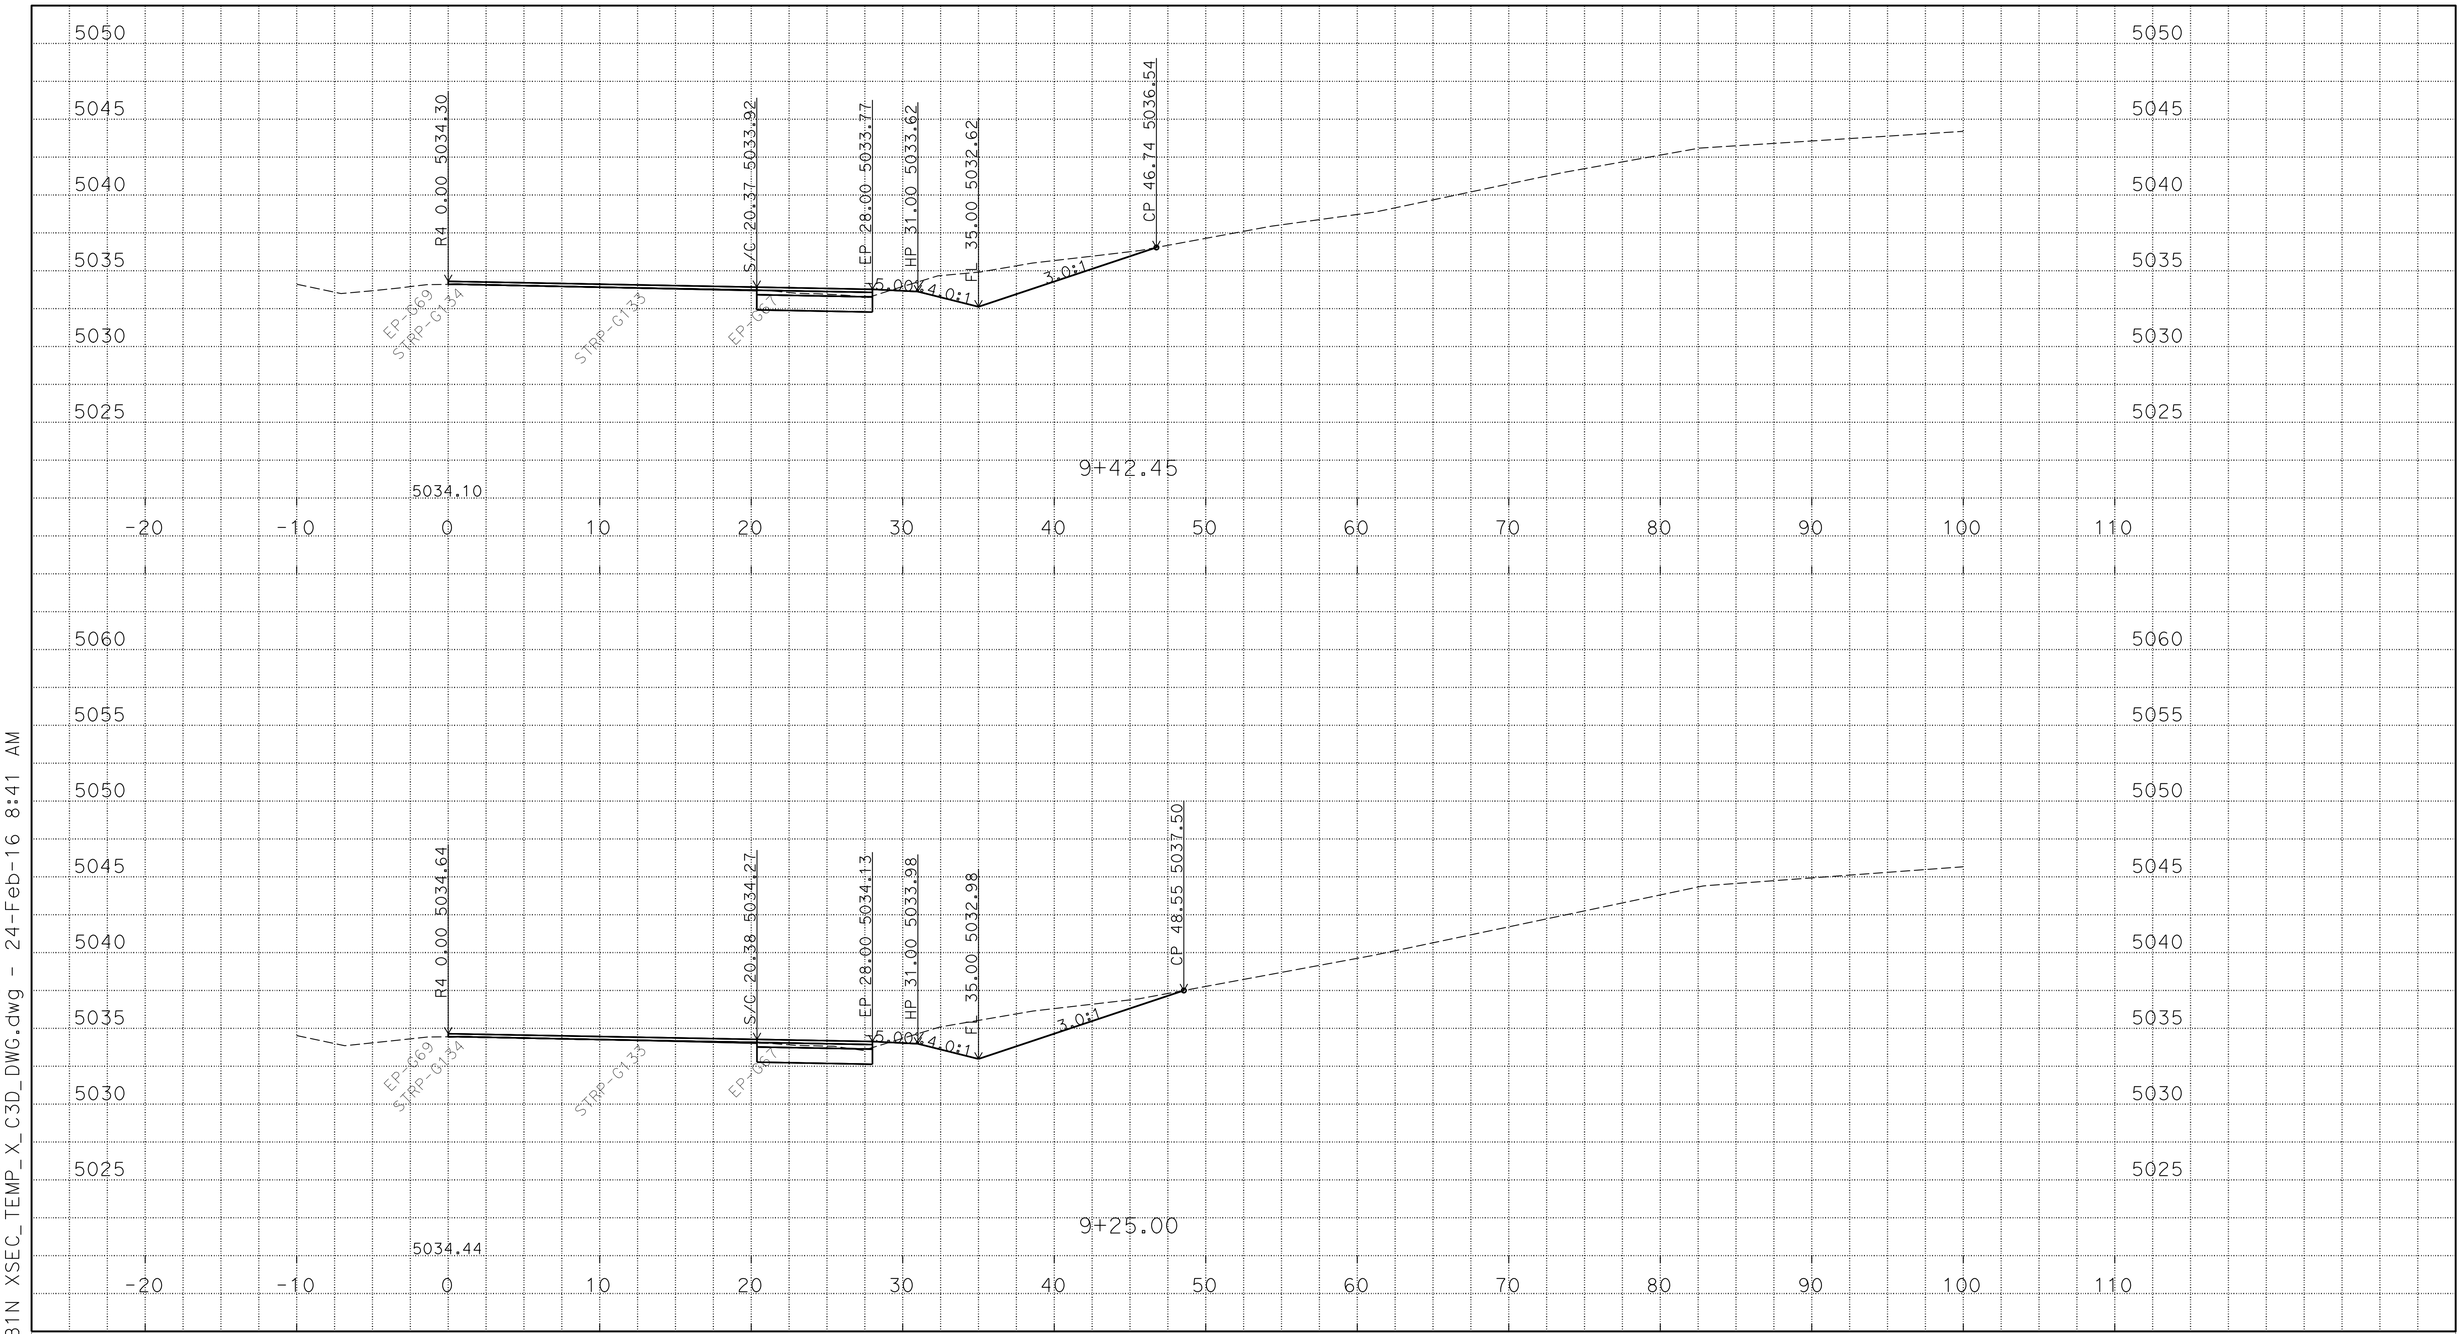

P:\proj1\02\4E420\design\C3D\XSec_Qtys
024E420 NB1N XSEC_TEMP_X_C3D_DWG.dwg - 24-Feb-16 8:41 AM

PLOTTED DATE: 25-FEB-2016

SCALE: 1"=5' Horiz.
1"=5' Vert.

CREATED BY: S117566

CONTRACT: 02-4E4204

DIST/CO/RTE/PM: 02/Las/Sie/395/0.0-5.6/0.0-3.1

PROJECT ID: 02 0002 0283

"R4" LINE
CROSS SECTIONS
36 OF 45

FOR EARTHWORK DEVELOPMENT ONLY

All Dimensions are U.S. Survey Feet

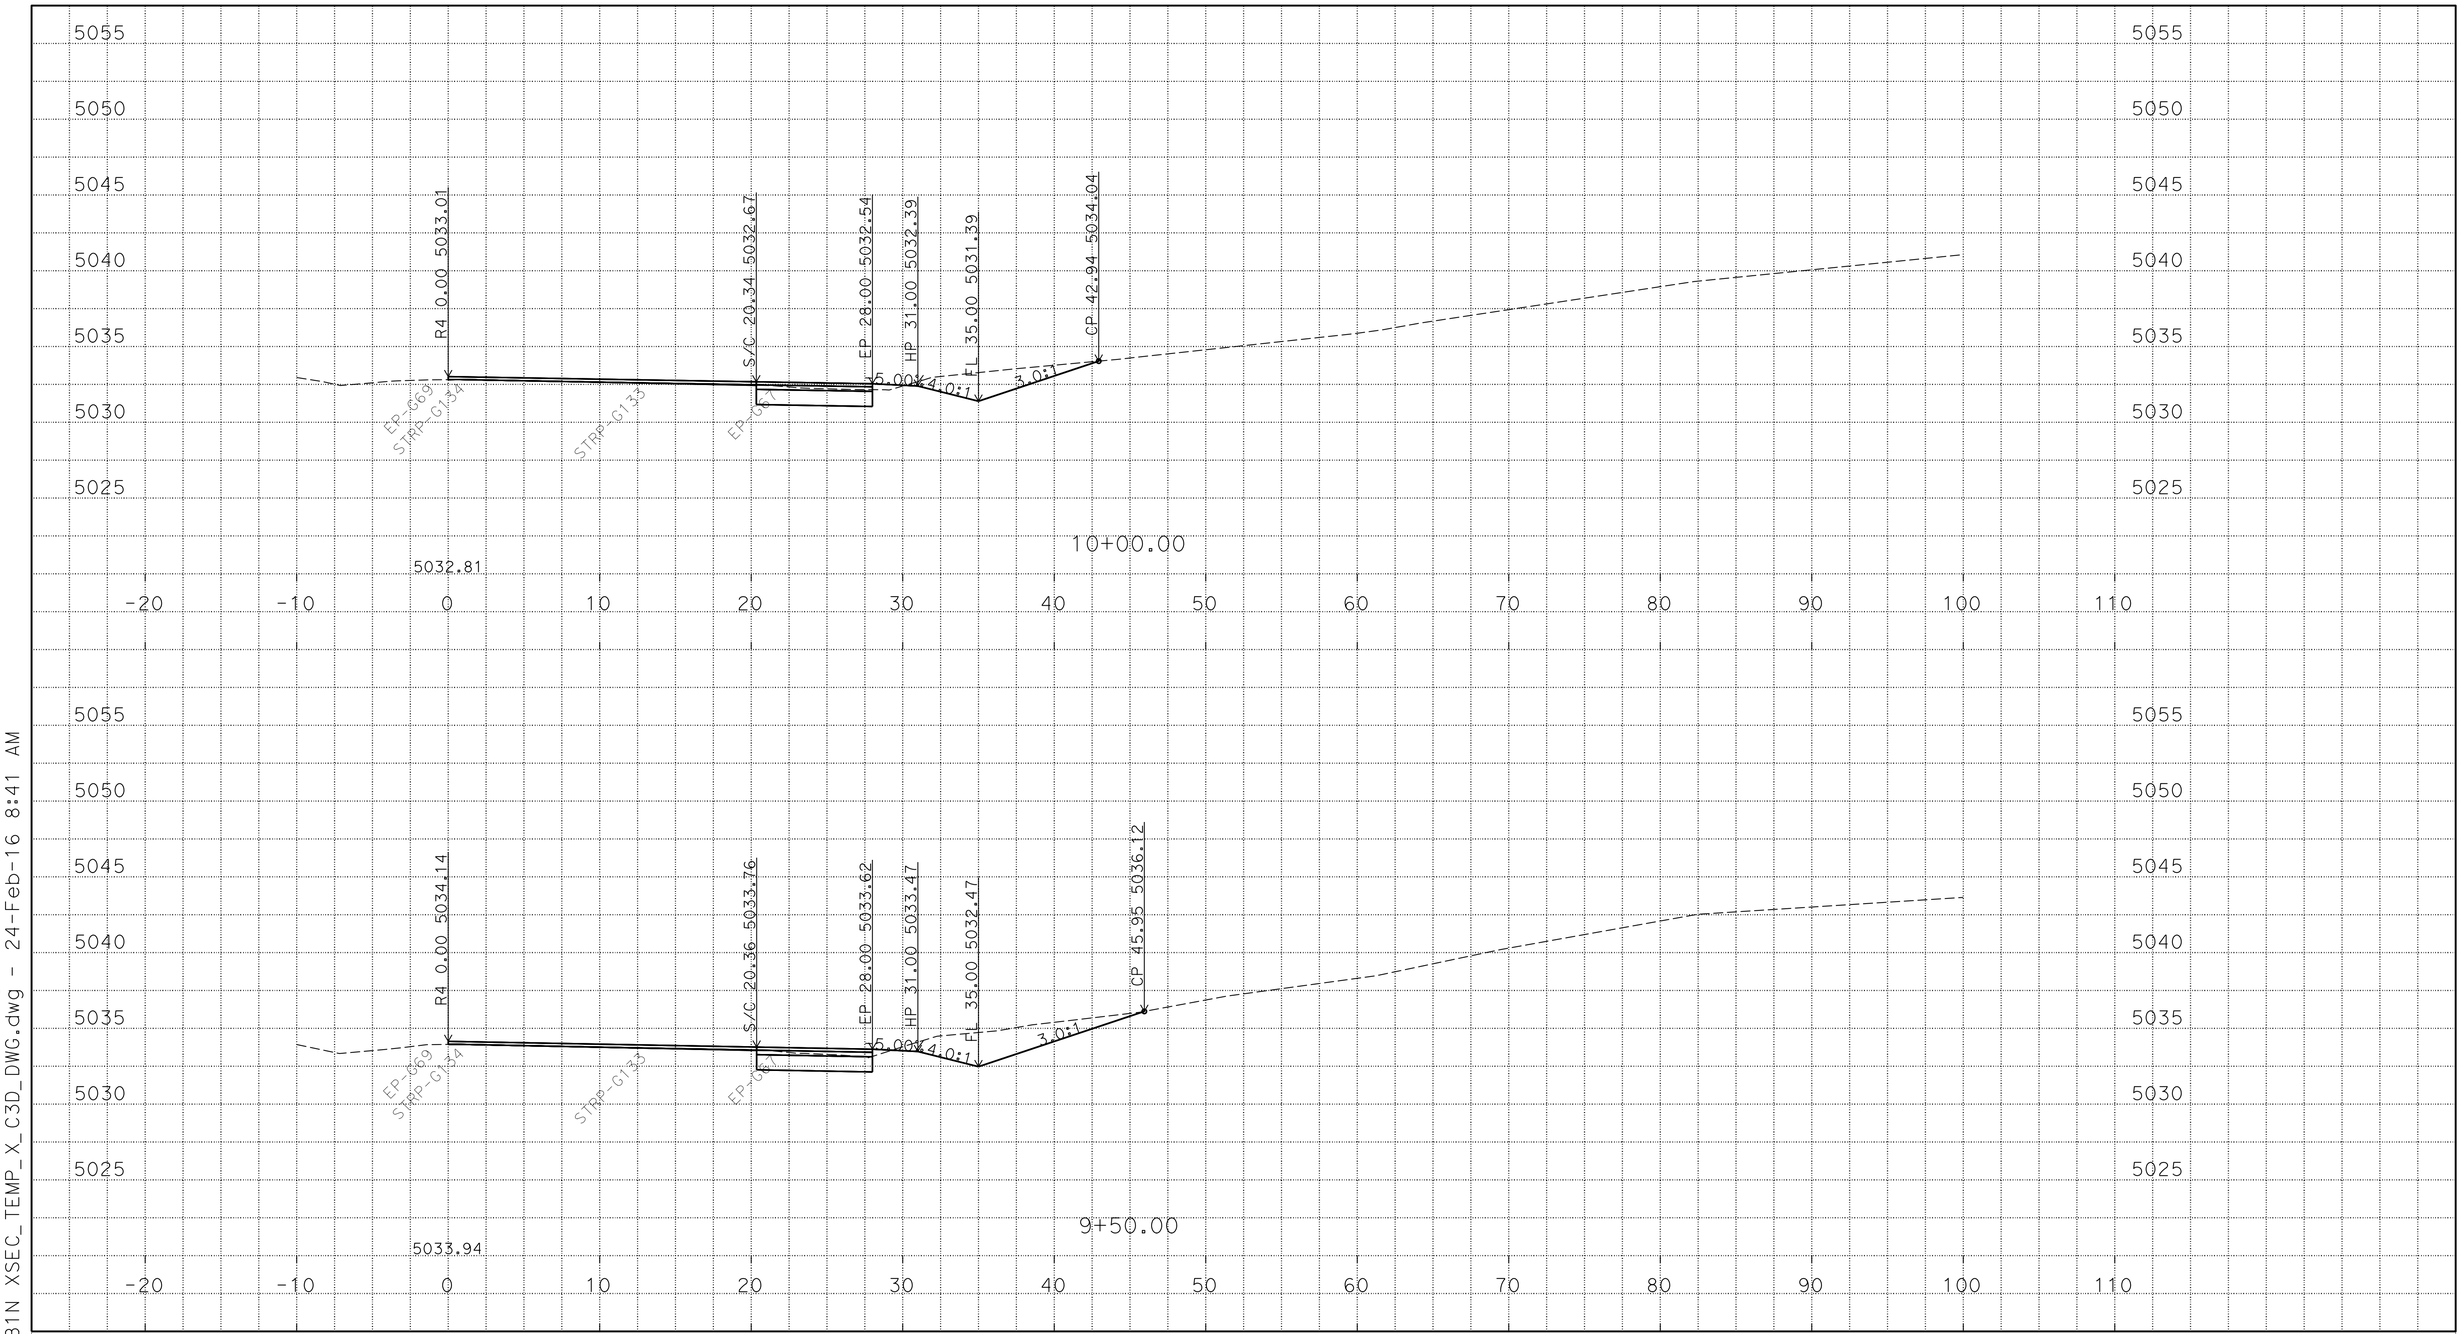

P:\proj1\02\4E420\design\C3D\XSec_Qtys
024E420 NB1N XSEC_TEMP_X_C3D_DWG.dwg - 24-Feb-16 8:41 AM

PLOTTED DATE: 25-FEB-2016

SCALE: 1"=5' Horiz.
1"=5' Vert.

CREATED BY: S117566

CONTRACT: 02-4E4204

DIST/CO/RTE/PM: 02/Las/Sie/395/0.0-5.6/0.0-3.1

PROJECT ID: 02 0002 0283

"R4" LINE
CROSS SECTIONS

FOR EARTHWORK DEVELOPMENT ONLY

All Dimensions are U.S. Survey Feet

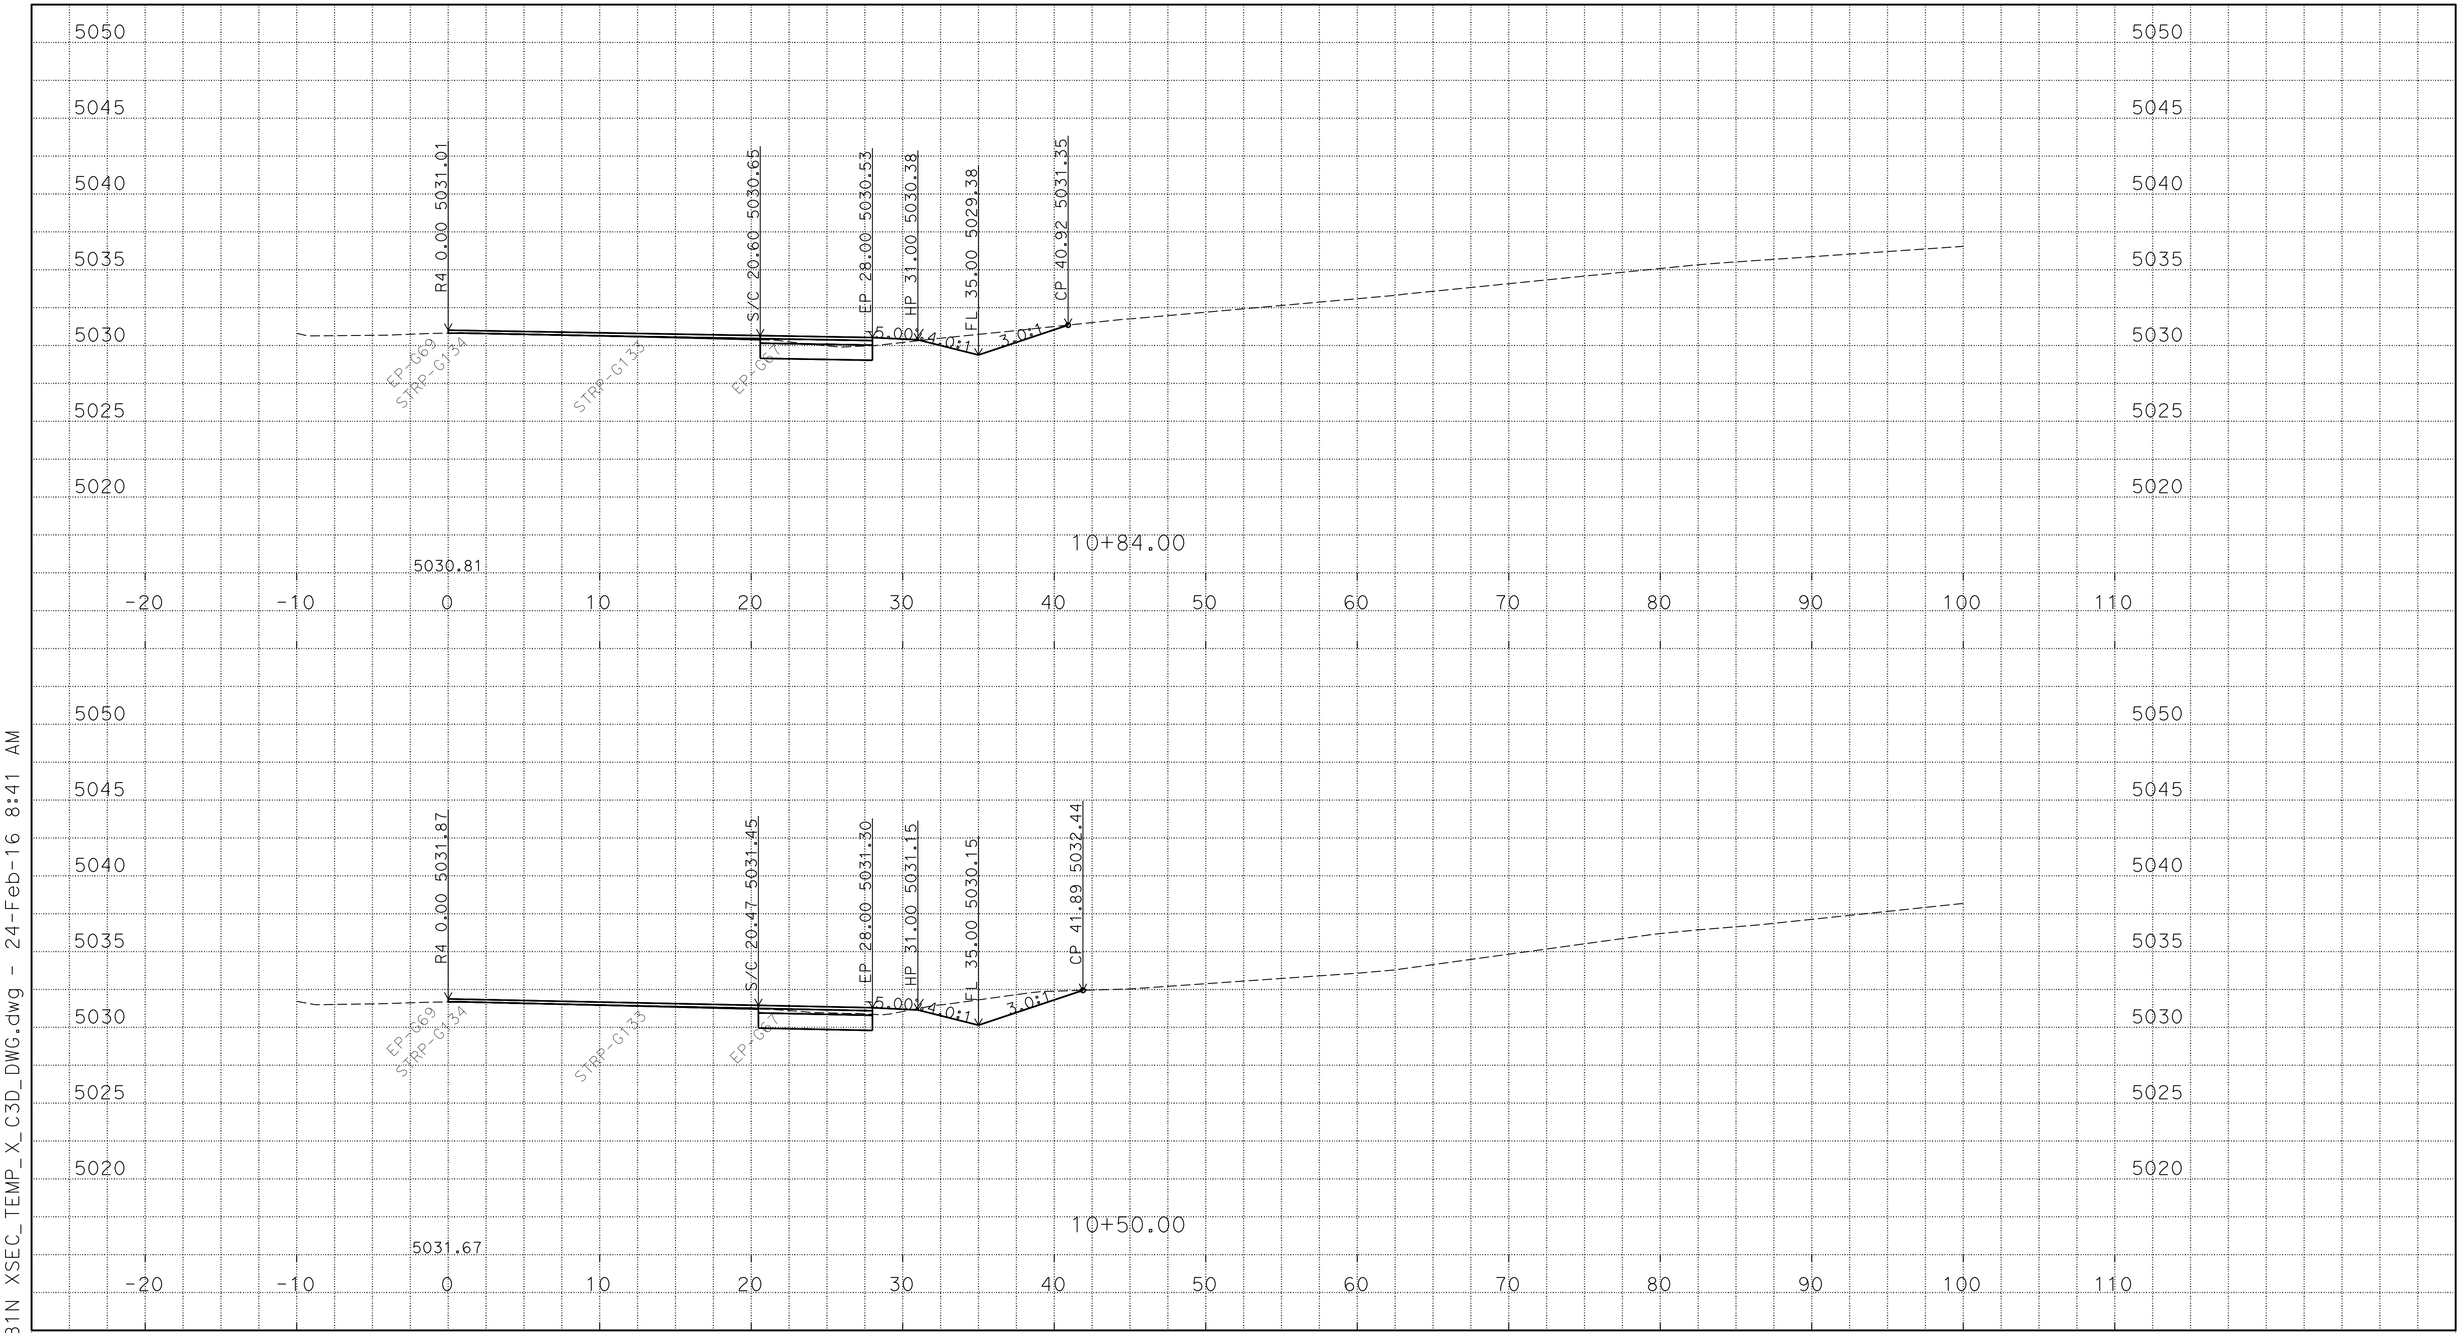

P:\proj1\02\4E420\design\C3D\XSec_Qtys
024E420 NB1N XSEC_TEMP_X_C3D_DWG.dwg - 24-Feb-16 8:41 AM

PLOTTED DATE: 25-FEB-2016

SCALE: 1"=5' Horiz.
1"=5' Vert.

CREATED BY: S117566

CONTRACT: 02-4E4204

DIST/CO/RTE/PM: 02/Las/Sie/395/0.0-5.6/0.0-3.1

PROJECT ID: 02 0002 0283

"R4" LINE
CROSS SECTIONS

FOR EARTHWORK DEVELOPMENT ONLY

All Dimensions are U.S. Survey Feet

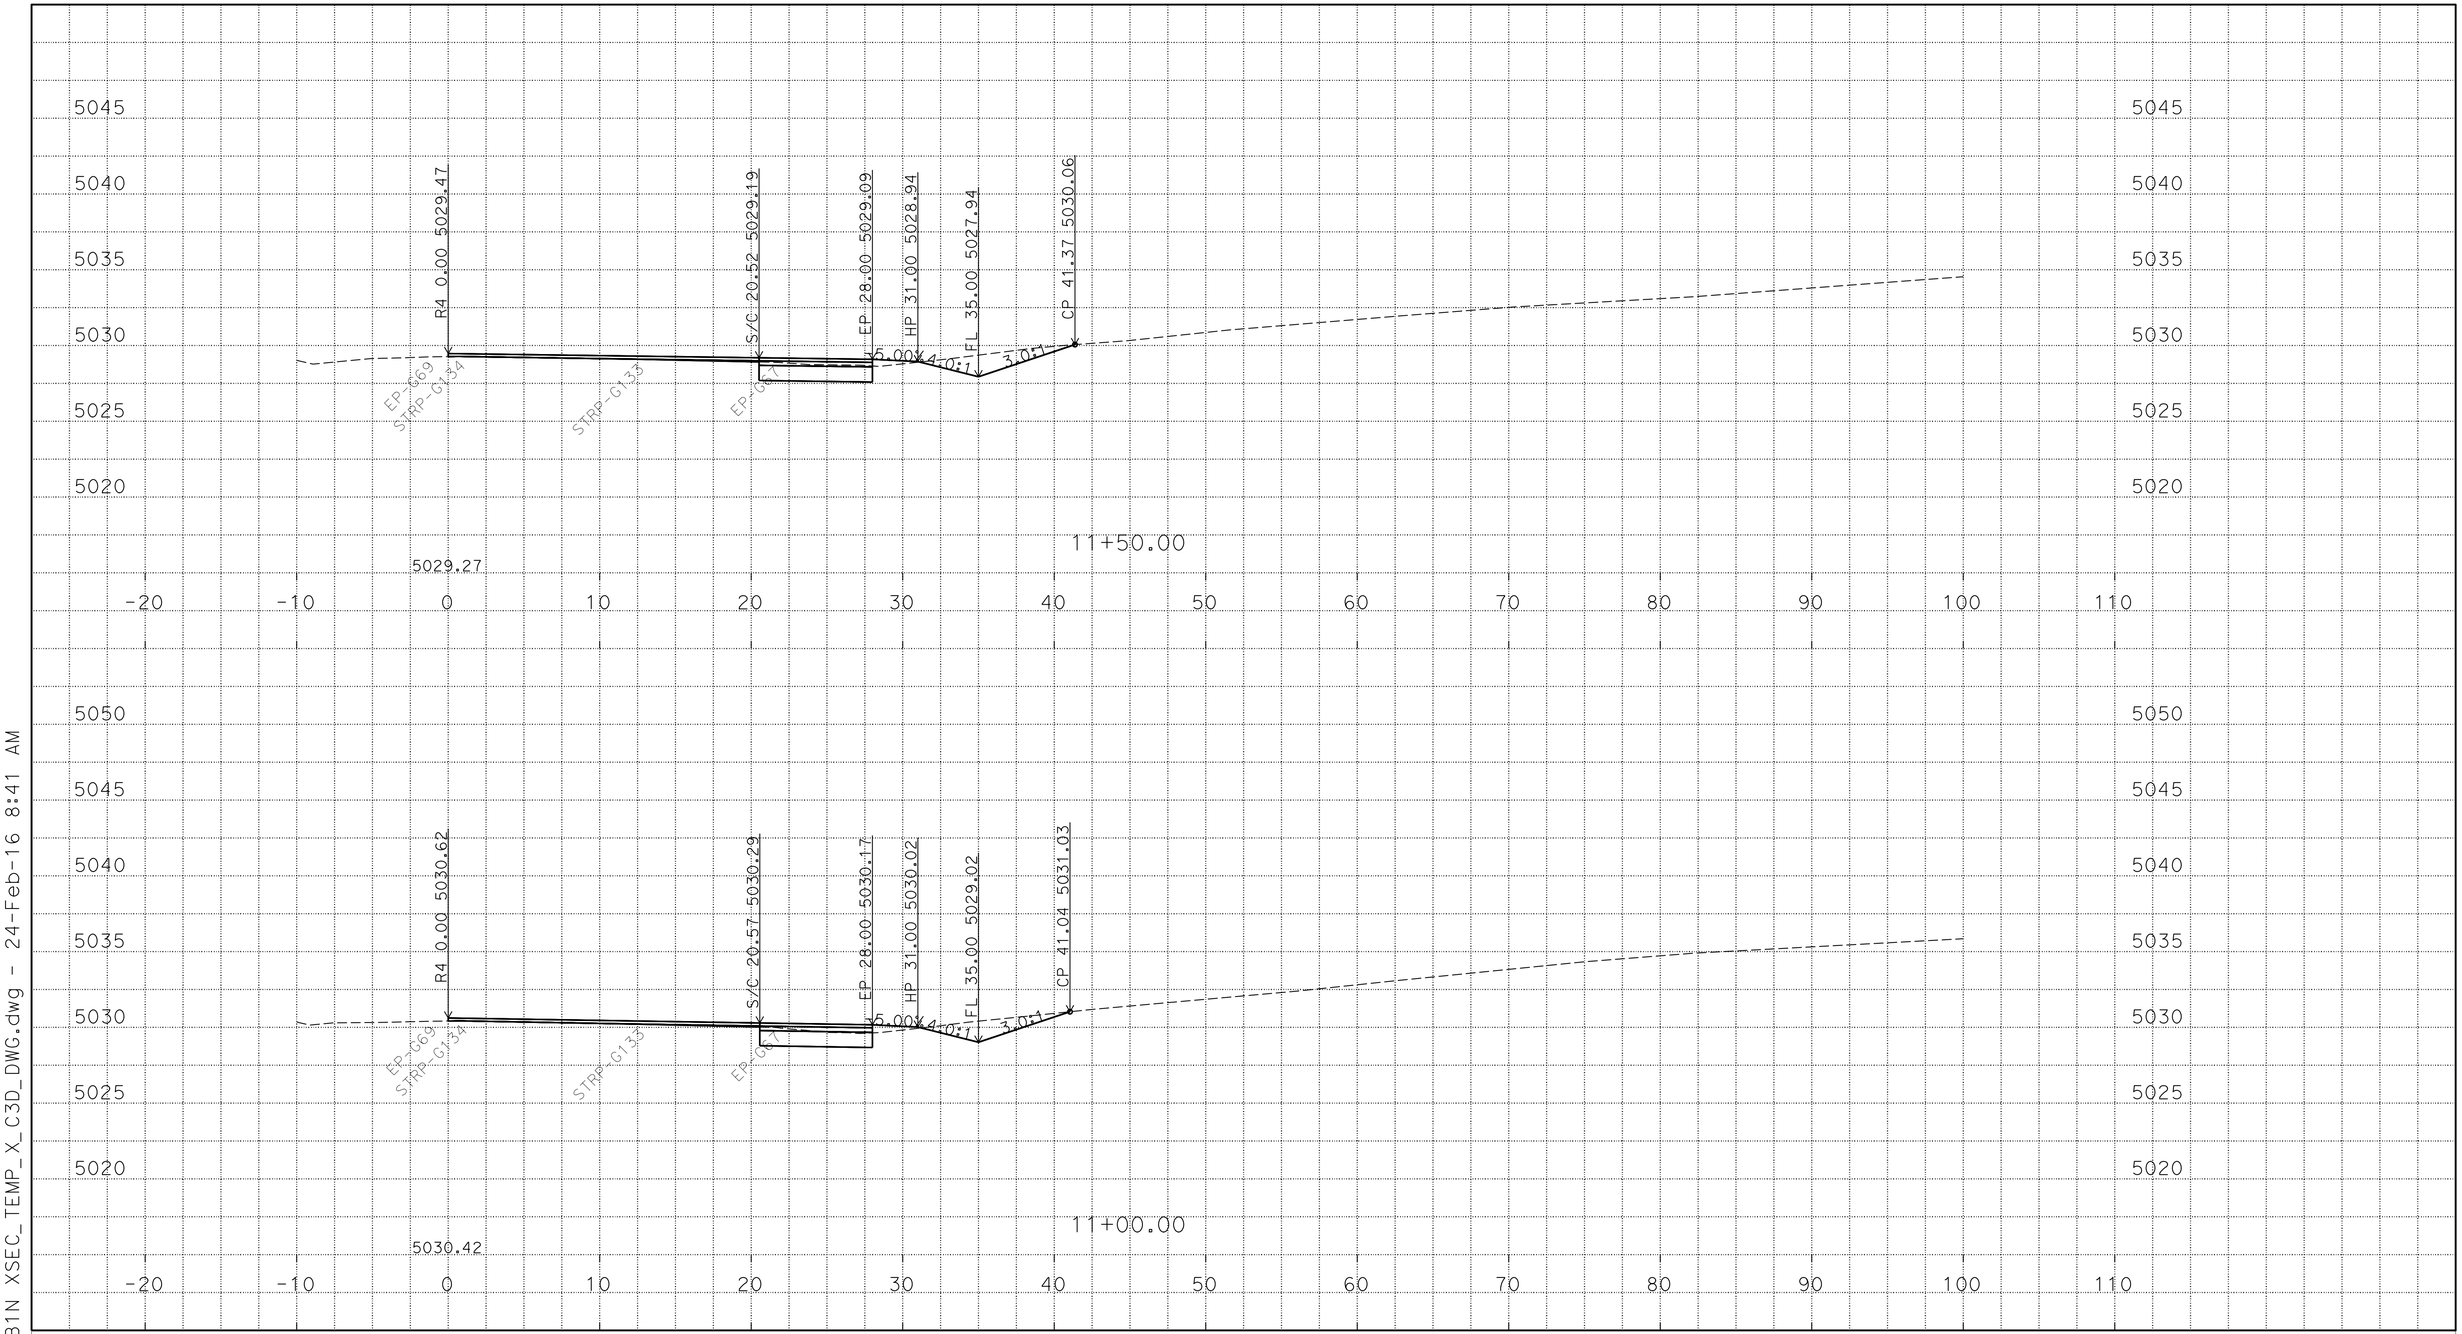

P:\proj1\02\4E420\design\C3D\XSec_Qtys
024E420 NB1N XSEC_TEMP_X_C3D_DWG.dwg - 24-Feb-16 8:41 AM

PLOTTED DATE: 25-FEB-2016

SCALE: 1"=5' Horiz.
1"=5' Vert.

CREATED BY: S117566

CONTRACT: 02-4E4204

DIST/CO/RTE/PM: 02/Las/Sie/395/0.0-5.6/0.0-3.1

PROJECT ID: 02 0002 0283

"R4" LINE
CROSS SECTIONS
39 OF 45

FOR EARTHWORK DEVELOPMENT ONLY

All Dimensions are U.S. Survey Feet

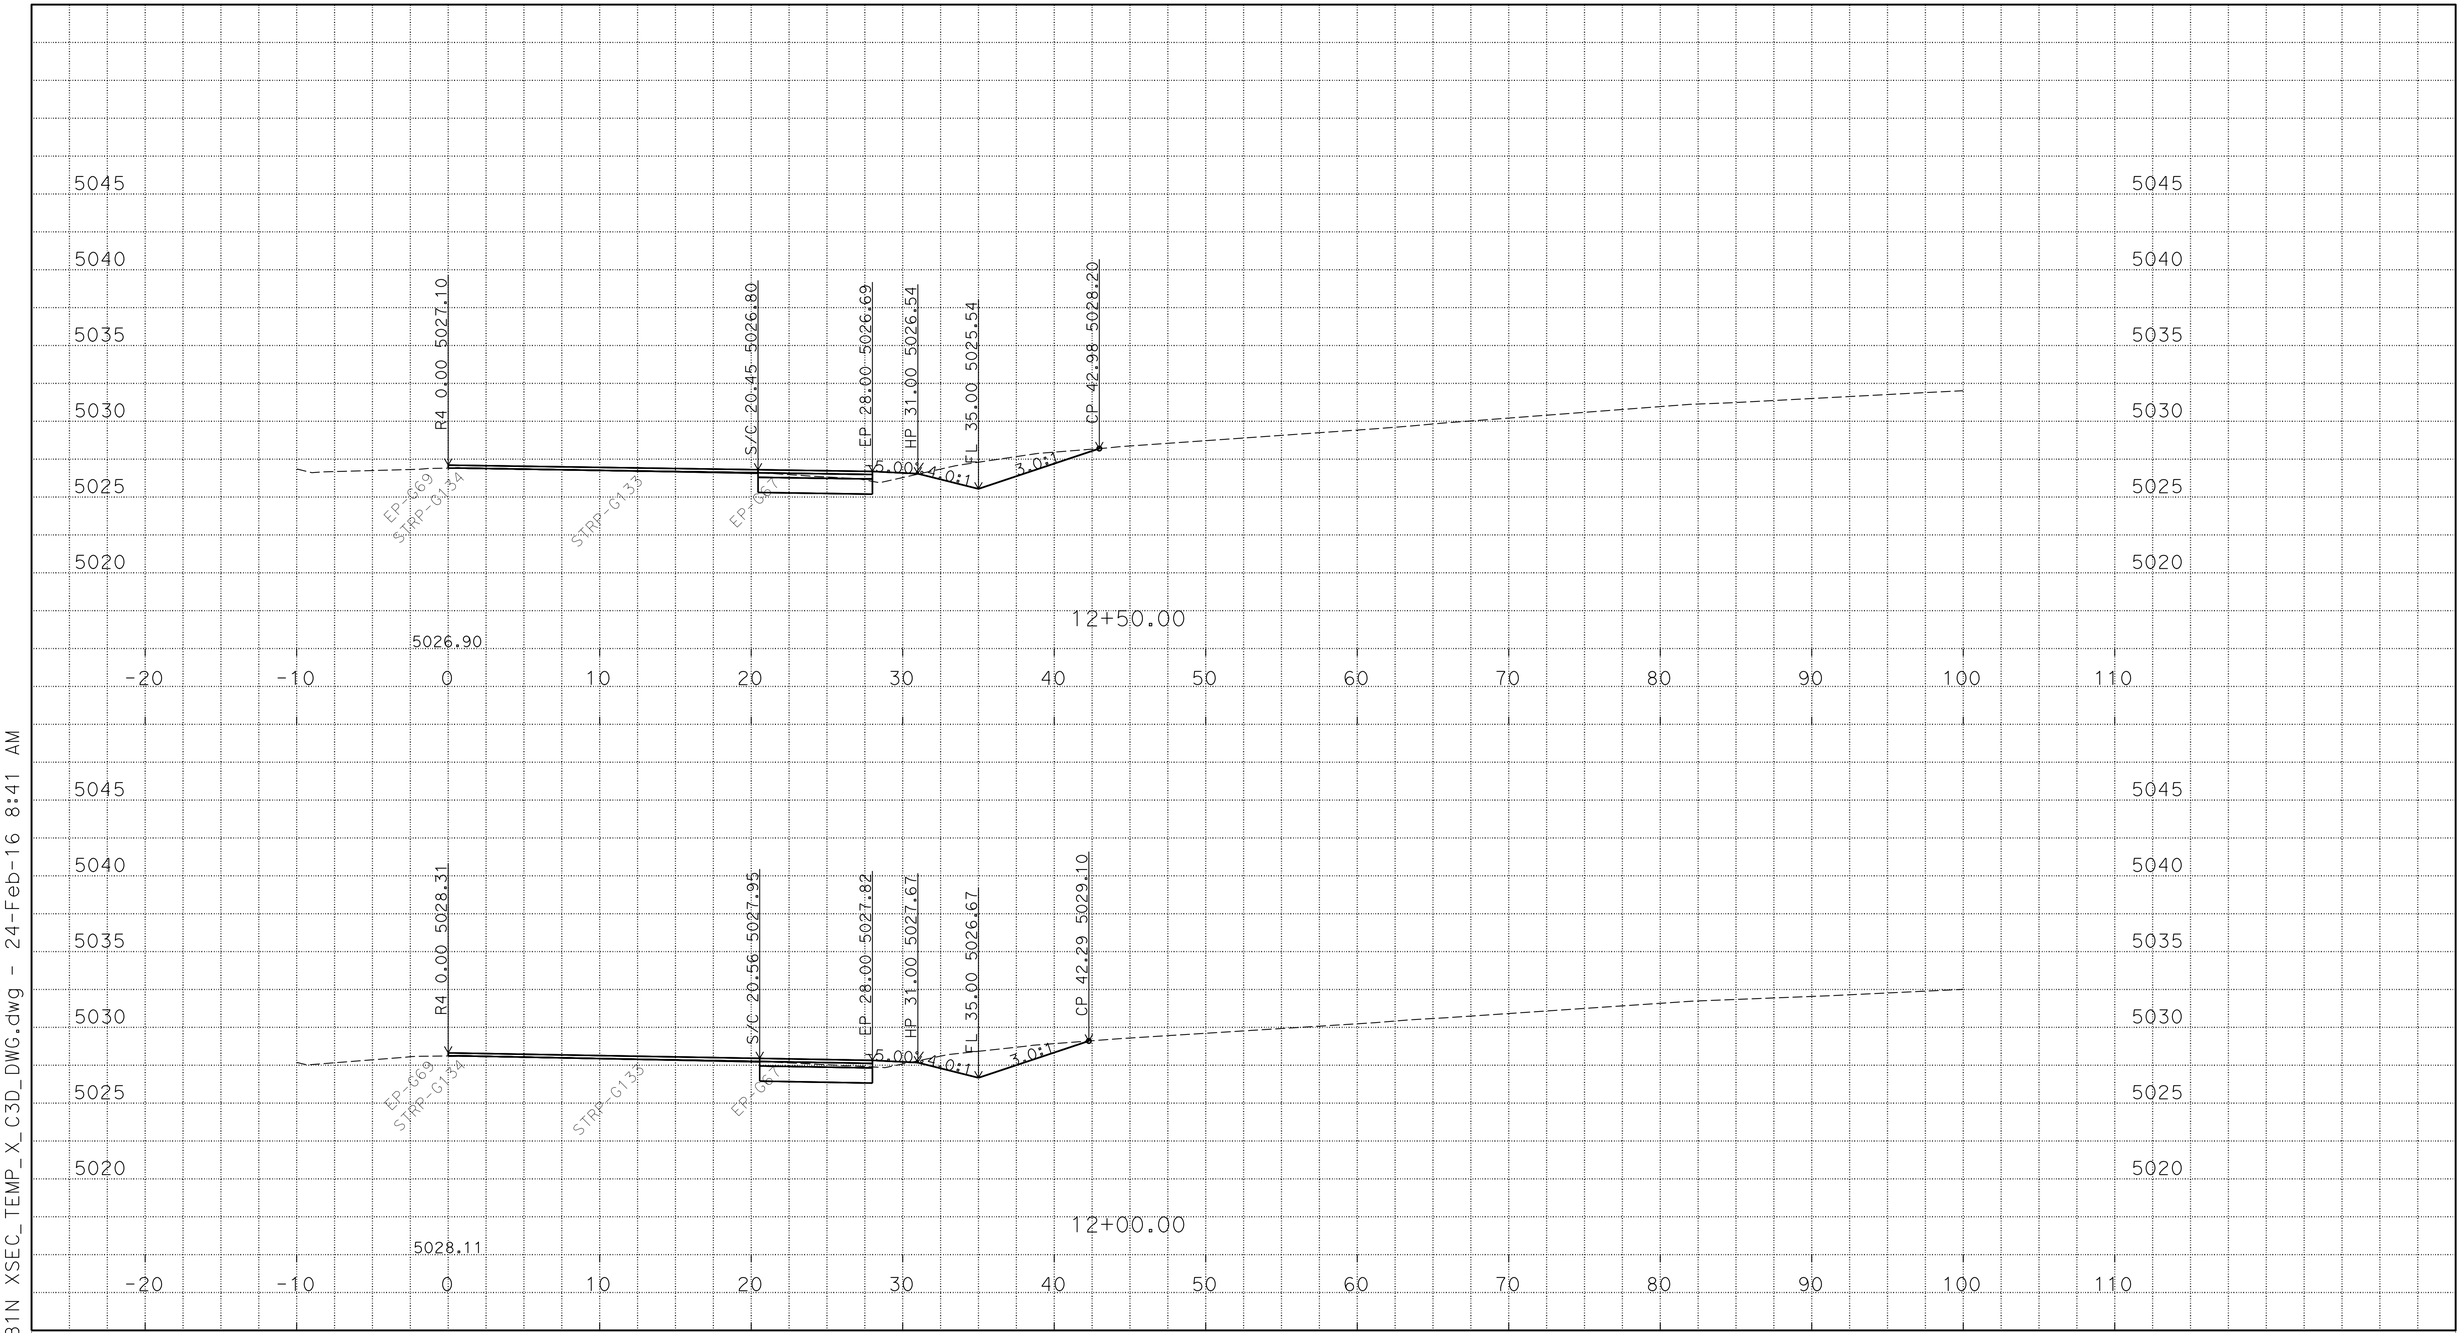

P:\proj1\02\4E420\design\C3D\XSec_Qtys
024E420 NB1N XSEC_TEMP_X_C3D_DWG.dwg - 24-Feb-16 8:41 AM

PLOTTED DATE: 25-FEB-2016

SCALE: 1"=5' Horiz.
1"=5' Vert.

CREATED BY: S117566

CONTRACT: 02-4E4204

DIST/CO/RTE/PM: 02/Las/Sie/395/0.0-5.6/0.0-3.1

PROJECT ID: 02 0002 0283

"R4" LINE
CROSS SECTIONS
40 OF 45

FOR EARTHWORK DEVELOPMENT ONLY

All Dimensions are U.S. Survey Feet

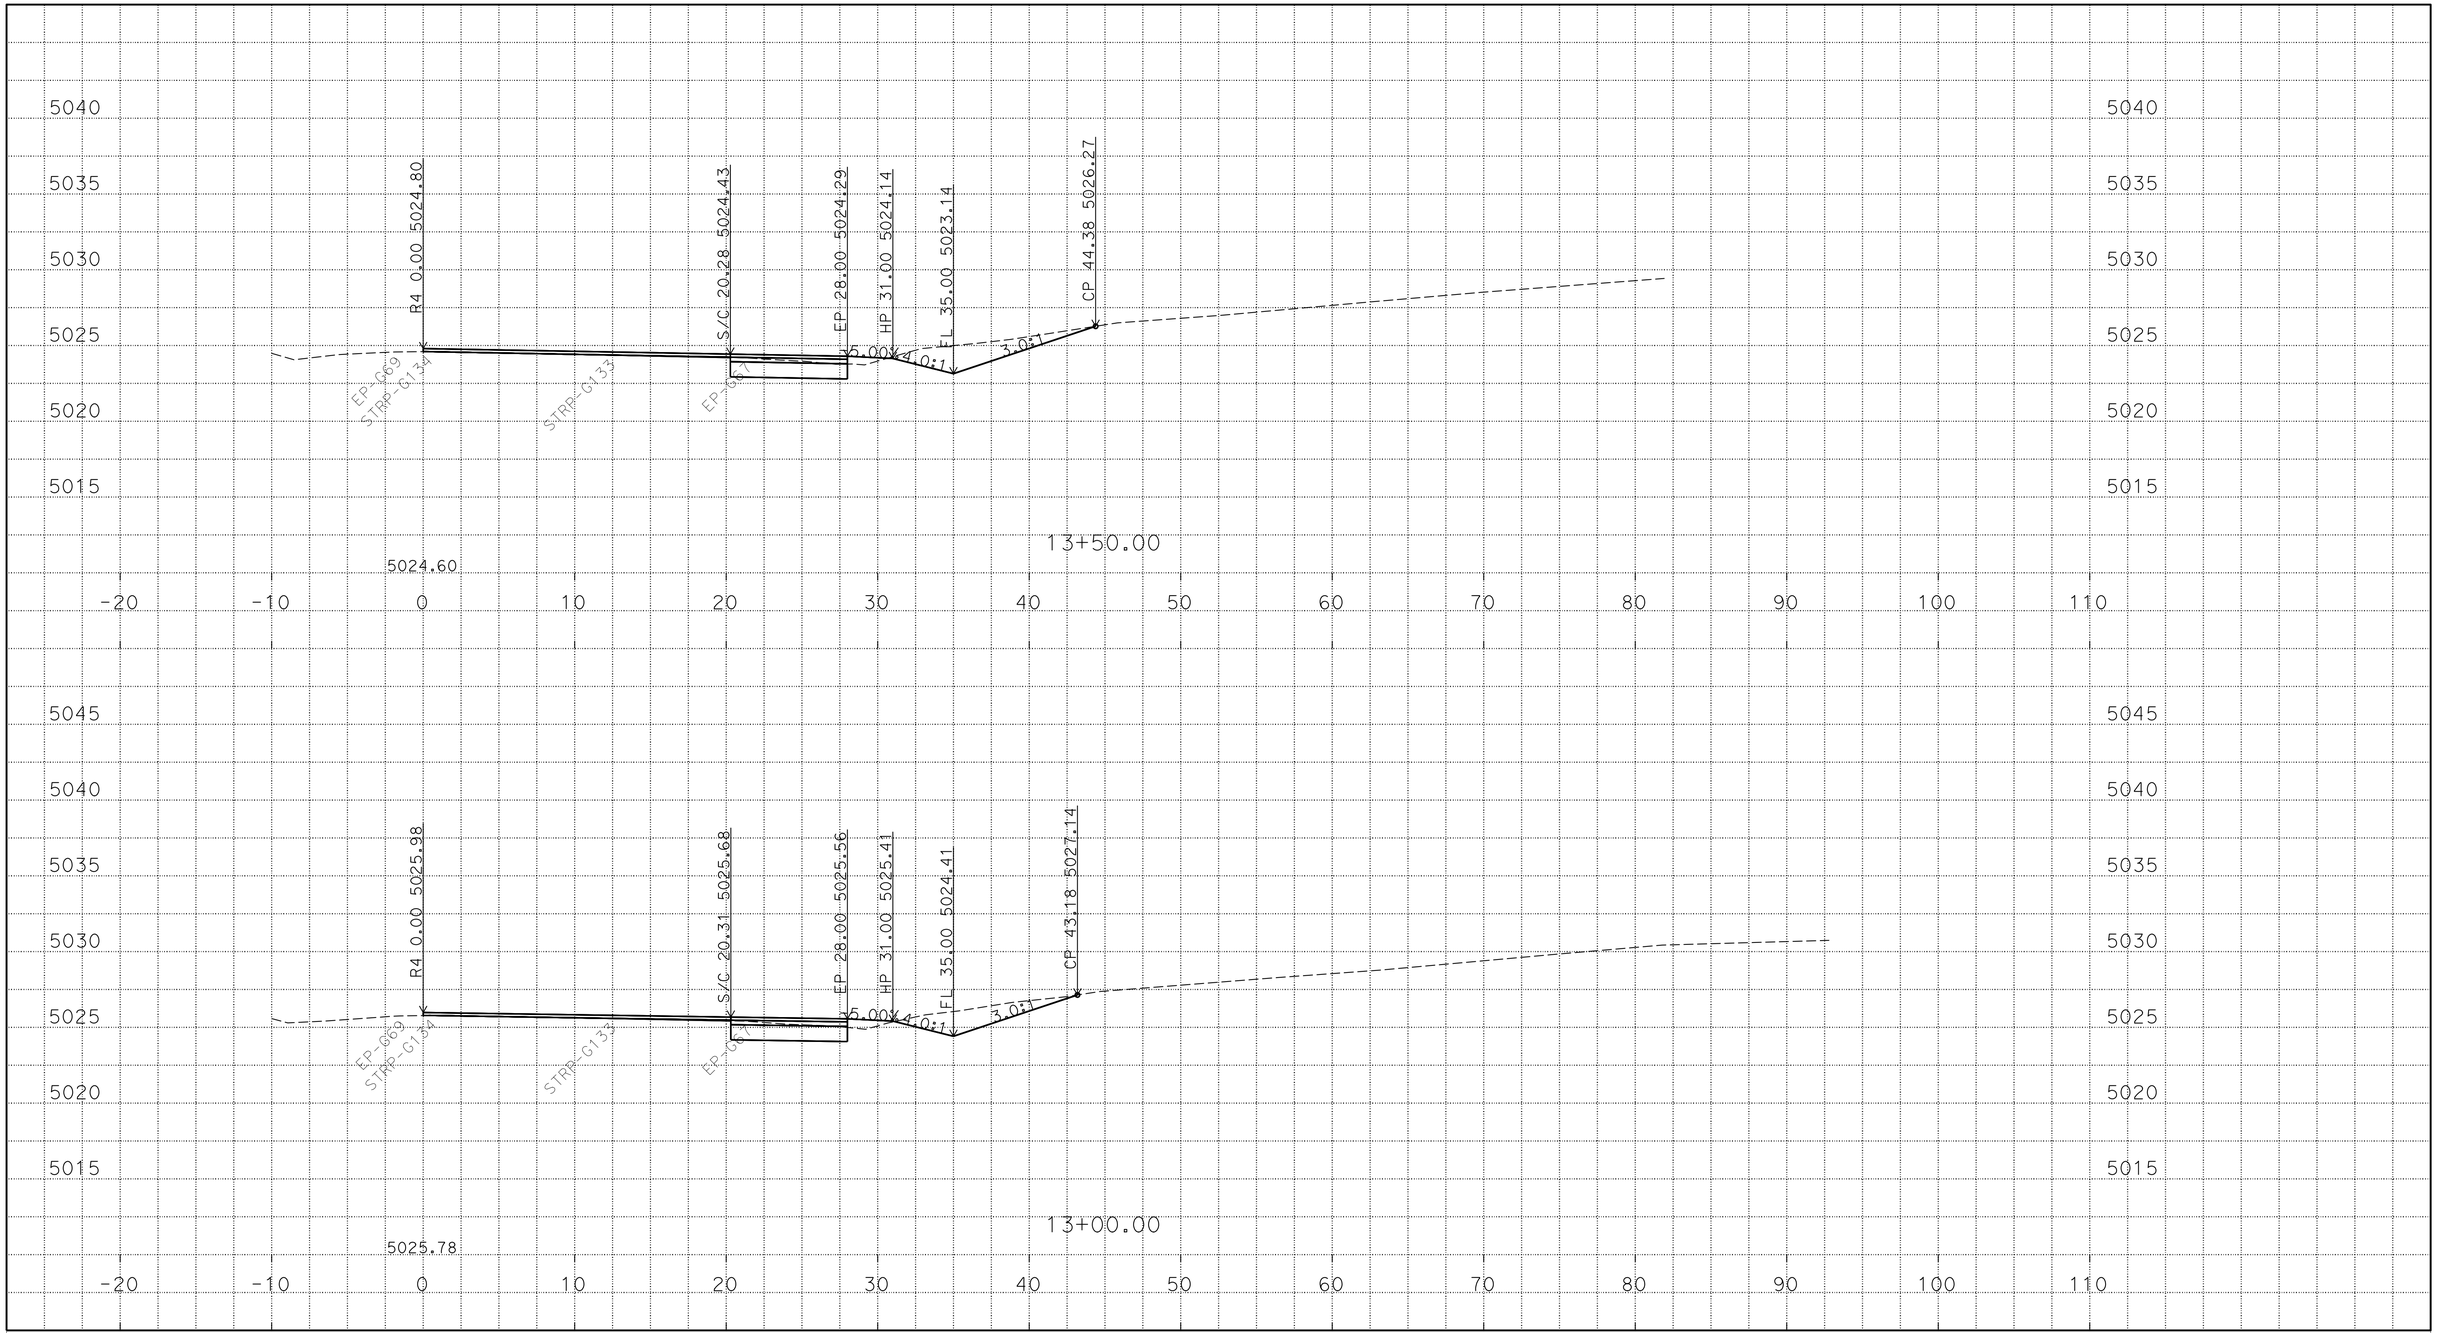

P:\proj1\02\4E420\design\C3D\XSec_Qtys
024E420 NB1N XSEC_TEMP_X_C3D_DWG.dwg - 24-Feb-16 8:41 AM

PLOTTED DATE: 25-FEB-2016

SCALE: 1"=5' Horiz.
1"=5' Vert.

CREATED BY: S117566

CONTRACT: 02-4E4204

DIST/CO/RTE/PM: 02/Las/Sie/395/0.0-5.6/0.0-3.1

PROJECT ID: 02 0002 0283

"R4" LINE
CROSS SECTIONS

FOR EARTHWORK DEVELOPMENT ONLY

All Dimensions are U.S. Survey Feet

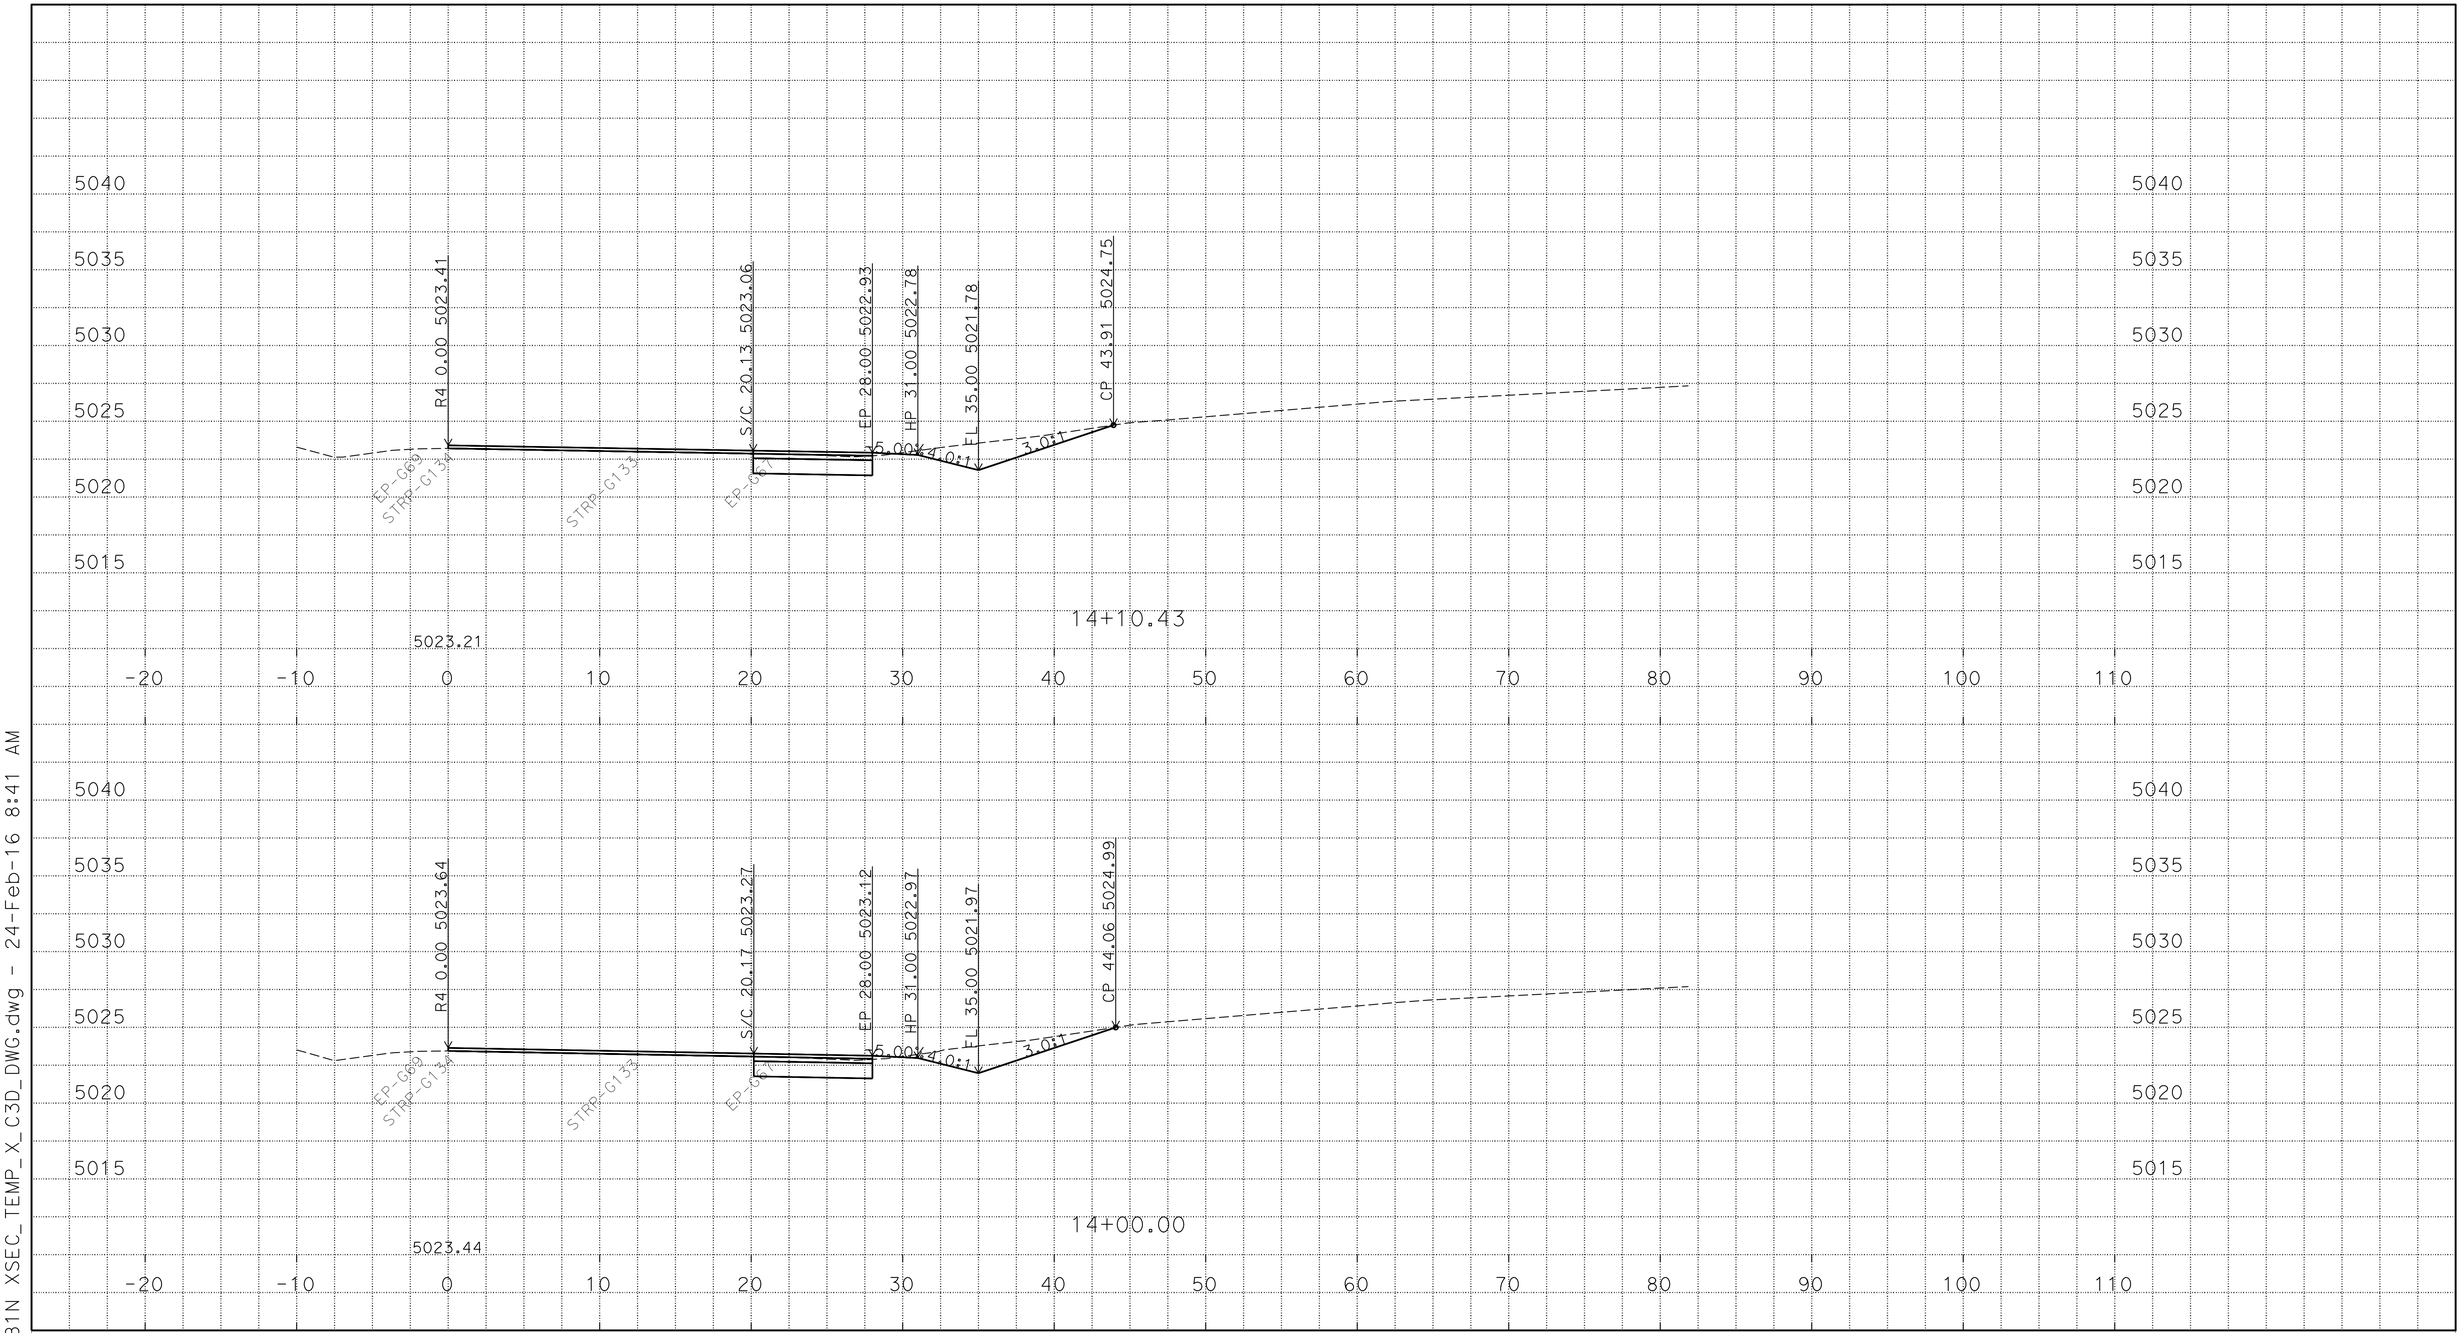

P:\proj1\02\4E420\design\C3D\XSec_Qtys
024E420 NB1N XSEC_TEMP_X_C3D_DWG.dwg - 24-Feb-16 8:41 AM

PLOTTED DATE: 25-FEB-2016

SCALE: 1"=5' Horiz.
1"=5' Vert.

CREATED BY: S117566

CONTRACT: 02-4E4204

DIST/CO/RTE/PM: 02/Las/Sie/395/0.0-5.6/0.0-3.1

PROJECT ID: 02 0002 0283

"R4" LINE
CROSS SECTIONS
42 OF 45

FOR EARTHWORK DEVELOPMENT ONLY

All Dimensions are U.S. Survey Feet

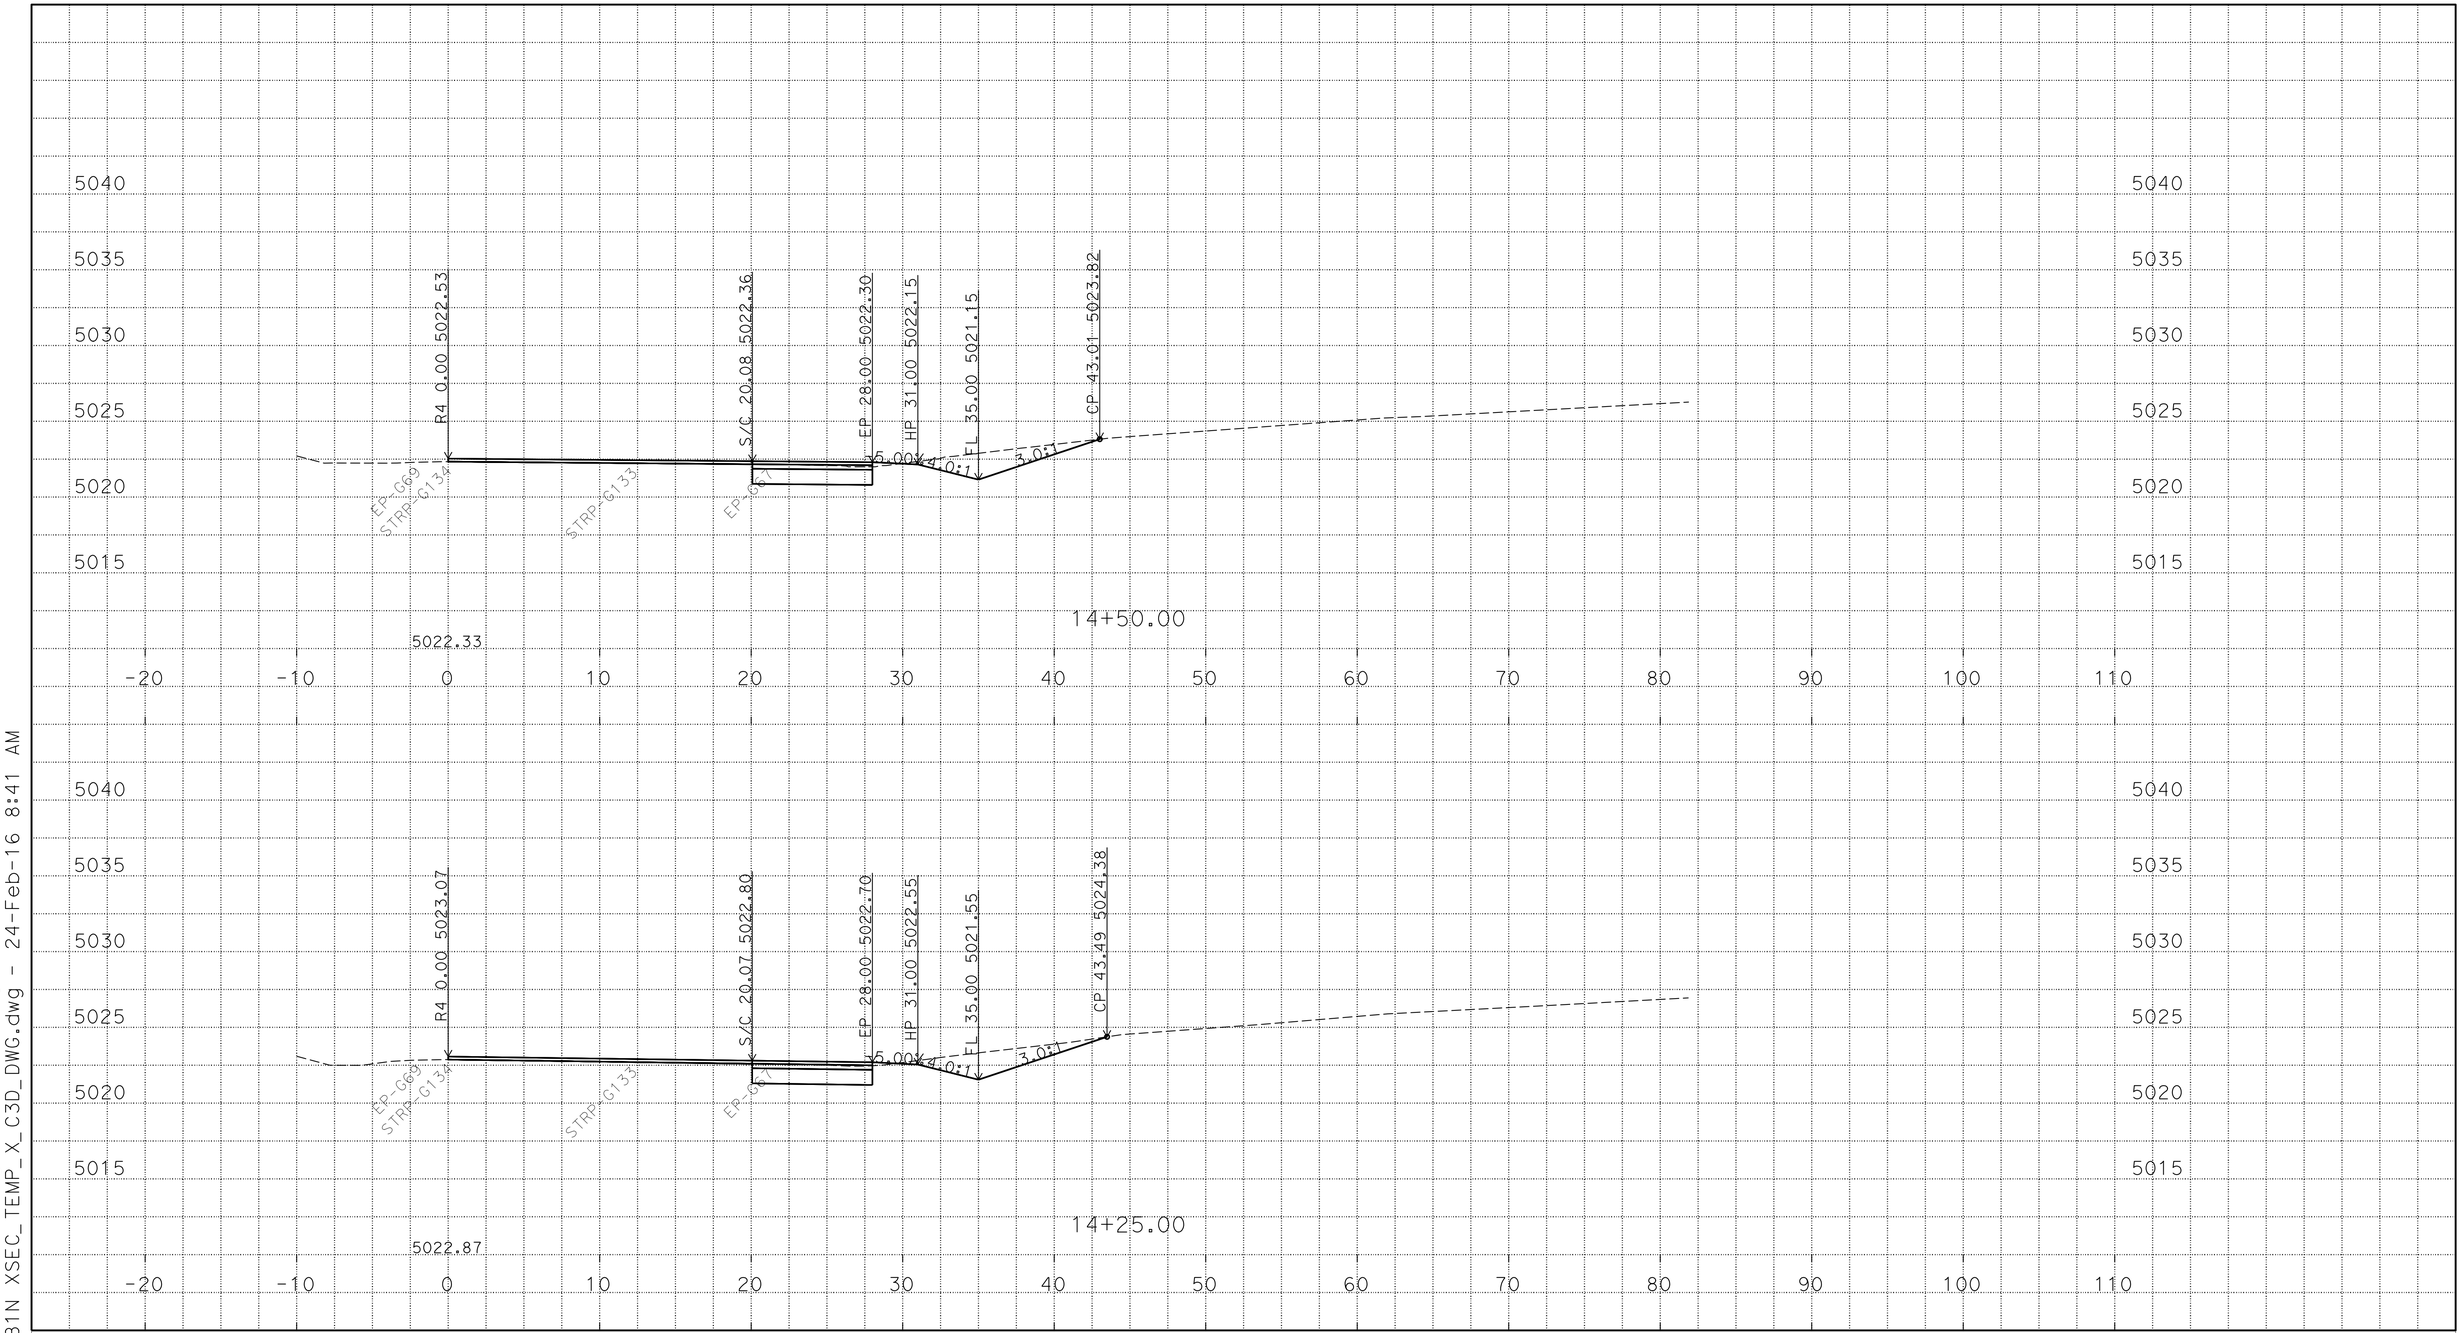

P:\proj1\02\4E420\design\C3D\XSec_Qtys
024E420 NB1N XSEC_TEMP_X_C3D_DWG.dwg - 24-Feb-16 8:41 AM

PLOTTED DATE: 25-FEB-2016

SCALE: 1"=5' Horiz.
1"=5' Vert.

CREATED BY: S117566

CONTRACT: 02-4E4204

DIST/CO/RTE/PM: 02/Las/Sie/395/0.0-5.6/0.0-3.1

PROJECT ID: 02 0002 0283

"R4" LINE
CROSS SECTIONS
43 OF 45

FOR EARTHWORK DEVELOPMENT ONLY

All Dimensions are U.S. Survey Feet

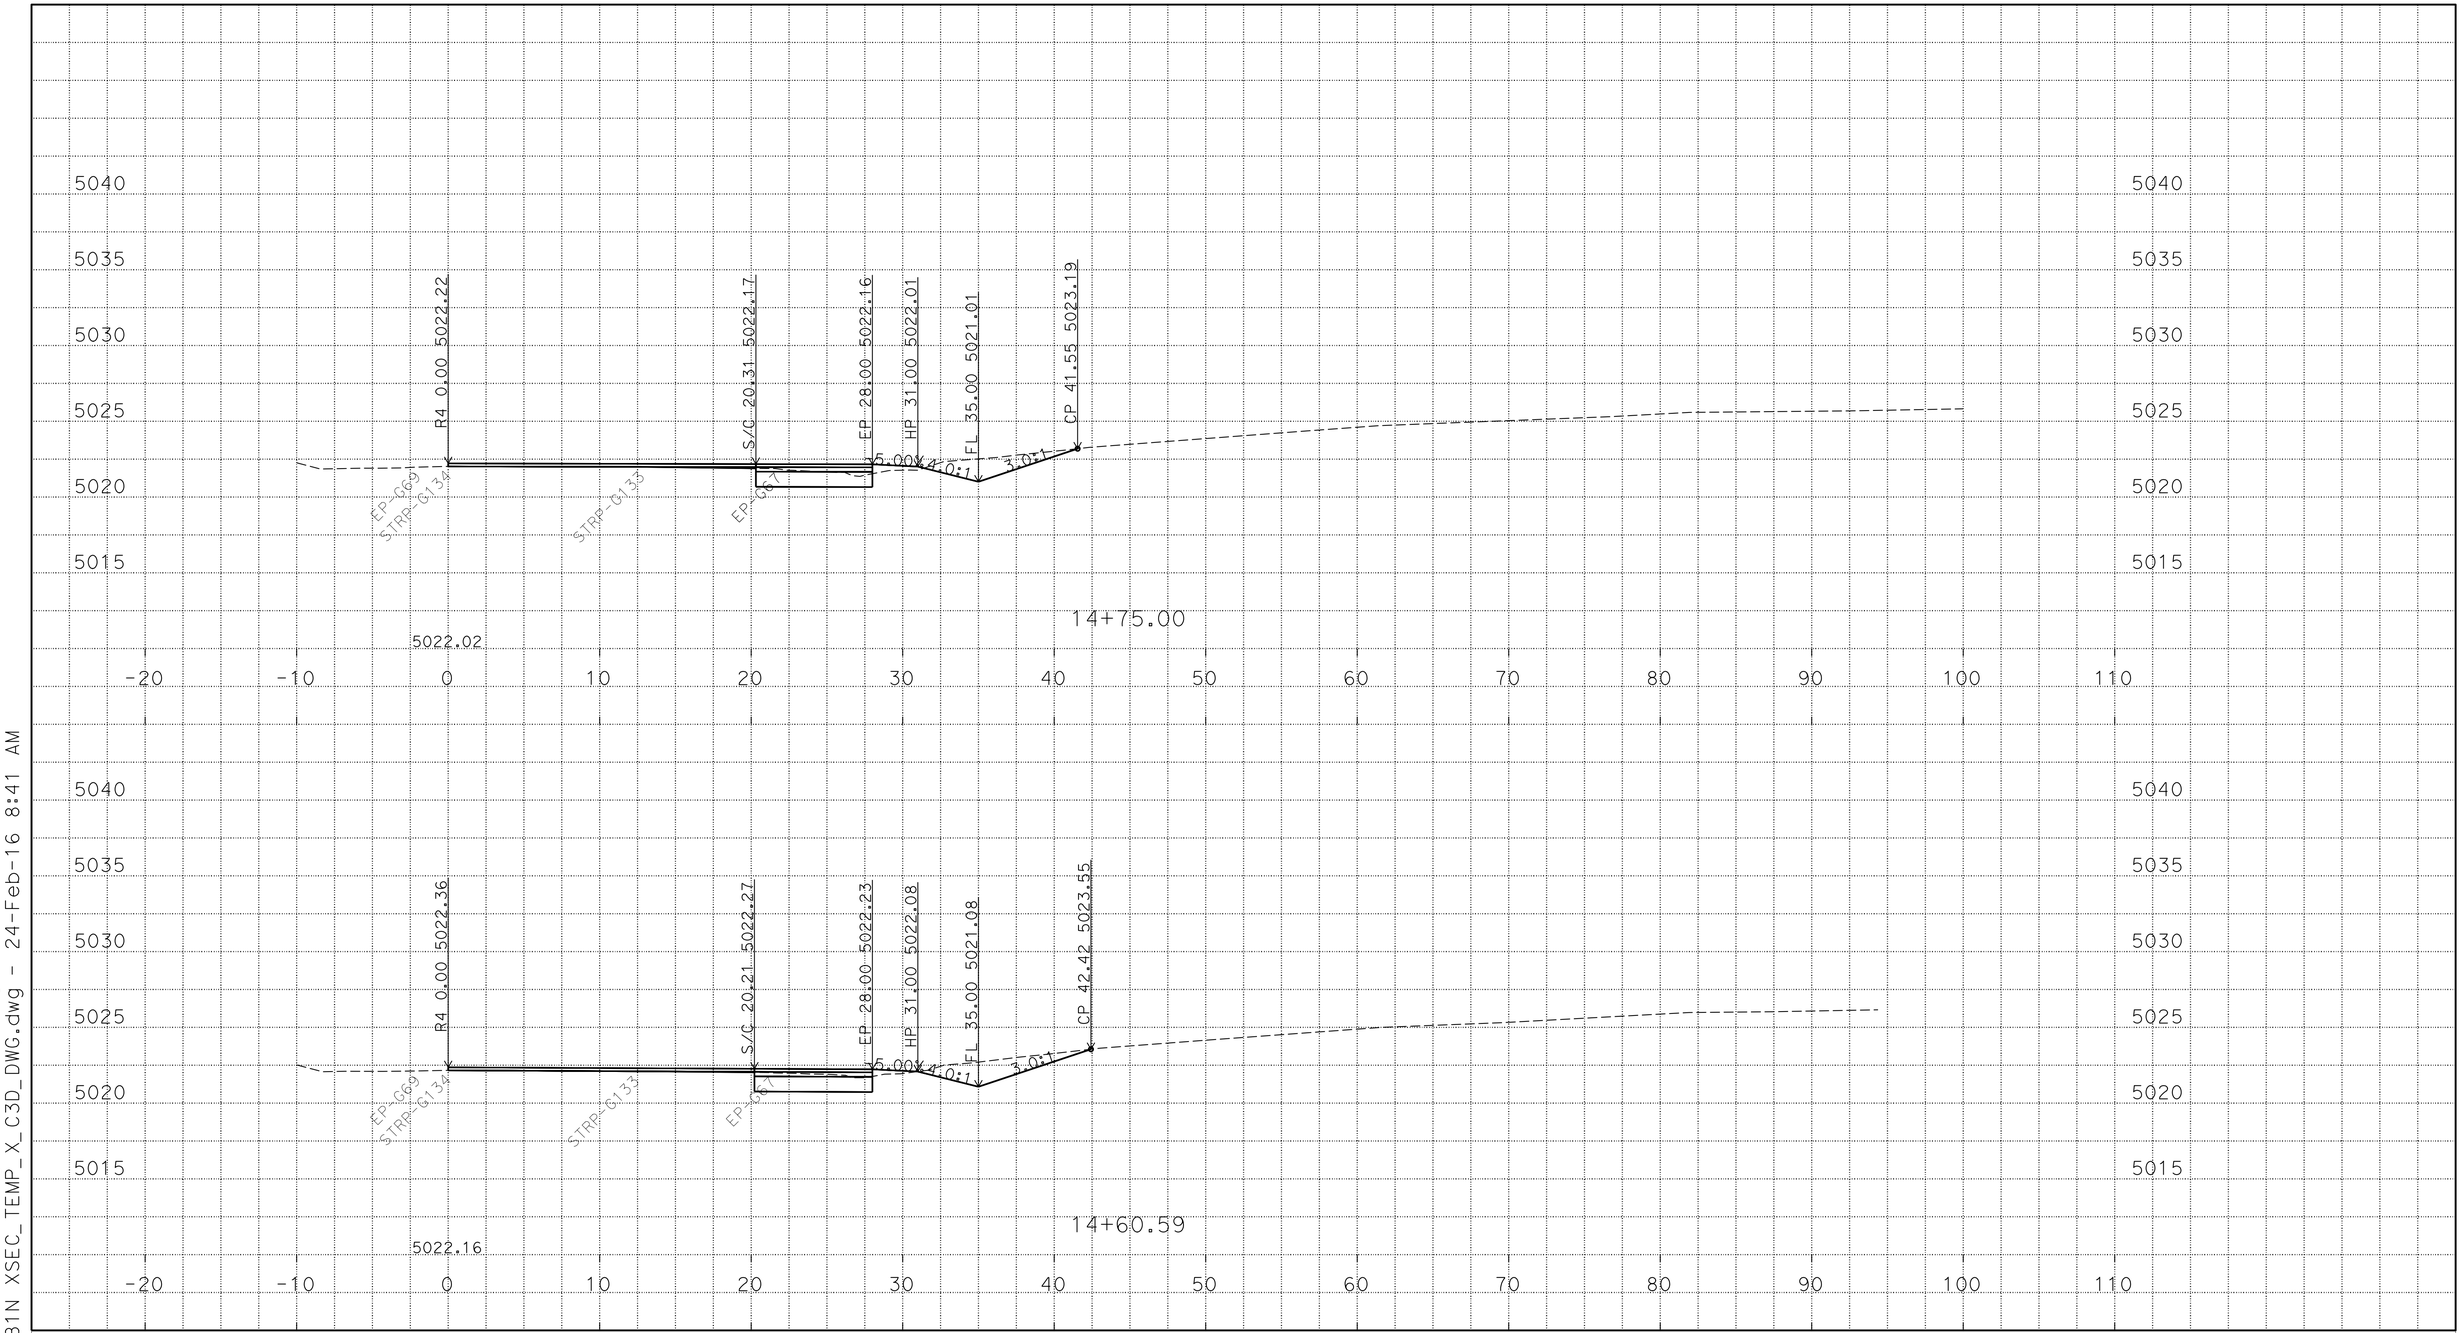

P:\proj1\02\4E420\design\C3D\XSec_Qtys
024E420 NB1N XSEC_TEMP_X_C3D_DWG.dwg - 24-Feb-16 8:41 AM

PLOTTED DATE: 25-FEB-2016

SCALE: 1"=5' Horiz.
1"=5' Vert.

CREATED BY: S117566

CONTRACT: 02-4E4204

DIST/CO/RTE/PM: 02/Las/Sie/395/0.0-5.6/0.0-3.1

PROJECT ID: 02 0002 0283

"R4" LINE
CROSS SECTIONS
44 OF 45

FOR EARTHWORK DEVELOPMENT ONLY

All Dimensions are U.S. Survey Feet

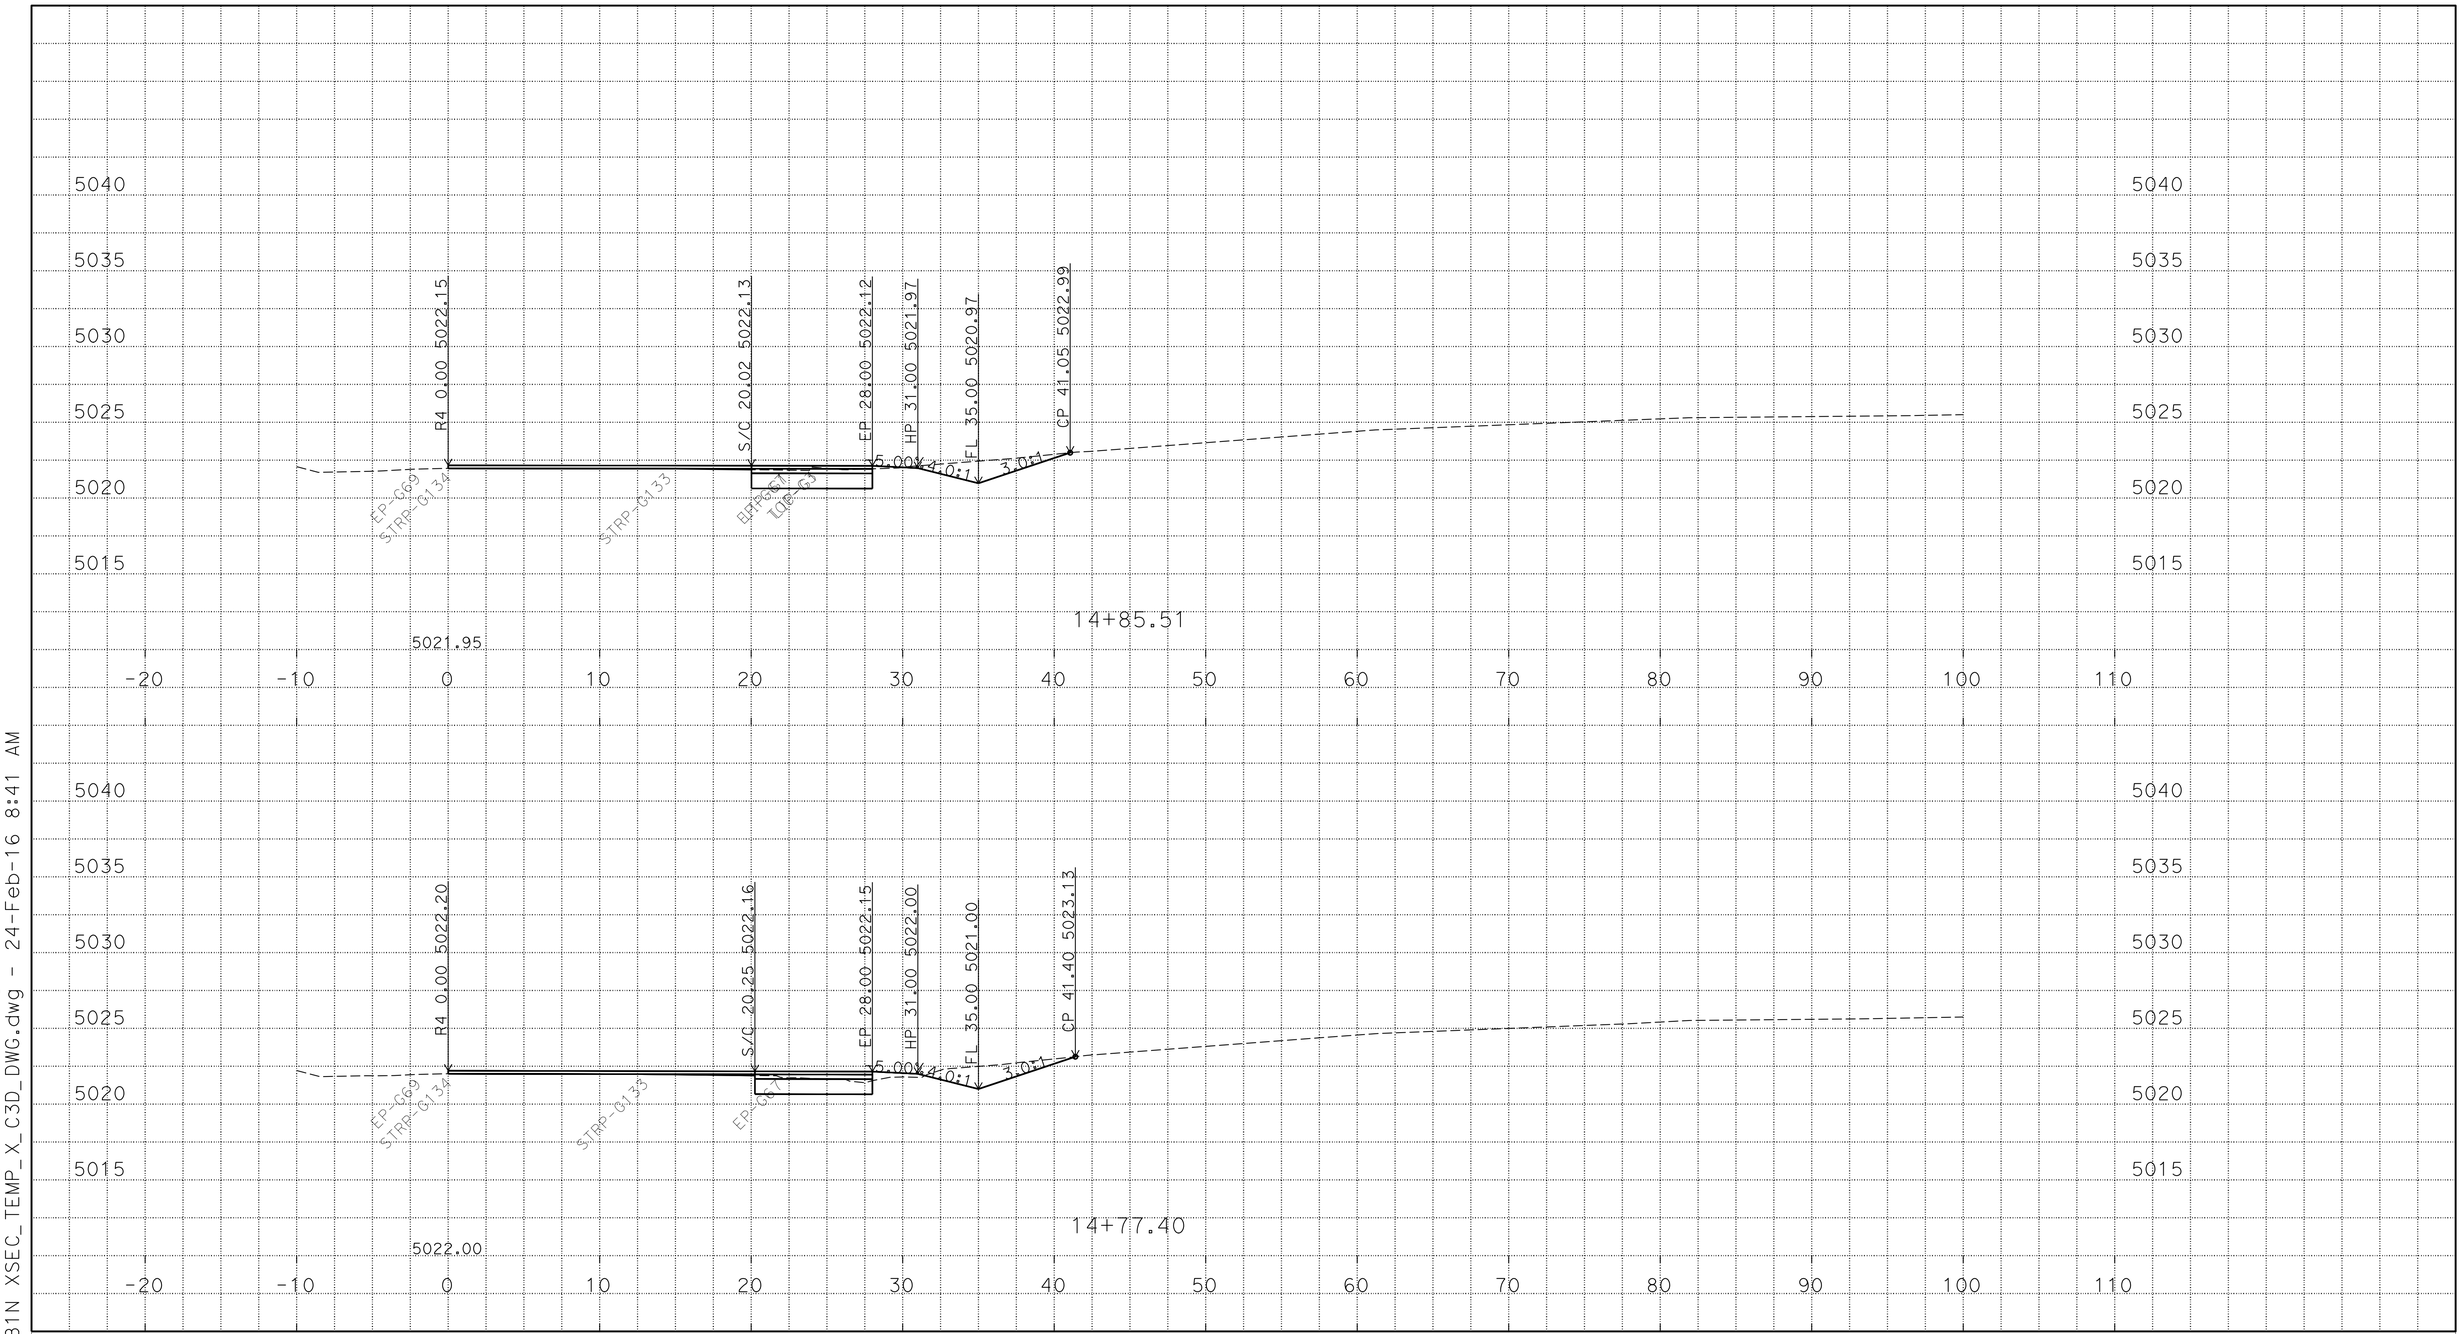

P:\proj1\02\4E420\design\C3D\XSec_Qtys
024E420 NB1N XSEC_TEMP_X_C3D_DWG.dwg - 24-Feb-16 8:41 AM

PLOTTED DATE: 25-FEB-2016

SCALE: 1"=5' Horiz.
1"=5' Vert.

CREATED BY: S117566

CONTRACT: 02-4E4204

DIST/CO/RTE/PM: 02/Las/Sie/395/0.0-5.6/0.0-3.1

PROJECT ID: 02 0002 0283

"R4" LINE
CROSS SECTIONS
45 OF 45

FOR EARTHWORK DEVELOPMENT ONLY

All Dimensions are U.S. Survey Feet

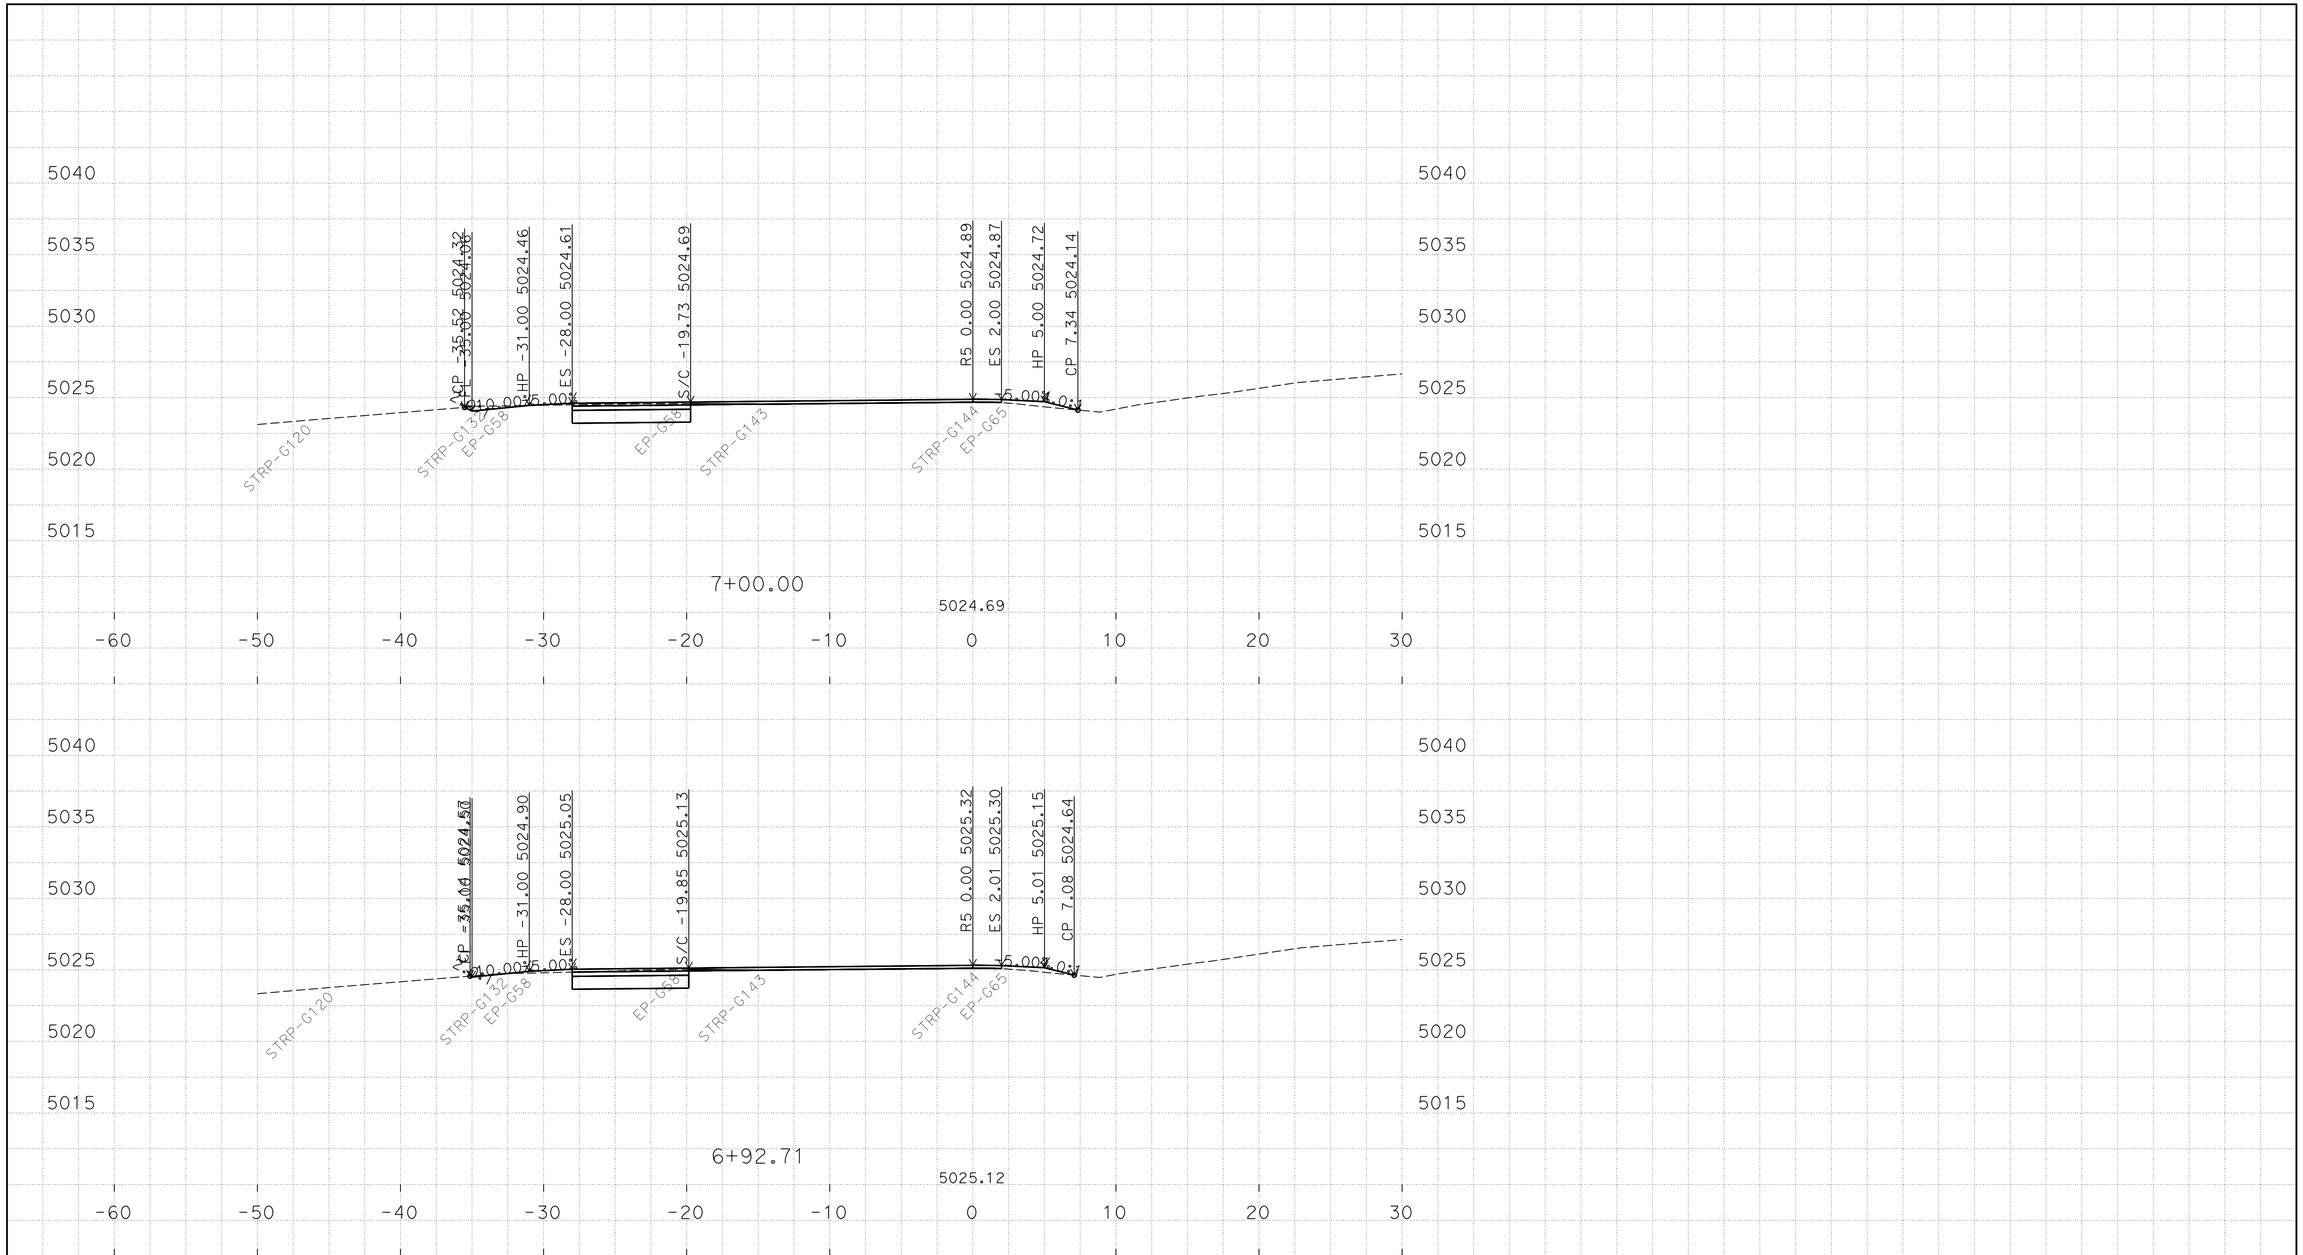

P:\proj1\02\4E420\design\C3D\XSec_Qtys
024E420 SB1N XSEC_TEMP_X_C3D_DWG.dwg - 18-Jan-16 12:47 PM

PLOTTED DATE: 25-FEB-2016

SCALE: 1"=5' Horiz.
1"=5' Vert.

CREATED BY: S117566

CONTRACT: 02-4E4204

DIST/CO/RTE/PM: 02/Las/Sie/395/0.0-5.6/0.0-3.1

PROJECT ID: 02 0002 0283

"R5" LINE
CROSS SECTIONS
1 OF 9

FOR EARTHWORK DEVELOPMENT ONLY

All Dimensions are U.S. Survey Feet

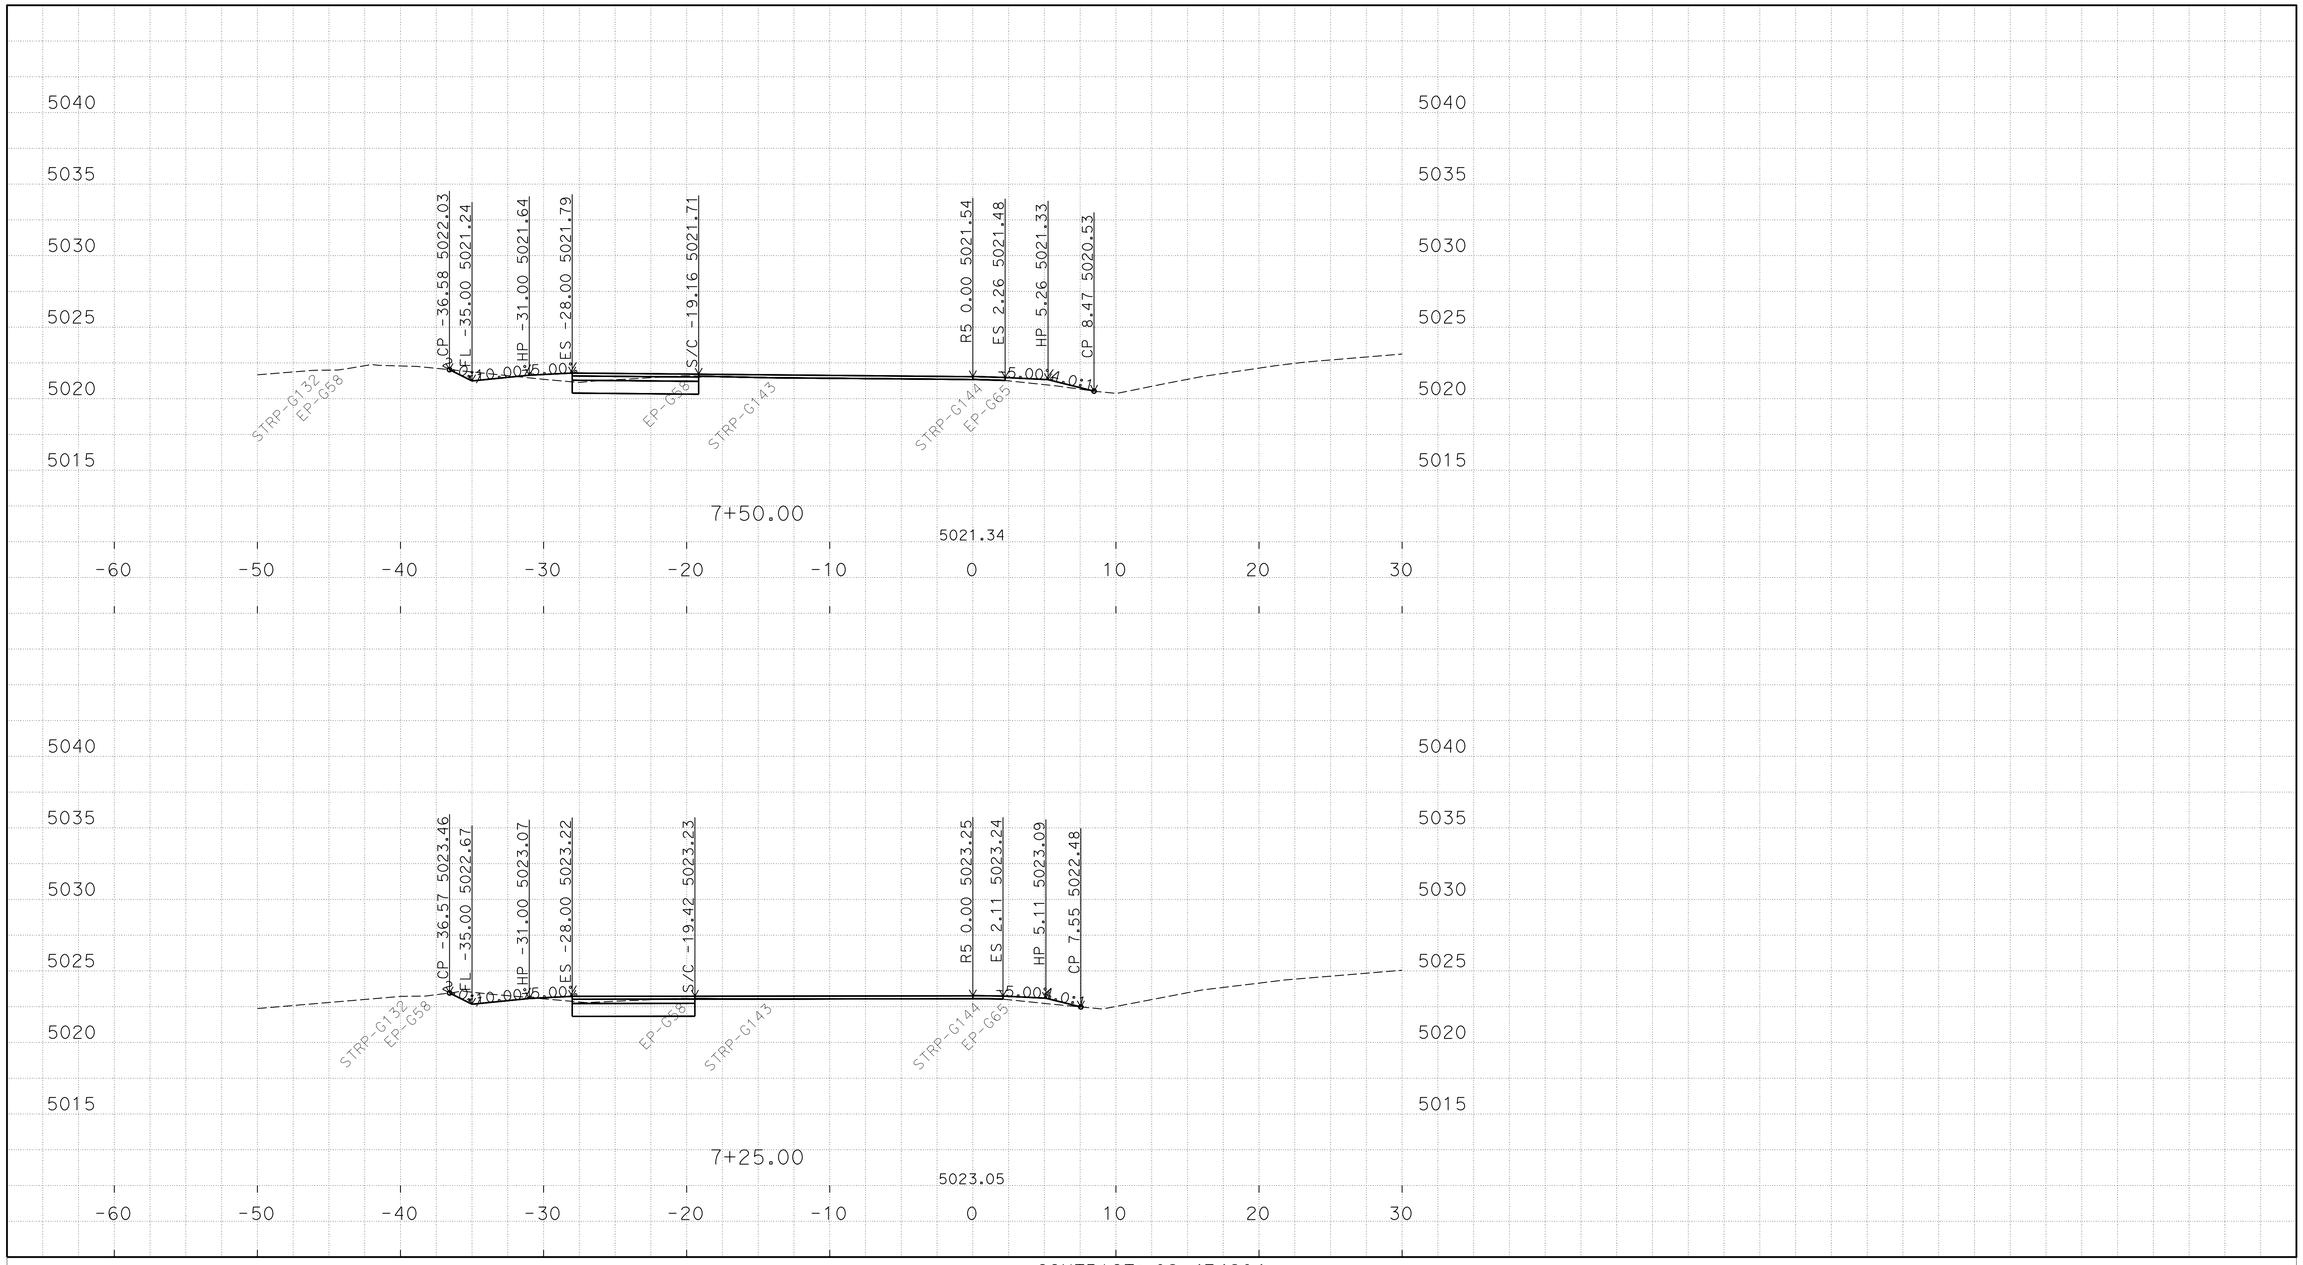

P:\proj\02\4E420\design\C3D\XSec_Qtys
024E420 SB1N XSEC_TEMP_X_C3D_DWG.dwg - 18-Jan-16 12:47 PM

PLOTTED DATE: 25-FEB-2016

SCALE: 1"=5' Horiz.
1"=5' Vert.

CREATED BY: S117566

CONTRACT: 02-4E4204

DIST/CO/RTE/PM: 02/Las/Sie/395/0.0-5.6/0.0-3.1

PROJECT ID: 02 0002 0283

"R5" LINE
CROSS SECTIONS
2 OF 9

FOR EARTHWORK DEVELOPMENT ONLY

All Dimensions are U.S. Survey Feet

P:\proj\02\4E420\design\C3D\XSec_Qtys
024E420 SB1N XSEC_TEMP_X_C3D_DWG.dwg - 18-Jan-16 12:47 PM

PLOTTED DATE: 25-FEB-2016

SCALE: 1"=5' Horiz.
1"=5' Vert.

CREATED BY: S117566

CONTRACT: 02-4E4204

DIST/CO/RTE/PM: 02/Las/Sie/395/0.0-5.6/0.0-3.1

PROJECT ID: 02 0002 0283

"R5" LINE
CROSS SECTIONS
3 OF 9

FOR EARTHWORK DEVELOPMENT ONLY

All Dimensions are U.S. Survey Feet

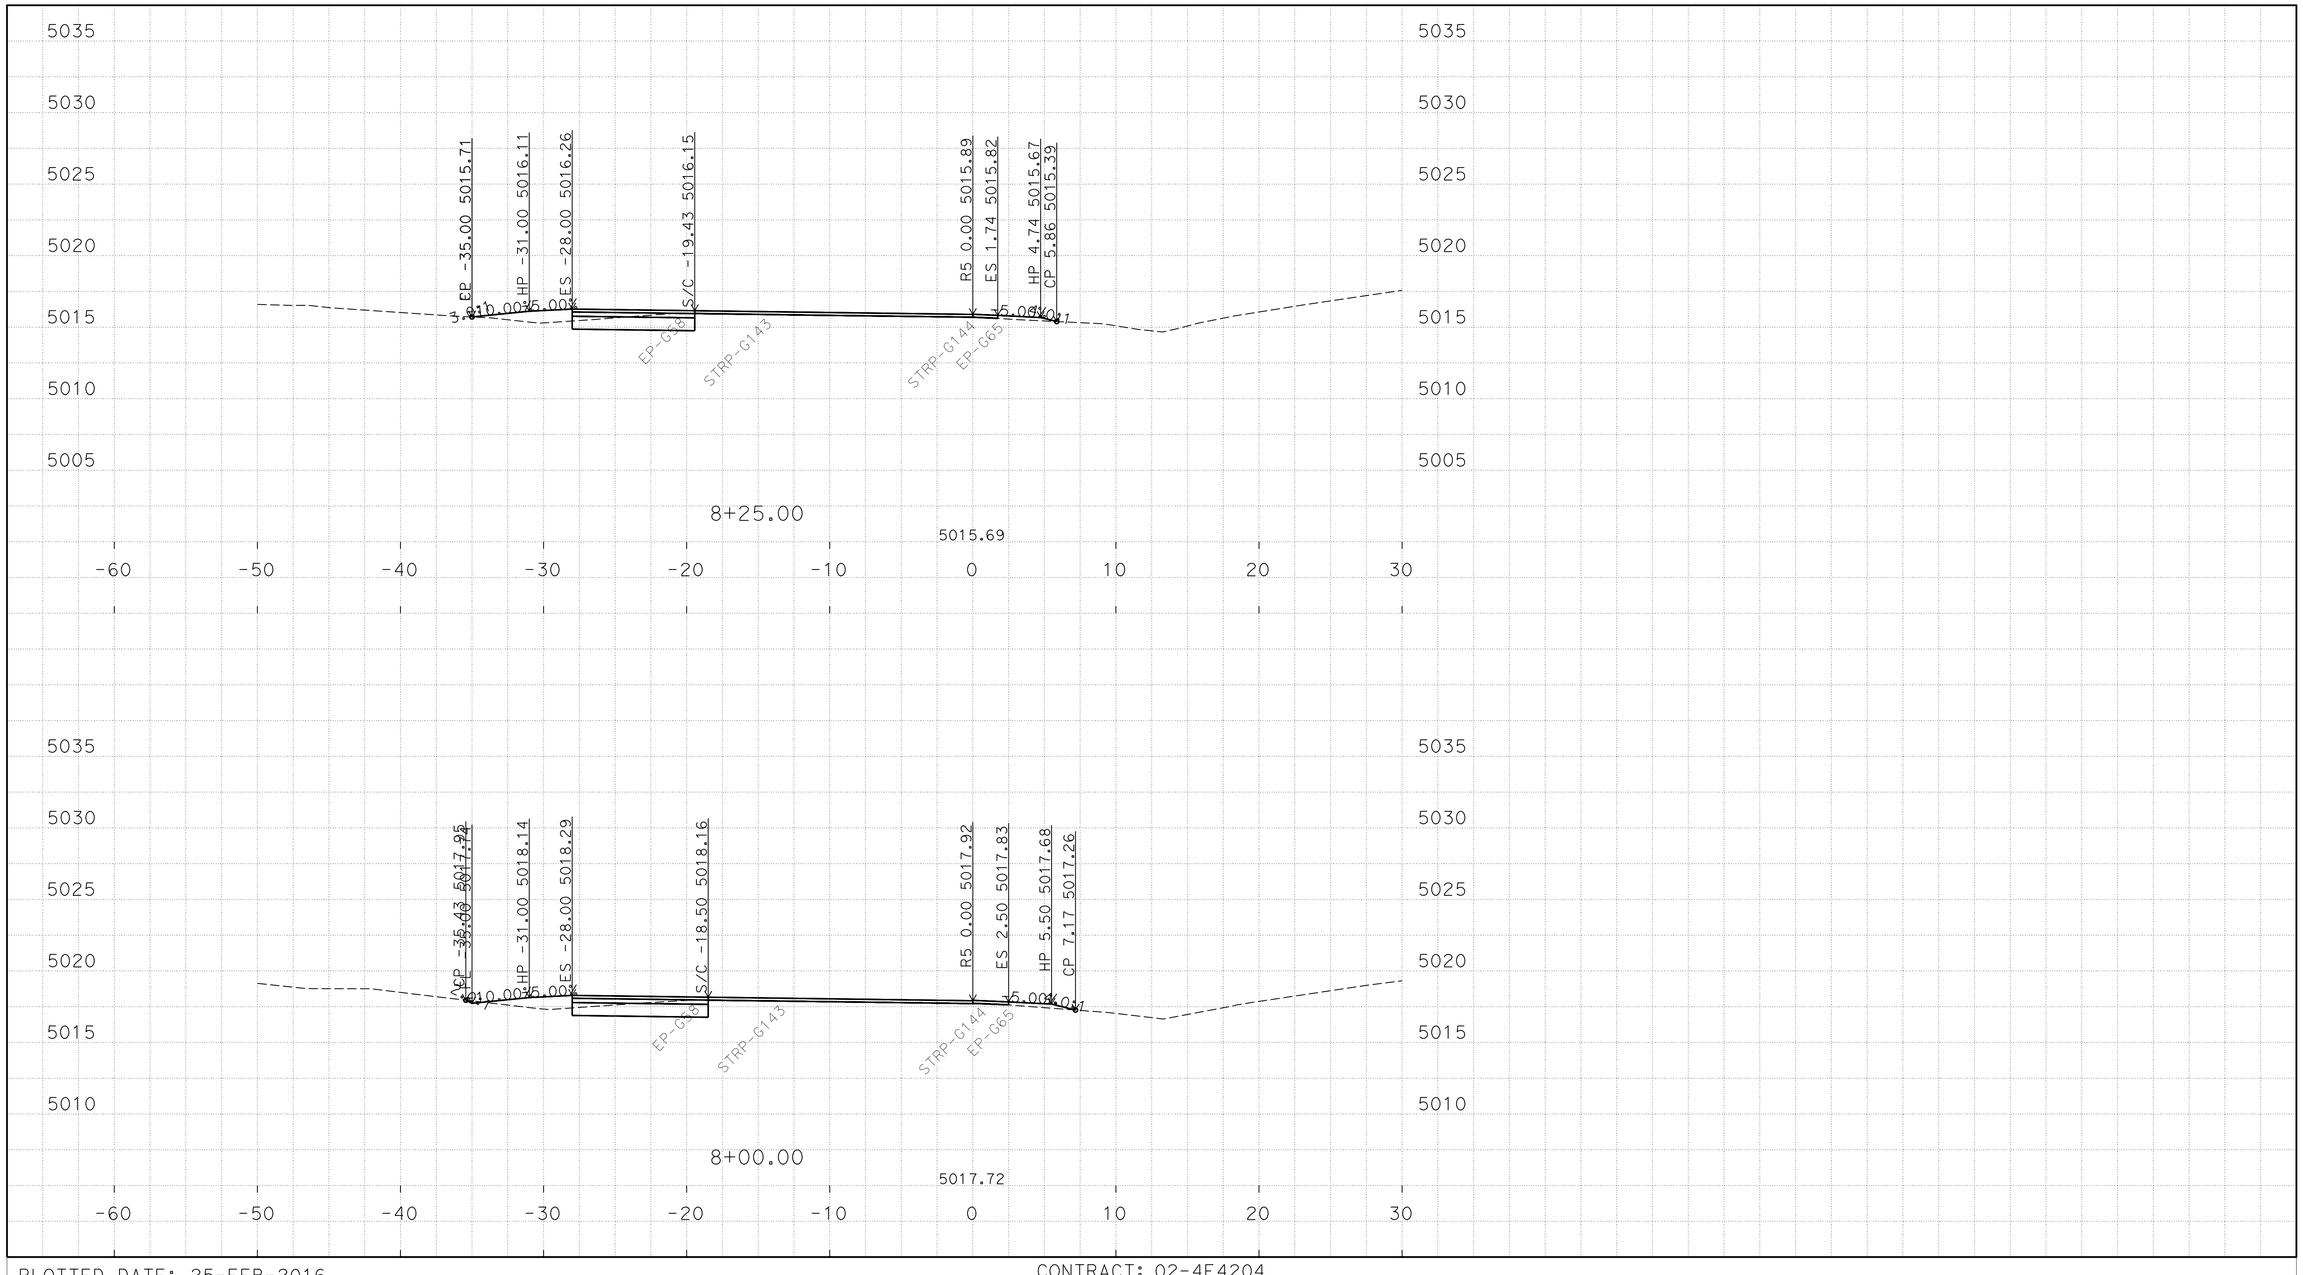

P:\proj\02\4E420\design\C3D\XSec_Qtys
024E420 SB1N XSEC_TEMP_X_C3D_DWG.dwg - 18-Jan-16 12:47 PM

PLOTTED DATE: 25-FEB-2016

SCALE: 1"=5' Horiz.
1"=5' Vert.

CREATED BY: S117566

CONTRACT: 02-4E4204

DIST/CO/RTE/PM: 02/Las/Sie/395/0.0-5.6/0.0-3.1

PROJECT ID: 02 0002 0283

"R5" LINE
CROSS SECTIONS
4 OF 9

FOR EARTHWORK DEVELOPMENT ONLY

All Dimensions are U.S. Survey Feet

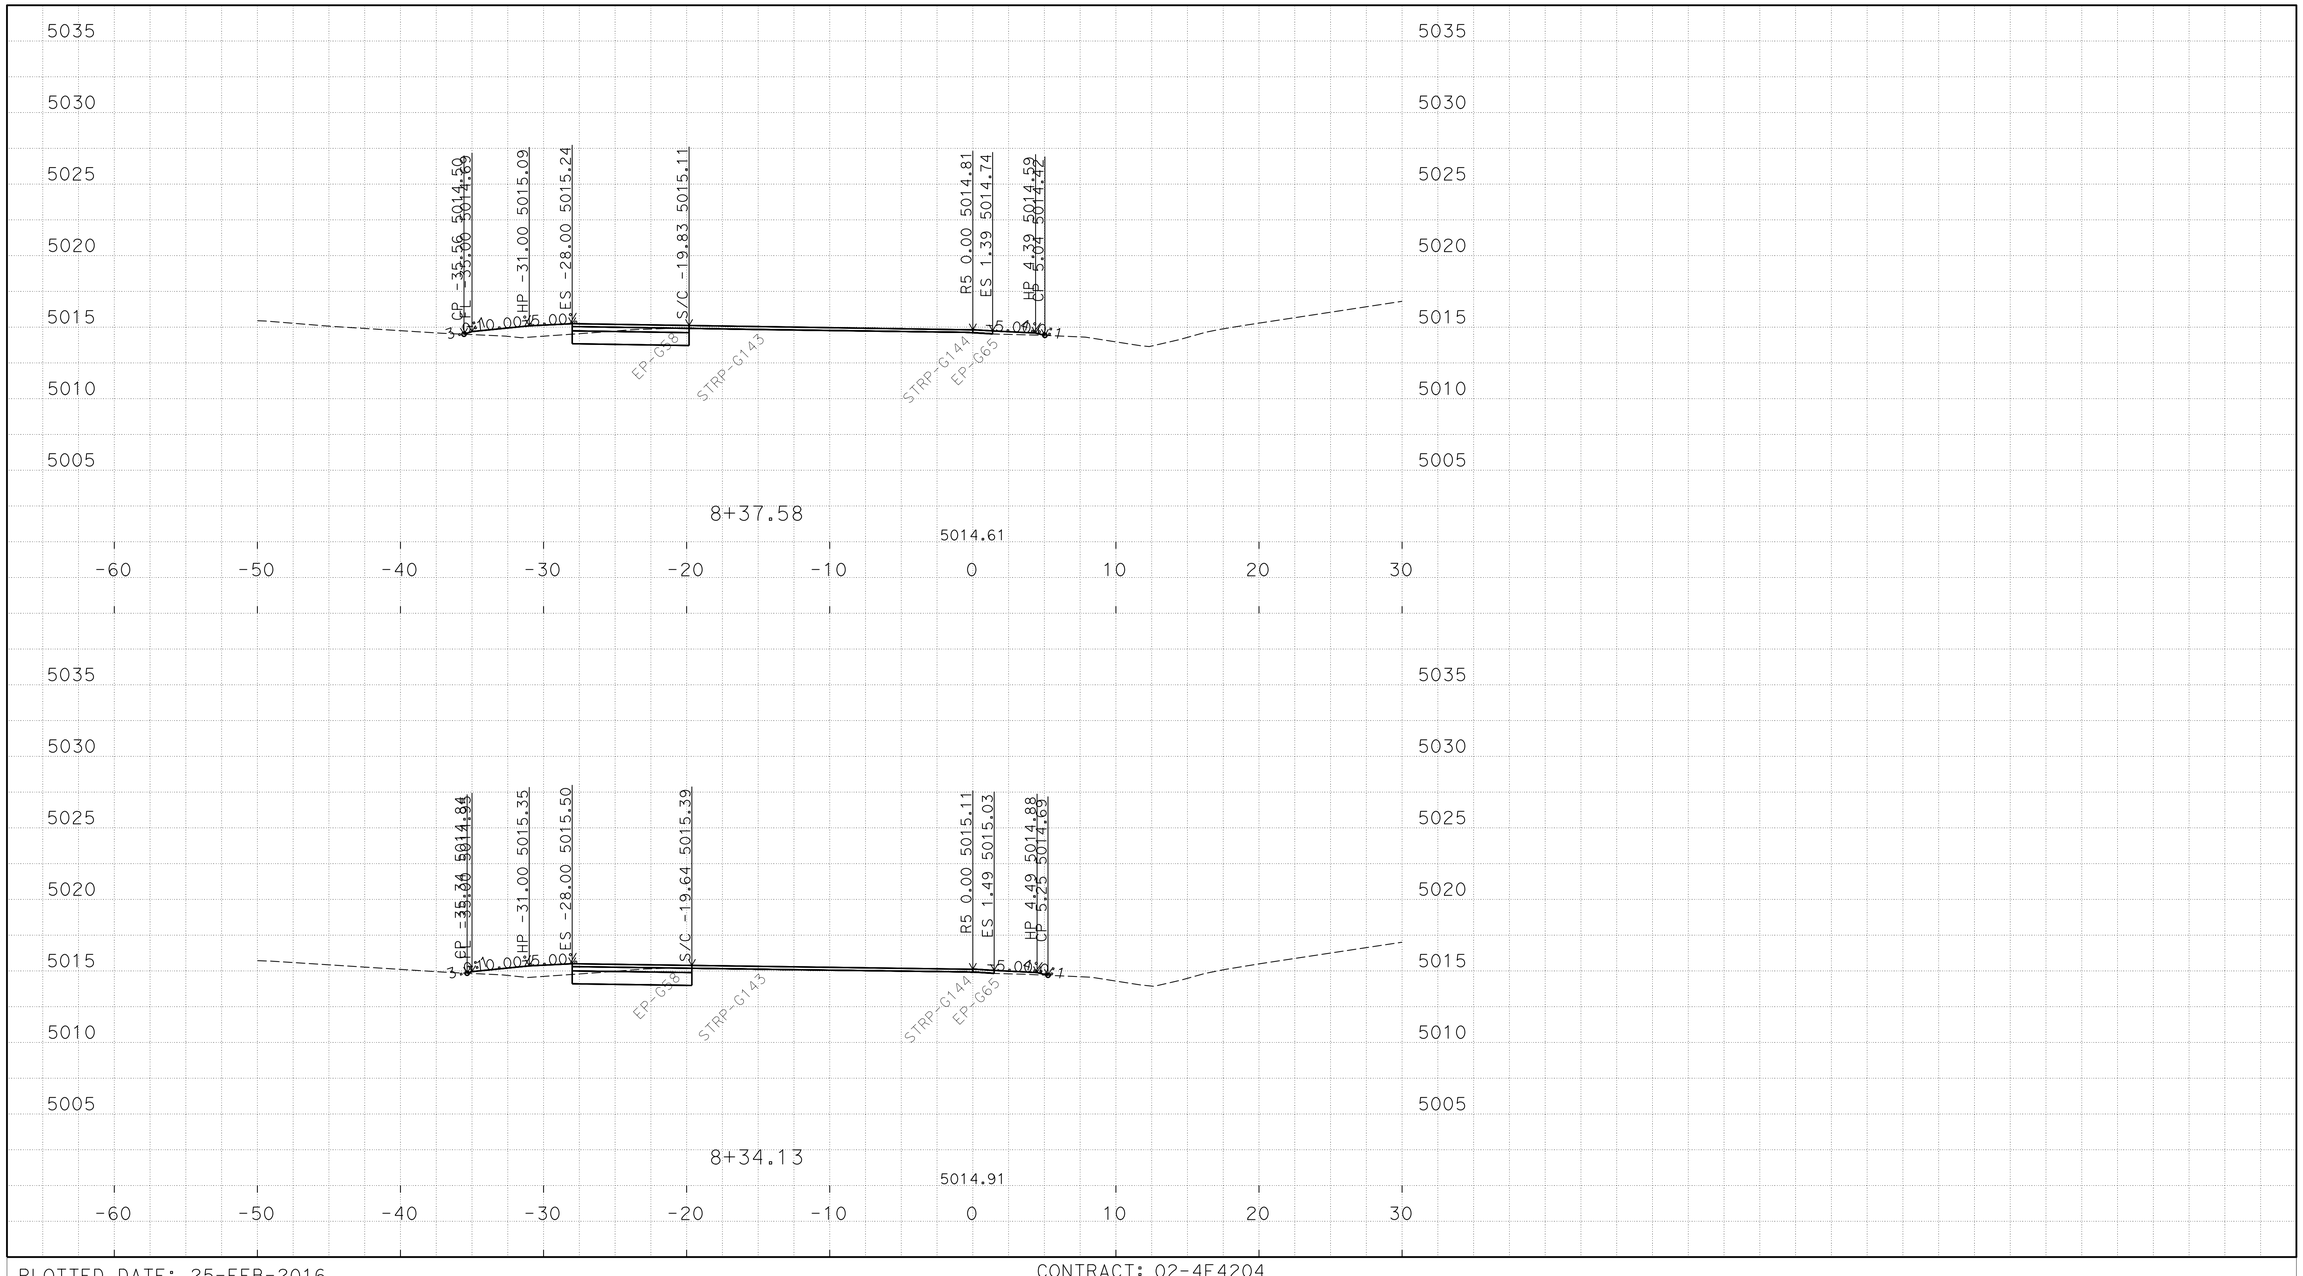

P:\proj1\02\4E420\design\C3D\XSec_Qtys
024E420 SB1N XSEC_TEMP_X_C3D_DWG.dwg - 18-Jan-16 12:47 PM

PLOTTED DATE: 25-FEB-2016

SCALE: 1"=5' Horiz.
1"=5' Vert.

CREATED BY: S117566

CONTRACT: 02-4E4204

DIST/CO/RTE/PM: 02/Las/Sie/395/0.0-5.6/0.0-3.1

PROJECT ID: 02 0002 0283

"R5" LINE
CROSS SECTIONS
5 OF 9

FOR EARTHWORK DEVELOPMENT ONLY

All Dimensions are U.S. Survey Feet

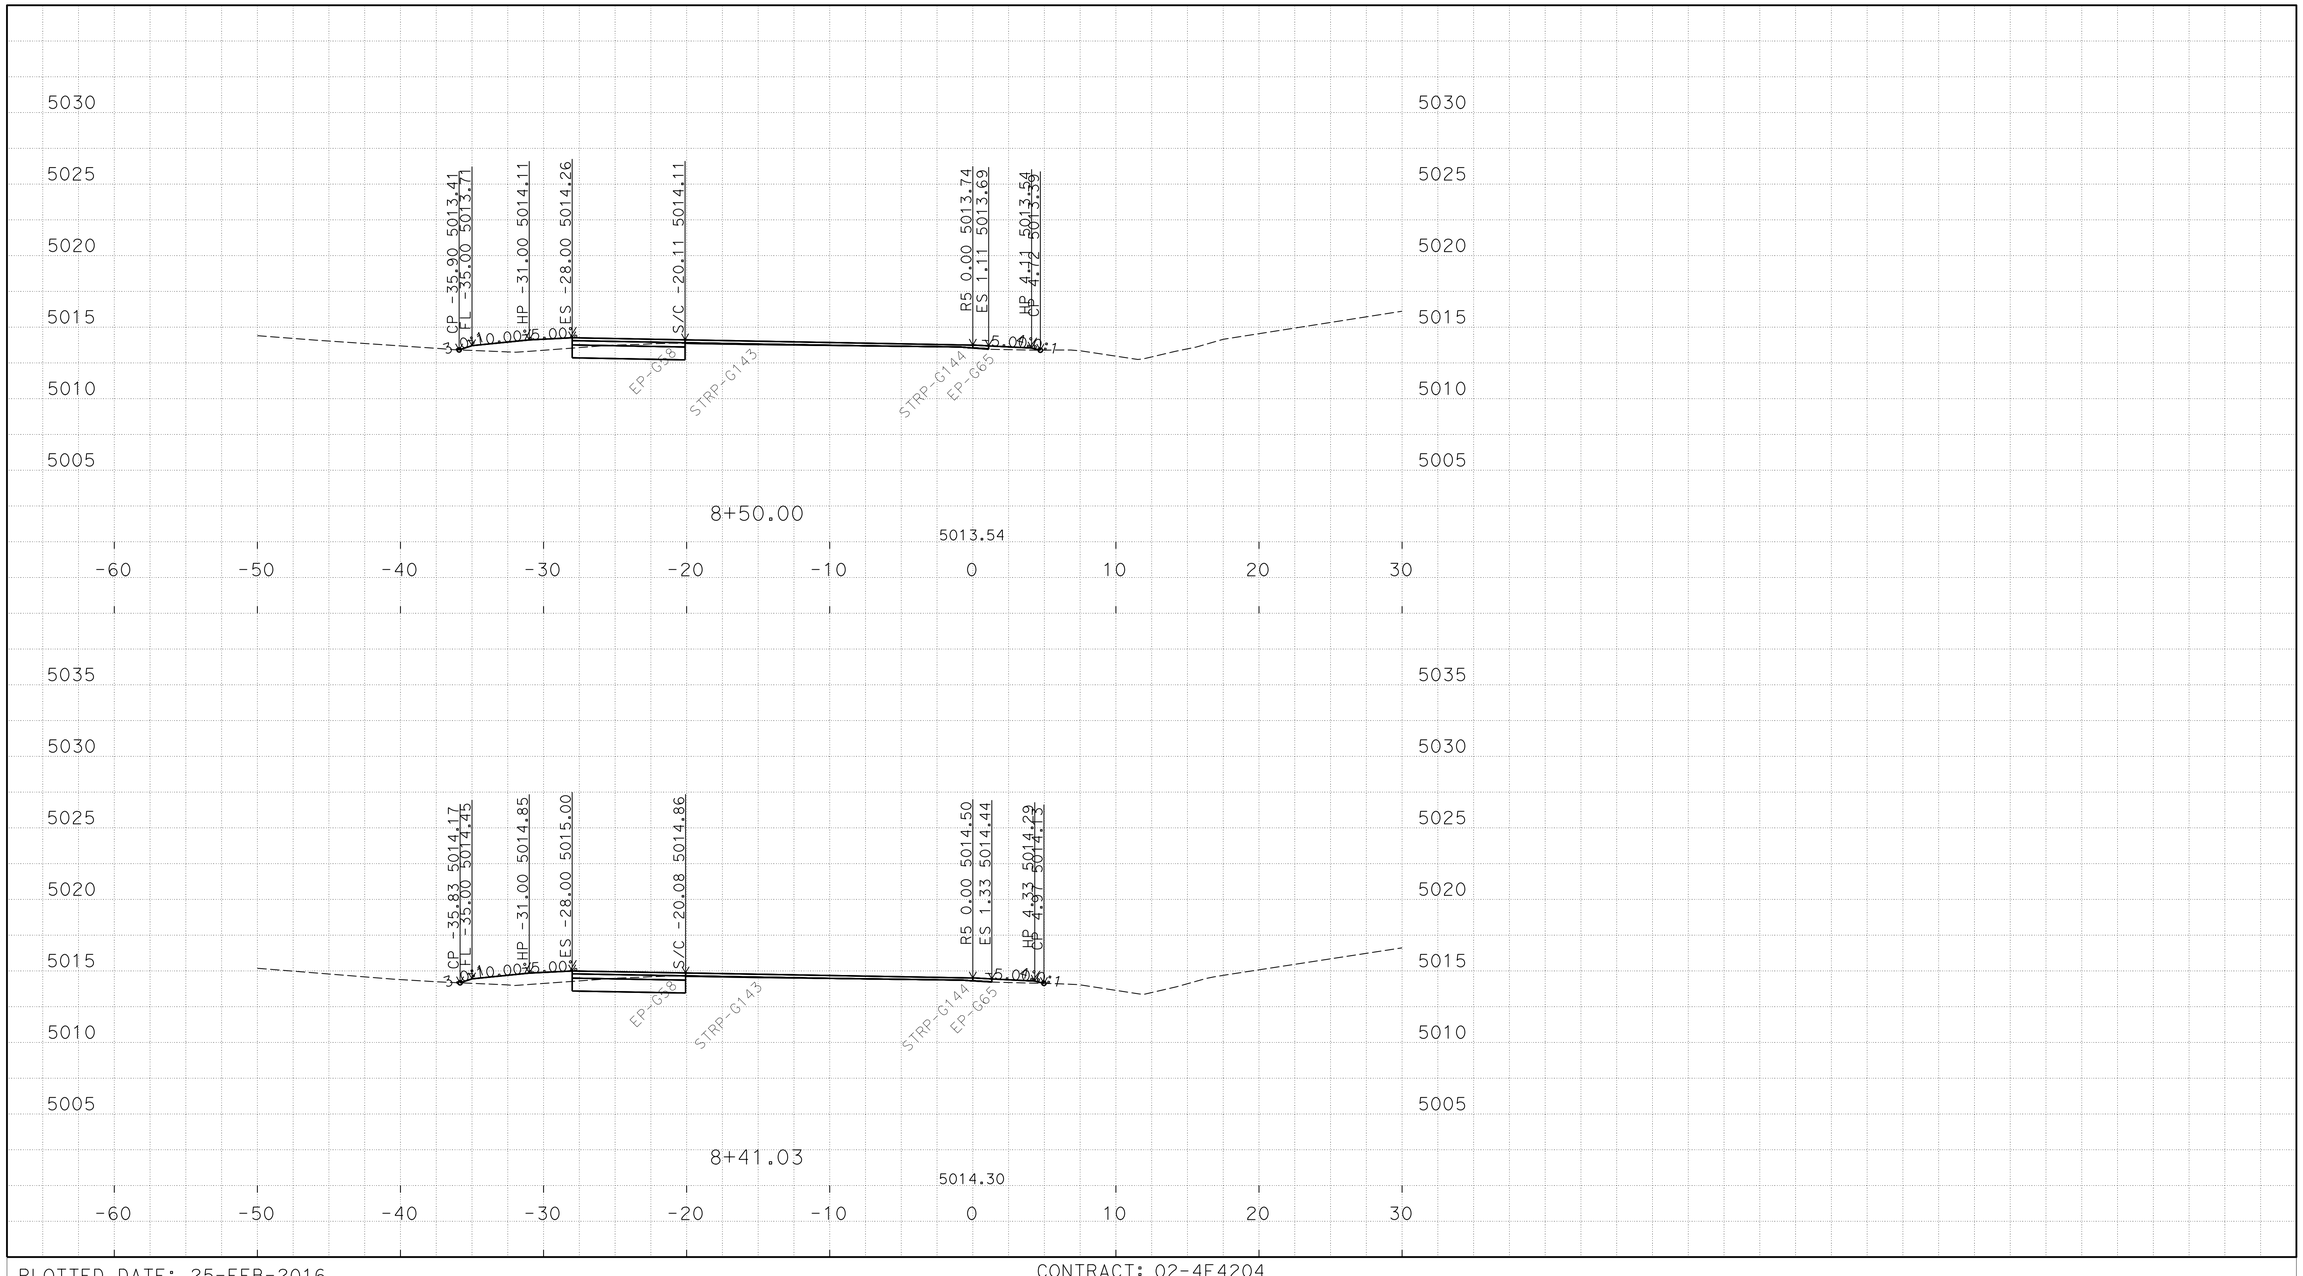

P:\proj1\02\4E420\design\C3D\XSec_Qtys
024E420 SB1N XSEC_TEMP_X_C3D_DWG.dwg - 18-Jan-16 12:47 PM

PLOTTED DATE: 25-FEB-2016

SCALE: 1"=5' Horiz.
1"=5' Vert.

CREATED BY: S117566

CONTRACT: 02-4E4204

DIST/CO/RTE/PM: 02/Las/Sie/395/0.0-5.6/0.0-3.1

PROJECT ID: 02 0002 0283

"R5" LINE
CROSS SECTIONS
6 OF 9

FOR EARTHWORK DEVELOPMENT ONLY

All Dimensions are U.S. Survey Feet

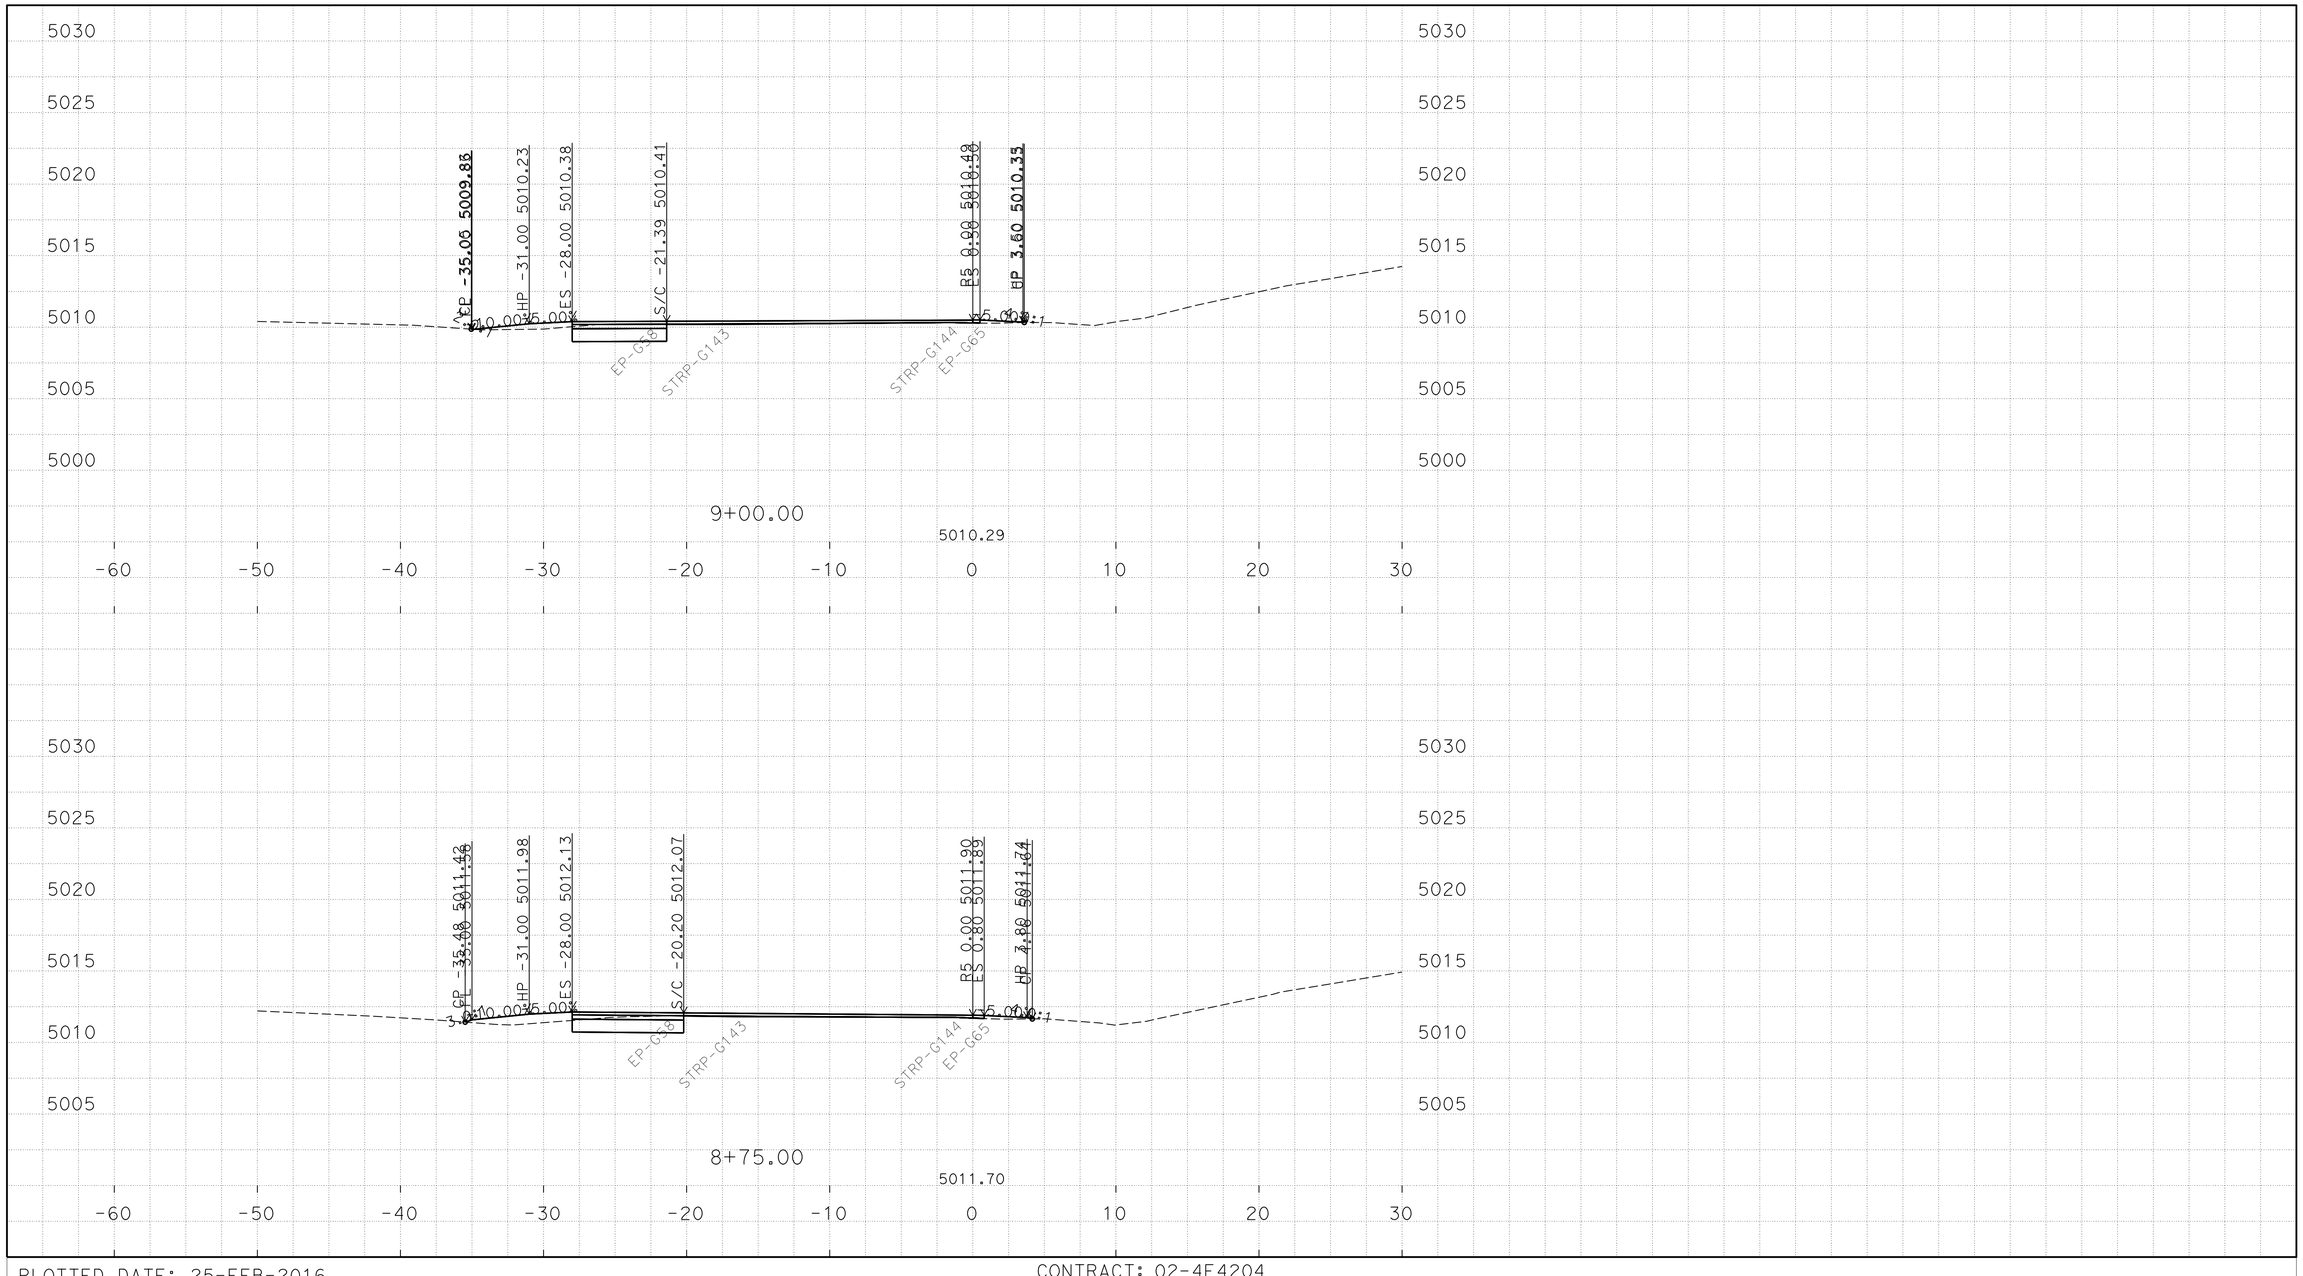

P:\proj1\02\4E420\design\C3D\XSec_Qtys
024E420 SB1N XSEC_TEMP_X_C3D_DWG.dwg - 18-Jan-16 12:47 PM

PLOTTED DATE: 25-FEB-2016

SCALE: 1"=5' Horiz.
1"=5' Vert.

CREATED BY: S117566

CONTRACT: 02-4E4204

DIST/CO/RTE/PM: 02/Las/Sie/395/0.0-5.6/0.0-3.1

PROJECT ID: 02 0002 0283

"R5" LINE
CROSS SECTIONS
7 OF 9

FOR EARTHWORK DEVELOPMENT ONLY

All Dimensions are U.S. Survey Feet

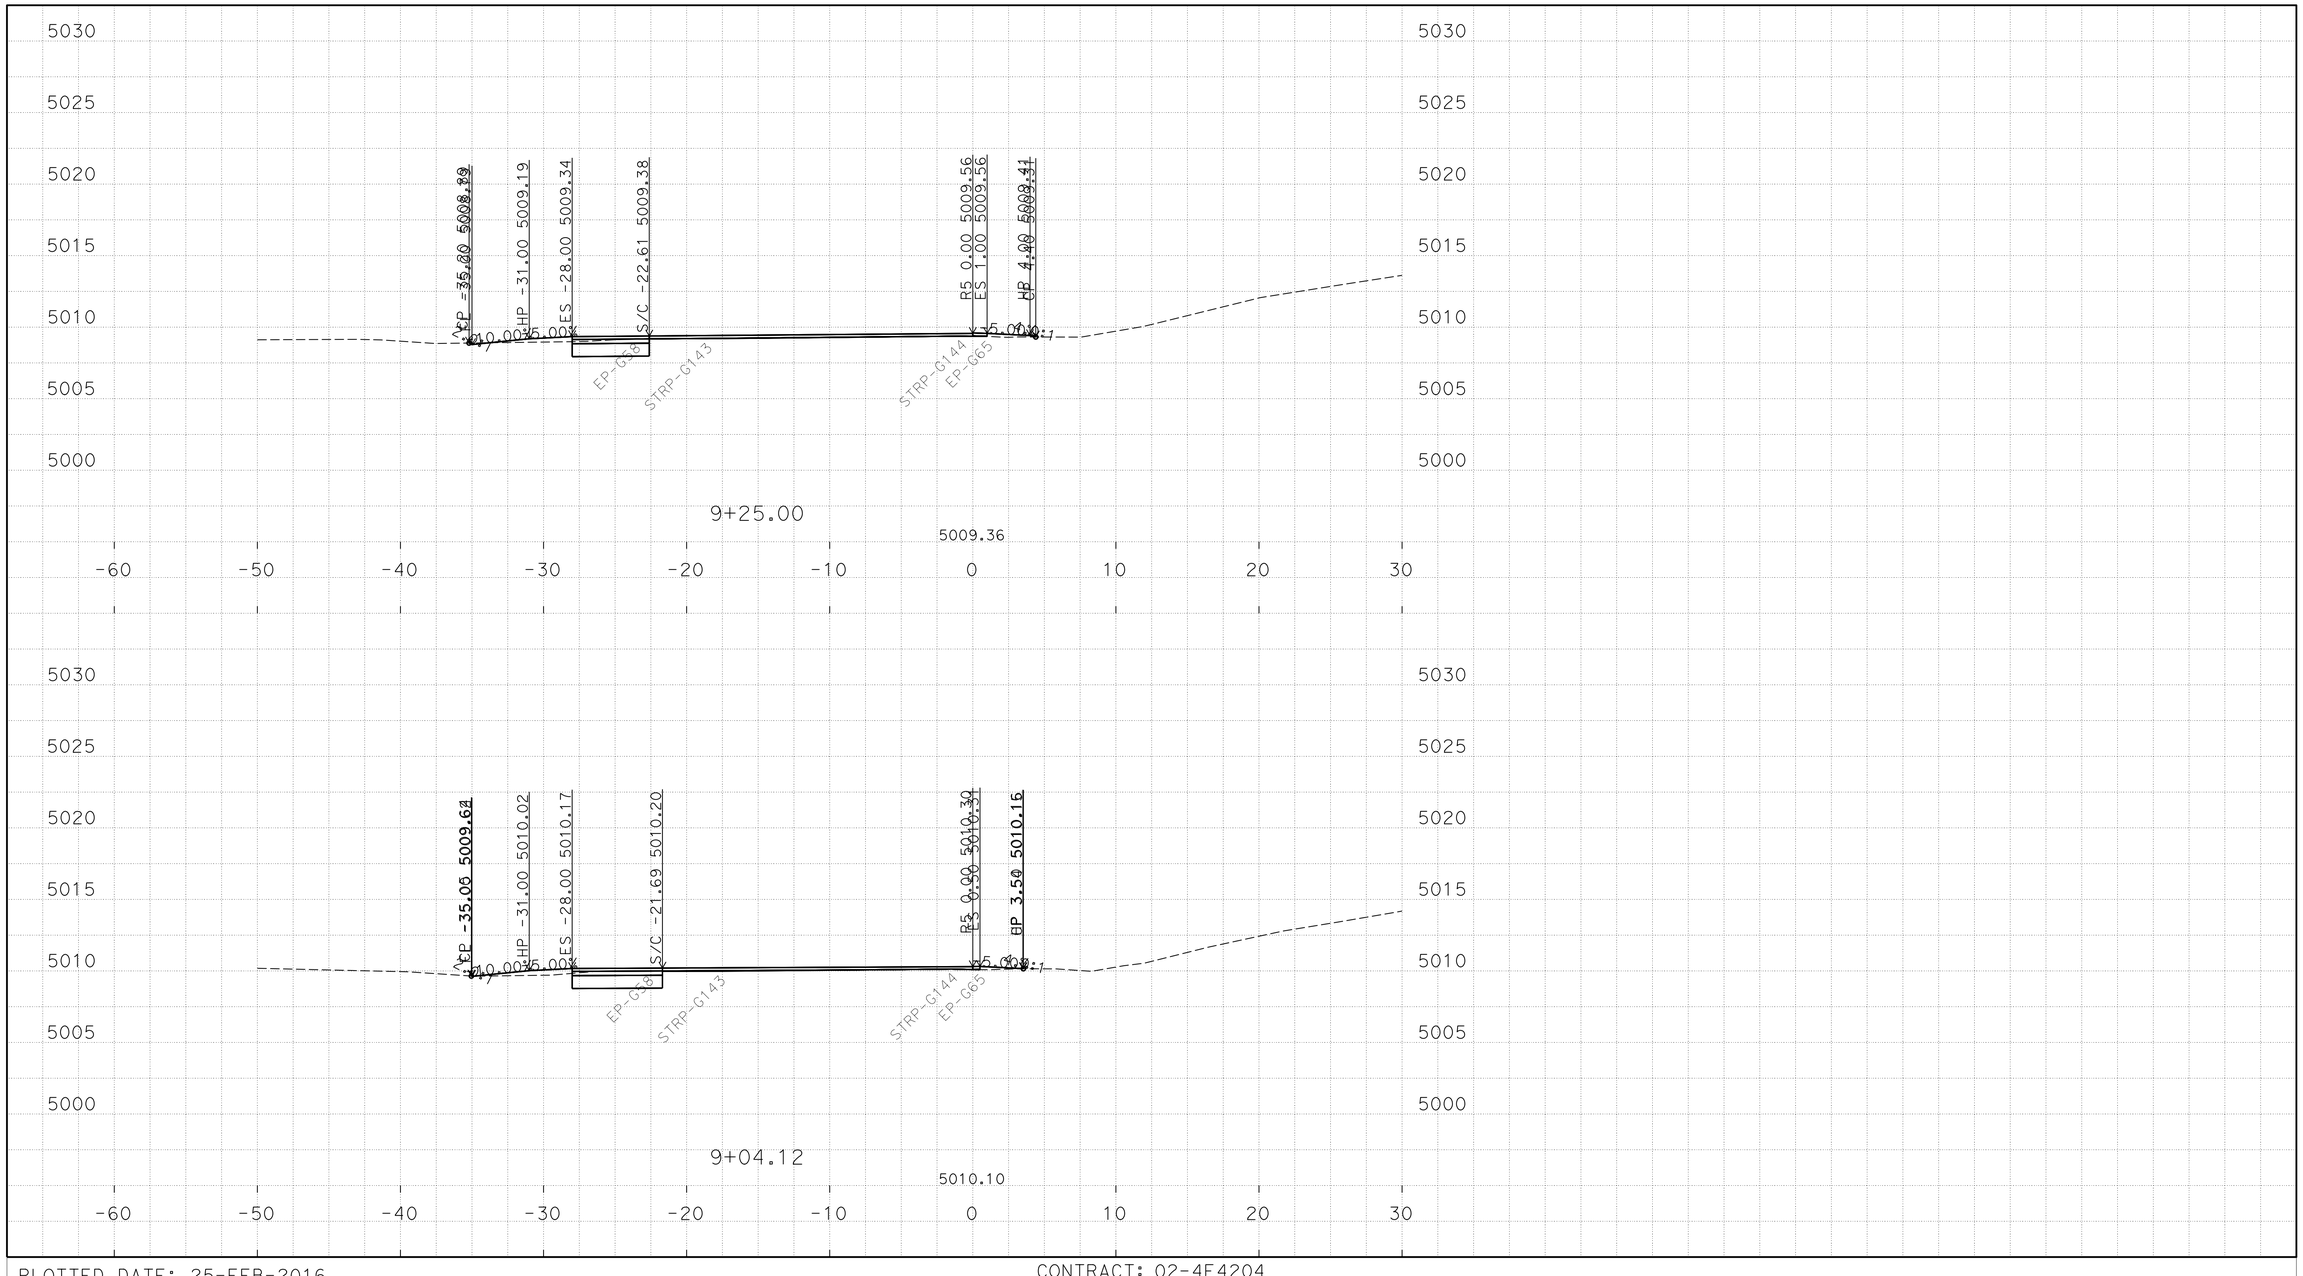

P:\proj1\02\4E420\design\C3D\XSec_Qtys
024E420 SB1N XSEC_TEMP_X_C3D_DWG.dwg - 18-Jan-16 12:47 PM

PLOTTED DATE: 25-FEB-2016

SCALE: 1"=5' Horiz.
1"=5' Vert.

CREATED BY: S117566

CONTRACT: 02-4E4204

DIST/CO/RTE/PM: 02/Las/Sie/395/0.0-5.6/0.0-3.1

PROJECT ID: 02 0002 0283

"R5" LINE
CROSS SECTIONS
8 OF 9

FOR EARTHWORK DEVELOPMENT ONLY

All Dimensions are U.S. Survey Feet

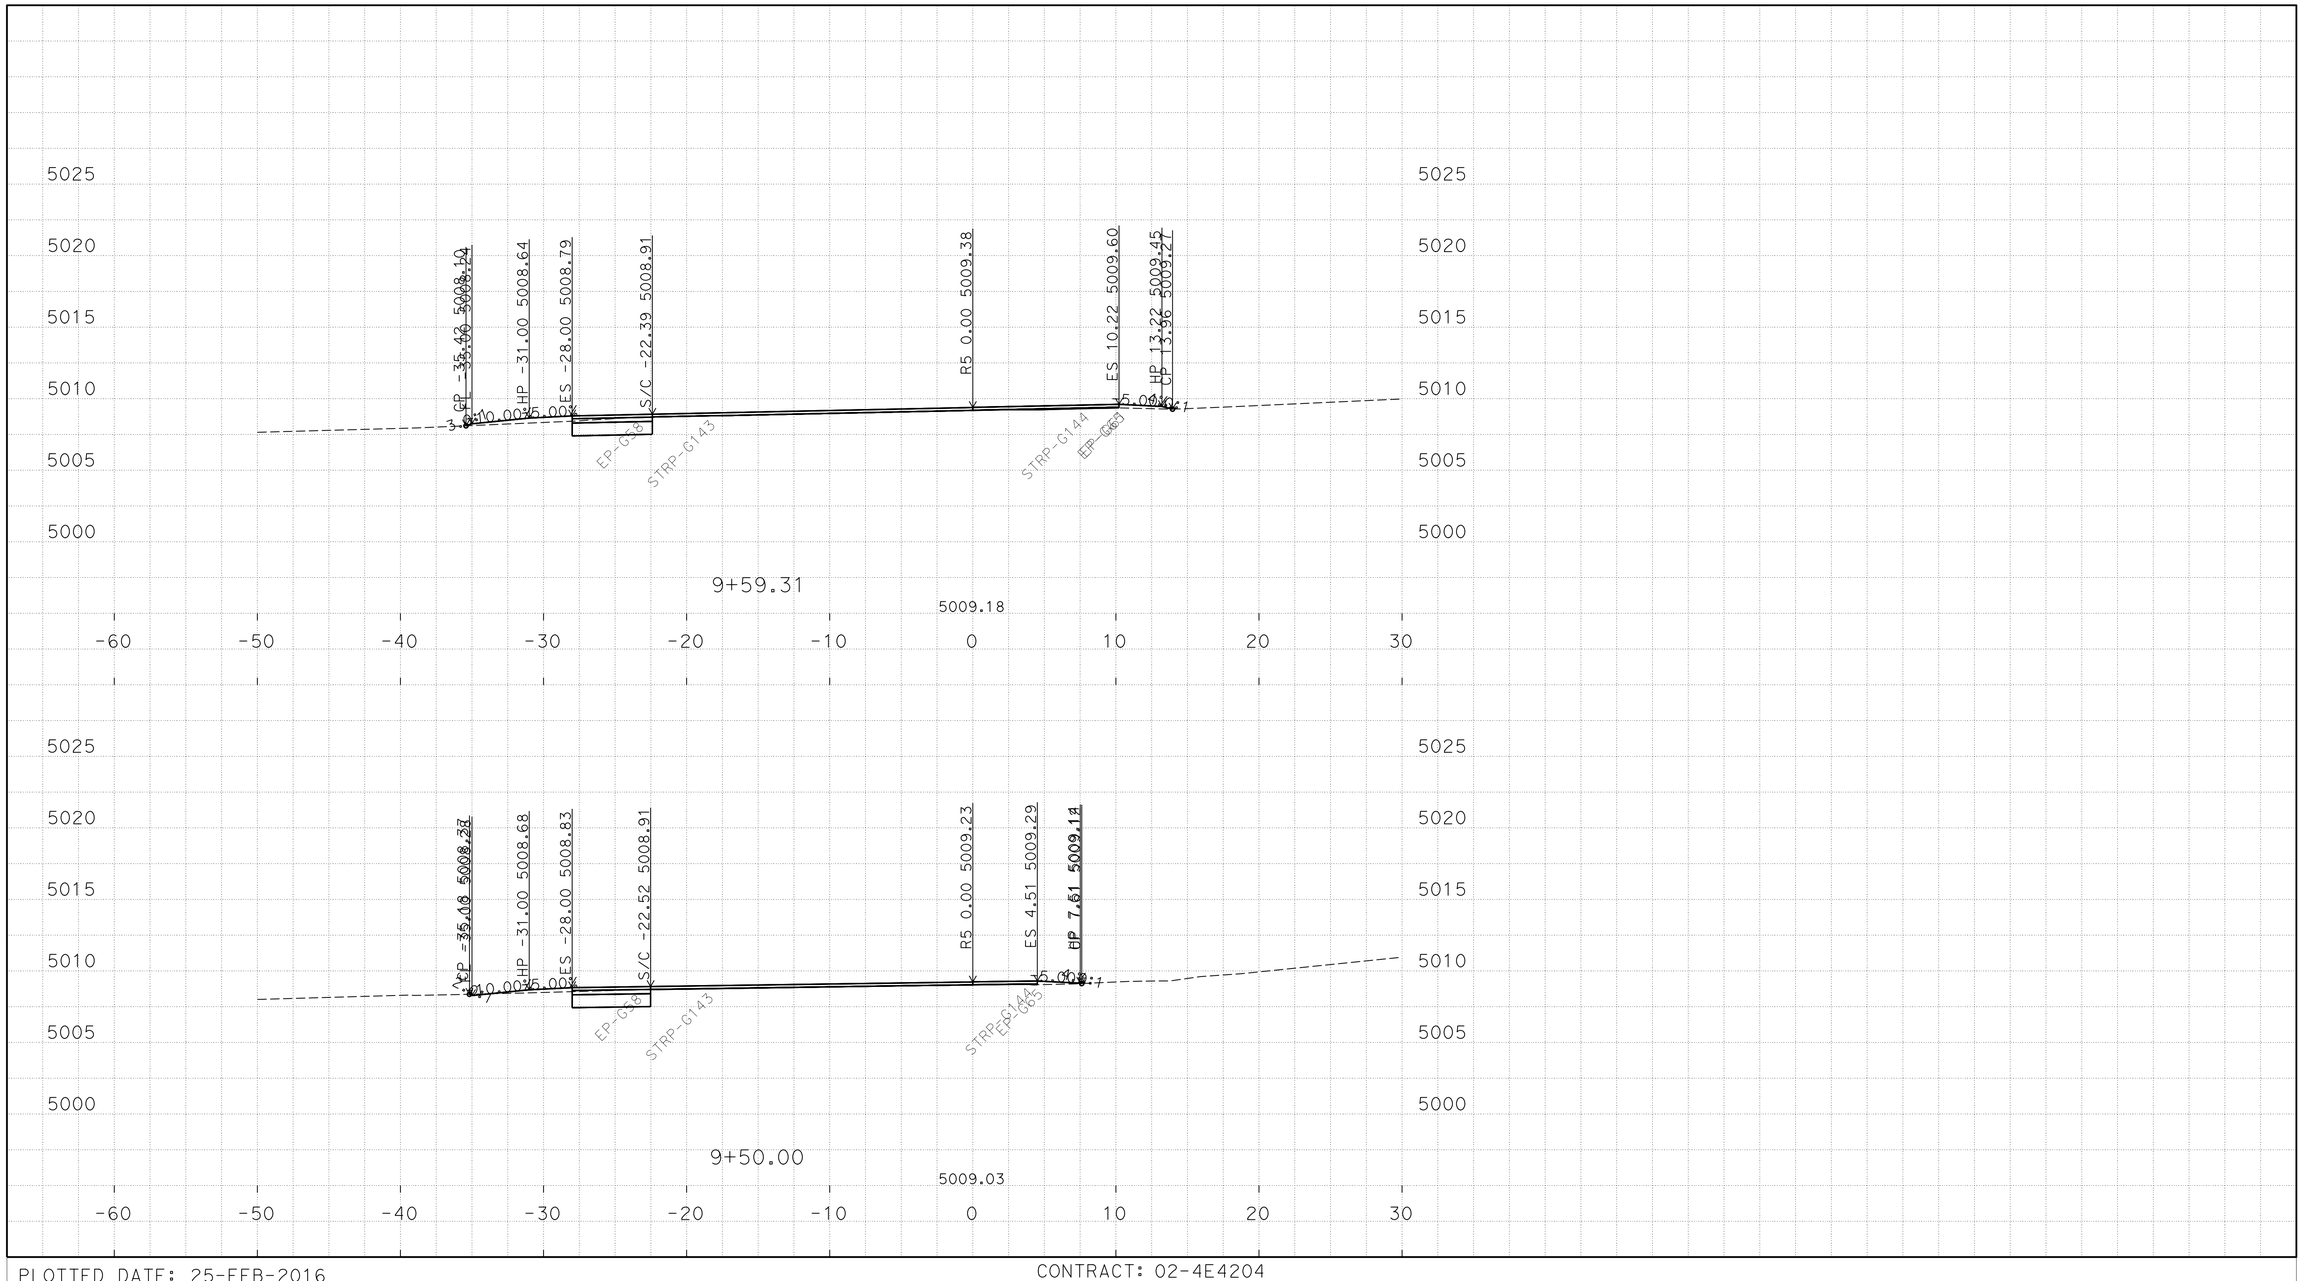

P:\proj\02\4E420\design\C3D\XSec_Qtys
024E420 SB1N XSEC_TEMP_X_C3D_DWG.dwg - 18-Jan-16 12:47 PM

PLOTTED DATE: 25-FEB-2016

SCALE: 1"=5' Horiz.
1"=5' Vert.

CREATED BY: S117566

CONTRACT: 02-4E4204

DIST/CO/RTE/PM: 02/Las/Sie/395/0.0-5.6/0.0-3.1

PROJECT ID: 02 0002 0283

"R5" LINE
CROSS SECTIONS
9 OF 9

FOR EARTHWORK DEVELOPMENT ONLY

All Dimensions are U.S. Survey Feet

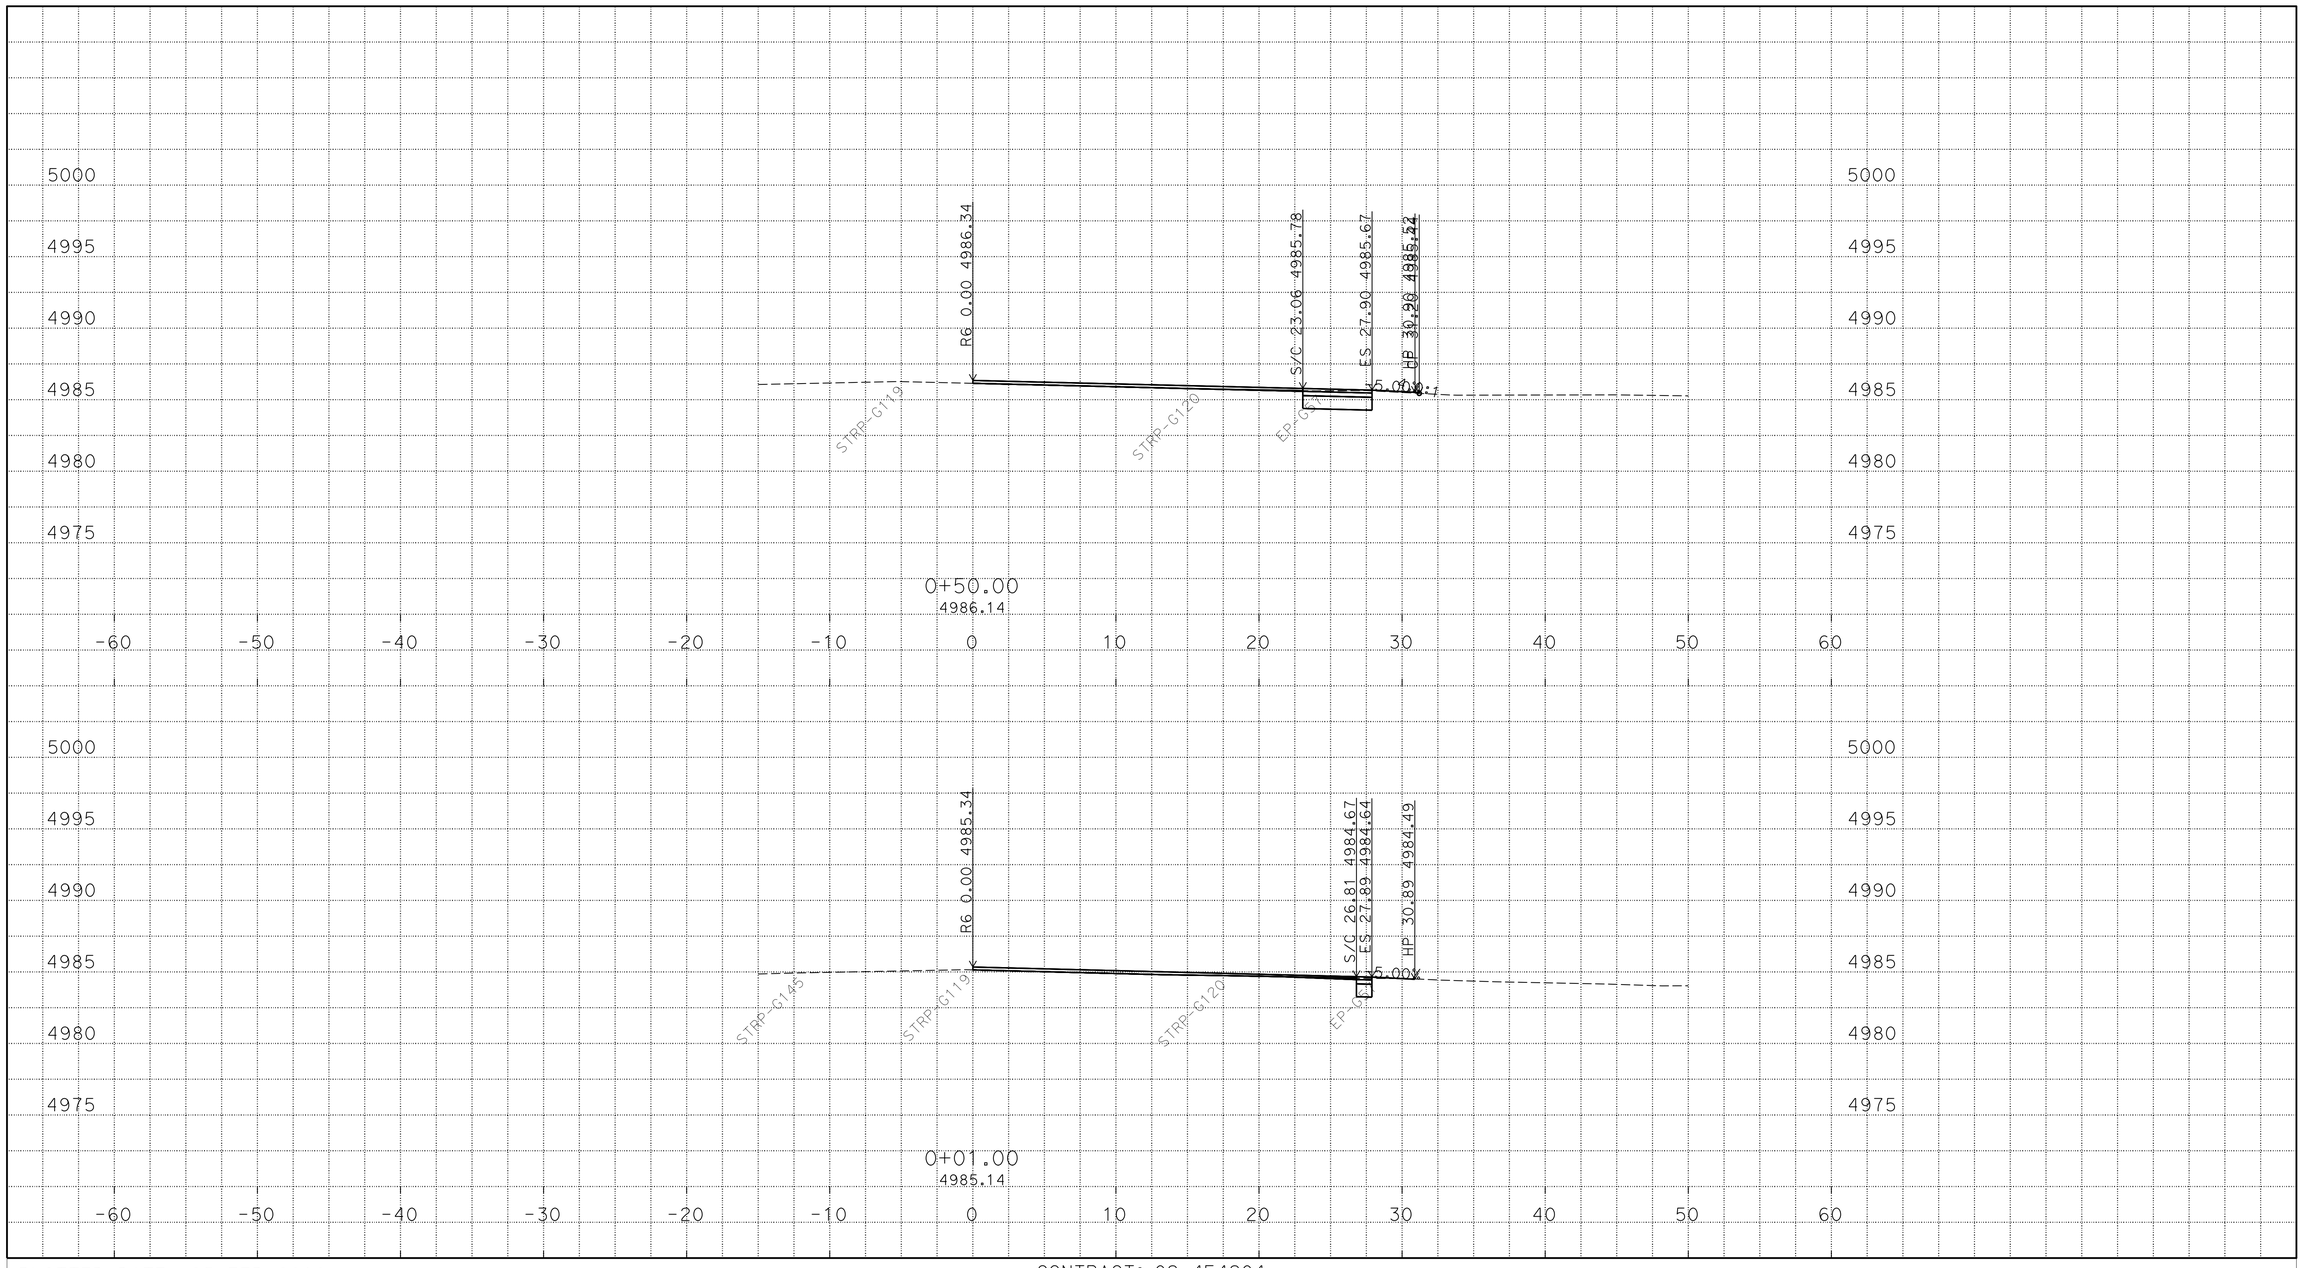

P:\proj1\02\4E420\design\C3D\XSec_Qtys
024E420 SB1N XSEC_TEMP_X_C3D_DWG.dwg - 24-Feb-16 11:29 AM

PLOTTED DATE: 25-FEB-2016

SCALE: 1"=5' Horiz.
1"=5' Vert.

CREATED BY: S117566

CONTRACT: 02-4E4204

DIST/CO/RTE/PM: 02/Las/Sie/395/0.0-5.6/0.0-3.1

PROJECT ID: 02 0002 0283

"R6" LINE
CROSS SECTIONS
1 OF 46

FOR EARTHWORK DEVELOPMENT ONLY

All Dimensions are U.S. Survey Feet

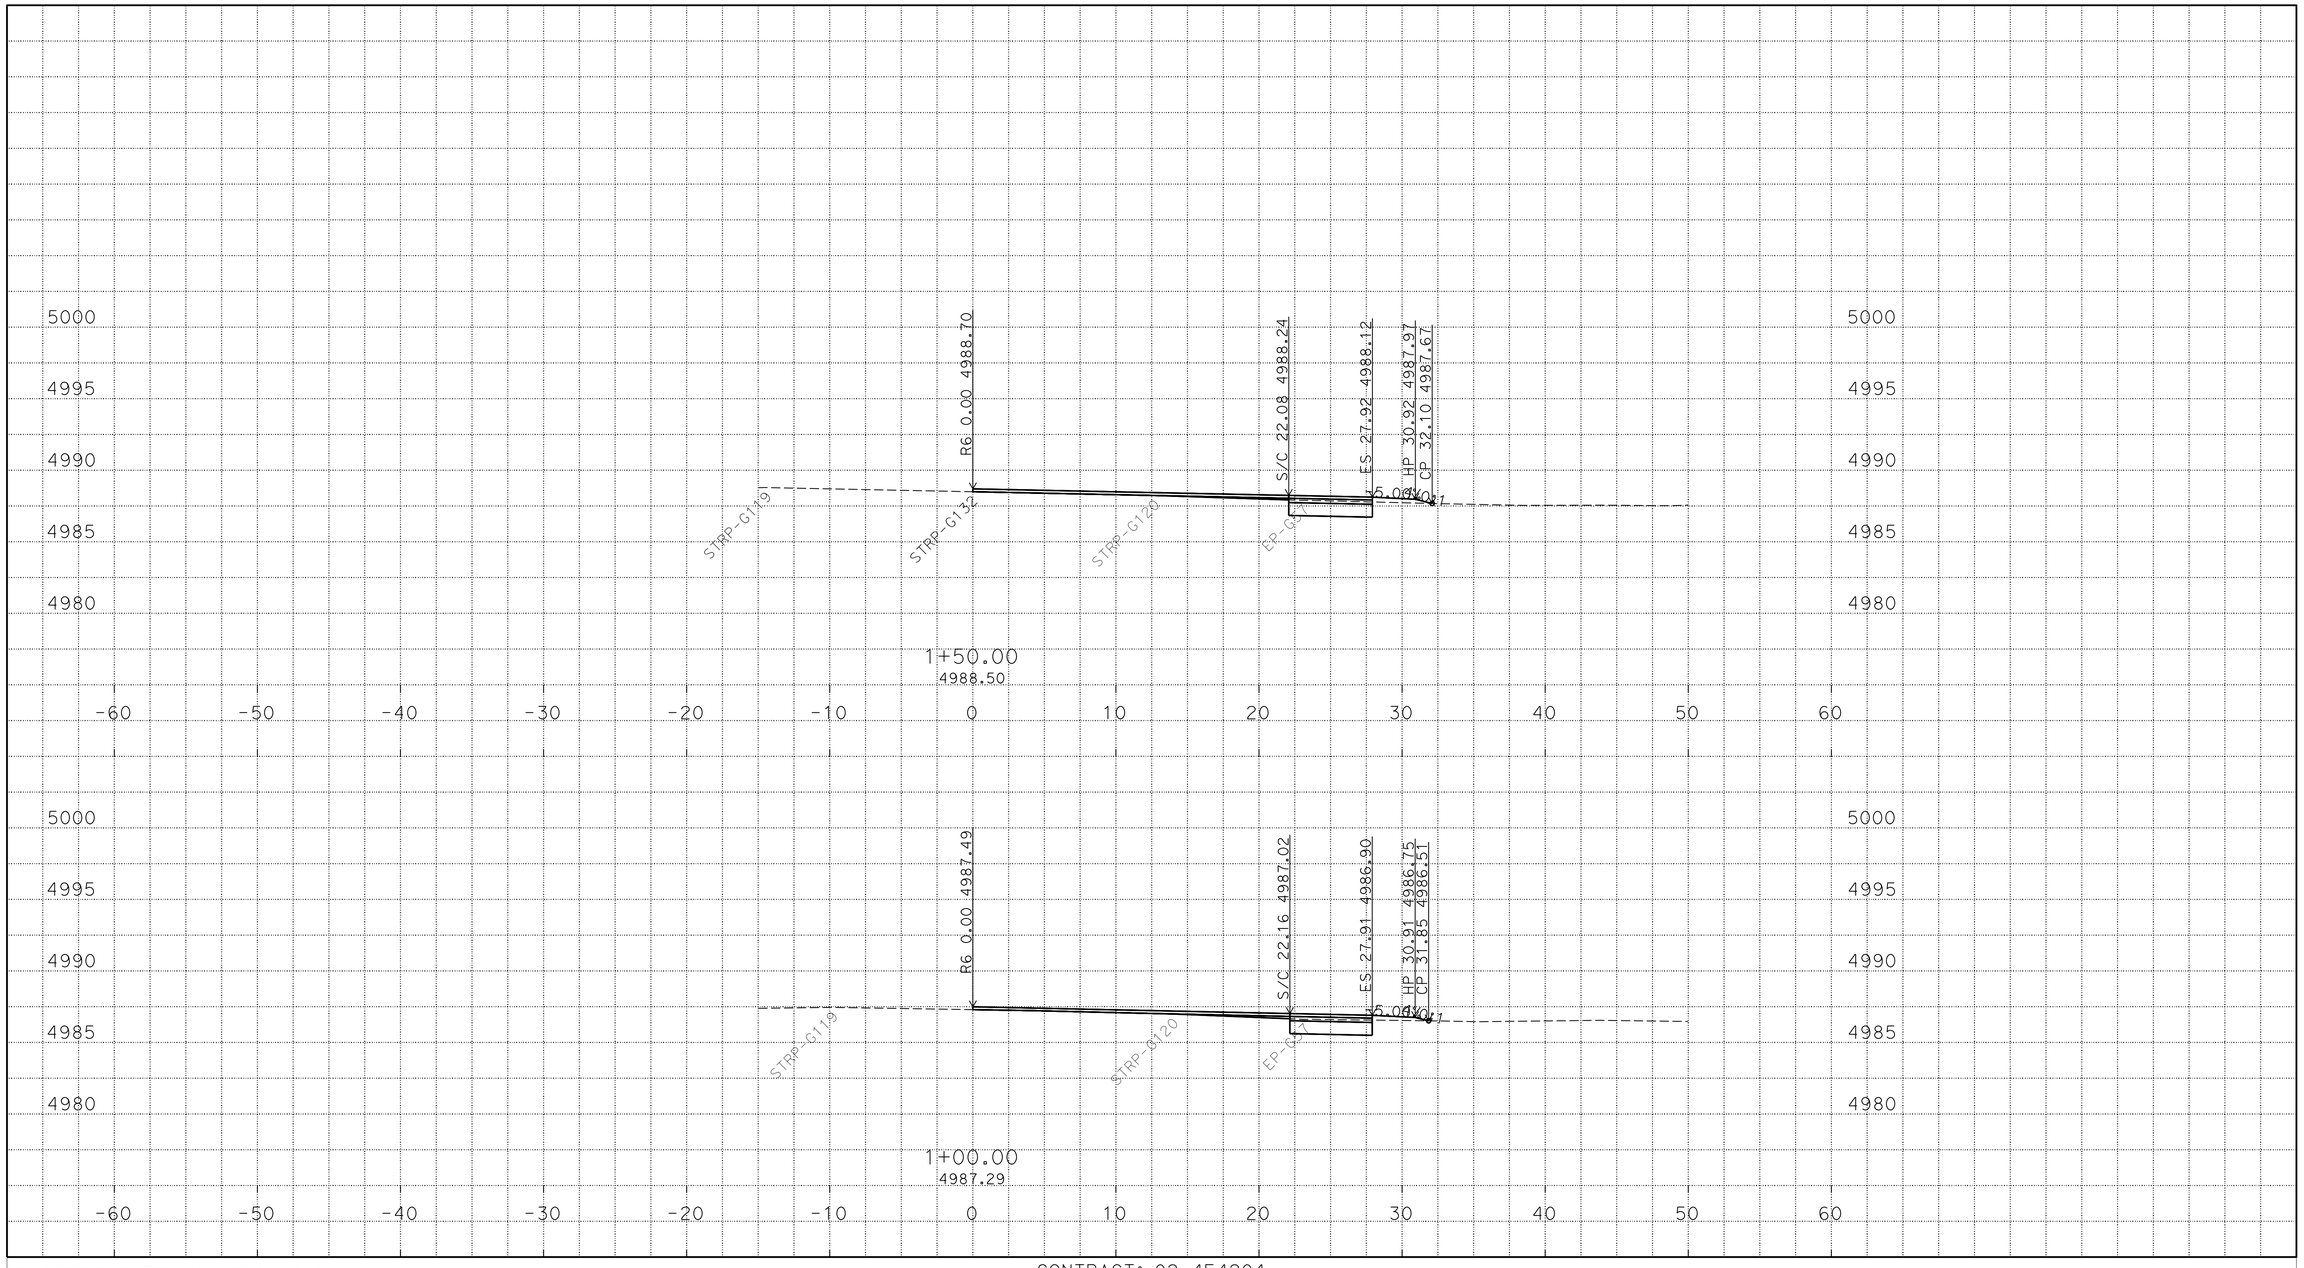

P:\proj1\02\4E420\design\C3D\XSec_Qtys
024E420 SB1N XSEC_TEMP_X_C3D_DWG.dwg - 24-Feb-16 11:29 AM

PLOTTED DATE: 25-FEB-2016

SCALE: 1"=5' Horiz.
1"=5' Vert.

CREATED BY: S117566

CONTRACT: 02-4E4204

DIST/CO/RTE/PM: 02/Las/Sie/395/0.0-5.6/0.0-3.1

PROJECT ID: 02 0002 0283

"R6" LINE
CROSS SECTIONS

FOR EARTHWORK DEVELOPMENT ONLY

All Dimensions are U.S. Survey Feet

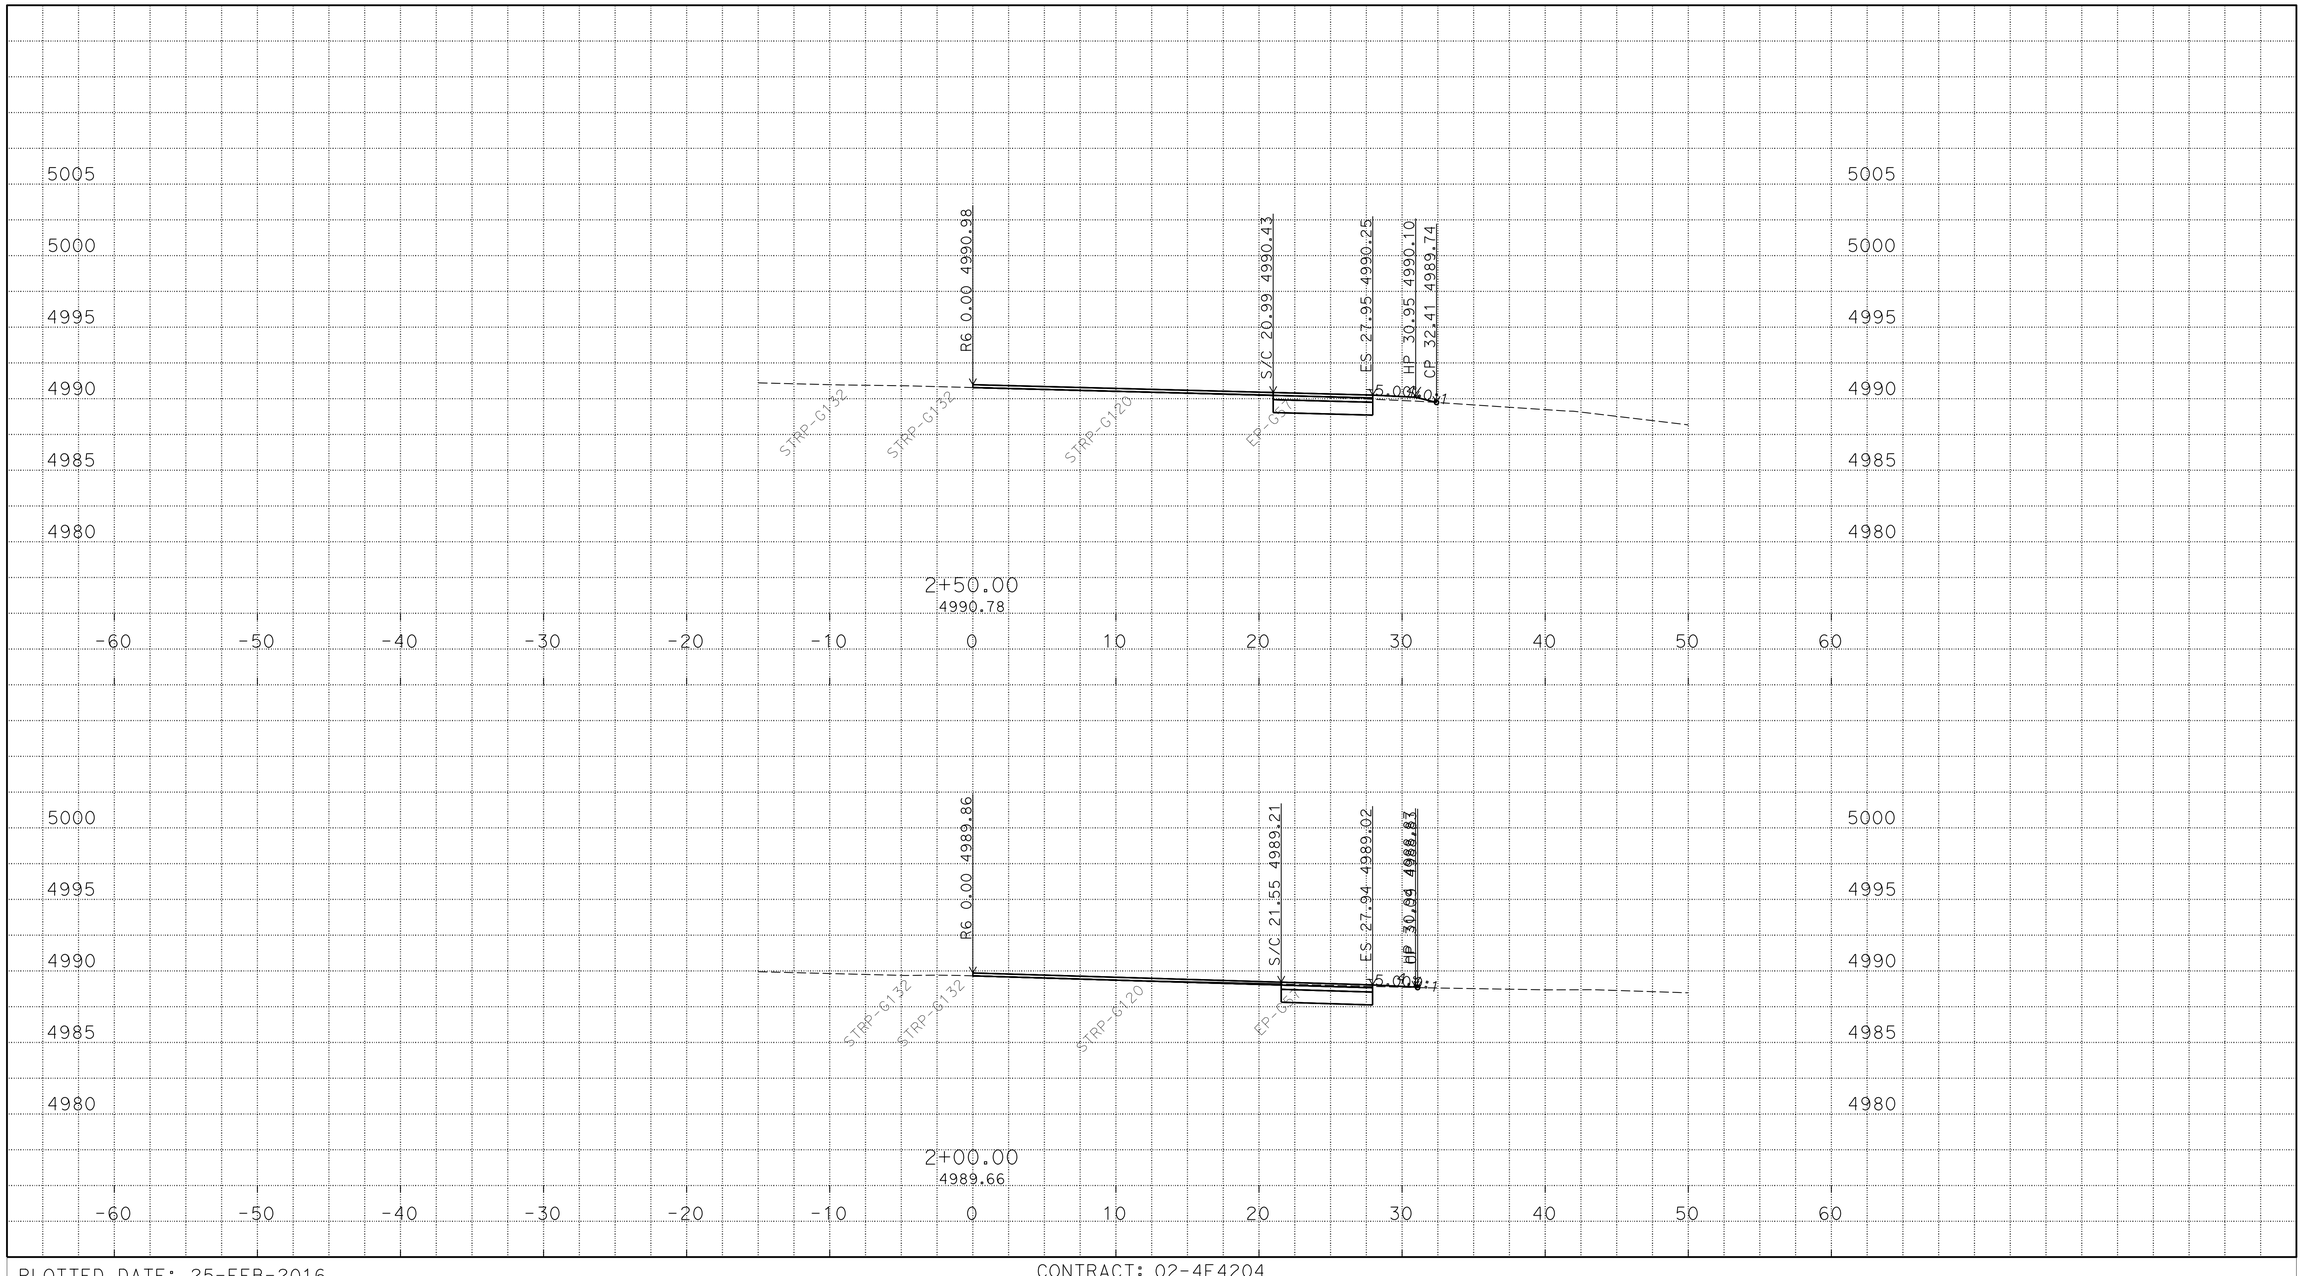

P:\proj1\02\4E420\design\C3D\XSec_Qtys
024E420 SB1N XSEC_TEMP_X_C3D_DWG.dwg - 24-Feb-16 11:29 AM

PLOTTED DATE: 25-FEB-2016

SCALE: 1"=5' Horiz.
1"=5' Vert.

CREATED BY: S117566

CONTRACT: 02-4E4204

DIST/CO/RTE/PM: 02/Las/Sie/395/0.0-5.6/0.0-3.1

PROJECT ID: 02 0002 0283

"R6" LINE
CROSS SECTIONS
3 OF 46

FOR EARTHWORK DEVELOPMENT ONLY

All Dimensions are U.S. Survey Feet

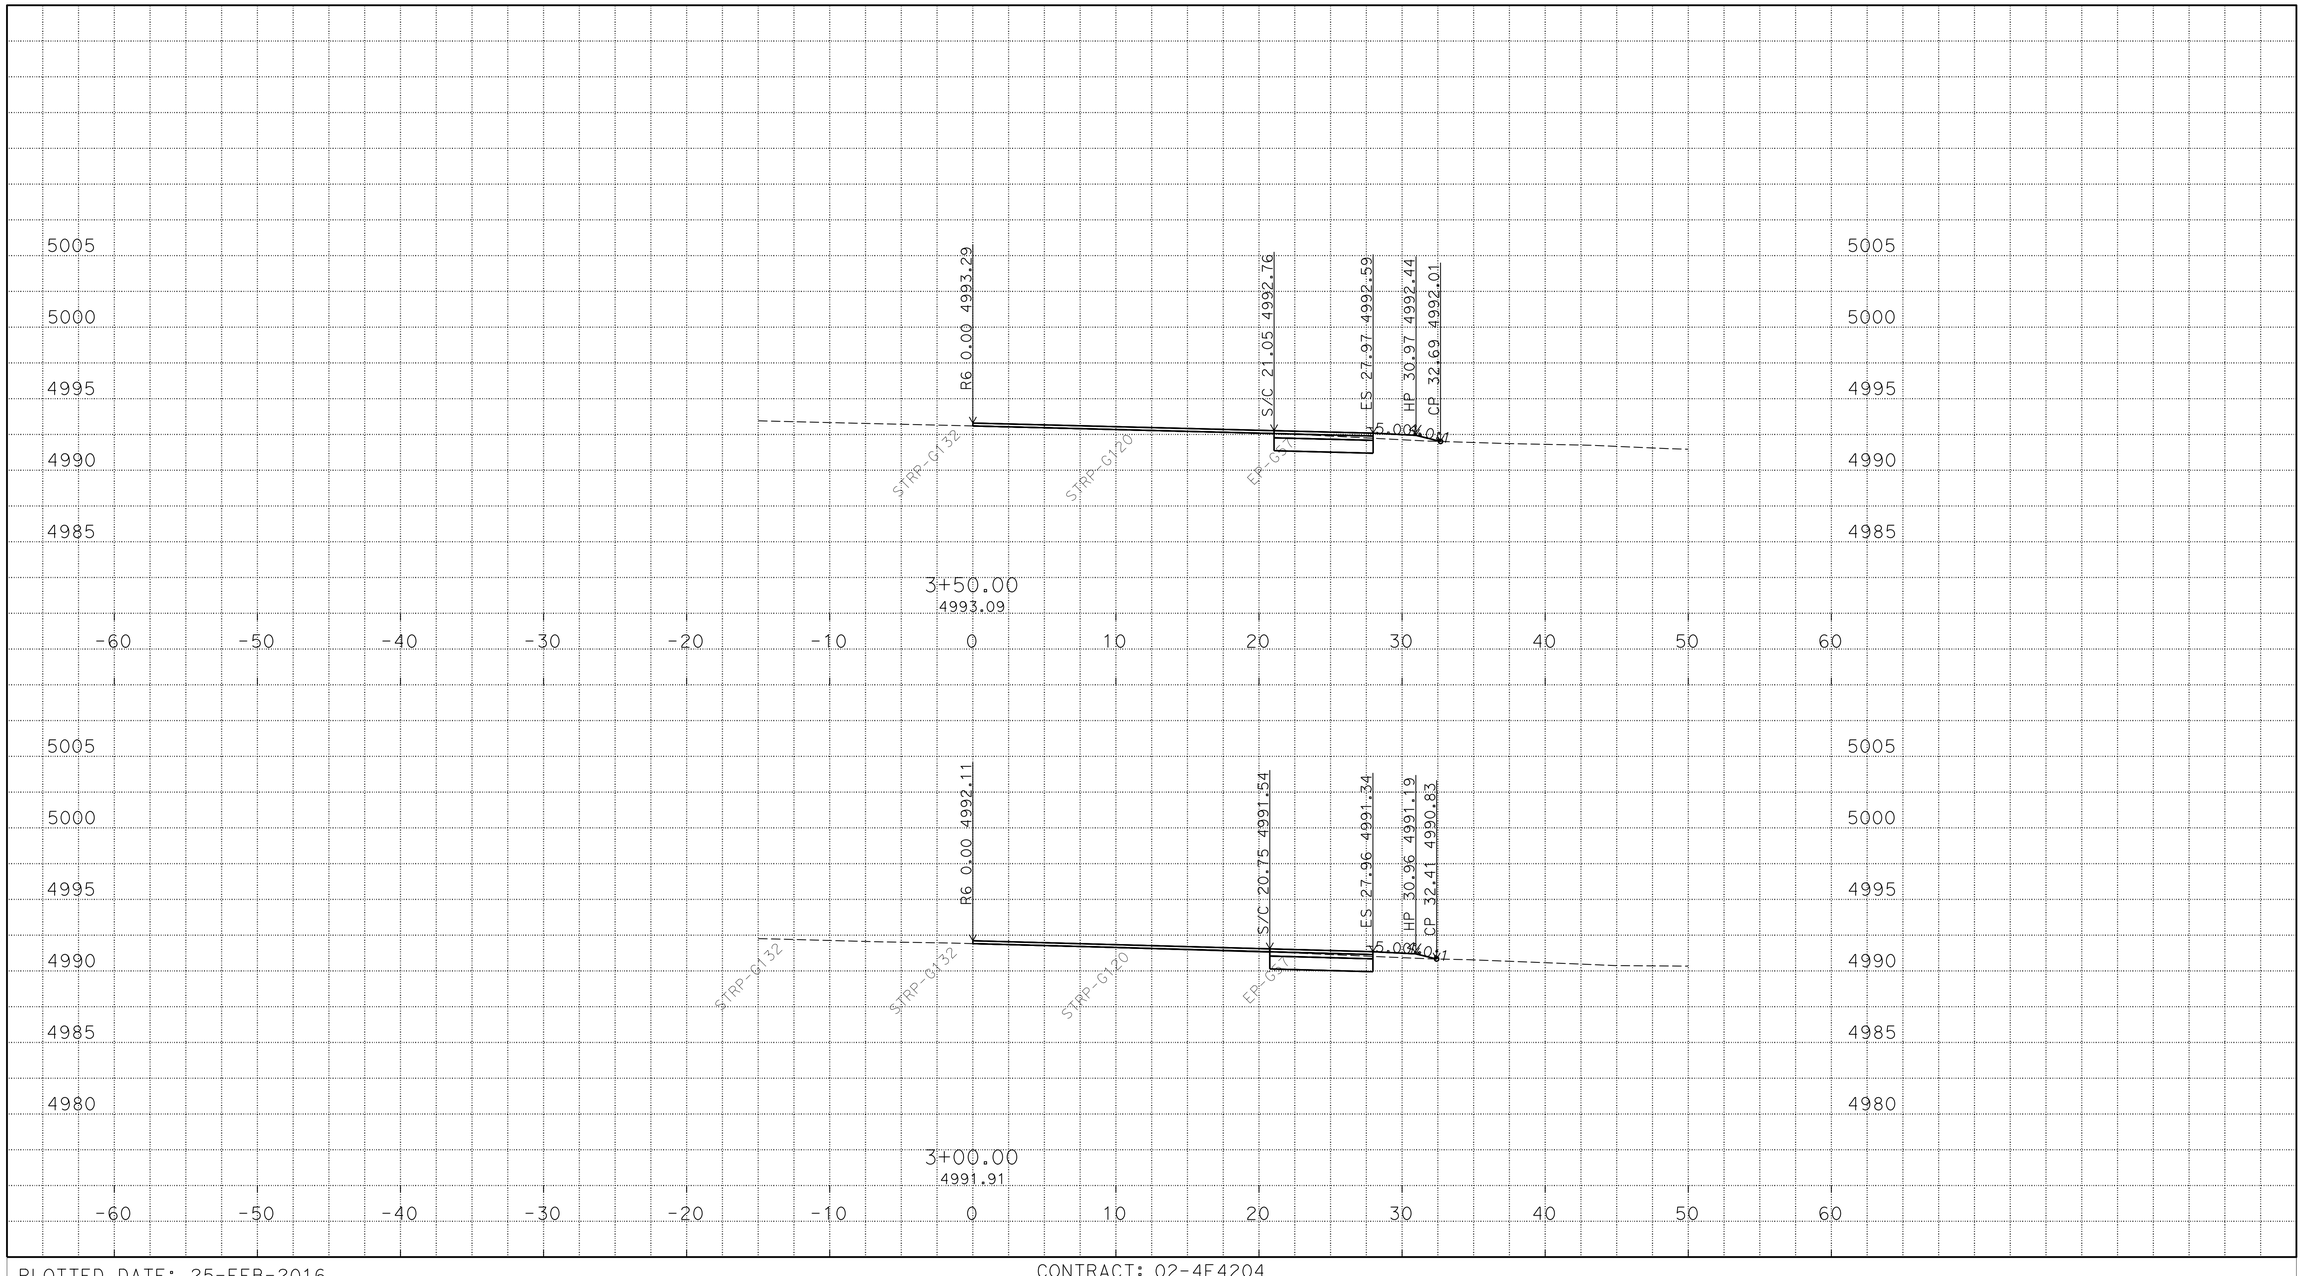

P:\proj1\02\4E420\design\C3D\XSec_Qtys
024E420 SB1N XSEC_TEMP_X_C3D_DWG.dwg - 24-Feb-16 11:29 AM

PLOTTED DATE: 25-FEB-2016

SCALE: 1"=5' Horiz.
1"=5' Vert.

CREATED BY: S117566

CONTRACT: 02-4E4204

DIST/CO/RTE/PM: 02/Las/Sie/395/0.0-5.6/0.0-3.1

PROJECT ID: 02 0002 0283

"R6" LINE
CROSS SECTIONS
4 OF 46

FOR EARTHWORK DEVELOPMENT ONLY

All Dimensions are U.S. Survey Feet

P:\proj1\02\4E420\design\C3D\XSec_Qtys
024E420 SB1N XSEC_TEMP_X_C3D_DWG.dwg - 24-Feb-16 11:29 AM

PLOTTED DATE: 25-FEB-2016

SCALE: 1"=5' Horiz.
1"=5' Vert.

CREATED BY: S117566

CONTRACT: 02-4E4204

DIST/CO/RTE/PM: 02/Las/Sie/395/0.0-5.6/0.0-3.1

PROJECT ID: 02 0002 0283

"R6" LINE
CROSS SECTIONS
5 OF 46

FOR EARTHWORK DEVELOPMENT ONLY

All Dimensions are U.S. Survey Feet

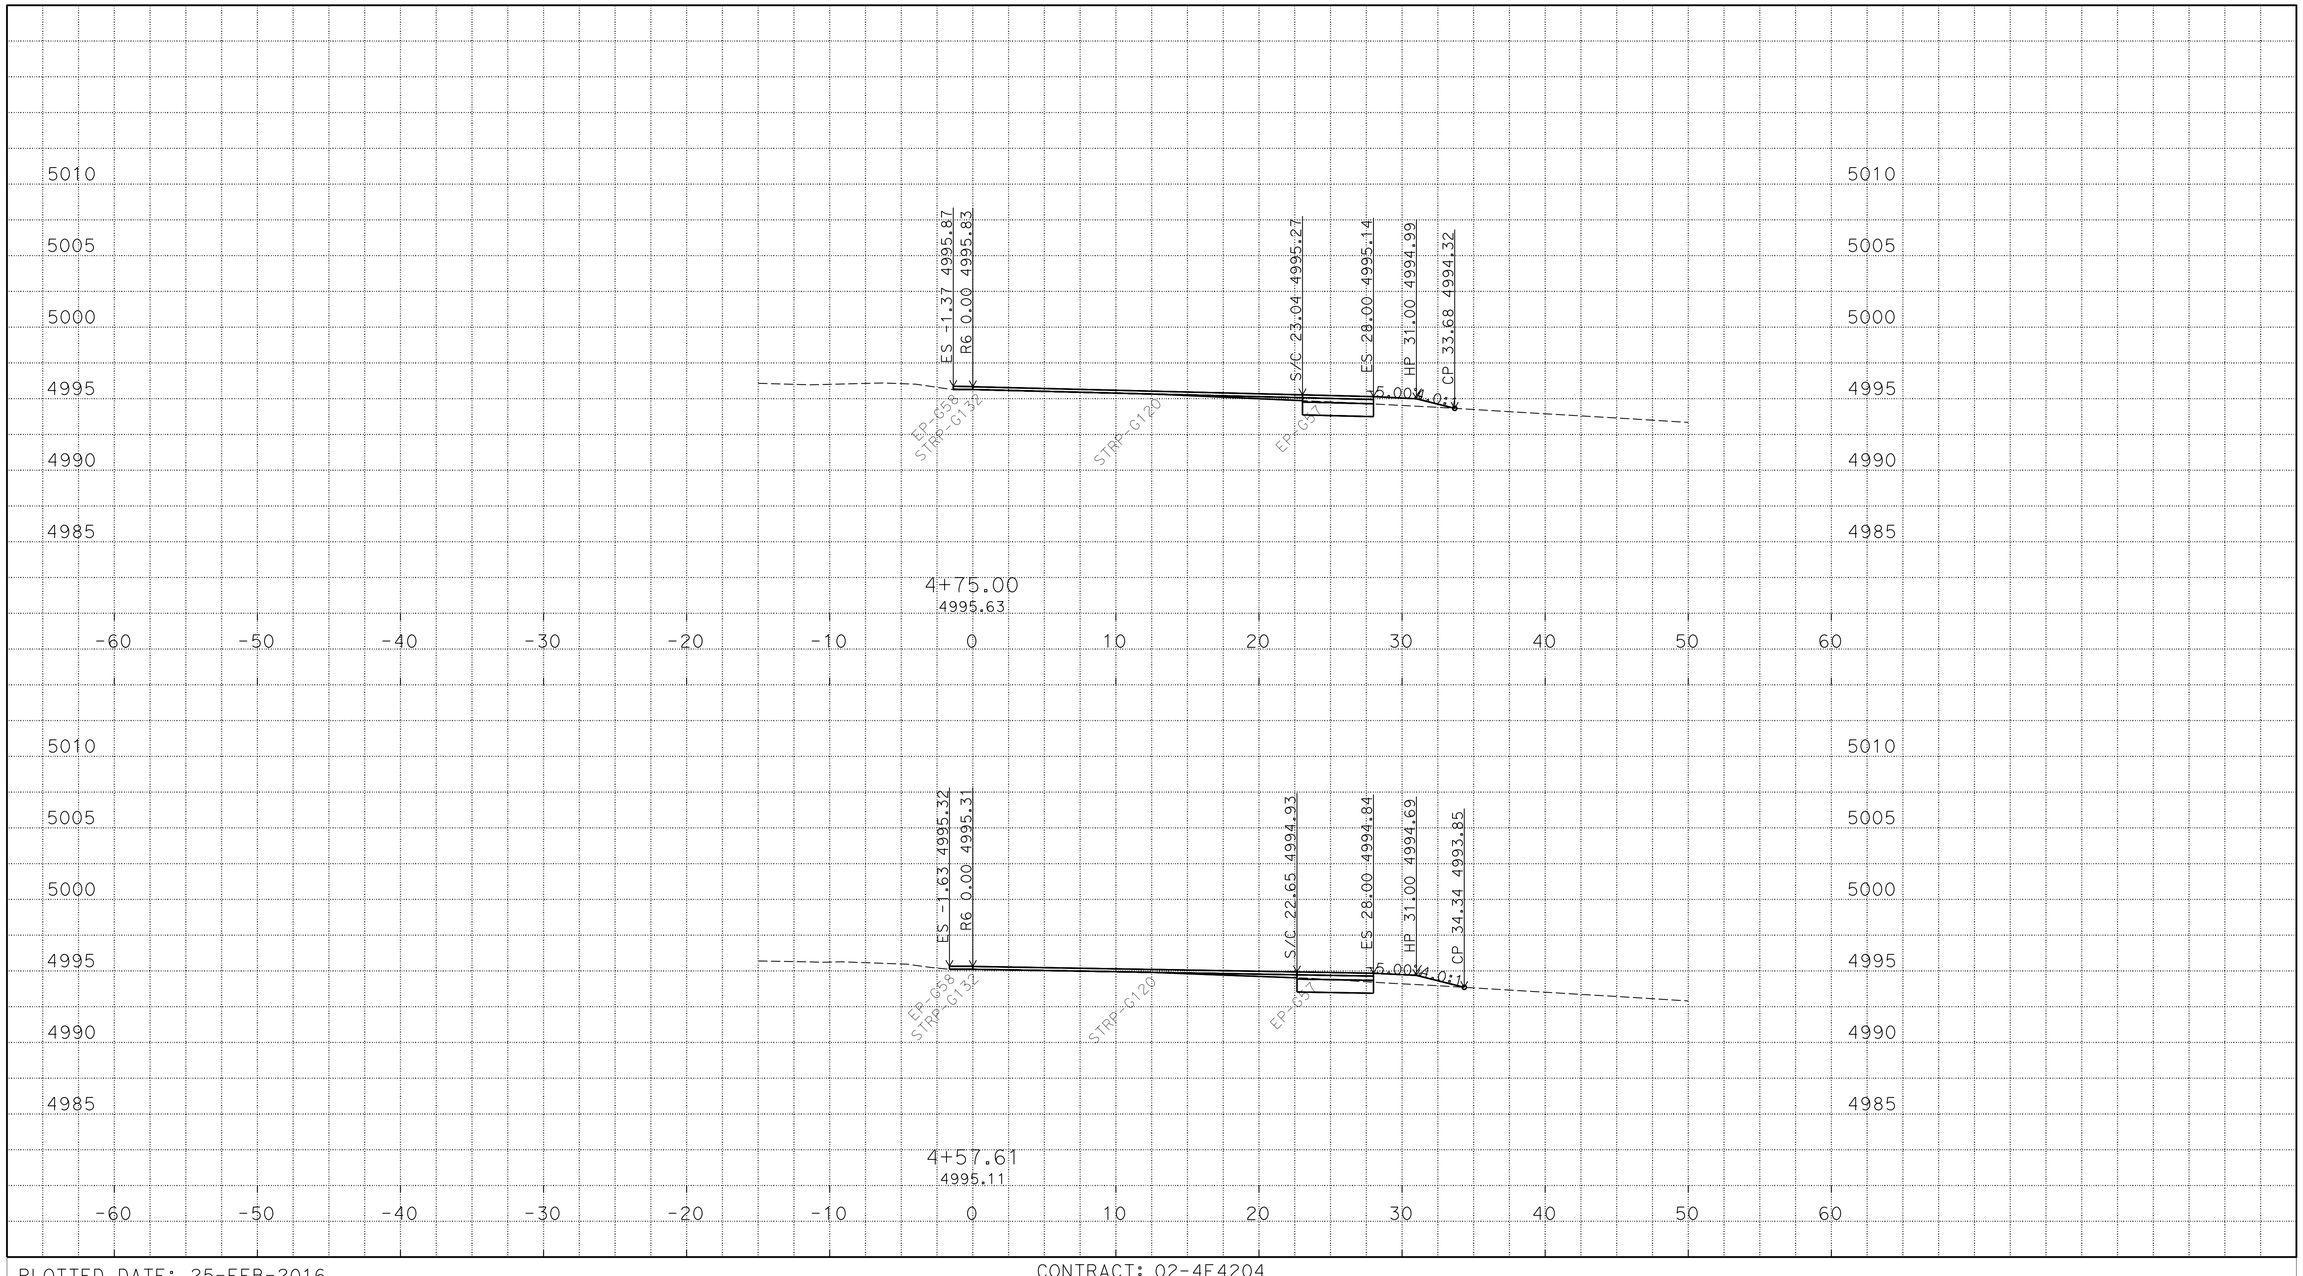

P:\proj1\02\4E420\design\C3D\XSec_Qtys
024E420 SB1N XSEC_TEMP_X_C3D_DWG.dwg - 24-Feb-16 11:29 AM

PLOTTED DATE: 25-FEB-2016

SCALE: 1"=5' Horiz.
1"=5' Vert.

CREATED BY: S117566

CONTRACT: 02-4E4204

DIST/CO/RTE/PM: 02/Las/Sie/395/0.0-5.6/0.0-3.1

PROJECT ID: 02 0002 0283

"R6" LINE
CROSS SECTIONS
6 OF 46

FOR EARTHWORK DEVELOPMENT ONLY

All Dimensions are U.S. Survey Feet

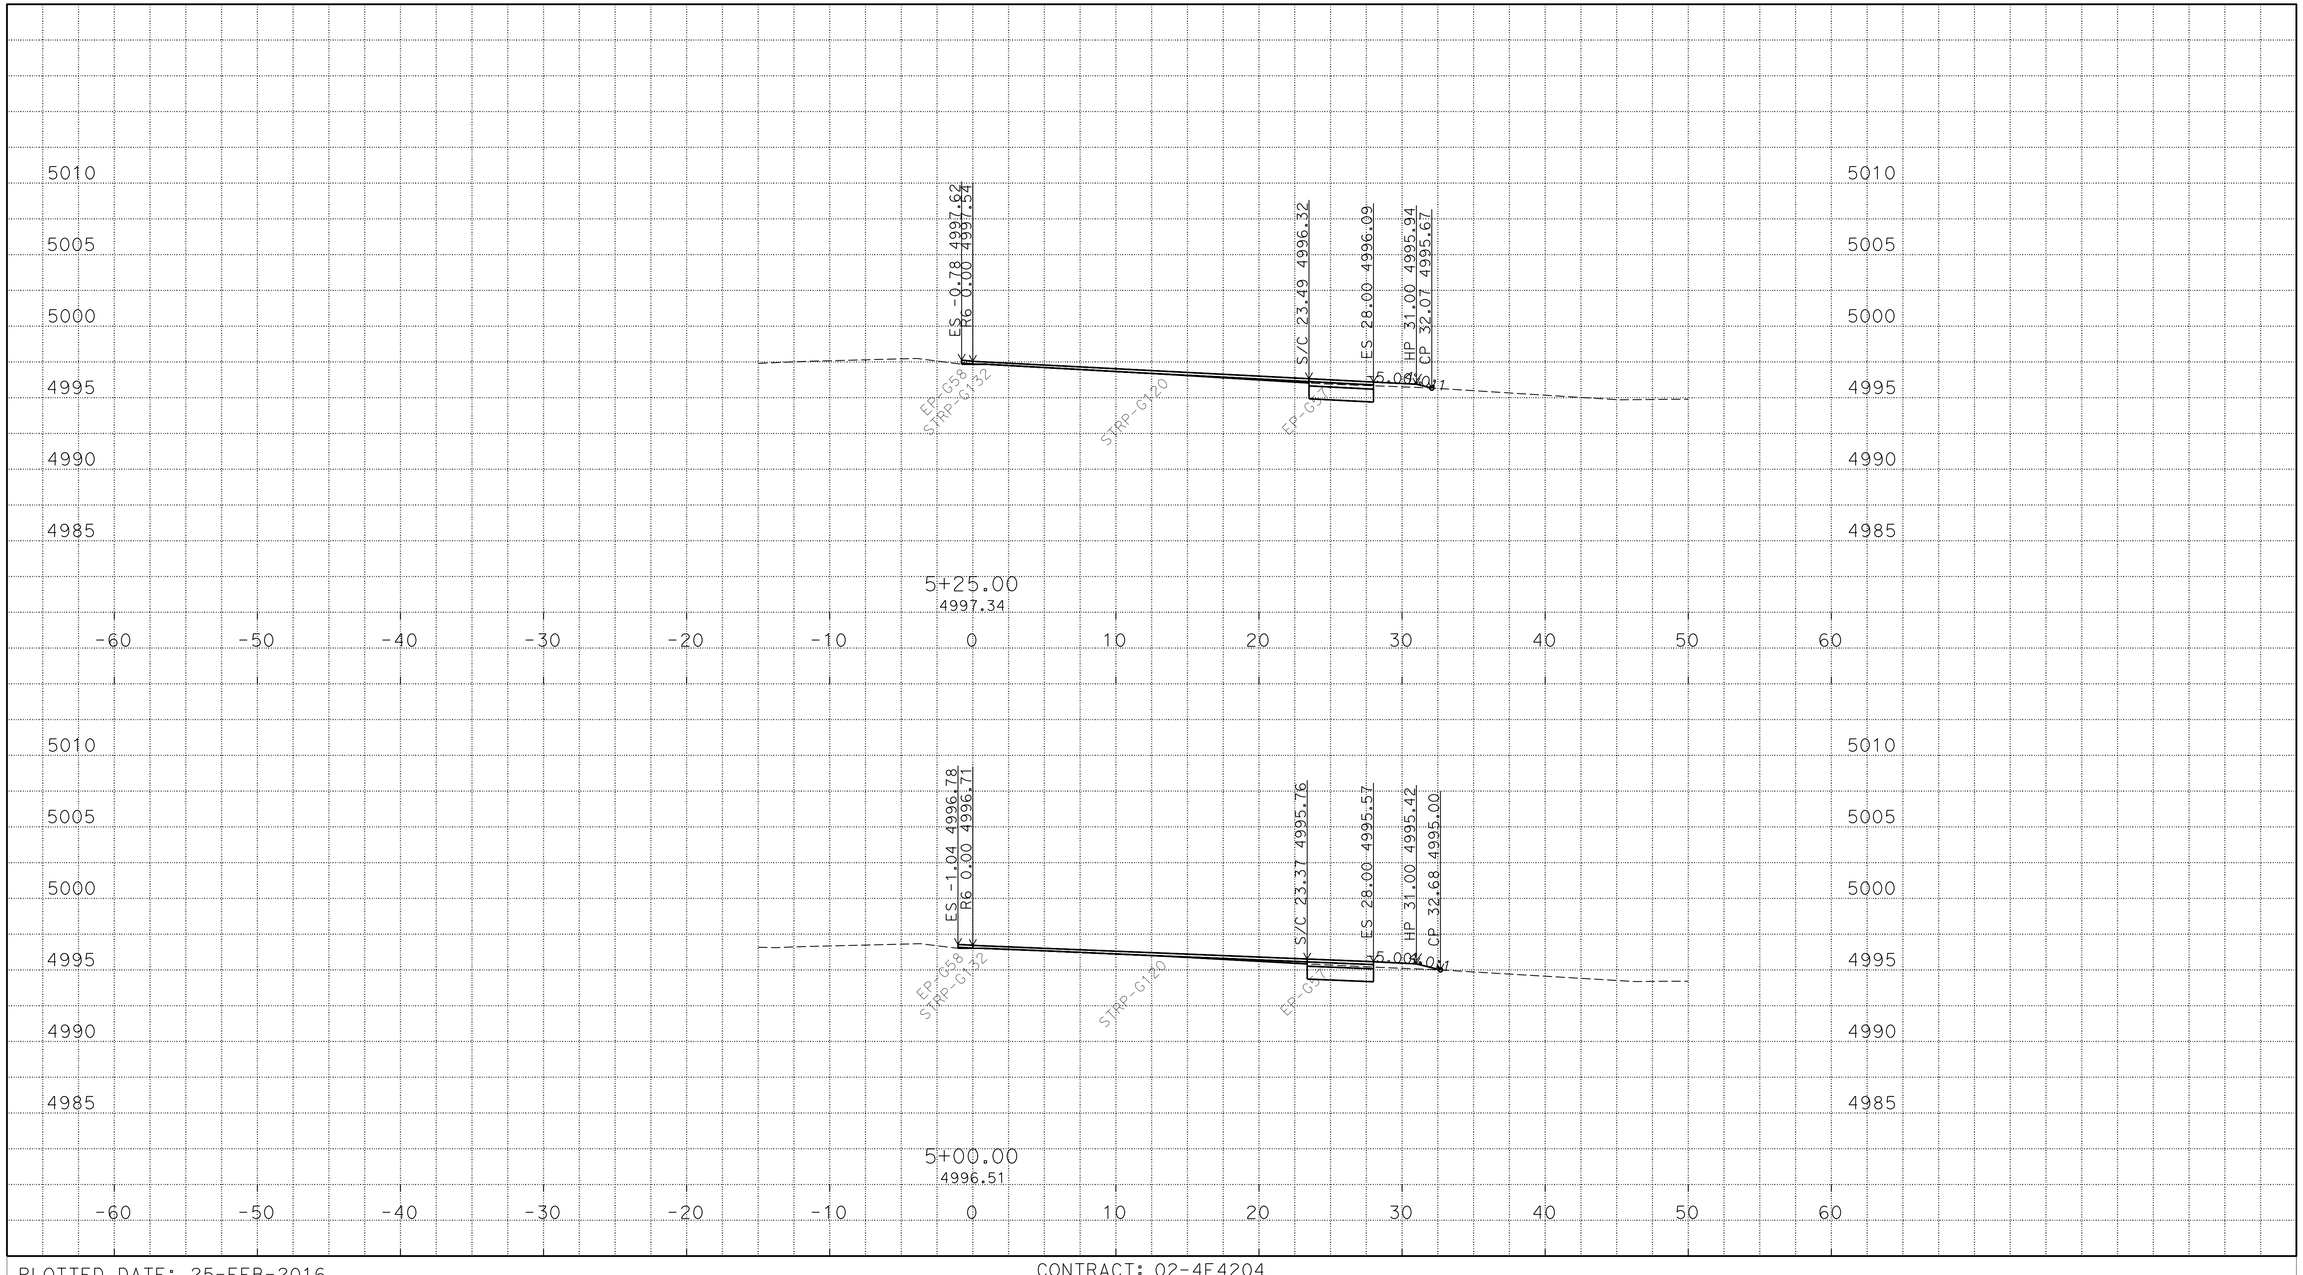

P:\proj1\02\4E420\design\C3D\XSec_Qtys
024E420 SB1N XSEC_TEMP_X_C3D_DWG.dwg - 24-Feb-16 11:29 AM

PLOTTED DATE: 25-FEB-2016

SCALE: 1"=5' Horiz.
1"=5' Vert.

CREATED BY: S117566

CONTRACT: 02-4E4204

DIST/CO/RTE/PM: 02/Las/Sie/395/0.0-5.6/0.0-3.1

PROJECT ID: 02 0002 0283

"R6" LINE
CROSS SECTIONS
7 OF 46

FOR EARTHWORK DEVELOPMENT ONLY

All Dimensions are U.S. Survey Feet

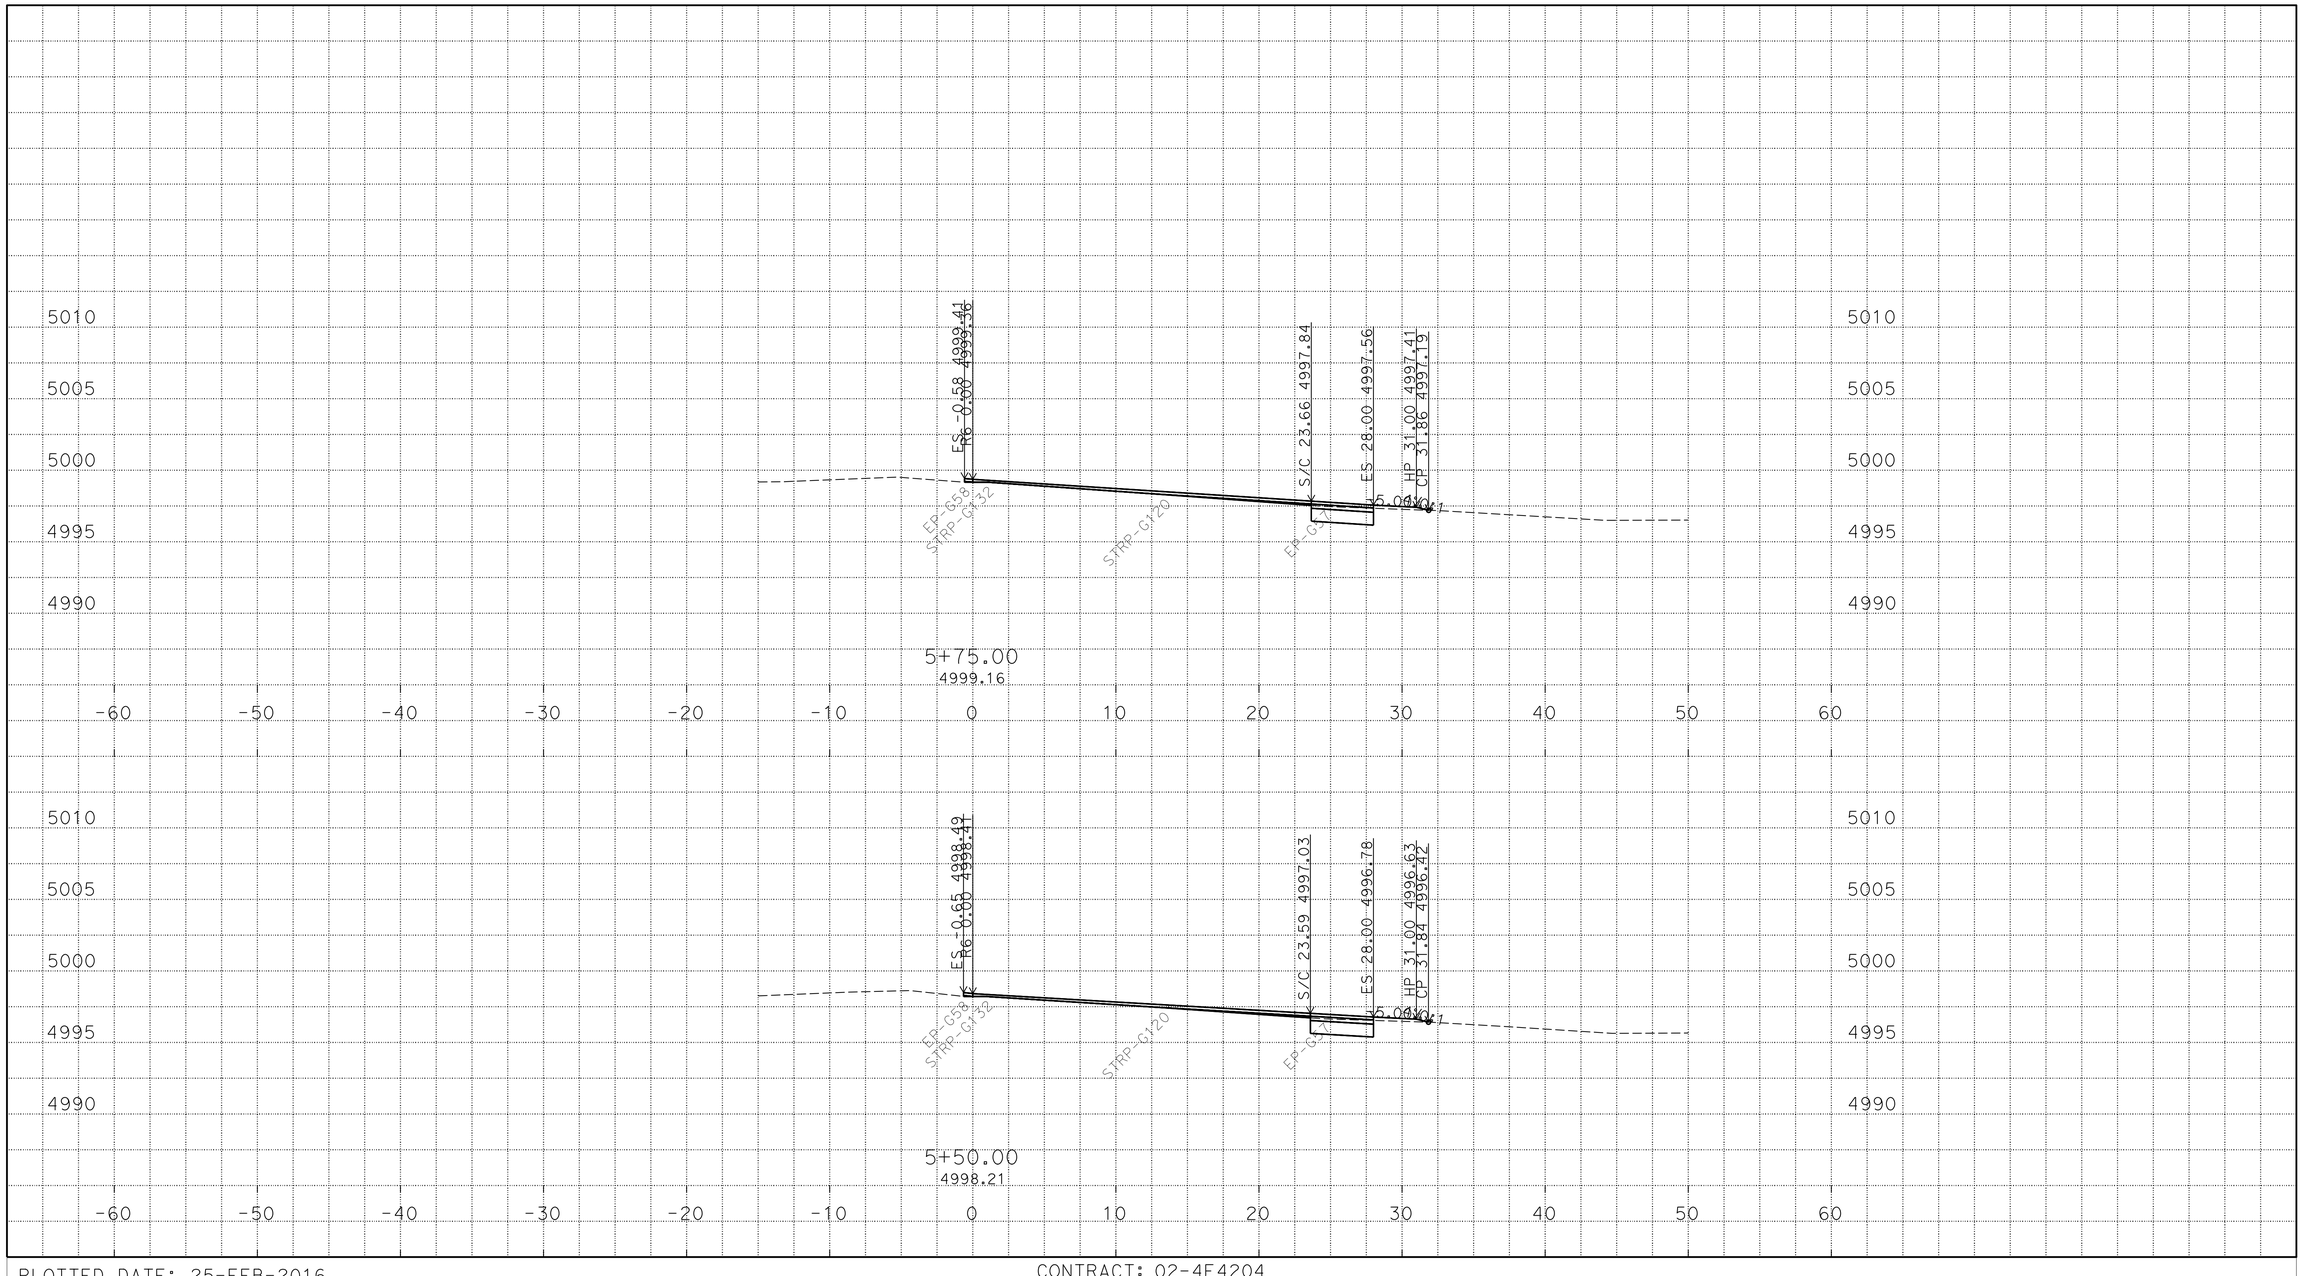

P:\proj1\02\4E420\design\C3D\XSec_Qtys
024E420 SB1N XSEC_TEMP_X_C3D_DWG.dwg - 24-Feb-16 11:29 AM

PLOTTED DATE: 25-FEB-2016

SCALE: 1"=5' Horiz.
1"=5' Vert.

CREATED BY: S117566

CONTRACT: 02-4E4204

DIST/CO/RTE/PM: 02/Las/Sie/395/0.0-5.6/0.0-3.1

PROJECT ID: 02 0002 0283

"R6" LINE
CROSS SECTIONS
8 OF 46

FOR EARTHWORK DEVELOPMENT ONLY

All Dimensions are U.S. Survey Feet

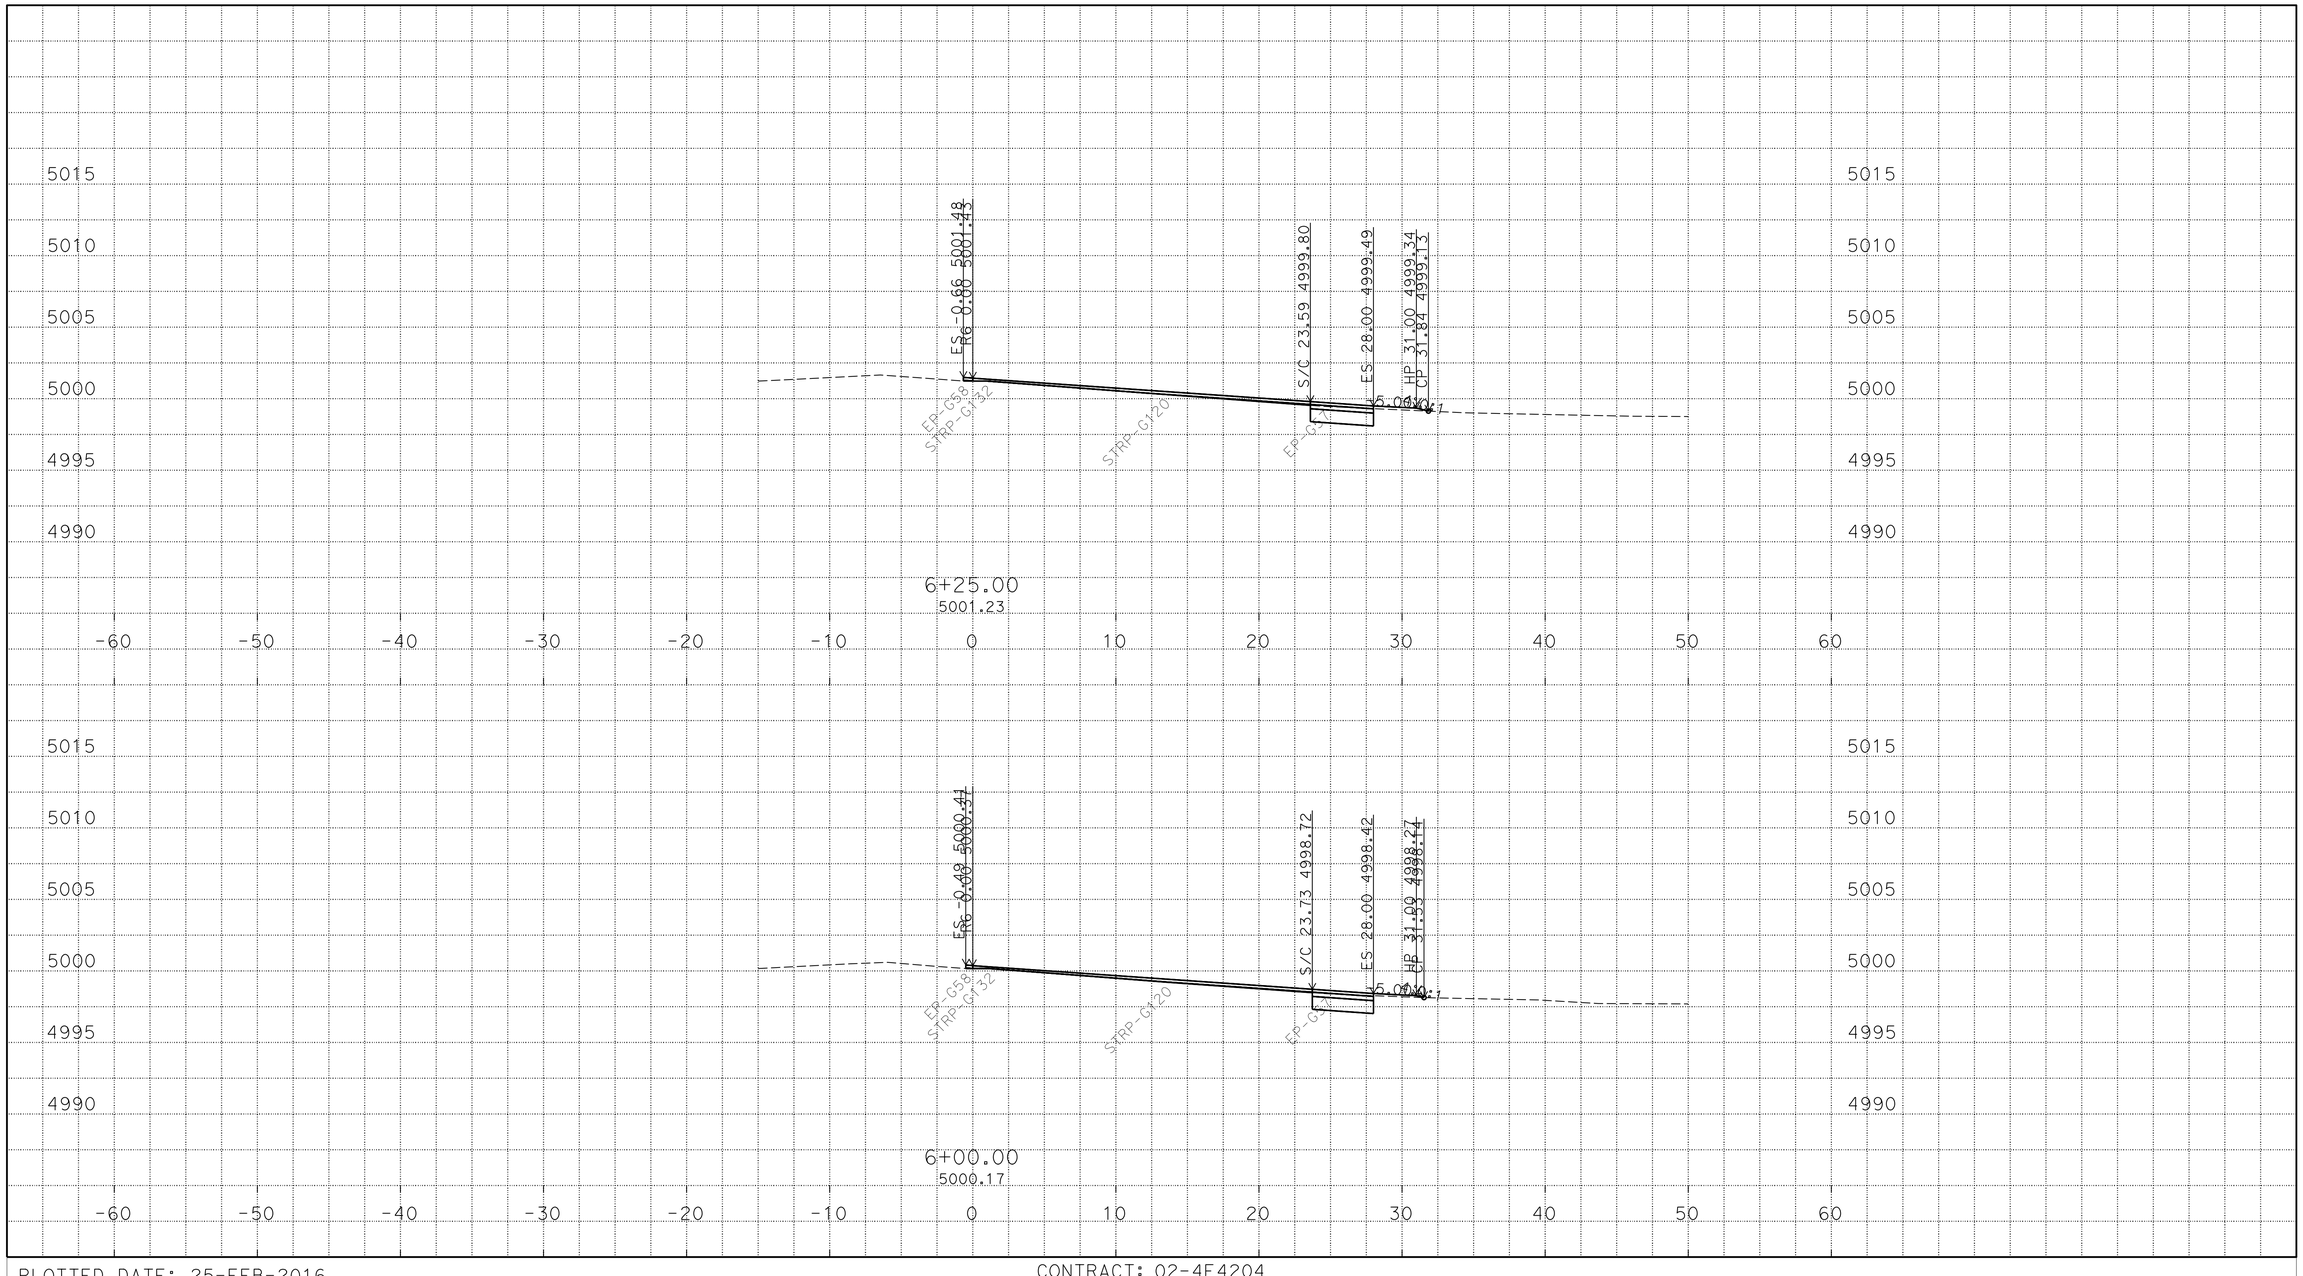

P:\proj1\02\4E420\design\C3D\XSec_Qtys
024E420 SB1N XSEC_TEMP_X_C3D_DWG.dwg - 24-Feb-16 11:29 AM

PLOTTED DATE: 25-FEB-2016

SCALE: 1"=5' Horiz.
1"=5' Vert.

CREATED BY: S117566

CONTRACT: 02-4E4204

DIST/CO/RTE/PM: 02/Las/Sie/395/0.0-5.6/0.0-3.1

PROJECT ID: 02 0002 0283

"R6" LINE
CROSS SECTIONS
9 OF 46

FOR EARTHWORK DEVELOPMENT ONLY

All Dimensions are U.S. Survey Feet

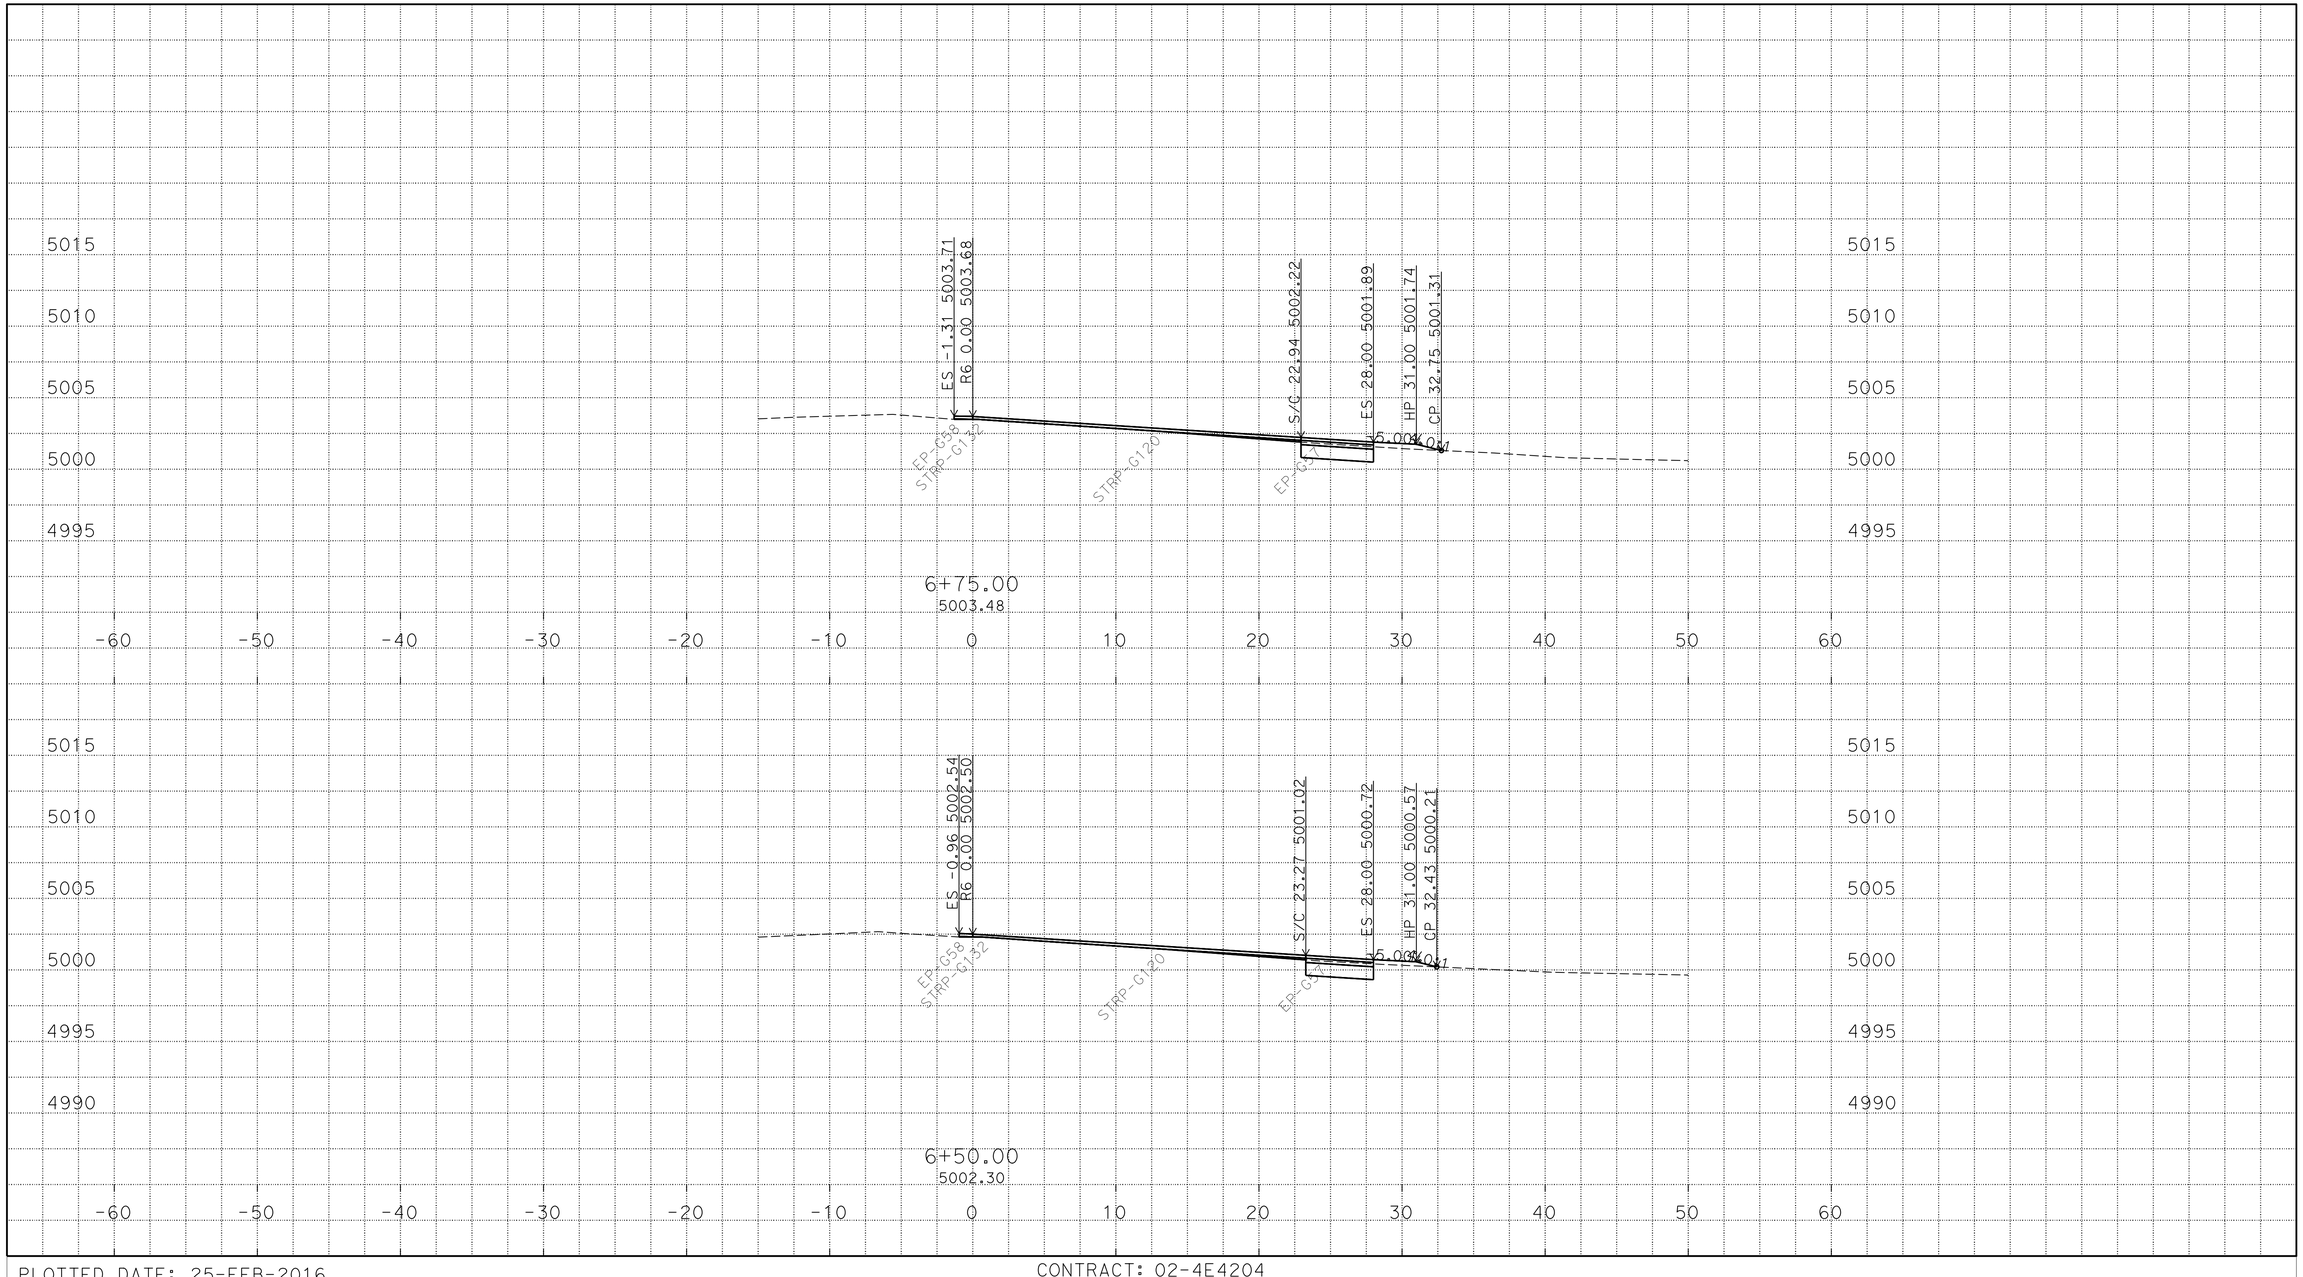

P:\proj1\02\4E420\design\C3D\XSec_Qtys
024E420 SB1N XSEC_TEMP_X_C3D_DWG.dwg - 24-Feb-16 11:29 AM

PLOTTED DATE: 25-FEB-2016

SCALE: 1"=5' Horiz.
1"=5' Vert.

CREATED BY: S117566

CONTRACT: 02-4E4204

DIST/CO/RTE/PM: 02/Las/Sie/395/0.0-5.6/0.0-3.1

PROJECT ID: 02 0002 0283

"R6" LINE
CROSS SECTIONS
10 OF 46

FOR EARTHWORK DEVELOPMENT ONLY

All Dimensions are U.S. Survey Feet

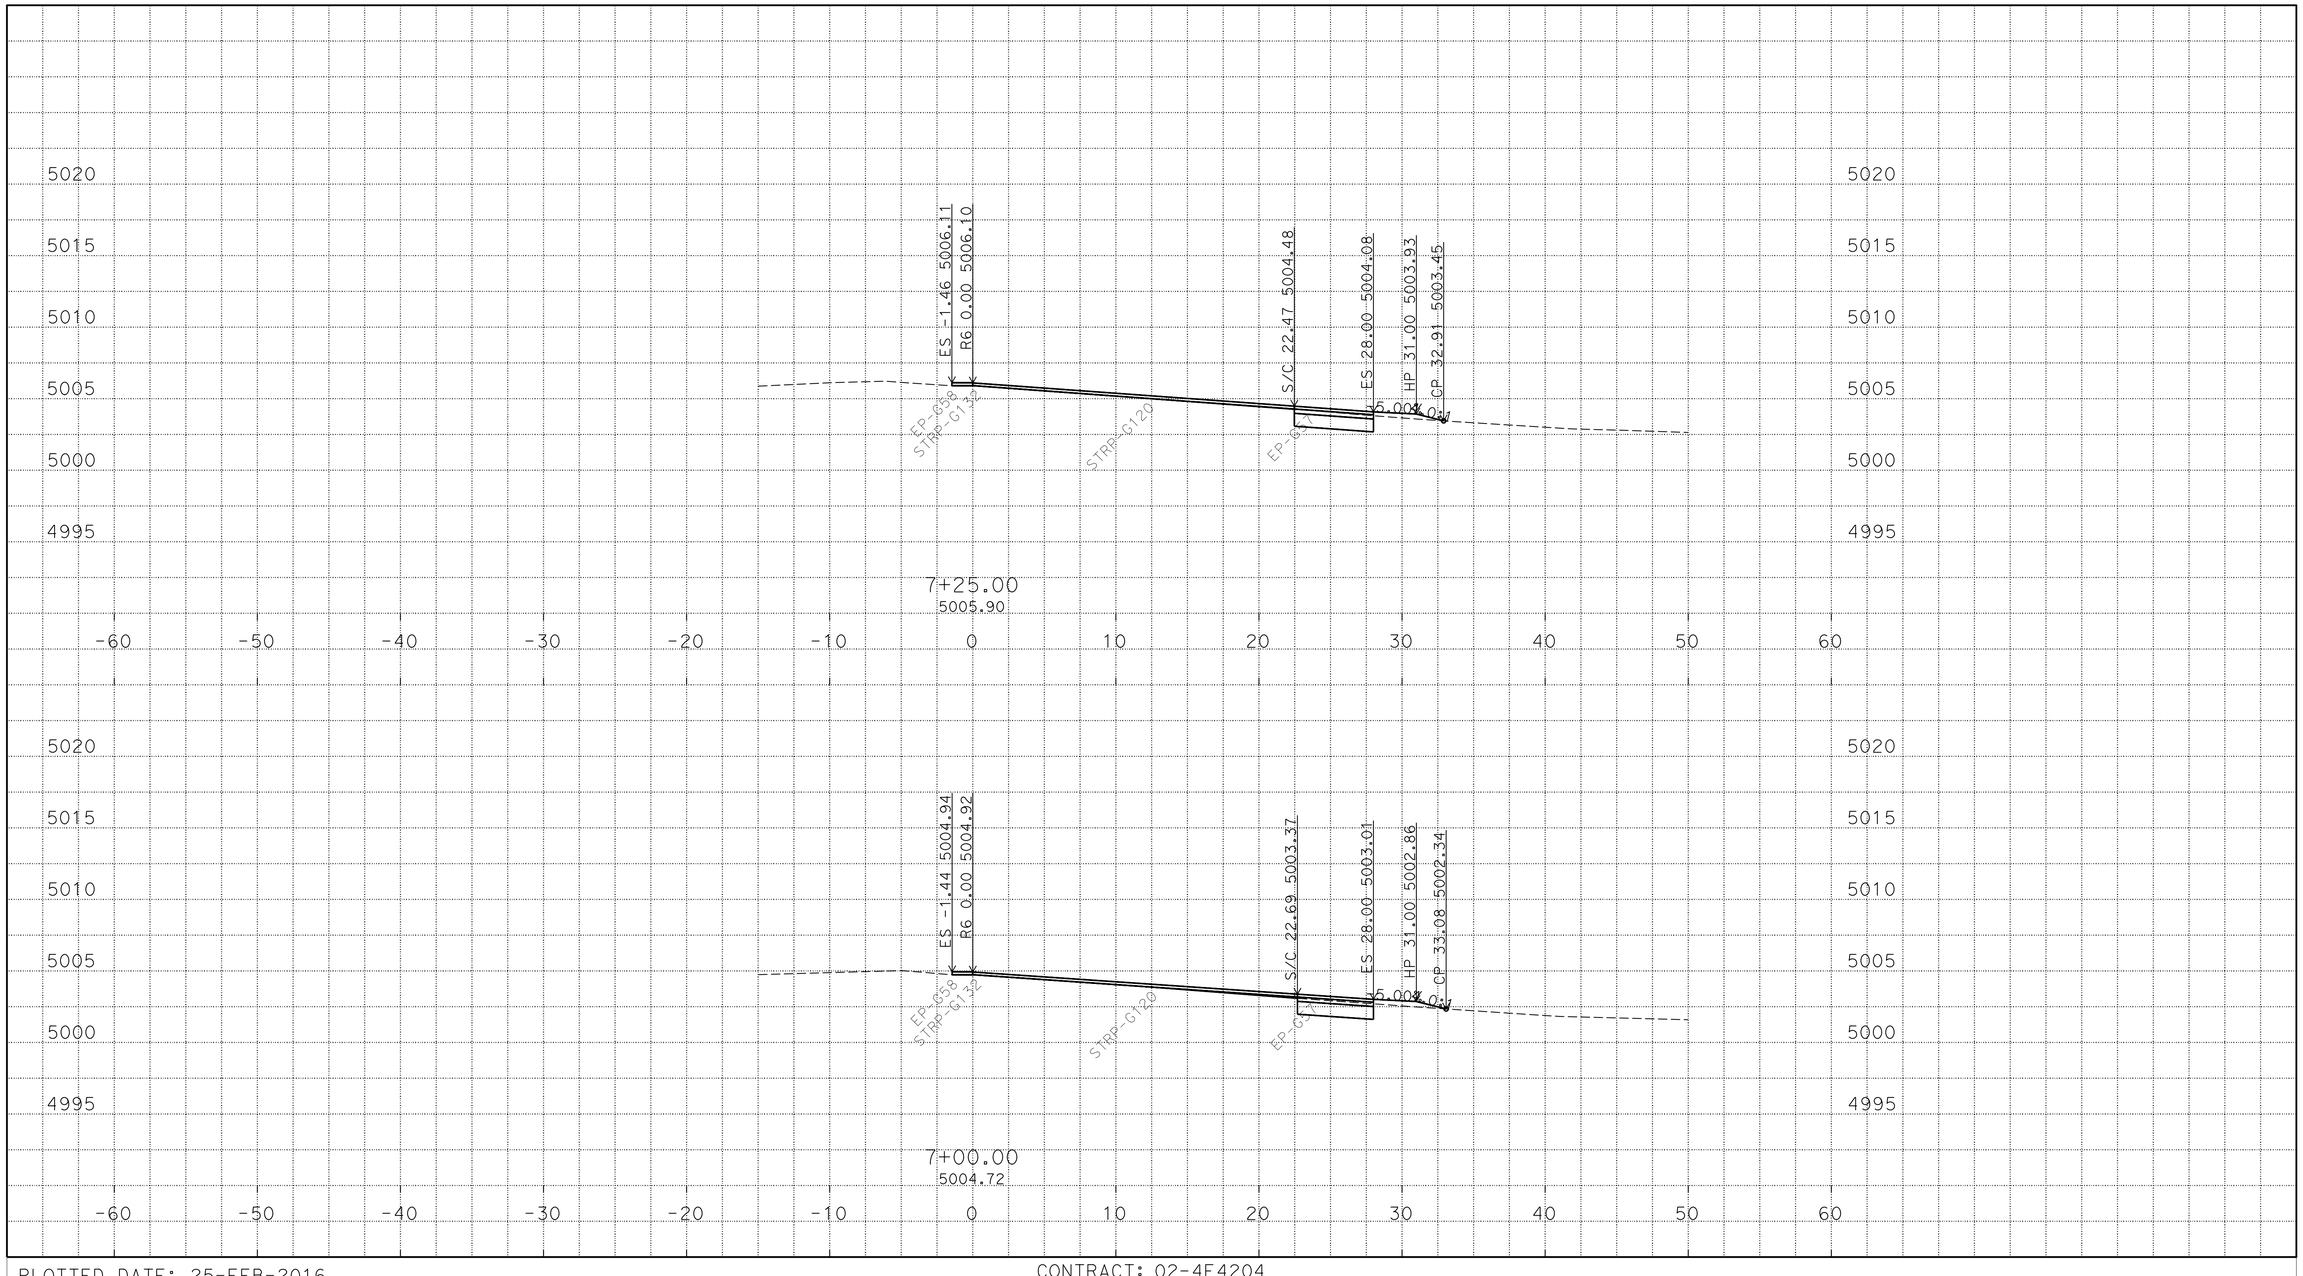

P:\proj1\02\4E420\design\C3D\XSec_Qtys
024E420 SB1N XSEC_TEMP_X_C3D_DWG.dwg - 24-Feb-16 11:29 AM

PLOTTED DATE: 25-FEB-2016

SCALE: 1"=5' Horiz.
1"=5' Vert.

CREATED BY: S117566

CONTRACT: 02-4E4204

DIST/CO/RTE/PM: 02/Las/Sie/395/0.0-5.6/0.0-3.1

PROJECT ID: 02 0002 0283

"R6" LINE
CROSS SECTIONS
11 OF 46

FOR EARTHWORK DEVELOPMENT ONLY

All Dimensions are U.S. Survey Feet

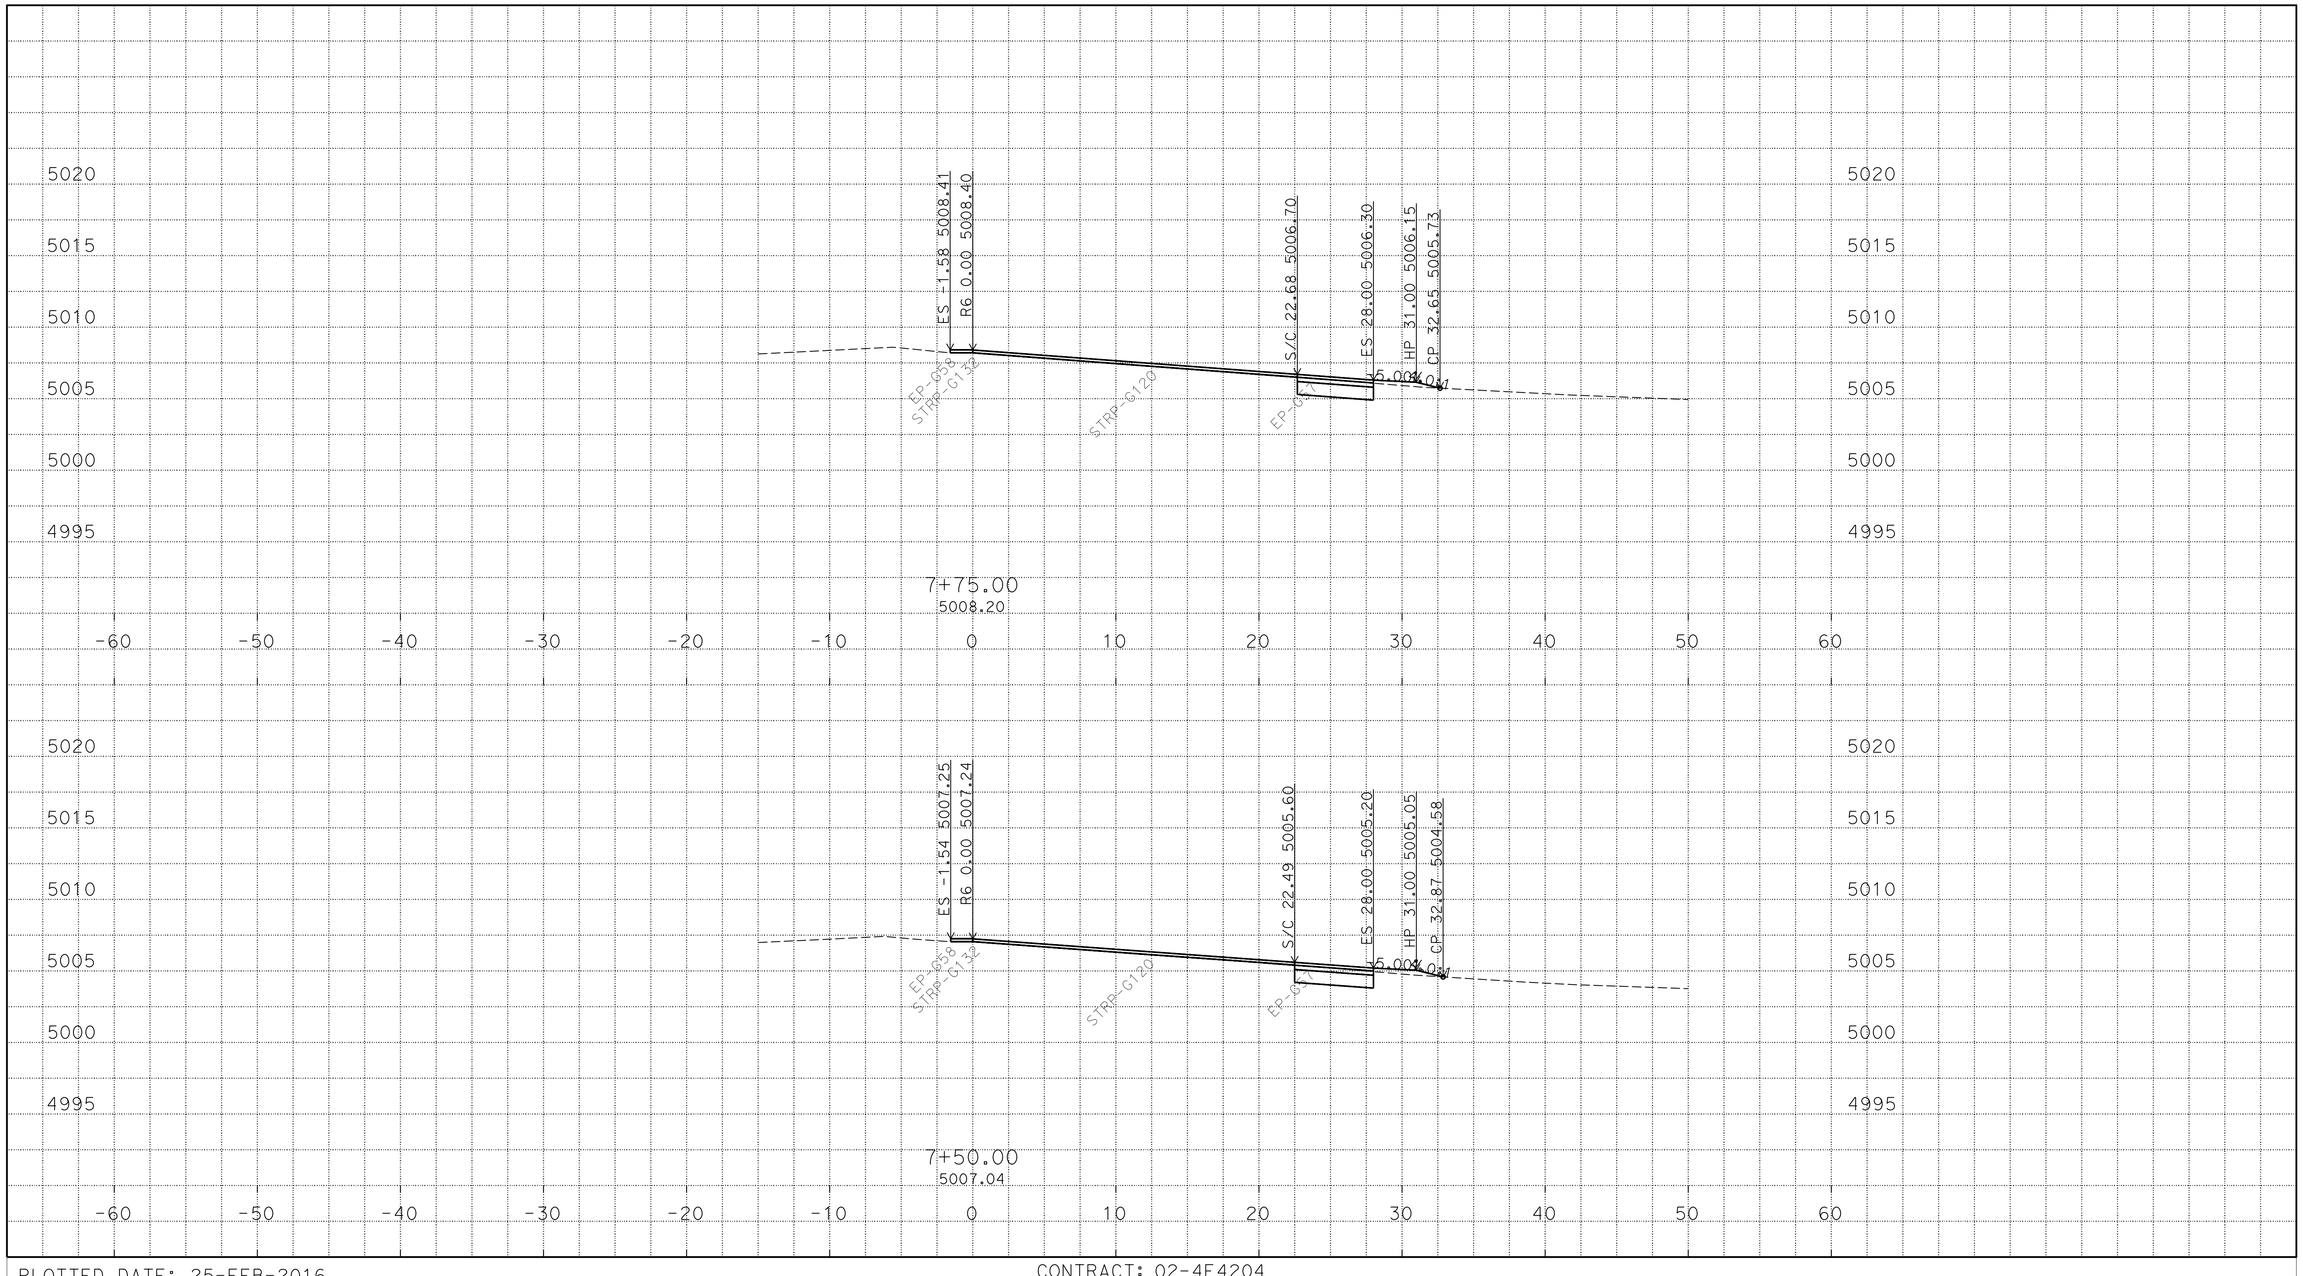

P:\proj1\02\4E420\design\C3D\XSec_Qtys
024E420 SB1N XSEC_TEMP_X_C3D_DWG.dwg - 24-Feb-16 11:29 AM

PLOTTED DATE: 25-FEB-2016

SCALE: 1"=5' Horiz.
1"=5' Vert.

CREATED BY: S117566

CONTRACT: 02-4E4204

DIST/CO/RTE/PM: 02/Las/Sie/395/0.0-5.6/0.0-3.1

PROJECT ID: 02 0002 0283

"R6" LINE
CROSS SECTIONS
12 OF 46

FOR EARTHWORK DEVELOPMENT ONLY

All Dimensions are U.S. Survey Feet

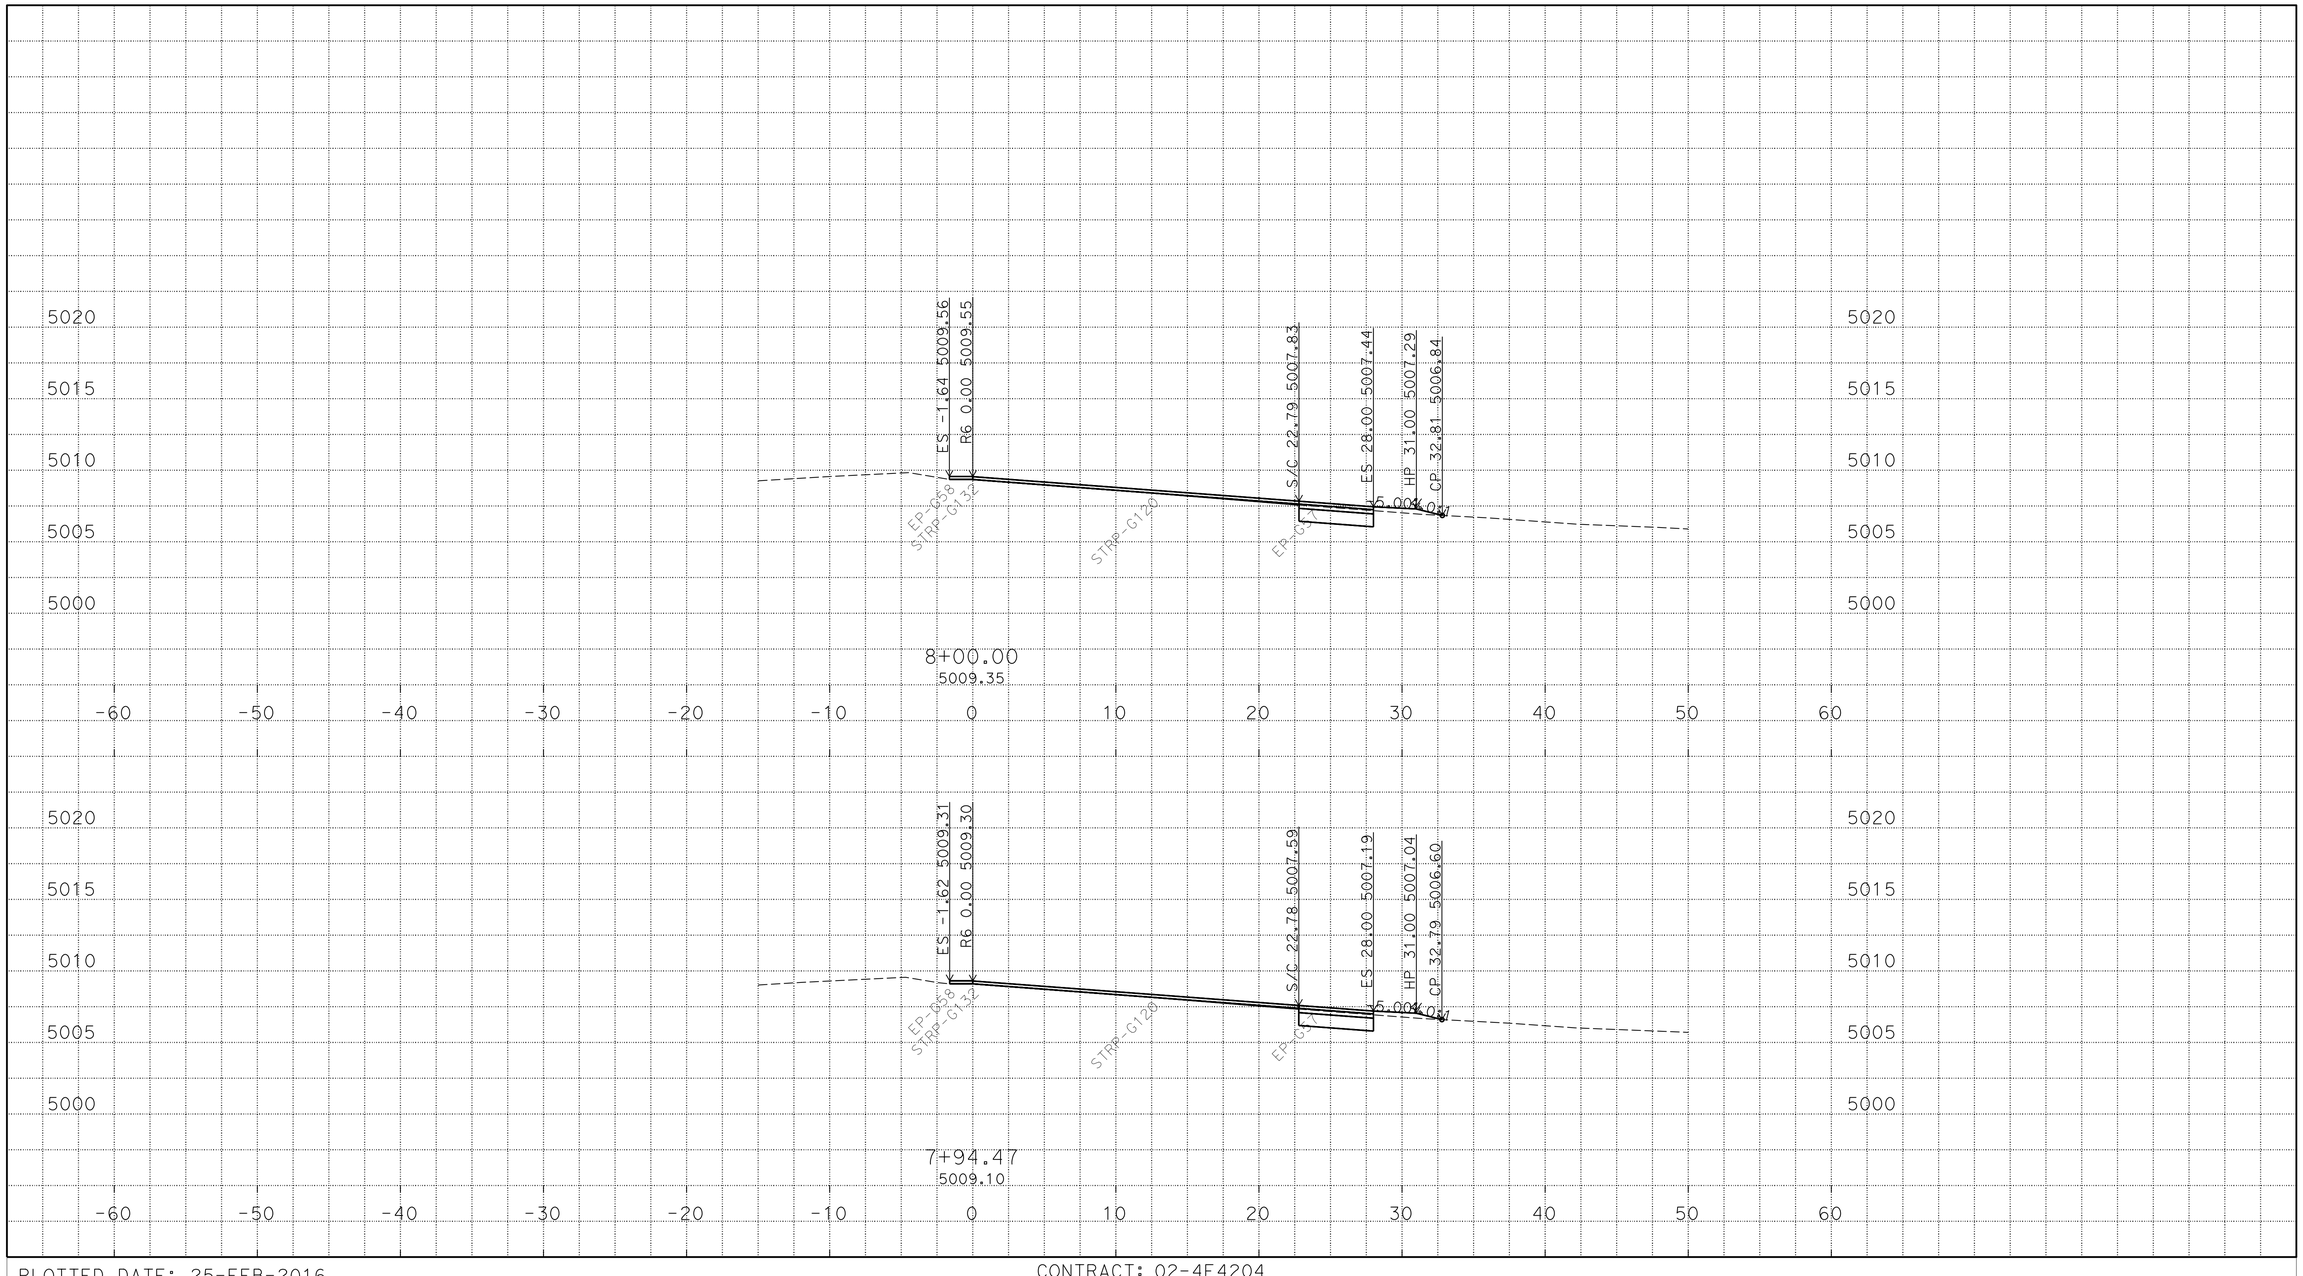

P:\proj1\02\4E420\design\C3D\XSec_Qtys
024E420 SB1N XSEC_TEMP_X_C3D_DWG.dwg - 24-Feb-16 11:29 AM

PLOTTED DATE: 25-FEB-2016

SCALE: 1"=5' Horiz.
1"=5' Vert.

CREATED BY: S117566

CONTRACT: 02-4E4204

DIST/CO/RTE/PM: 02/Las/Sie/395/0.0-5.6/0.0-3.1

PROJECT ID: 02 0002 0283

"R6" LINE
CROSS SECTIONS
13 OF 46

FOR EARTHWORK DEVELOPMENT ONLY

All Dimensions are U.S. Survey Feet

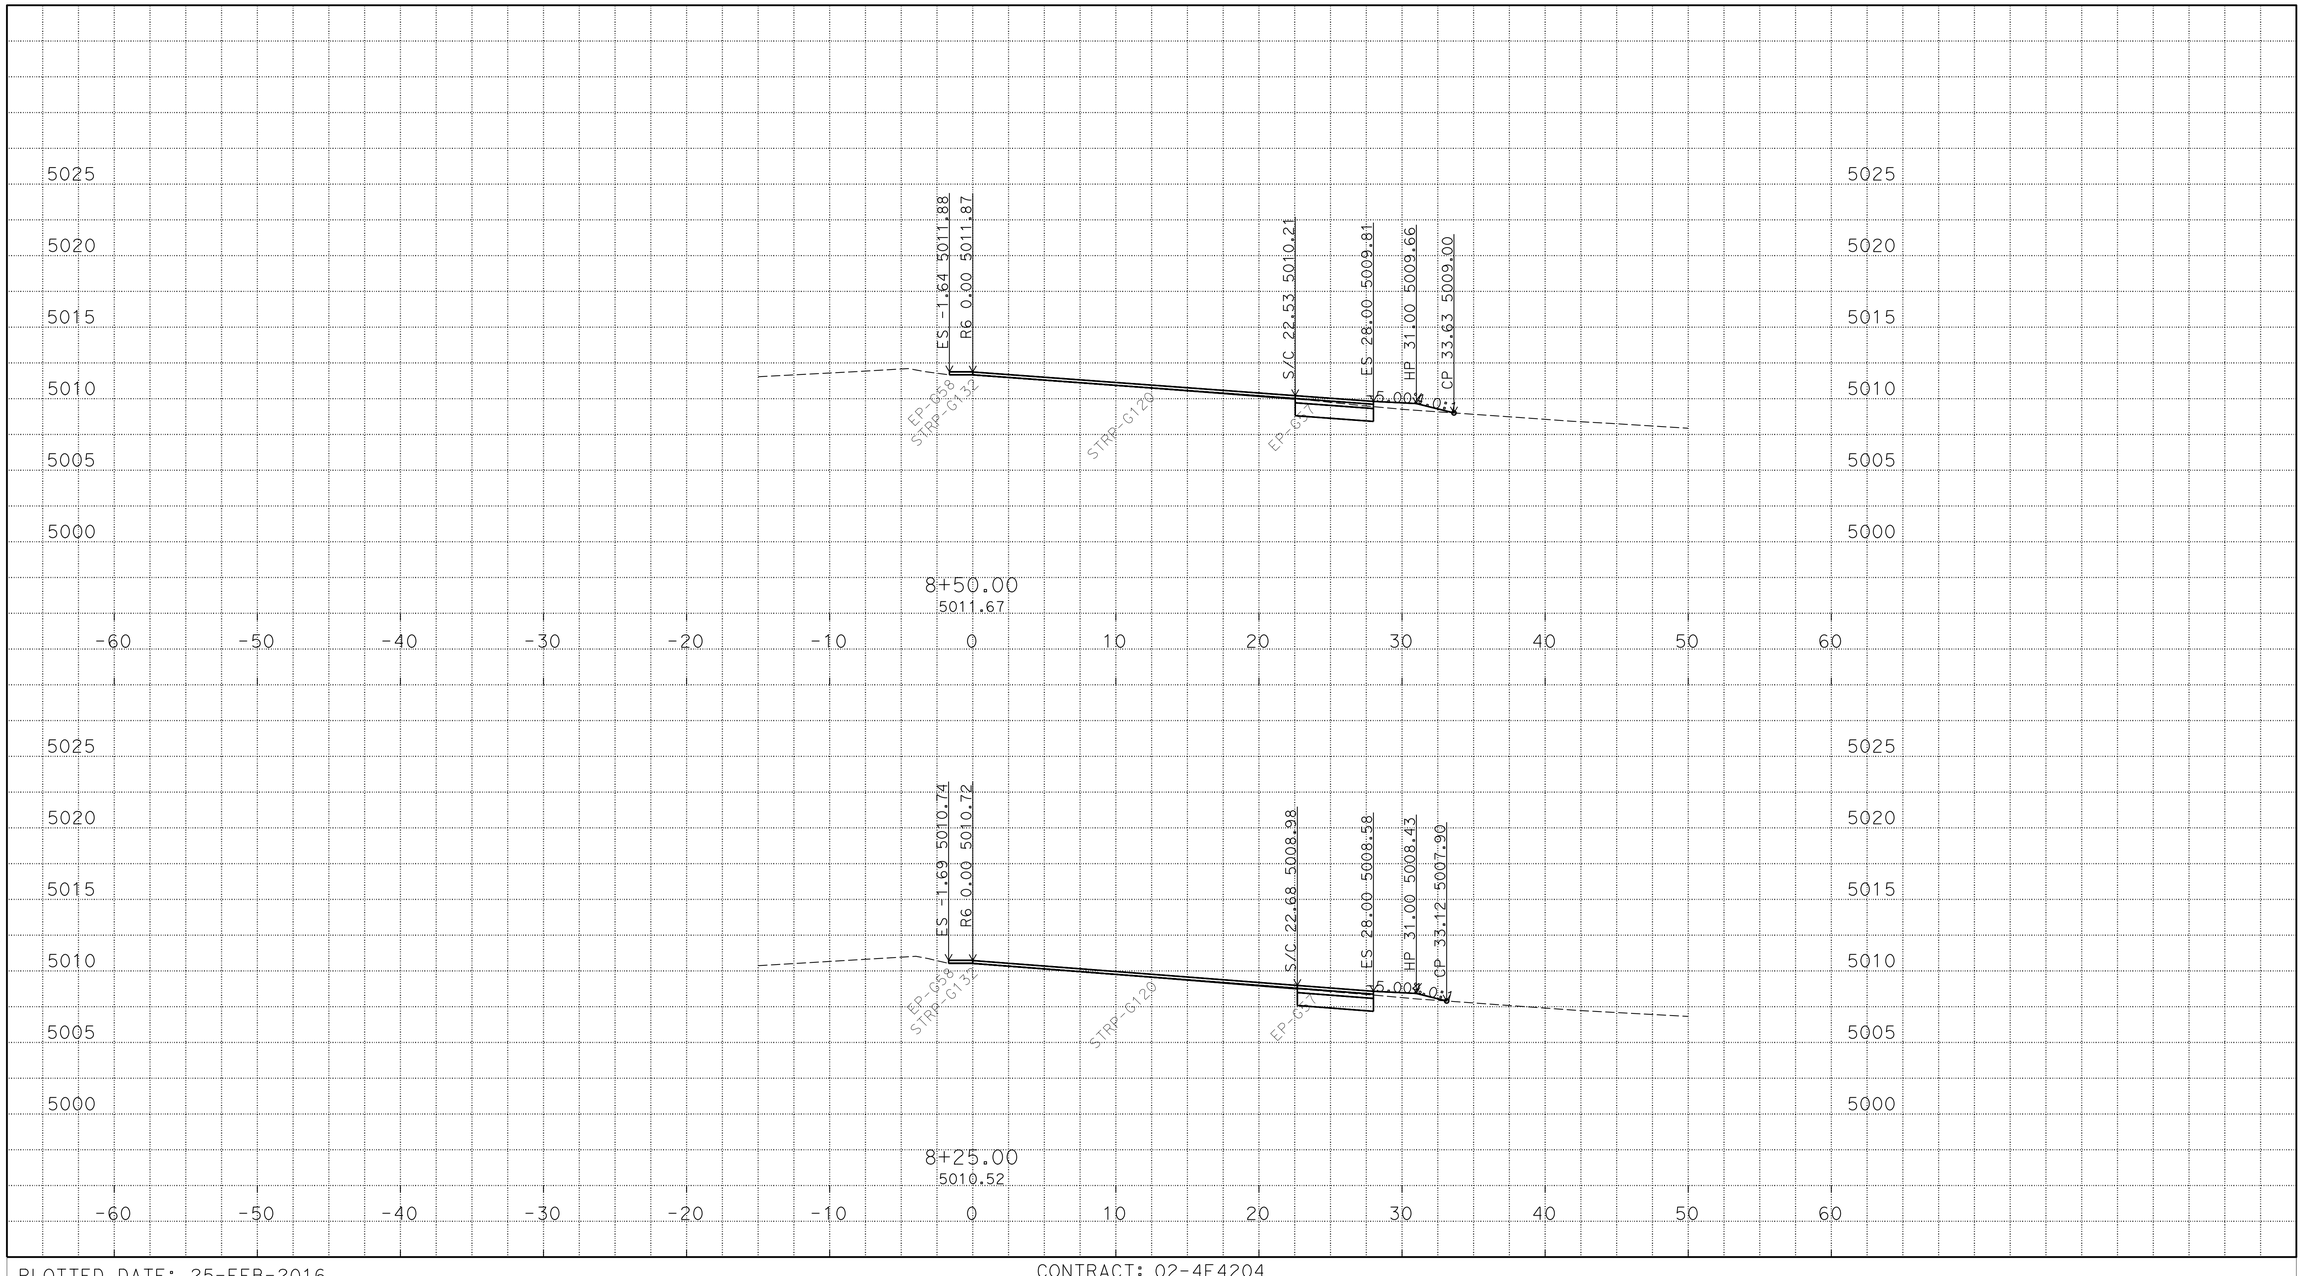

P:\proj1\02\4E420\design\C3D\XSec_Qtys
024E420 SB1N XSEC_TEMP_X_C3D_DWG.dwg - 24-Feb-16 11:29 AM

PLOTTED DATE: 25-FEB-2016

SCALE: 1"=5' Horiz.
1"=5' Vert.

CREATED BY: S117566

CONTRACT: 02-4E4204

DIST/CO/RTE/PM: 02/Las/Sie/395/0.0-5.6/0.0-3.1

PROJECT ID: 02 0002 0283

"R6" LINE
CROSS SECTIONS
14 OF 46

FOR EARTHWORK DEVELOPMENT ONLY

All Dimensions are U.S. Survey Feet

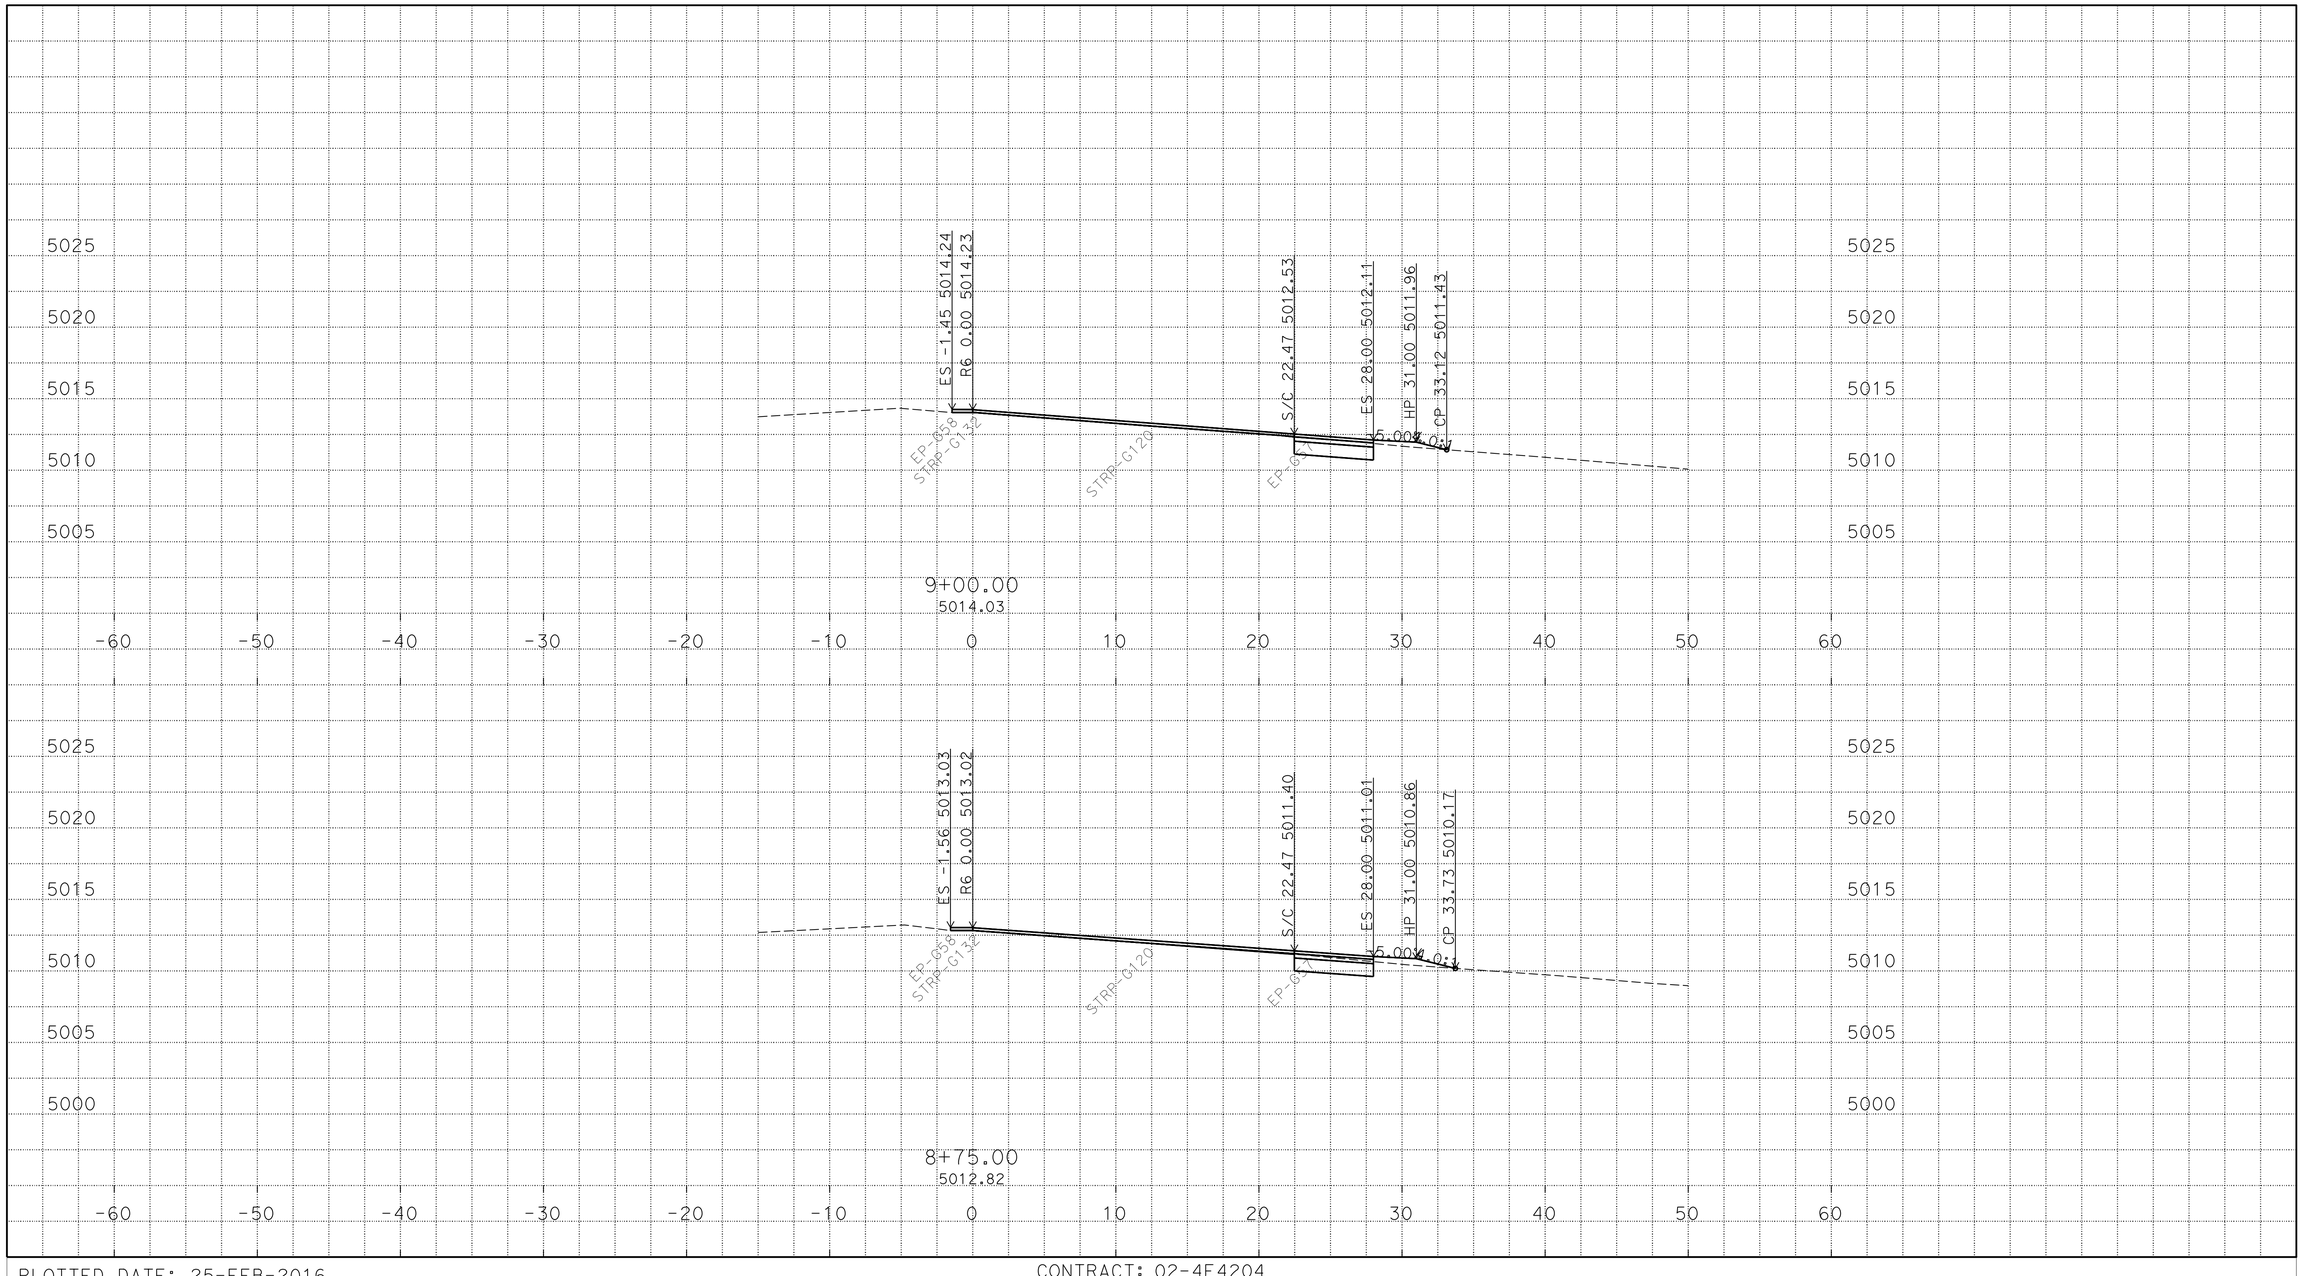

P:\proj1\02\4E420\design\C3D\XSec_Qtys
024E420 SB1N XSEC_TEMP_X_C3D_DWG.dwg - 24-Feb-16 11:29 AM

PLOTTED DATE: 25-FEB-2016

SCALE: 1"=5' Horiz.
1"=5' Vert.

CREATED BY: S117566

CONTRACT: 02-4E4204

DIST/CO/RTE/PM: 02/Las/Sie/395/0.0-5.6/0.0-3.1

PROJECT ID: 02 0002 0283

"R6" LINE
CROSS SECTIONS
15 OF 46

FOR EARTHWORK DEVELOPMENT ONLY

All Dimensions are U.S. Survey Feet

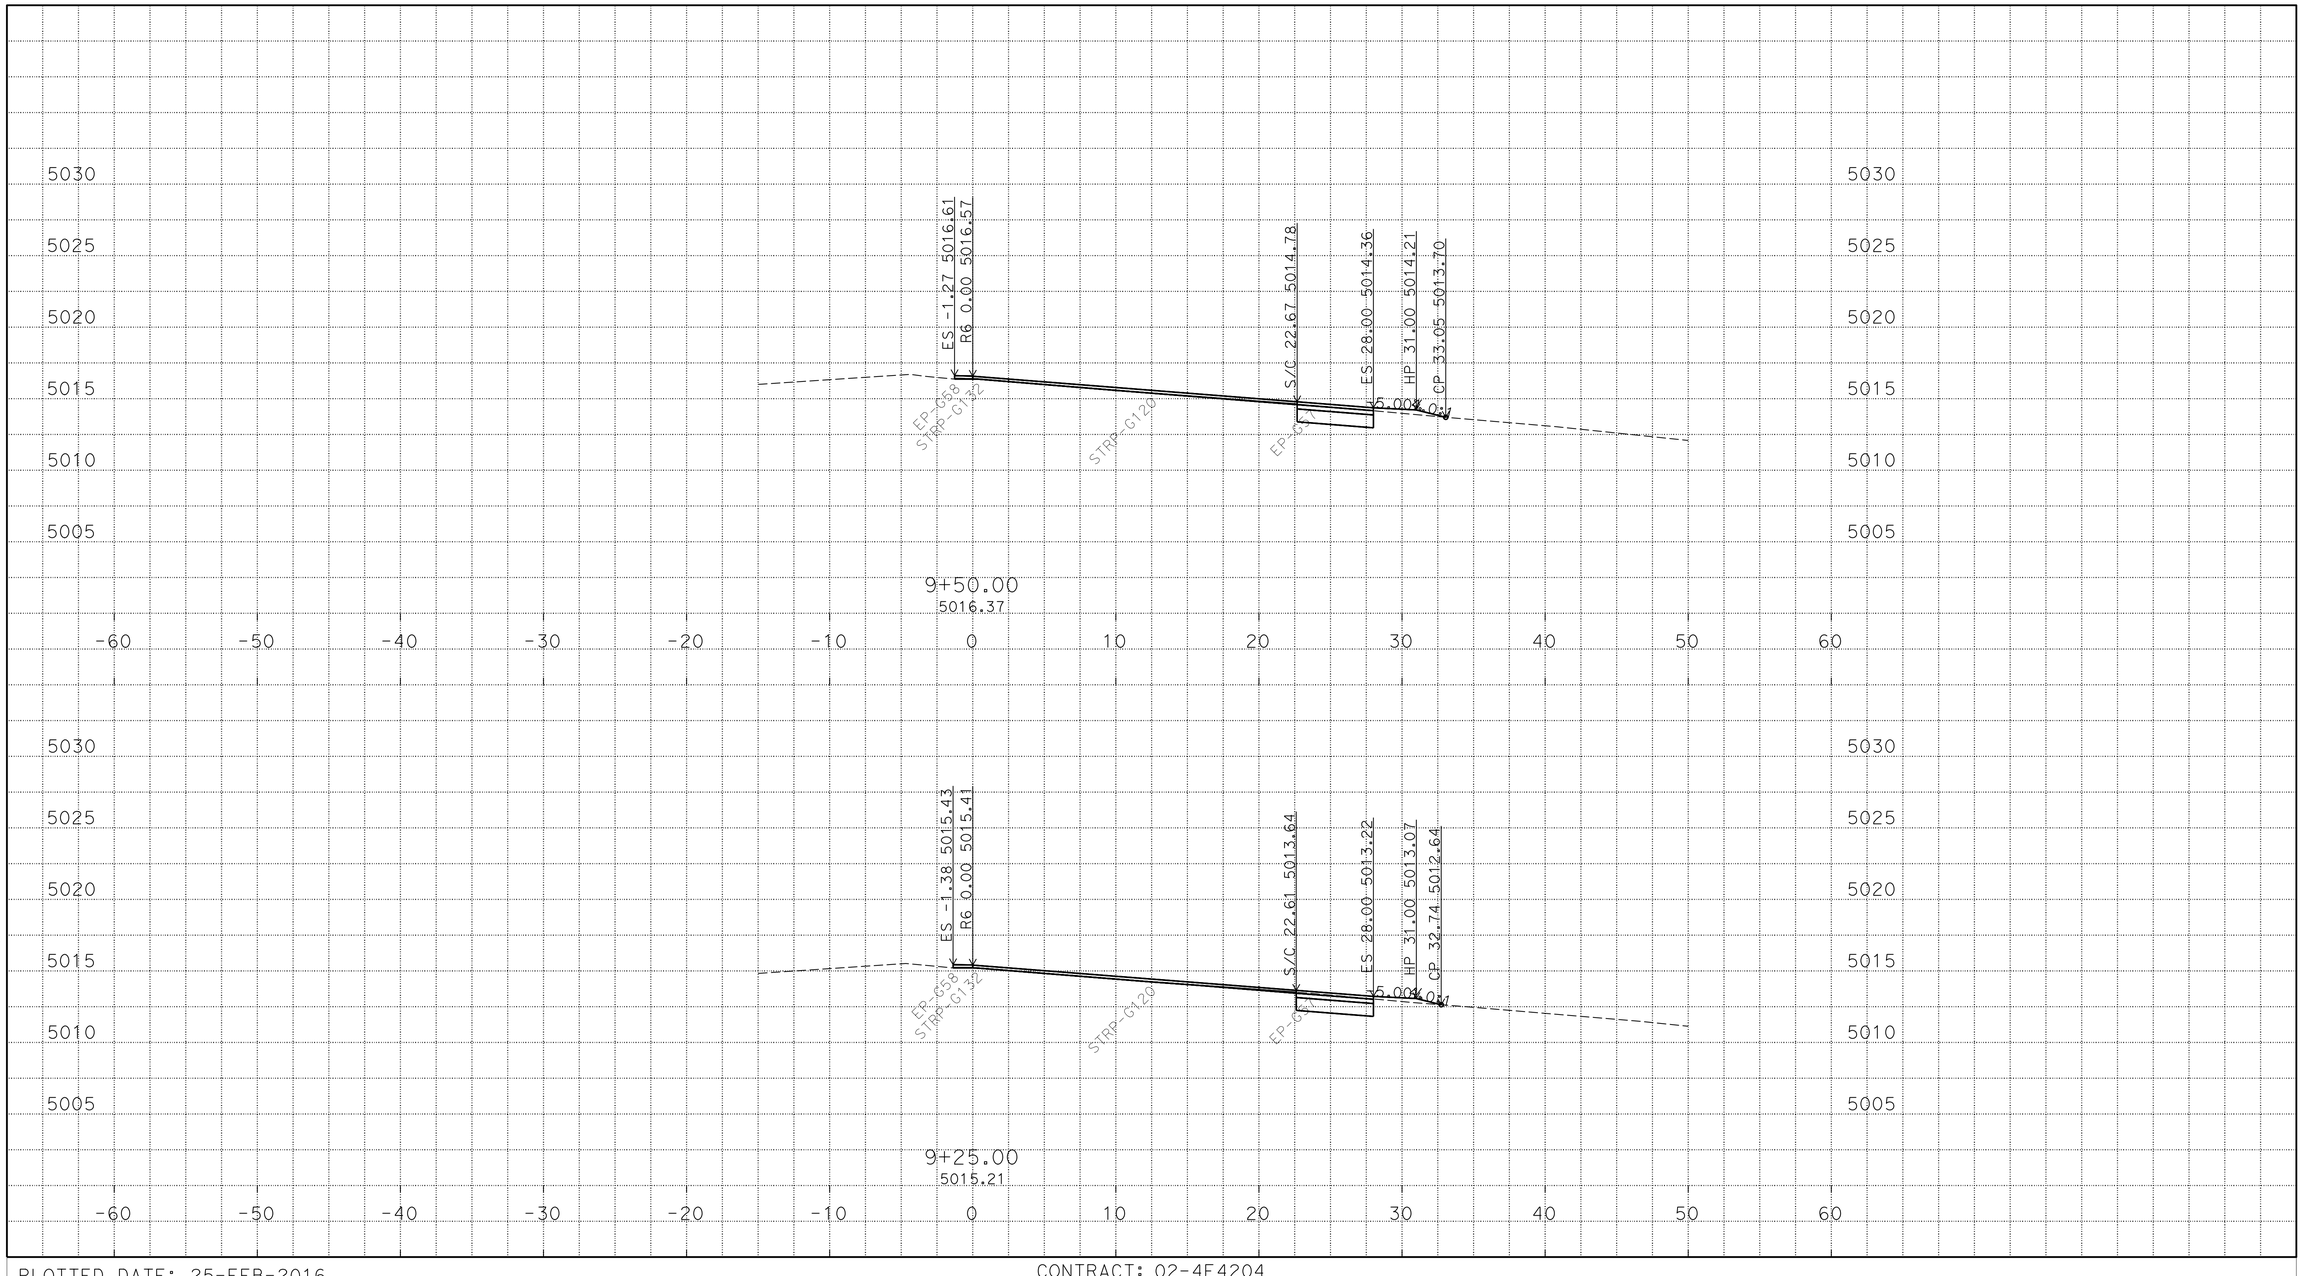

P:\proj1\02\4E420\design\C3D\XSec_Qtys
024E420 SB1N XSEC_TEMP_X_C3D_DWG.dwg - 24-Feb-16 11:29 AM

PLOTTED DATE: 25-FEB-2016

SCALE: 1"=5' Horiz.
1"=5' Vert.

CREATED BY: S117566

CONTRACT: 02-4E4204

DIST/CO/RTE/PM: 02/Las/Sie/395/0.0-5.6/0.0-3.1

PROJECT ID: 02 0002 0283

"R6" LINE
CROSS SECTIONS
16 OF 46

FOR EARTHWORK DEVELOPMENT ONLY

All Dimensions are U.S. Survey Feet

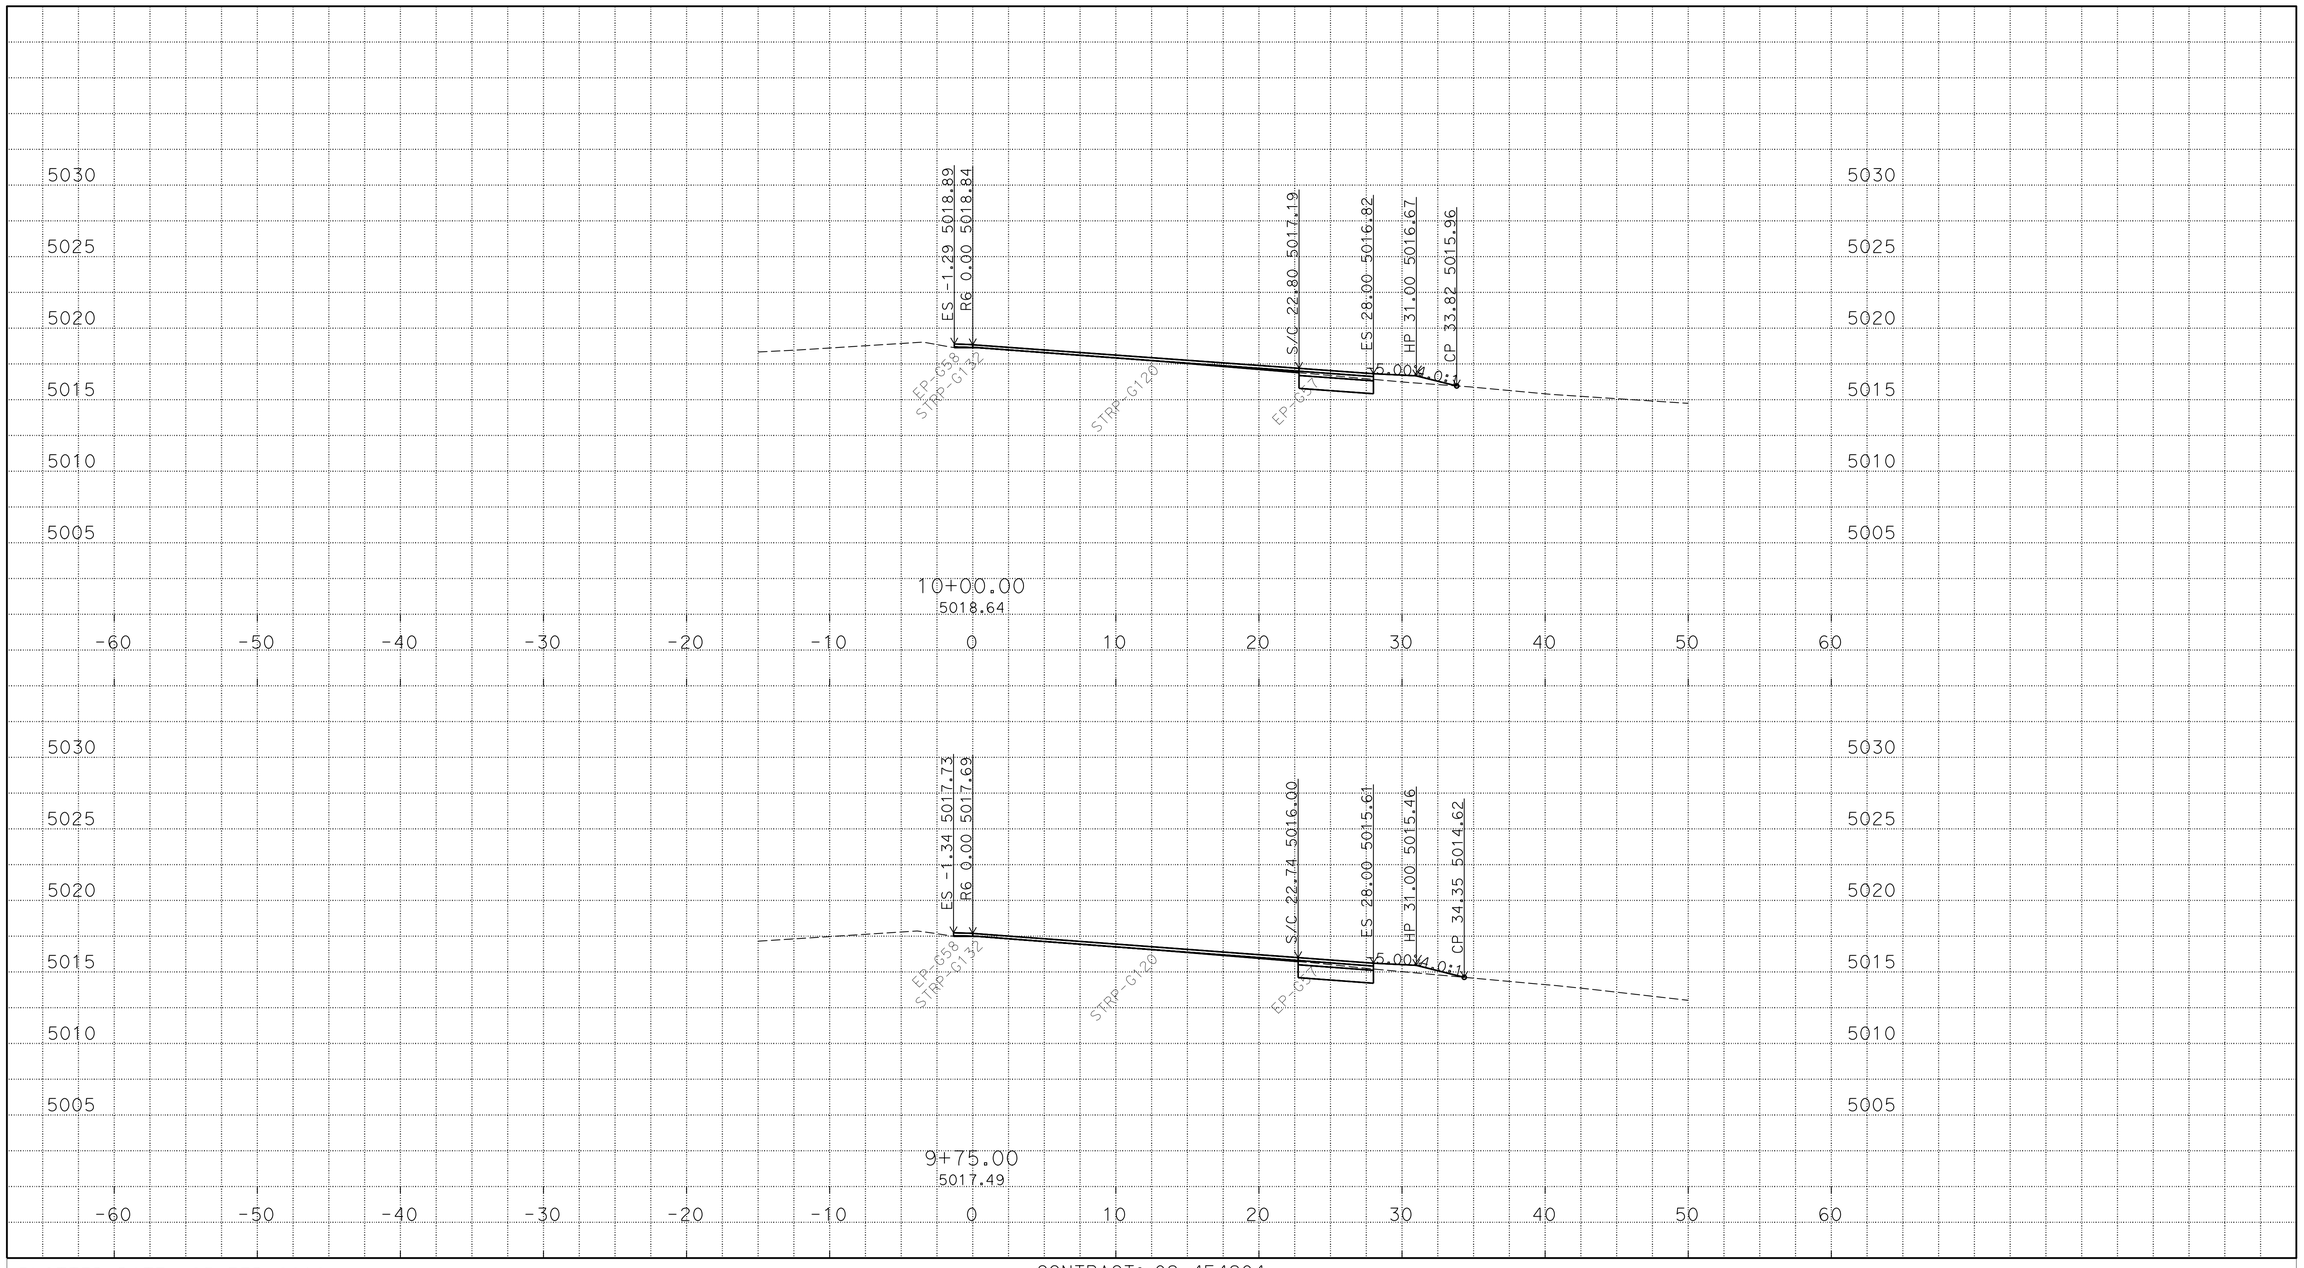

P:\proj1\02\4E420\design\C3D\XSec_Qtys
024E420 SB1N XSEC_TEMP_X_C3D_DWG.dwg - 24-Feb-16 11:29 AM

PLOTTED DATE: 25-FEB-2016

SCALE: 1"=5' Horiz.
1"=5' Vert.

CREATED BY: S117566

CONTRACT: 02-4E4204

DIST/CO/RTE/PM: 02/Las/Sie/395/0.0-5.6/0.0-3.1

PROJECT ID: 02 0002 0283

"R6" LINE
CROSS SECTIONS
17 OF 46

FOR EARTHWORK DEVELOPMENT ONLY

All Dimensions are U.S. Survey Feet

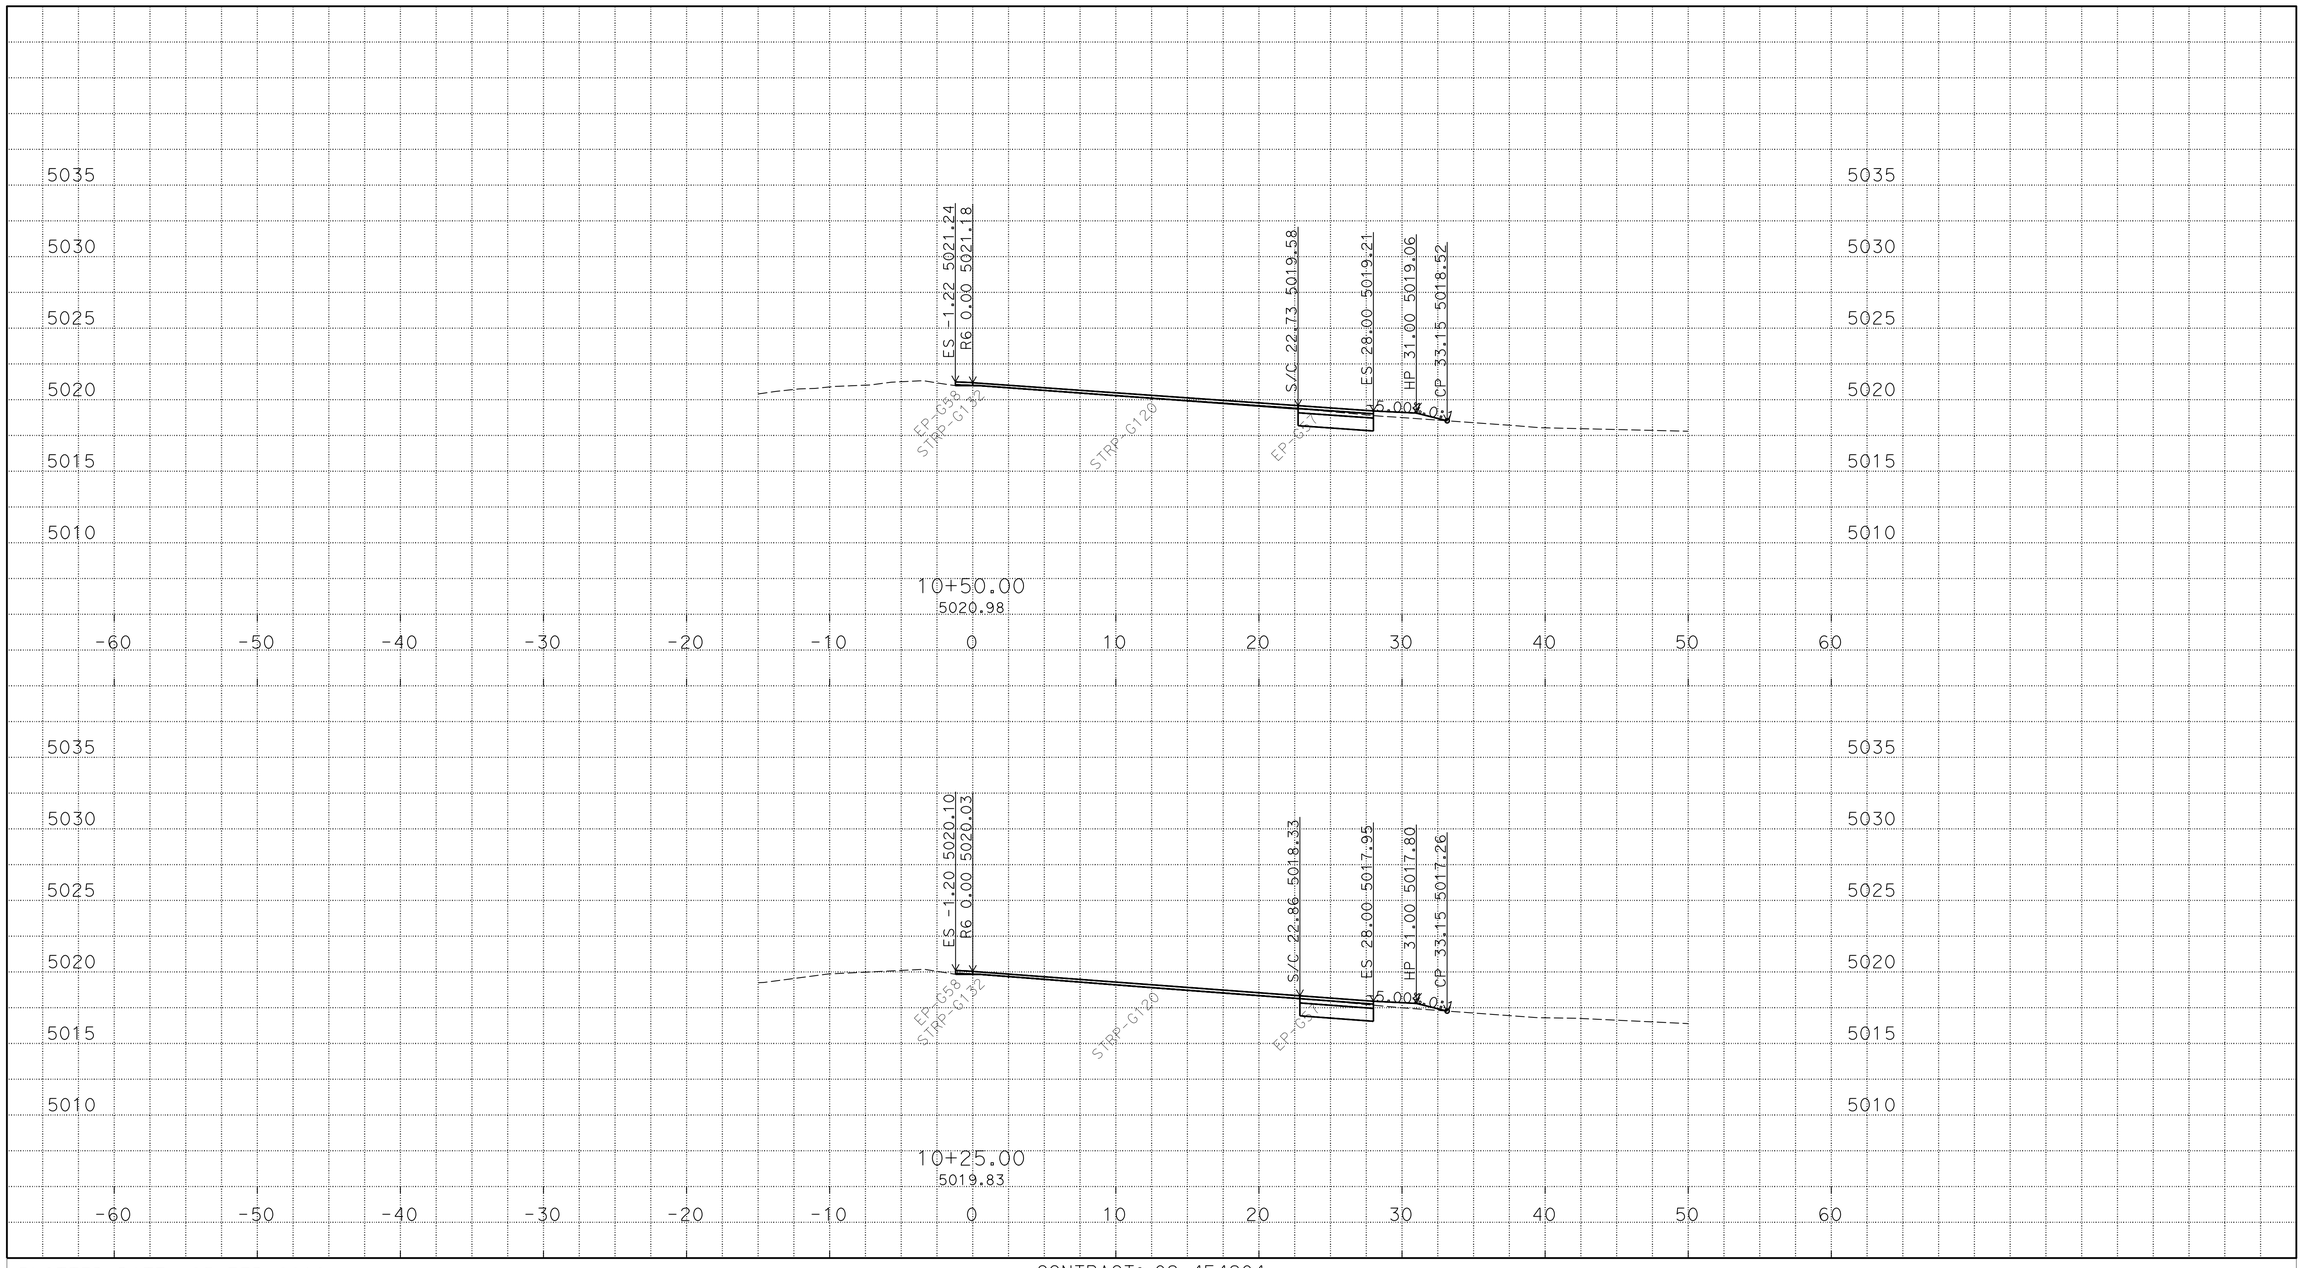

P:\proj1\02\4E420\design\C3D\XSec_Qtys
024E420 SB1N XSEC_TEMP_X_C3D_DWG.dwg - 24-Feb-16 11:29 AM

PLOTTED DATE: 25-FEB-2016

SCALE: 1"=5' Horiz.
1"=5' Vert.

CREATED BY: S117566

CONTRACT: 02-4E4204

DIST/CO/RTE/PM: 02/Las/Sie/395/0.0-5.6/0.0-3.1

PROJECT ID: 02 0002 0283

"R6" LINE
CROSS SECTIONS
18 OF 46

FOR EARTHWORK DEVELOPMENT ONLY

All Dimensions are U.S. Survey Feet

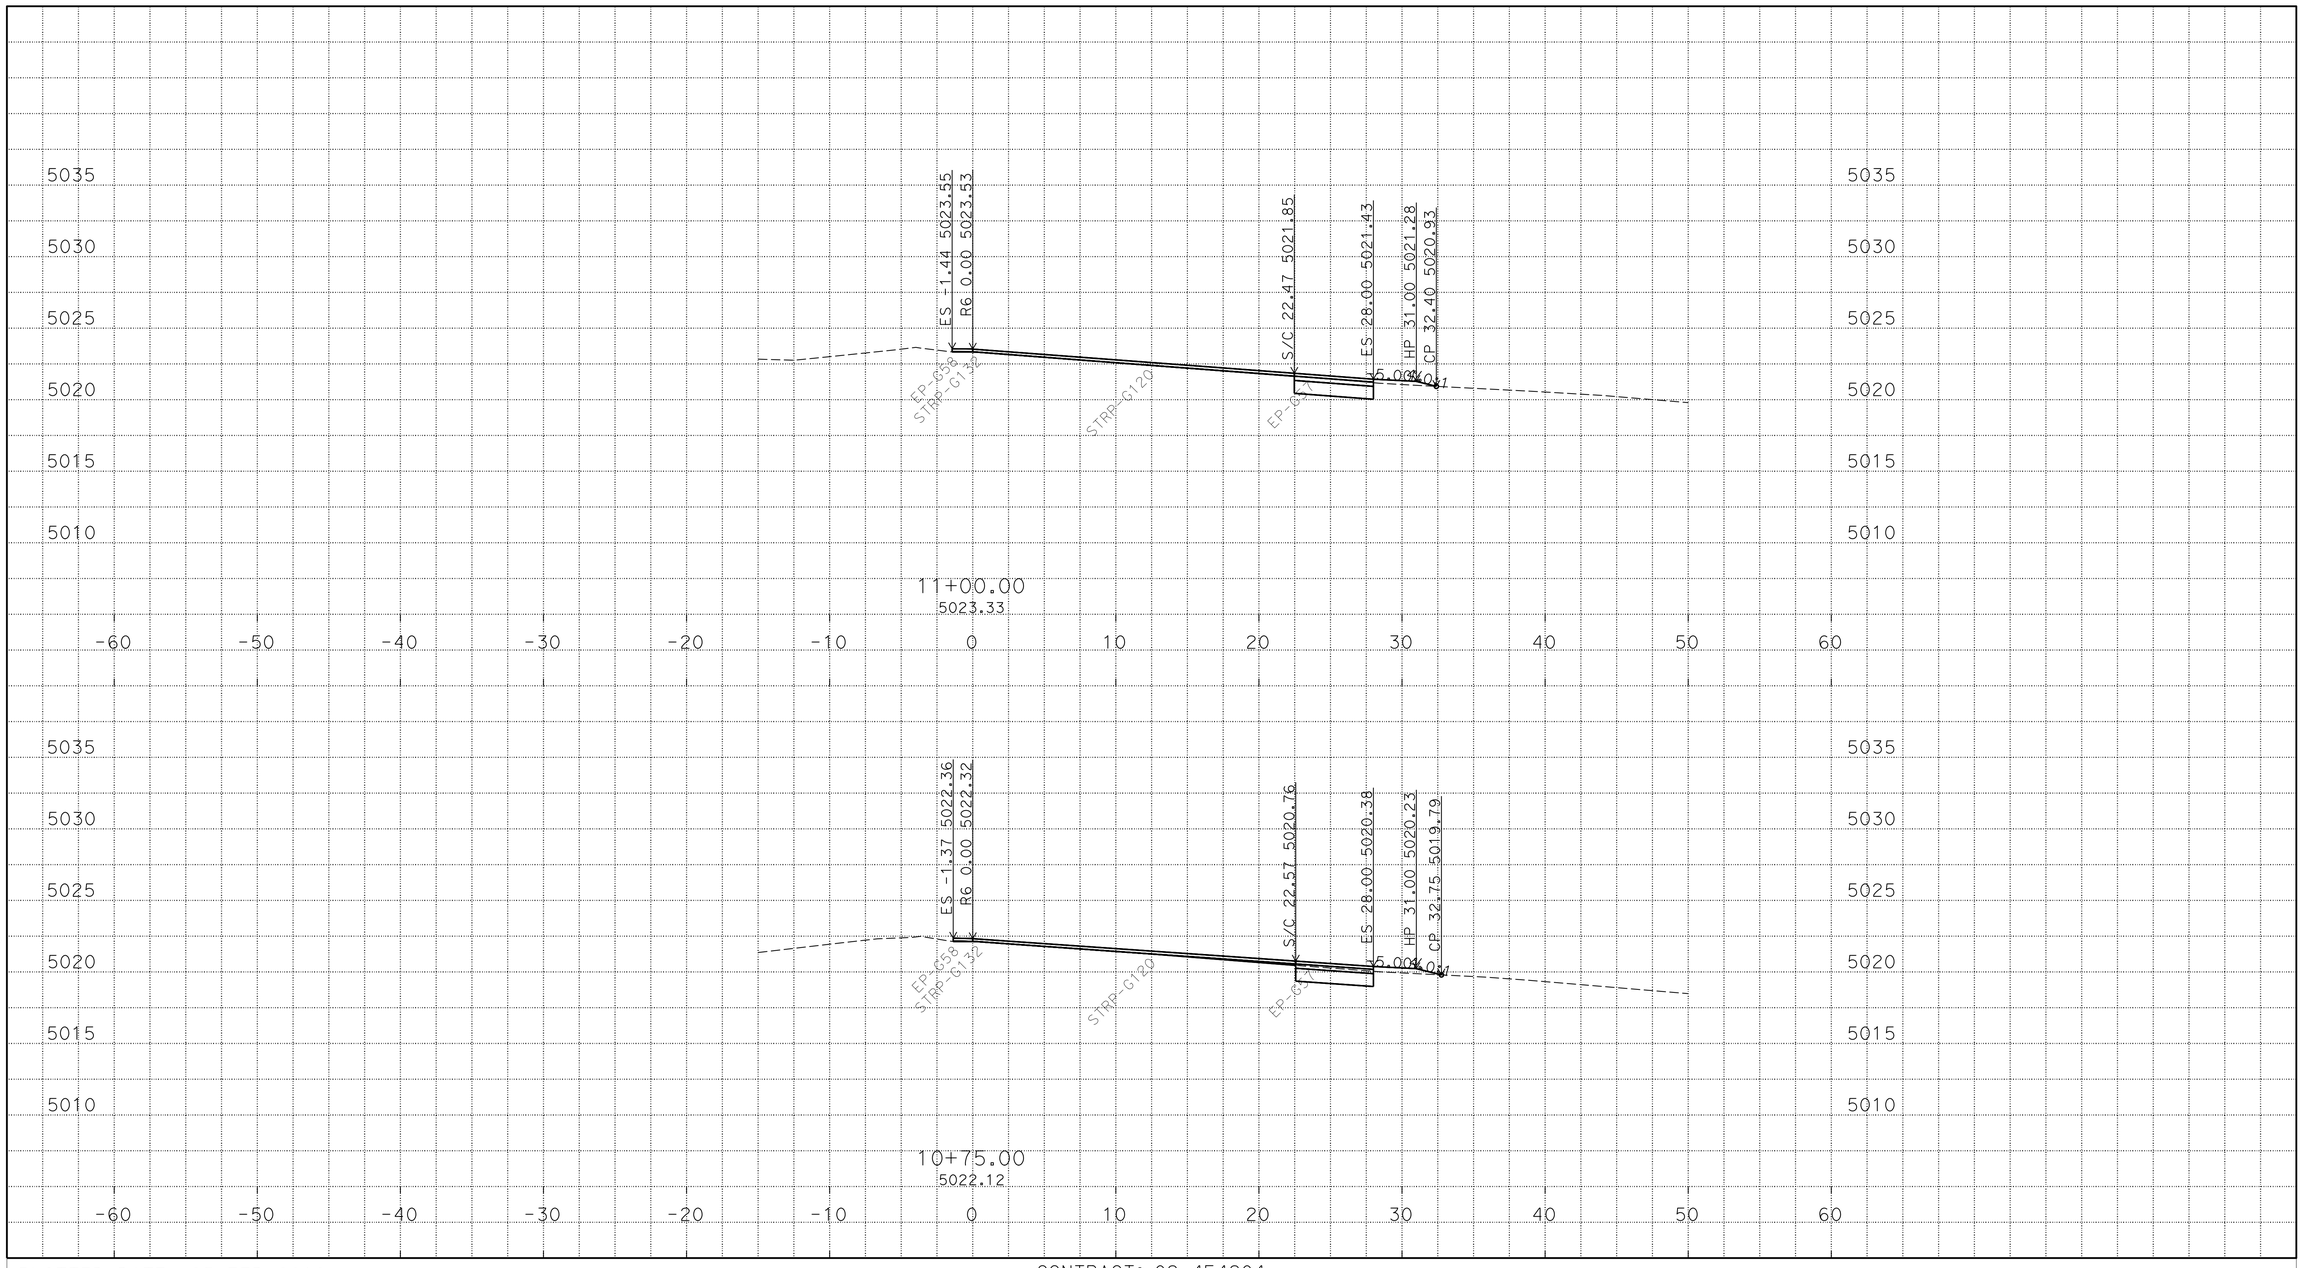

P:\proj1\02\4E420\design\C3D\XSec_Qtys
024E420 SB1N XSEC_TEMP_X_C3D_DWG.dwg - 24-Feb-16 11:29 AM

PLOTTED DATE: 25-FEB-2016

SCALE: 1"=5' Horiz.
1"=5' Vert.

CREATED BY: S117566

CONTRACT: 02-4E4204

DIST/CO/RTE/PM: 02/Las/Sie/395/0.0-5.6/0.0-3.1

PROJECT ID: 02 0002 0283

"R6" LINE
CROSS SECTIONS
19 OF 46

FOR EARTHWORK DEVELOPMENT ONLY

All Dimensions are U.S. Survey Feet

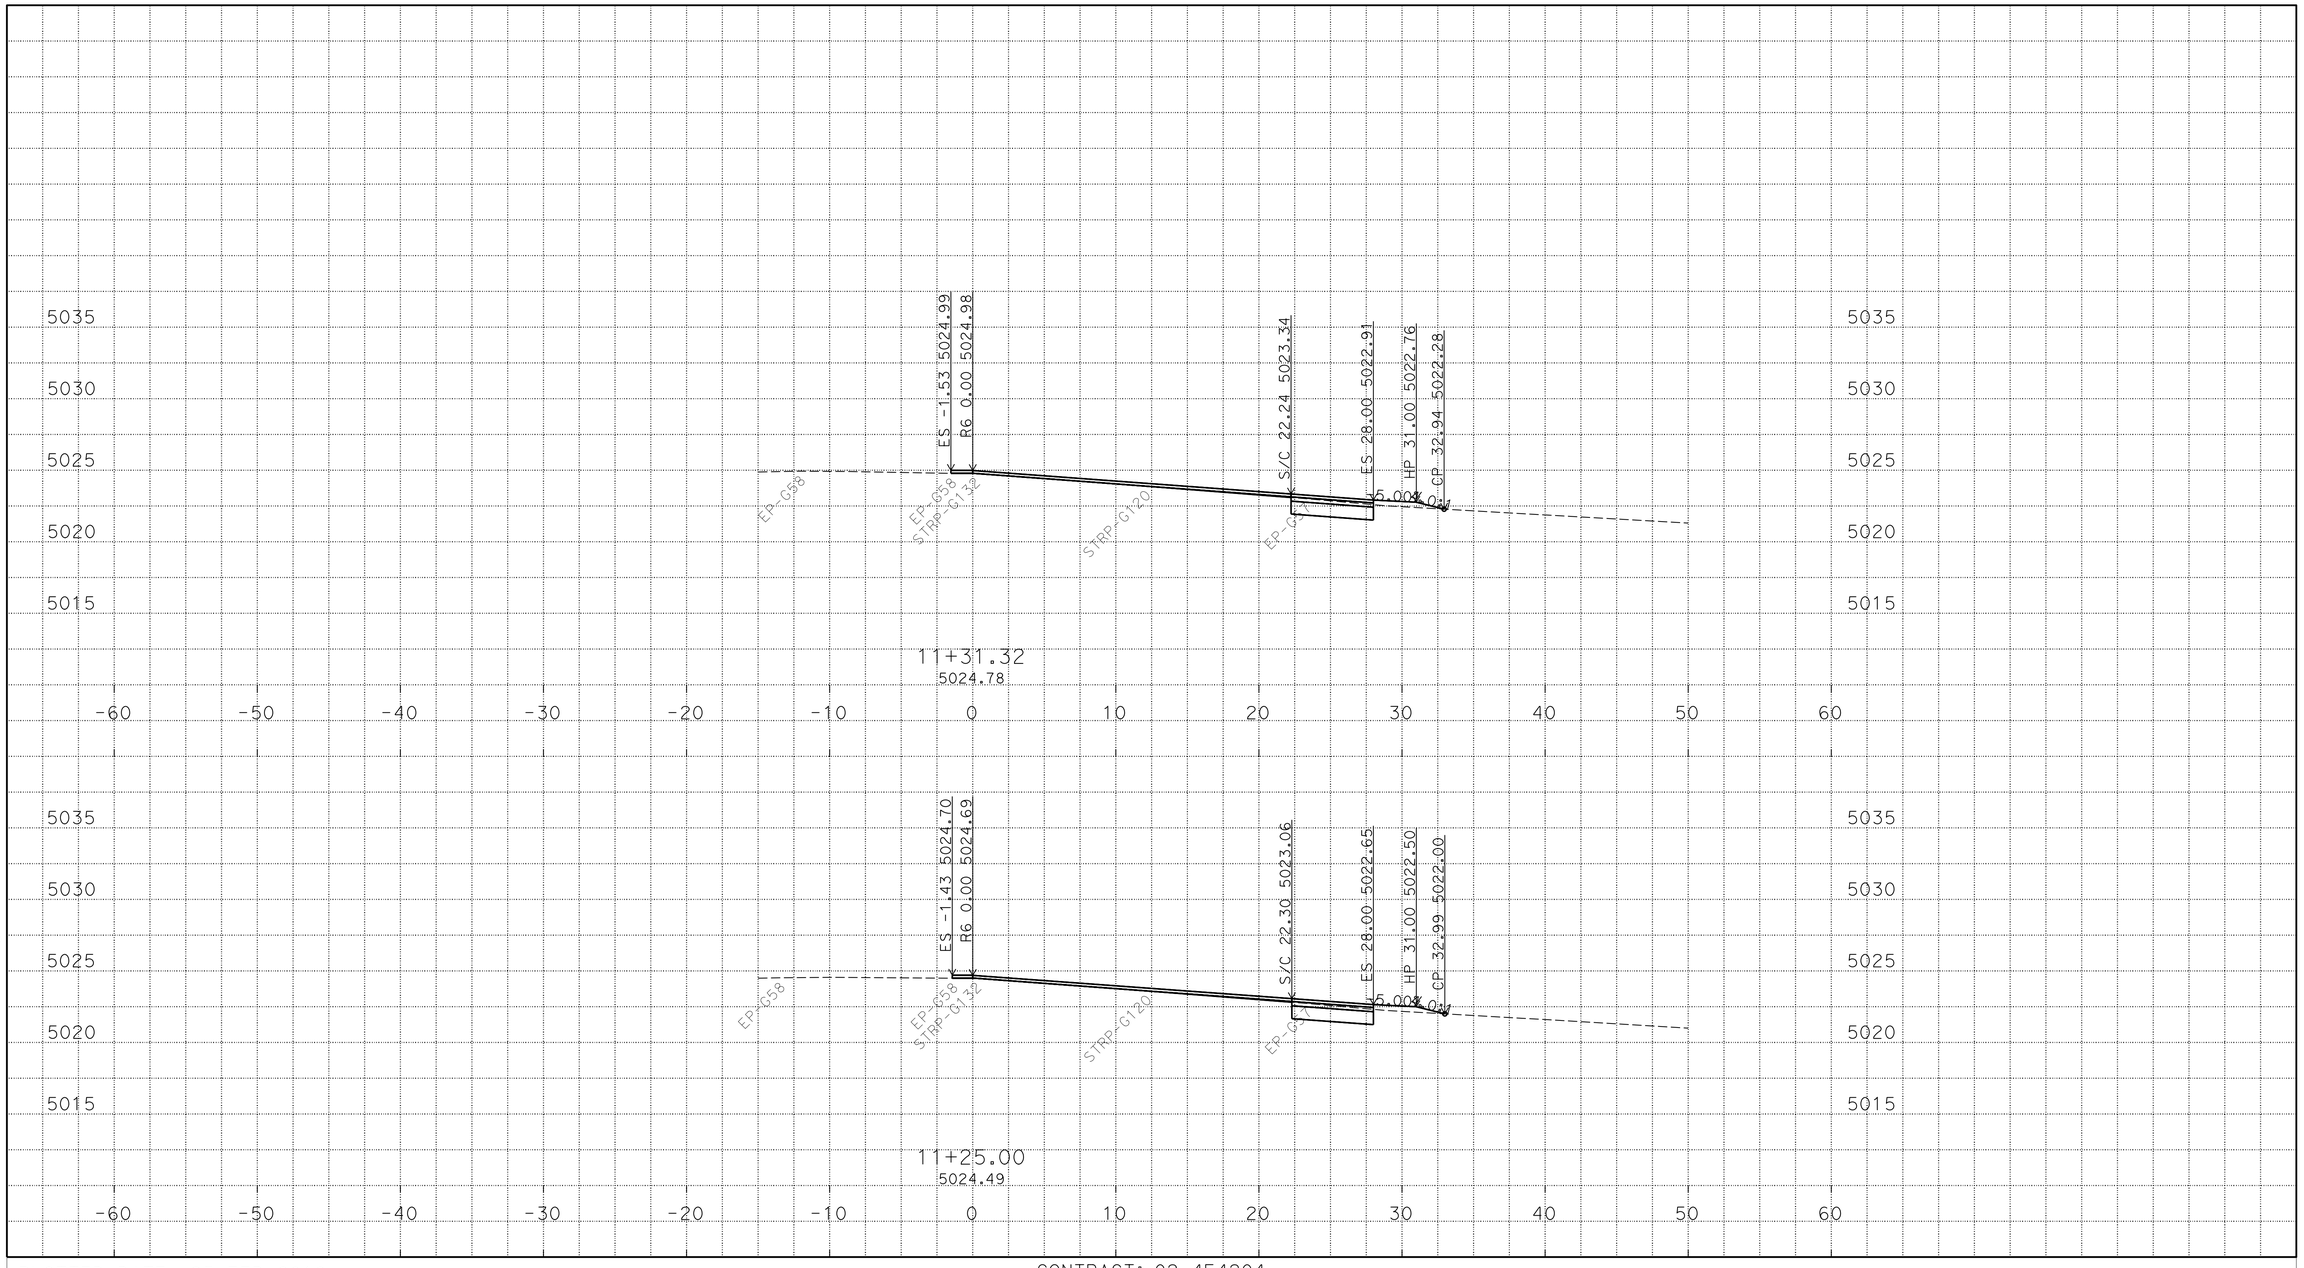

P:\proj1\02\4E420\design\C3D\XSec_Qtys
024E420 SB1N XSEC_TEMP_X_C3D_DWG.dwg - 24-Feb-16 11:29 AM

PLOTTED DATE: 25-FEB-2016

SCALE: 1"=5' Horiz.
1"=5' Vert.

CREATED BY: S117566

CONTRACT: 02-4E4204

DIST/CO/RTE/PM: 02/Las/Sie/395/0.0-5.6/0.0-3.1

PROJECT ID: 02 0002 0283

"R6" LINE
CROSS SECTIONS
20 OF 46

FOR EARTHWORK DEVELOPMENT ONLY

All Dimensions are U.S. Survey Feet

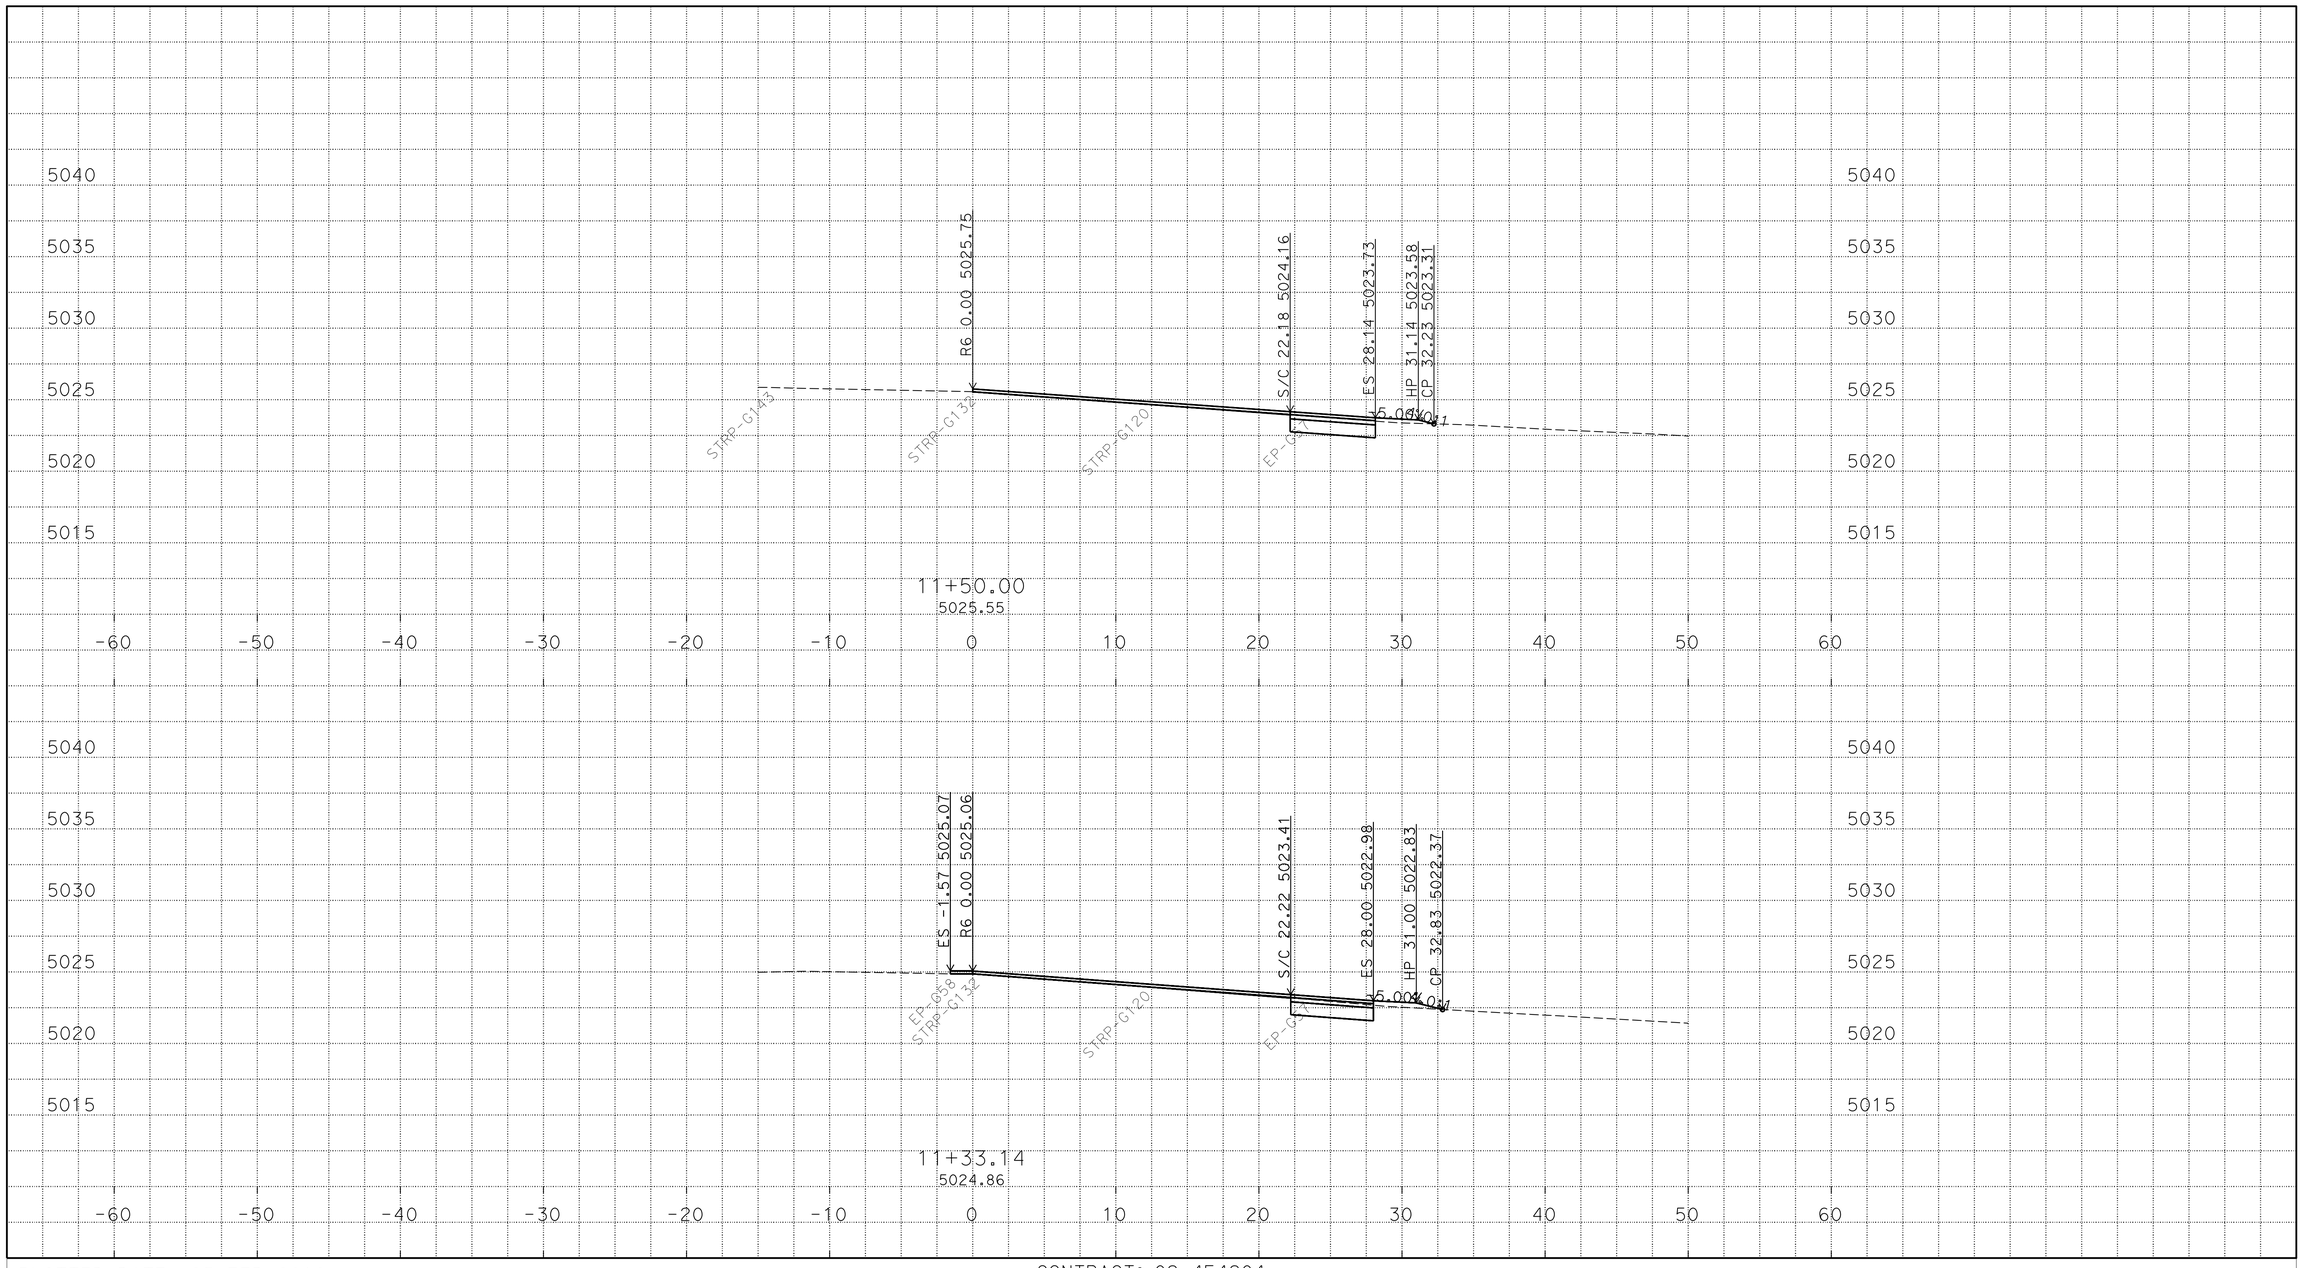

P:\proj1\02\4E420\design\C3D\XSec_Qtys
024E420 SB1N XSEC_TEMP_X_C3D_DWG.dwg - 24-Feb-16 11:29 AM

PLOTTED DATE: 25-FEB-2016

SCALE: 1"=5' Horiz.
1"=5' Vert.

CREATED BY: S117566

CONTRACT: 02-4E4204

DIST/CO/RTE/PM: 02/Las/Sie/395/0.0-5.6/0.0-3.1

PROJECT ID: 02 0002 0283

"R6" LINE
CROSS SECTIONS
21 OF 46

FOR EARTHWORK DEVELOPMENT ONLY

All Dimensions are U.S. Survey Feet

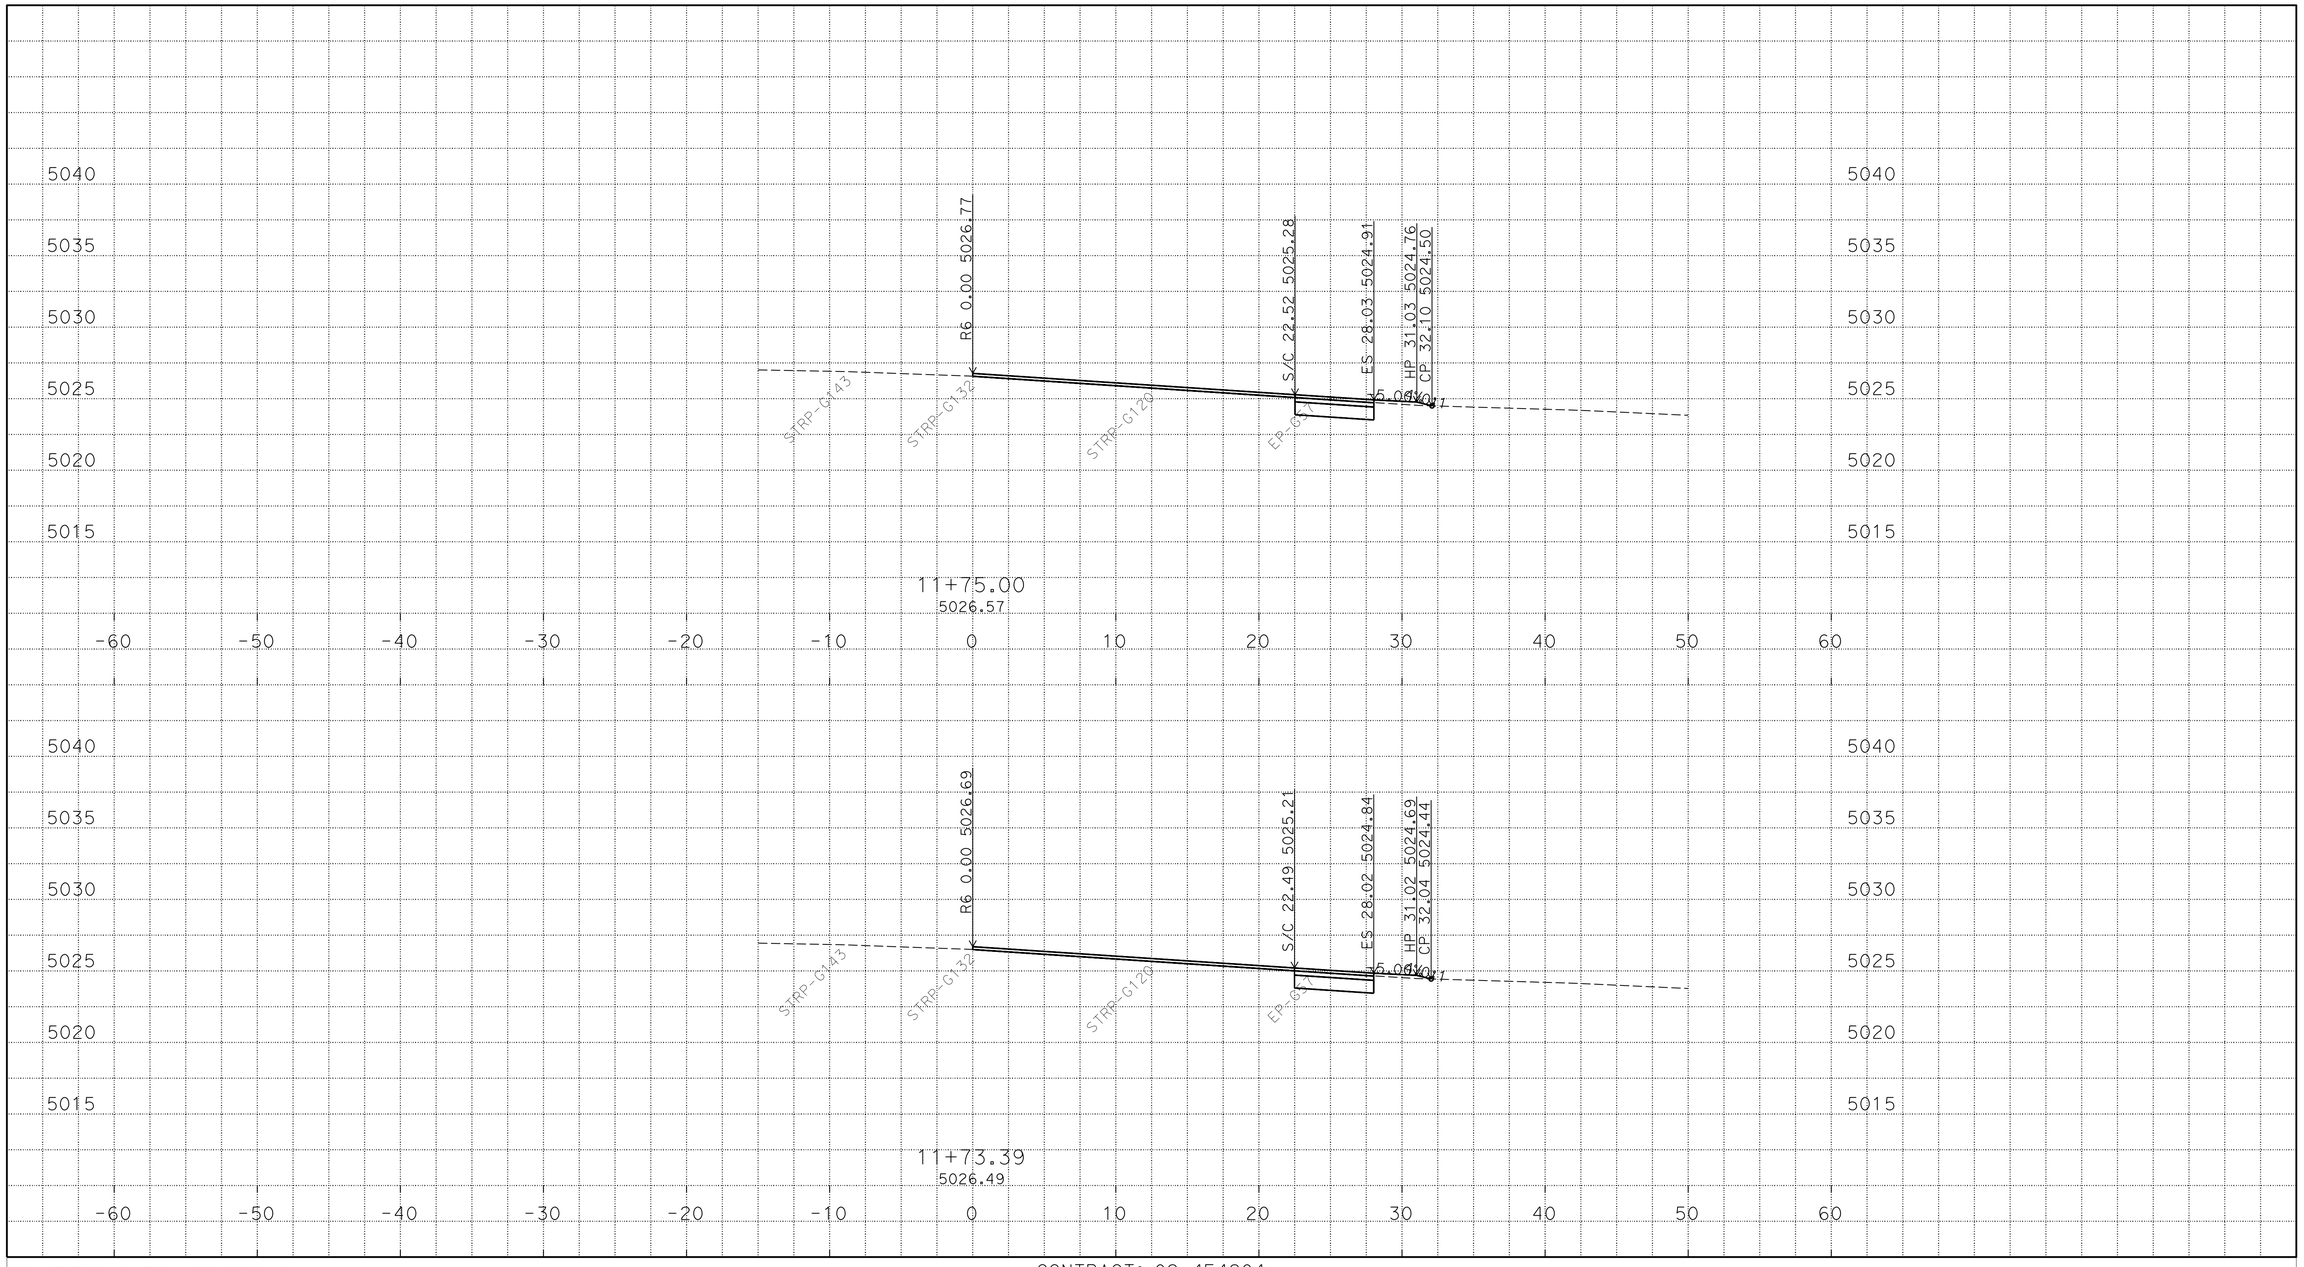

P:\proj1\02\4E420\design\C3D\XSec_Qtys
024E420 SB1N XSEC_TEMP_X_C3D_DWG.dwg - 24-Feb-16 11:29 AM

PLOTTED DATE: 25-FEB-2016

SCALE: 1"=5' Horiz.
1"=5' Vert.

CREATED BY: S117566

CONTRACT: 02-4E4204

DIST/CO/RTE/PM: 02/Las/Sie/395/0.0-5.6/0.0-3.1

PROJECT ID: 02 0002 0283

"R6" LINE
CROSS SECTIONS
22 OF 46

FOR EARTHWORK DEVELOPMENT ONLY

All Dimensions are U.S. Survey Feet

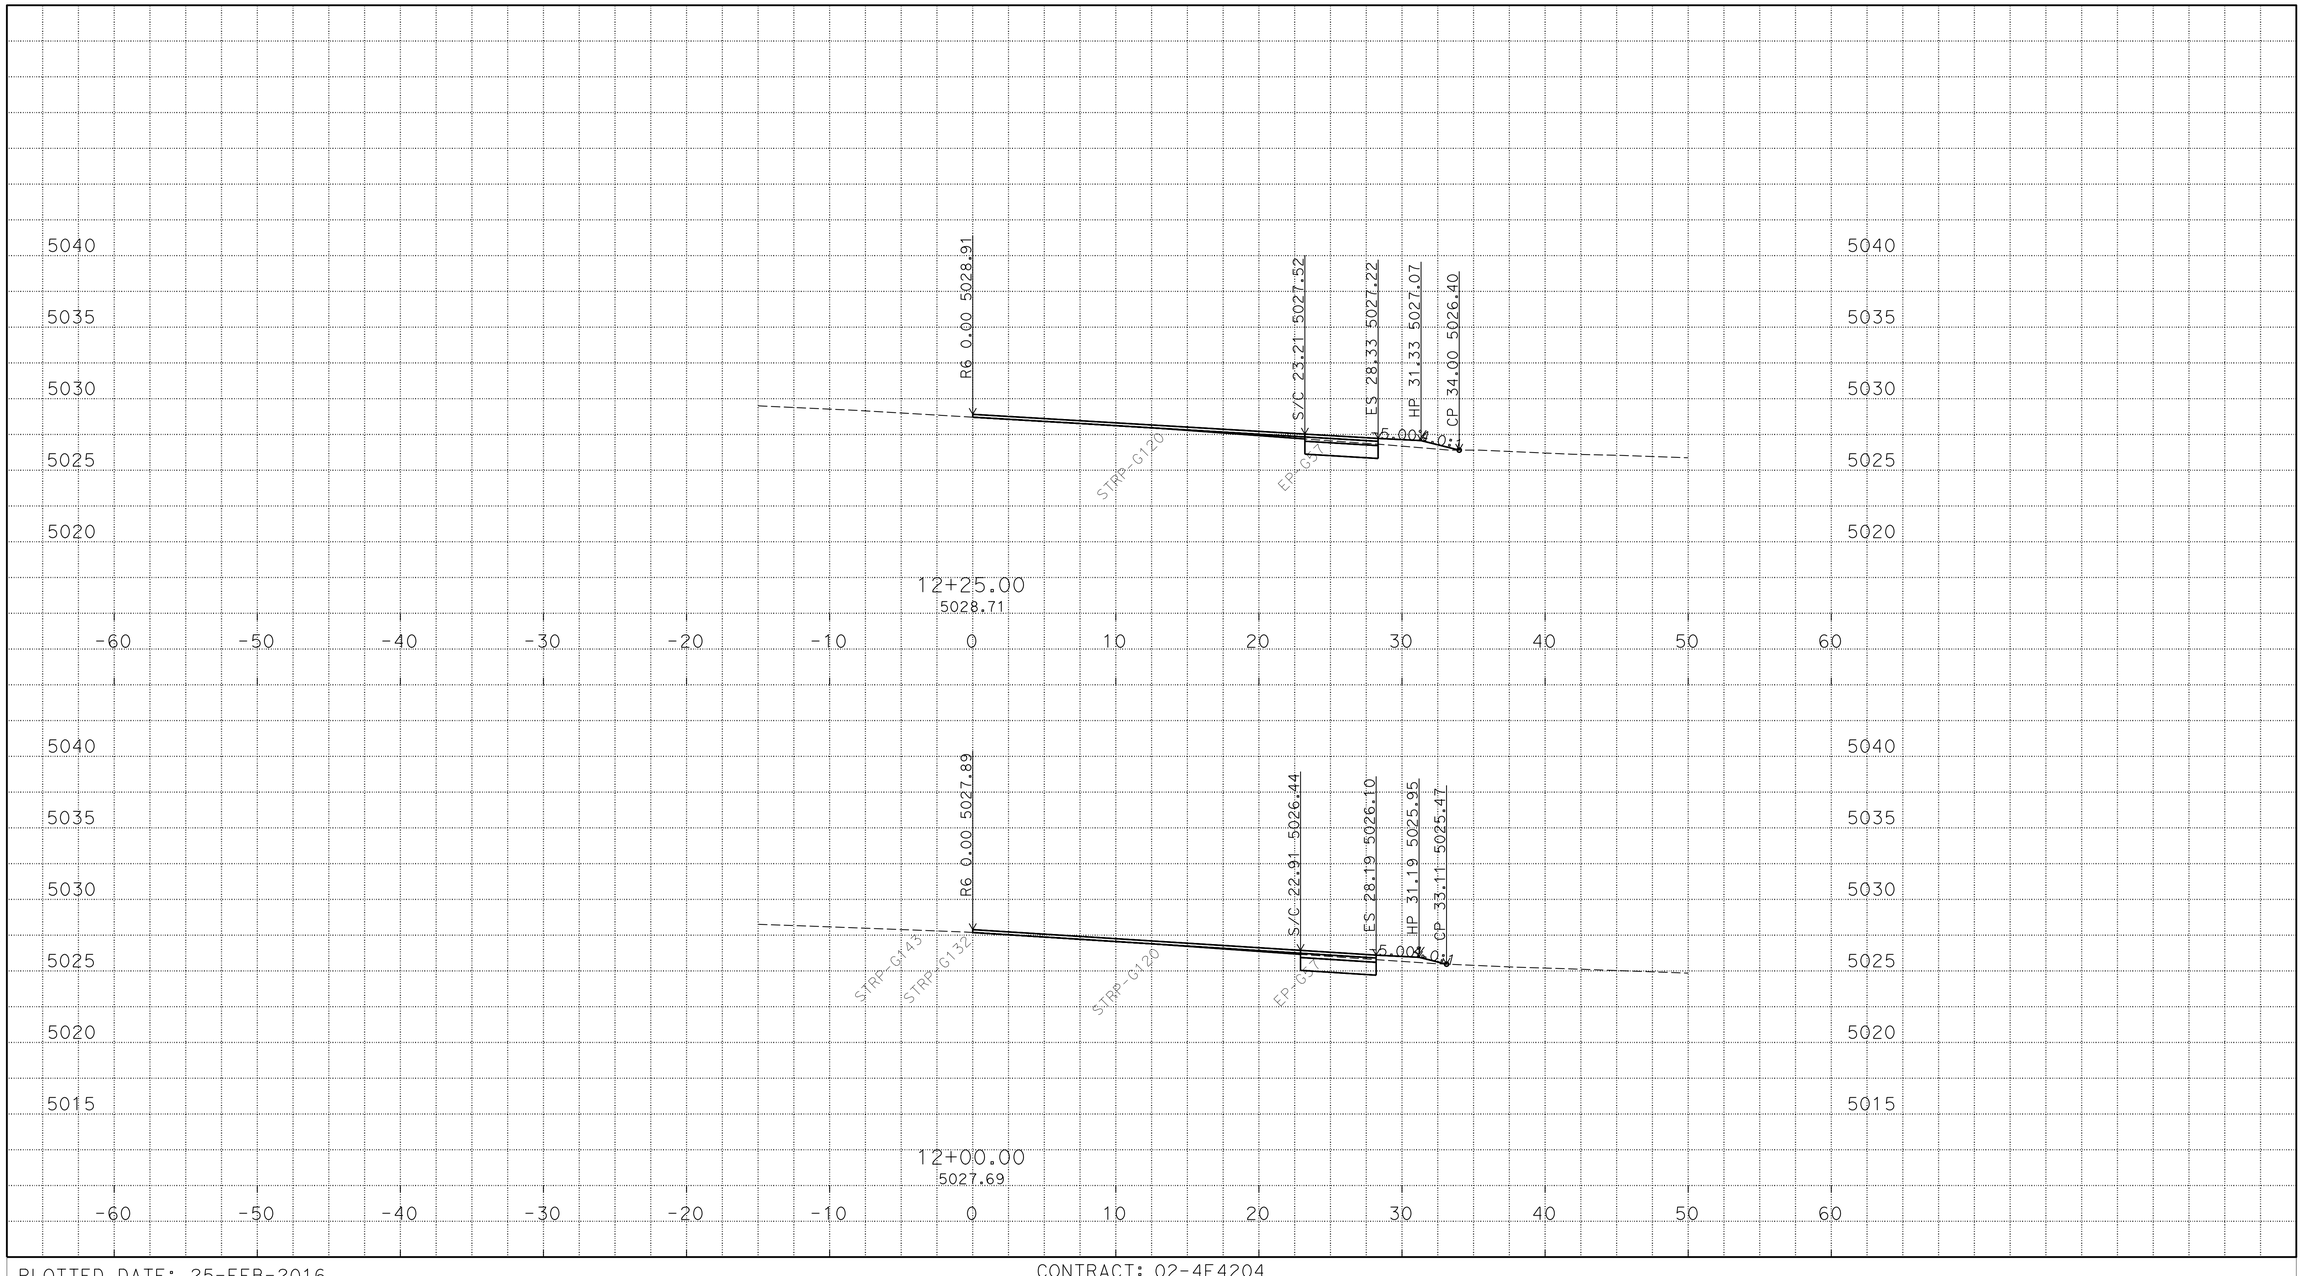

P:\proj1\02\4E420\design\C3D\XSec_Qtys
024E420 SB1N XSEC_TEMP_X_C3D_DWG.dwg - 24-Feb-16 11:29 AM

PLOTTED DATE: 25-FEB-2016

SCALE: 1"=5' Horiz.
1"=5' Vert.

CREATED BY: S117566

CONTRACT: 02-4E4204

DIST/CO/RTE/PM: 02/Las/Sie/395/0.0-5.6/0.0-3.1

PROJECT ID: 02 0002 0283

"R6" LINE
CROSS SECTIONS
23 OF 46

FOR EARTHWORK DEVELOPMENT ONLY

All Dimensions are U.S. Survey Feet

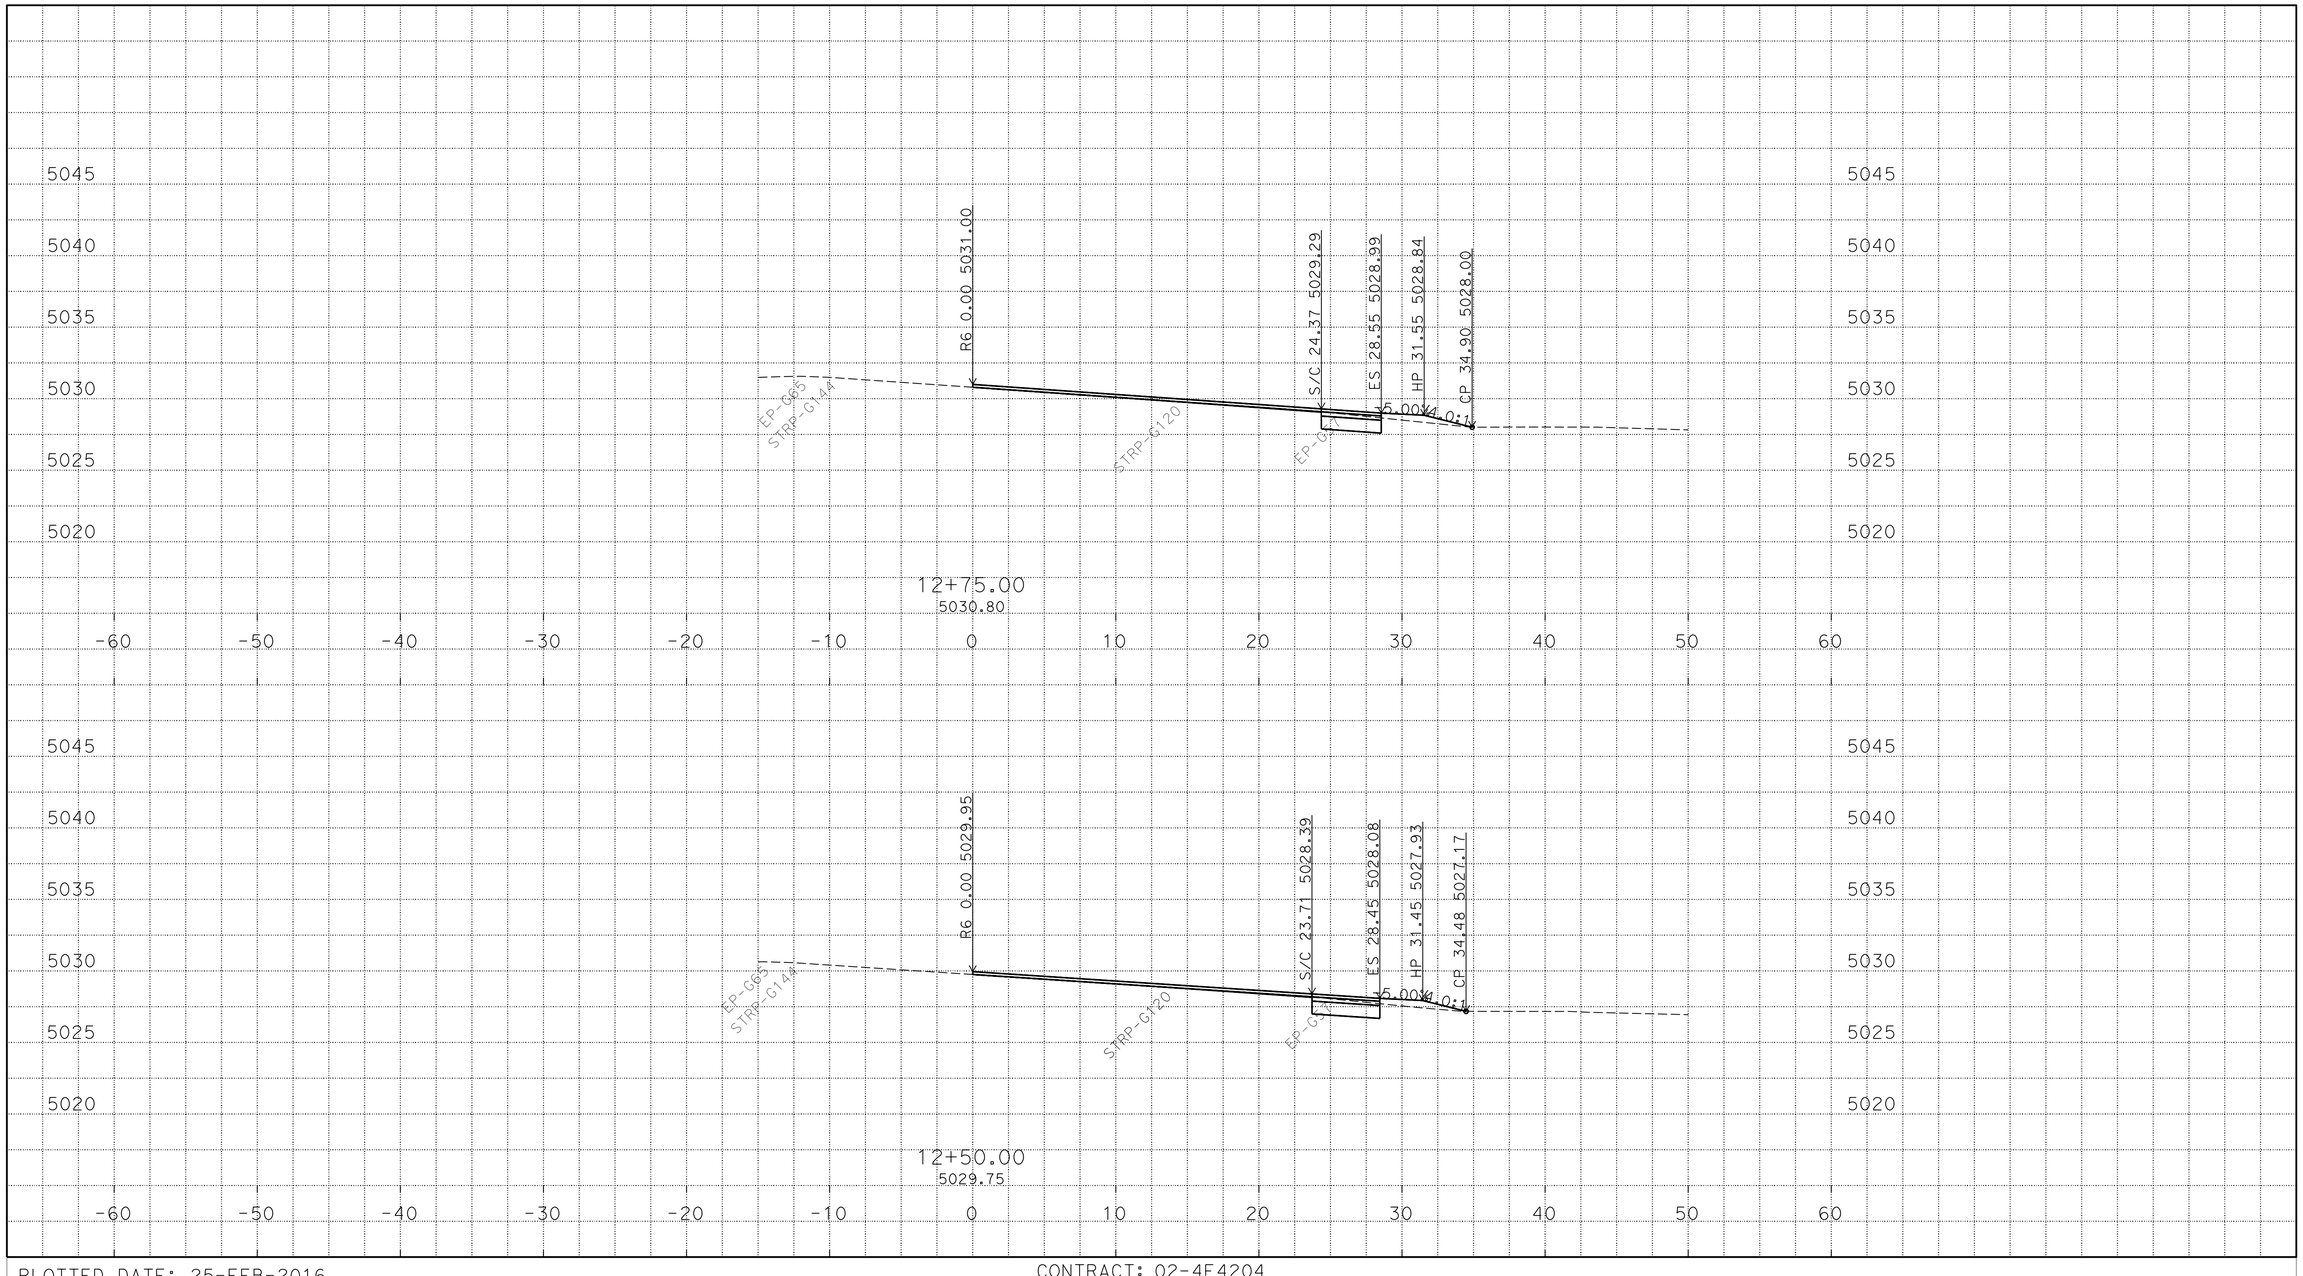

P:\proj1\02\4E420\design\C3D\XSec_Qtys
024E420 SB1N XSEC_TEMP_X_C3D_DWG.dwg - 24-Feb-16 11:29 AM

PLOTTED DATE: 25-FEB-2016

SCALE: 1"=5' Horiz.
1"=5' Vert.

CREATED BY: S117566

CONTRACT: 02-4E4204

DIST/CO/RTE/PM: 02/Las/Sie/395/0.0-5.6/0.0-3.1

PROJECT ID: 02 0002 0283

"R6" LINE
CROSS SECTIONS
24 OF 46

FOR EARTHWORK DEVELOPMENT ONLY

All Dimensions are U.S. Survey Feet

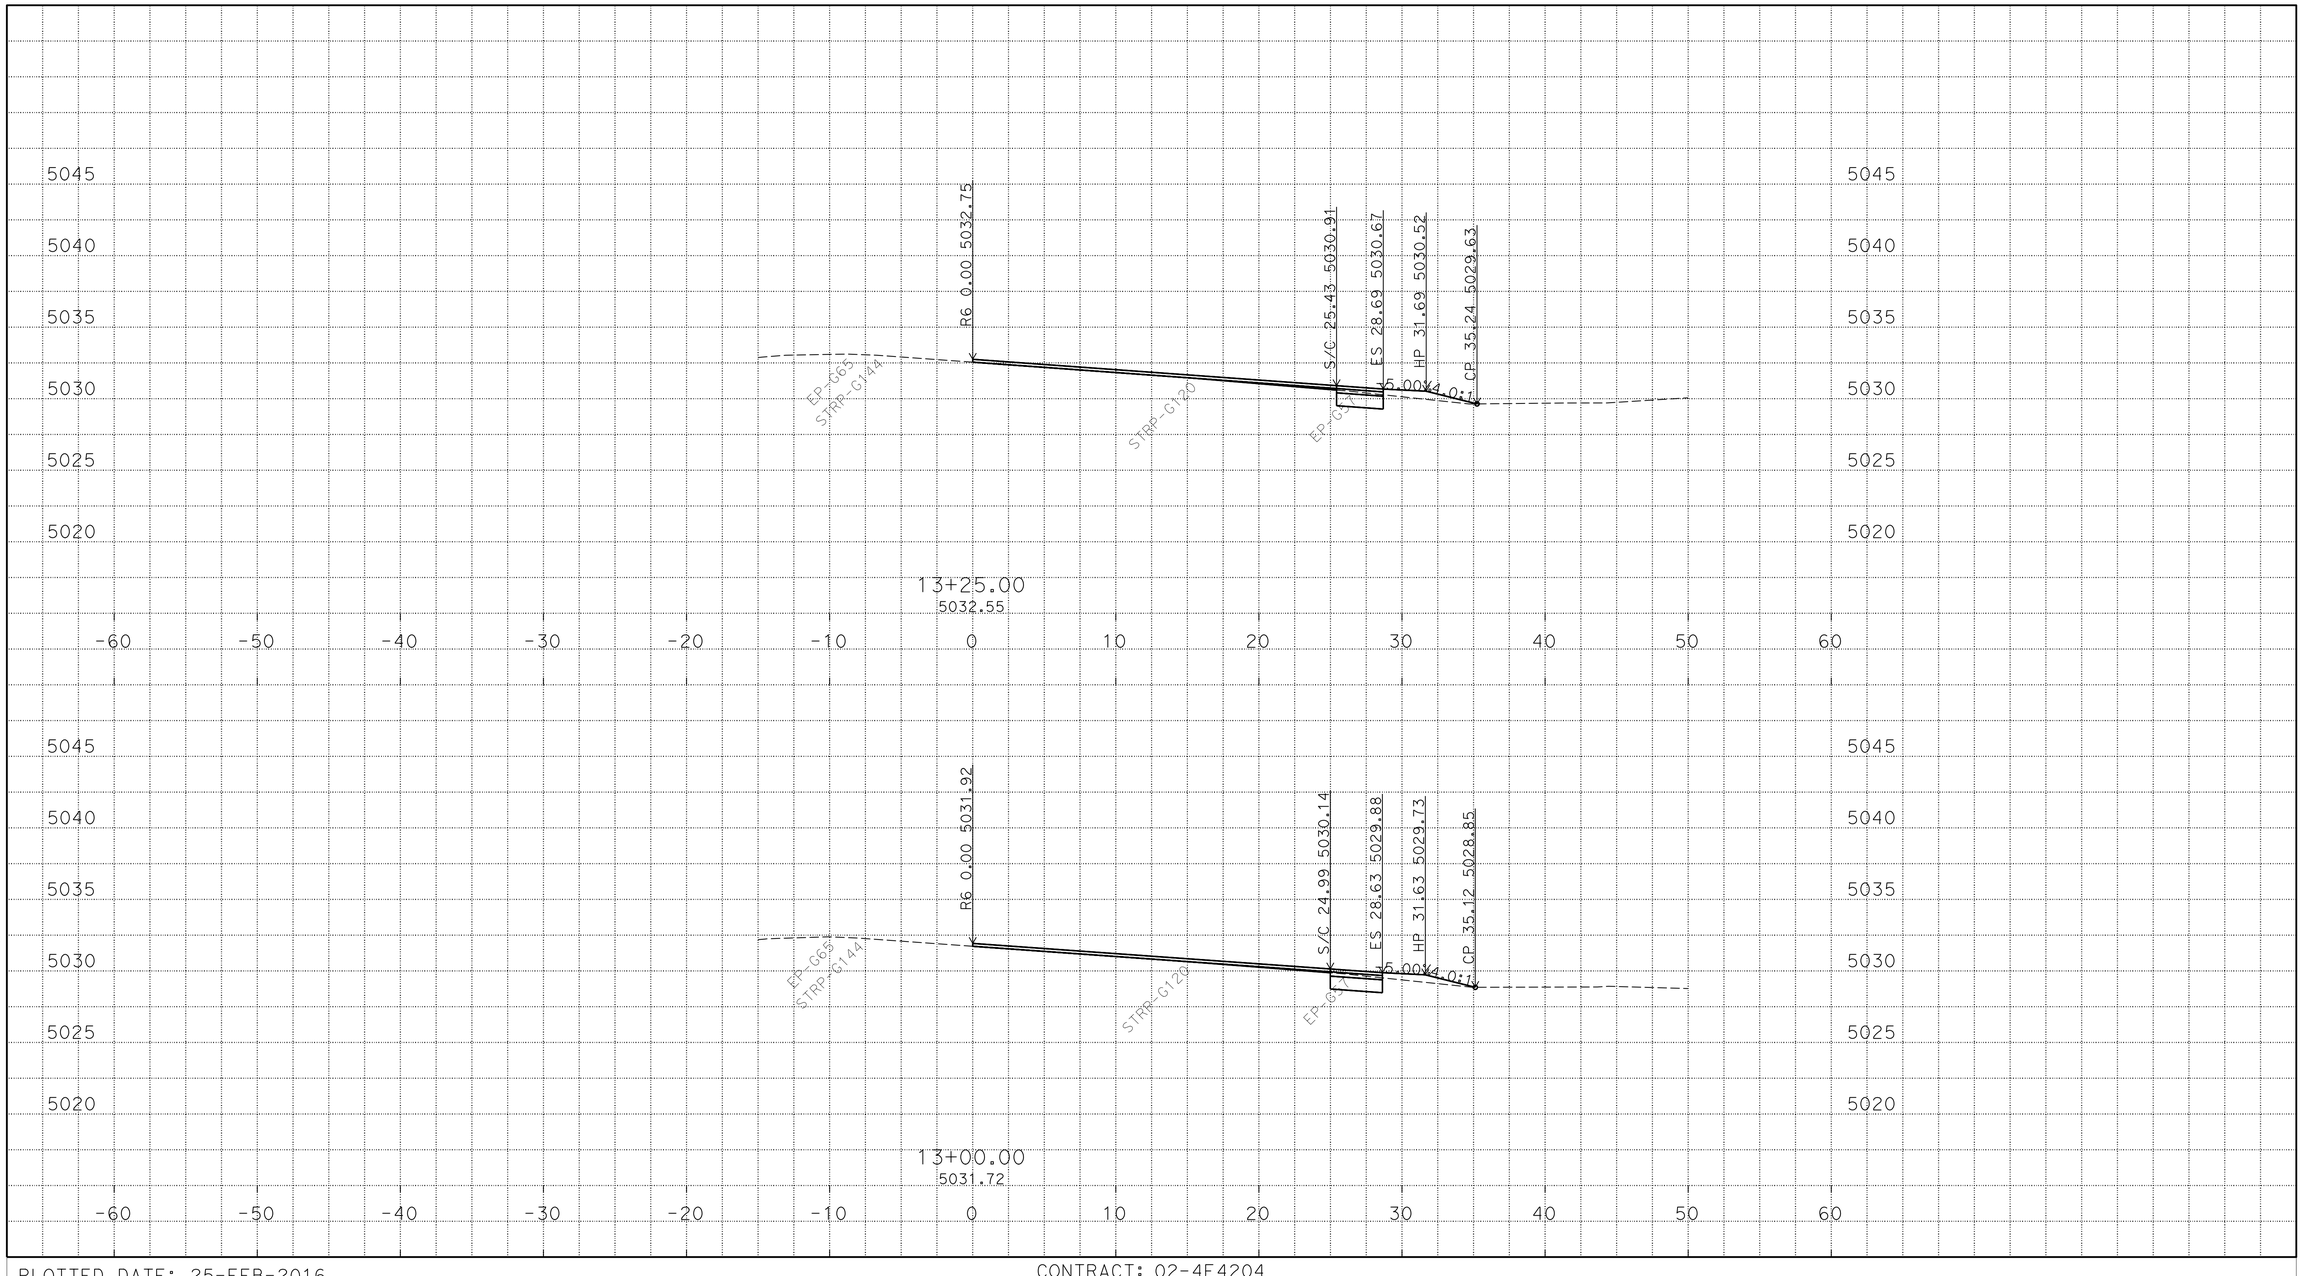

P:\proj1\02\4E420\design\C3D\XSec_Qtys
024E420 SB1N XSEC_TEMP_X_C3D_DWG.dwg - 24-Feb-16 11:29 AM

PLOTTED DATE: 25-FEB-2016

SCALE: 1"=5' Horiz.
1"=5' Vert.

CREATED BY: S117566

CONTRACT: 02-4E4204

DIST/CO/RTE/PM: 02/Las/Sie/395/0.0-5.6/0.0-3.1

PROJECT ID: 02 0002 0283

"R6" LINE
CROSS SECTIONS
25 OF 46

FOR EARTHWORK DEVELOPMENT ONLY

All Dimensions are U.S. Survey Feet

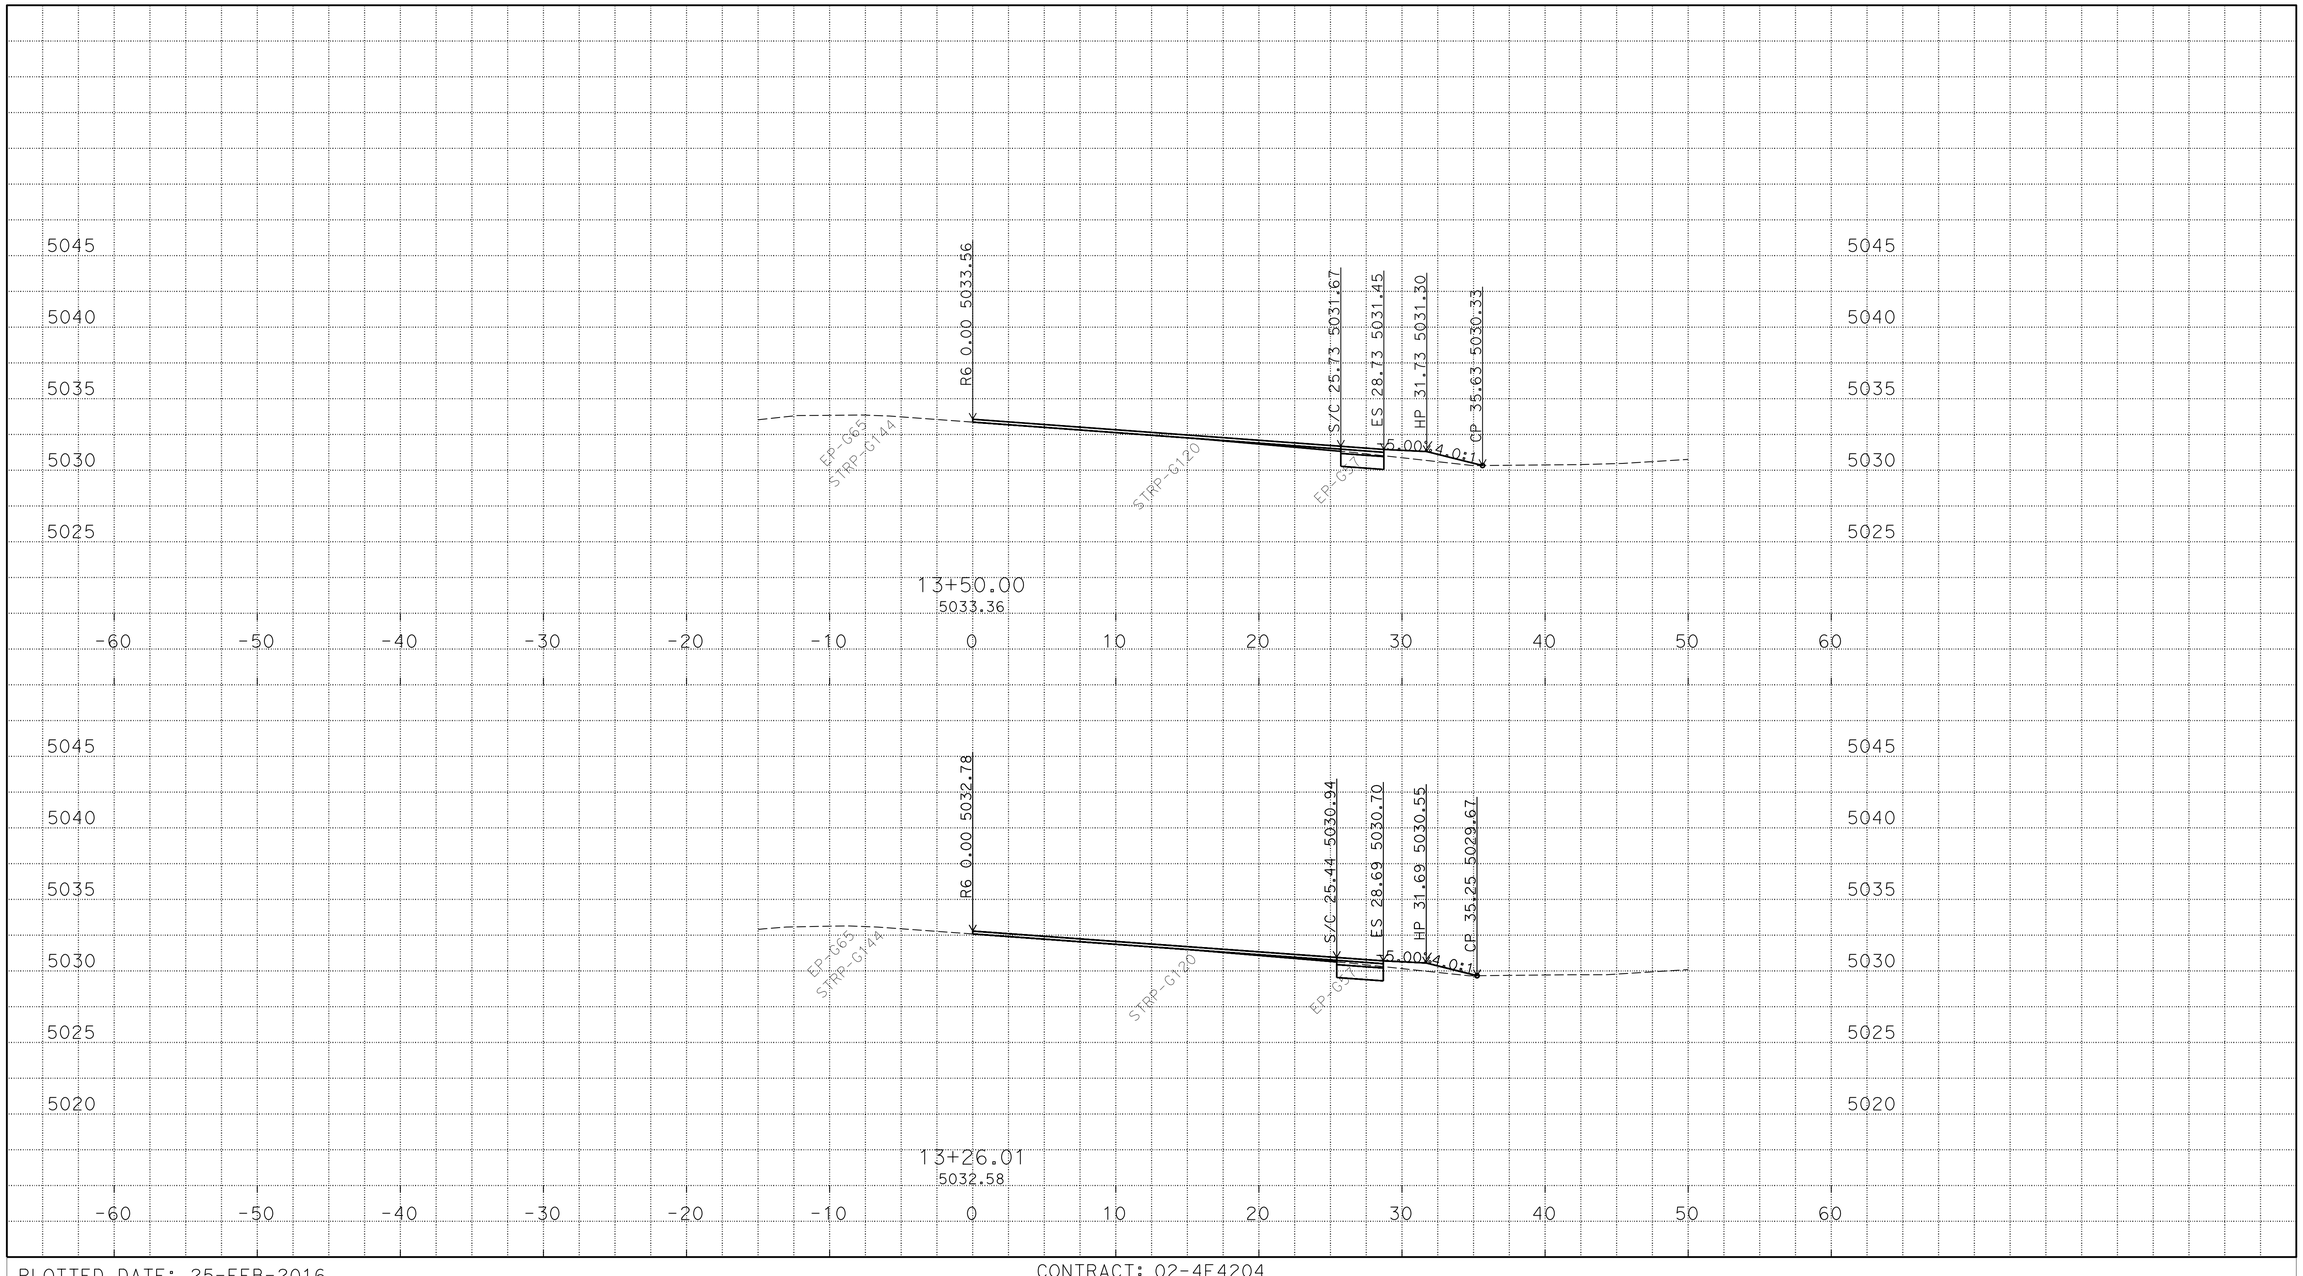

P:\proj1\02\4E420\design\C3D\XSec_Qtys
024E420 SB1N XSEC_TEMP_X_C3D_DWG.dwg - 24-Feb-16 11:29 AM

PLOTTED DATE: 25-FEB-2016

SCALE: 1"=5' Horiz.
1"=5' Vert.

CREATED BY: S117566

CONTRACT: 02-4E4204

DIST/CO/RTE/PM: 02/Las/Sie/395/0.0-5.6/0.0-3.1

PROJECT ID: 02 0002 0283

"R6" LINE
CROSS SECTIONS
26 OF 46

FOR EARTHWORK DEVELOPMENT ONLY

All Dimensions are U.S. Survey Feet

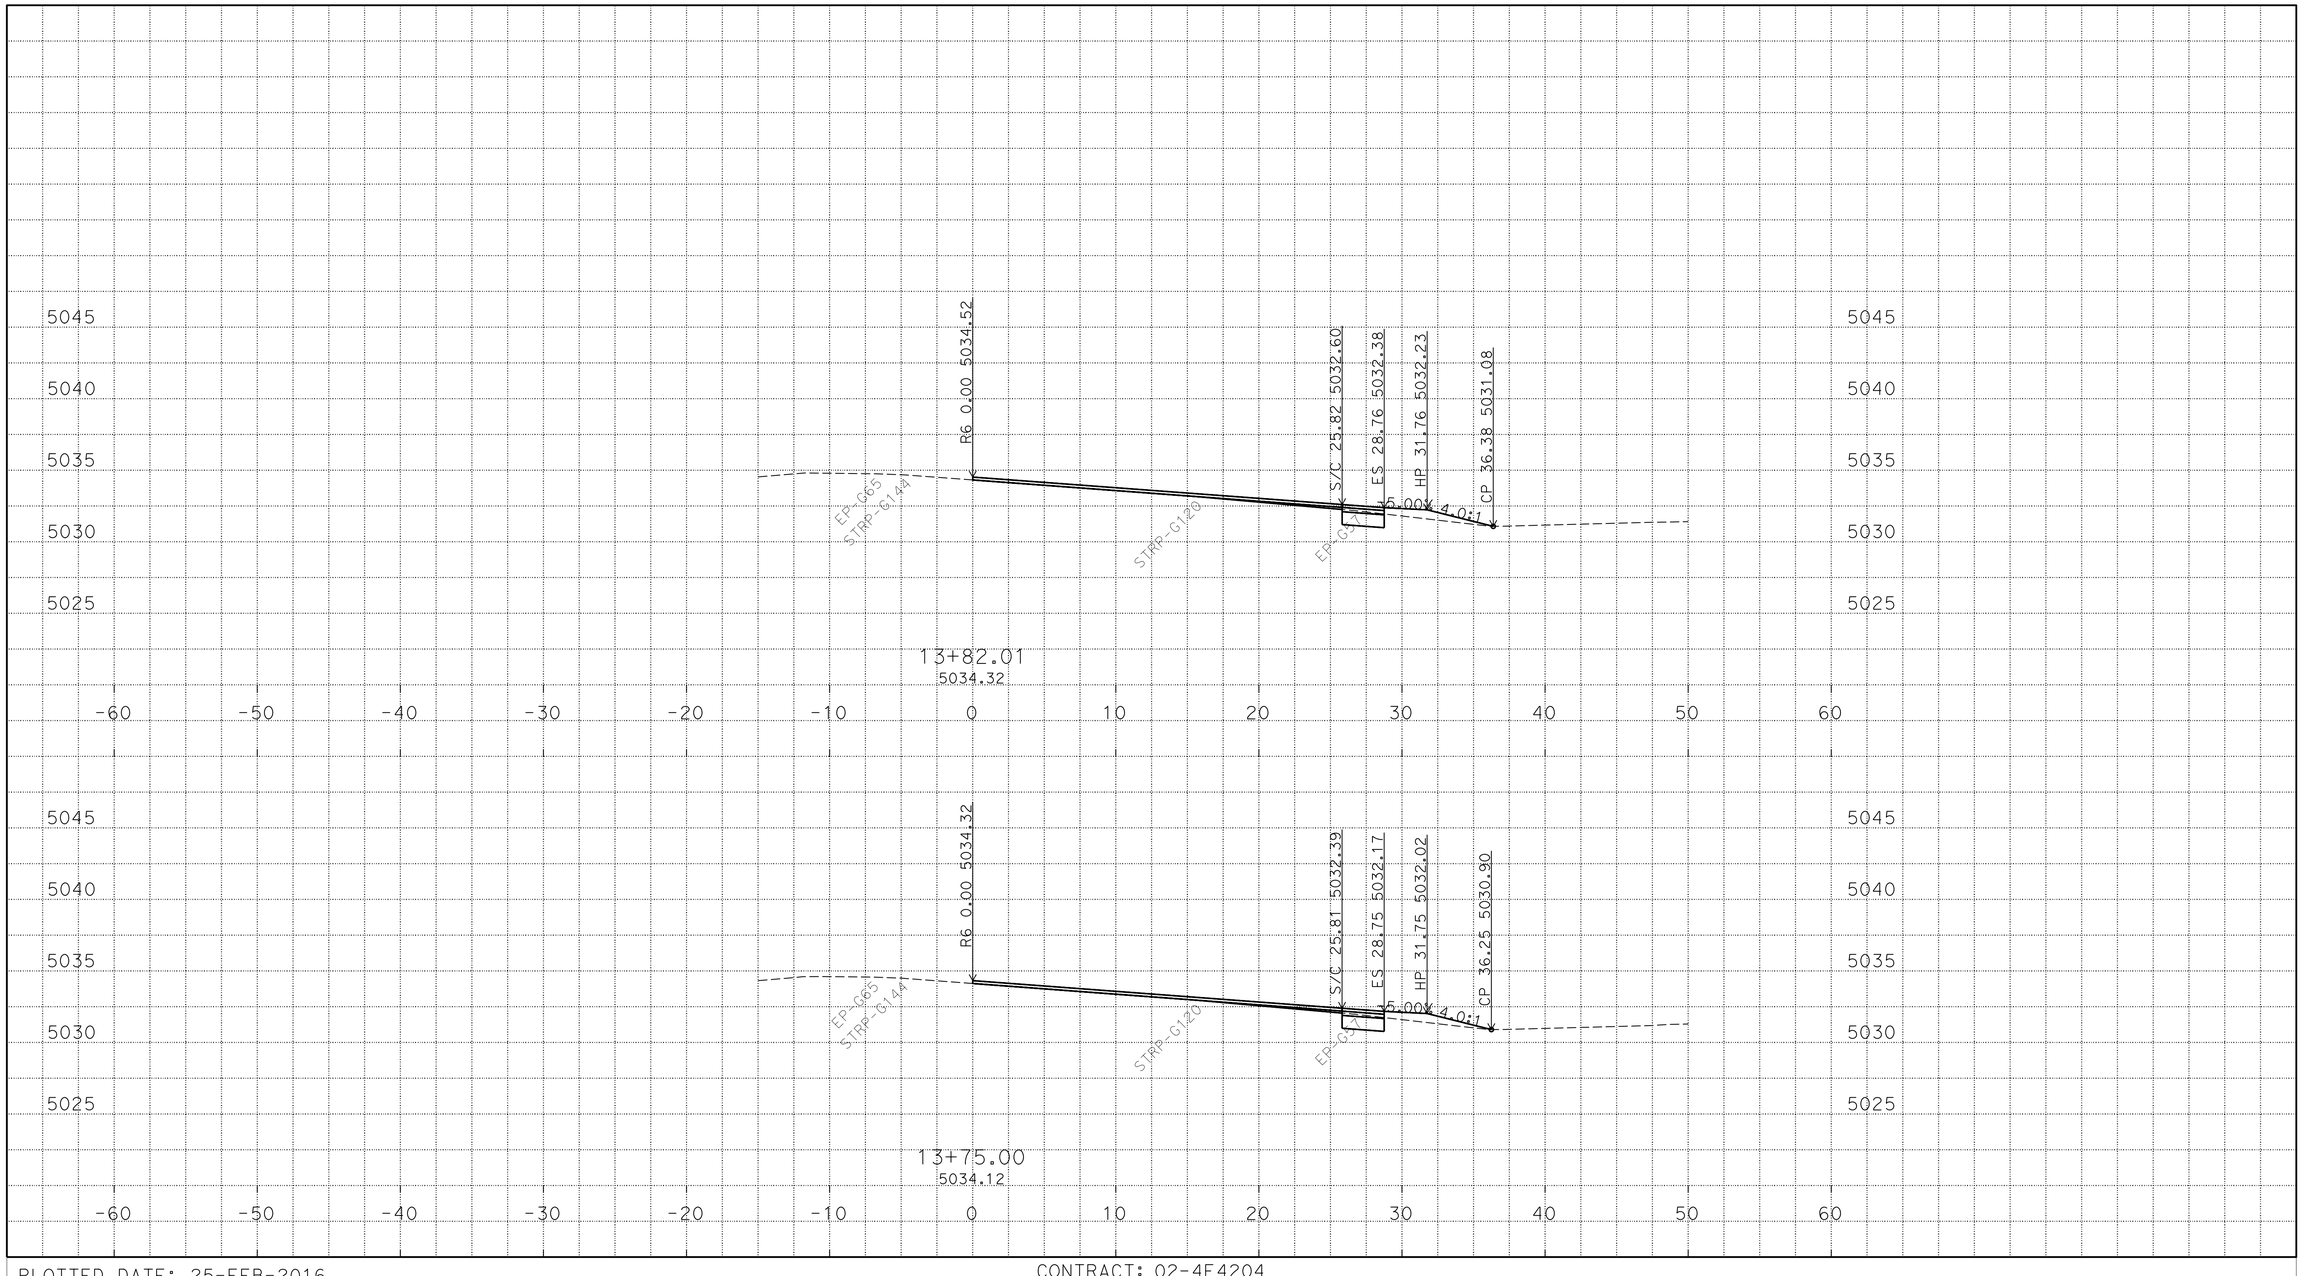

P:\proj1\02\4E420\design\C3D\XSec_Qtys
024E420 SB1N XSEC_TEMP_X_C3D_DWG.dwg - 24-Feb-16 11:29 AM

PLOTTED DATE: 25-FEB-2016

SCALE: 1"=5' Horiz.
1"=5' Vert.

CREATED BY: S117566

CONTRACT: 02-4E4204

DIST/CO/RTE/PM: 02/Las/Sie/395/0.0-5.6/0.0-3.1

PROJECT ID: 02 0002 0283

"R6" LINE
CROSS SECTIONS
27 OF 46

FOR EARTHWORK DEVELOPMENT ONLY

All Dimensions are U.S. Survey Feet

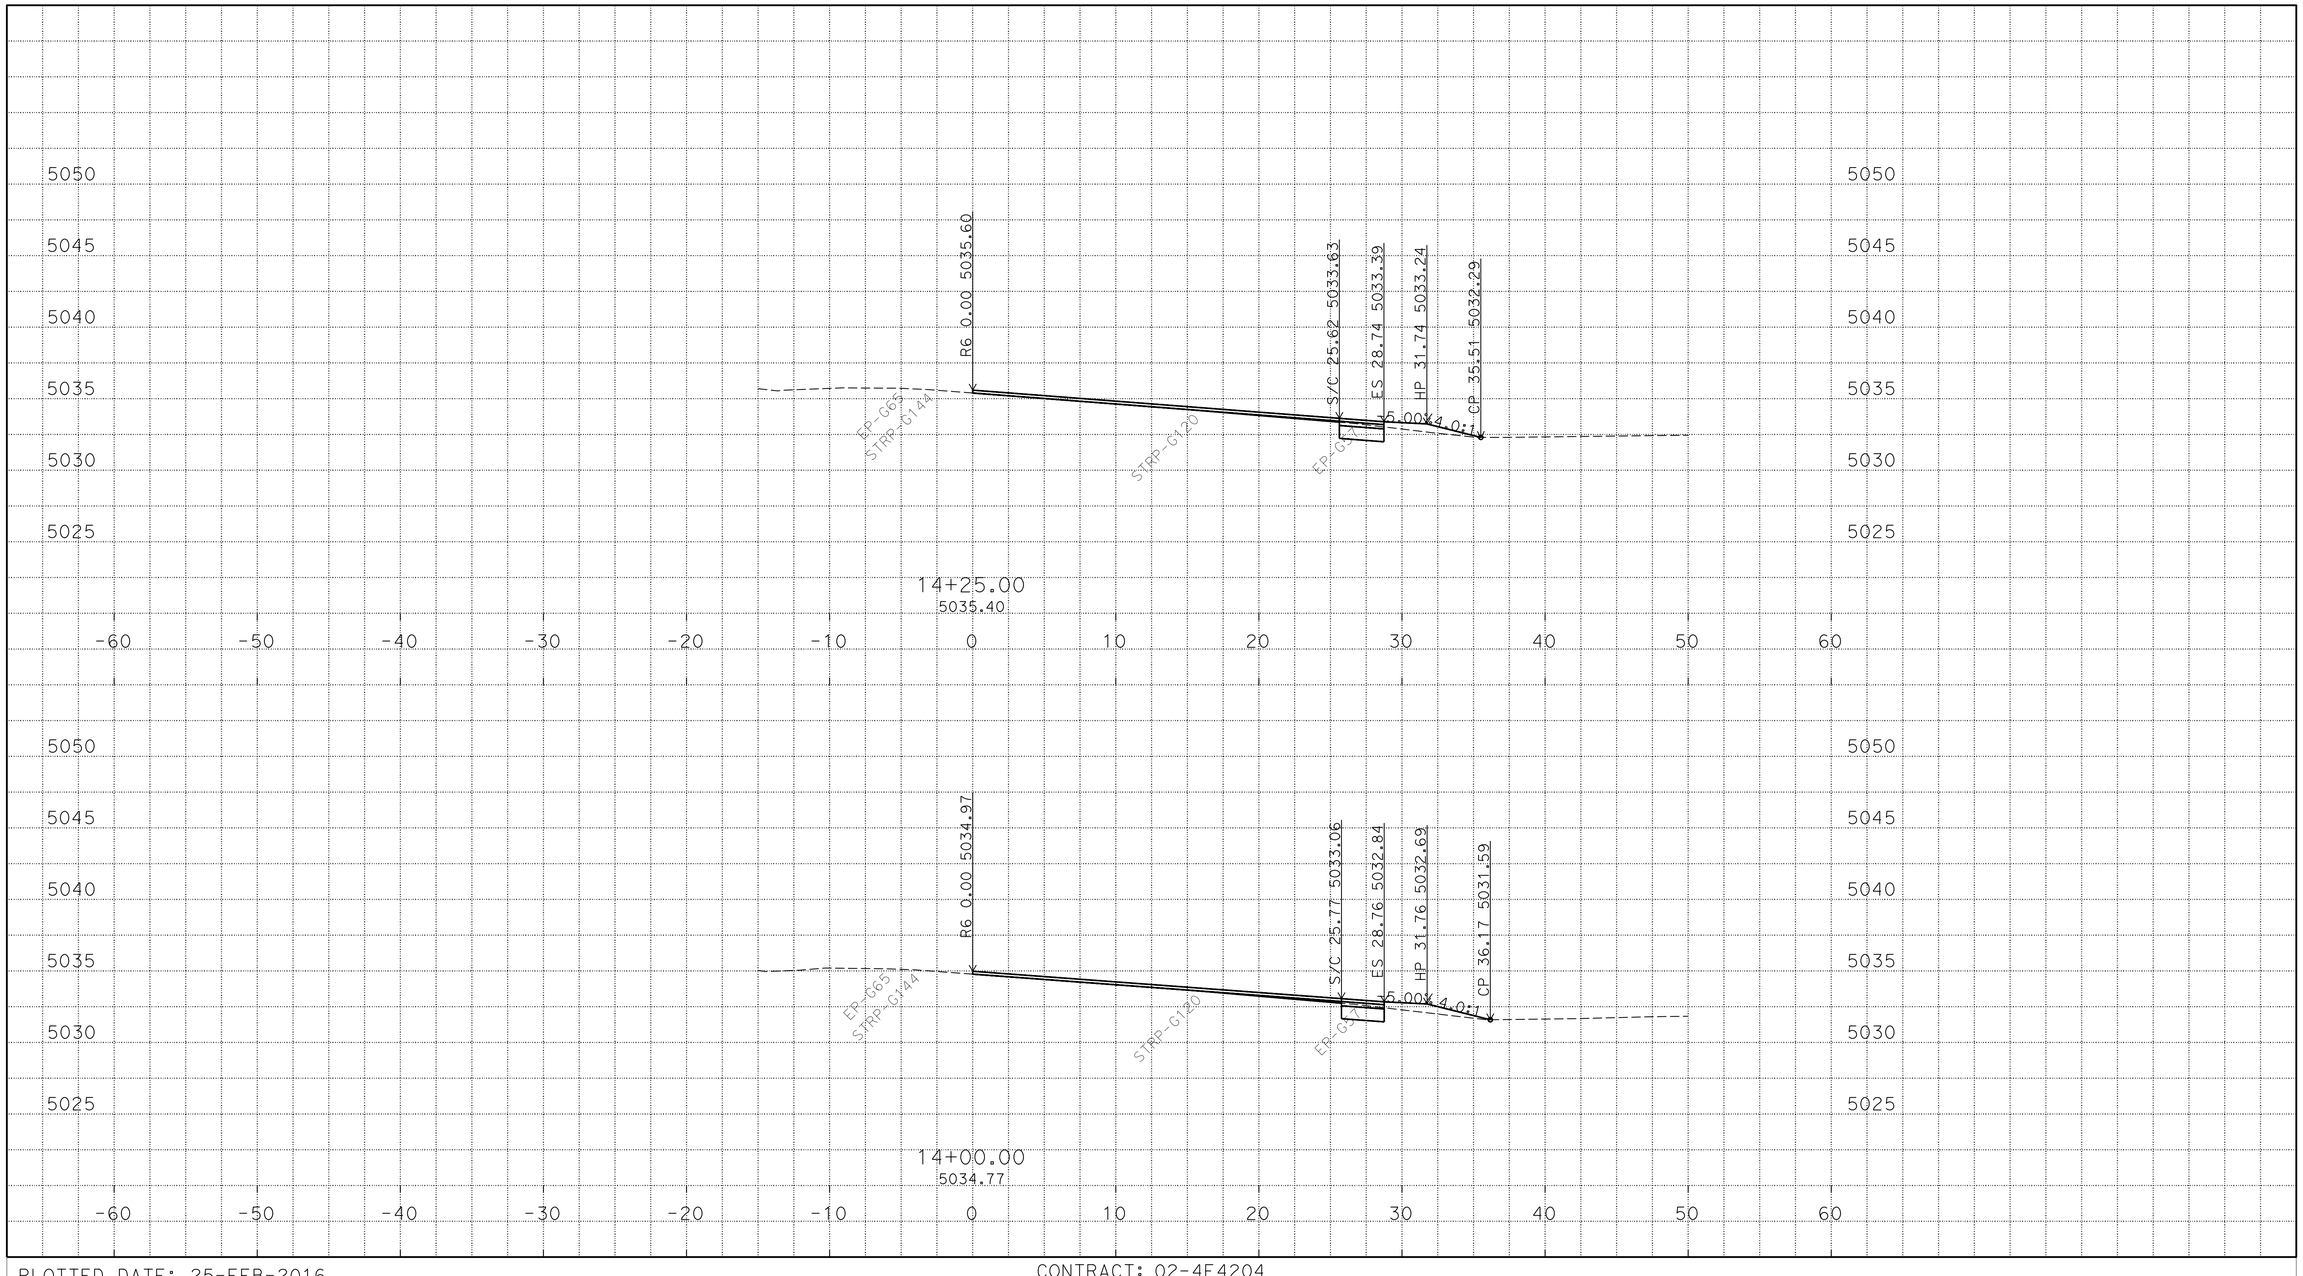

P:\proj1\02\4E420\design\C3D\XSec_Qtys
024E420 SB1N XSEC_TEMP_X_C3D_DWG.dwg - 24-Feb-16 11:29 AM

PLOTTED DATE: 25-FEB-2016

SCALE: 1"=5' Horiz.
1"=5' Vert.

CREATED BY: S117566

CONTRACT: 02-4E4204

DIST/CO/RTE/PM: 02/Las/Sie/395/0.0-5.6/0.0-3.1

PROJECT ID: 02 0002 0283

"R6" LINE
CROSS SECTIONS
28 OF 46

FOR EARTHWORK DEVELOPMENT ONLY

All Dimensions are U.S. Survey Feet

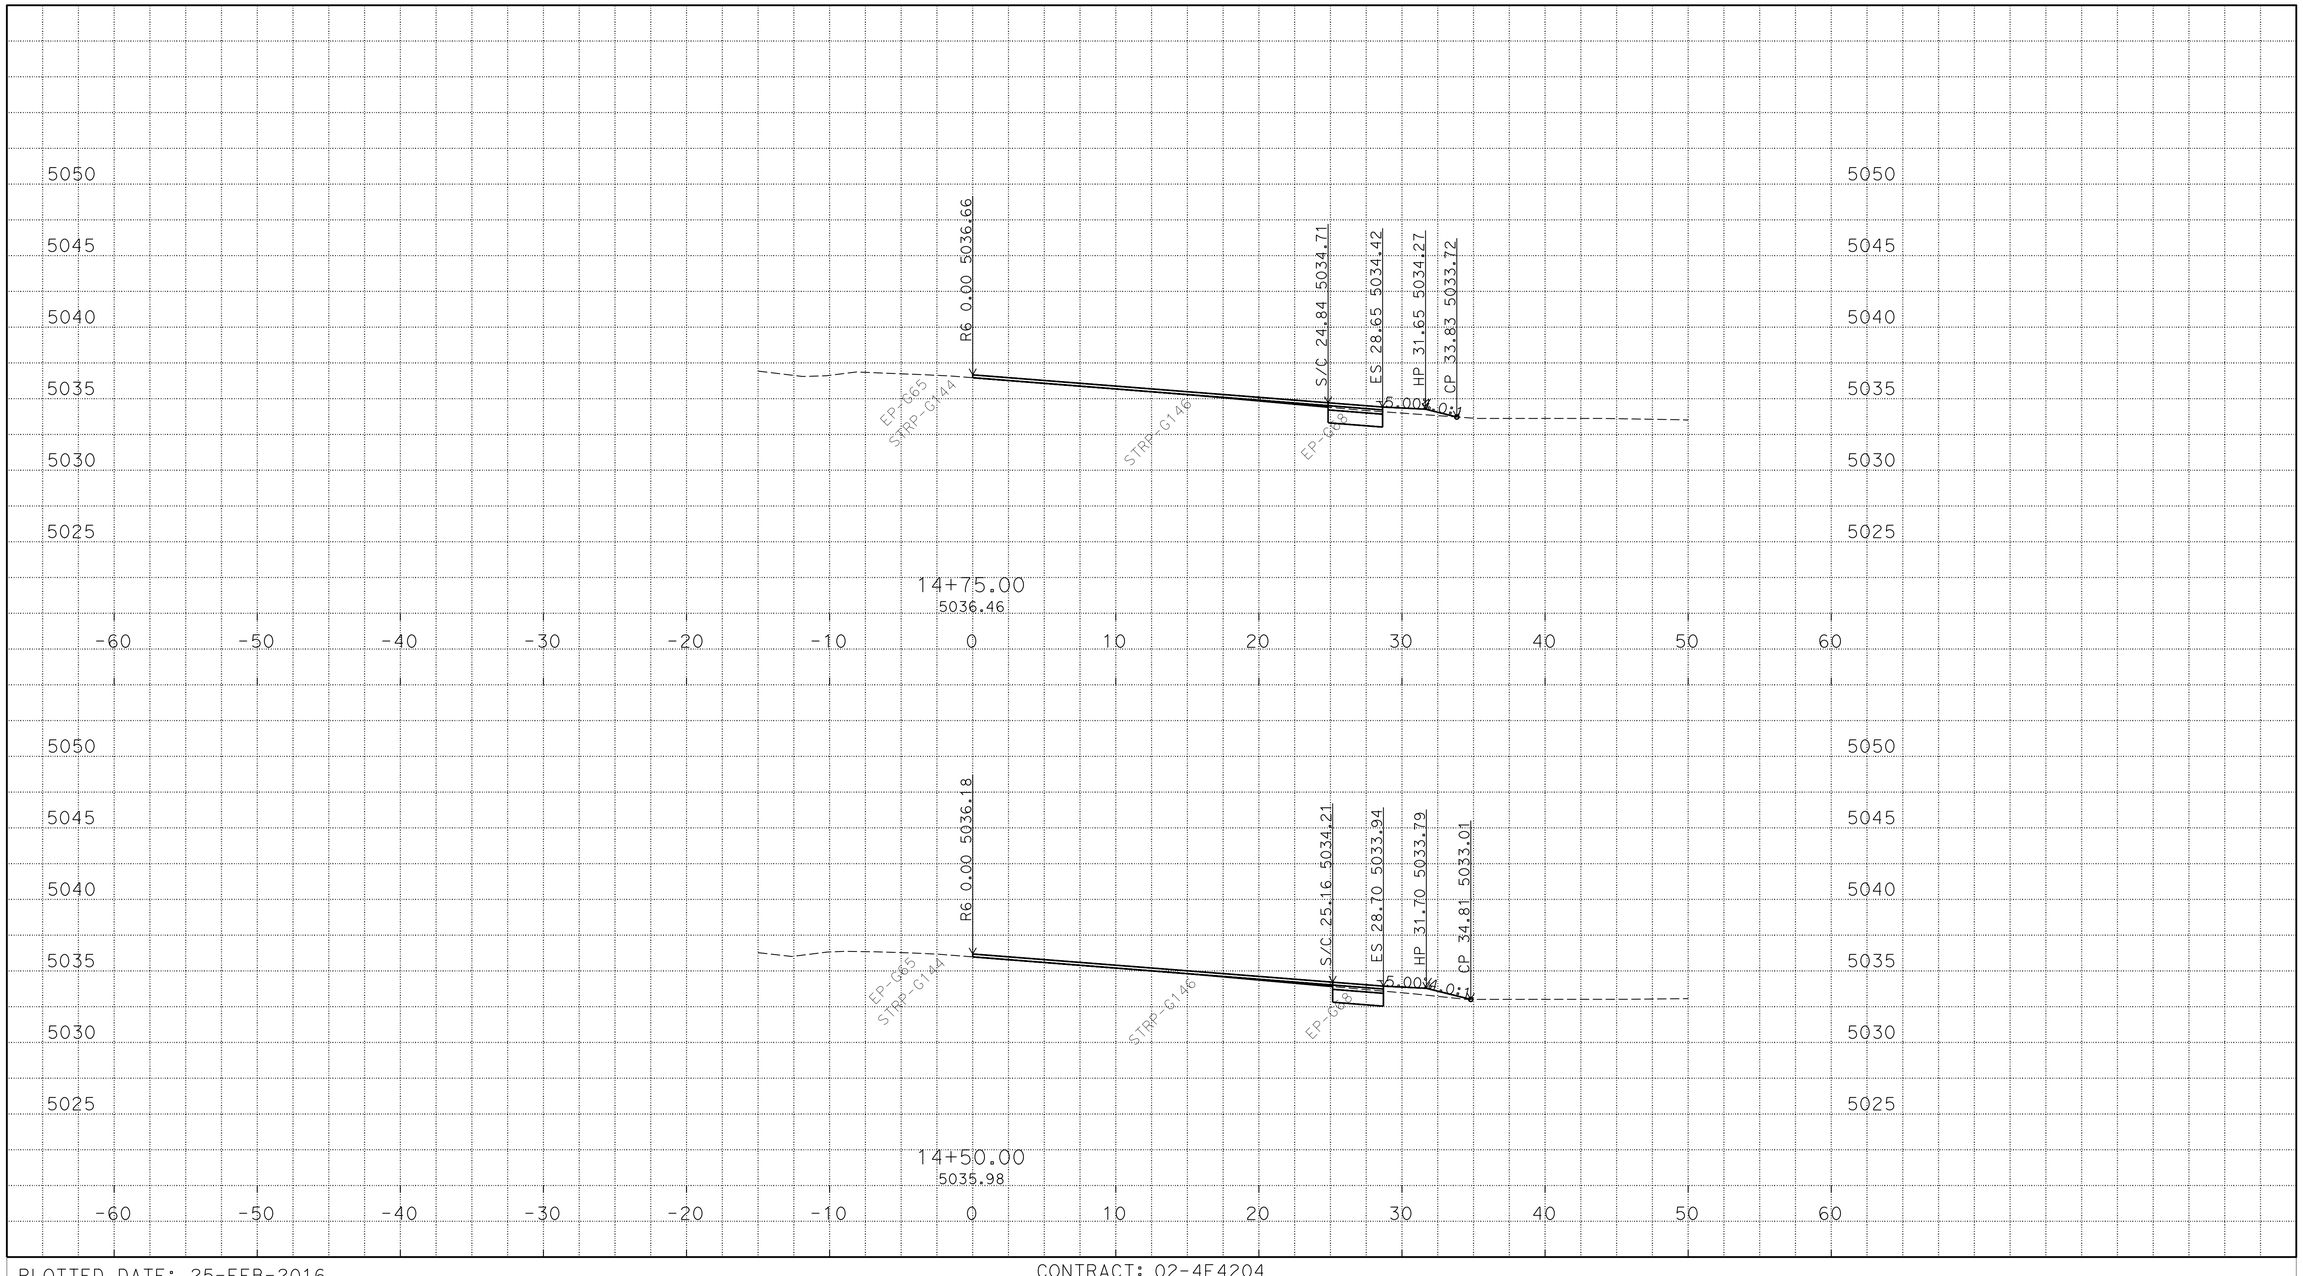

P:\proj1\02\4E420\design\C3D\XSec_Qtys
024E420 SB1N XSEC_TEMP_X_C3D_DWG.dwg - 24-Feb-16 11:29 AM

PLOTTED DATE: 25-FEB-2016

SCALE: 1"=5' Horiz.
1"=5' Vert.

CREATED BY: S117566

CONTRACT: 02-4E4204

DIST/CO/RTE/PM: 02/Las/Sie/395/0.0-5.6/0.0-3.1

PROJECT ID: 02 0002 0283

"R6" LINE
CROSS SECTIONS
29 OF 46

FOR EARTHWORK DEVELOPMENT ONLY

All Dimensions are U.S. Survey Feet

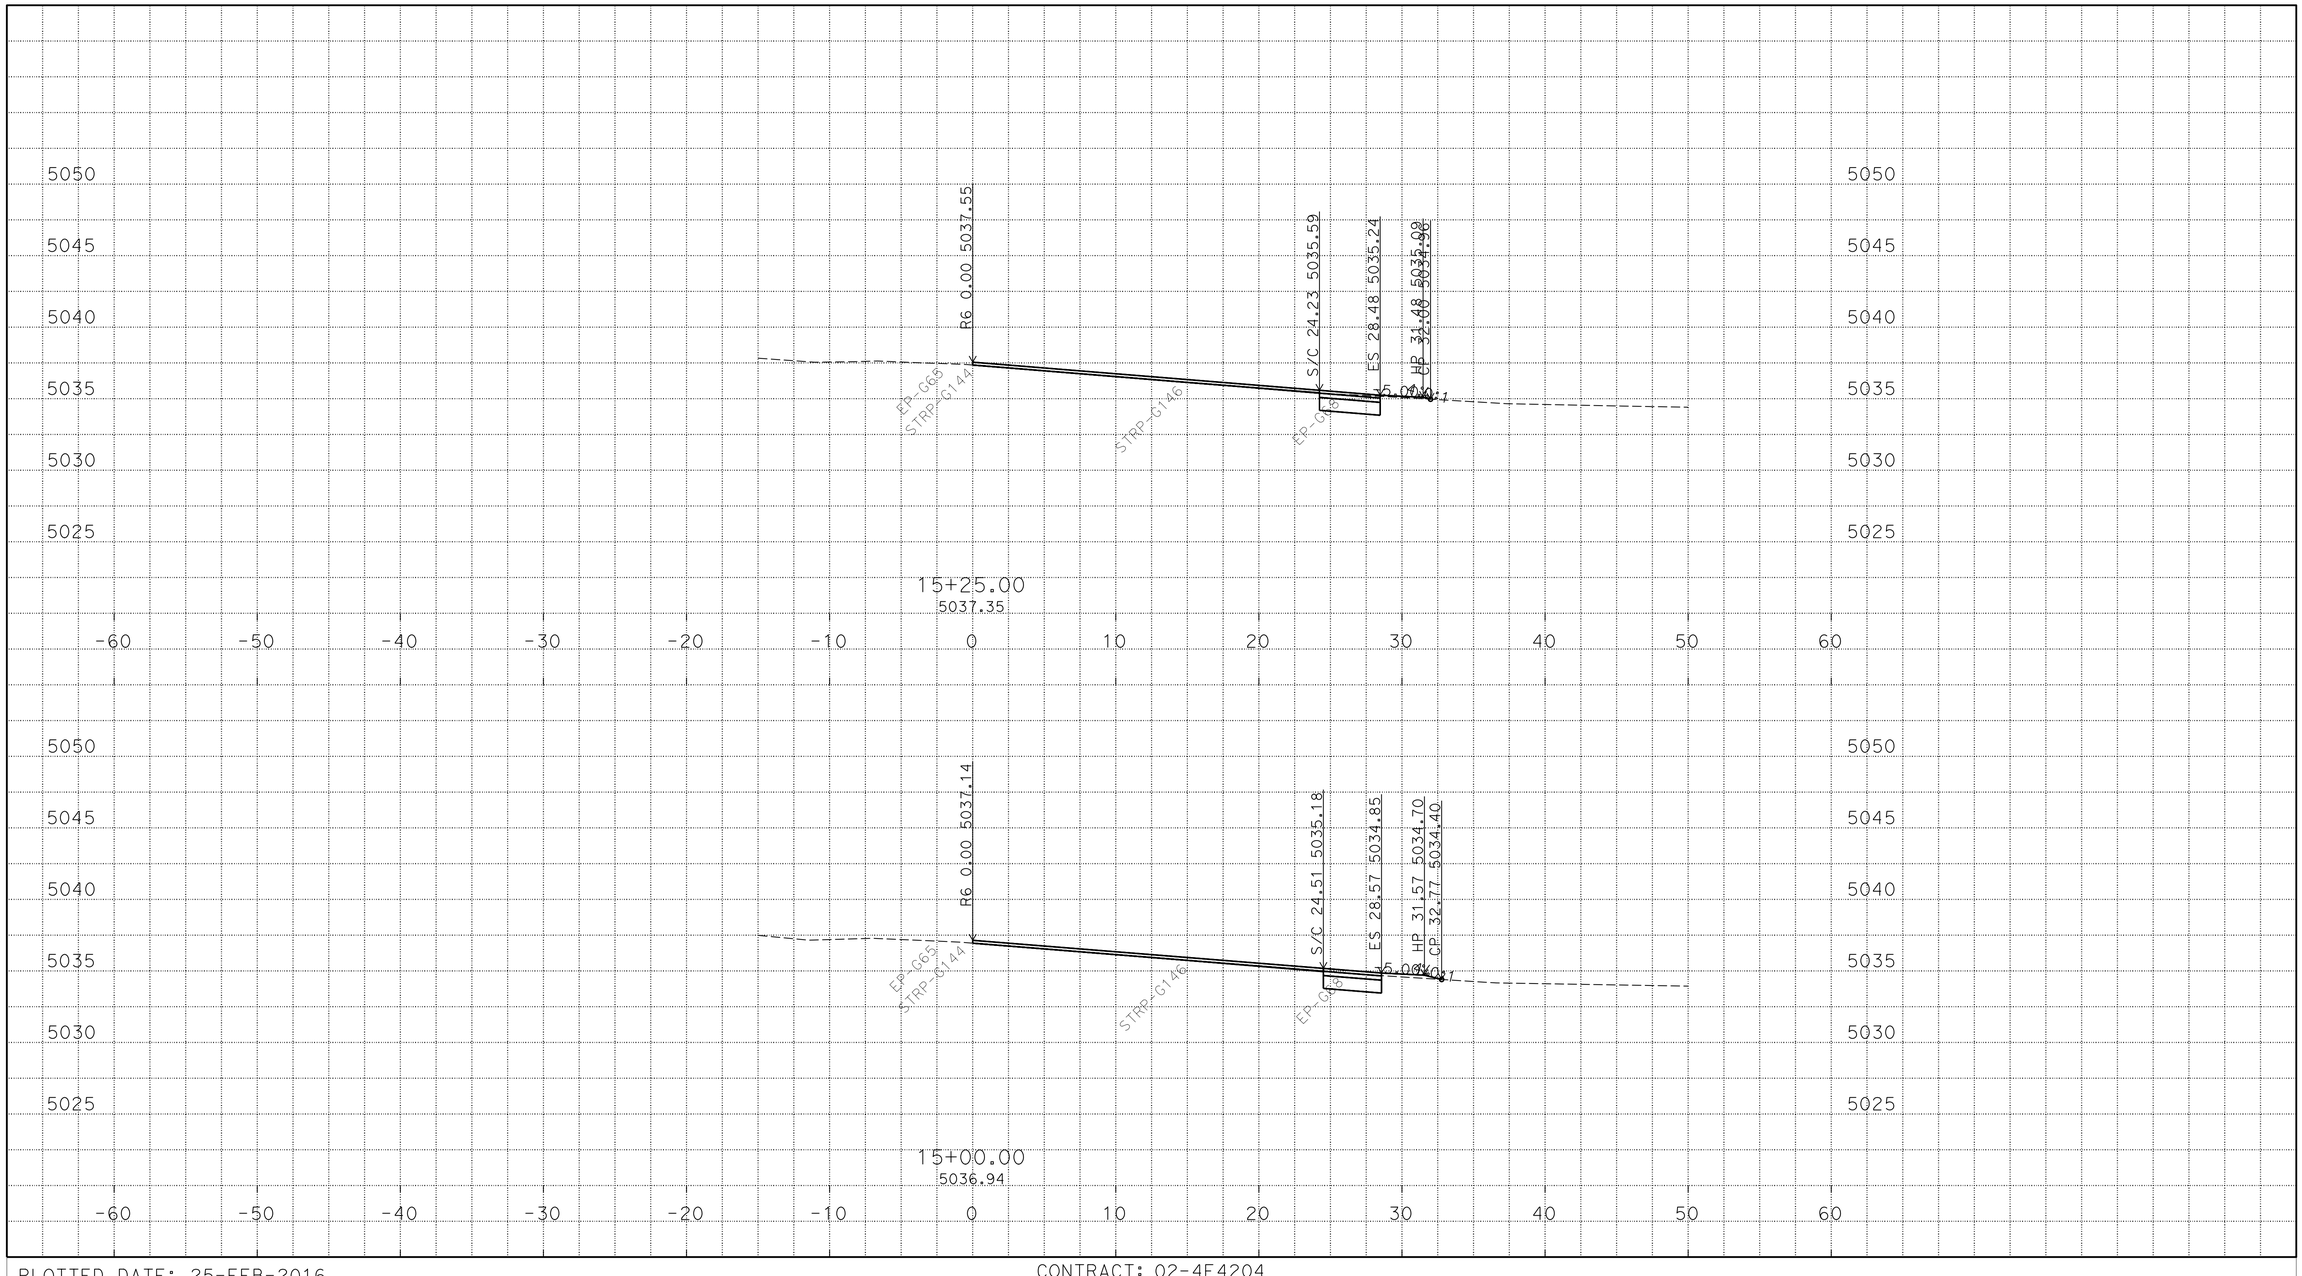

P:\proj1\02\4E420\design\C3D\XSec_Qtys
024E420 SB1N XSEC_TEMP_X_C3D_DWG.dwg - 24-Feb-16 11:29 AM

PLOTTED DATE: 25-FEB-2016

SCALE: 1"=5' Horiz.
1"=5' Vert.

CREATED BY: S117566

CONTRACT: 02-4E4204

DIST/CO/RTE/PM: 02/Las/Sie/395/0.0-5.6/0.0-3.1

PROJECT ID: 02 0002 0283

"R6" LINE
CROSS SECTIONS
30 OF 46

FOR EARTHWORK DEVELOPMENT ONLY

All Dimensions are U.S. Survey Feet

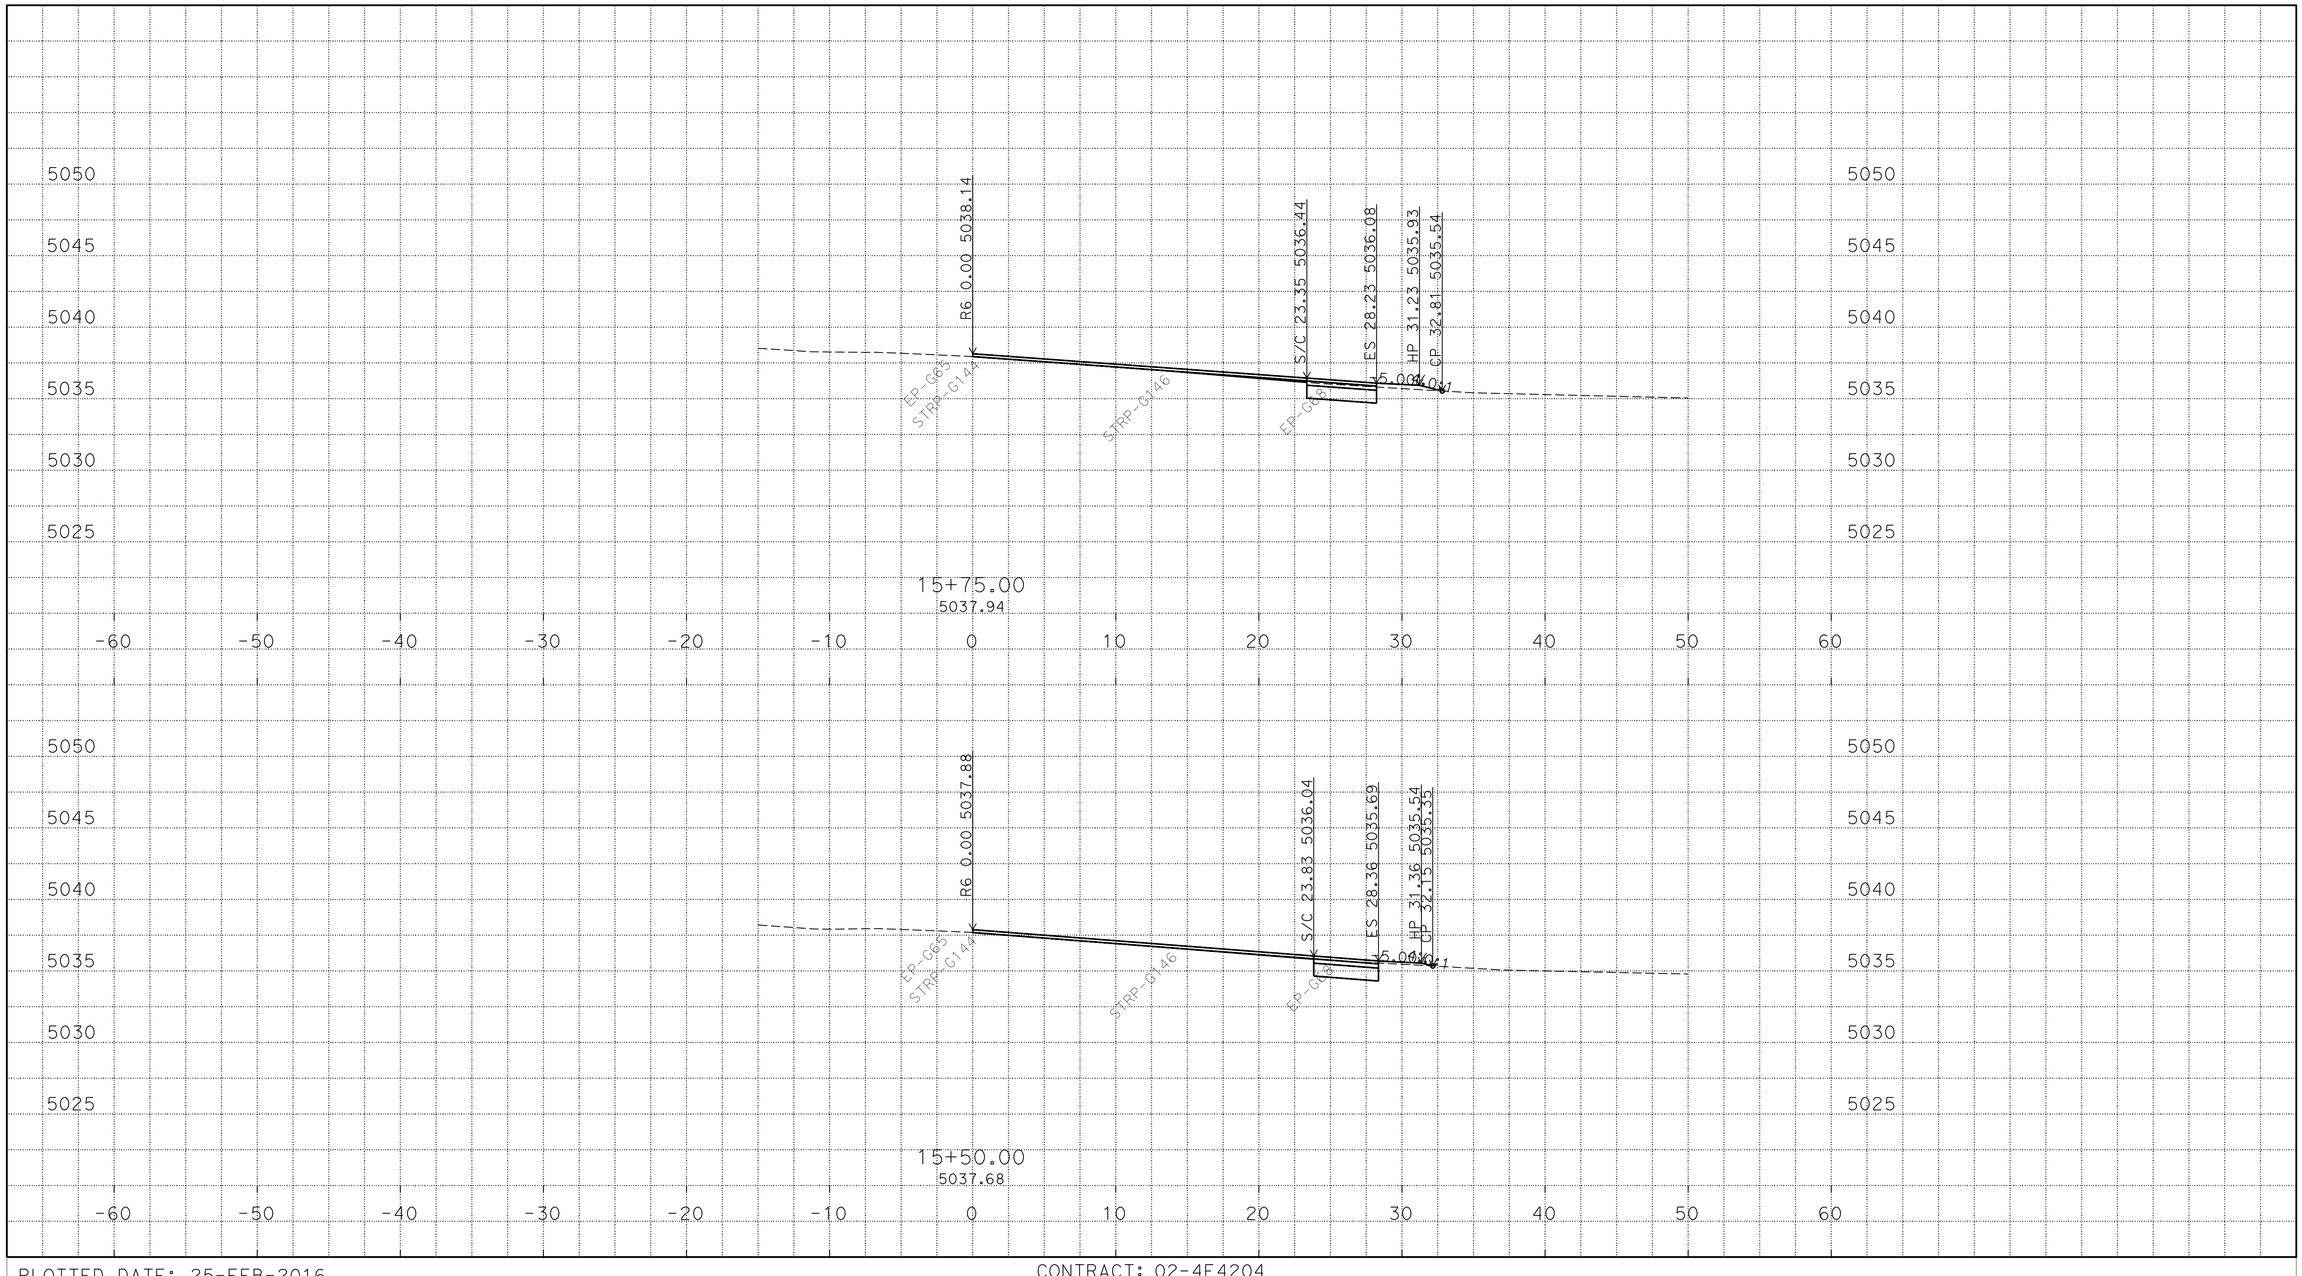

P:\proj1\02\4E420\design\C3D\XSec_Qtys
024E420 SB1N XSEC_TEMP_X_C3D_DWG.dwg - 24-Feb-16 11:29 AM

PLOTTED DATE: 25-FEB-2016

SCALE: 1"=5' Horiz.
1"=5' Vert.

CREATED BY: S117566

CONTRACT: 02-4E4204

DIST/CO/RTE/PM: 02/Las/Sie/395/0.0-5.6/0.0-3.1

PROJECT ID: 02 0002 0283

"R6" LINE
CROSS SECTIONS
31 OF 46

FOR EARTHWORK DEVELOPMENT ONLY

All Dimensions are U.S. Survey Feet

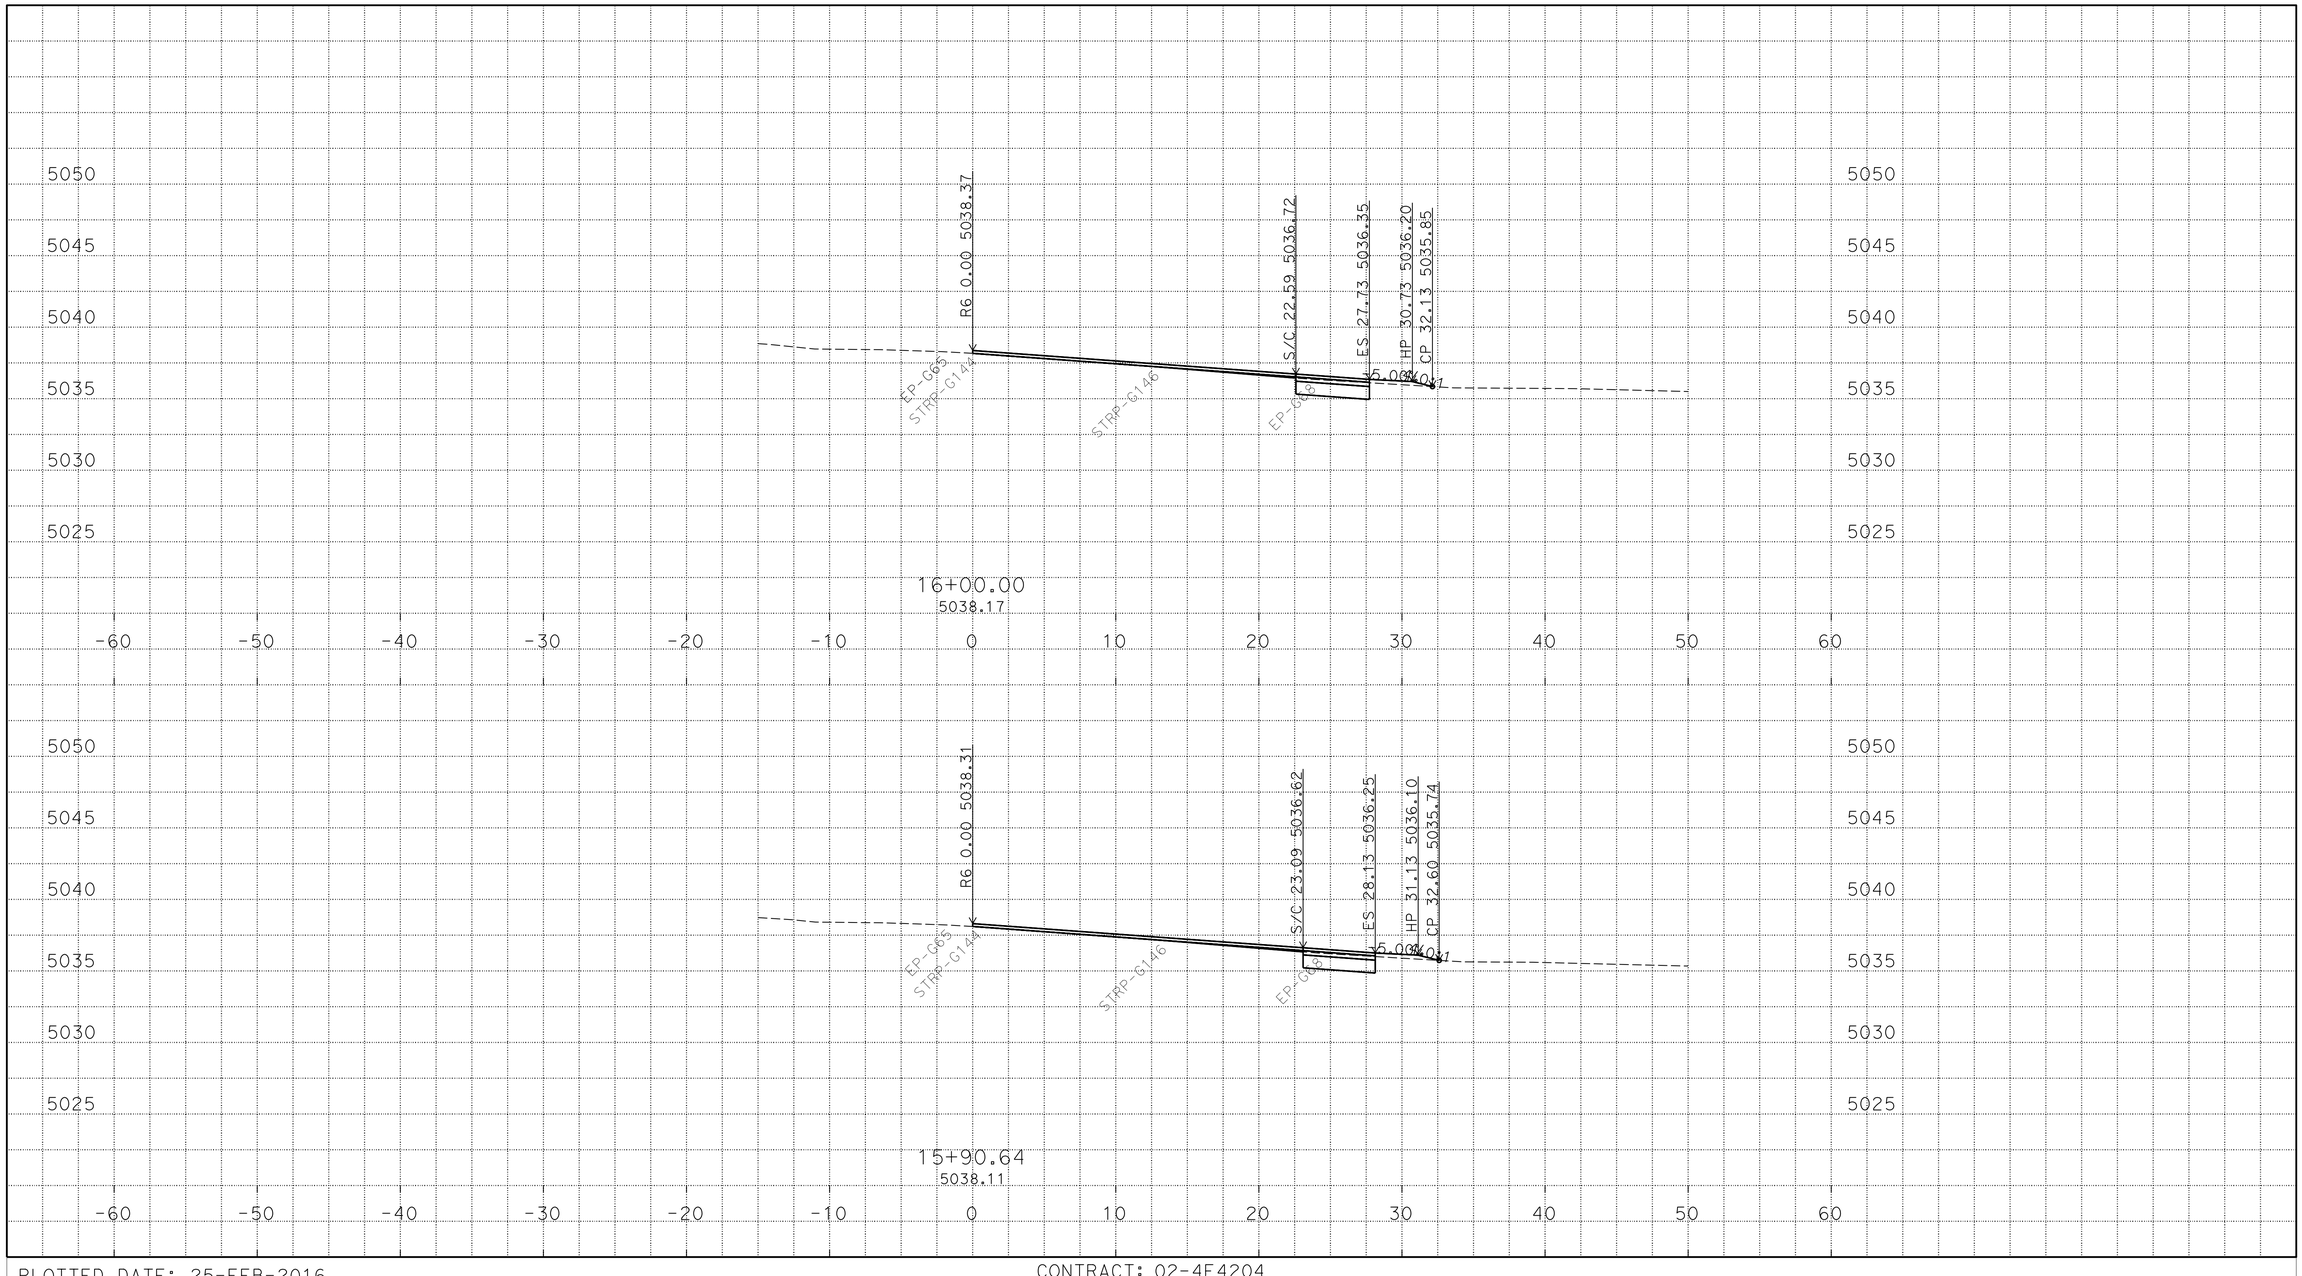

P:\proj1\02\4E420\design\C3D\XSec_Qtys
024E420 SB1N XSEC_TEMP_X_C3D_DWG.dwg - 24-Feb-16 11:29 AM

PLOTTED DATE: 25-FEB-2016

SCALE: 1"=5' Horiz.
1"=5' Vert.

CREATED BY: S117566

CONTRACT: 02-4E4204

DIST/CO/RTE/PM: 02/Las/Sie/395/0.0-5.6/0.0-3.1

PROJECT ID: 02 0002 0283

"R6" LINE
CROSS SECTIONS
32 OF 46

FOR EARTHWORK DEVELOPMENT ONLY

All Dimensions are U.S. Survey Feet

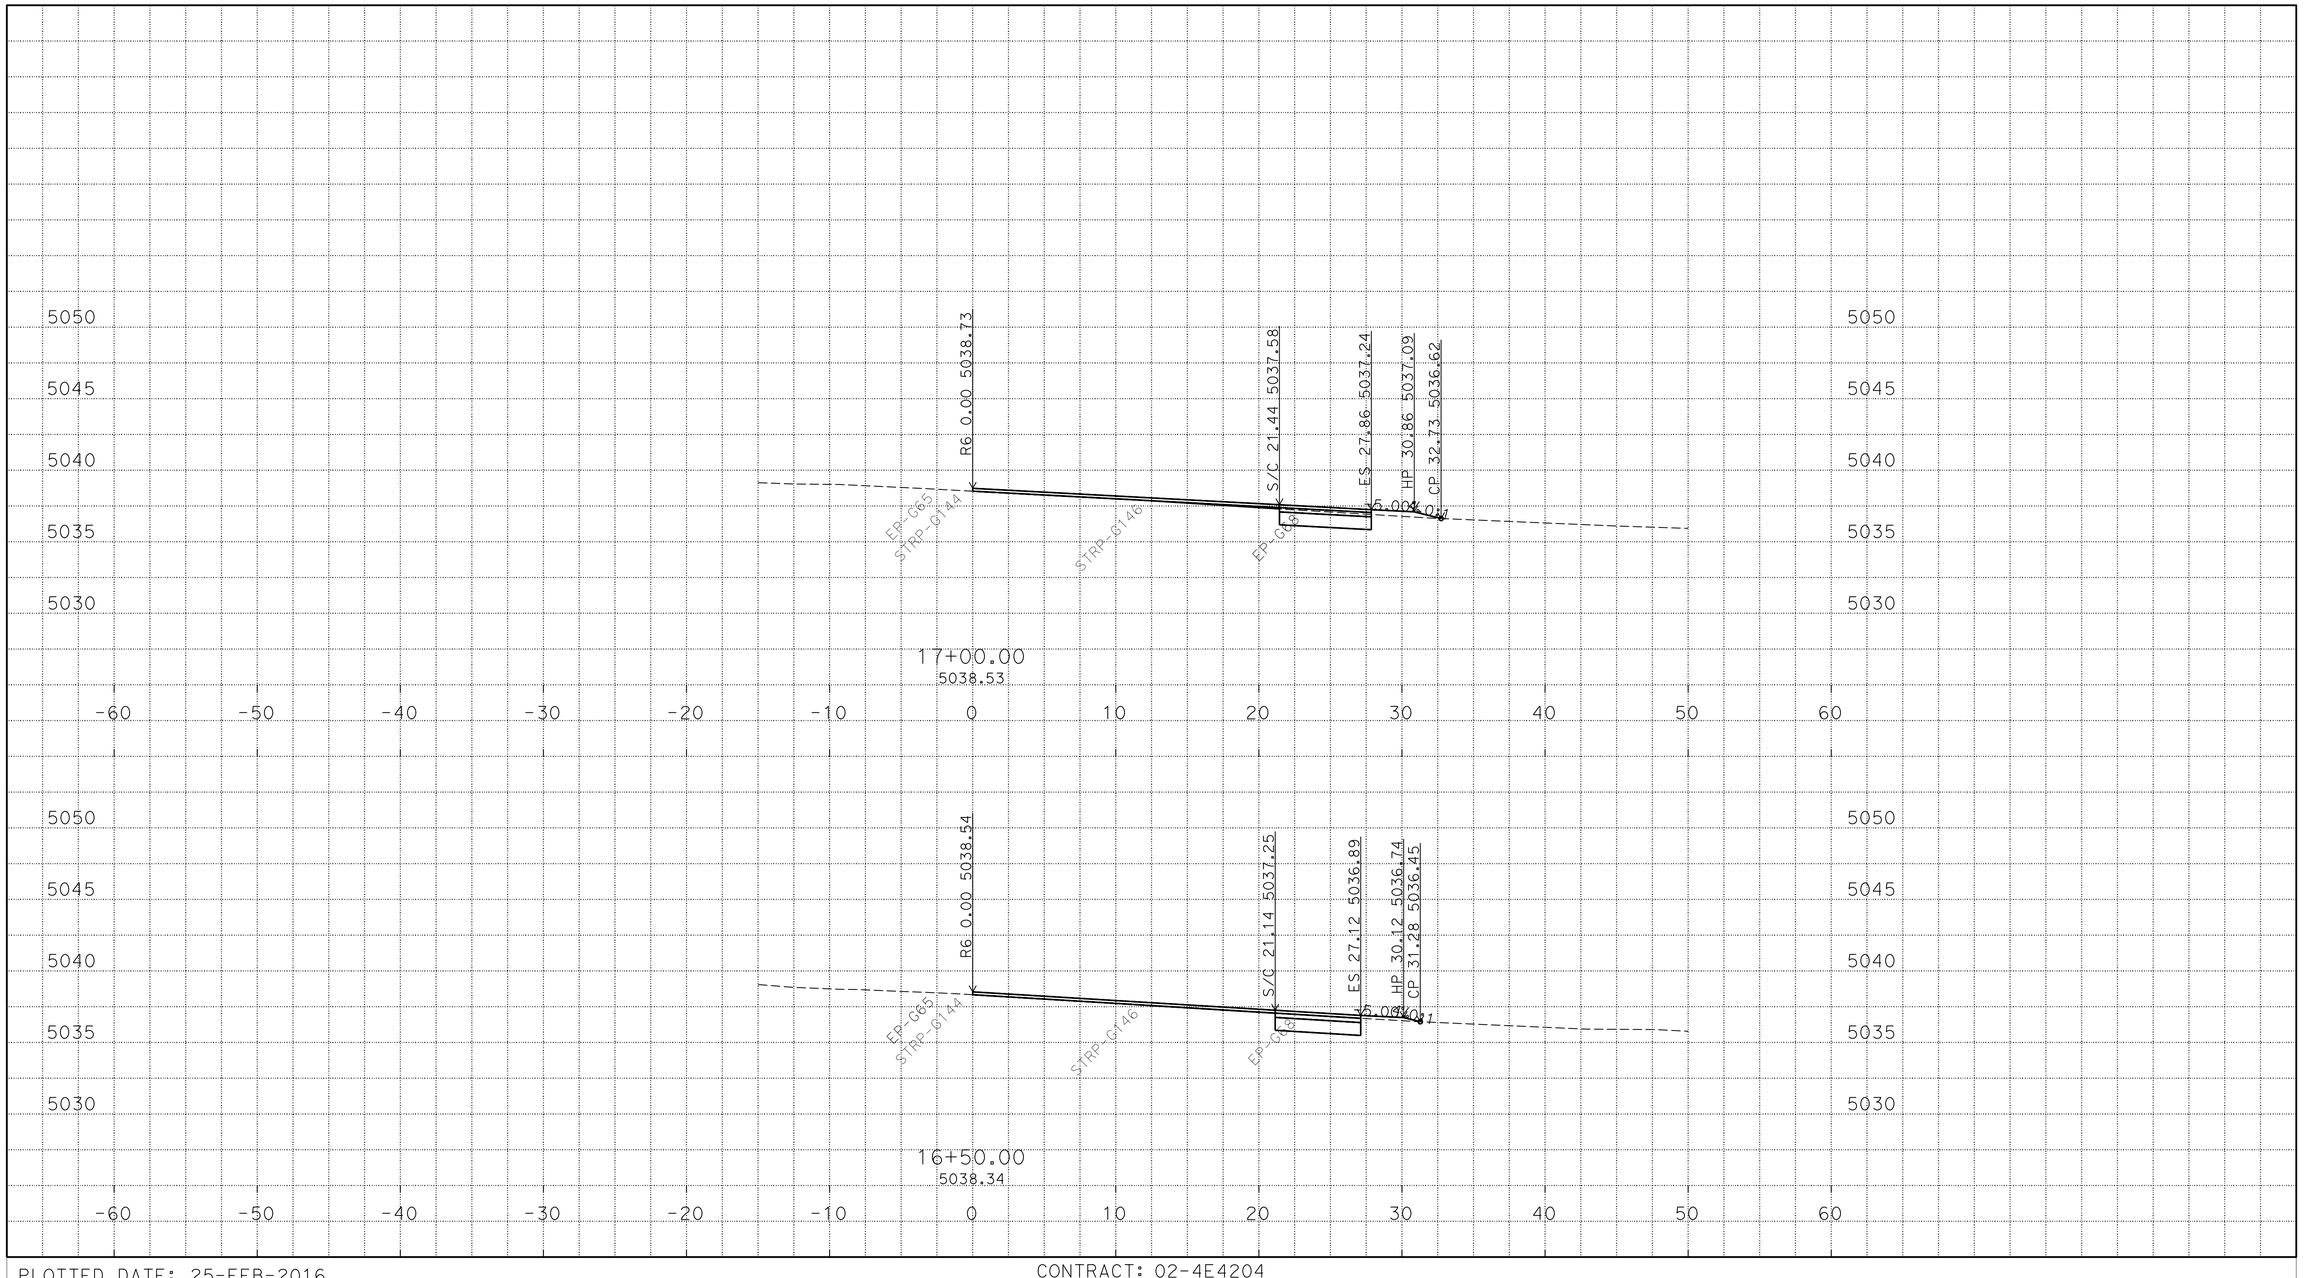

P:\proj1\02\4E420\design\C3D\XSec_Qtys
024E420 SB1N XSEC_TEMP_X_C3D_DWG.dwg - 24-Feb-16 11:29 AM

PLOTTED DATE: 25-FEB-2016

SCALE: 1"=5' Horiz.
1"=5' Vert.

CREATED BY: S117566

CONTRACT: 02-4E4204

DIST/CO/RTE/PM: 02/Las/Sie/395/0.0-5.6/0.0-3.1

PROJECT ID: 02 0002 0283

"R6" LINE
CROSS SECTIONS
33 OF 46

FOR EARTHWORK DEVELOPMENT ONLY

All Dimensions are U.S. Survey Feet

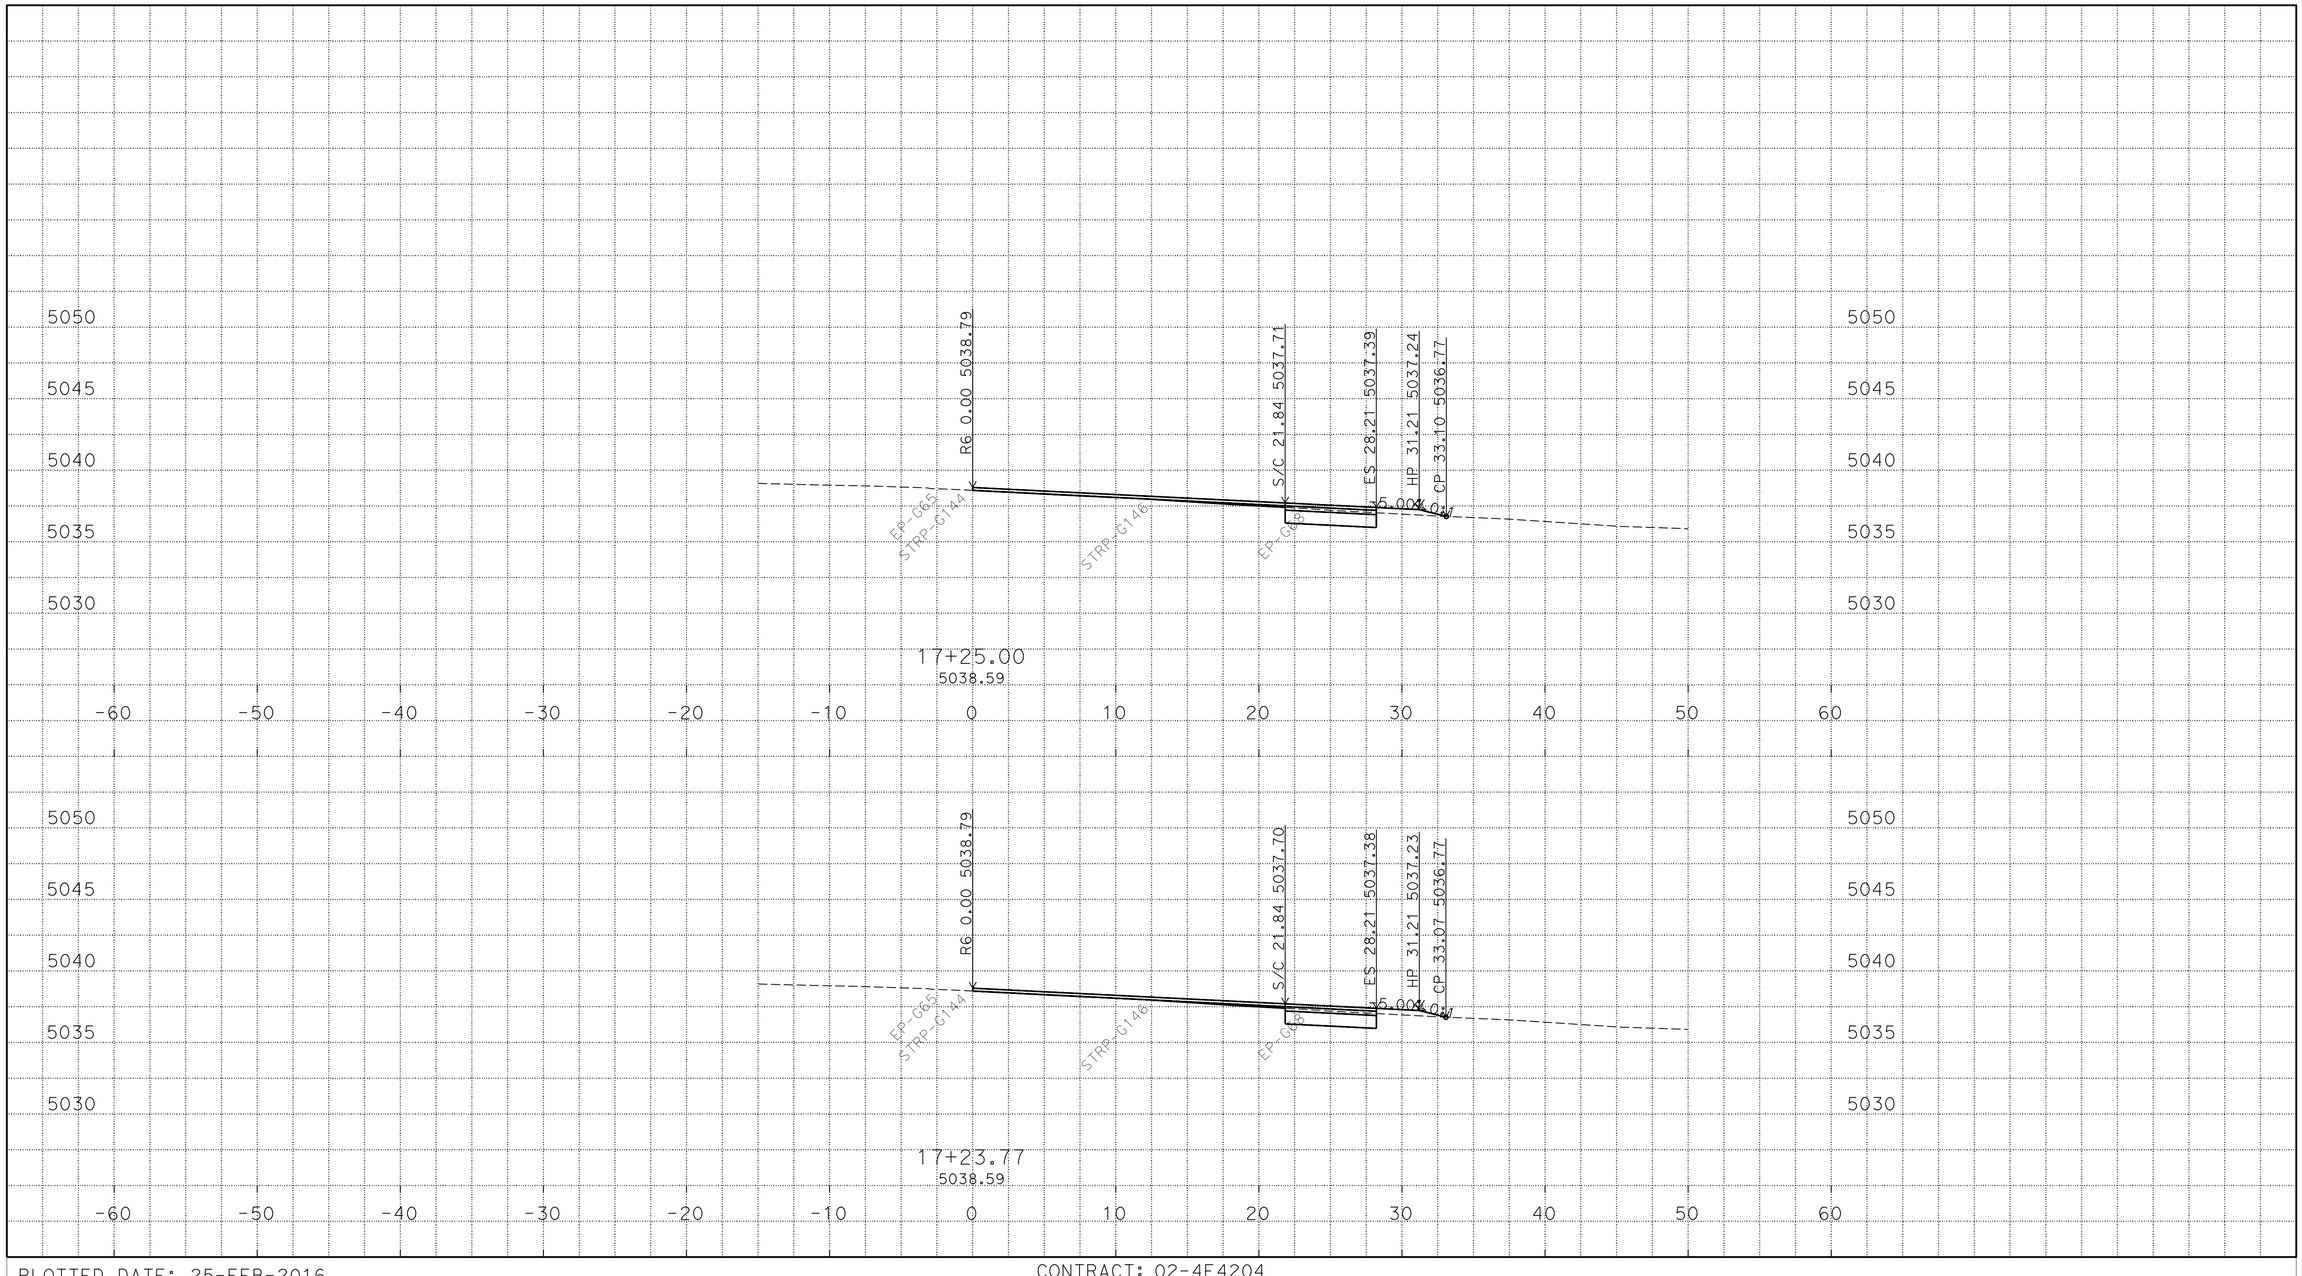

P:\proj1\02\4E420\design\C3D\XSec_Qtys
024E420 SB1N XSEC_TEMP_X_C3D_DWG.dwg - 24-Feb-16 11:29 AM

PLOTTED DATE: 25-FEB-2016

SCALE: 1"=5' Horiz.
1"=5' Vert.

CREATED BY: S117566

CONTRACT: 02-4E4204

DIST/CO/RTE/PM: 02/Las/Sie/395/0.0-5.6/0.0-3.1

PROJECT ID: 02 0002 0283

"R6" LINE
CROSS SECTIONS
34 OF 46

FOR EARTHWORK DEVELOPMENT ONLY

All Dimensions are U.S. Survey Feet

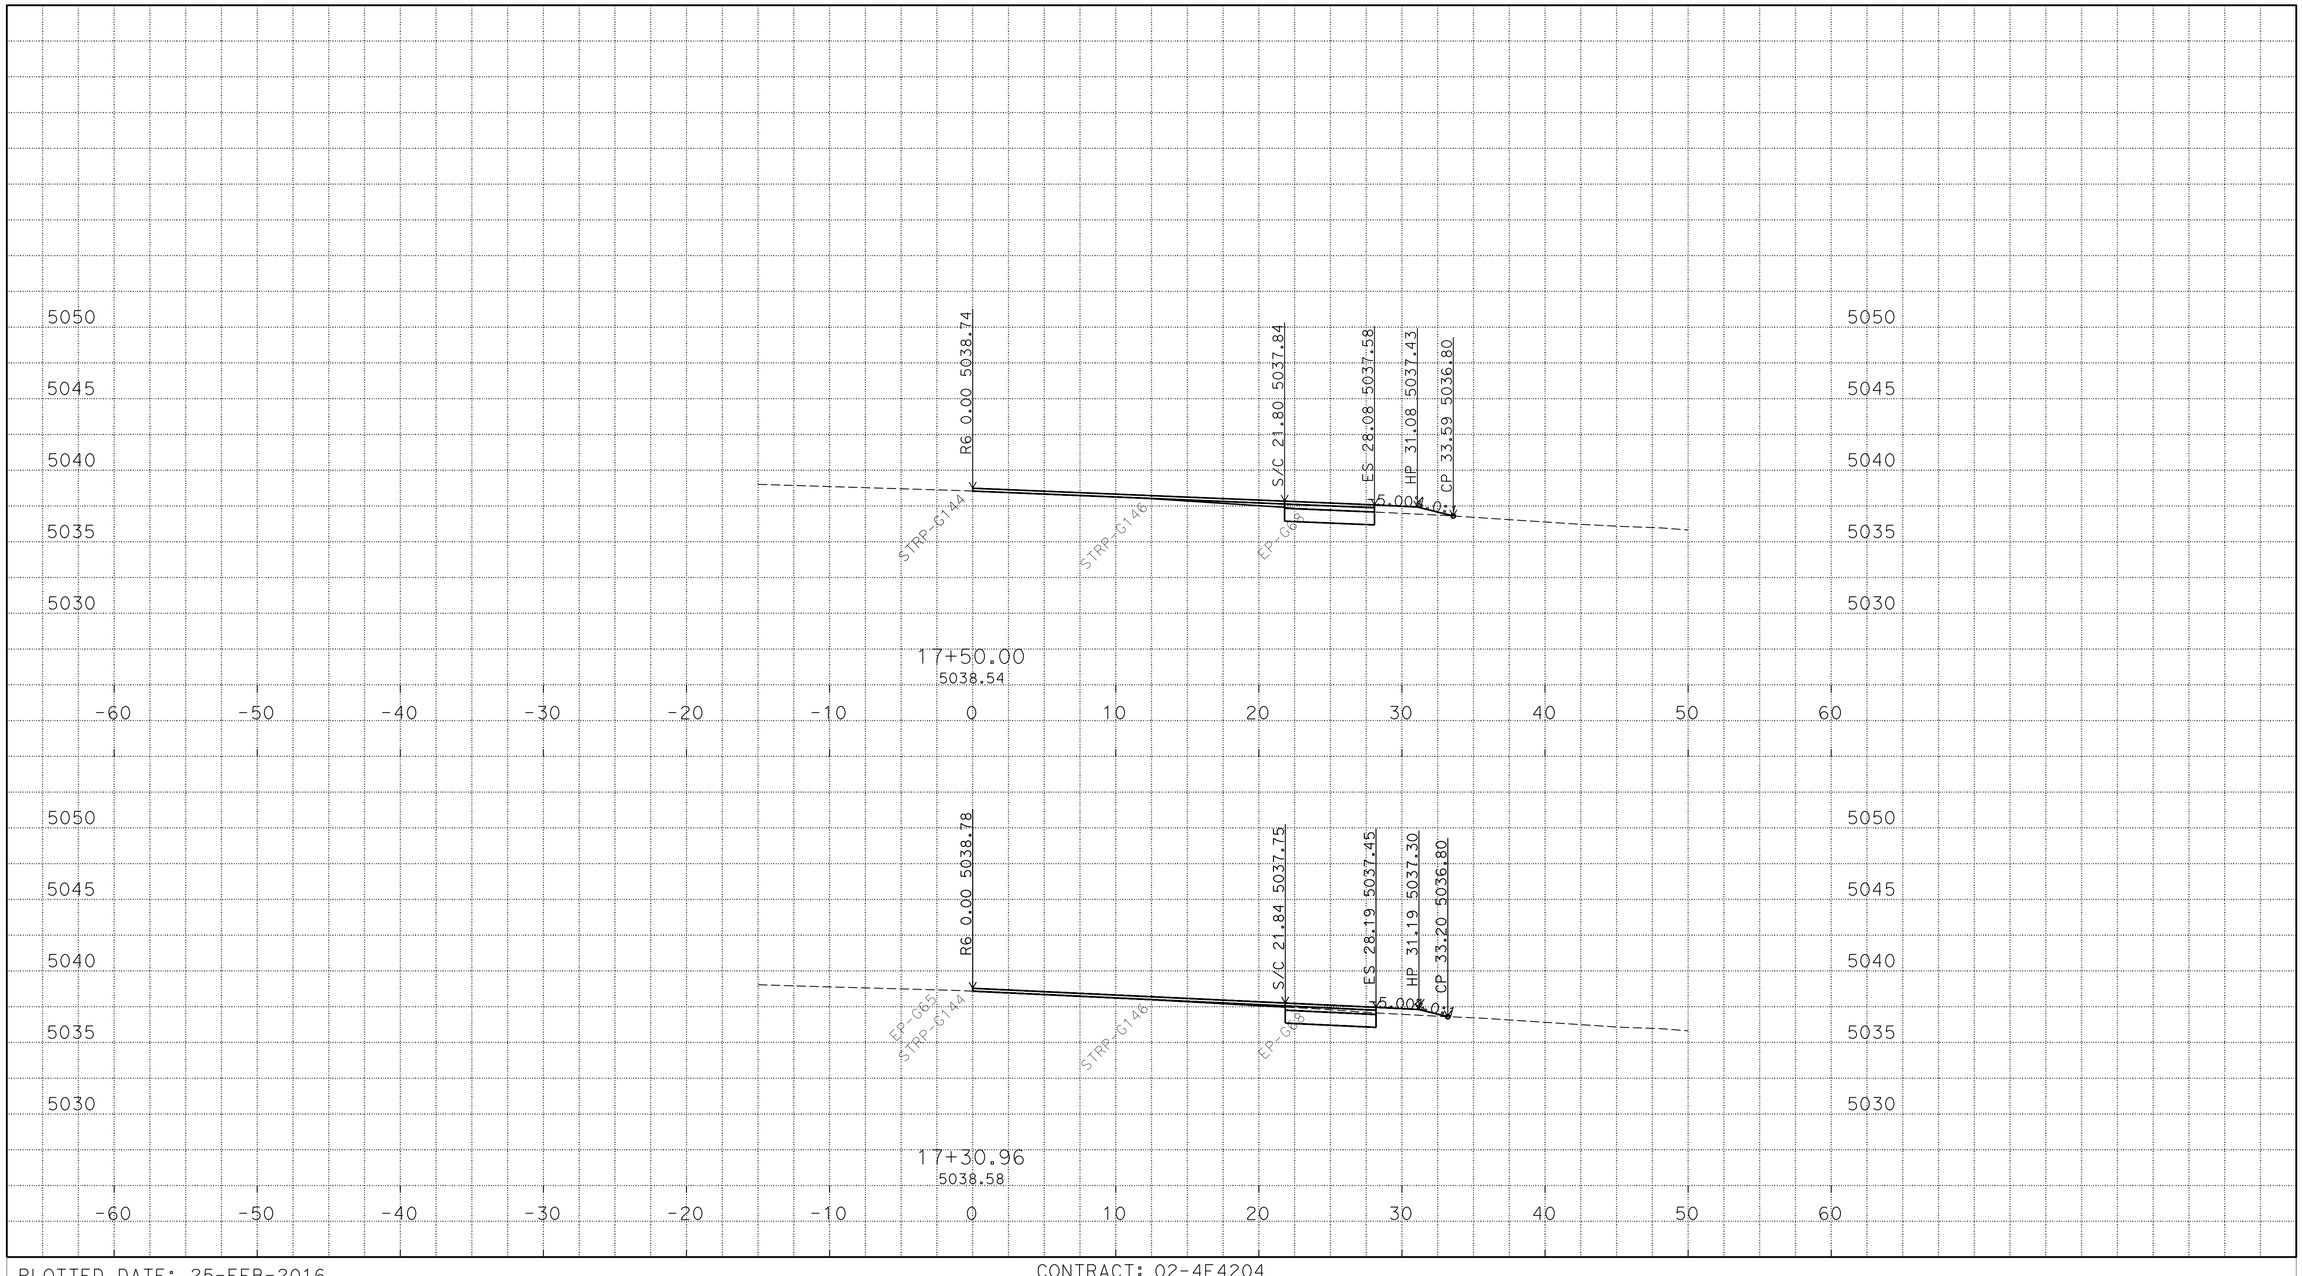

P:\proj1\02\4E420\design\C3D\XSec_Qtys
024E420 SB1N XSEC_TEMP_X_C3D_DWG.dwg - 24-Feb-16 11:29 AM

PLOTTED DATE: 25-FEB-2016

SCALE: 1"=5' Horiz.
1"=5' Vert.

CREATED BY: S117566

CONTRACT: 02-4E4204

DIST/CO/RTE/PM: 02/Las/Sie/395/0.0-5.6/0.0-3.1

PROJECT ID: 02 0002 0283

"R6" LINE
CROSS SECTIONS
35 OF 46

FOR EARTHWORK DEVELOPMENT ONLY

All Dimensions are U.S. Survey Feet

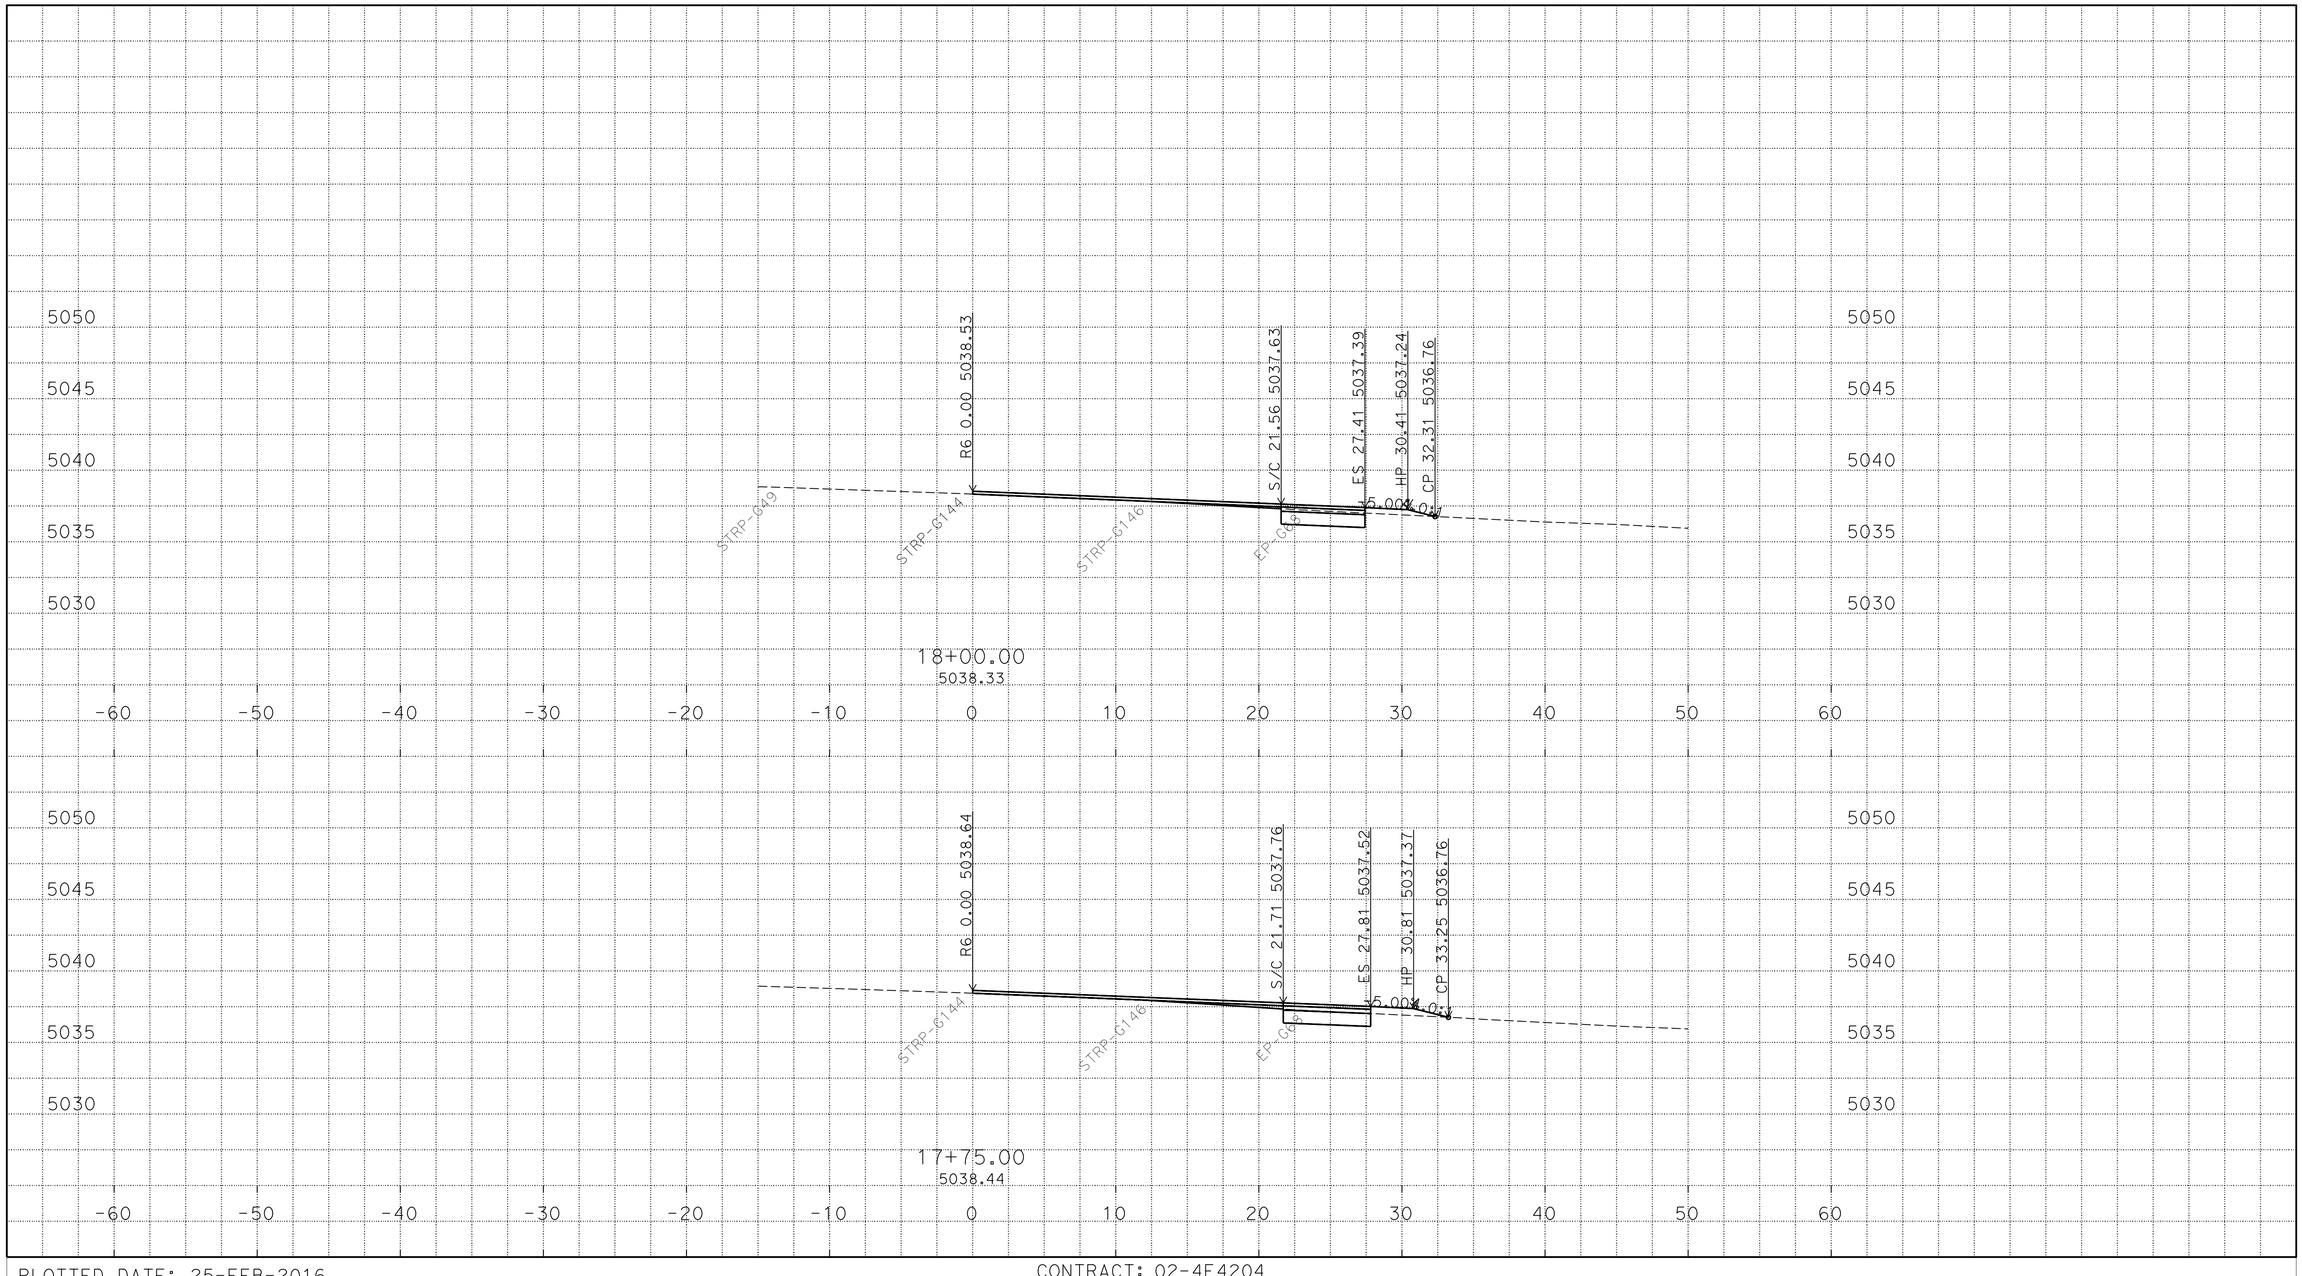

P:\proj1\02\4E420\design\C3D\XSec_Qtys
024E420 SB1N XSEC_TEMP_X_C3D_DWG.dwg - 24-Feb-16 11:29 AM

PLOTTED DATE: 25-FEB-2016

SCALE: 1"=5' Horiz.
1"=5' Vert.

CREATED BY: S117566

CONTRACT: 02-4E4204

DIST/CO/RTE/PM: 02/Las/Sie/395/0.0-5.6/0.0-3.1

PROJECT ID: 02 0002 0283

"R6" LINE
CROSS SECTIONS
36 OF 46

FOR EARTHWORK DEVELOPMENT ONLY

All Dimensions are U.S. Survey Feet

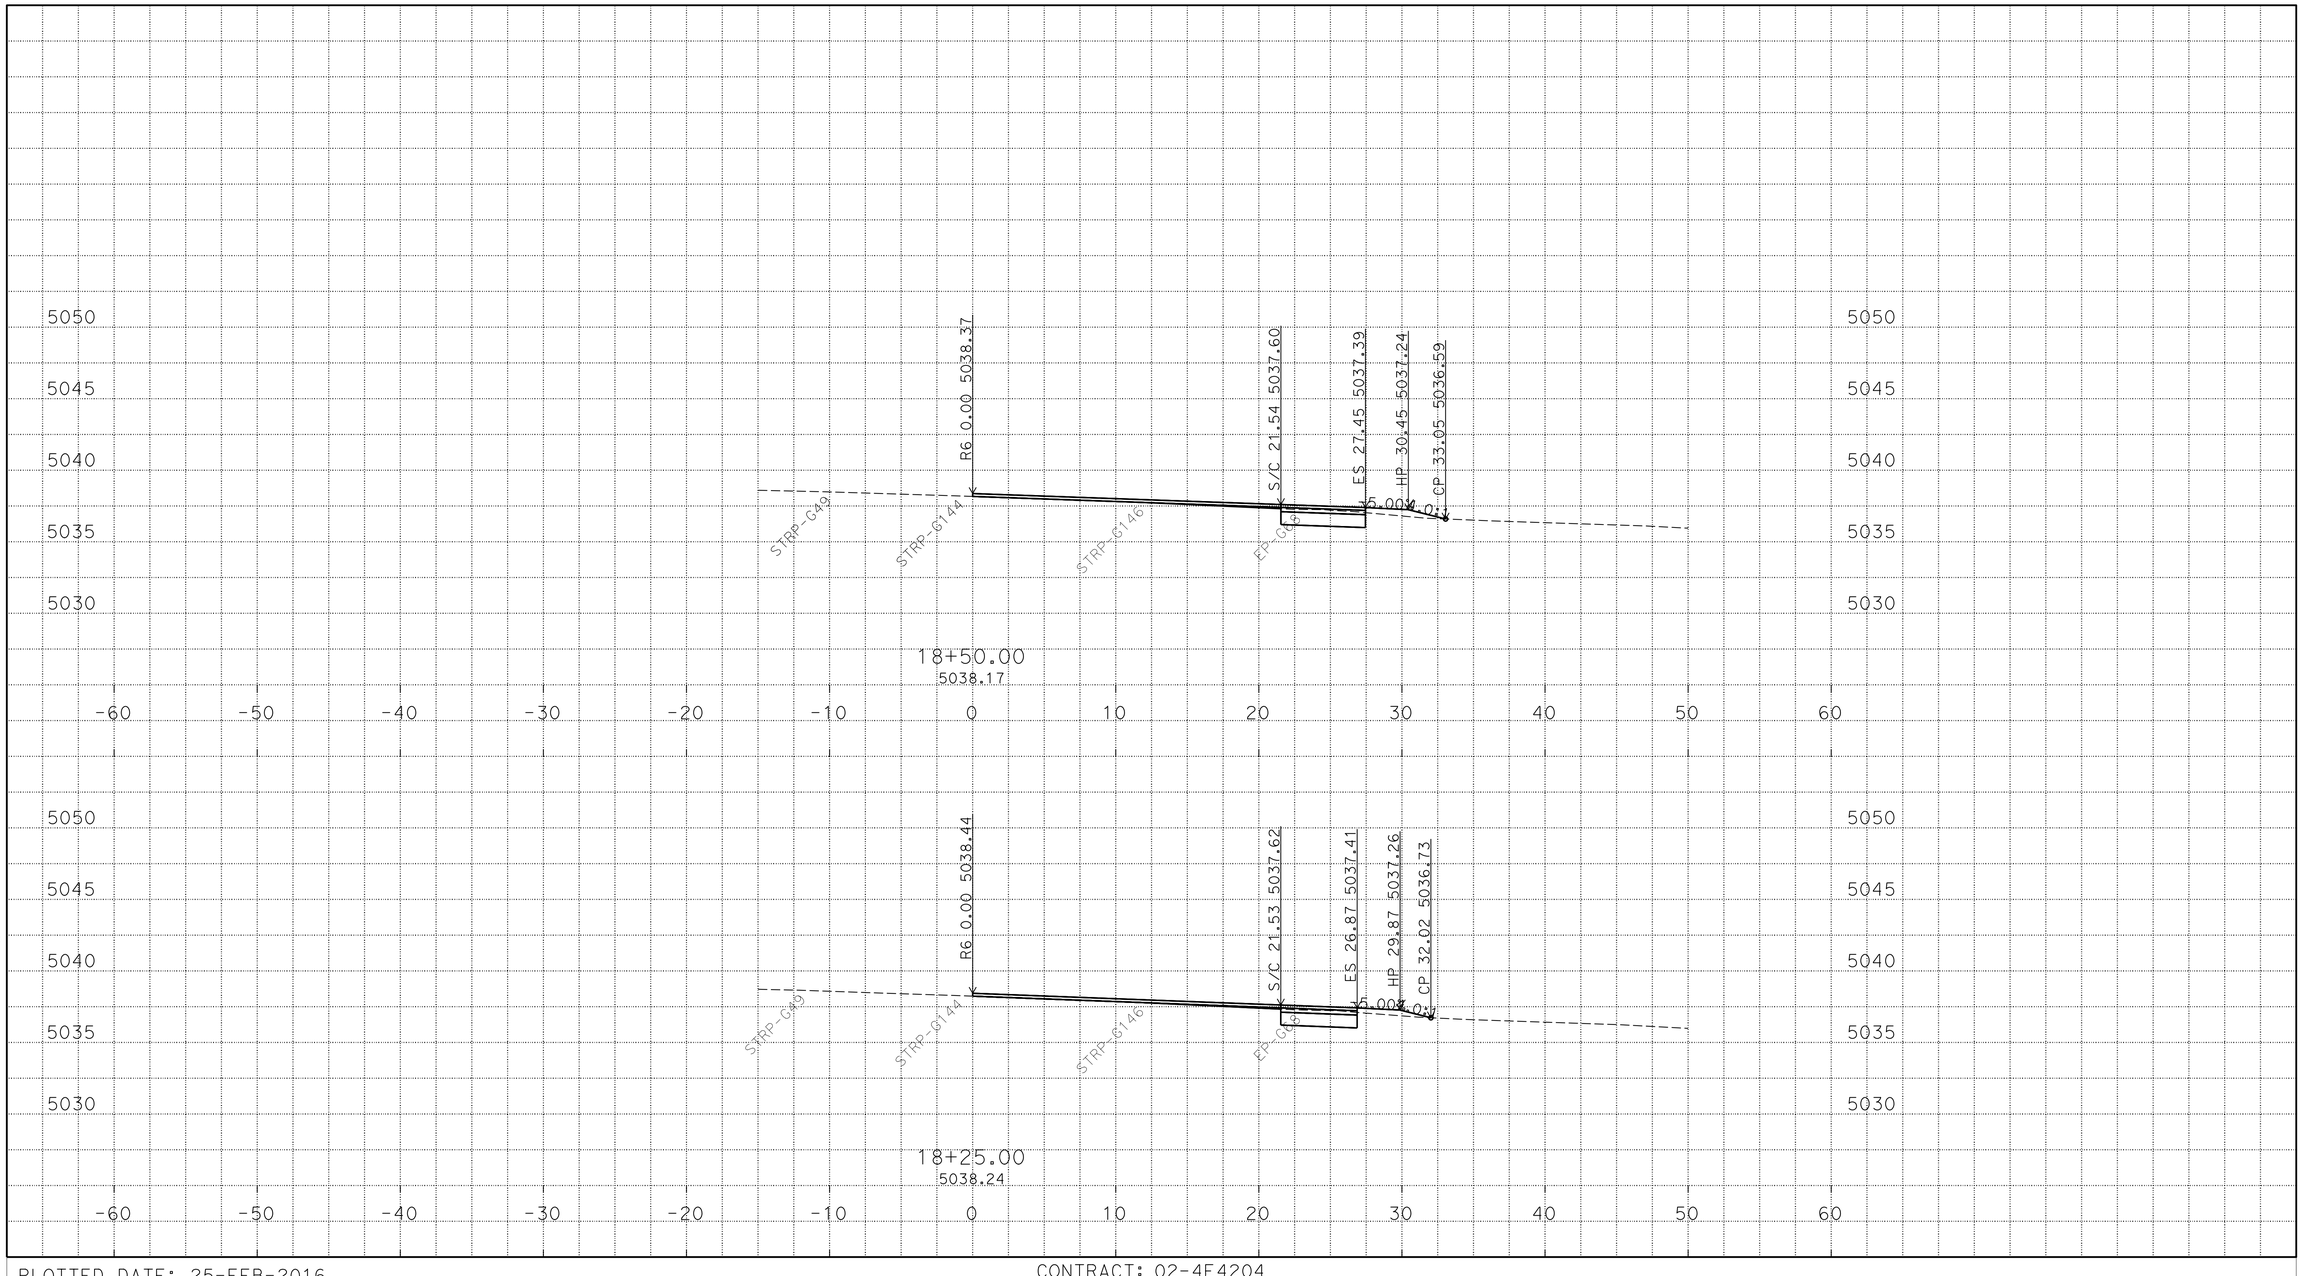

P:\proj1\02\4E420\design\C3D\XSec_Qtys
024E420 SB1N XSEC_TEMP_X_C3D_DWG.dwg - 24-Feb-16 11:29 AM

PLOTTED DATE: 25-FEB-2016

SCALE: 1"=5' Horiz.
1"=5' Vert.

CREATED BY: S117566

CONTRACT: 02-4E4204

DIST/CO/RTE/PM: 02/Las/Sie/395/0.0-5.6/0.0-3.1

PROJECT ID: 02 0002 0283

"R6" LINE
CROSS SECTIONS
37 OF 46

FOR EARTHWORK DEVELOPMENT ONLY

All Dimensions are U.S. Survey Feet

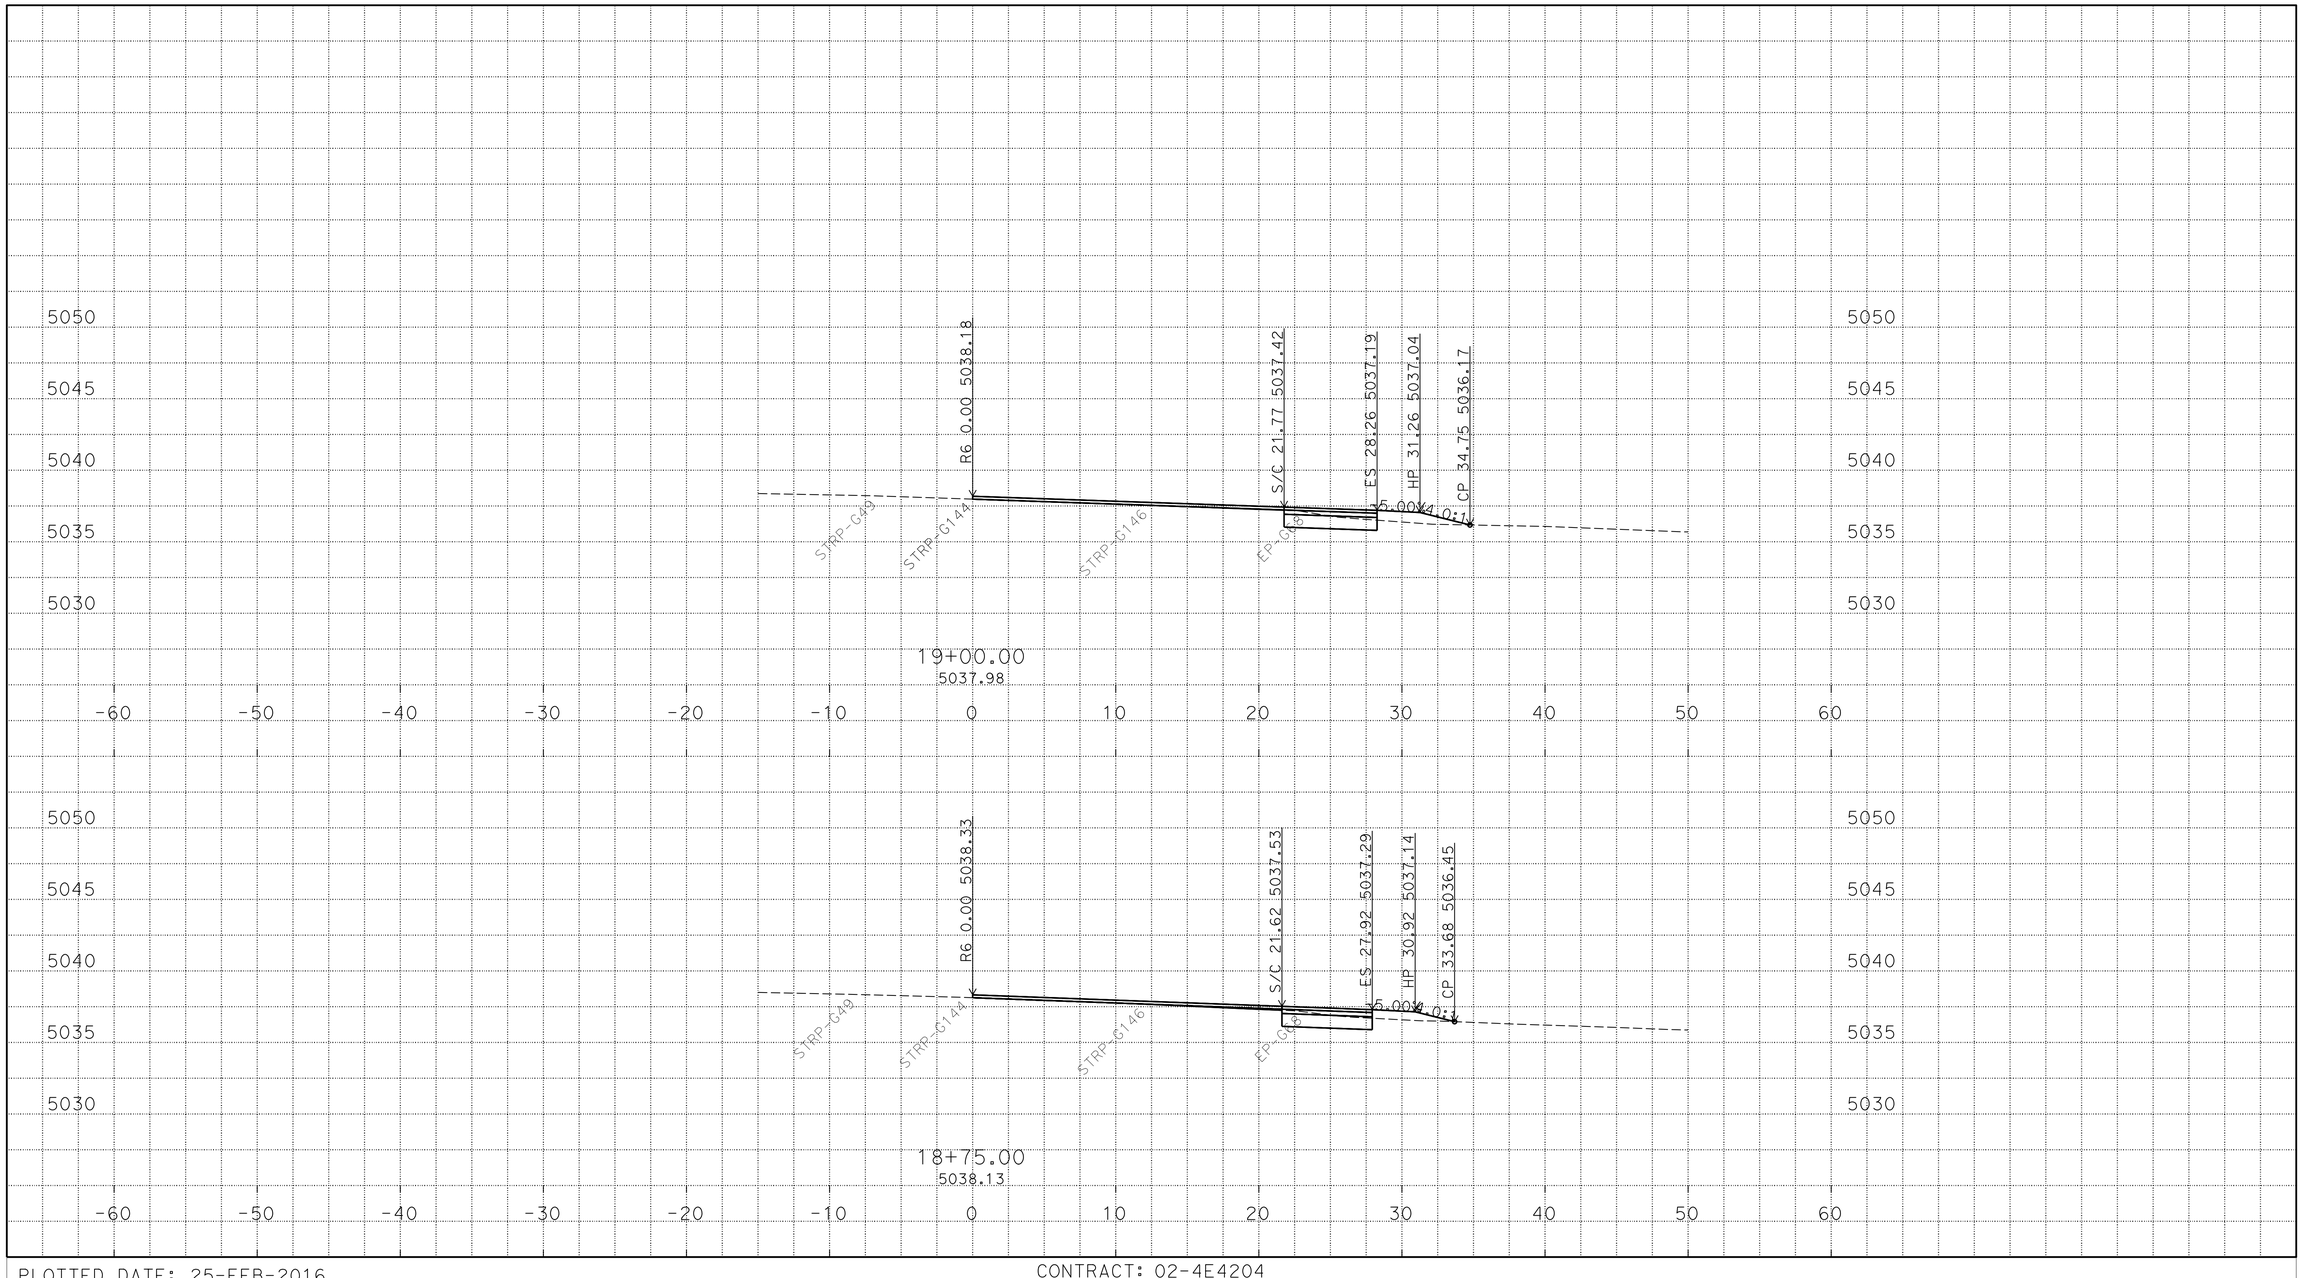

P:\proj1\02\4E420\design\C3D\XSec_Qtys
024E420 SB1N XSEC_TEMP_X_C3D_DWG.dwg - 24-Feb-16 11:29 AM

PLOTTED DATE: 25-FEB-2016

SCALE: 1"=5' Horiz.
1"=5' Vert.

CREATED BY: S117566

CONTRACT: 02-4E4204

DIST/CO/RTE/PM: 02/Las/Sie/395/0.0-5.6/0.0-3.1

PROJECT ID: 02 0002 0283

"R6" LINE
CROSS SECTIONS
38 OF 46

FOR EARTHWORK DEVELOPMENT ONLY

All Dimensions are U.S. Survey Feet

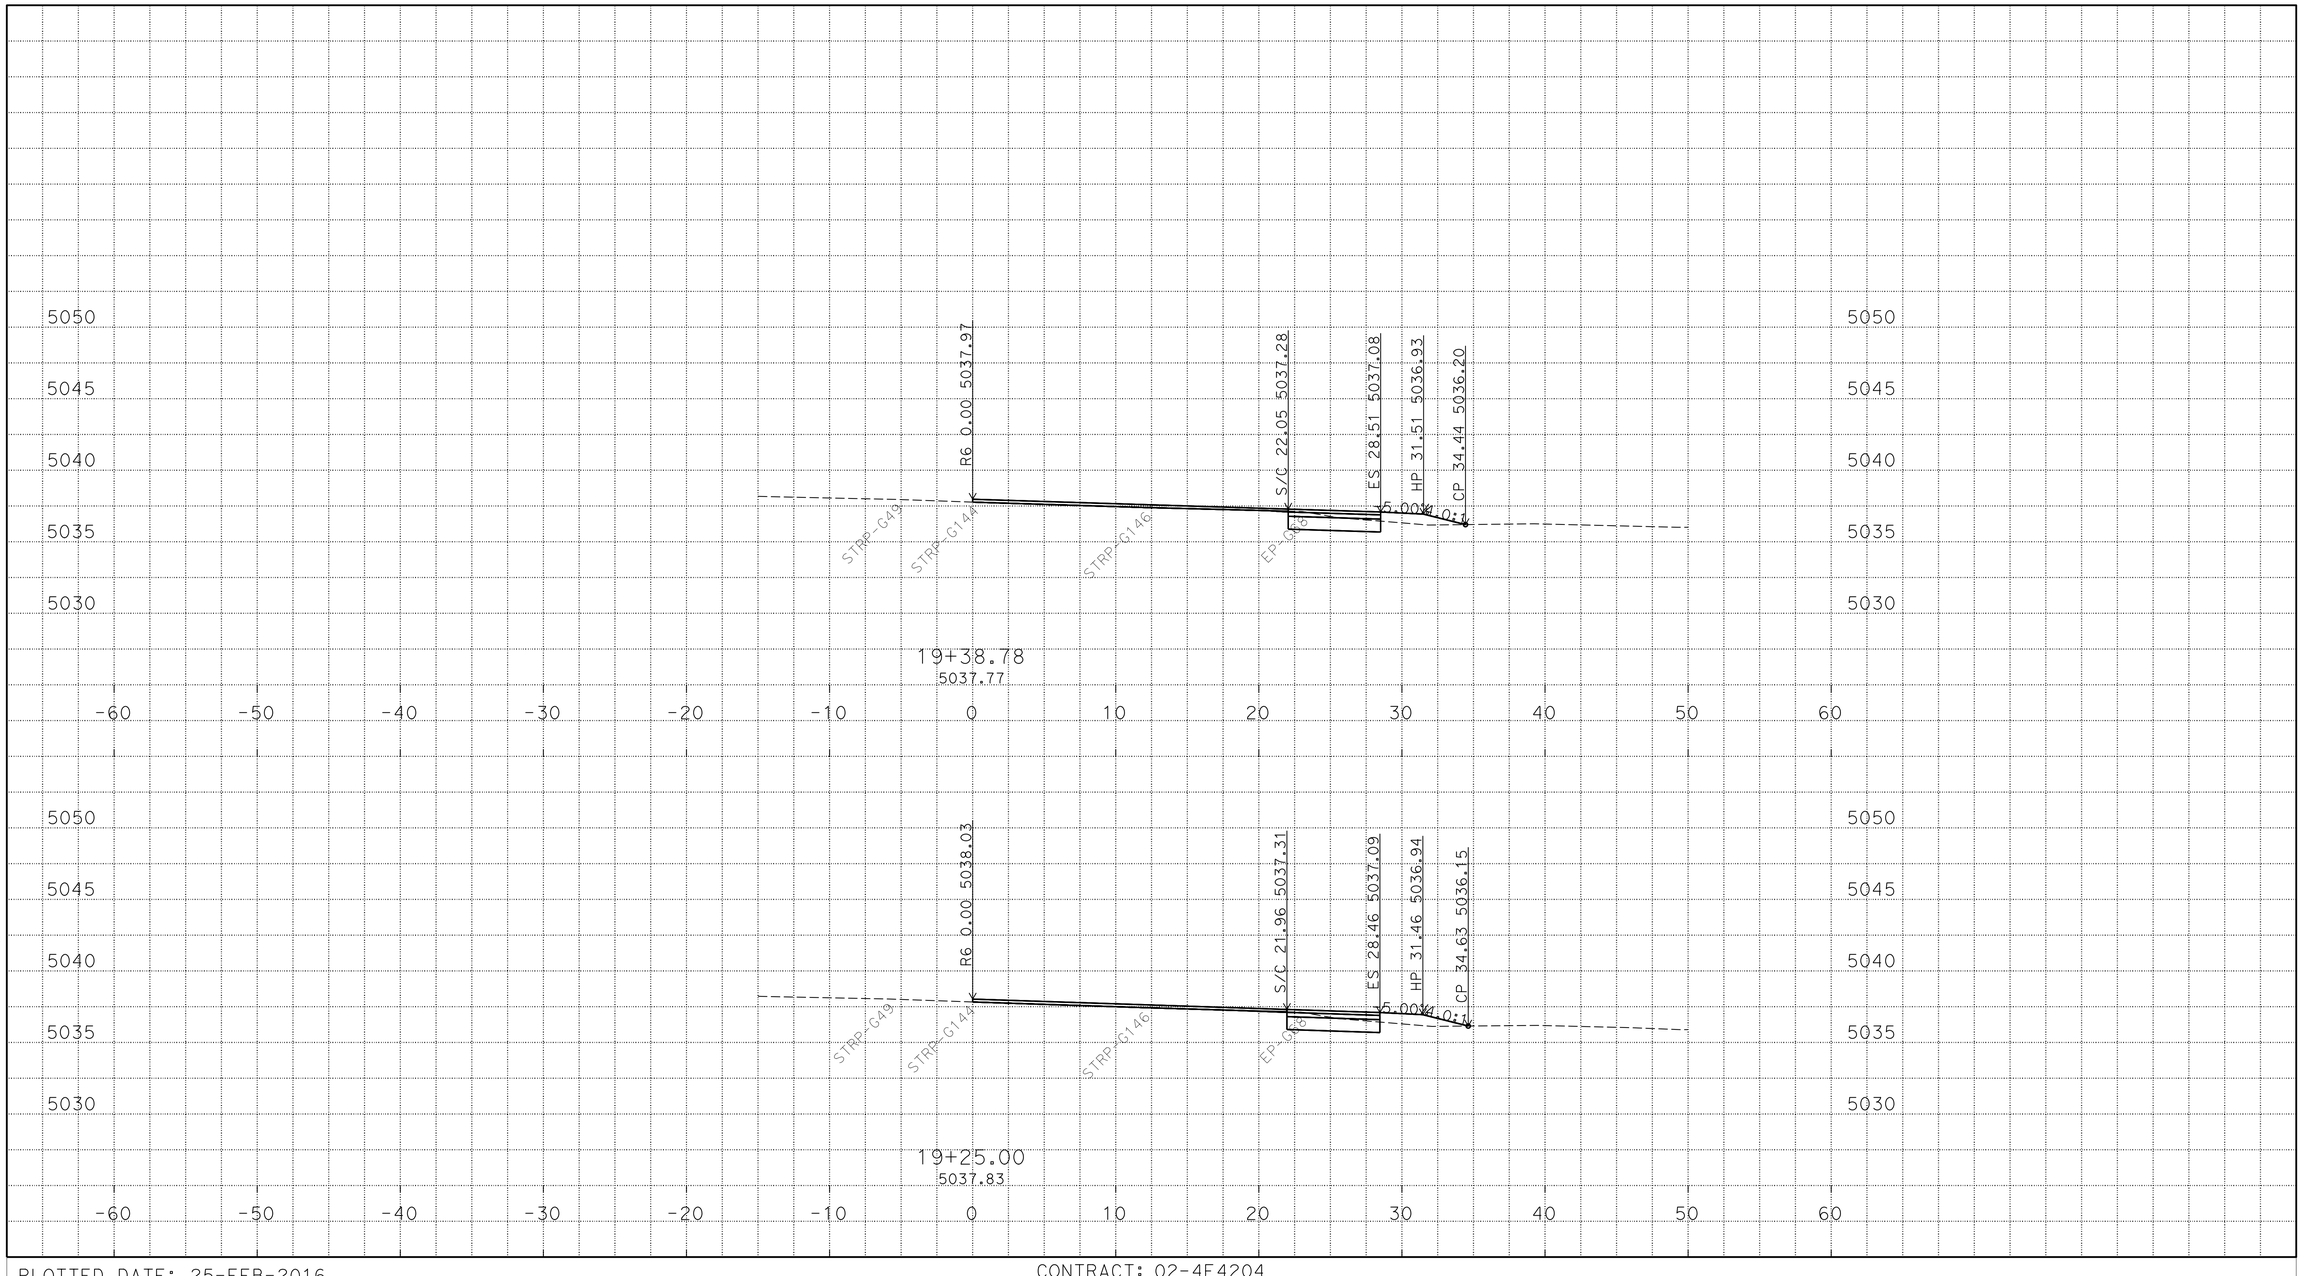

P:\proj1\02\4E420\design\C3D\XSec_Qtys
024E420 SB1N XSEC_TEMP_X_C3D_DWG.dwg - 24-Feb-16 11:29 AM

PLOTTED DATE: 25-FEB-2016

SCALE: 1"=5' Horiz.
1"=5' Vert.

CREATED BY: S117566

CONTRACT: 02-4E4204

DIST/CO/RTE/PM: 02/Las/Sie/395/0.0-5.6/0.0-3.1

PROJECT ID: 02 0002 0283

"R6" LINE
CROSS SECTIONS
39 OF 46

FOR EARTHWORK DEVELOPMENT ONLY

All Dimensions are U.S. Survey Feet

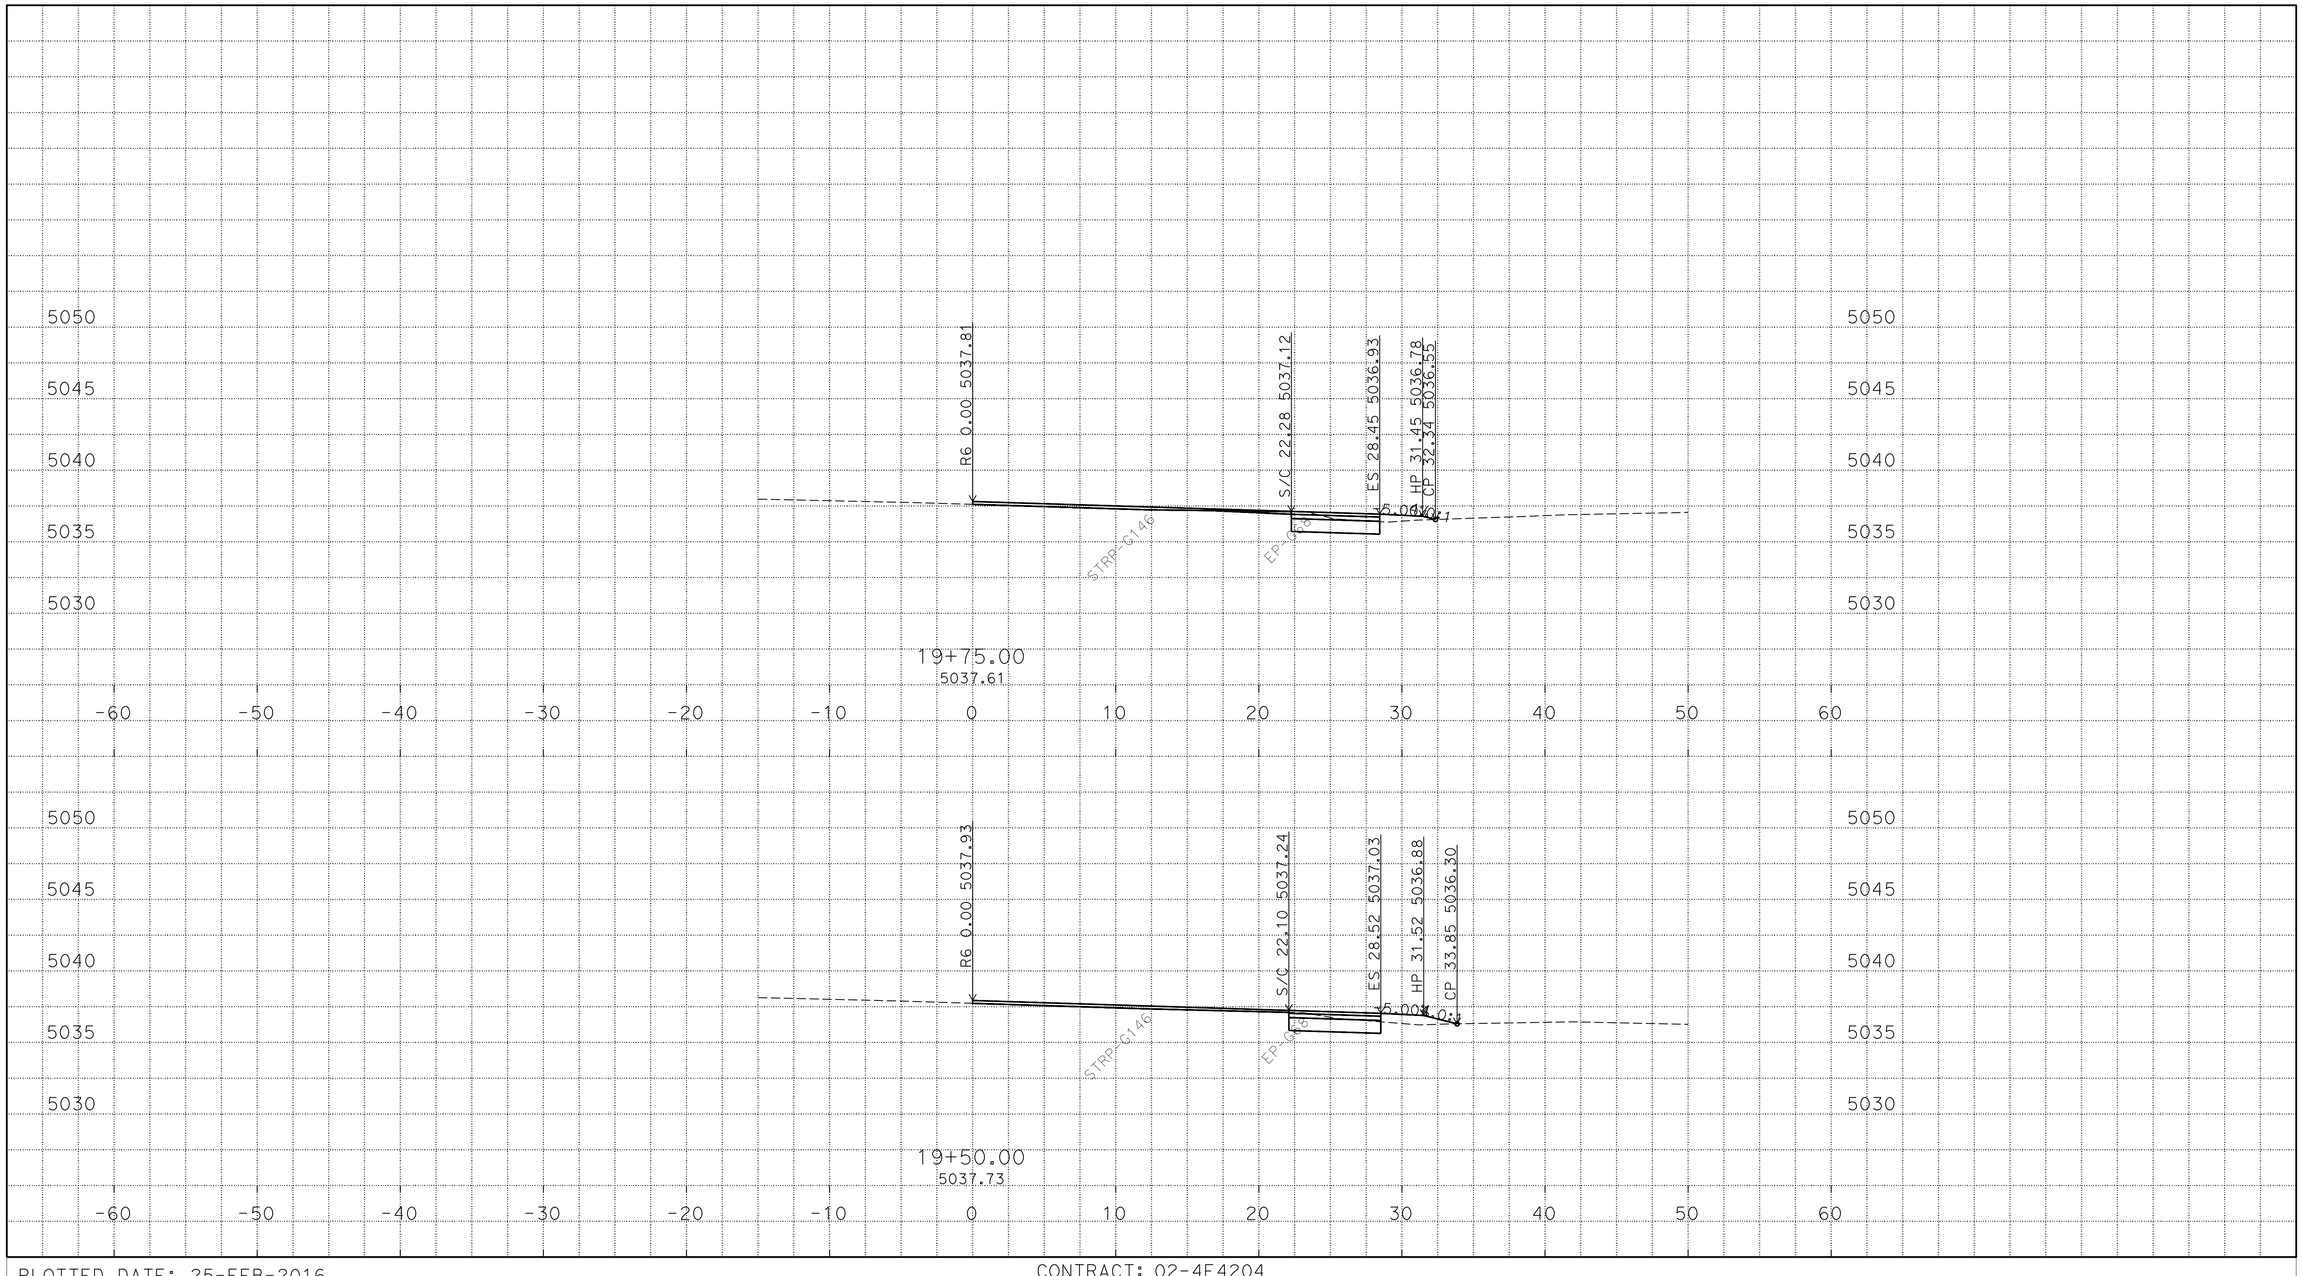

P:\proj1\02\4E420\design\C3D\XSec_Qtys
024E420 SB1N XSEC_TEMP_X_C3D_DWG.dwg - 24-Feb-16 11:29 AM

PLOTTED DATE: 25-FEB-2016

SCALE: 1"=5' Horiz.
1"=5' Vert.

CREATED BY: S117566

CONTRACT: 02-4E4204

DIST/CO/RTE/PM: 02/Las/Sie/395/0.0-5.6/0.0-3.1

PROJECT ID: 02 0002 0283

"R6" LINE
CROSS SECTIONS
40 OF 46

FOR EARTHWORK DEVELOPMENT ONLY

All Dimensions are U.S. Survey Feet

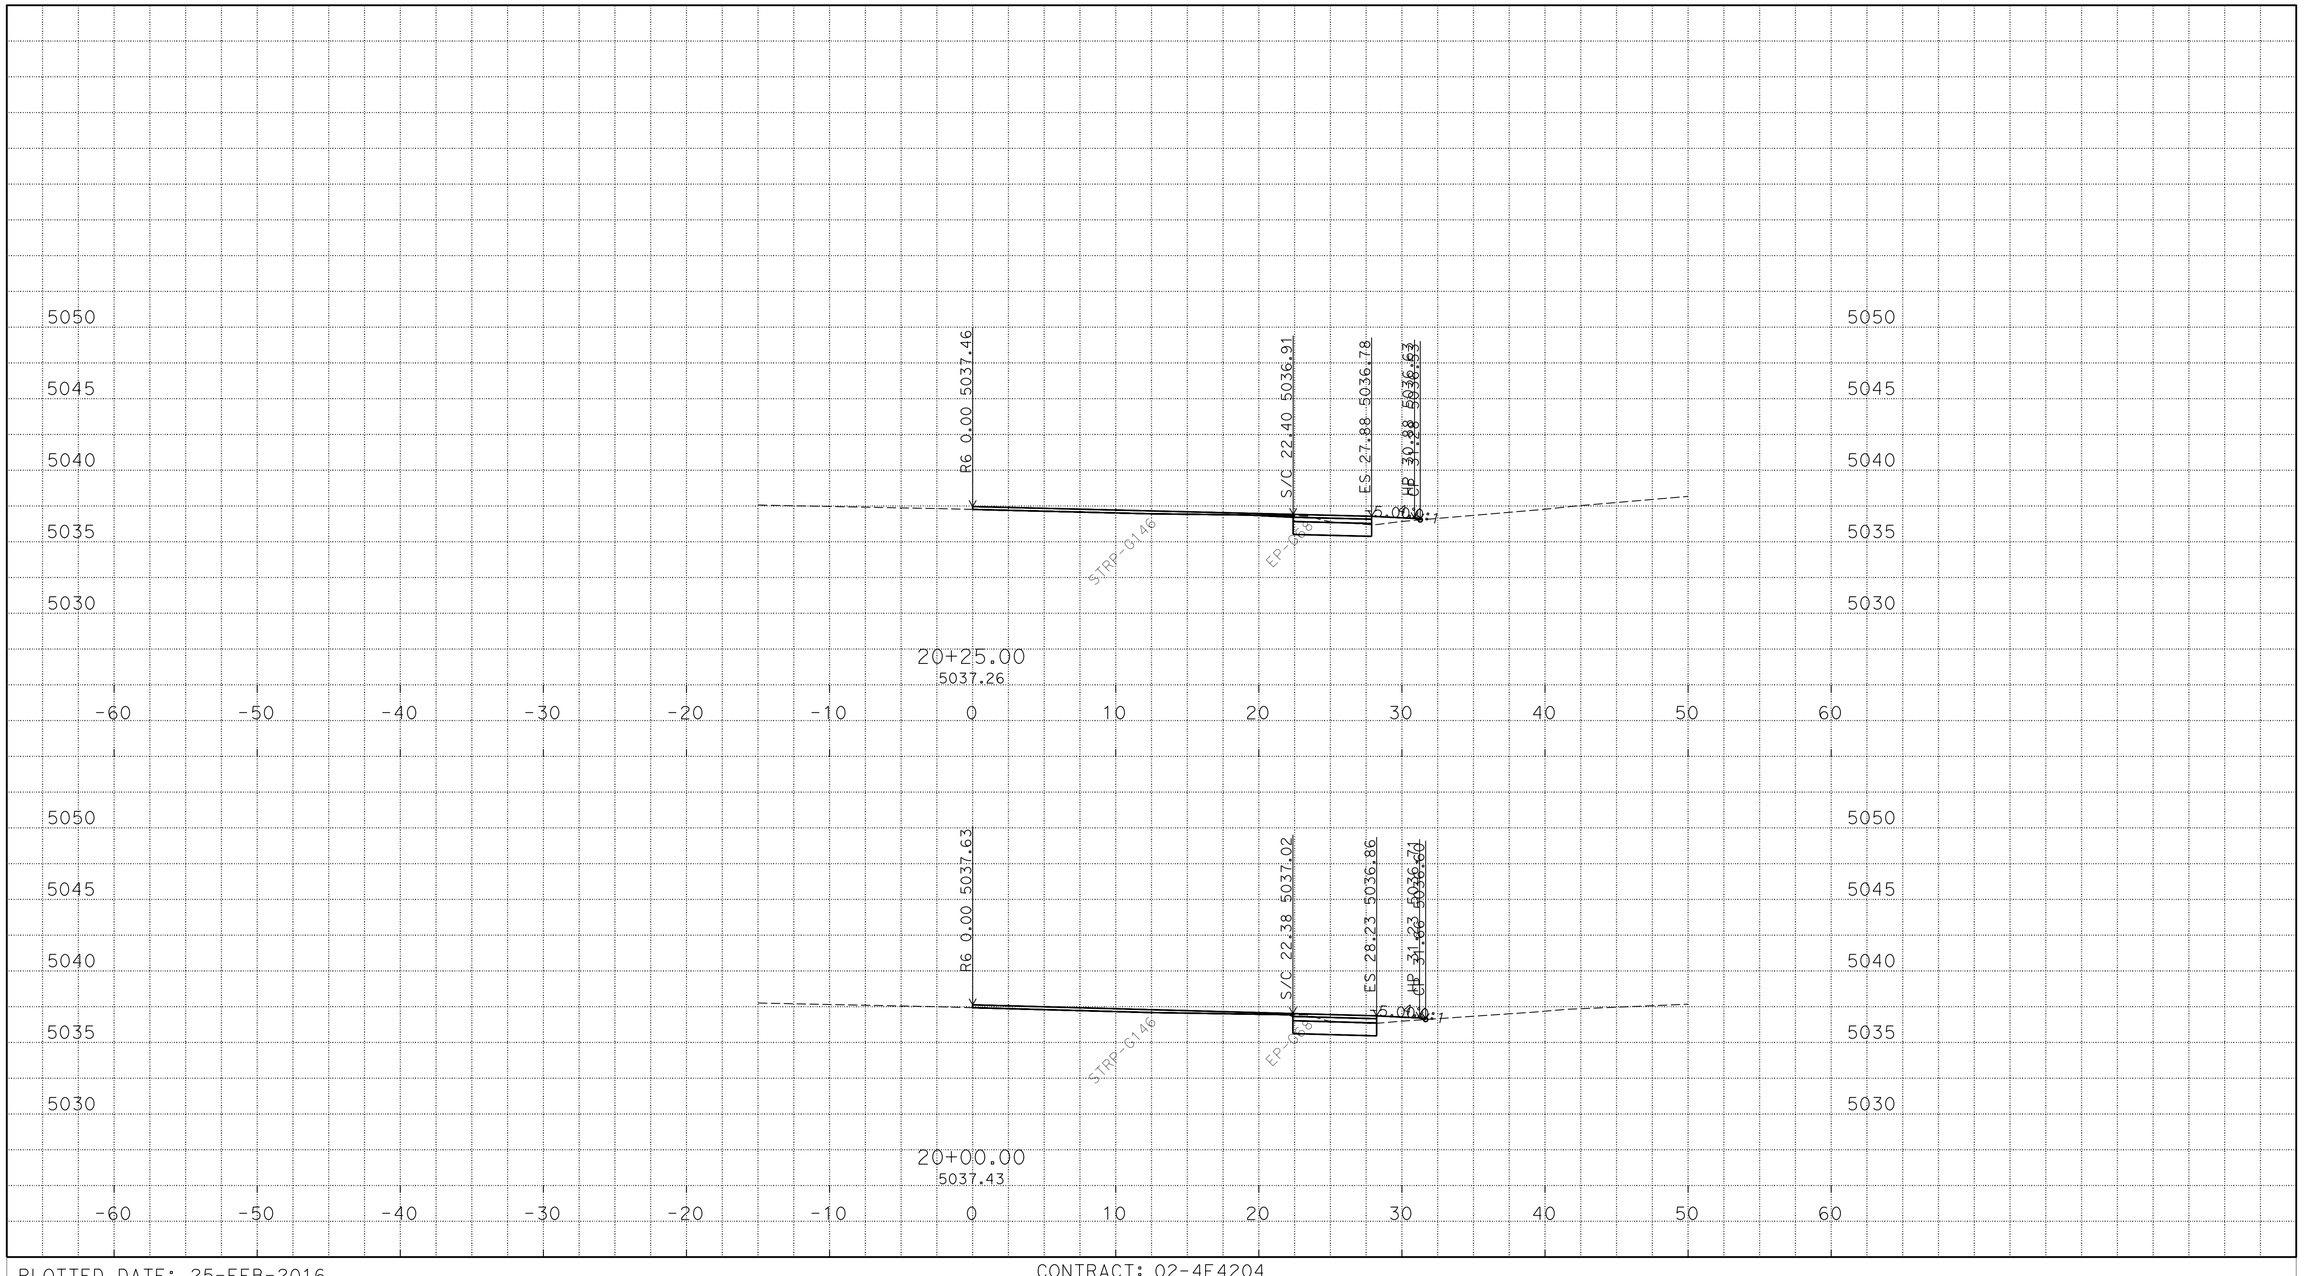

P:\proj1\02\4E420\design\C3D\XSec_Qtys
024E420 SB1N XSEC_TEMP_X_C3D_DWG.dwg - 24-Feb-16 11:29 AM

PLOTTED DATE: 25-FEB-2016

SCALE: 1"=5' Horiz.
1"=5' Vert.

CREATED BY: S117566

CONTRACT: 02-4E4204

DIST/CO/RTE/PM: 02/Las/Sie/395/0.0-5.6/0.0-3.1

PROJECT ID: 02 0002 0283

"R6" LINE
CROSS SECTIONS
41 OF 46

FOR EARTHWORK DEVELOPMENT ONLY

All Dimensions are U.S. Survey Feet

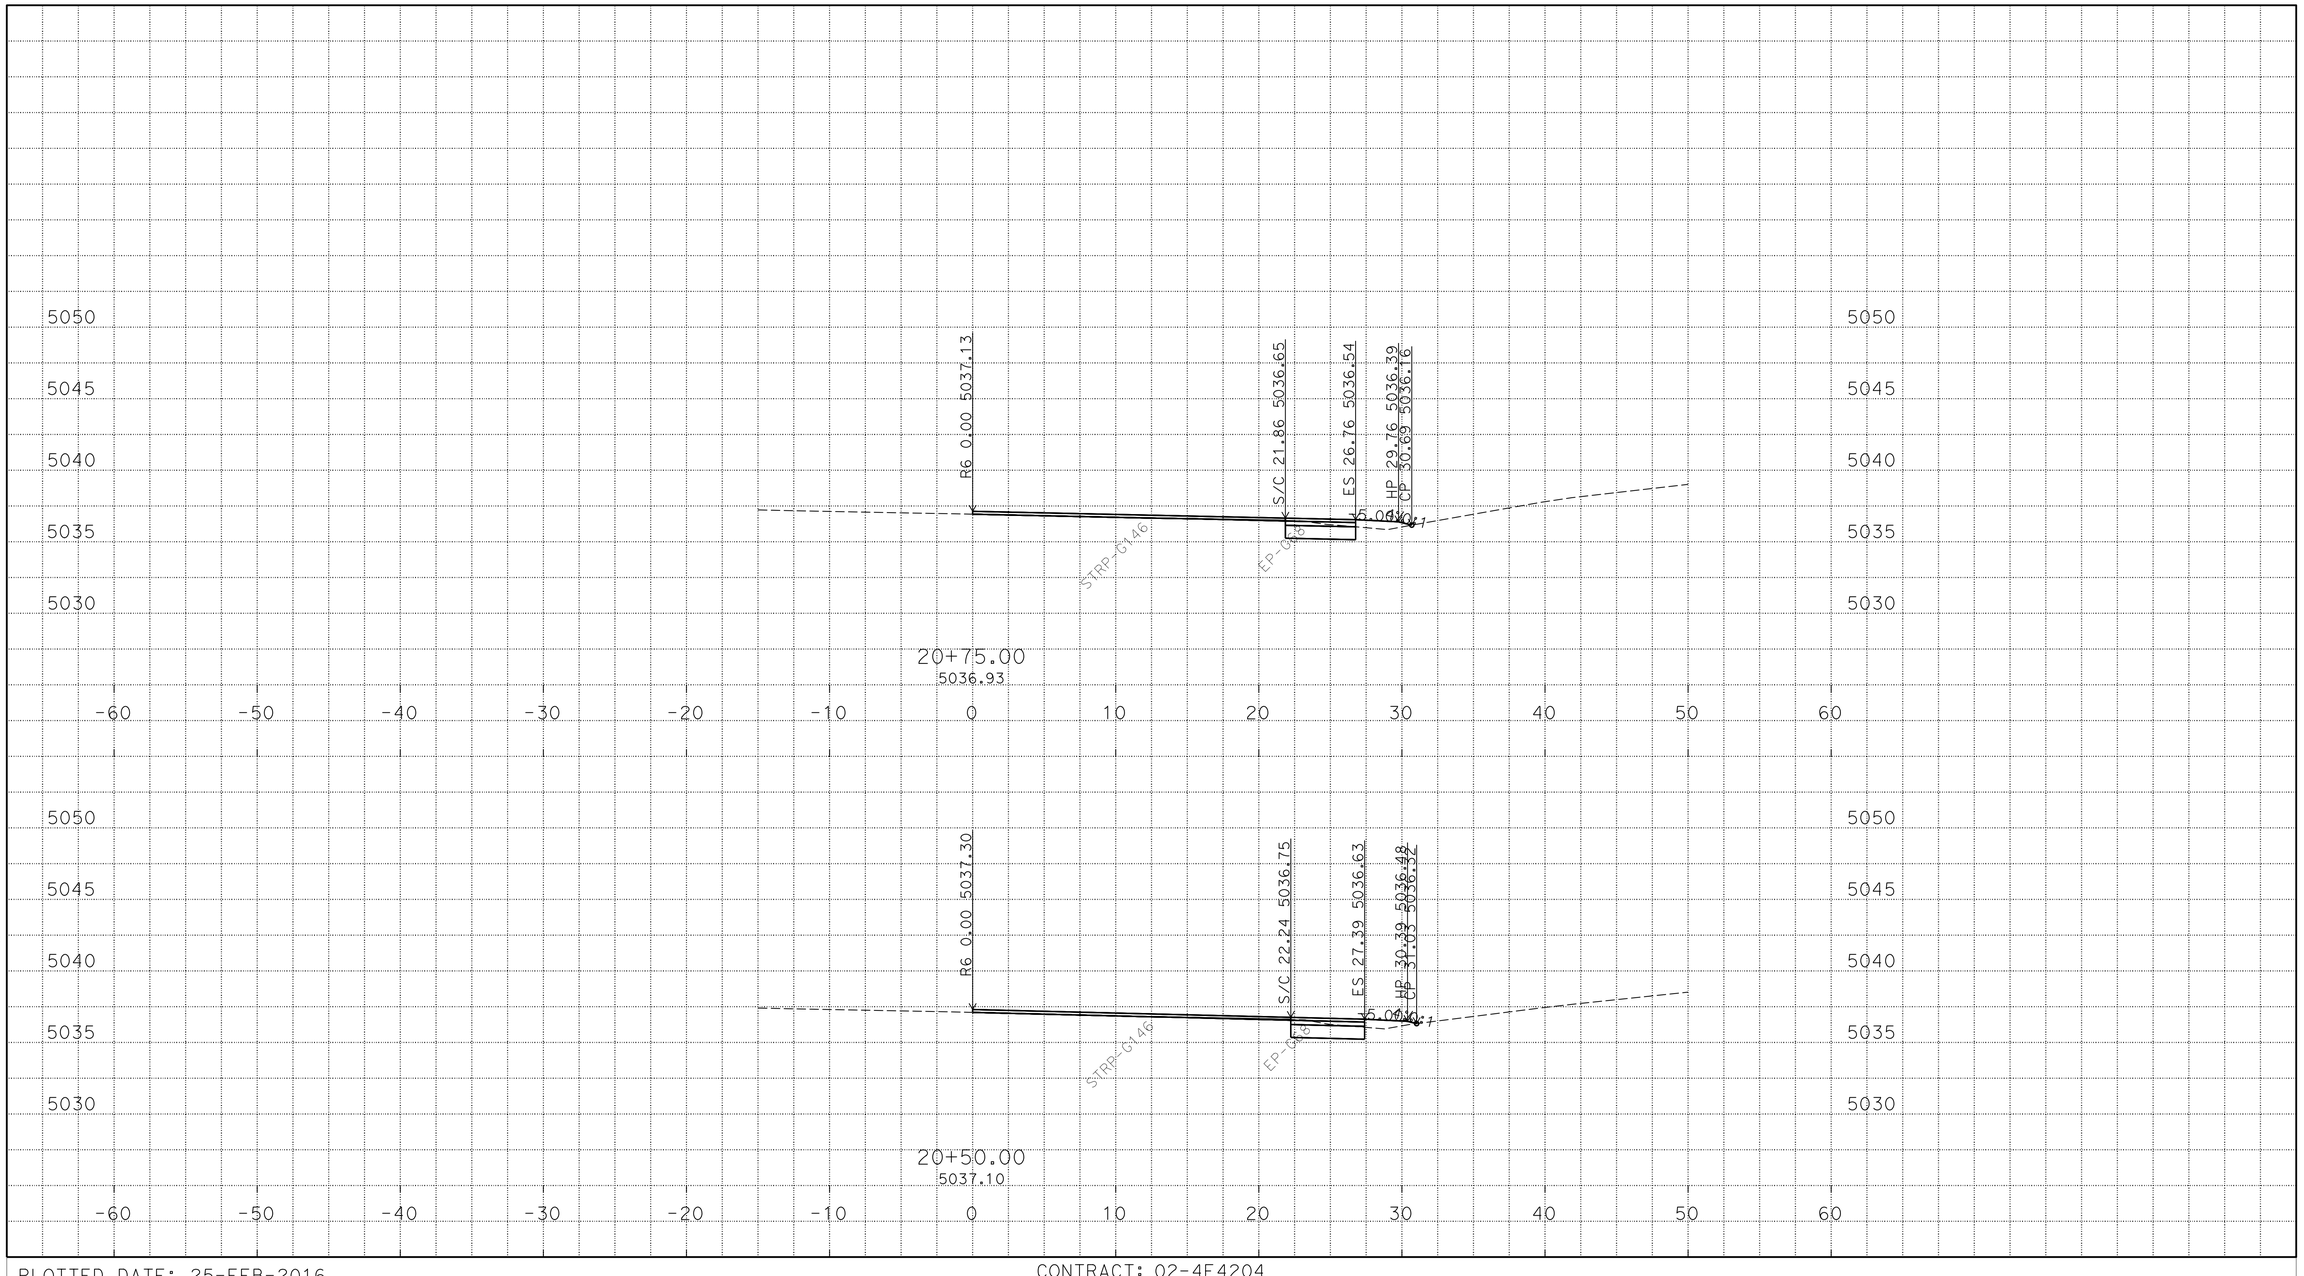

P:\proj1\02\4E420\design\C3D\XSec_Qtys
024E420 SB1N XSEC_TEMP_X_C3D_DWG.dwg - 24-Feb-16 11:29 AM

PLOTTED DATE: 25-FEB-2016

SCALE: 1"=5' Horiz.
1"=5' Vert.

CREATED BY: S117566

CONTRACT: 02-4E4204

DIST/CO/RTE/PM: 02/Las/Sie/395/0.0-5.6/0.0-3.1

PROJECT ID: 02 0002 0283

"R6" LINE
CROSS SECTIONS
42 OF 46

FOR EARTHWORK DEVELOPMENT ONLY

All Dimensions are U.S. Survey Feet

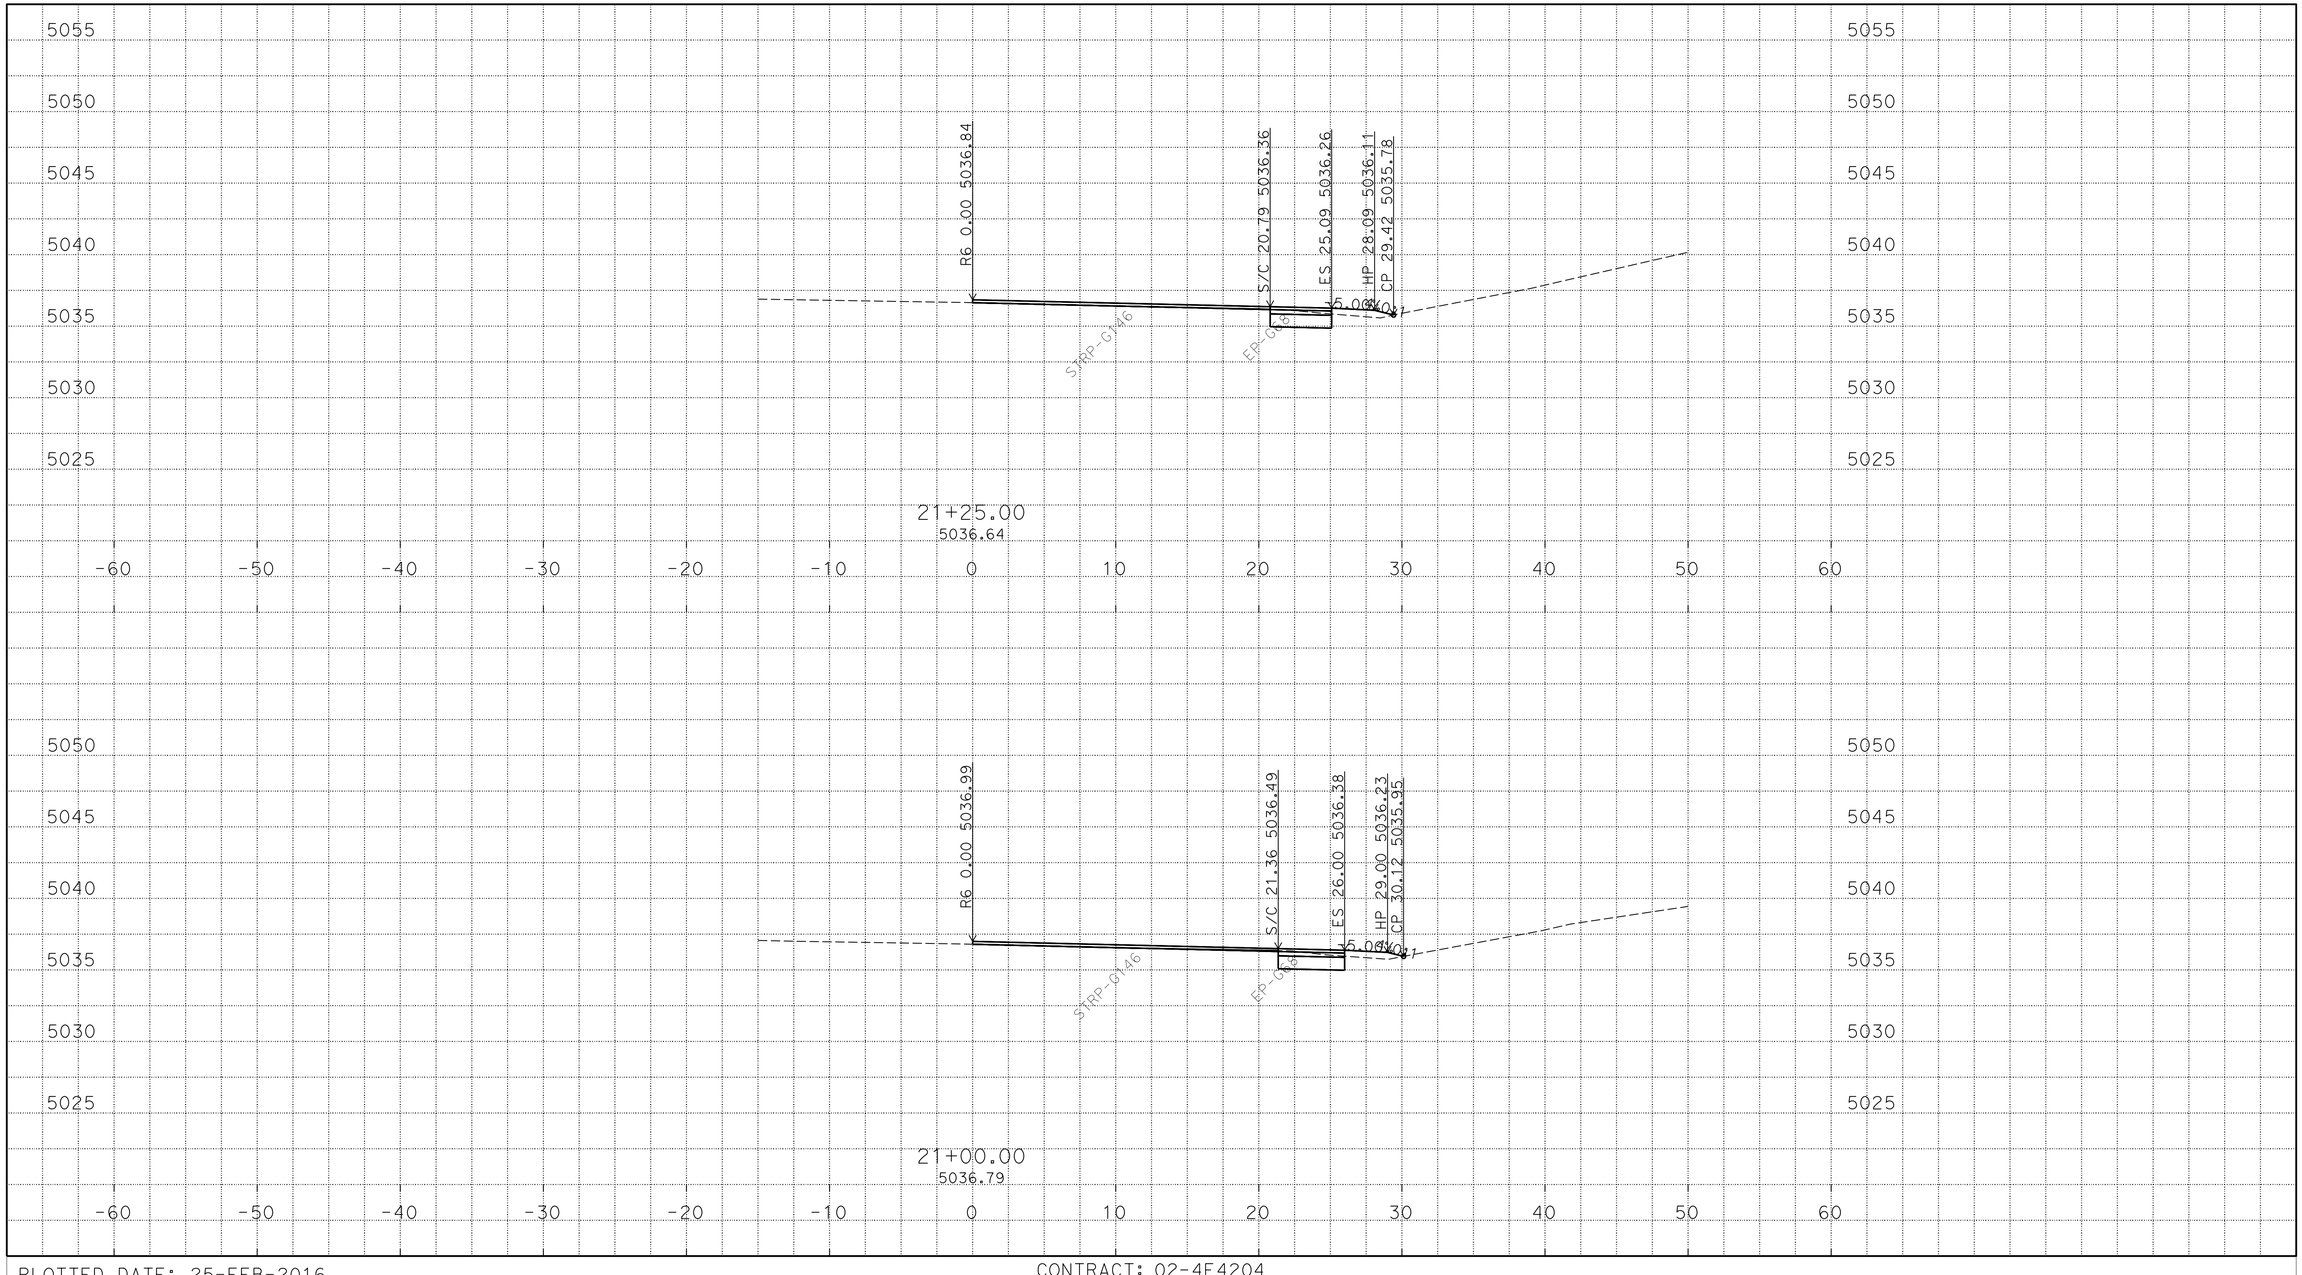

P:\proj1\02\4E420\design\C3D\XSec_Qtys
024E420 SB1N XSEC_TEMP_X_C3D_DWG.dwg - 24-Feb-16 11:29 AM

PLOTTED DATE: 25-FEB-2016

SCALE: 1"=5' Horiz.
1"=5' Vert.

CREATED BY: S117566

CONTRACT: 02-4E4204

DIST/CO/RTE/PM: 02/Las/Sie/395/0.0-5.6/0.0-3.1

PROJECT ID: 02 0002 0283

"R6" LINE
CROSS SECTIONS
43 OF 46

FOR EARTHWORK DEVELOPMENT ONLY

All Dimensions are U.S. Survey Feet

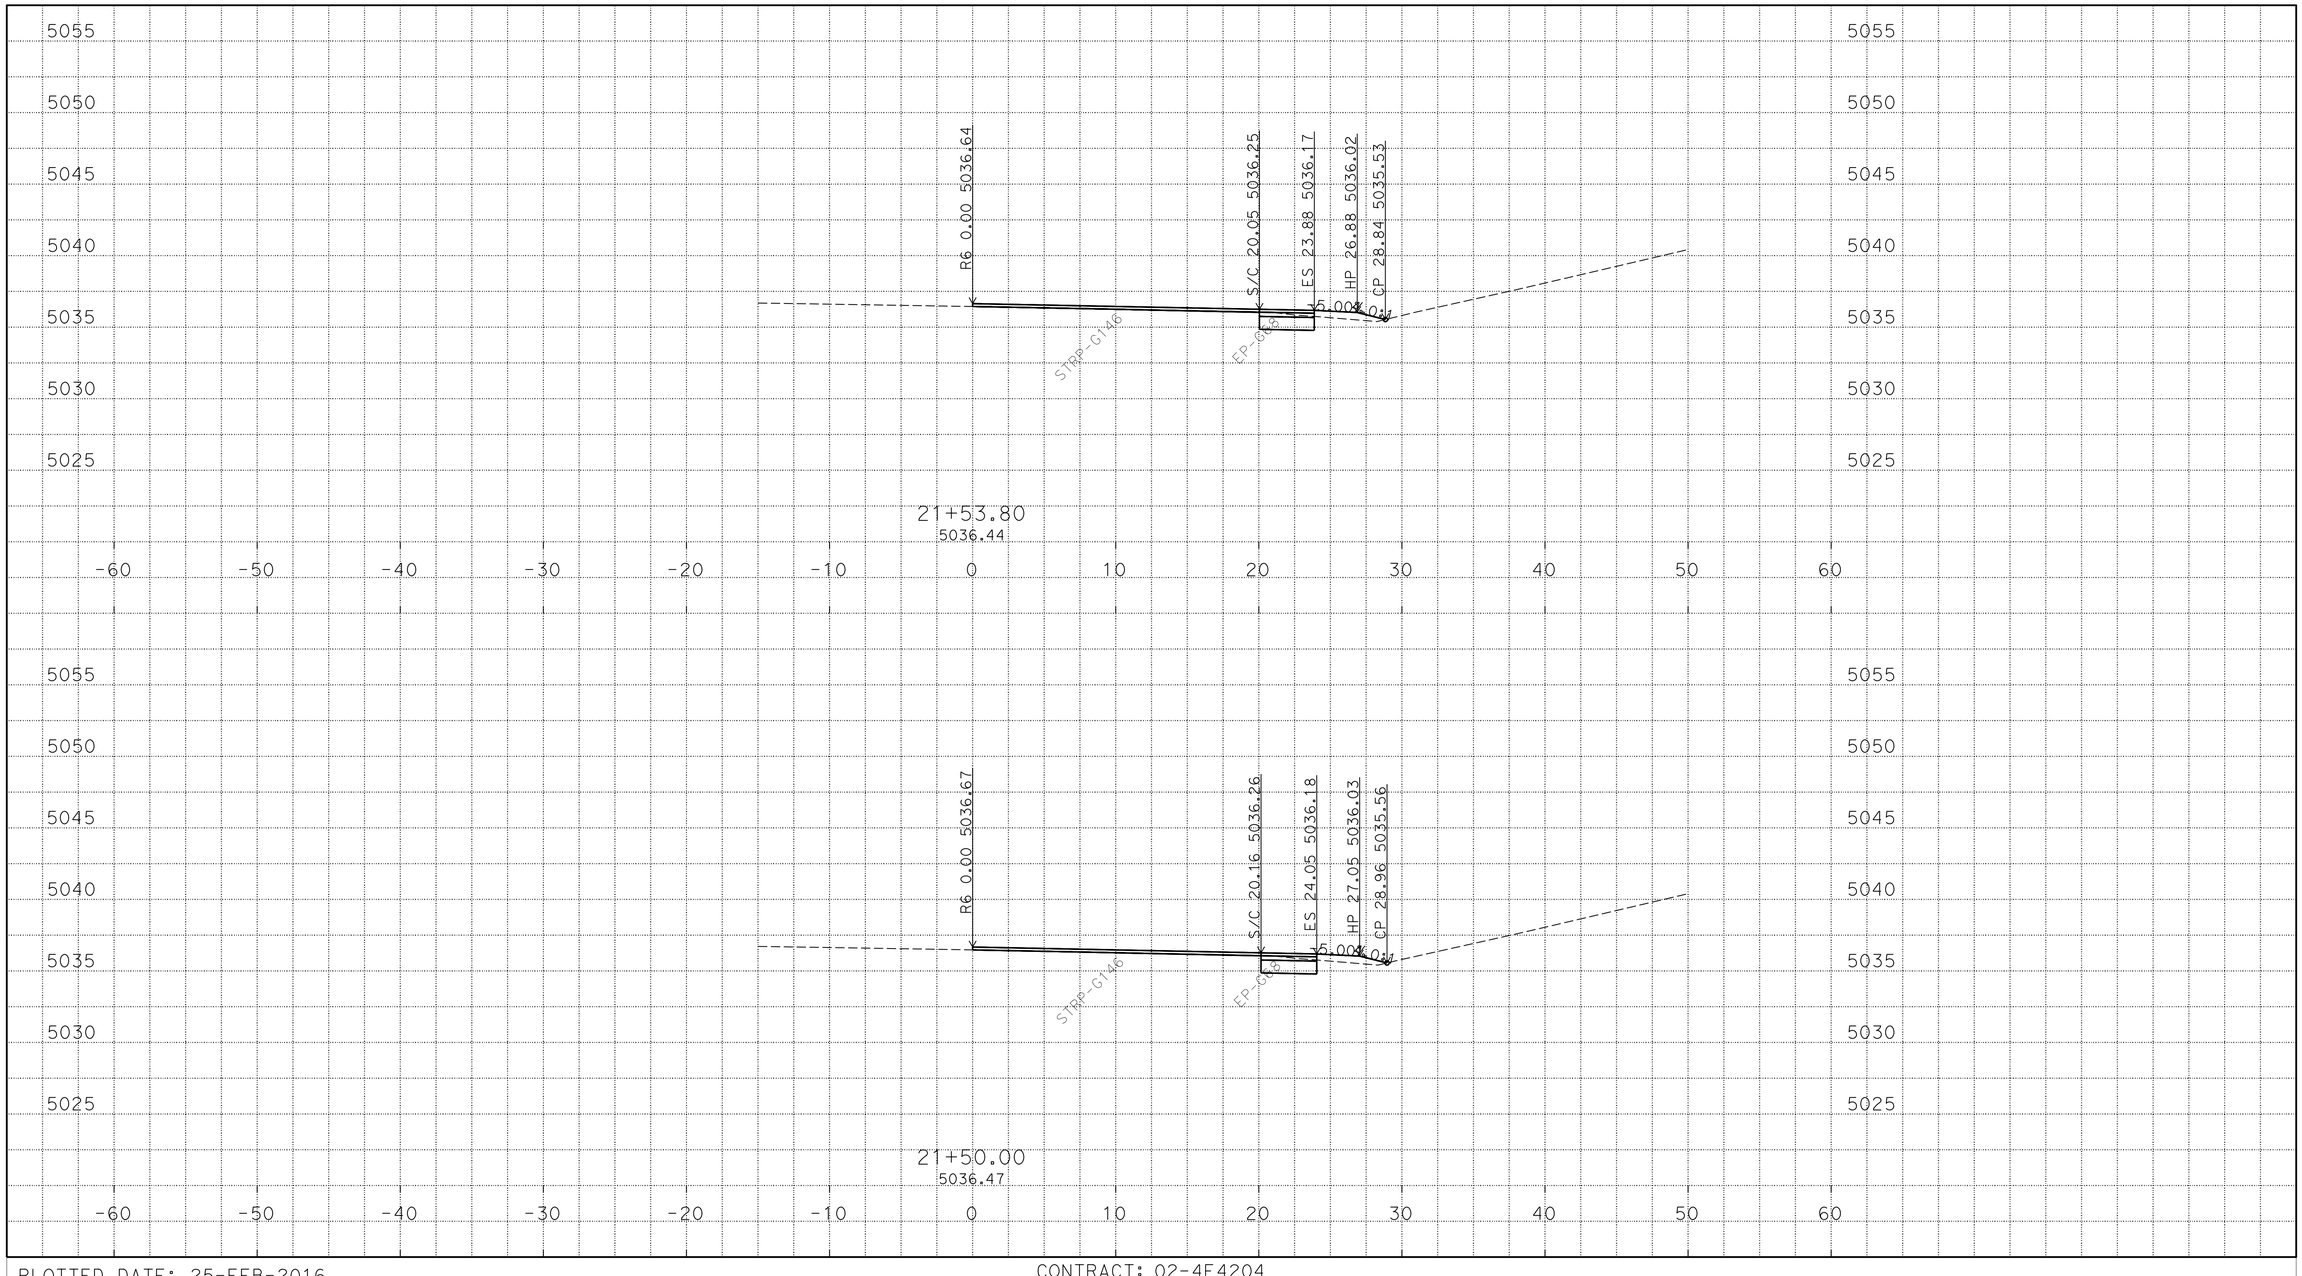

P:\proj1\02\4E420\design\C3D\XSec_Qtys
024E420 SB1N XSEC_TEMP_X_C3D_DWG.dwg - 24-Feb-16 11:29 AM

PLOTTED DATE: 25-FEB-2016

SCALE: 1"=5' Horiz.
1"=5' Vert.

CREATED BY: S117566

CONTRACT: 02-4E4204

DIST/CO/RTE/PM: 02/Las/Sie/395/0.0-5.6/0.0-3.1

PROJECT ID: 02 0002 0283

"R6" LINE
CROSS SECTIONS

FOR EARTHWORK DEVELOPMENT ONLY

All Dimensions are U.S. Survey Feet

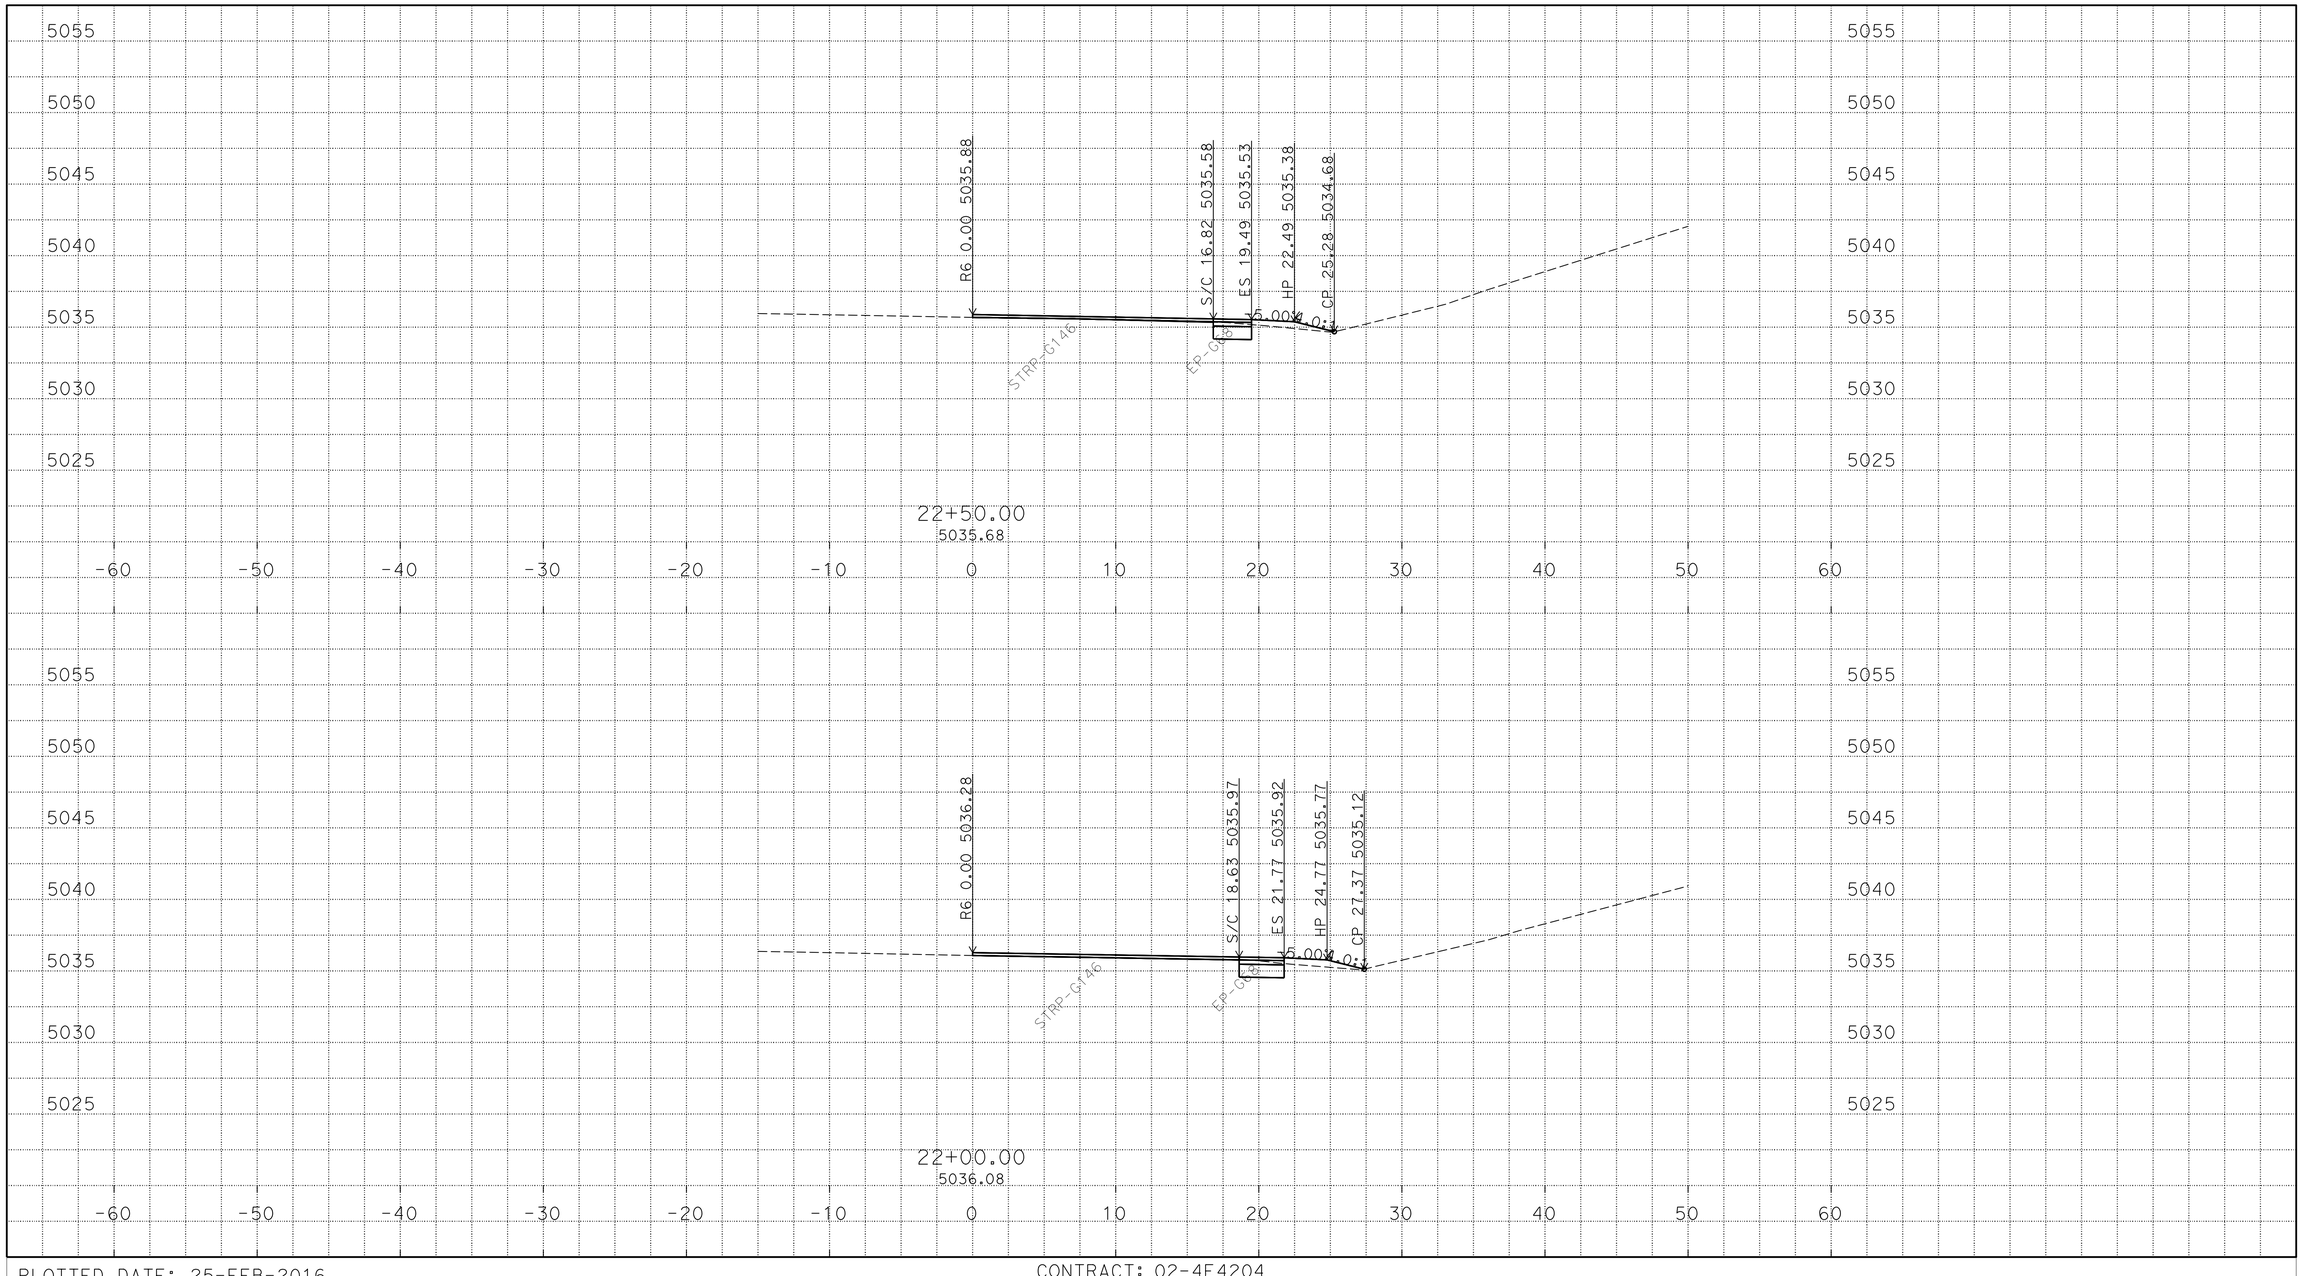

P:\proj1\02\4E420\design\C3D\XSec_Qtys
024E420 SB1N XSEC_TEMP_X_C3D_DWG.dwg - 24-Feb-16 11:29 AM

PLOTTED DATE: 25-FEB-2016

SCALE: 1"=5' Horiz.
1"=5' Vert.

CREATED BY: S117566

CONTRACT: 02-4E4204

DIST/CO/RTE/PM: 02/Las/Sie/395/0.0-5.6/0.0-3.1

PROJECT ID: 02 0002 0283

"R6" LINE
CROSS SECTIONS
45 OF 46

FOR EARTHWORK DEVELOPMENT ONLY

All Dimensions are U.S. Survey Feet

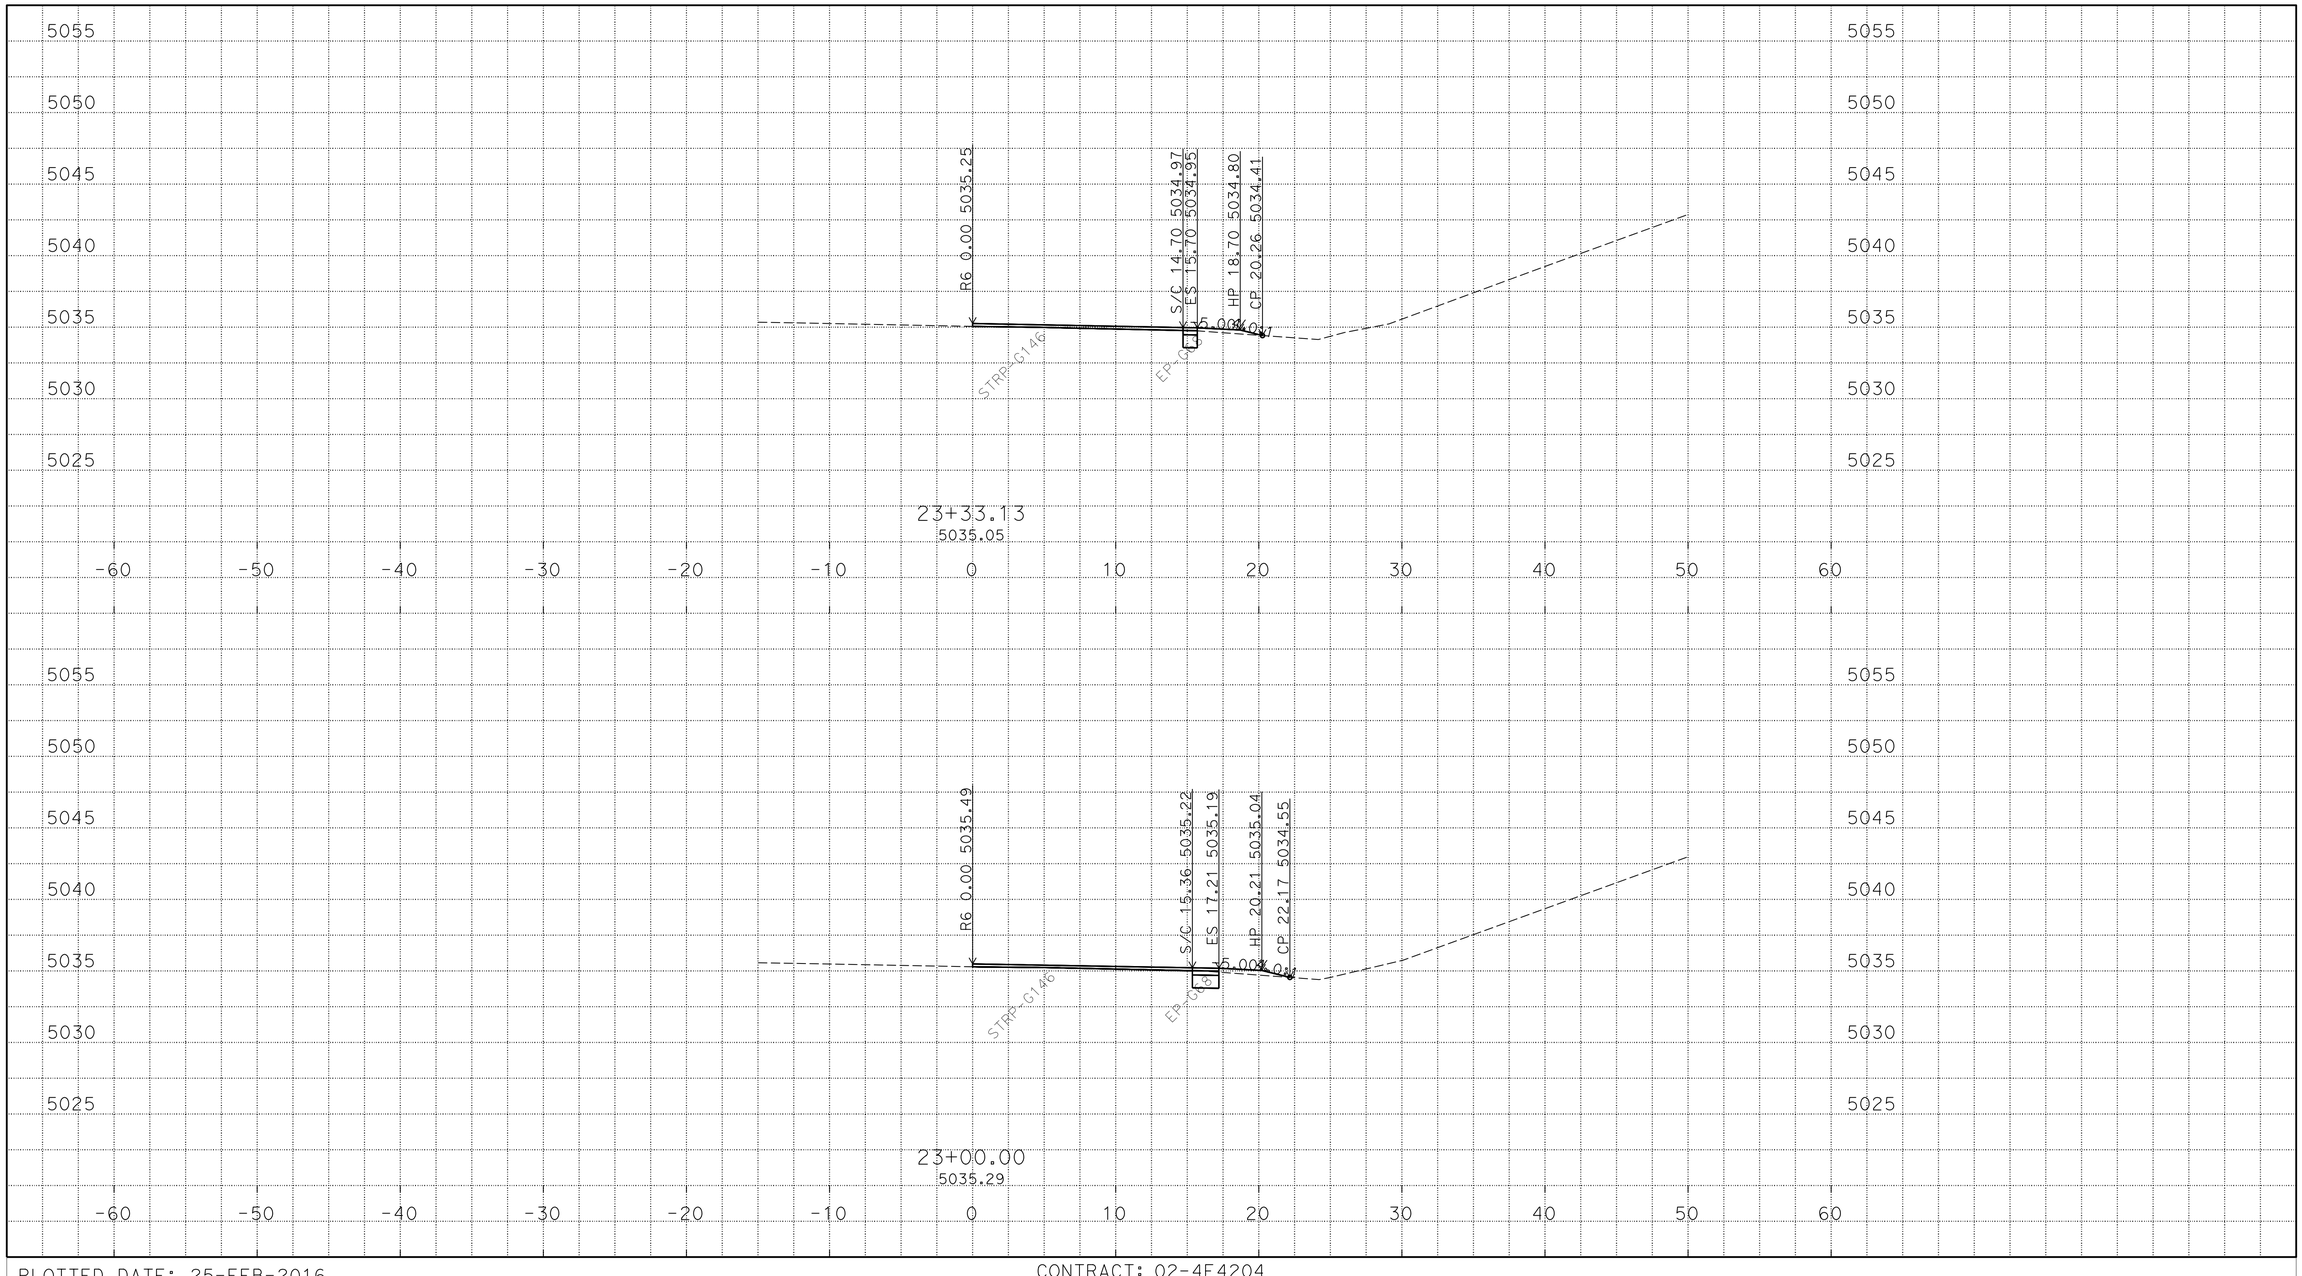

P:\proj1\02\4E420\design\C3D\XSec_Qtys
024E420 SB1N XSEC_TEMP_X_C3D_DWG.dwg - 24-Feb-16 11:29 AM

PLOTTED DATE: 25-FEB-2016

SCALE: 1"=5' Horiz.
1"=5' Vert.

CREATED BY: S117566

CONTRACT: 02-4E4204

DIST/CO/RTE/PM: 02/Las/Sie/395/0.0-5.6/0.0-3.1

PROJECT ID: 02 0002 0283

"R6" LINE
CROSS SECTIONS
46 OF 46

FOR EARTHWORK DEVELOPMENT ONLY

All Dimensions are U.S. Survey Feet

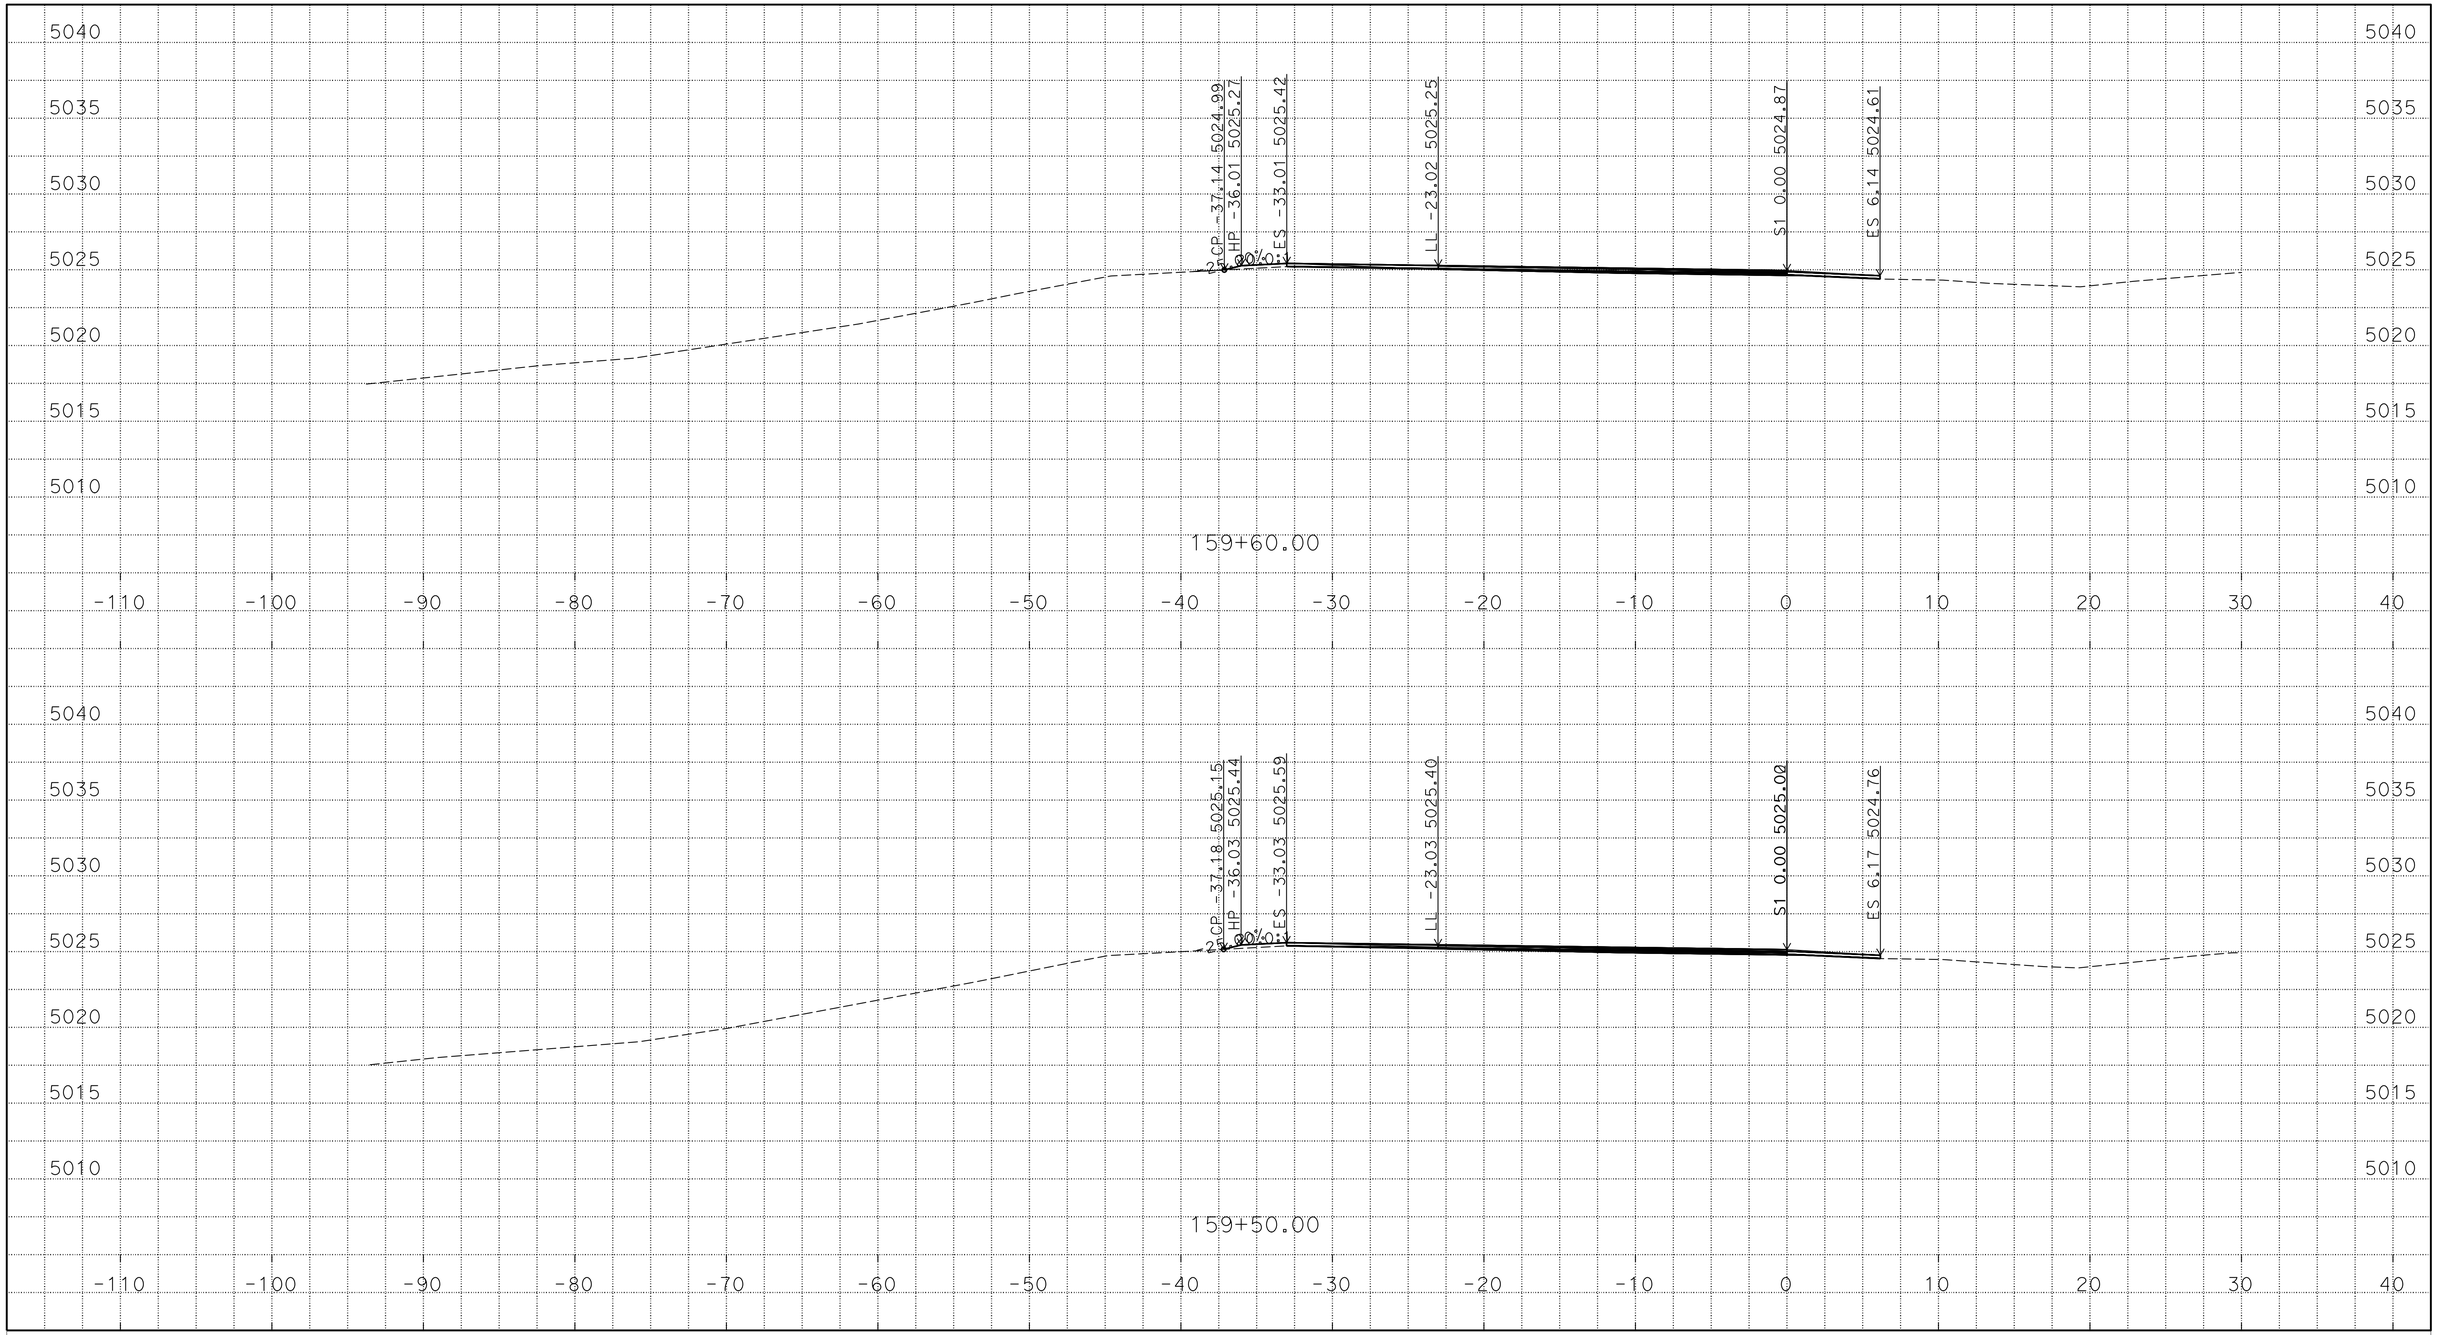

P:\proj1\02\4E420\design\C3D\XSec_Qtys
024E420 SB1N XSEC_TEMP_X_C3D_DWG.dwg - 25-Feb-16 10:28 AM

PLOTTED DATE: 25-FEB-2016

SCALE: 1"=5' Horiz.
1"=5' Vert.

CREATED BY: S117566

CONTRACT: 02-4E4204

DIST/CO/RTE/PM: 02/Las/Sie/395/0.0-5.6/0.0-3.1

PROJECT ID: 02 0002 0283

"S1" LINE
CROSS SECTIONS
1 OF 5

FOR EARTHWORK DEVELOPMENT ONLY

All Dimensions are U.S. Survey Feet

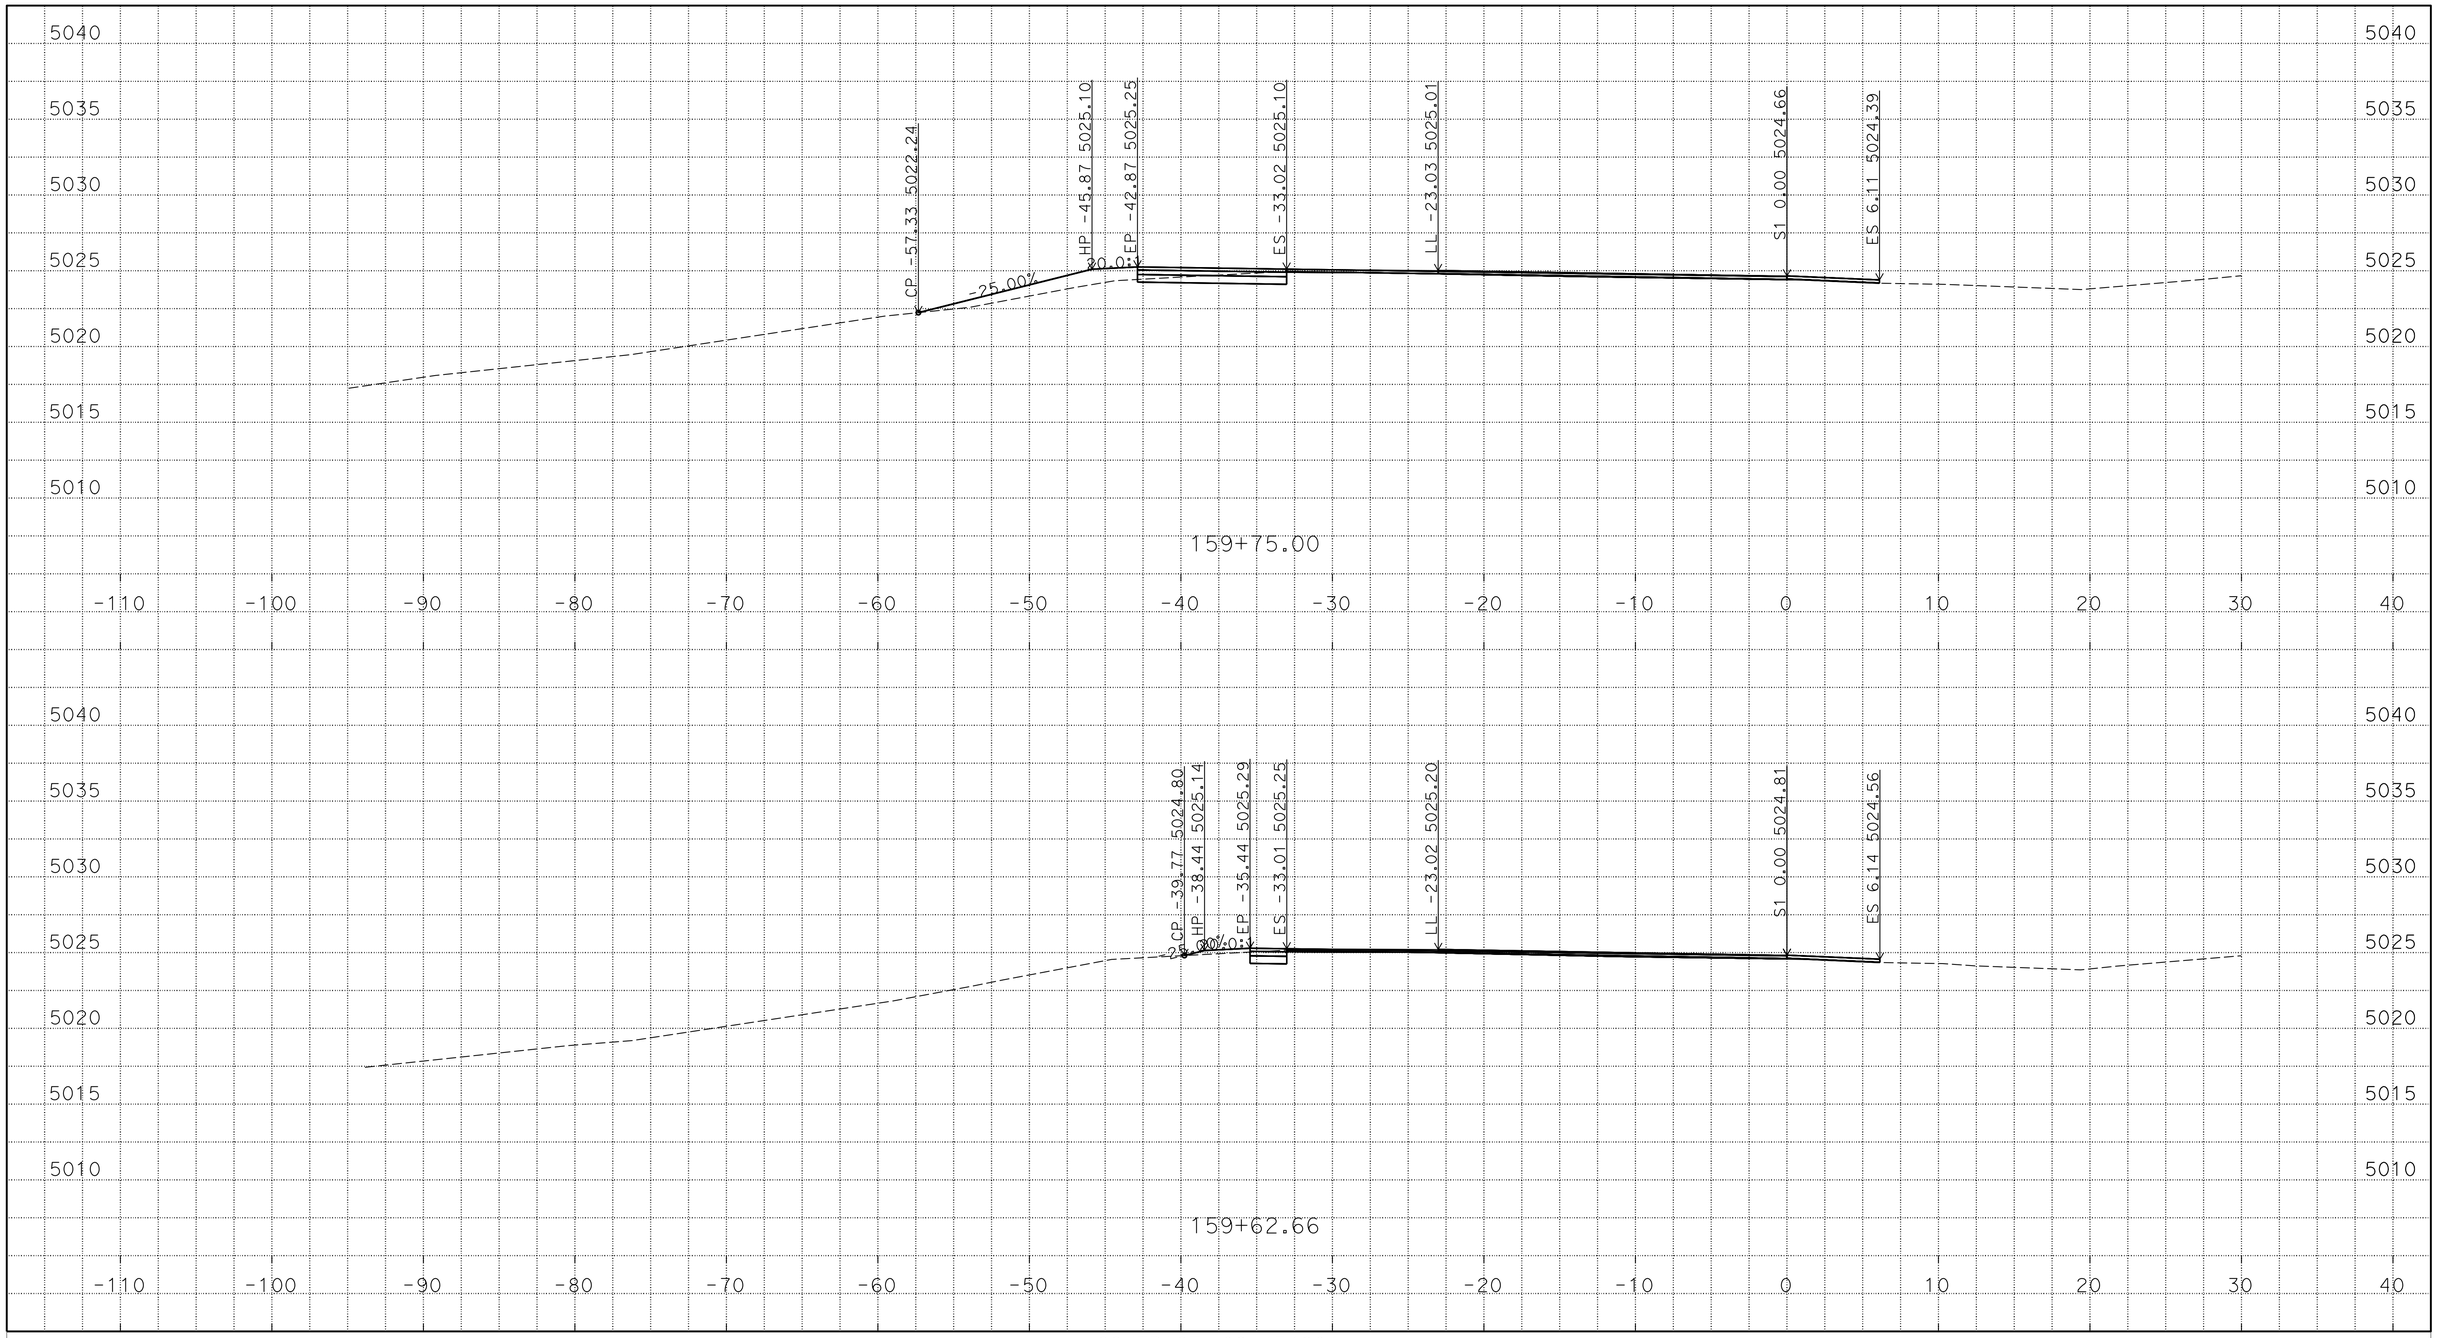

P:\proj1\02\4E420\design\C3D\XSec_Qtys\024E420 SB1N XSEC_TEMP_X_C3D_DWG.dwg - 25-Feb-16 10:28 AM

PLOTTED DATE: 25-FEB-2016

SCALE: 1"=5' Horiz.
1"=5' Vert.

CREATED BY: S117566

CONTRACT: 02-4E4204

DIST/CO/RTE/PM: 02/Las/Sie/395/0.0-5.6/0.0-3.1

PROJECT ID: 02 0002 0283

"S1" LINE
CROSS SECTIONS
2 OF 5

FOR EARTHWORK DEVELOPMENT ONLY

All Dimensions are U.S. Survey Feet

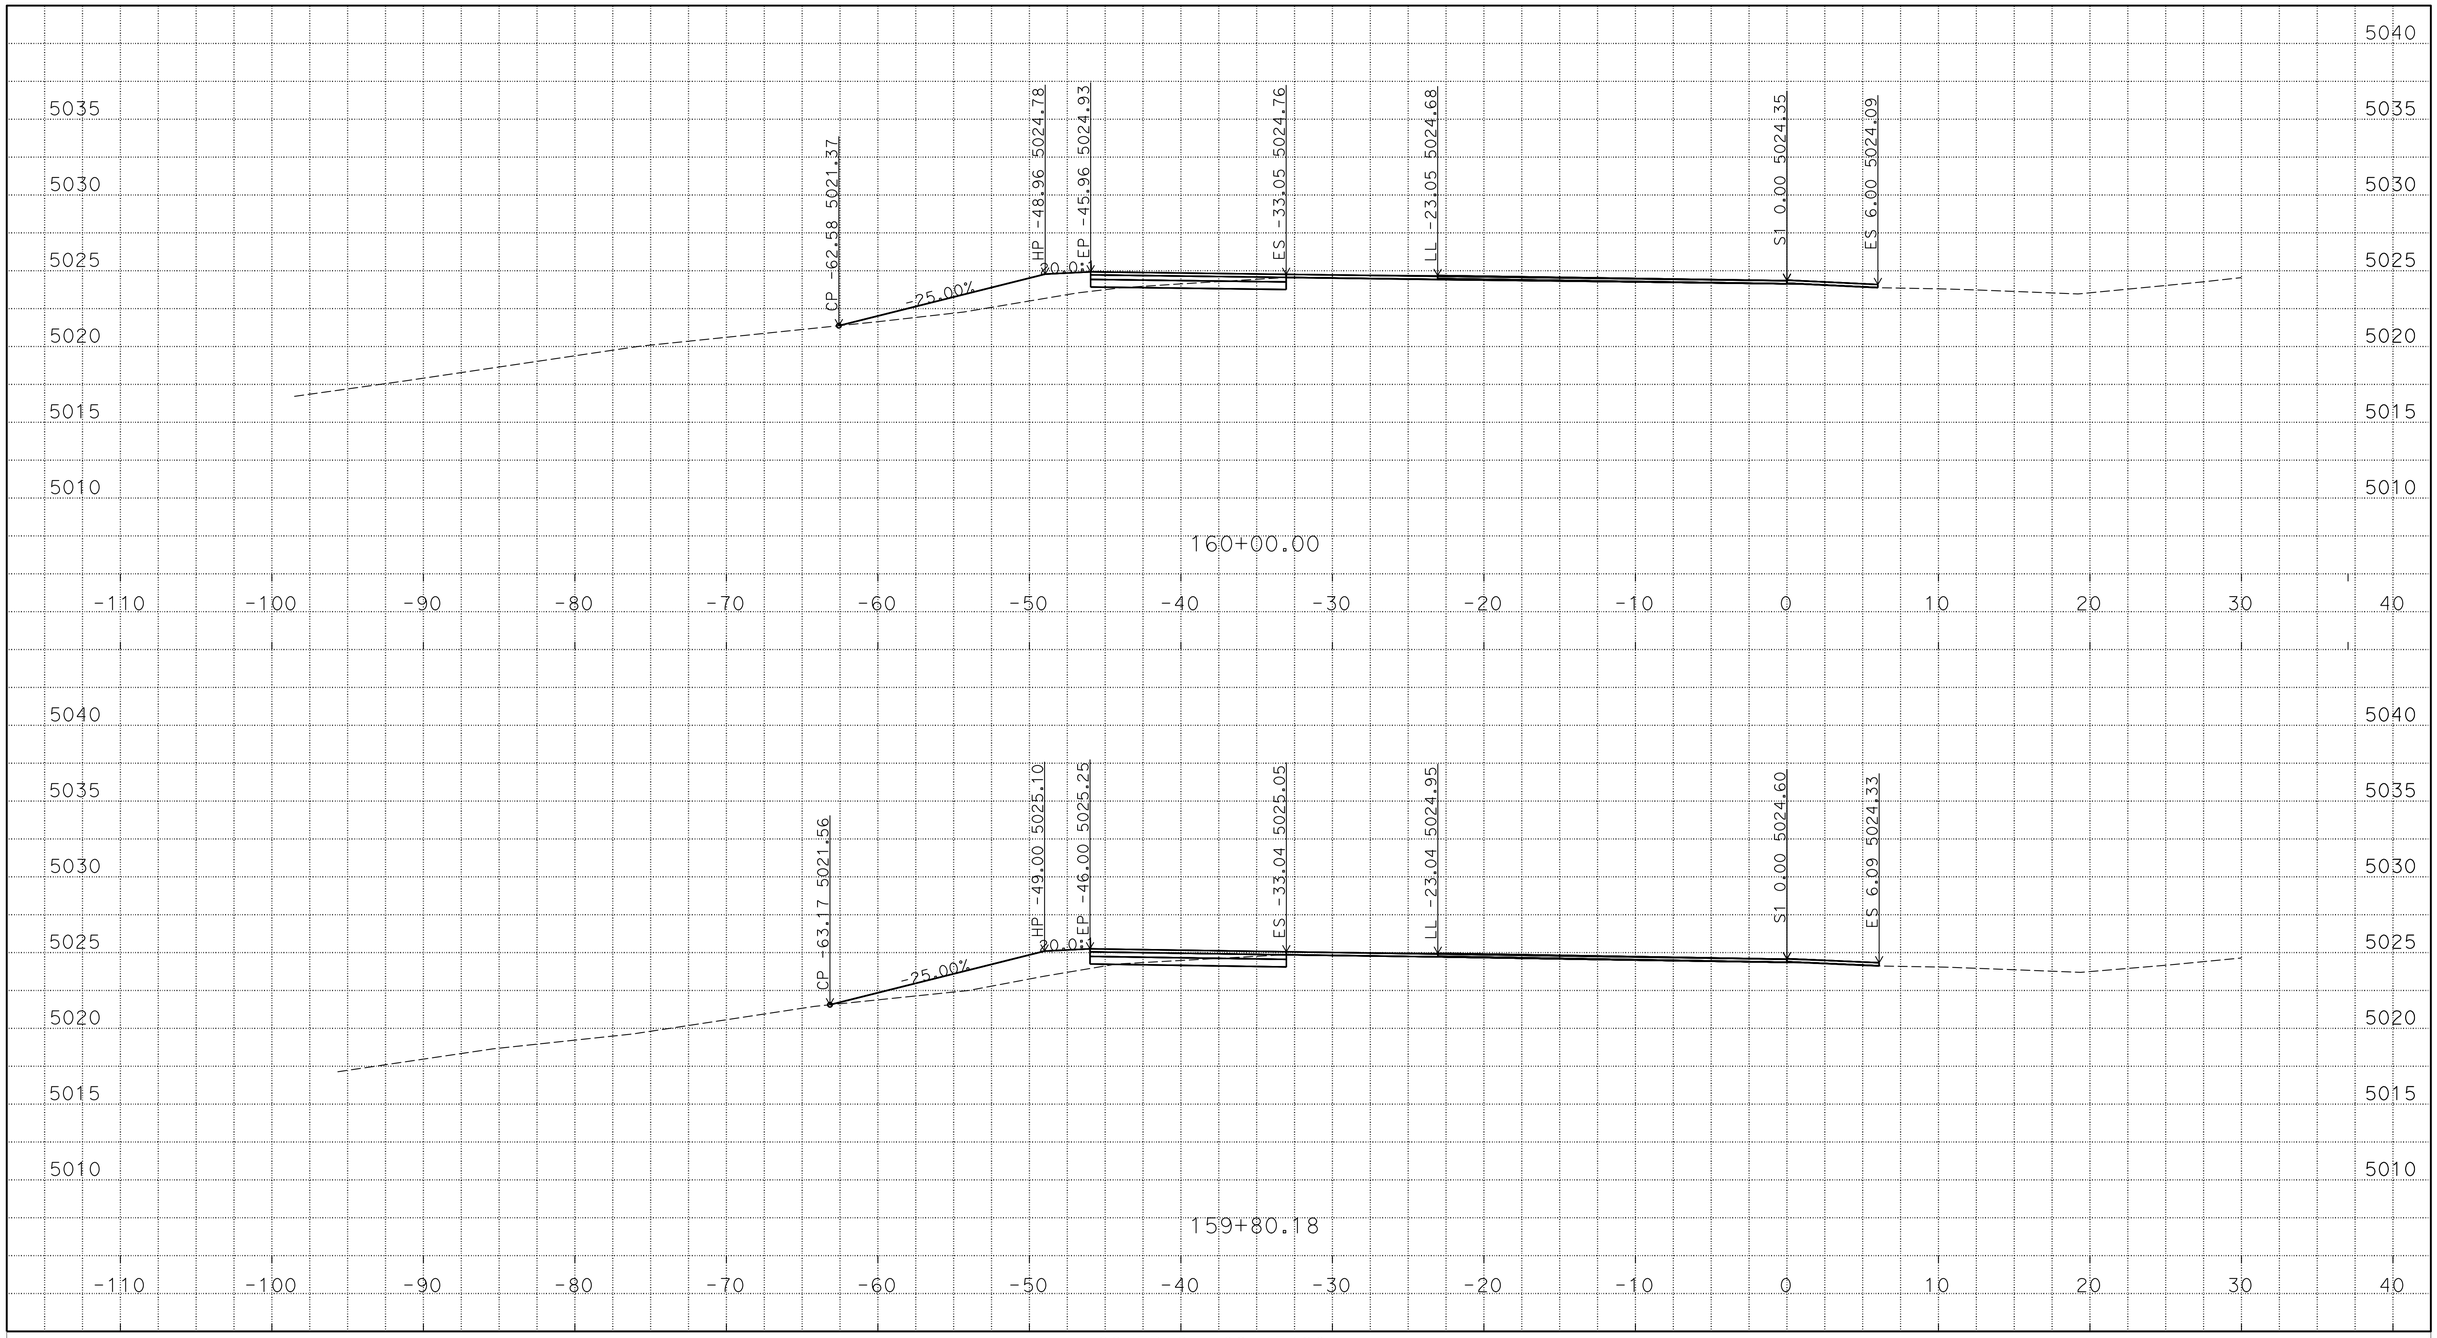

P:\proj1\02\4E420\design\C3D\XSec_Qtys
024E420 SB1N XSEC_TEMP_X_C3D_DWG.dwg - 25-Feb-16 10:28 AM

PLOTTED DATE: 25-FEB-2016

SCALE: 1"=5' Horiz.
1"=5' Vert.

CREATED BY: S117566

CONTRACT: 02-4E4204

DIST/CO/RTE/PM: 02/Las/Sie/395/0.0-5.6/0.0-3.1

PROJECT ID: 02 0002 0283

"S1" LINE
CROSS SECTIONS
3 OF 5

FOR EARTHWORK DEVELOPMENT ONLY

All Dimensions are U.S. Survey Feet

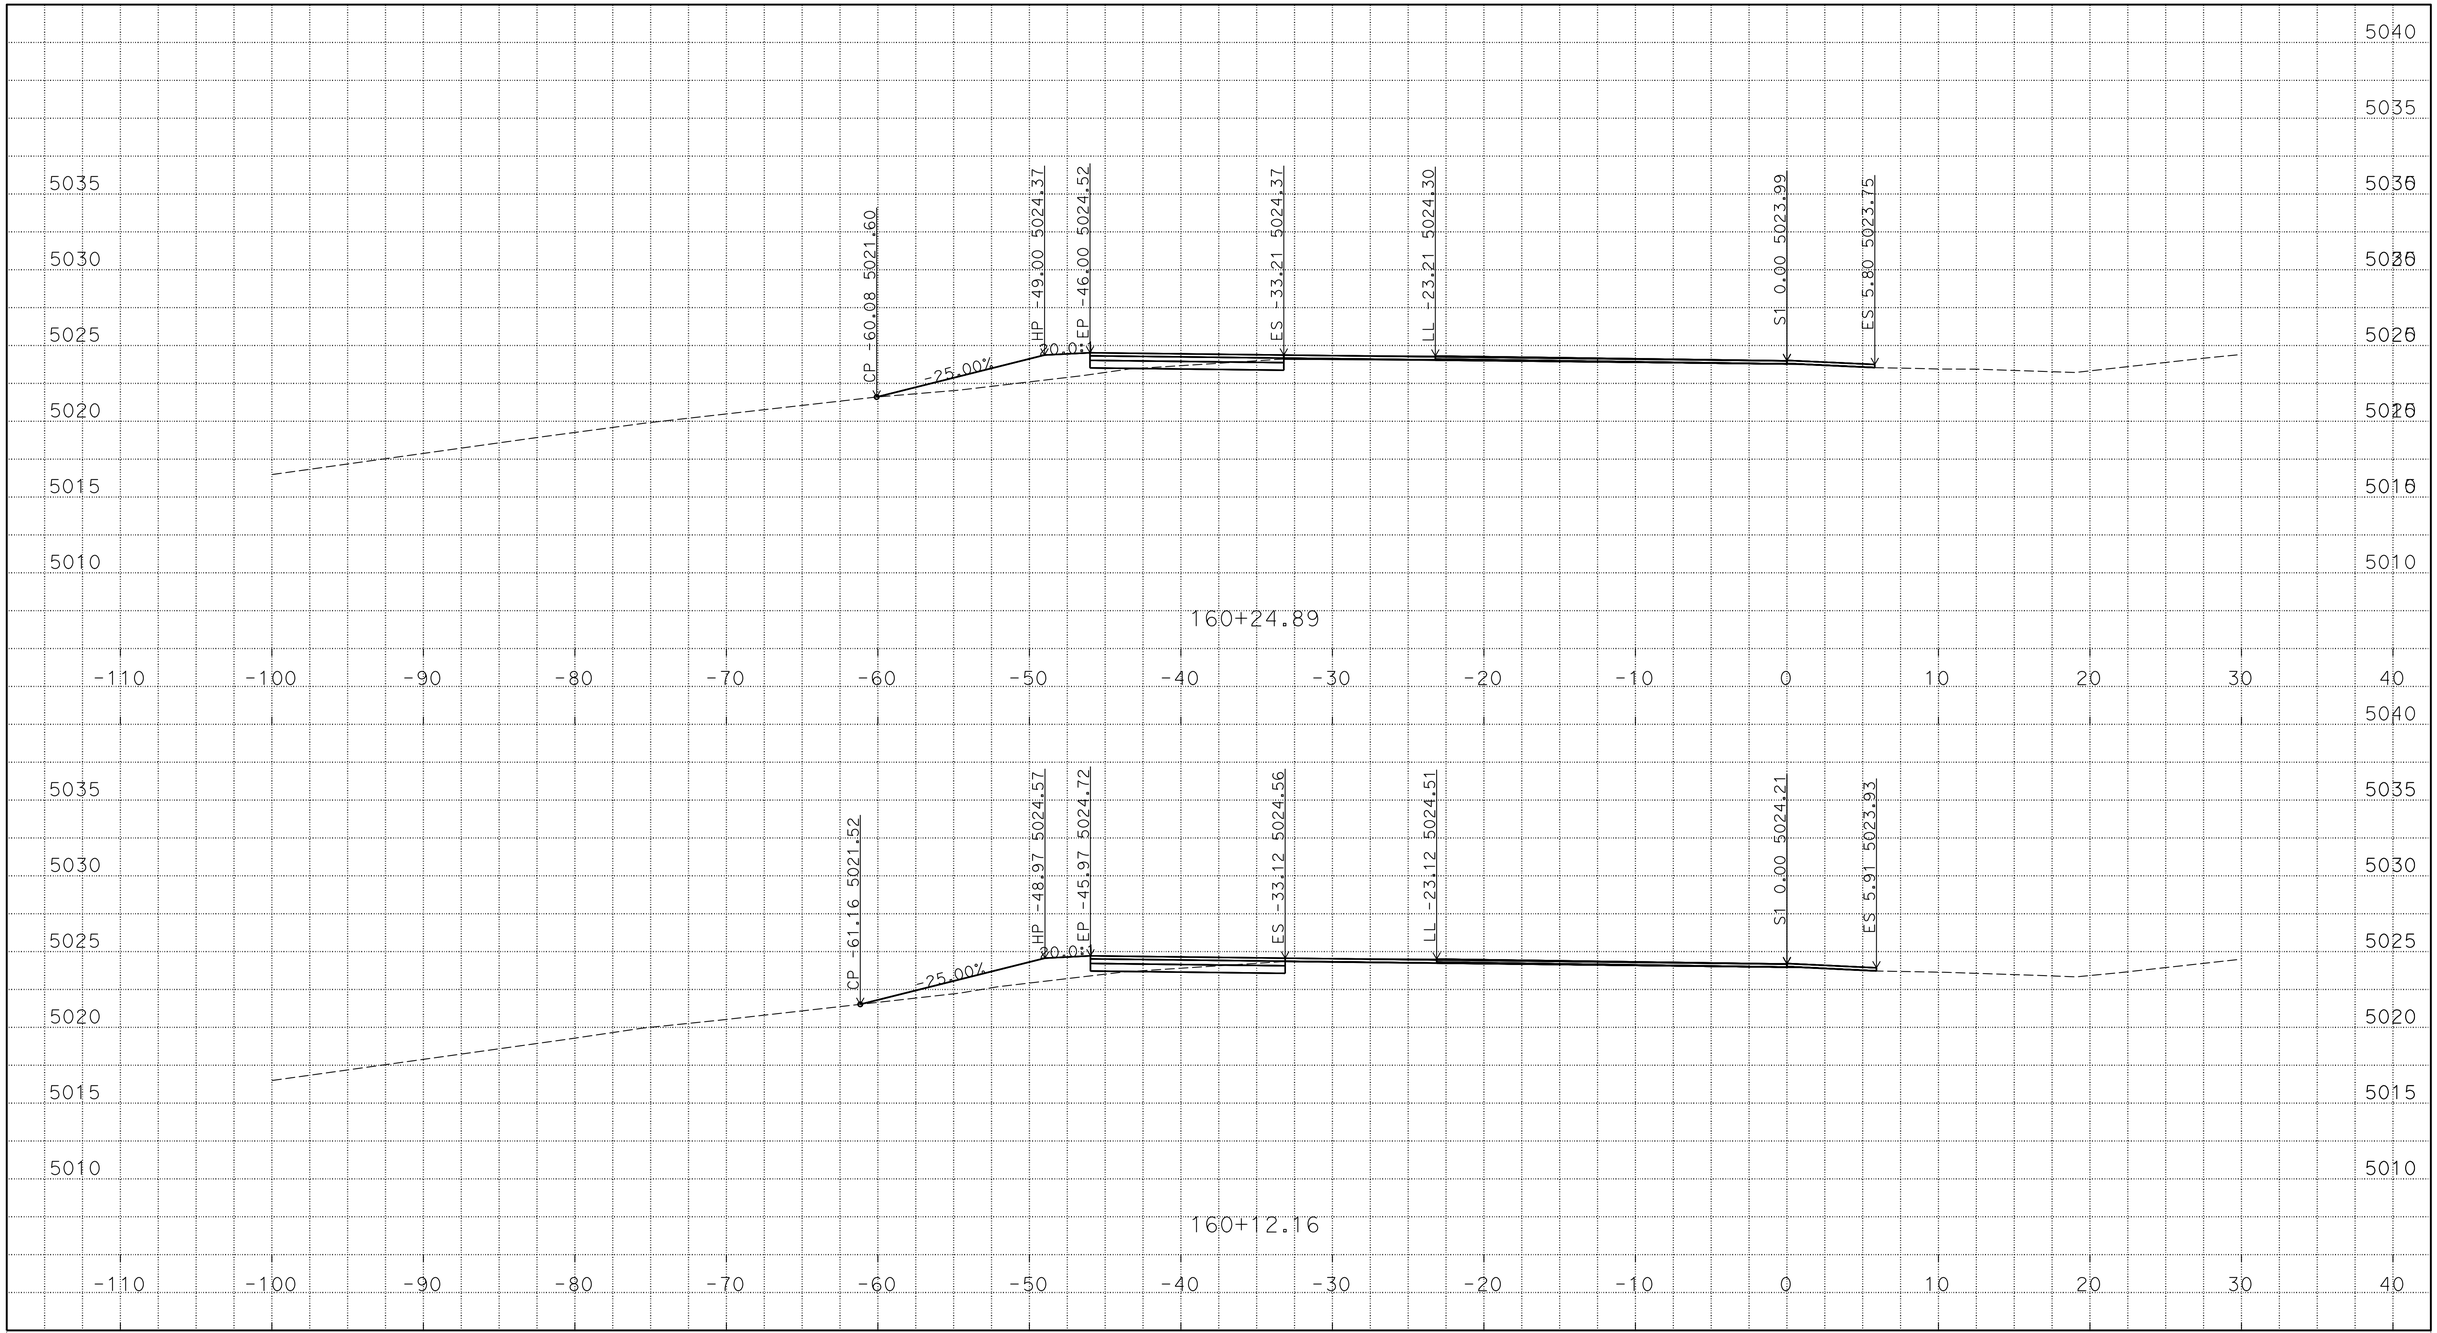

P:\proj1\02\4E420\design\C3D\XSec_Qtys
024E420 SB1N XSEC_TEMP_X_C3D_DWG.dwg - 25-Feb-16 10:28 AM

PLOTTED DATE: 25-FEB-2016

SCALE: 1"=5' Horiz.
1"=5' Vert.

CREATED BY: S117566

CONTRACT: 02-4E4204

DIST/CO/RTE/PM: 02/Las/Sie/395/0.0-5.6/0.0-3.1

PROJECT ID: 02 0002 0283

"S1" LINE
CROSS SECTIONS
4 OF 5

FOR EARTHWORK DEVELOPMENT ONLY

All Dimensions are U.S. Survey Feet

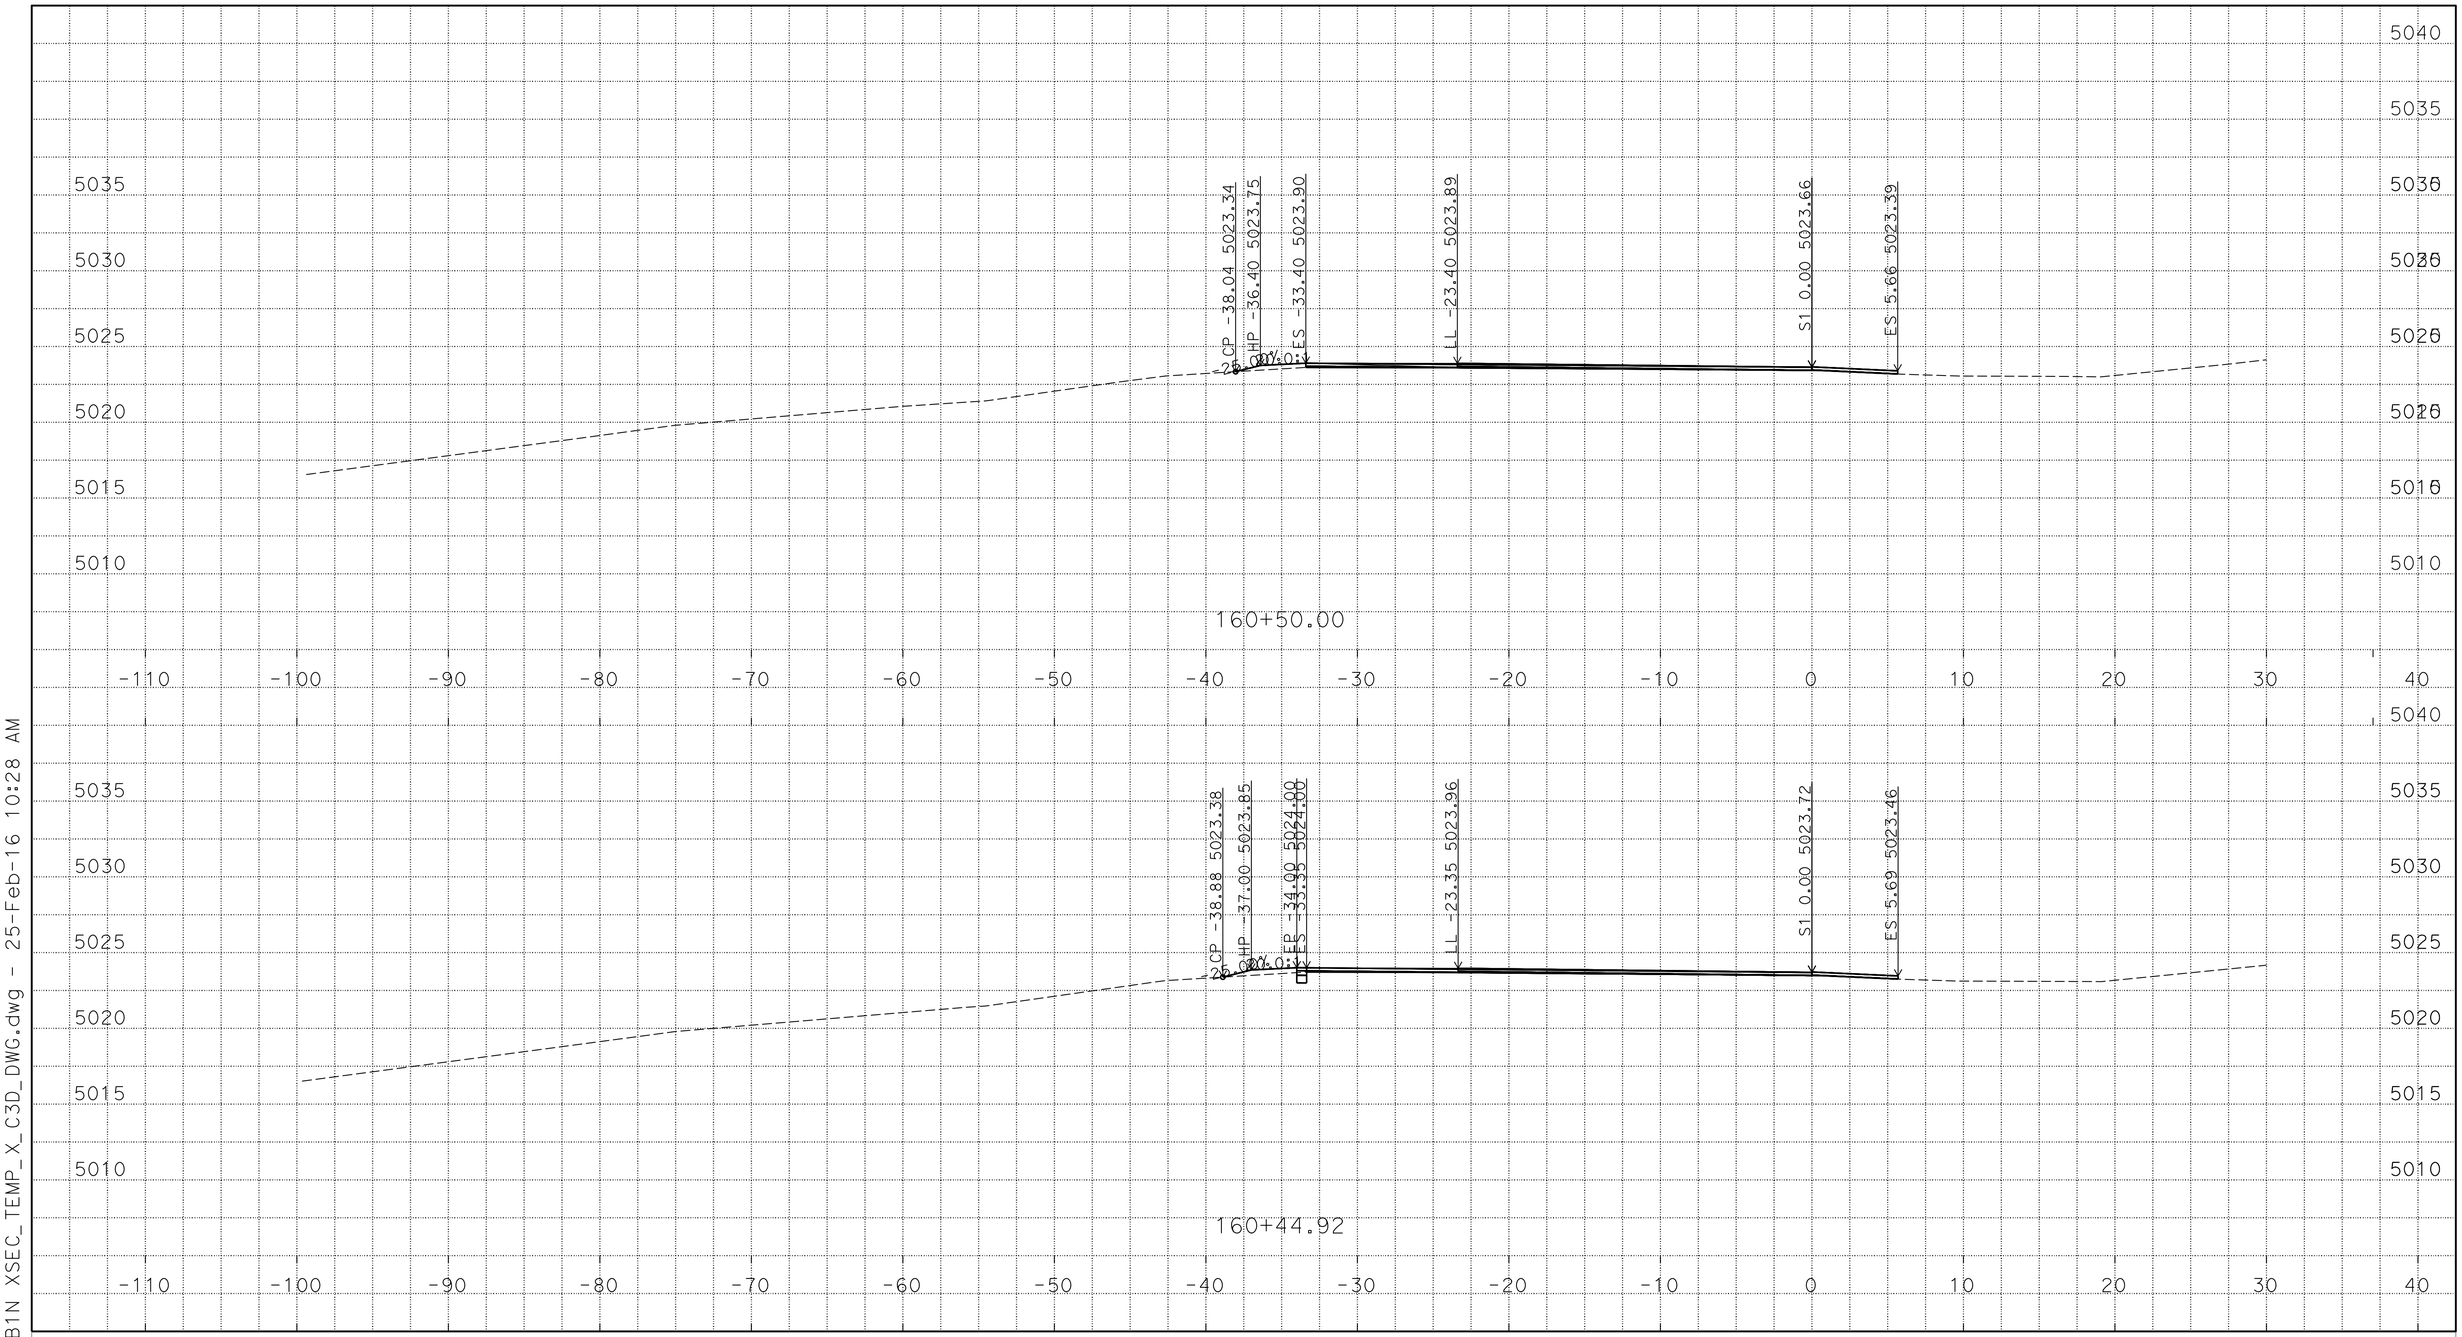

P:\proj1\02\4E420\design\C3D\XSec_Qtys
024E420 SB1N XSEC_TEMP_X_C3D_DWG.dwg - 25-Feb-16 10:28 AM

PLOTTED DATE: 25-FEB-2016

SCALE: 1"=5' Horiz.
1"=5' Vert.

CREATED BY: S117566

CONTRACT: 02-4E4204

DIST/CO/RTE/PM: 02/Las/Sie/395/0.0-5.6/0.0-3.1

PROJECT ID: 02 0002 0283

"S1" LINE
CROSS SECTIONS
5 OF 5