FOR EARTHWORK DEVELOPMENT ONLY

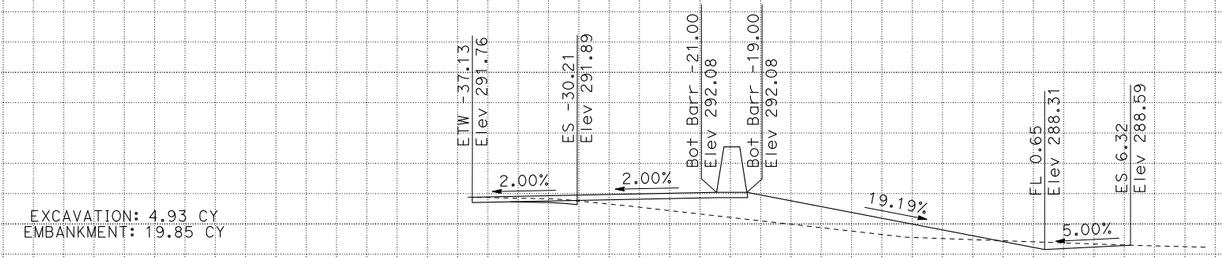

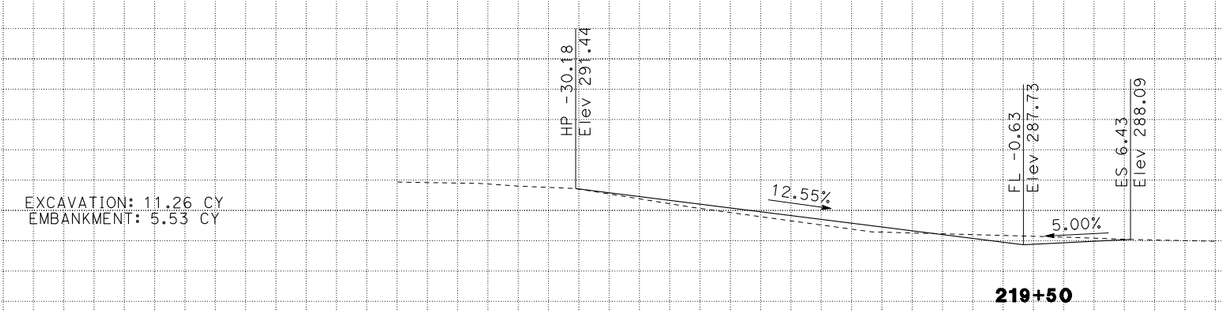

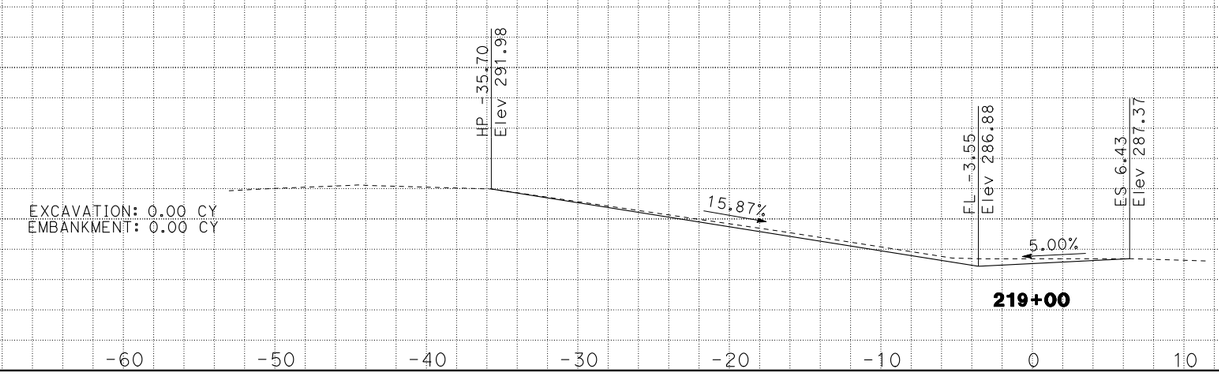

CREATED BY: MARK GONZALEZ
DATE: 06-13-2016

CONTRACT: 06-0R050_
DIST/CO/RTE/PM: 06/TUL/198/R4.2-R4.9 & 6.8-R8.3
PROJECT ID: 0614000001

SCALE: 1"=5' Horiz.
1"=5' Vert.

All Dimensions are English

"SR198L1"
CROSS SECTIONS

FOR EARTHWORK DEVELOPMENT ONLY

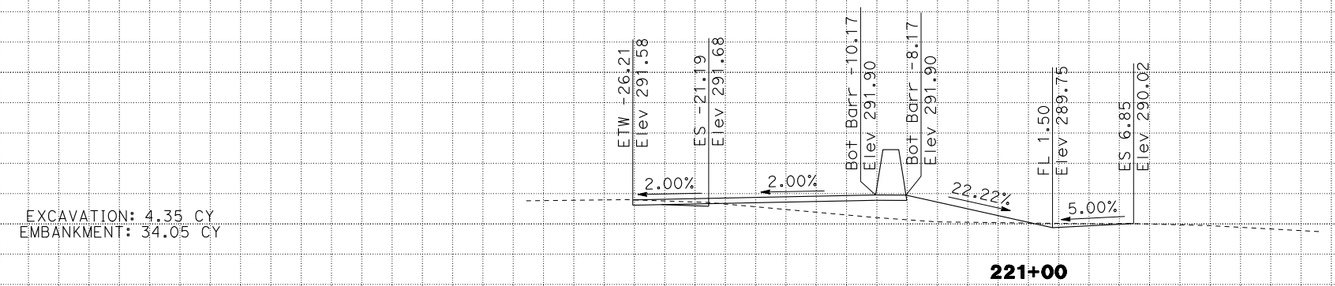

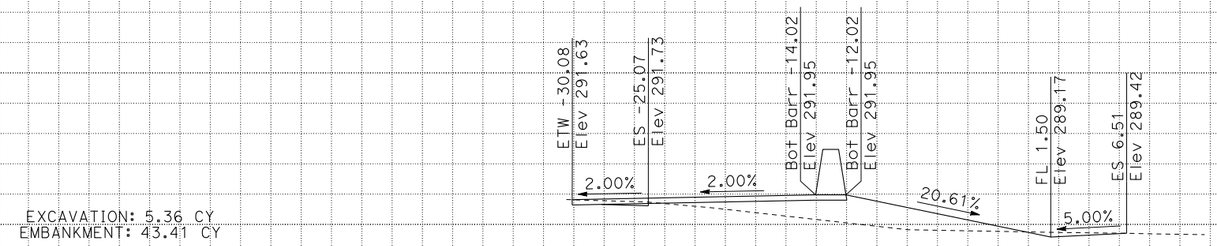

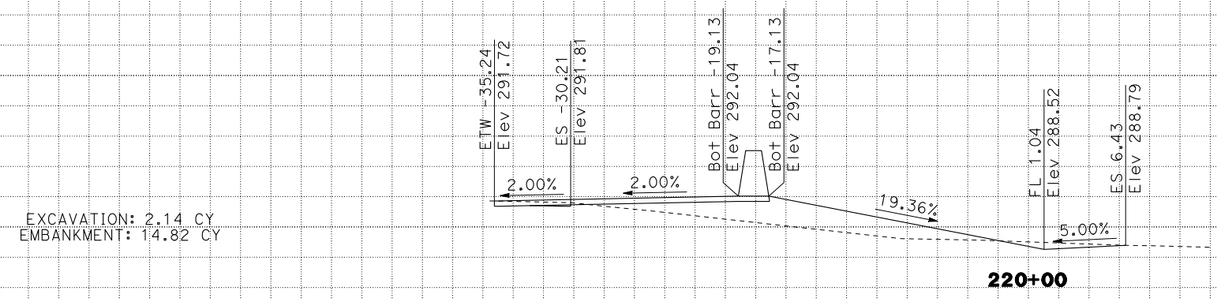

CREATED BY: MARK GONZALEZ
DATE: 06-13-2016

CONTRACT: 06-0R050_
DIST/CO/RTE/PM: 06/TUL/198/R4.2-R4.9 & 6.8-R8.3
PROJECT ID: 0614000001

SCALE: 1"=5' Horiz.
1"=5' Vert.

All Dimensions are English

"SR198L1"
CROSS SECTIONS

FOR EARTHWORK DEVELOPMENT ONLY

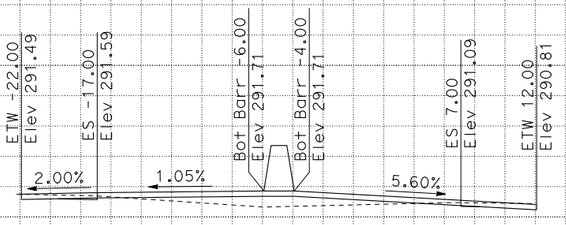

EXCAVATION: 2.93 CY
EMBANKMENT: 8.66 CY

222+30

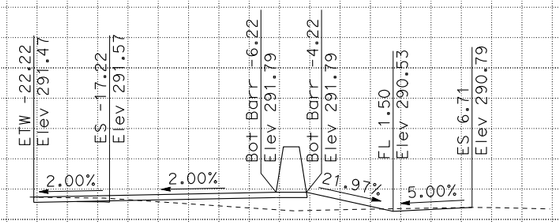

EXCAVATION: 3.95 CY
EMBANKMENT: 17.40 CY

222+00

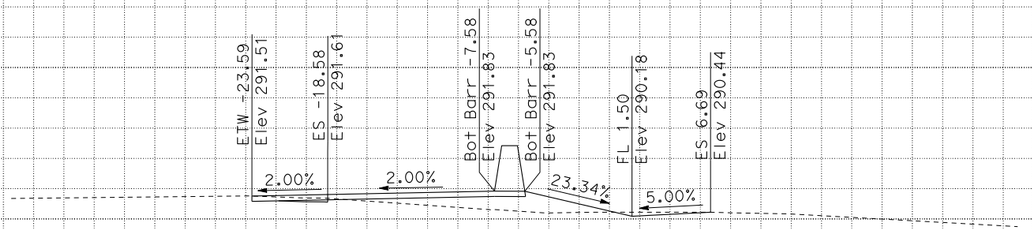

EXCAVATION: 4.15 CY
EMBANKMENT: 23.95 CY

221+50

CREATED BY: MARK GONZALEZ
DATE: 06-13-2016

CONTRACT: 06-0R050_
DIST/CO/RTE/PM: 06/TUL/198/R4.2-R4.9 & 6.8-R8.3
PROJECT ID: 0614000001

SCALE: 1"=5' Horiz.
1"=5' Vert.

All Dimensions are English

"SR198L1"
CROSS SECTIONS

FOR EARTHWORK DEVELOPMENT ONLY

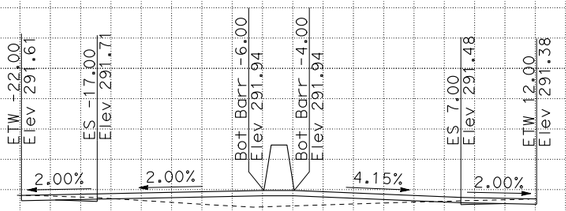

EXCAVATION: 5.76 CY
EMBANKMENT: 14.69 CY

223+50

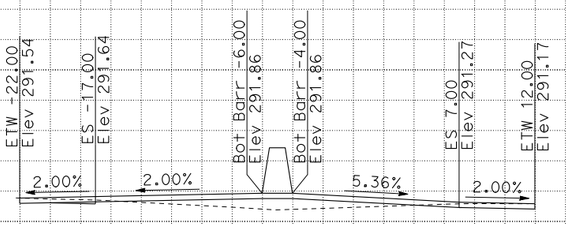

EXCAVATION: 5.95 CY
EMBANKMENT: 15.06 CY

223+00

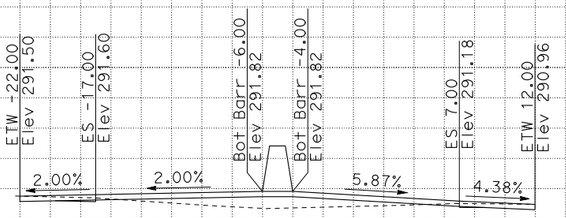

EXCAVATION: 2.40 CY
EMBANKMENT: 6.07 CY

222+50

-80 -70 -60 -50 -40 -30 -20 -10 0 10 20 30 40 50 60

CREATED BY: MARK GONZALEZ
DATE: 06-13-2016

CONTRACT: 06-0R050_
DIST/CO/RTE/PM: 06/TUL/198/R4.2-R4.9 & 6.8-R8.3
PROJECT ID: 0614000001

SCALE: 1"=5' Horiz.
1"=5' Vert.

All Dimensions are English

"SR198L1"
CROSS SECTIONS

FOR EARTHWORK DEVELOPMENT ONLY

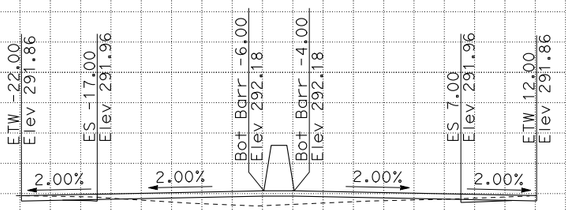

EXCAVATION: 5.35 CY
EMBANKMENT: 12.66 CY

225+00

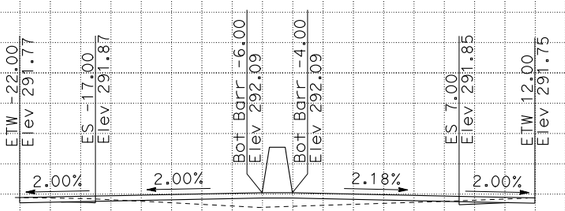

EXCAVATION: 5.40 CY
EMBANKMENT: 12.15 CY

224+50

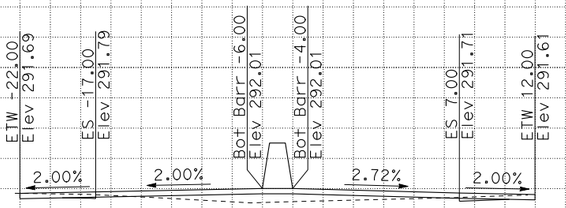

EXCAVATION: 5.39 CY
EMBANKMENT: 13.62 CY

224+00

-80 -70 -60 -50 -40 -30 -20 -10 0 10 20 30 40 50 60

CREATED BY: MARK GONZALEZ
DATE: 06-13-2016

CONTRACT: 06-0R050_
DIST/CO/RTE/PM: 06/TUL/198/R4.2-R4.9 & 6.8-R8.3
PROJECT ID: 0614000001

SCALE: 1"=5' Horiz.
1"=5' Vert.

All Dimensions are English

"SR198L1"
CROSS SECTIONS

FOR EARTHWORK DEVELOPMENT ONLY

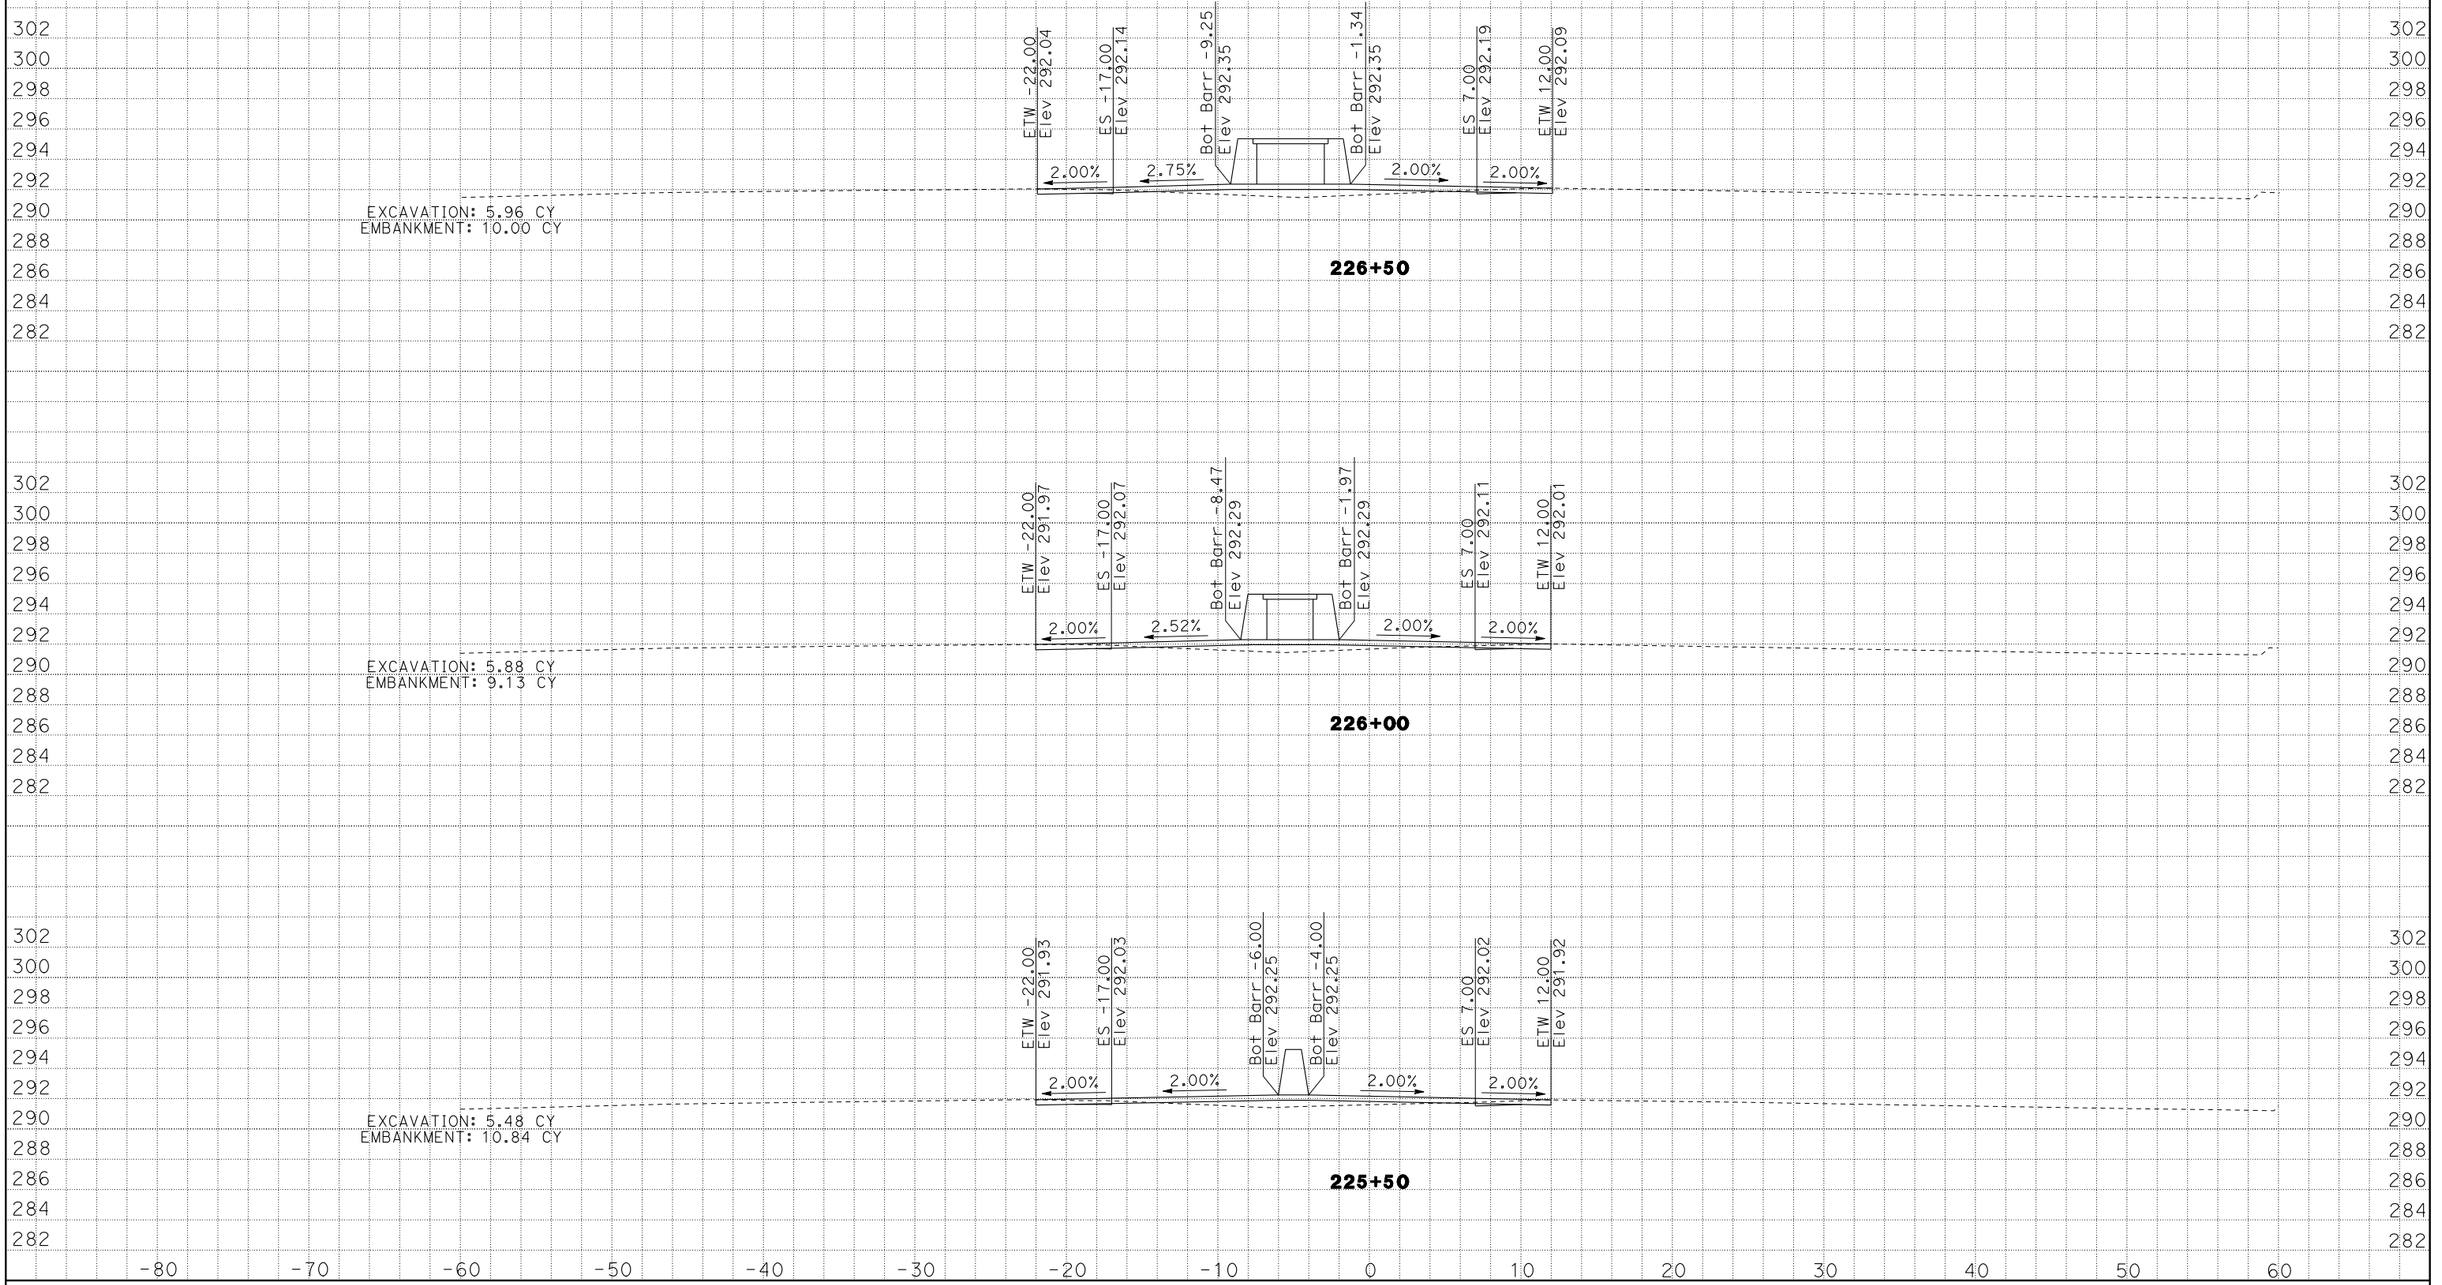

CREATED BY: MARK GONZALEZ
DATE: 06-13-2016

CONTRACT: 06-0R050_
DIST/CO/RTE/PM: 06/TUL/198/R4.2-R4.9 & 6.8-R8.3
PROJECT ID: 0614000001

SCALE: 1"=5' Horiz.
1"=5' Vert.

All Dimensions are English

"SR198L1"
CROSS SECTIONS

FOR EARTHWORK DEVELOPMENT ONLY

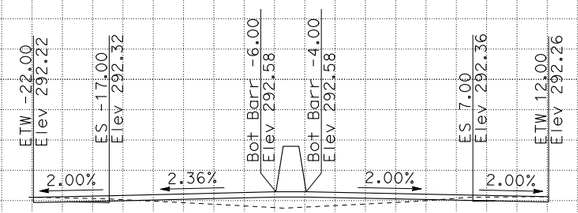

EXCAVATION: 5.96 CY
EMBANKMENT: 13.55 CY

228+00

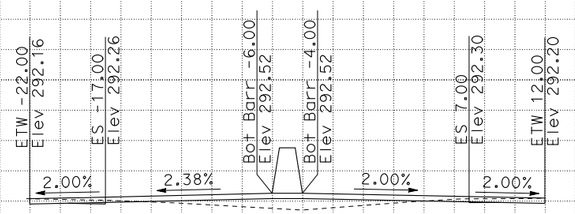

EXCAVATION: 6.02 CY
EMBANKMENT: 11.80 CY

227+50

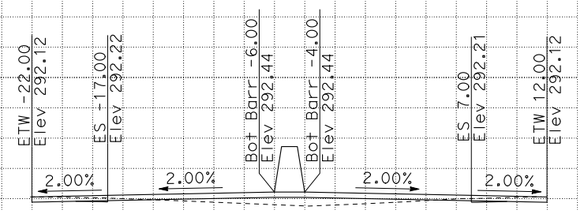

EXCAVATION: 5.93 CY
EMBANKMENT: 10.51 CY

227+00

CREATED BY: MARK GONZALEZ
DATE: 06-13-2016

CONTRACT: 06-0R050_
DIST/CO/RTE/PM: 06/TUL/198/R4.2-R4.9 & 6.8-R8.3
PROJECT ID: 0614000001

SCALE: 1"=5' Horiz.
1"=5' Vert.

All Dimensions are English

"SR198L1"
CROSS SECTIONS

FOR EARTHWORK DEVELOPMENT ONLY

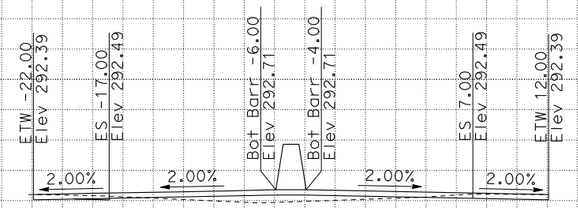

229+50

EXCAVATION: 6.79 CY
EMBANKMENT: 9.03 CY

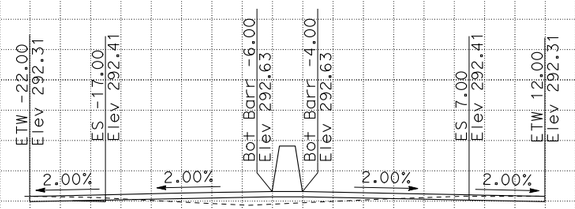

229+00

EXCAVATION: 6.46 CY
EMBANKMENT: 10.41 CY

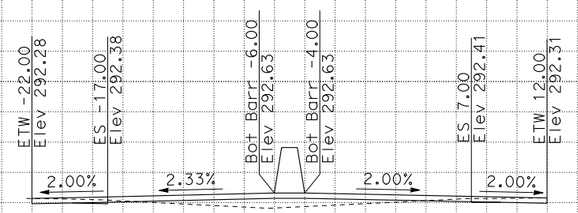

228+50

EXCAVATION: 5.97 CY
EMBANKMENT: 12.90 CY

CREATED BY: MARK GONZALEZ
DATE: 06-13-2016

CONTRACT: 06-0R050_
DIST/CO/RTE/PM: 06/TUL/198/R4.2-R4.9 & 6.8-R8.3
PROJECT ID: 0614000001

SCALE: 1"=5' Horiz.
1"=5' Vert.

All Dimensions are English

"SR198L1"
CROSS SECTIONS

FOR EARTHWORK DEVELOPMENT ONLY

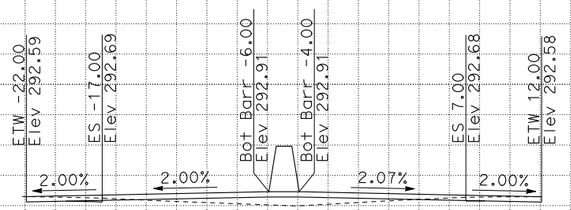

EXCAVATION: 6.23 CY
EMBANKMENT: 10.53 CY

231+00

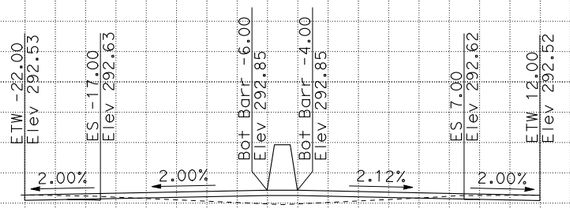

EXCAVATION: 6.00 CY
EMBANKMENT: 11.02 CY

230+50

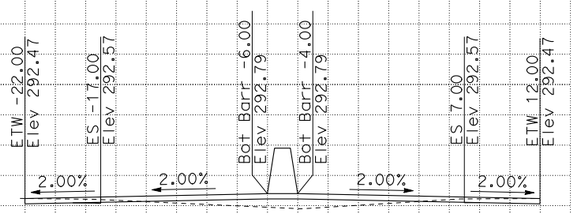

EXCAVATION: 6.21 CY
EMBANKMENT: 10.26 CY

230+00

CREATED BY: MARK GONZALEZ
DATE: 06-13-2016

CONTRACT: 06-0R050_
DIST/CO/RTE/PM: 06/TUL/198/R4.2-R4.9 & 6.8-R8.3
PROJECT ID: 0614000001

SCALE: 1"=5' Horiz.
1"=5' Vert.

All Dimensions are English

"SR198L1"
CROSS SECTIONS

FOR EARTHWORK DEVELOPMENT ONLY

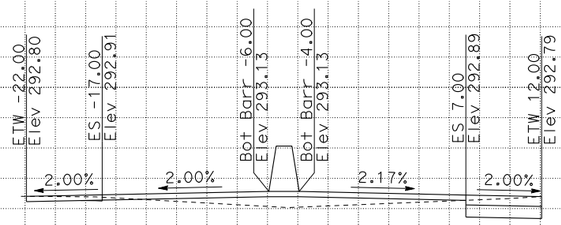

EXCAVATION: 15.13 CY
EMBANKMENT: 13.95 CY

232+50

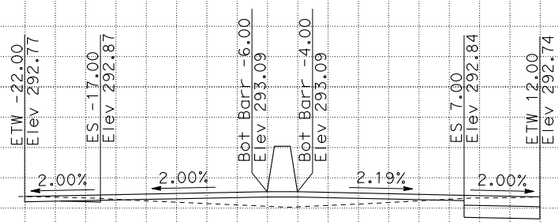

EXCAVATION: 8.40 CY
EMBANKMENT: 11.89 CY

232+00

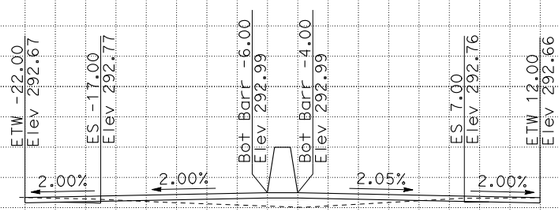

EXCAVATION: 6.07 CY
EMBANKMENT: 10.94 CY

231+50

CREATED BY: MARK GONZALEZ
DATE: 06-13-2016

CONTRACT: 06-0R050_
DIST/CO/RTE/PM: 06/TUL/198/R4.2-R4.9 & 6.8-R8.3
PROJECT ID: 0614000001

SCALE: 1"=5' Horiz.
1"=5' Vert.

All Dimensions are English

"SR198L1"
CROSS SECTIONS

FOR EARTHWORK DEVELOPMENT ONLY

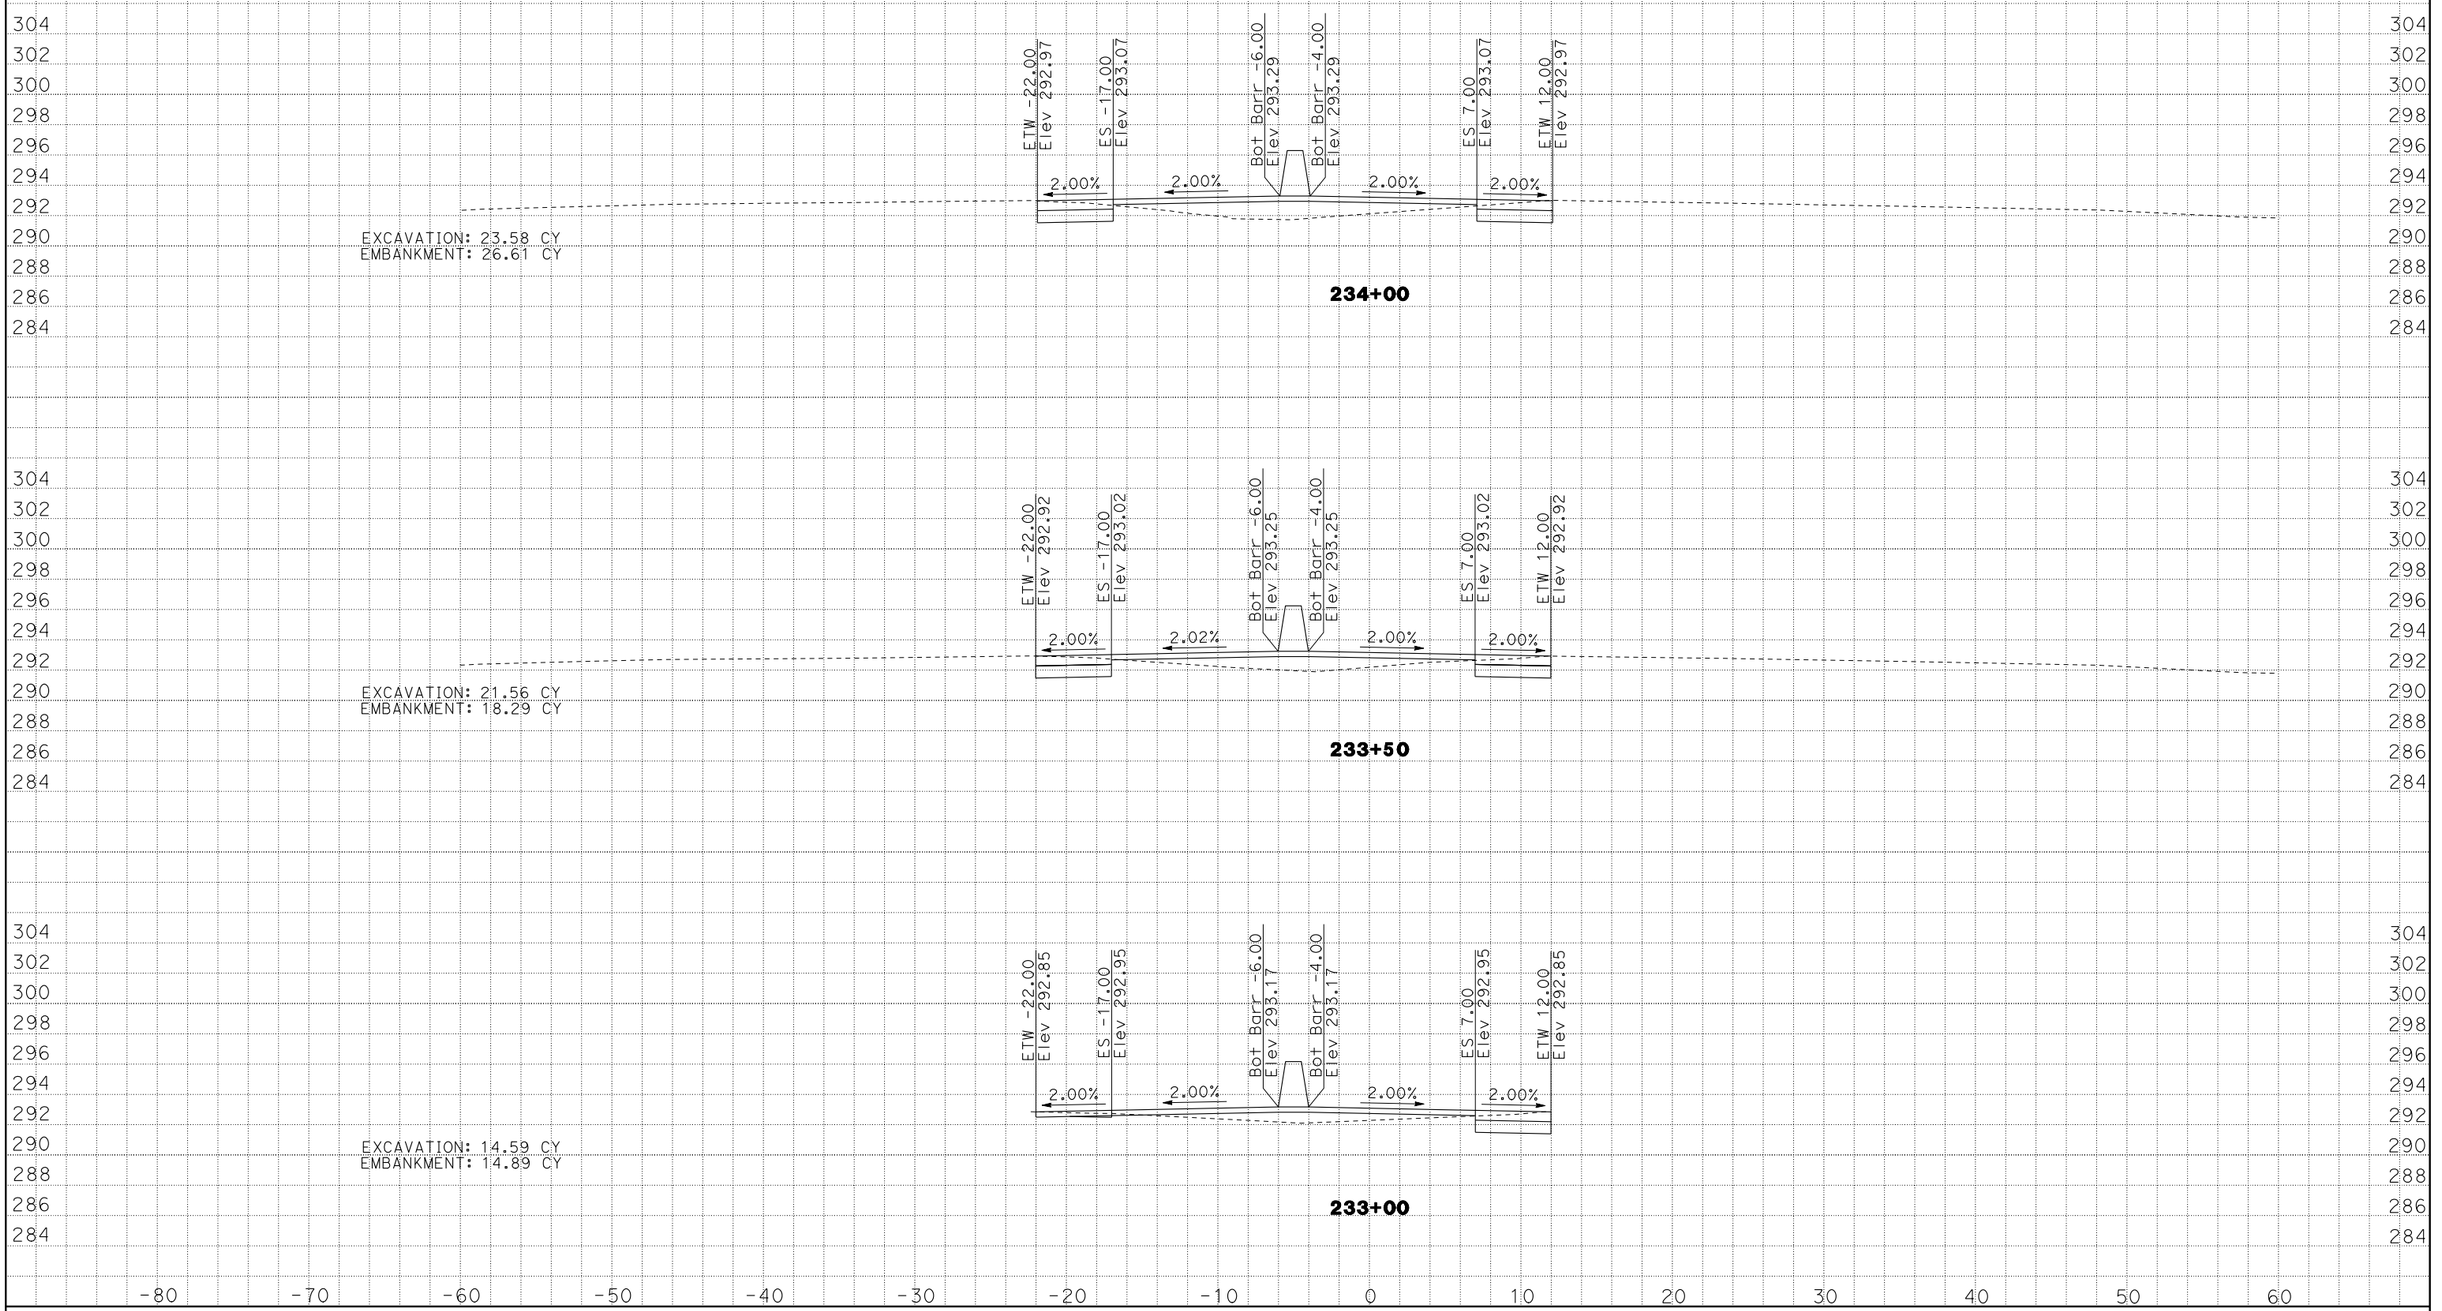

CREATED BY: MARK GONZALEZ
DATE: 06-13-2016

CONTRACT: 06-0R050_
DIST/CO/RTE/PM: 06/TUL/198/R4.2-R4.9 & 6.8-R8.3
PROJECT ID: 0614000001

SCALE: 1"=5' Horiz.
1"=5' Vert.

All Dimensions are English

"SR198L1"
CROSS SECTIONS

FOR EARTHWORK DEVELOPMENT ONLY

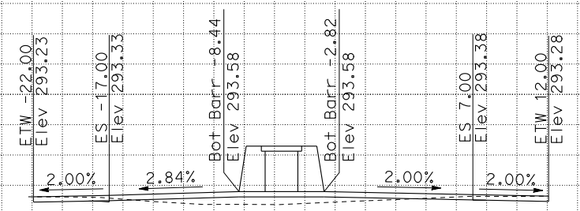

EXCAVATION: 7.24 CY
EMBANKMENT: 13.11 CY

235+50

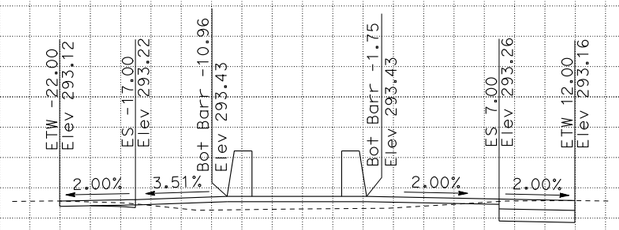

EXCAVATION: 19.55 CY
EMBANKMENT: 17.76 CY

235+00

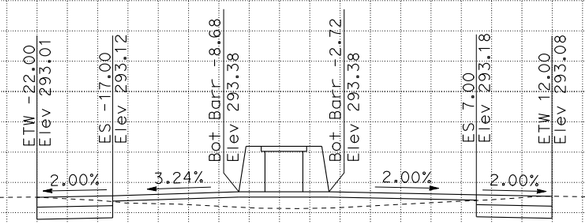

EXCAVATION: 23.50 CY
EMBANKMENT: 25.56 CY

234+50

304 302 300 298 296 294 292 290 288 286 284

-80 -70 -60 -50 -40 -30 -20 -10 0 10 20 30 40 50 60

CREATED BY: MARK GONZALEZ
DATE: 06-13-2016

CONTRACT: 06-0R050_
DIST/CO/RTE/PM: 06/TUL/198/R4.2-R4.9 & 6.8-R8.3
PROJECT ID: 0614000001

SCALE: 1"=5' Horiz.
1"=5' Vert.

All Dimensions are English

"SR198L1"
CROSS SECTIONS

FOR EARTHWORK DEVELOPMENT ONLY

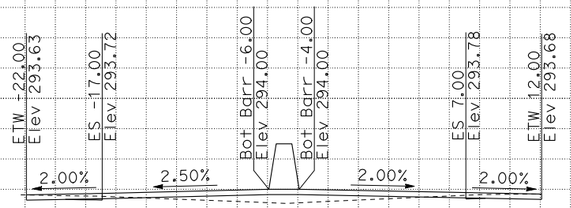

EXCAVATION: 6.54 CY
EMBANKMENT: 9.50 CY

237+00

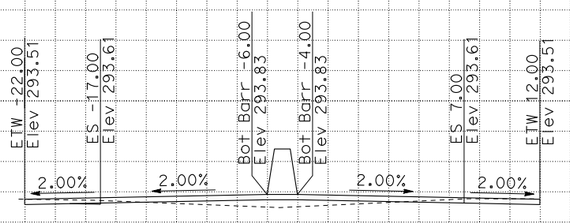

EXCAVATION: 7.01 CY
EMBANKMENT: 7.27 CY

236+50

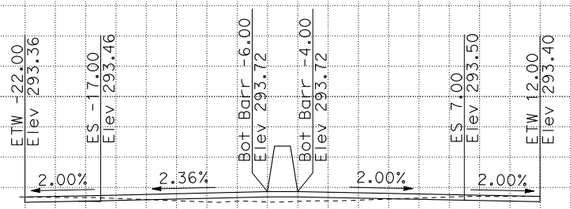

EXCAVATION: 6.71 CY
EMBANKMENT: 8.43 CY

236+00

CREATED BY: MARK GONZALEZ
DATE: 06-13-2016

CONTRACT: 06-0R050_
DIST/CO/RTE/PM: 06/TUL/198/R4.2-R4.9 & 6.8-R8.3
PROJECT ID: 0614000001

SCALE: 1"=5' Horiz.
1"=5' Vert.

All Dimensions are English

"SR198L1"
CROSS SECTIONS

FOR EARTHWORK DEVELOPMENT ONLY

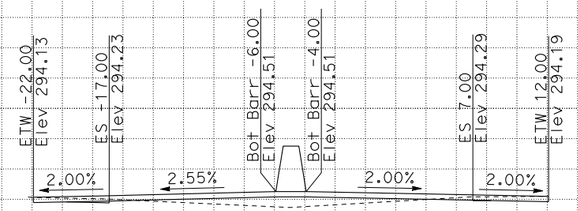

EXCAVATION: 6.10 CY
EMBANKMENT: 11.82 CY

238+50

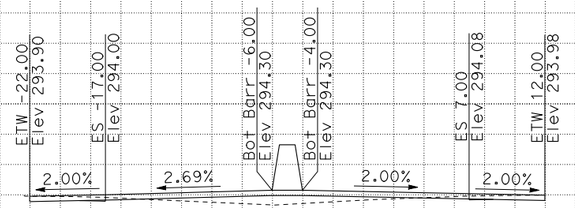

EXCAVATION: 6.16 CY
EMBANKMENT: 10.39 CY

238+00

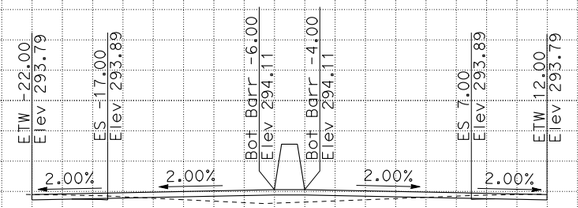

EXCAVATION: 6.06 CY
EMBANKMENT: 10.31 CY

237+50

CREATED BY: MARK GONZALEZ
DATE: 06-13-2016

CONTRACT: 06-0R050_
DIST/CO/RTE/PM: 06/TUL/198/R4.2-R4.9 & 6.8-R8.3
PROJECT ID: 0614000001

SCALE: 1"=5' Horiz.
1"=5' Vert.

All Dimensions are English

"SR198L1"
CROSS SECTIONS

FOR EARTHWORK DEVELOPMENT ONLY

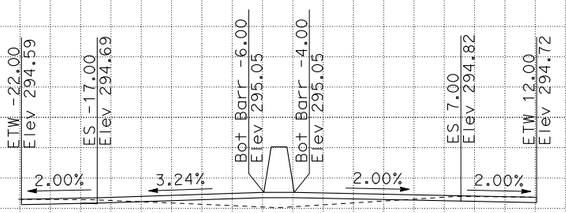

EXCAVATION: 7.41 CY
EMBANKMENT: 11.58 CY

240+00

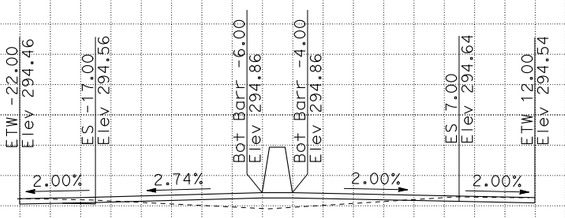

EXCAVATION: 6.33 CY
EMBANKMENT: 13.82 CY

239+50

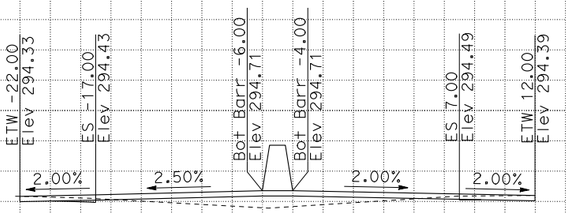

EXCAVATION: 5.89 CY
EMBANKMENT: 14.17 CY

239+00

CREATED BY: MARK GONZALEZ
DATE: 06-13-2016

CONTRACT: 06-0R050_
DIST/CO/RTE/PM: 06/TUL/198/R4.2-R4.9 & 6.8-R8.3
PROJECT ID: 0614000001

SCALE: 1"=5' Horiz.
1"=5' Vert.

All Dimensions are English

"SR198L1"
CROSS SECTIONS

FOR EARTHWORK DEVELOPMENT ONLY

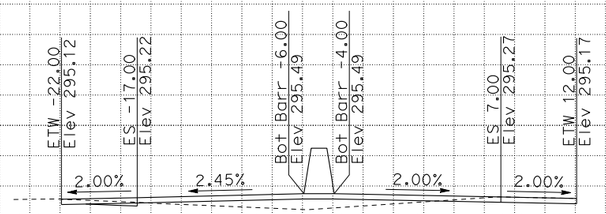

EXCAVATION: 7.34 CY
EMBANKMENT: 12.58 CY

241+50

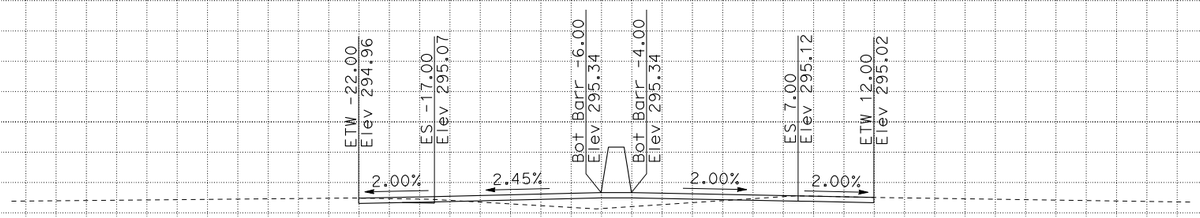

EXCAVATION: 7.48 CY
EMBANKMENT: 11.95 CY

241+00

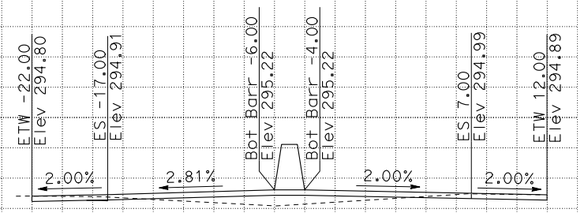

EXCAVATION: 7.41 CY
EMBANKMENT: 11.26 CY

240+50

CREATED BY: MARK GONZALEZ
DATE: 06-13-2016

CONTRACT: 06-0R050_
DIST/CO/RTE/PM: 06/TUL/198/R4.2-R4.9 & 6.8-R8.3
PROJECT ID: 0614000001

SCALE: 1"=5' Horiz.
1"=5' Vert.

All Dimensions are English

"SR198L1"
CROSS SECTIONS

FOR EARTHWORK DEVELOPMENT ONLY

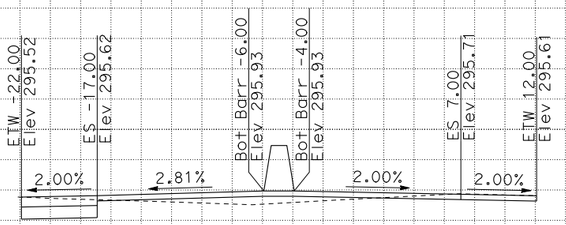

EXCAVATION: 17.23 CY
EMBANKMENT: 9.72 CY

243+00

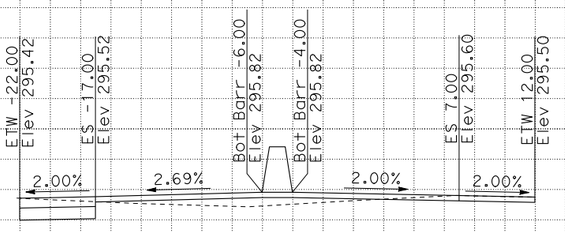

EXCAVATION: 16.71 CY
EMBANKMENT: 11.70 CY

242+50

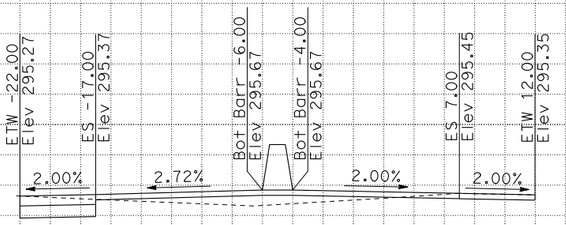

EXCAVATION: 15.27 CY
EMBANKMENT: 12.90 CY

242+00

CREATED BY: MARK GONZALEZ
DATE: 06-13-2016

CONTRACT: 06-0R050_
DIST/CO/RTE/PM: 06/TUL/198/R4.2-R4.9 & 6.8-R8.3
PROJECT ID: 0614000001

SCALE: 1"=5' Horiz.
1"=5' Vert.

All Dimensions are English

"SR198L1"
CROSS SECTIONS

FOR EARTHWORK DEVELOPMENT ONLY

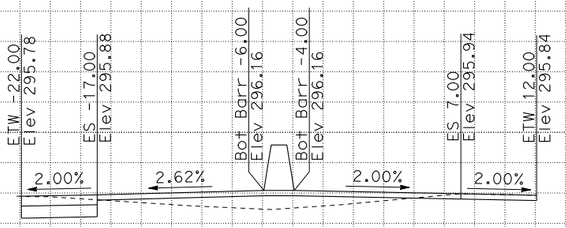

EXCAVATION: 16.82 CY
EMBANKMENT: 16.33 CY

244+50

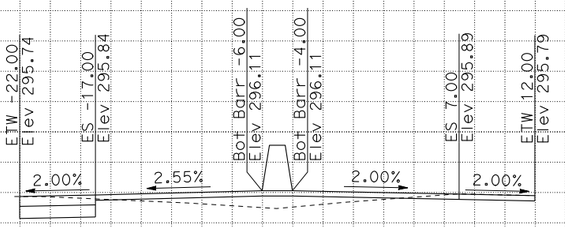

EXCAVATION: 17.38 CY
EMBANKMENT: 12.32 CY

244+00

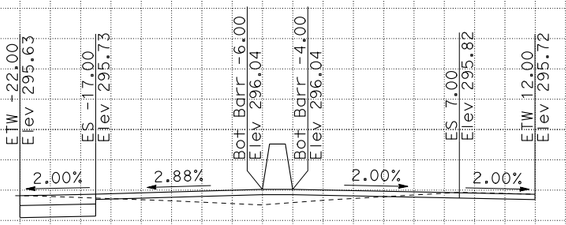

EXCAVATION: 17.54 CY
EMBANKMENT: 9.82 CY

243+50

CREATED BY: MARK GONZALEZ
DATE: 06-13-2016

CONTRACT: 06-0R050_
DIST/CO/RTE/PM: 06/TUL/198/R4.2-R4.9 & 6.8-R8.3
PROJECT ID: 0614000001

SCALE: 1"=5' Horiz.
1"=5' Vert.

All Dimensions are English

"SR198L1"
CROSS SECTIONS

FOR EARTHWORK DEVELOPMENT ONLY

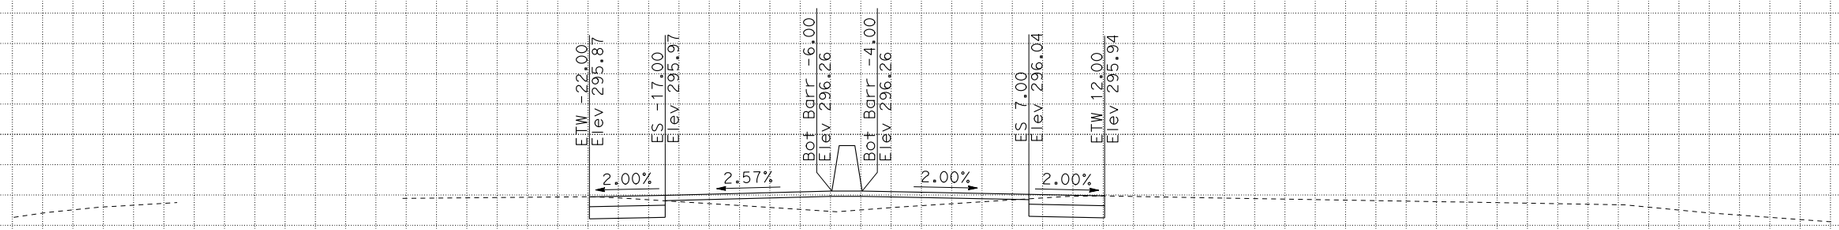

EXCAVATION: 24.38 CY
EMBANKMENT: 22.92 CY

246+00

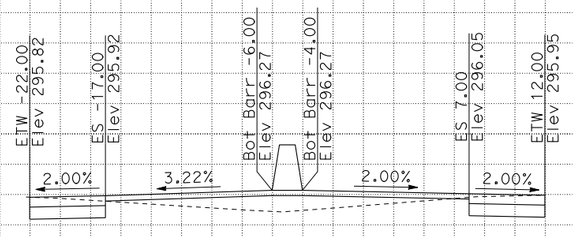

EXCAVATION: 17.00 CY
EMBANKMENT: 19.13 CY

245+50

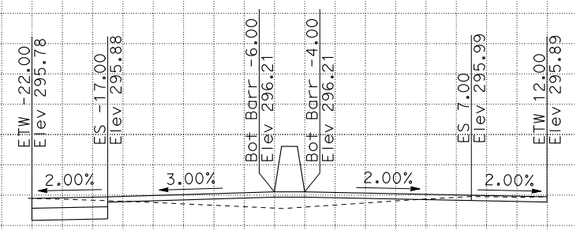

EXCAVATION: 16.18 CY
EMBANKMENT: 16.13 CY

245+00

CREATED BY: MARK GONZALEZ
DATE: 06-13-2016

CONTRACT: 06-0R050_
DIST/CO/RTE/PM: 06/TUL/198/R4.2-R4.9 & 6.8-R8.3
PROJECT ID: 0614000001

SCALE: 1"=5' Horiz.
1"=5' Vert.

All Dimensions are English

"SR198L1"
CROSS SECTIONS

FOR EARTHWORK DEVELOPMENT ONLY

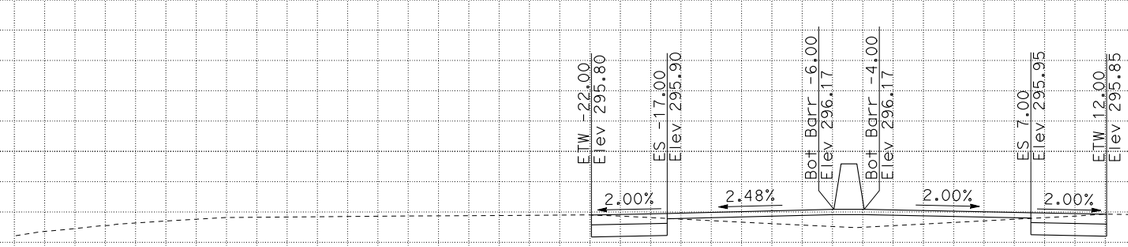

EXCAVATION: 23.72 CY
EMBANKMENT: 18.94 CY

247+50

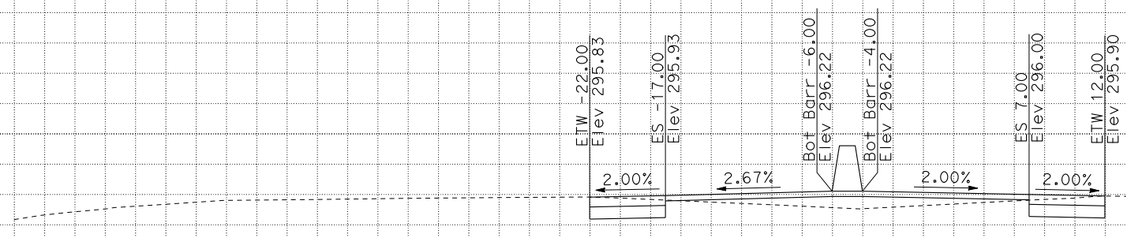

EXCAVATION: 23.88 CY
EMBANKMENT: 18.81 CY

247+00

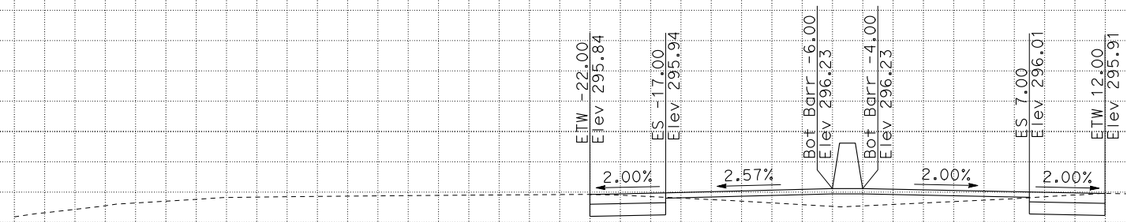

EXCAVATION: 24.16 CY
EMBANKMENT: 20.71 CY

246+50

CREATED BY: MARK GONZALEZ
DATE: 06-13-2016

CONTRACT: 06-0R050_
DIST/CO/RTE/PM: 06/TUL/198/R4.2-R4.9 & 6.8-R8.3
PROJECT ID: 0614000001

SCALE: 1"=5' Horiz.
1"=5' Vert.

All Dimensions are English

"SR198L1"
CROSS SECTIONS

FOR EARTHWORK DEVELOPMENT ONLY

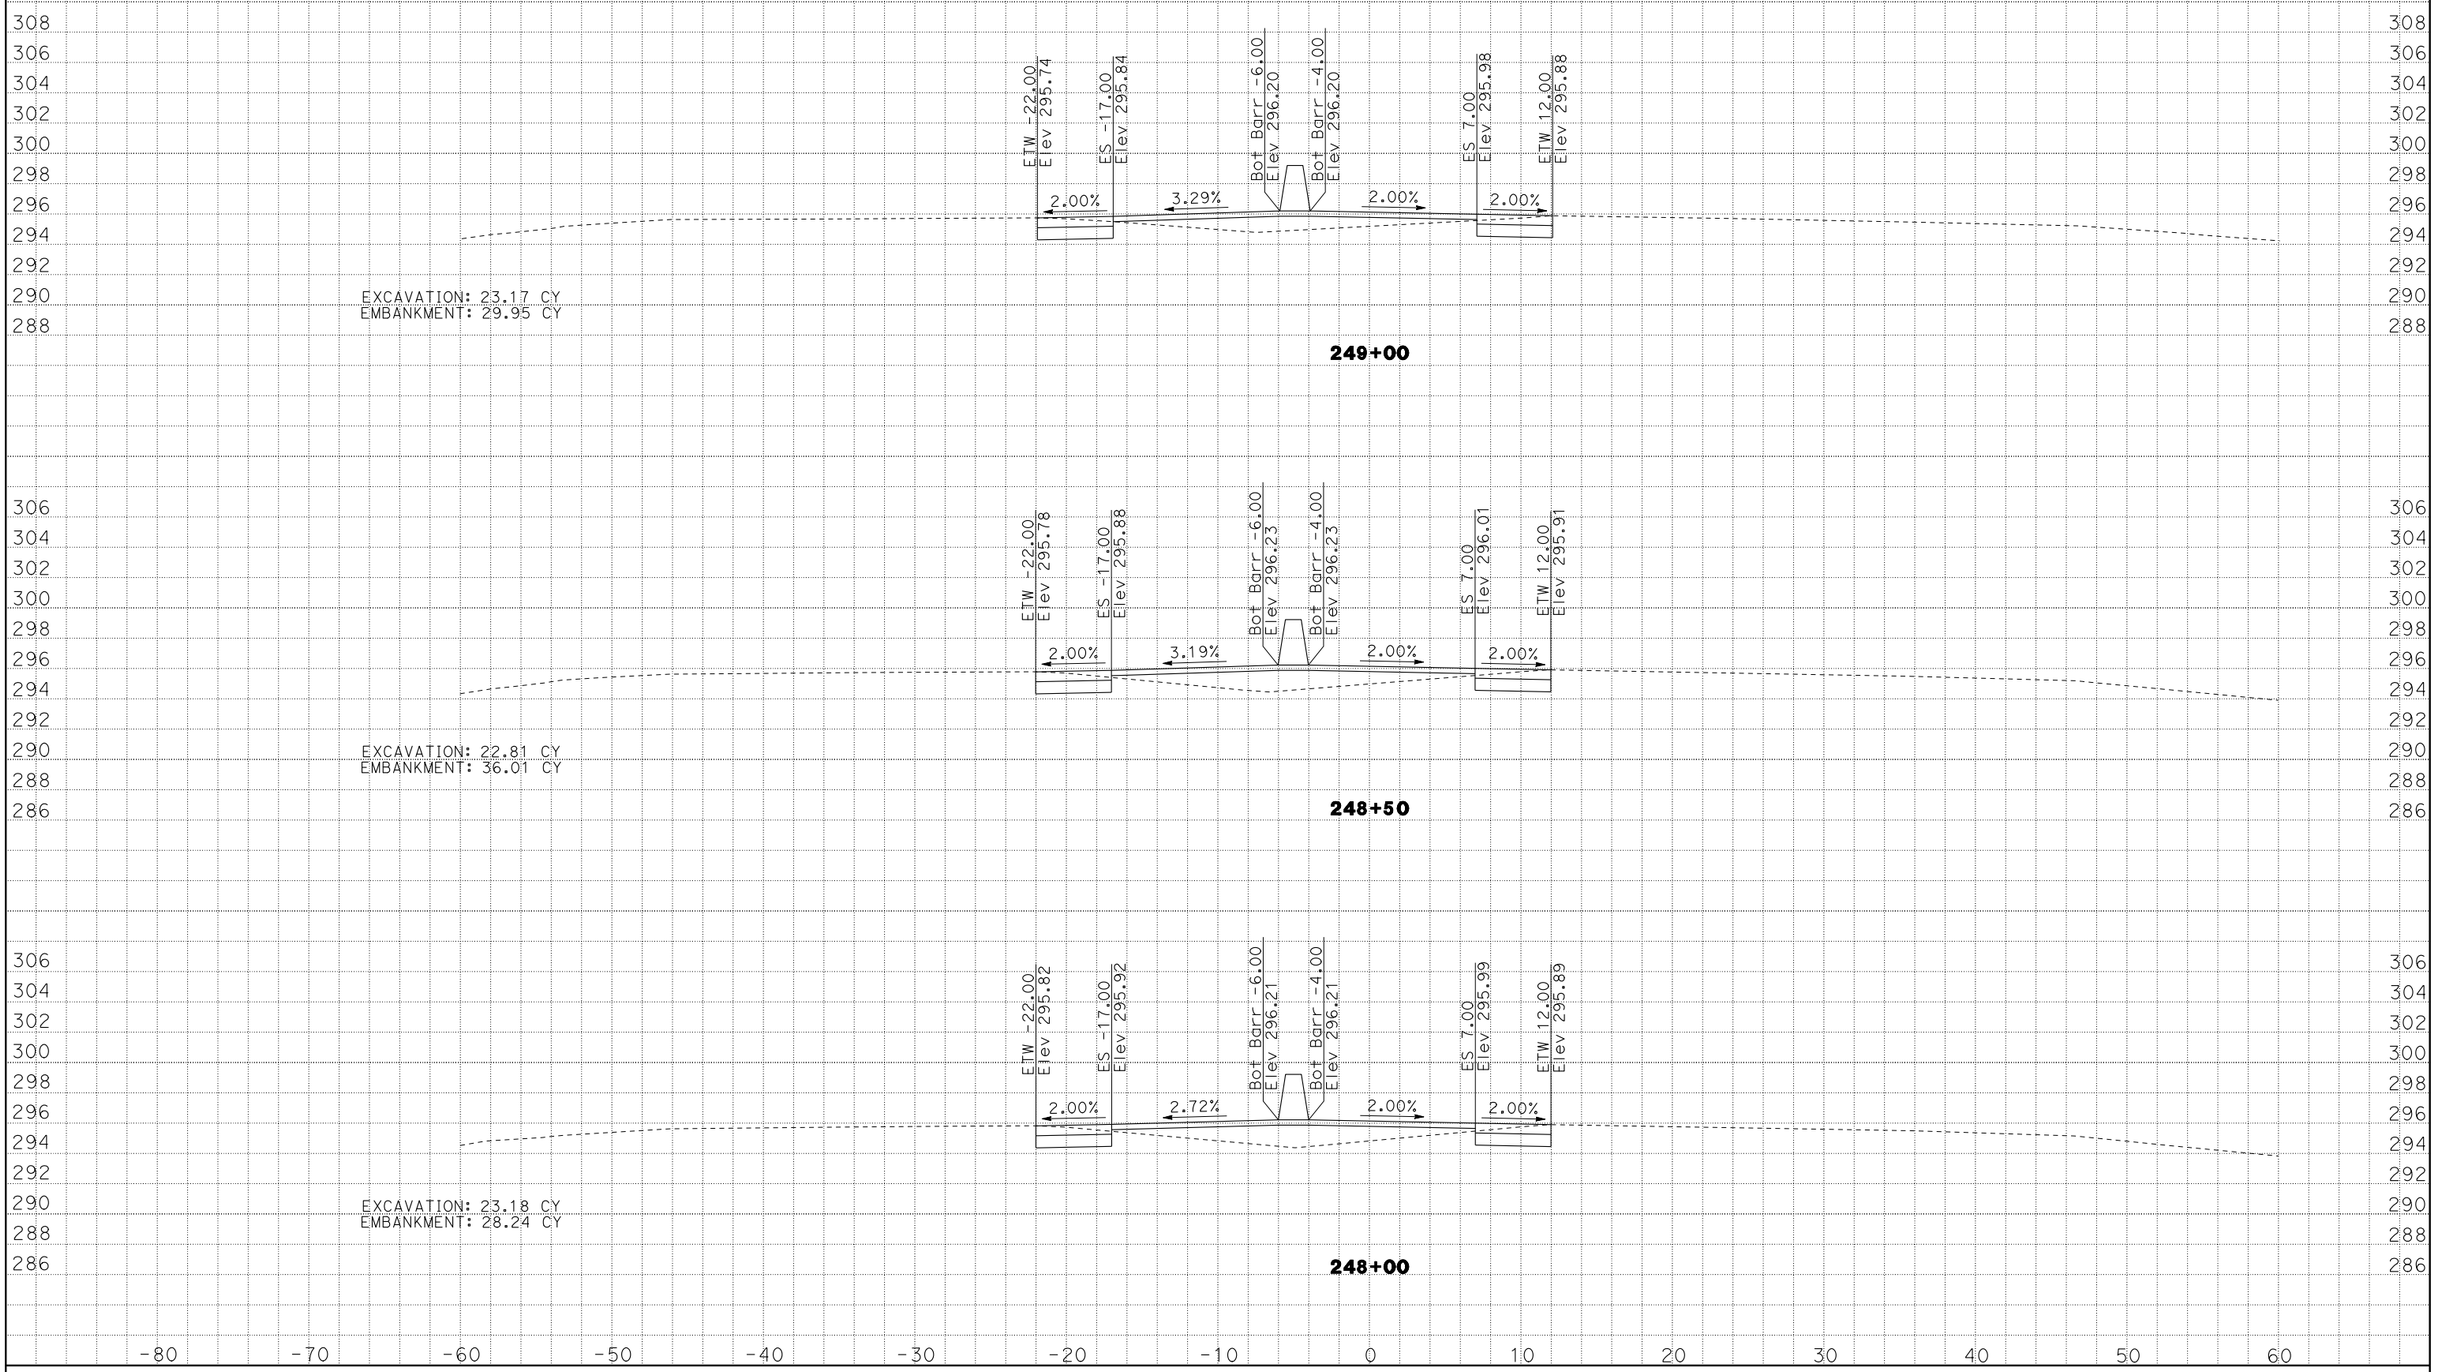

CREATED BY: MARK GONZALEZ
DATE: 06-13-2016

CONTRACT: 06-0R050_
DIST/CO/RTE/PM: 06/TUL/198/R4.2-R4.9 & 6.8-R8.3
PROJECT ID: 0614000001

SCALE: 1"=5' Horiz.
1"=5' Vert.

All Dimensions are English

"SR198L1"
CROSS SECTIONS

FOR EARTHWORK DEVELOPMENT ONLY

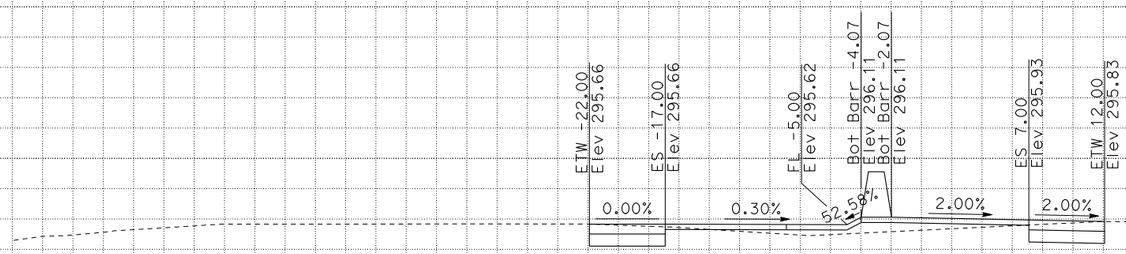

EXCAVATION: 19.81 CY
EMBANKMENT: 13.61 CY

249+50

EXCAVATION: 3.27 CY
EMBANKMENT: 3.14 CY

249+12

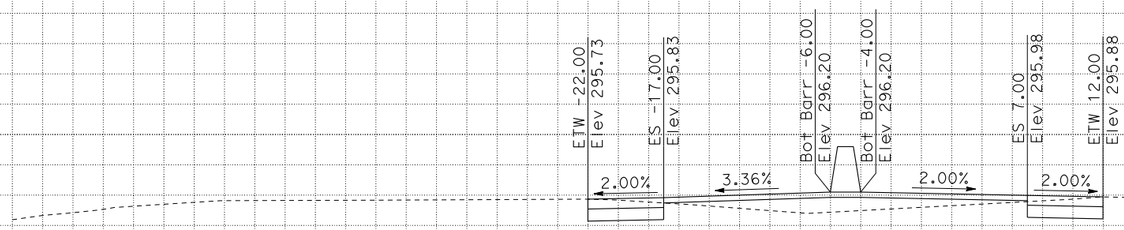

EXCAVATION: 2.49 CY
EMBANKMENT: 2.62 CY

249+05

CREATED BY: MARK GONZALEZ
DATE: 06-13-2016

CONTRACT: 06-0R050_
DIST/CO/RTE/PM: 06/TUL/198/R4.2-R4.9 & 6.8-R8.3
PROJECT ID: 0614000001

SCALE: 1"=5' Horiz.
1"=5' Vert.

All Dimensions are English

"SR198L1"
CROSS SECTIONS

FOR EARTHWORK DEVELOPMENT ONLY

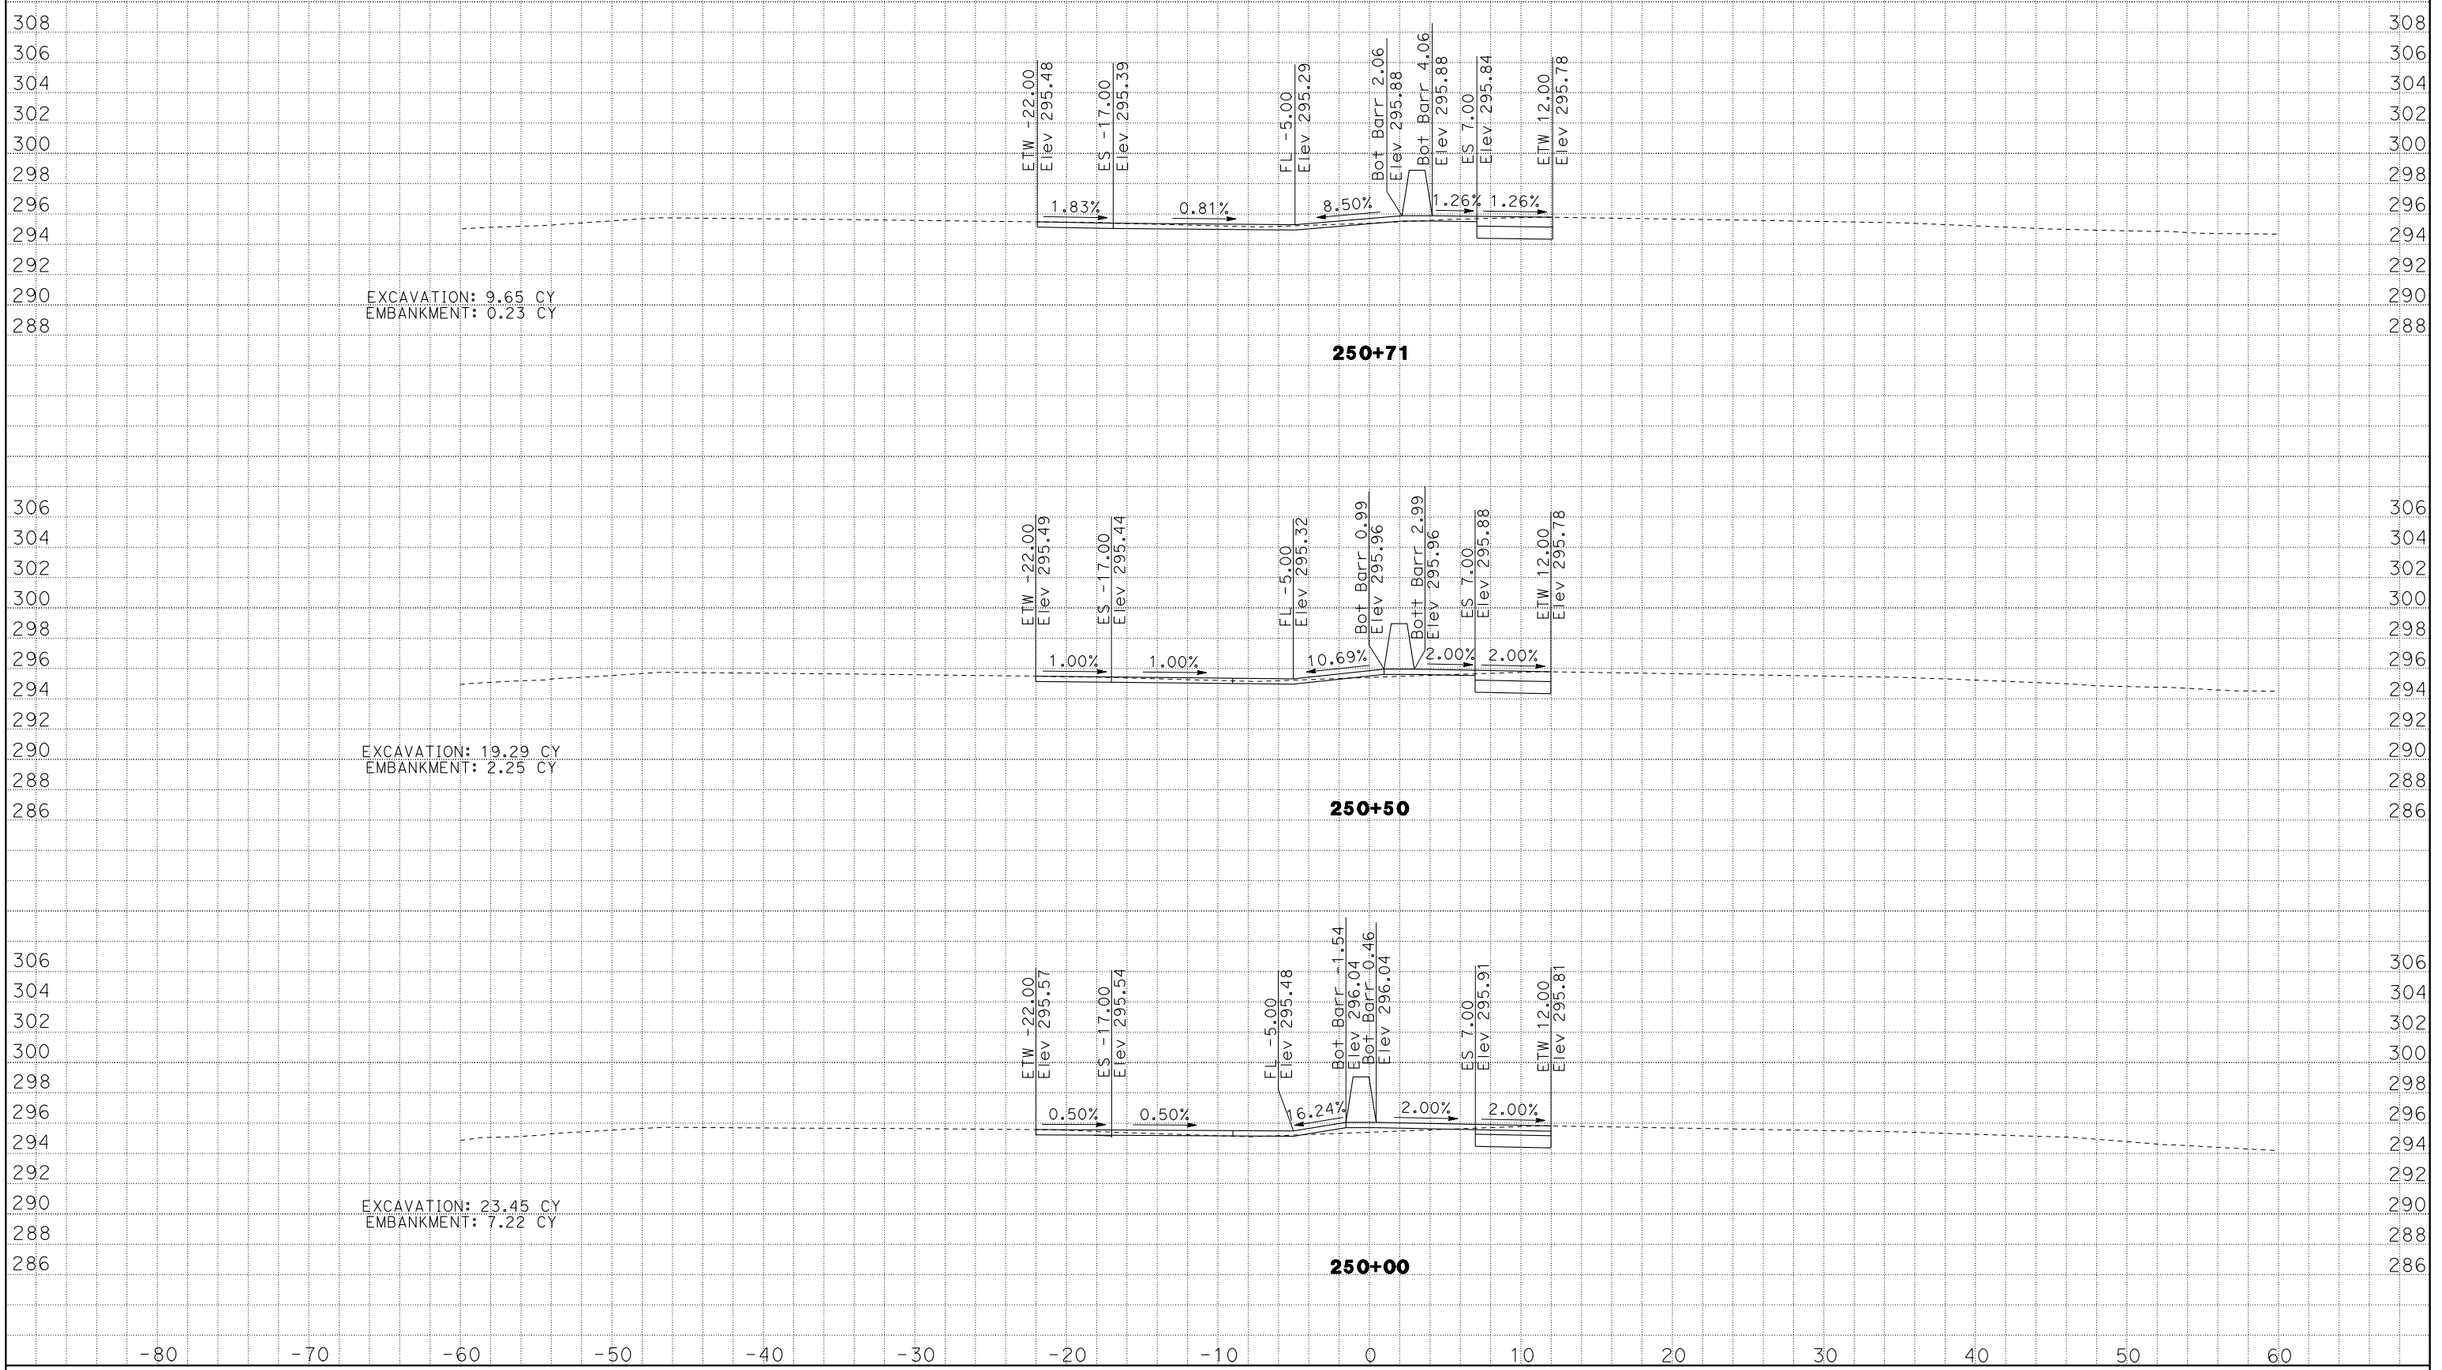

CREATED BY: MARK GONZALEZ
DATE: 06-13-2016

CONTRACT: 06-0R050_
DIST/CO/RTE/PM: 06/TUL/198/R4.2-R4.9 & 6.8-R8.3
PROJECT ID: 0614000001

SCALE: 1"=5' Horiz.
1"=5' Vert.

All Dimensions are English

"SR198L1"
CROSS SECTIONS

FOR EARTHWORK DEVELOPMENT ONLY

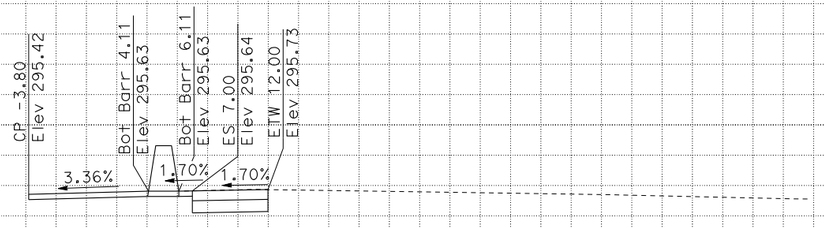

251+12

EXCAVATION: 3.58 CY
EMBANKMENT: 0.00 CY

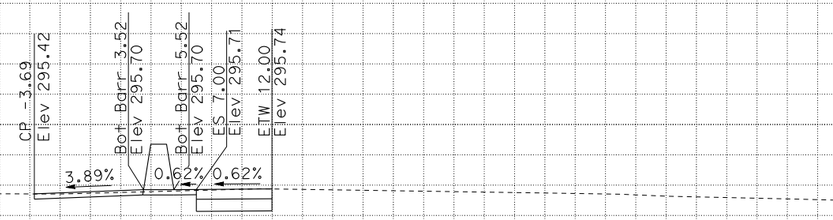

251+00

EXCAVATION: 11.24 CY
EMBANKMENT: 0.02 CY

306 304 302 300 298 296 294 292 290 288 286

-80 -70 -60 -50 -40 -30 -20 -10 0 10 20 30 40 50 60

CREATED BY: MARK GONZALEZ
DATE: 06-13-2016

CONTRACT: 06-0R050_
DIST/CO/RTE/PM: 06/TUL/198/R4.2-R4.9 & 6.8-R8.3
PROJECT ID: 0614000001

SCALE: 1"=5' Horiz.
1"=5' Vert.

All Dimensions are English

"SR198L1"
CROSS SECTIONS

SHEET 24 OF 24